CONTRACT PLANS COMPONENTS

ROADWAY PLANS
SIGNING AND PAVEMENT MARKING PLANS (NOT INCLUDED)
SIGNALIZATION PLANS (NOT INCLUDED)
INTELLIGENT TRANSPORTATION SYSTEMS PLANS (NOT INCLUDED)
LIGHTING PLANS (NOT INCLUDED)
LANDSCAPE PLANS (NOT INCLUDED)
STRUCTURE PLANS (NOT INCLUDED)

INDEX OF ROADWAY PLANS

SHEET NO.	SHEET DESCRIPTION
1	KEY SHEET
1A	NOTES TO REVIEWER
2 - 9	DRAINAGE MAP
10 - 20	TYPICAL SECTION
21 - 27	PROJECT CONTROL
28 - 30	INTERCHANGE LAYOUT
31	PROJECT NOTES
32 - 48	ROADWAY PLAN
49 - 111	ROADWAY PROFILE
112 - 241	CROSS SECTIONS
242	TEMPORARY TRAFFIC CONTROL PLAN

STATE OF FLORIDA

DEPARTMENT OF TRANSPORTATION

CONTRACT PLANS

FINANCIAL PROJECT ID 413265-1-52-01
PALM BEACH COUNTY (93220)

STATE ROAD NO. 9 (I-95)

FROM NORTH OF MILITARY TRAIL
TO SOUTH OF DONALD ROSS ROAD

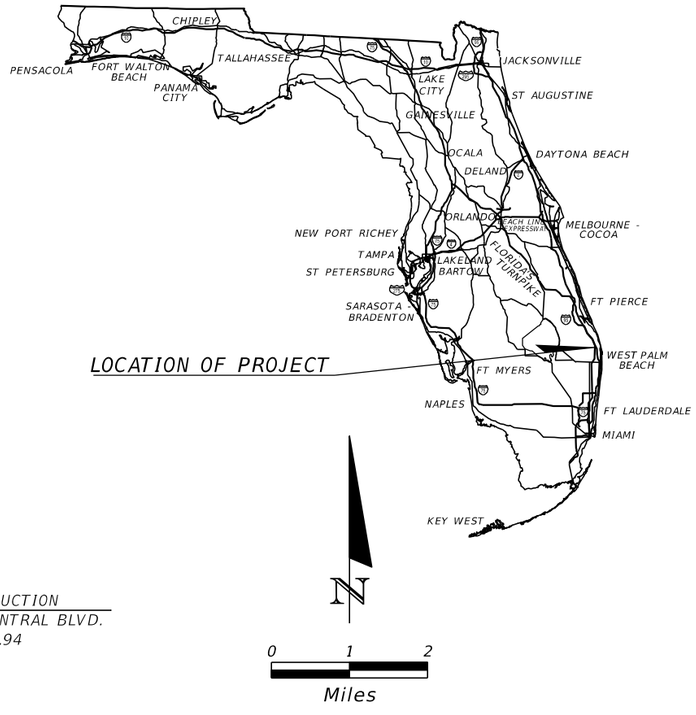

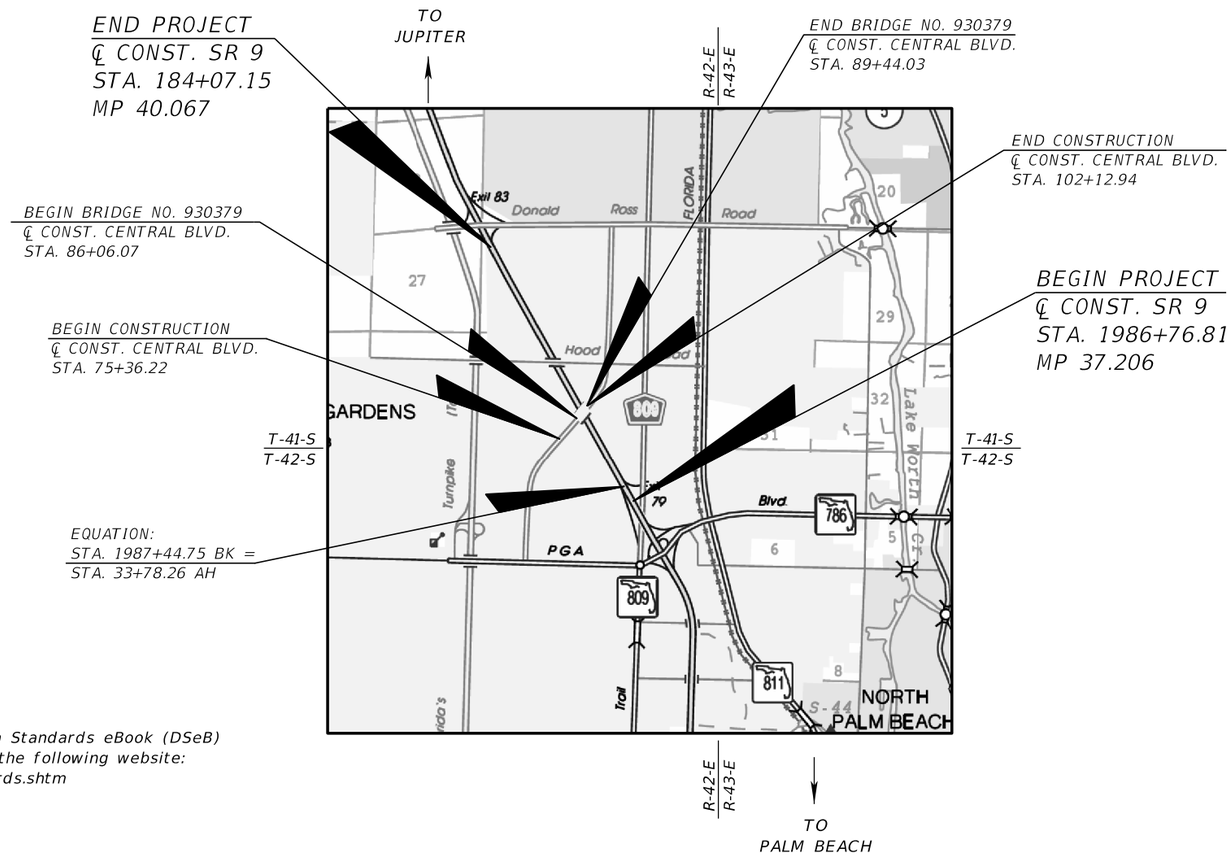

ROADWAY PLANS
ENGINEER OF RECORD:

DOUGLAS GREEN, P.E. NO.: 42579
RS&H, INC.
3125 W. COMMERCIAL BLVD. - SUITE 130
FORT LAUDERDALE, FLORIDA 33309-3446
TEL. (954) 474-3005
CONTRACT NO. C9Q19
VENDOR NO. F59-2986466
FL. CERTIFICATE NO. EB0005620

INITIAL ENGINEERING SUBMITTAL

FDOT PROJECT MANAGER:

BING WANG, P.E.

GOVERNING DESIGN STANDARDS:

Florida Department of Transportation, FY 2018 Design Standards eBook (DSeB) and applicable Design Standards Revisions (DSRs) at the following website: http://www.fdot.gov/roadway/DesignStandards/Standards.shtm

GOVERNING STANDARD SPECIFICATIONS:

Florida Department of Transportation, JANUARY 2018 Standard Specifications for Road and Bridge Construction at the following website: http://www.fdot.gov/programmanagement/Implemented/SpecBooks

CONSTRUCTION CONTRACT NO.	FISCAL YEAR	SHEET NO.
	24	1

PROJECT DESCRIPTION

THE PROJECT EXTENDS APPROXIMATELY 2.9 MILES FROM MILITARY TRAIL TO DONALD ROSS ROAD IN PALM BEACH COUNTY, LOCATED WITHIN THE CITY OF PALM BEACH GARDENS. THE PROJECT INVOLVES A NEW TIGHT DIAMOND INTERCHANGE AT I-95 AND CENTRAL BOULEVARD; NEW COLLECTOR-DISTRIBUTOR ROADWAYS BETWEEN MILITARY TRAIL AND CENTRAL BOULEVARD; MILLING, RESURFACNG, OVERBUILD AND WIDENING OF I-95 AND CENTRAL BOULEVARD; CENTRAL BOULEVARD BRIDGE WIDENING; AND RAMP IMPROVEMENTS AT MILITARY TRAIL AND DONALD ROSS ROAD. THE IMPROVEMENTS TO I-95 WILL ACCOMMODATE THE EXISTING AND PROPOSED HOOD ROAD BRIDGES. THE EXISTING CENTRAL BOULEVARD BRIDGE SPANNING I-95 IS OWNED AND MAINTAINED BY FDOT. THE CENTRAL BOULEVARD ROADWAY IS AN OFF-SYSTEM FACILITY AND IS OWNED AND MAINTAINED BY PALM BEACH COUNTY. THE PROJECT ENCOMPASSES SURVEY, PHOTOGRAMMETRY, RIGHT-OF-WAY MAPPING, GEOTECHNICAL, SUBSURFACE UTILITY ENGINEERING, ROADWAY, DRAINAGE, TRAFFIC CONTROL, SIGNING AND PAVEMENT MARKINGS, SIGNALIZATION, LIGHTING, INTELLIGENT TRANSPORTATION SYSTEM, LANDSCAPE, STRUCTURES, SPECIFICATIONS, PUBLIC INVOLVEMENT, UTILITY COORDINATION, ENVIRONMENTAL PERMITTING, AND ALL NECESSARY INCIDENTAL ITEMS FOR FINAL CONSTRUCTION PLANS.

TYPICAL SECTION PACKAGE

THE TYPICAL SECTION PACKAGE WAS APPROVED ON OCTOBER 6, 2017.

DESIGN VARIATIONS

THE DESIGN VARIATIONS FOR BORDER WIDTH AND SHOULDER WIDTH WERE APPROVED ON OCTOBER 27, 2017.

PAVEMENT DESIGN REPORT

THE PAVEMENT TYPE SELECTION REPORT EXCEPTION MEMO WAS APPROVED ON OCTOBER 9, 2107. APPROVAL OF THE PAVEMENT DESIGN REPORT IS PENDING.

RIGHT OF WAY

RIGHT OF WAY IS REQUIRED TO CONSTRUCT THE PROPOSED PROJECT IMPROVEMENTS. INITIAL PROPOSED RIGHT OF WAY PARCEL SKETCHES WILL BE SUBMITTED IN JULY 2018 AND WILL INCLUDE FEE SIMPLE PARCELS, PERPETUAL EASEMENTS, TEMPORARY CONSTRUCTION EASEMENTS, AND LICENSE AGREEMENTS. A RIGHT OF WAY VALUE ENGINEERING MEETING WILL BE CONDUCTED IN SEPTEMBER 2018.

DRAINAGE

PROPOSED ROADWAY IMPROVEMENTS WILL ELIMINATE AND ALTER MOST OF THE EXISTING SWALES. IT IS ANTICIPATED THAT WATER QUALITY AND WATER QUANTITY REQUIREMENTS WILL BE SATISFIED BY MEANS OF PROPOSED SWALES, DETENTION PONDS, AND FRENCH DRAINS. ALL DITCH BLOCKS WILL BE SET AT THEIR CURRENT ELEVATIONS AS PER PERMIT #50-03527-S.

THE PROPOSED COLLECTOR-DISTRIBUTOR ROADWAYS WILL ENCROACH INTO EPB3-C CANAL AND IMPACT AN EXISTING 84" CULVERT. A CULVERT EXTENSION TECHNICAL MEMORANDUM WAS SUBMITTED TO FDOT FOR REVIEW ON SEPTEMBER 15, 2017. NO OTHER IMPACTS TO THE ADJACENT BODIES OF WATER ARE ANTICIPATED.

FOR THE DRAINAGE MAPS:
EXISTING DRAINAGE STRUCTURES TO REMAIN AND ADDITIONAL CROSS DRAINS TO REMAIN WILL BE IDENTIFIED IN THE CONSTRUCTABILITY SUBMITTAL. ALL EXISTING CONTROL ELEVATIONS ARE TO REMAIN AS PER SOUTH FLORIDA WATER MANAGEMENT DISTRICT PERMIT NO. 50-03527-S.

ONLY MAJOR CROSS DRAINS ARE IDENTIFIED ON THE DRAINAGE MAPS. ADDITIONAL CROSS DRAINS TO REMAIN WILL BE IDENTIFIED IN THE CONSTRUCTABILITY SUBMITTAL.

PERMITS

THE PROJECT IS LOCATED WITHIN THE JURISDICTION OF NORTHERN PALM BEACH COUNTY IMPROVEMENT DISTRICT (NPBCID) AND IS LOCATED WITHIN UNIT OF DEVELOPMENT NO. 2, WHICH IS WITHIN THE BOUNDARY OF THE SOUTH FLORIDA WATER MANAGEMENT DISTRICT (SFWMD) INTRACOASTAL DRAINAGE BASIN. AN INTERAGENCY COORDINATION MEETING WAS HELD ON JULY 20, 2017. IT IS ANTICIPATED THAT THE FOLLOWING PERMITS WILL BE REQUIRED:

- SFWMD ENVIRONMENTAL RESOURCE PERMIT (MODIFICATION)
- NPBCID ENVIRONMENTAL RESOURCE PERMIT
- UNITED STATES ARMY CORPS OF ENGINEERS (USACE) PERMIT
- FLORIDA DEPARTMENT OF ENVIRONMENTAL PROTECTION (FDEP) PERMIT (TO BE OBTAINED BY THE CONTRACTOR)

ADDITIONAL ENVIRONMENTAL ASSESSMENT WILL BEGIN IN DECEMBER 2017 TO DETERMINE WHETHER A FLORIDA FISH AND WILDLIFE CONSERVATION COMMISSION (FWC) GOPHER TORTOISE PERMIT WILL BE REQUIRED.

UTILITIES

INITIAL UTILITY COORDINATION HAS OCCURRED WITH THE UTLITY AGENCY/OWNERS AND FOLLOW UP COORIDNATION REMAINS ONGOING. THE UTILITY DESIGN MEETING WILL BE SCHEDULED AFTER THE INITIAL ENGINEERING SUBMITTAL.

BRIDGE DEVELOPMENT REPORT

THE BRIDE DEVEOPMENT REPORT IS BEING PREPARED BY THE DISTRICT 4 STRUCTURES OFFICE AND WILL BE SUBMITTED AFTER THE INITIAL ENGINEERING SUBMITTAL.

GEOTECHNICAL

INITIAL GEOTECHNICAL FIELD AND OFFICE WORK HAS BEGUN AND REMAINS ONGOING.

COMMUNITY AWARENESS PLAN

THE COMMUNITY AWARENESS PLAN WAS APPROVED BY THE DEPARTMENT ON SEPTEMBER 18, 2017.

REVISIONS			
DATE	DESCRIPTION	DATE	DESCRIPTION

DOUGLAS R. GREEN, P.E.
P.E. LICENSE NUMBER 42579
RS&H, INC.
3125 W. COMMERCIAL BLVD., SUITE 130
FORT LAUDERDALE, FL 33309-3451
CERTIFICATE OF AUTHORIZATION 5620

STATE OF FLORIDA
DEPARTMENT OF TRANSPORTATION

ROAD NO.	COUNTY	FINANCIAL PROJECT ID
SR 9	PALM BEACH	413265-1-52-01

NOTES TO REVIEWER

SHEET NO. 1A

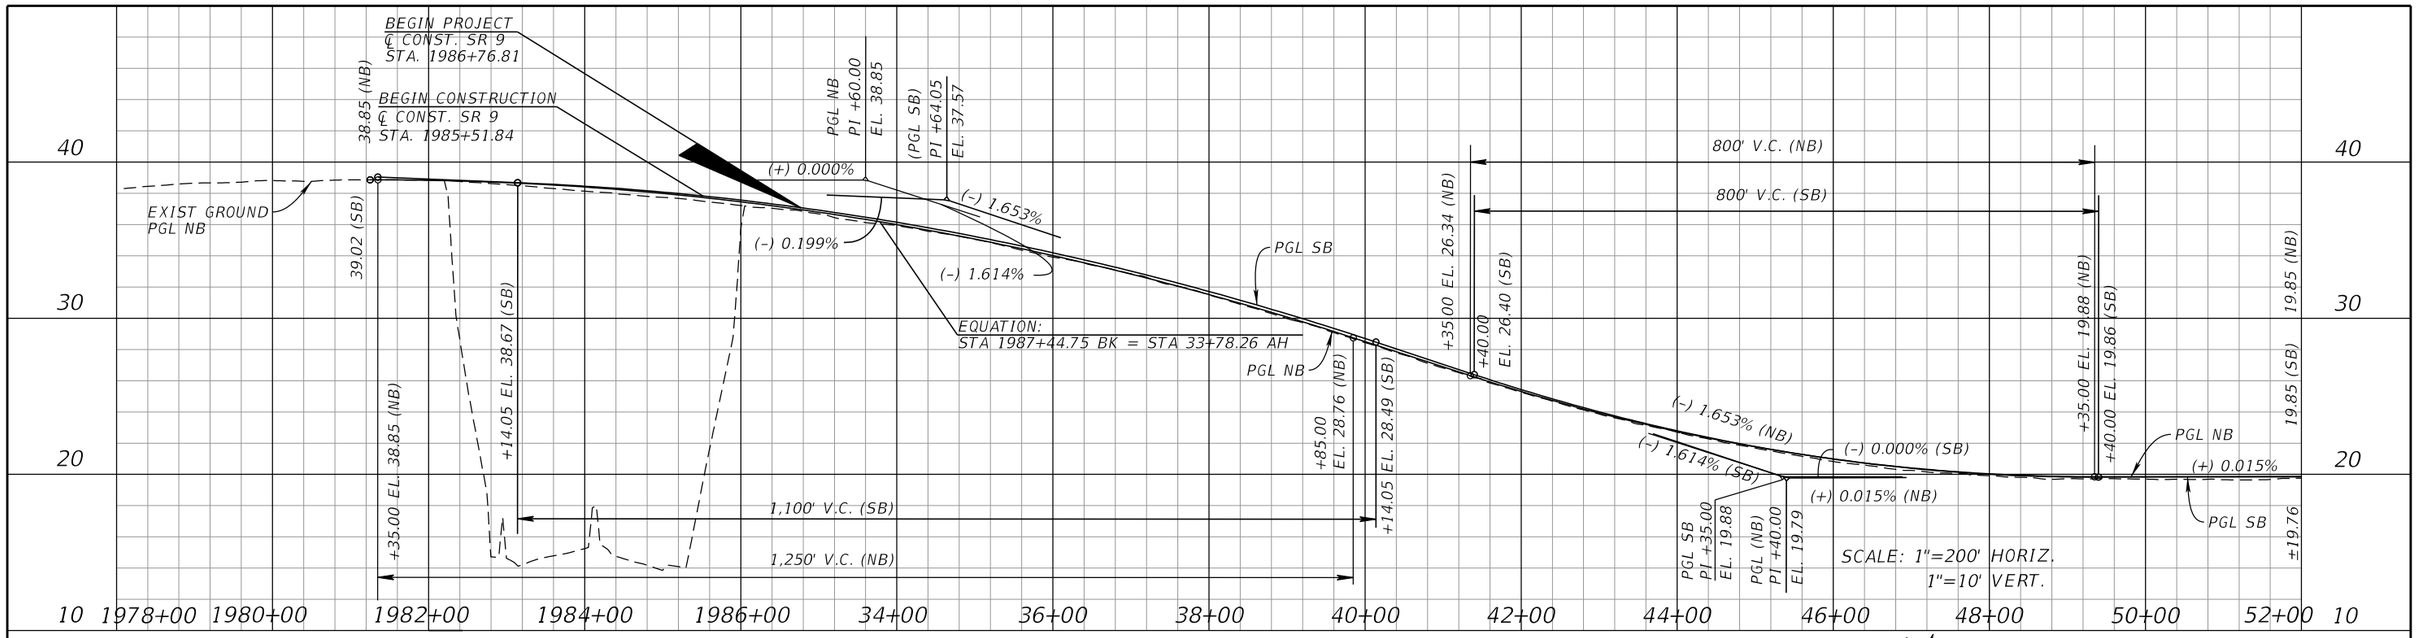

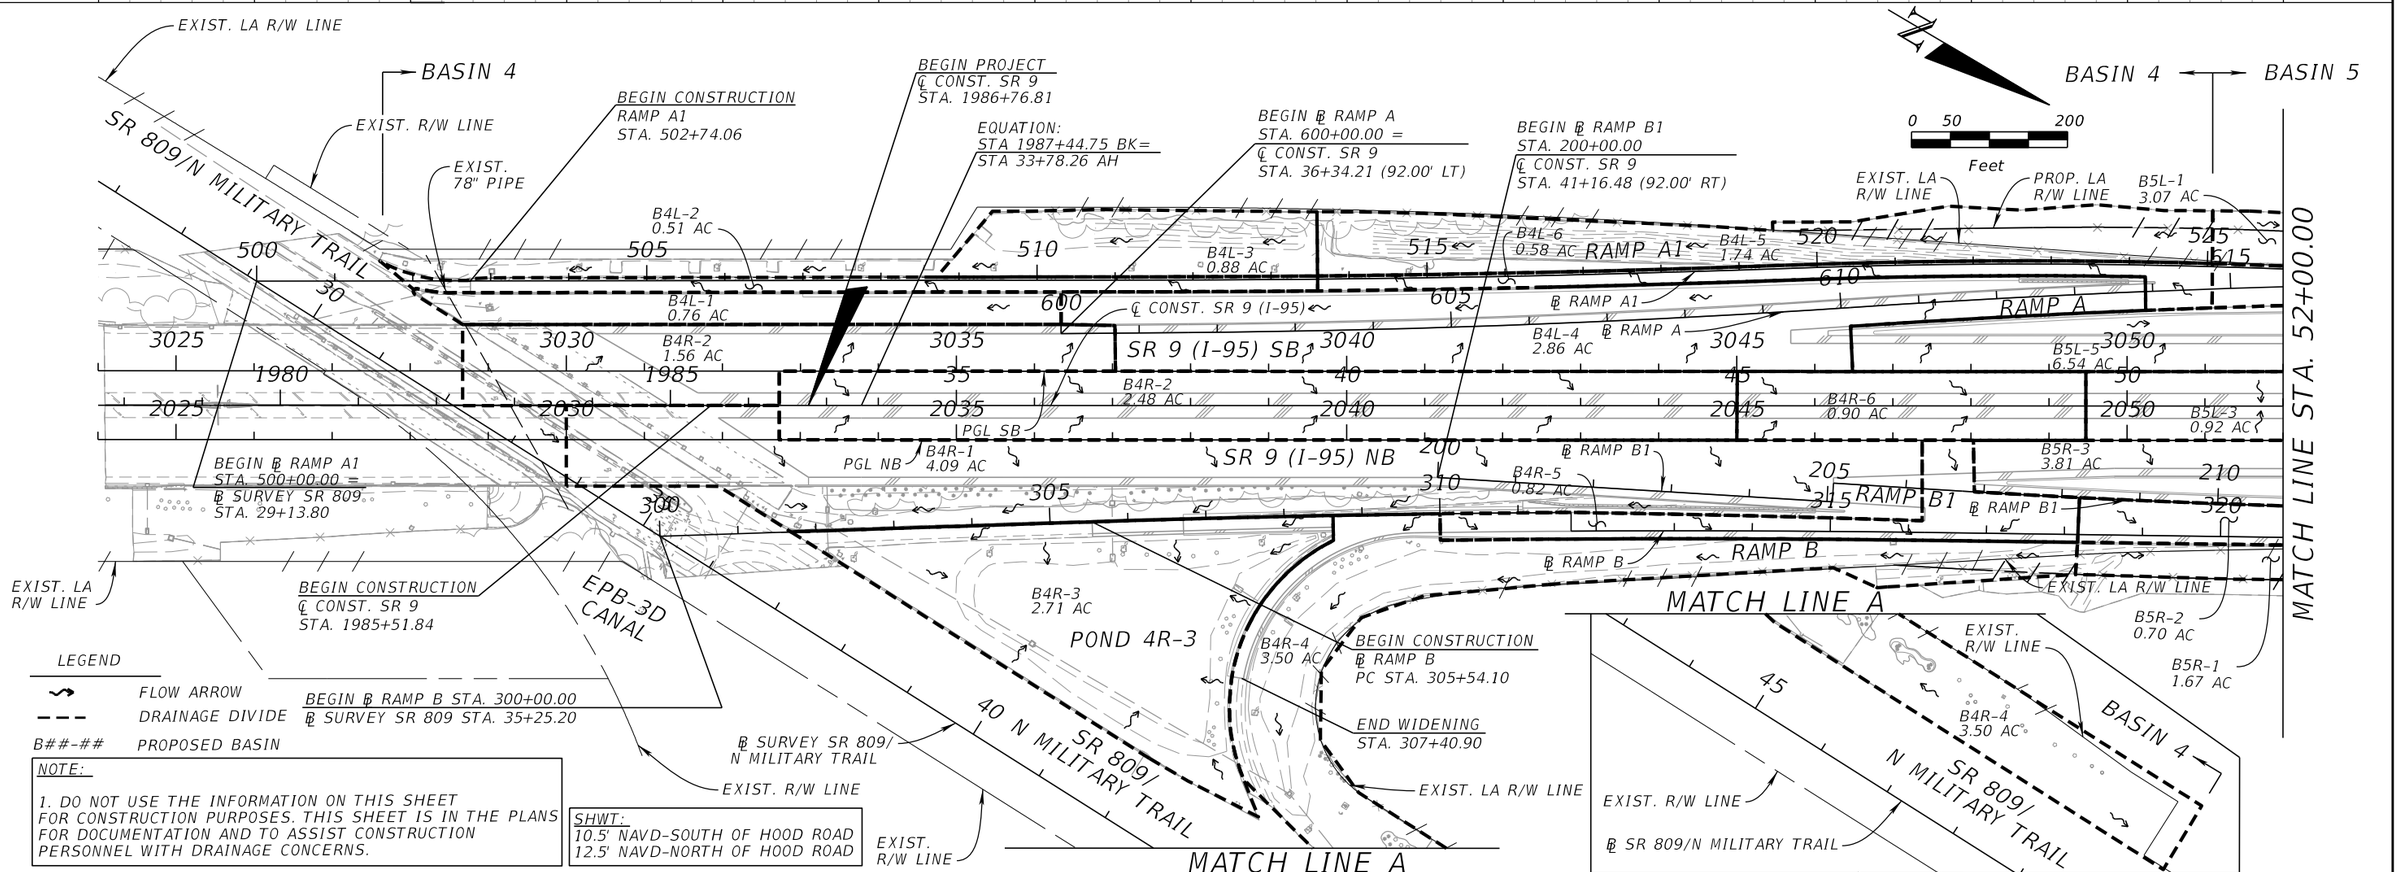

LEGEND

FLOW ARROW

DRAINAGE DIVIDE

B##-## PROPOSED BASIN

NOTE:

1. DO NOT USE THE INFORMATION ON THIS SHEET FOR CONSTRUCTION PURPOSES. THIS SHEET IS IN THE PLANS FOR DOCUMENTATION AND TO ASSIST CONSTRUCTION PERSONNEL WITH DRAINAGE CONCERNS.

SHWT:
10.5' NAVD-SOUTH OF HOOD ROAD
12.5' NAVD-NORTH OF HOOD ROAD

REVISIONS			
DATE	DESCRIPTION	DATE	DESCRIPTION

Kimley-Horn and Associates, Inc.
Certificate Of Authorization No. 696
Derrick C. Lewis, P.E.
P.E. License No. 62965
355 Alhambra Circle, Suite 1400
Miami, Florida 33134

STATE OF FLORIDA
DEPARTMENT OF TRANSPORTATION

ROAD NO.	COUNTY	FINANCIAL PROJECT ID
SR 9	PALM BEACH	413265-1-52-01

DRAINAGE MAP

SHEET NO. 2

artem.strunnikov 10/30/2017 1:02:41 PM c:\pw_work\rsh_pw\lewisd\d0157574\DRMPRD01.dgn

STATION	STR. No.	DESIGN FLOOD 2% PROB. 50 YR. FRQ.		BASE FLOOD 1% PROB. 100 YR. FRQ.		GREATEST FLOOD 0.2% PROB. 500 YR. FRQ.	
		DISCHARGE CFS	STAGE (FT-NAVD)	DISCHARGE CFS	STAGE (FT-NAVD)	DISCHARGE CFS	STAGE (FT-NAVD)
68+20 (I-95 ℄)	SR-9	98.80	10.00	115.20	10.08	195.90	10.71

THE HYDRAULIC DATA IS SHOWN FOR INFORMATIONAL PURPOSES ONLY TO INDICATE THE FLOOD DISCHARGES AND WATER SURFACE ELEVATIONS WHICH HAVE BEEN ANTICIPATED IN ANY GIVEN YEAR. THIS DATA WAS GENERATED USING HIGHLY VARIABLE FACTORS TAKEN FROM THE SOUTH FLORIDA WATER MANAGEMENT DISTRICT (SFWMD) PERMIT NO. 50-006105. SEVERAL ASSUMPTIONS WERE REQUIRED TO ESTABLISH THESE FACTORS. THE RESULTANT HYDRAULIC DATE IS SENSITIVE TO CHANGES, PARTICULARLY ANTECEDENT CONDITIONS, URBANIZATION, CHANNELIZATION, AND LAND USE. USERS OF THIS DATA ARE CAUTIONED AGAINST THE ASSUMPTION OF PRECISION WHICH CANNOT BE ATTAINED. DISCHARGES ARE IN CUBIC FEET PER SECOND AND STAGES ARE IN FEET NAVD-88.

DESIGN FLOOD: THE FLOOD SELECTED BY FDOT TO BE UTILIZED TO ASSURE A STANDARD LEVEL OF HYDRAULIC PERFORMANCE.
BASE FLOOD: THE FLOOD HAVING A 1% CHANCE OF BEING EXCEEDED IN ANY YEAR (100-YEAR FREQUENCY).
GREATEST FLOOD: THE MOST SEVERE FLOOD WHICH CAN BE PREDICTED WHERE OVERTOPPING IS NOT PRACTICABLE, NORMALLY ONE WITH A 0.2% CHANCE OF BEING EXCEEDED IN ANY YEAR (500-YEAR FREQUENCY).

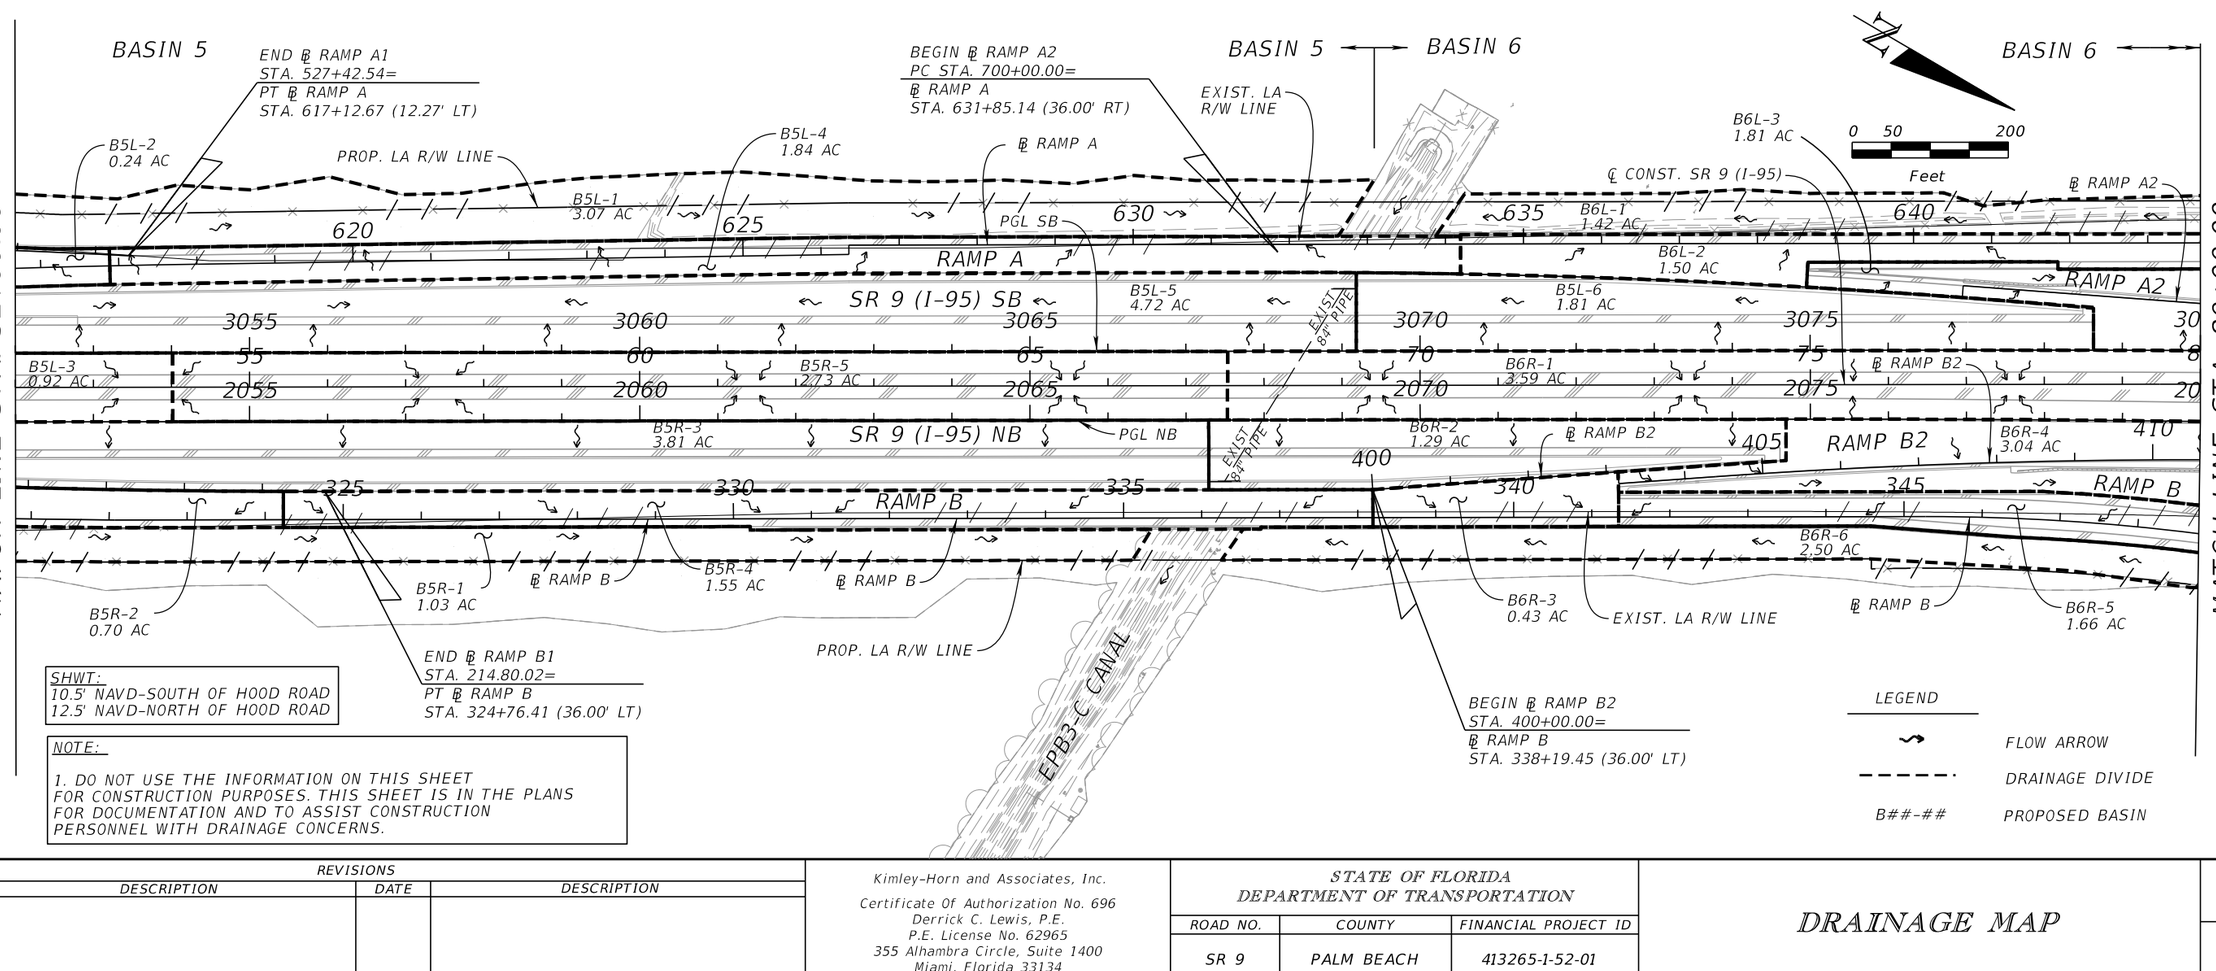

REVISIONS			
DATE	DESCRIPTION	DATE	DESCRIPTION

Kimley-Horn and Associates, Inc.
Certificate Of Authorization No. 696
Derrick C. Lewis, P.E.
P.E. License No. 62965
355 Alhambra Circle, Suite 1400
Miami, Florida 33134

STATE OF FLORIDA
DEPARTMENT OF TRANSPORTATION

ROAD NO.	COUNTY	FINANCIAL PROJECT ID
SR 9	PALM BEACH	413265-1-52-01

DRAINAGE MAP

SHEET NO. 3

artem.strunnikov 10/30/2017 1:02:44 PM c:\pw_work\rsh_pw\lewisd\d0157574\DRMPRD02.dgn

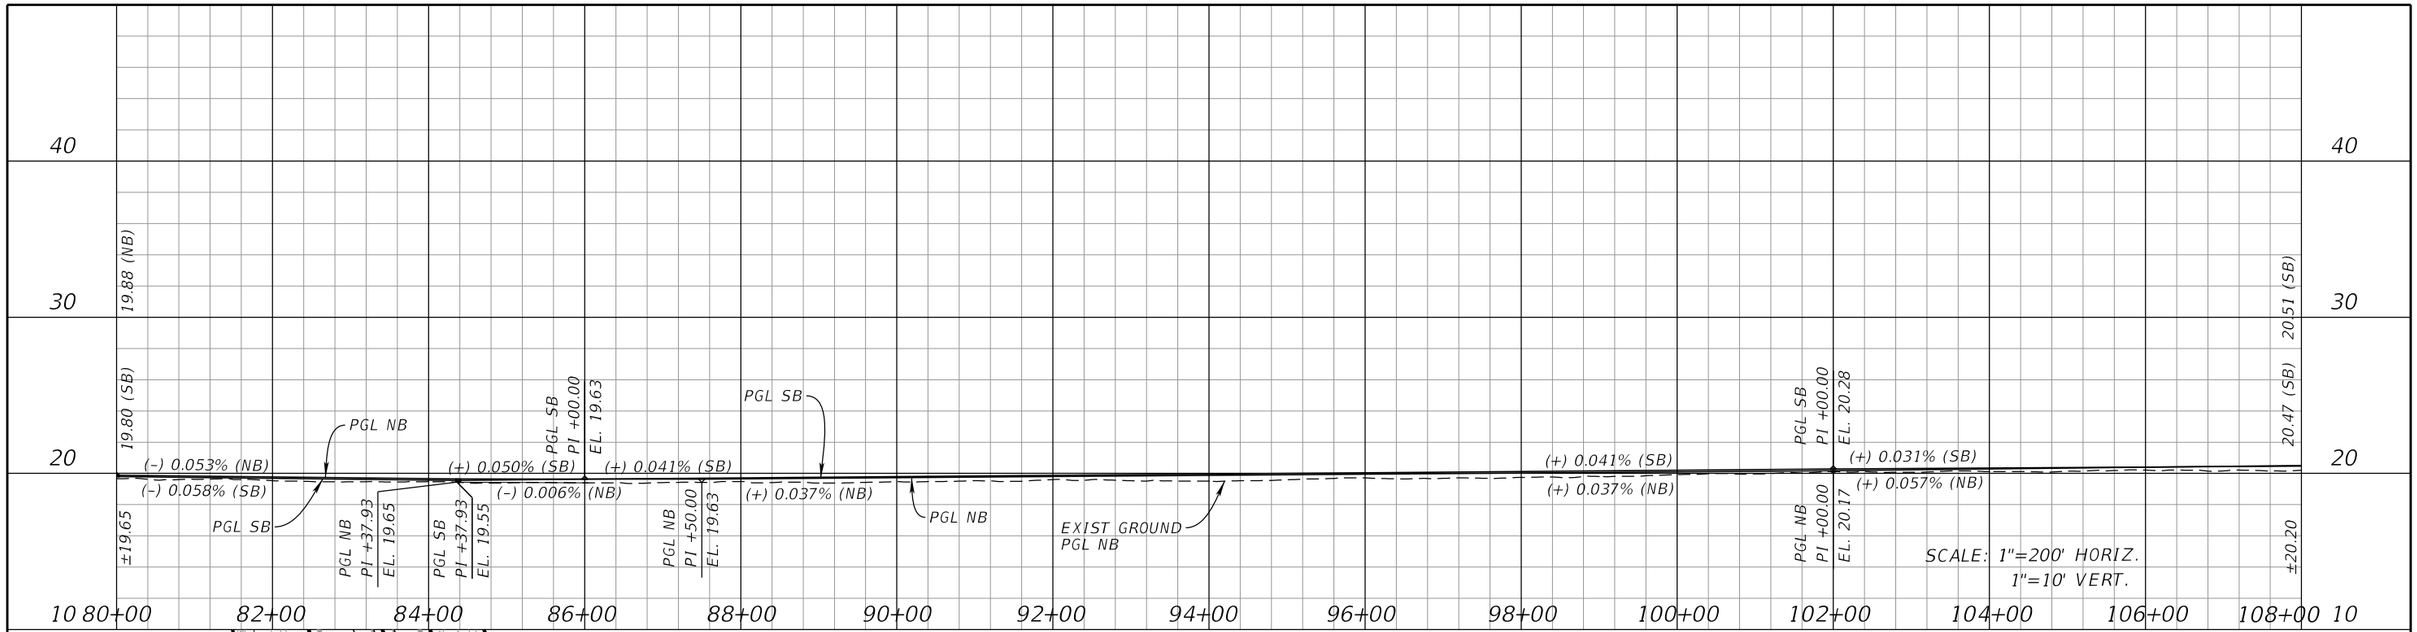

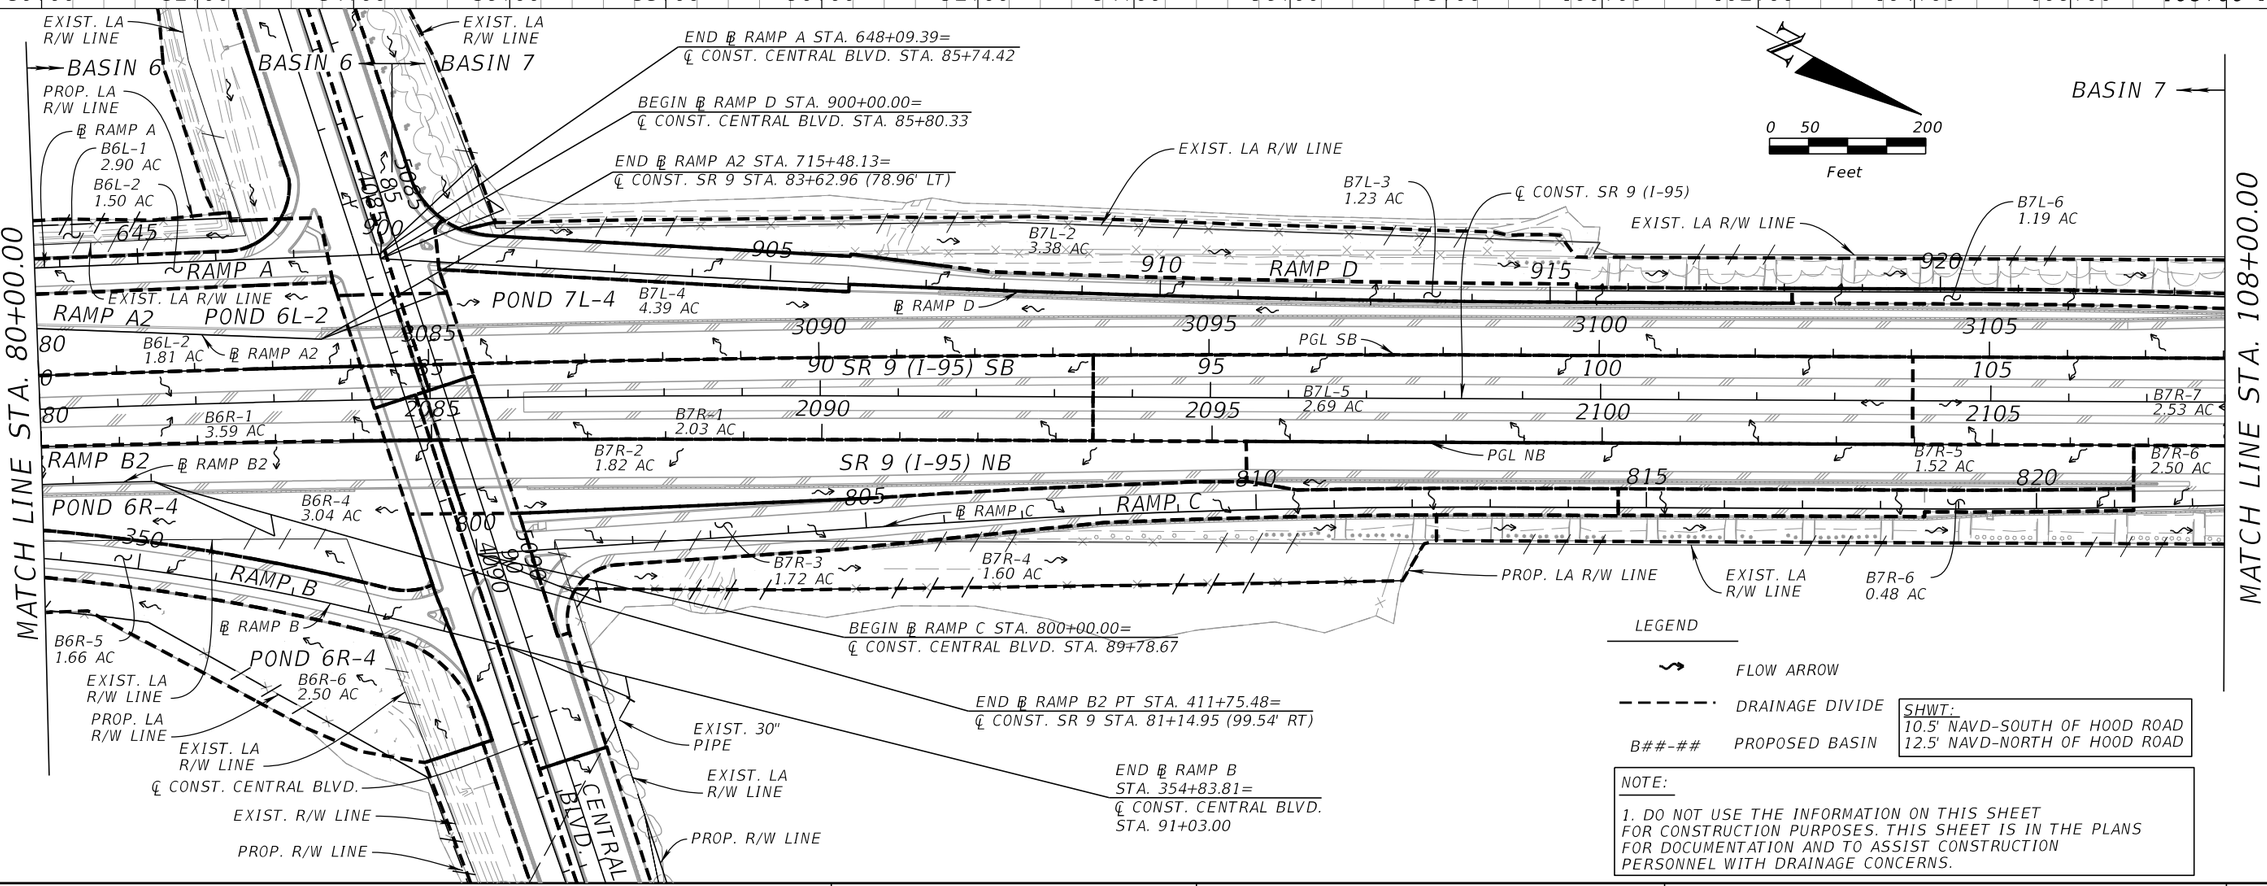

LEGEND

FLOW ARROW

DRAINAGE DIVIDE

B##-## PROPOSED BASIN

SHWT:
10.5' NAVD-SOUTH OF HOOD ROAD
12.5' NAVD-NORTH OF HOOD ROAD

NOTE:

1. DO NOT USE THE INFORMATION ON THIS SHEET FOR CONSTRUCTION PURPOSES. THIS SHEET IS IN THE PLANS FOR DOCUMENTATION AND TO ASSIST CONSTRUCTION PERSONNEL WITH DRAINAGE CONCERNS.

REVISIONS			
DATE	DESCRIPTION	DATE	DESCRIPTION

Kimley-Horn and Associates, Inc.
Certificate Of Authorization No. 696
Derrick C. Lewis, P.E.
P.E. License No. 62965
355 Alhambra Circle, Suite 1400
Miami, Florida 33134

STATE OF FLORIDA
DEPARTMENT OF TRANSPORTATION

ROAD NO.	COUNTY	FINANCIAL PROJECT ID
SR 9	PALM BEACH	413265-1-52-01

DRAINAGE MAP

SHEET NO. 4

artem.strunnikov 10/30/2017 1:02:47 PM c:\pw_work\rsh_pw\lewisd\d0157574\DRMPRD03.dgn

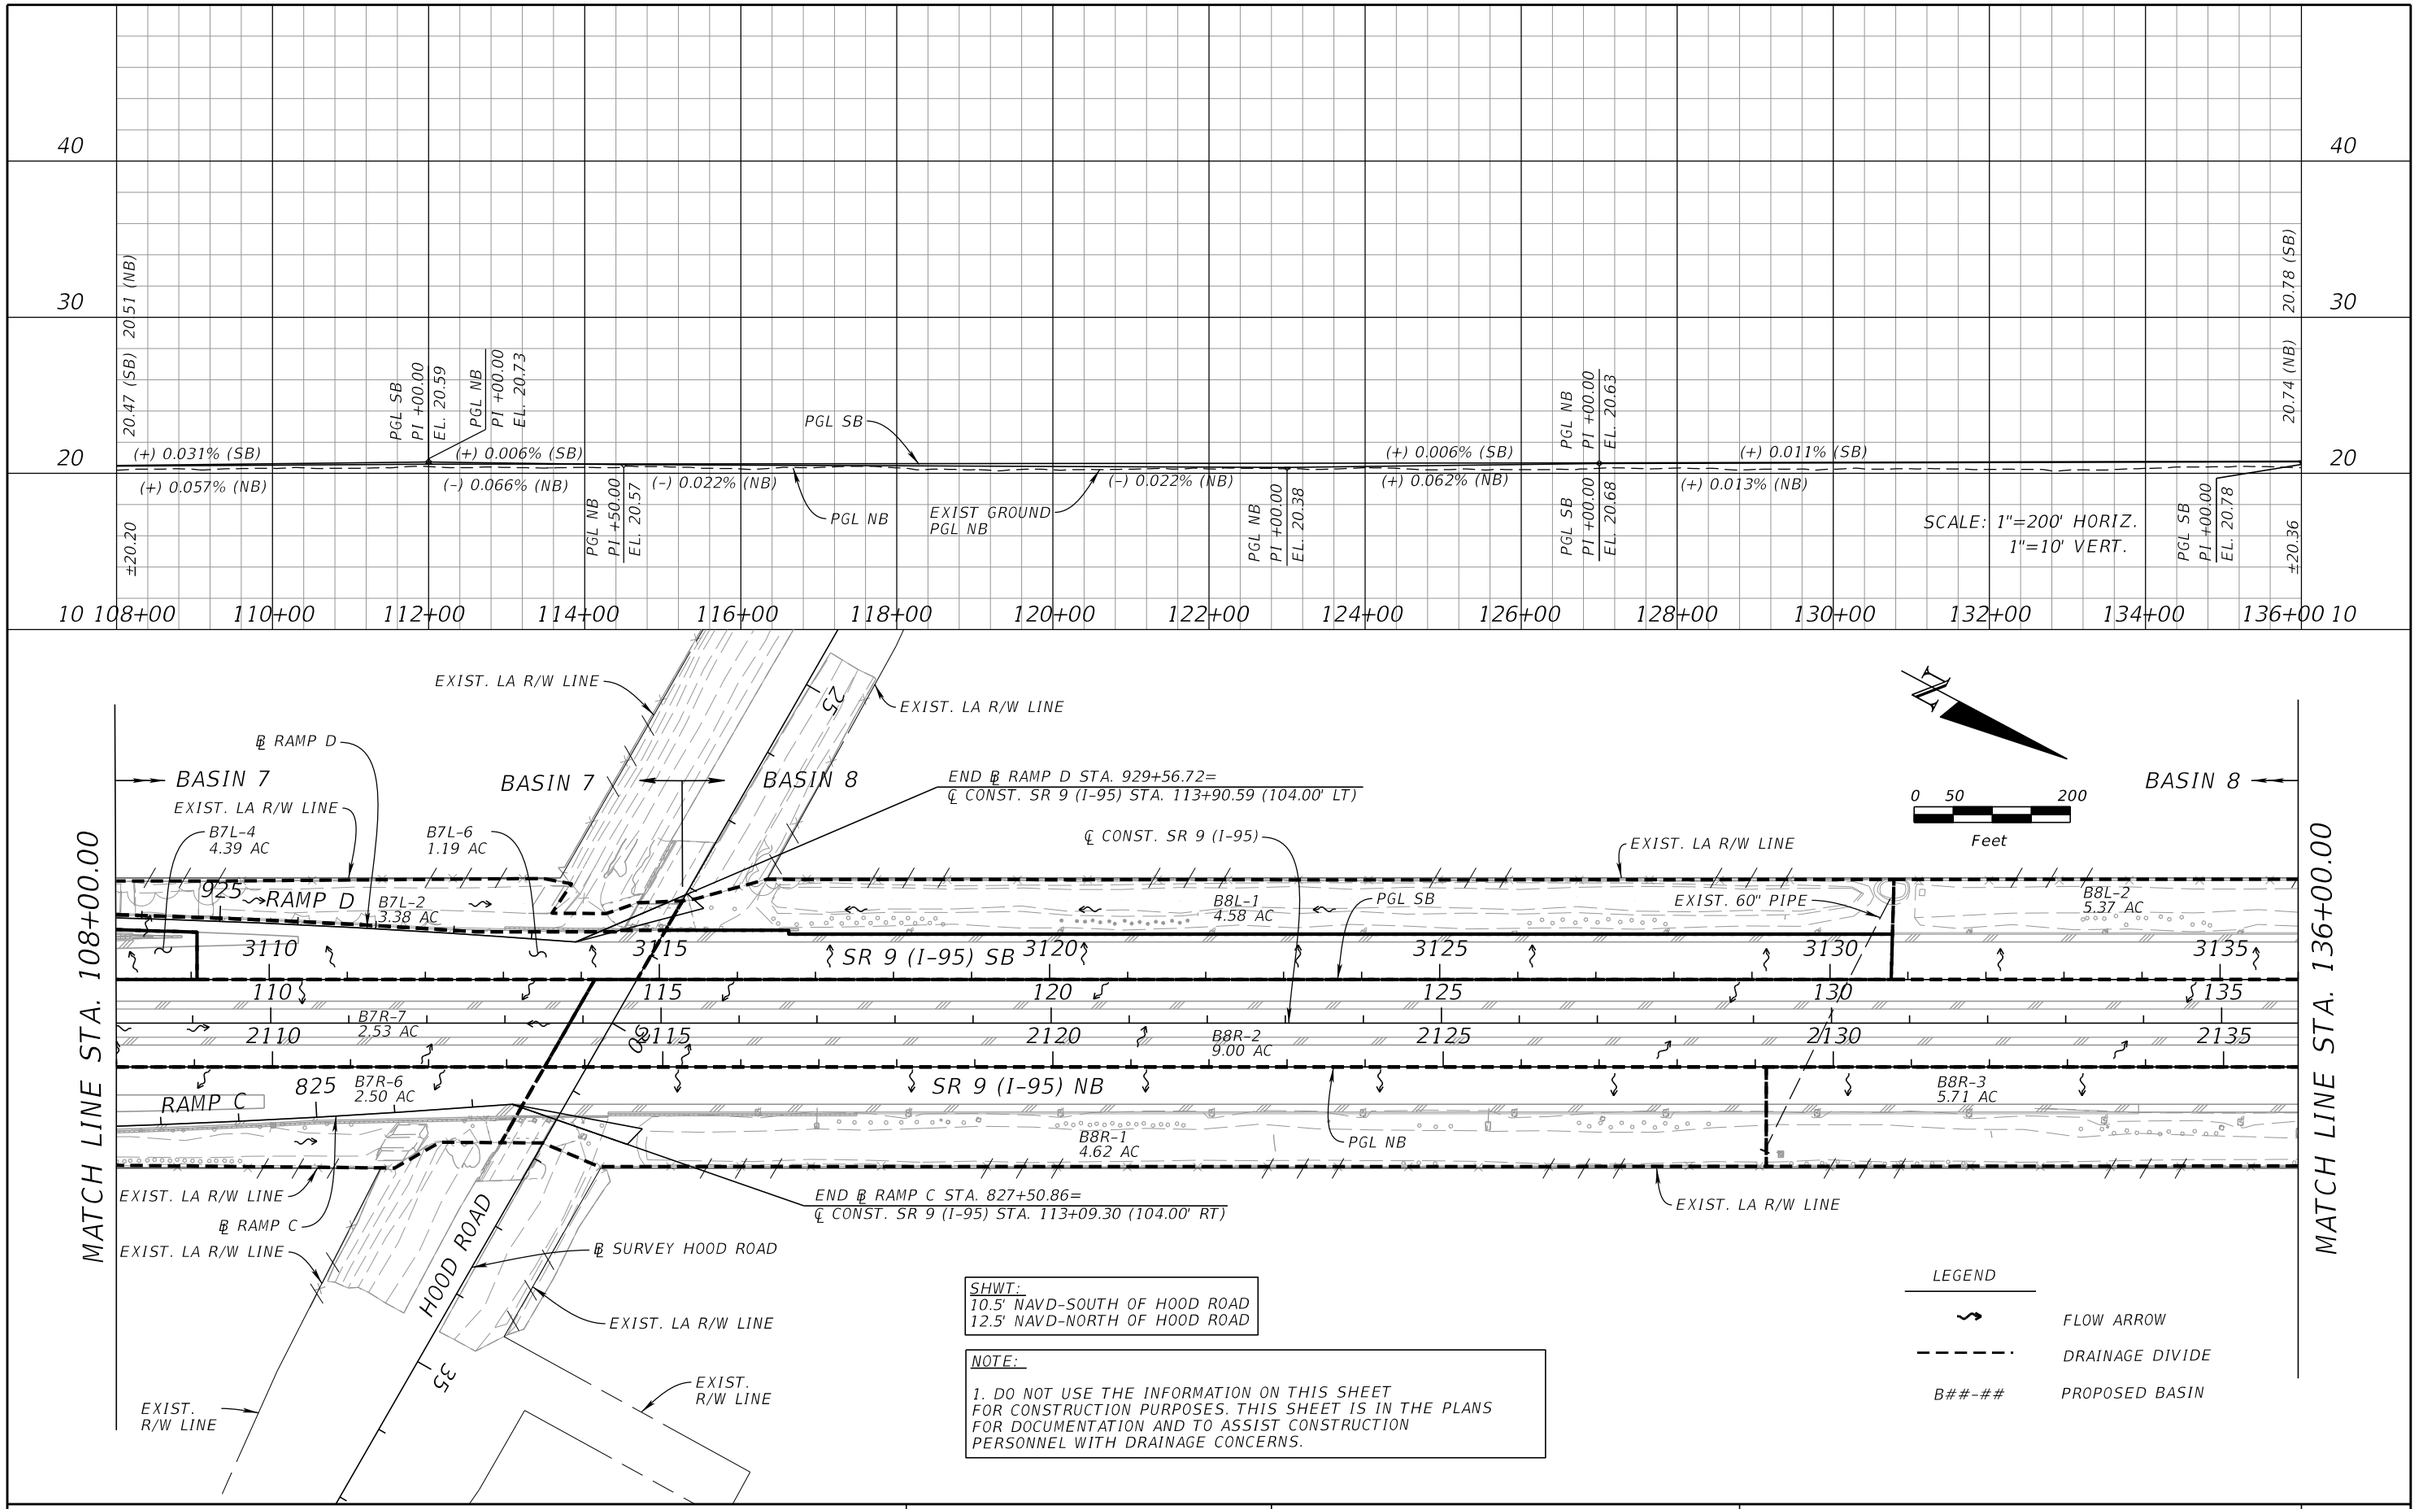

REVISIONS			
DATE	DESCRIPTION	DATE	DESCRIPTION

Kimley-Horn and Associates, Inc.
Certificate Of Authorization No. 696
Derrick C. Lewis, P.E.
P.E. License No. 62965
355 Alhambra Circle, Suite 1400
Miami, Florida 33134

STATE OF FLORIDA
DEPARTMENT OF TRANSPORTATION

ROAD NO.	COUNTY	FINANCIAL PROJECT ID
SR 9	PALM BEACH	413265-1-52-01

DRAINAGE MAP

SHEET NO. 5

artem.strunnikov 10/30/2017 1:02:50 PM c:\pw_work\rsh_pw\lewisd\d0157574\DRMPRD04.dgn

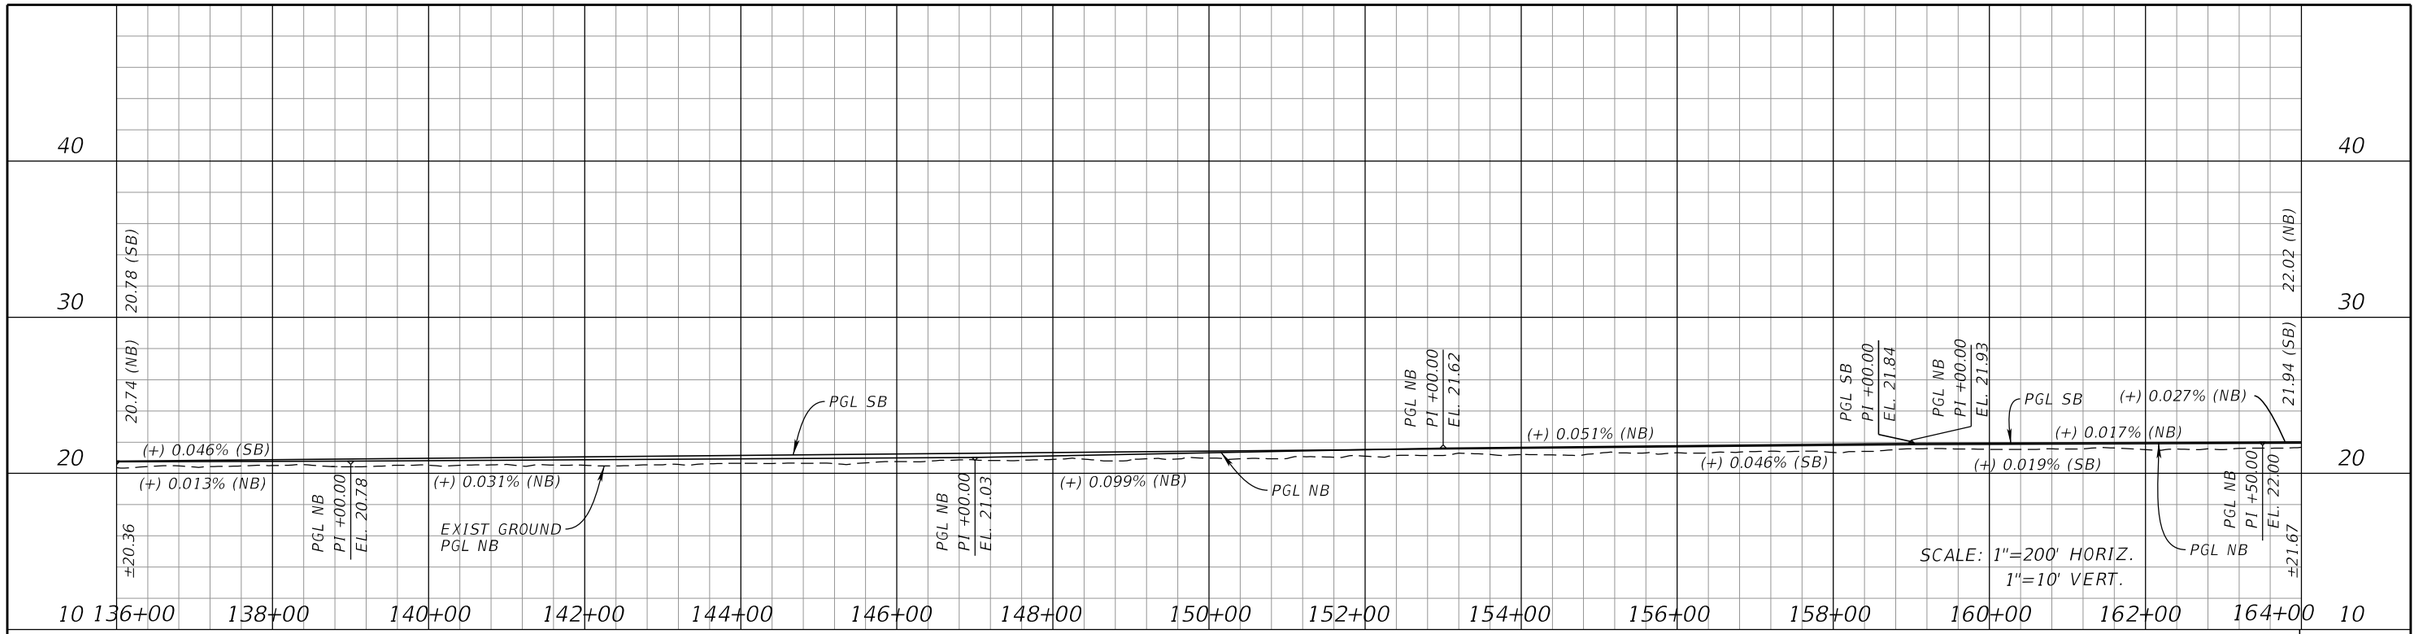

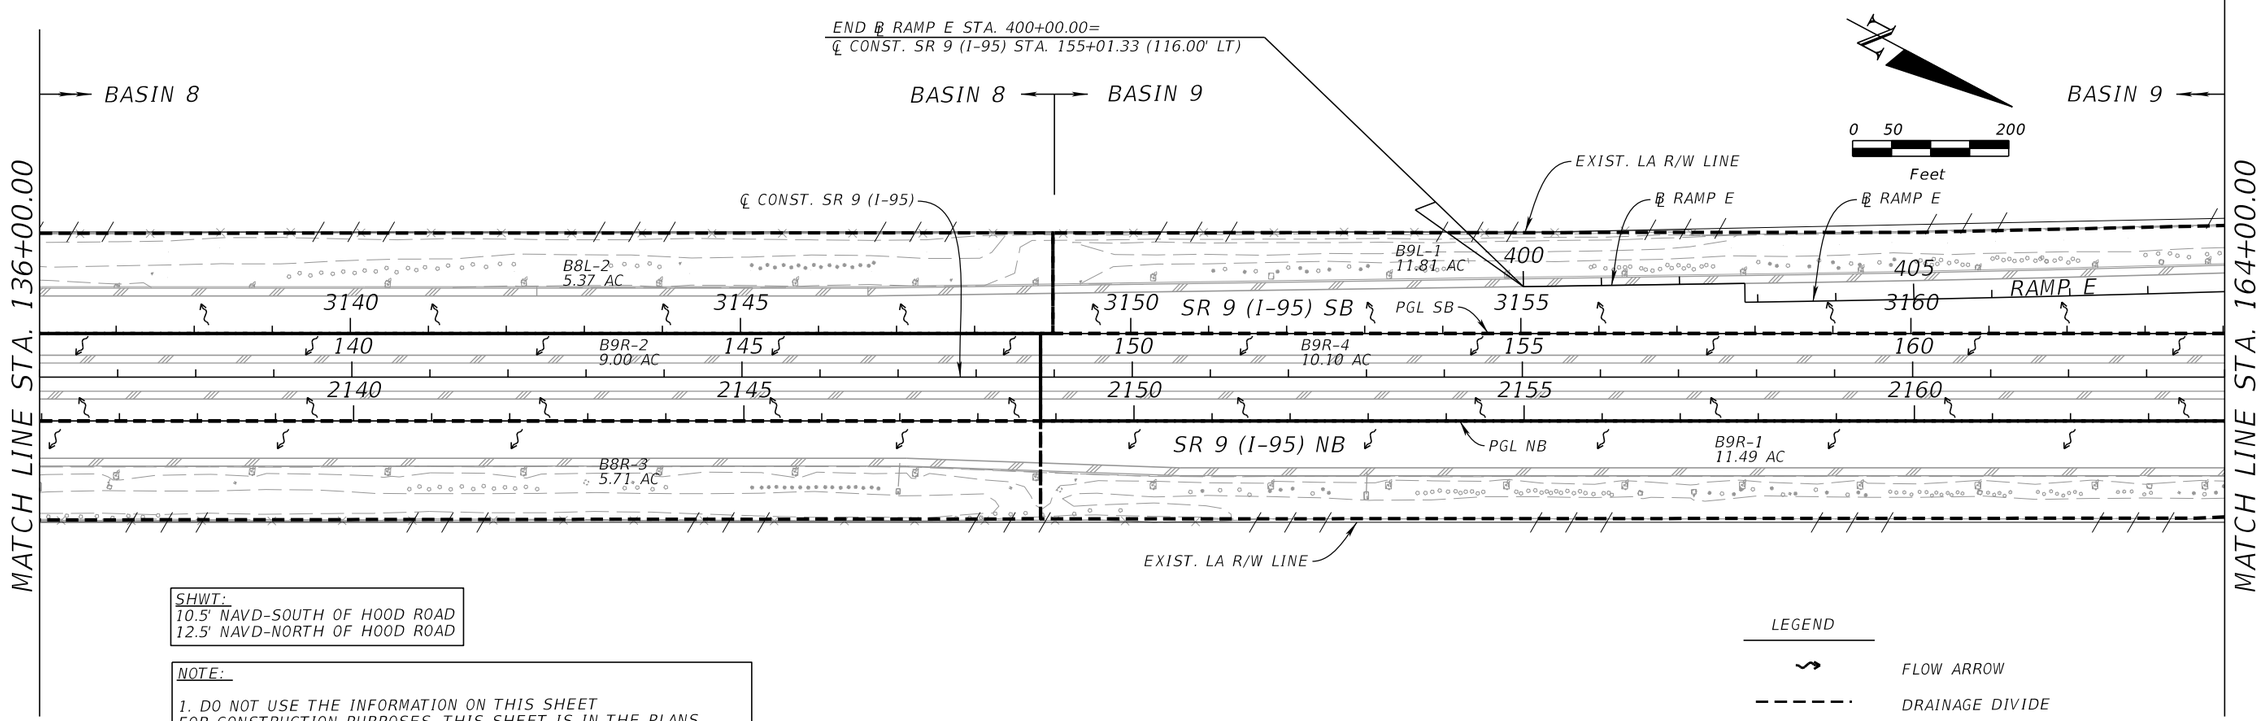

SHWT:
10.5' NAVD-SOUTH OF HOOD ROAD
12.5' NAVD-NORTH OF HOOD ROAD

NOTE:

1. DO NOT USE THE INFORMATION ON THIS SHEET FOR CONSTRUCTION PURPOSES. THIS SHEET IS IN THE PLANS FOR DOCUMENTATION AND TO ASSIST CONSTRUCTION PERSONNEL WITH DRAINAGE CONCERNS.

LEGEND

⇝	FLOW ARROW
- - - - -	DRAINAGE DIVIDE
B##-##	PROPOSED BASIN

REVISIONS			
DATE	DESCRIPTION	DATE	DESCRIPTION

Kimley-Horn and Associates, Inc.
Certificate Of Authorization No. 696
Derrick C. Lewis, P.E.
P.E. License No. 62965
355 Alhambra Circle, Suite 1400
Miami, Florida 33134

STATE OF FLORIDA
DEPARTMENT OF TRANSPORTATION

ROAD NO.	COUNTY	FINANCIAL PROJECT ID
SR 9	PALM BEACH	413265-1-52-01

DRAINAGE MAP

SHEET NO. 6

artem.strunnikov 10/30/2017 1:02:53 PM c:\pw_work\rsh_pw\lewisd\d0157574\DRMPRD05.dgn

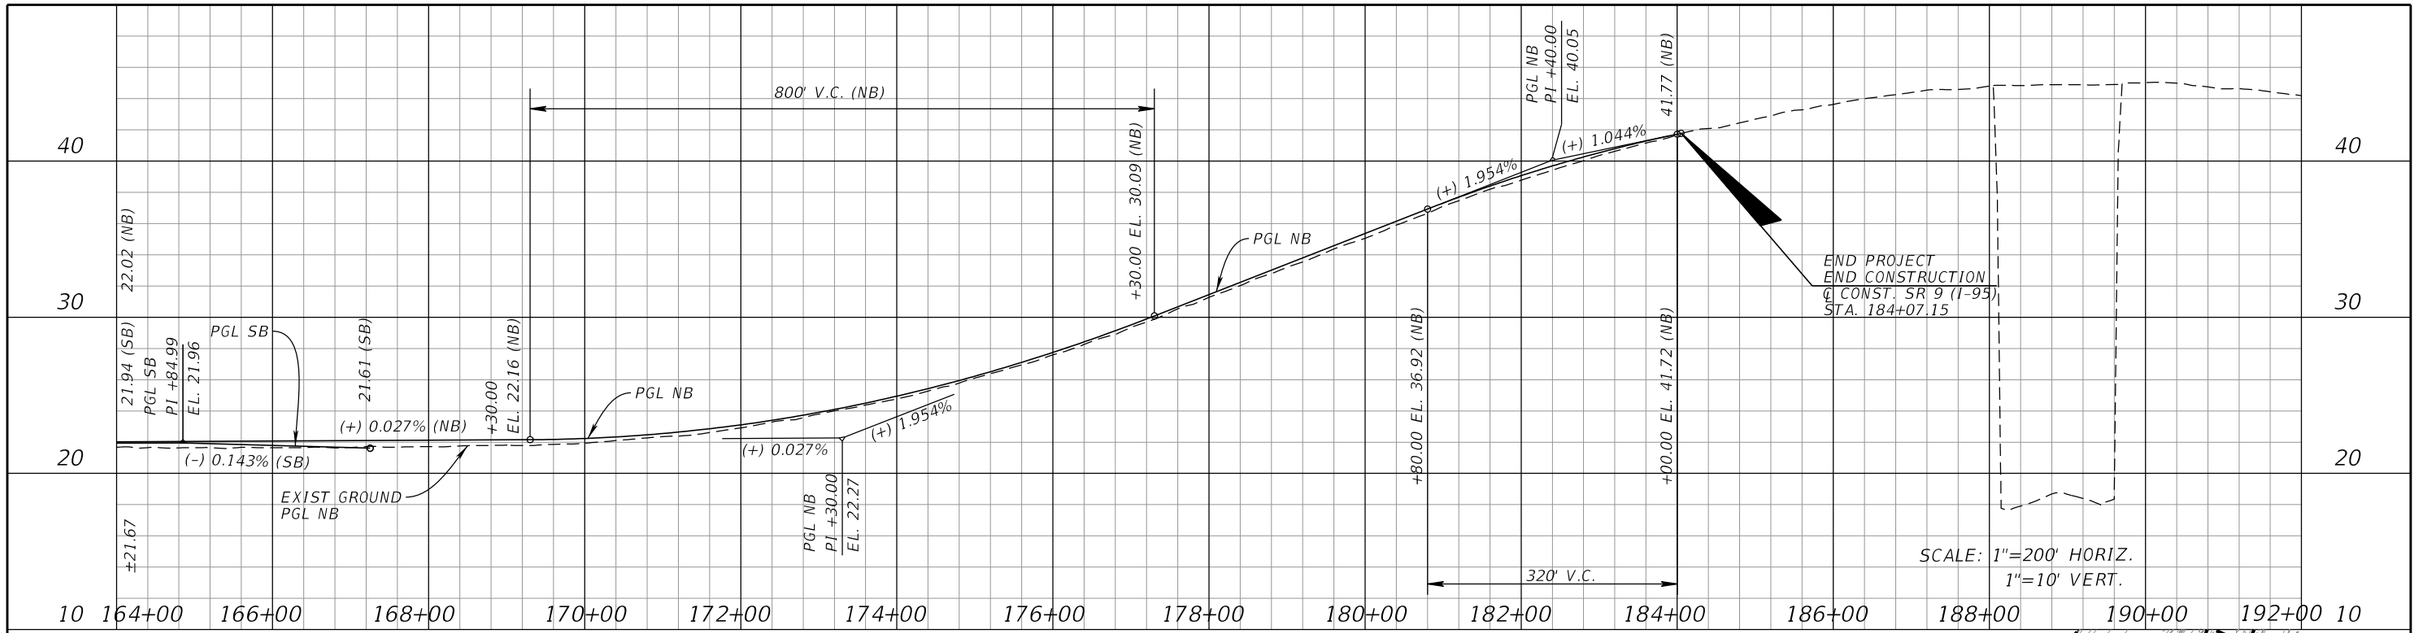

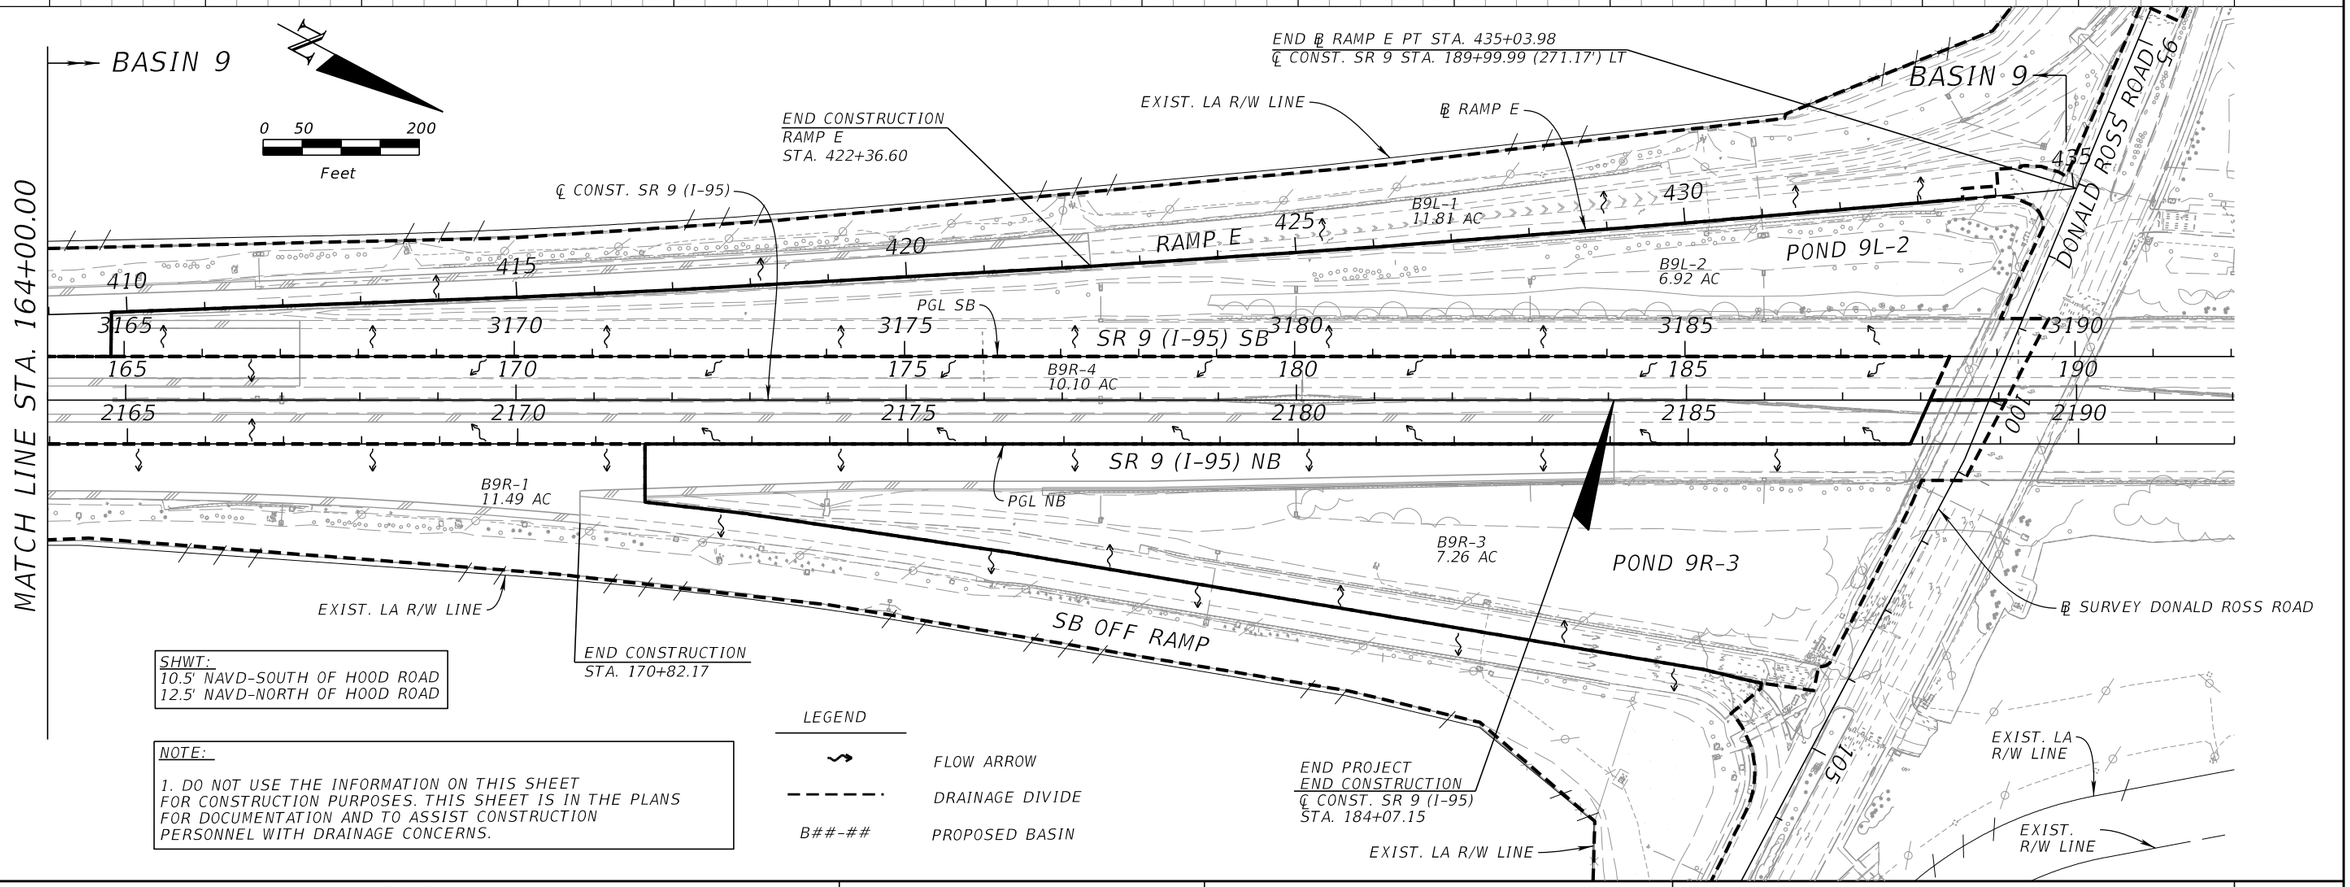

SHWT:
10.5' NAVD-SOUTH OF HOOD ROAD
12.5' NAVD-NORTH OF HOOD ROAD

NOTE:

1. DO NOT USE THE INFORMATION ON THIS SHEET FOR CONSTRUCTION PURPOSES. THIS SHEET IS IN THE PLANS FOR DOCUMENTATION AND TO ASSIST CONSTRUCTION PERSONNEL WITH DRAINAGE CONCERNS.

LEGEND

⇝	FLOW ARROW
- - - - -	DRAINAGE DIVIDE
B##-##	PROPOSED BASIN

REVISIONS			
DATE	DESCRIPTION	DATE	DESCRIPTION

Kimley-Horn and Associates, Inc.
Certificate Of Authorization No. 696
Derrick C. Lewis, P.E.
P.E. License No. 62965
355 Alhambra Circle, Suite 1400
Miami, Florida 33134

STATE OF FLORIDA
DEPARTMENT OF TRANSPORTATION

ROAD NO.	COUNTY	FINANCIAL PROJECT ID
SR 9	PALM BEACH	413265-1-52-01

DRAINAGE MAP

SHEET NO. 7

artem.strunnikov 10/30/2017 1:02:55 PM c:\pw_work\rsh_pw\lewisd\d0157574\DRMPRD06.dgn

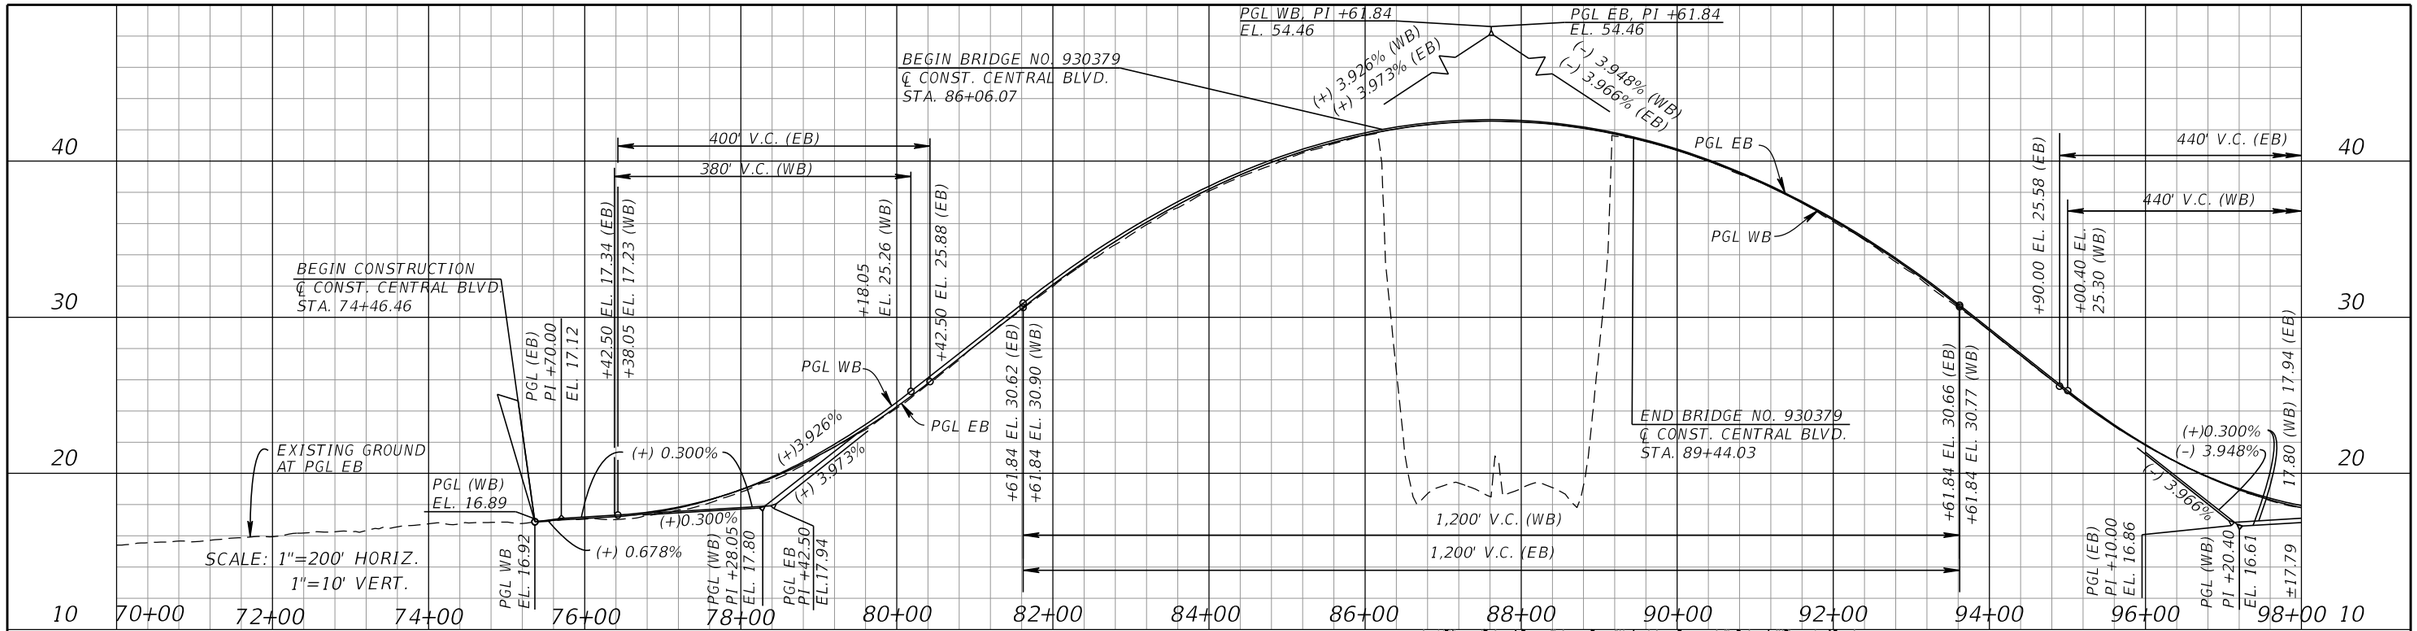

SHWT:
10.5' NAVD-SOUTH OF HOOD ROAD
12.5' NAVD-NORTH OF HOOD ROAD

NOTE:

1. DO NOT USE THE INFORMATION ON THIS SHEET FOR CONSTRUCTION PURPOSES. THIS SHEET IS IN THE PLANS FOR DOCUMENTATION AND TO ASSIST CONSTRUCTION PERSONNEL WITH DRAINAGE CONCERNS.

REVISIONS			
DATE	DESCRIPTION	DATE	DESCRIPTION

Kimley-Horn and Associates, Inc.
Certificate Of Authorization No. 696
Derrick C. Lewis, P.E.
P.E. License No. 62965
355 Alhambra Circle, Suite 1400
Miami, Florida 33134

STATE OF FLORIDA
DEPARTMENT OF TRANSPORTATION

ROAD NO.	COUNTY	FINANCIAL PROJECT ID
SR 9	PALM BEACH	413265-1-52-01

DRAINAGE MAP

SHEET NO. 8

artem.strunnikov 10/30/2017 1:02:58 PM c:\pw_work\rsh_pw\lewisd\d0157574\DRMPRD11.dgn

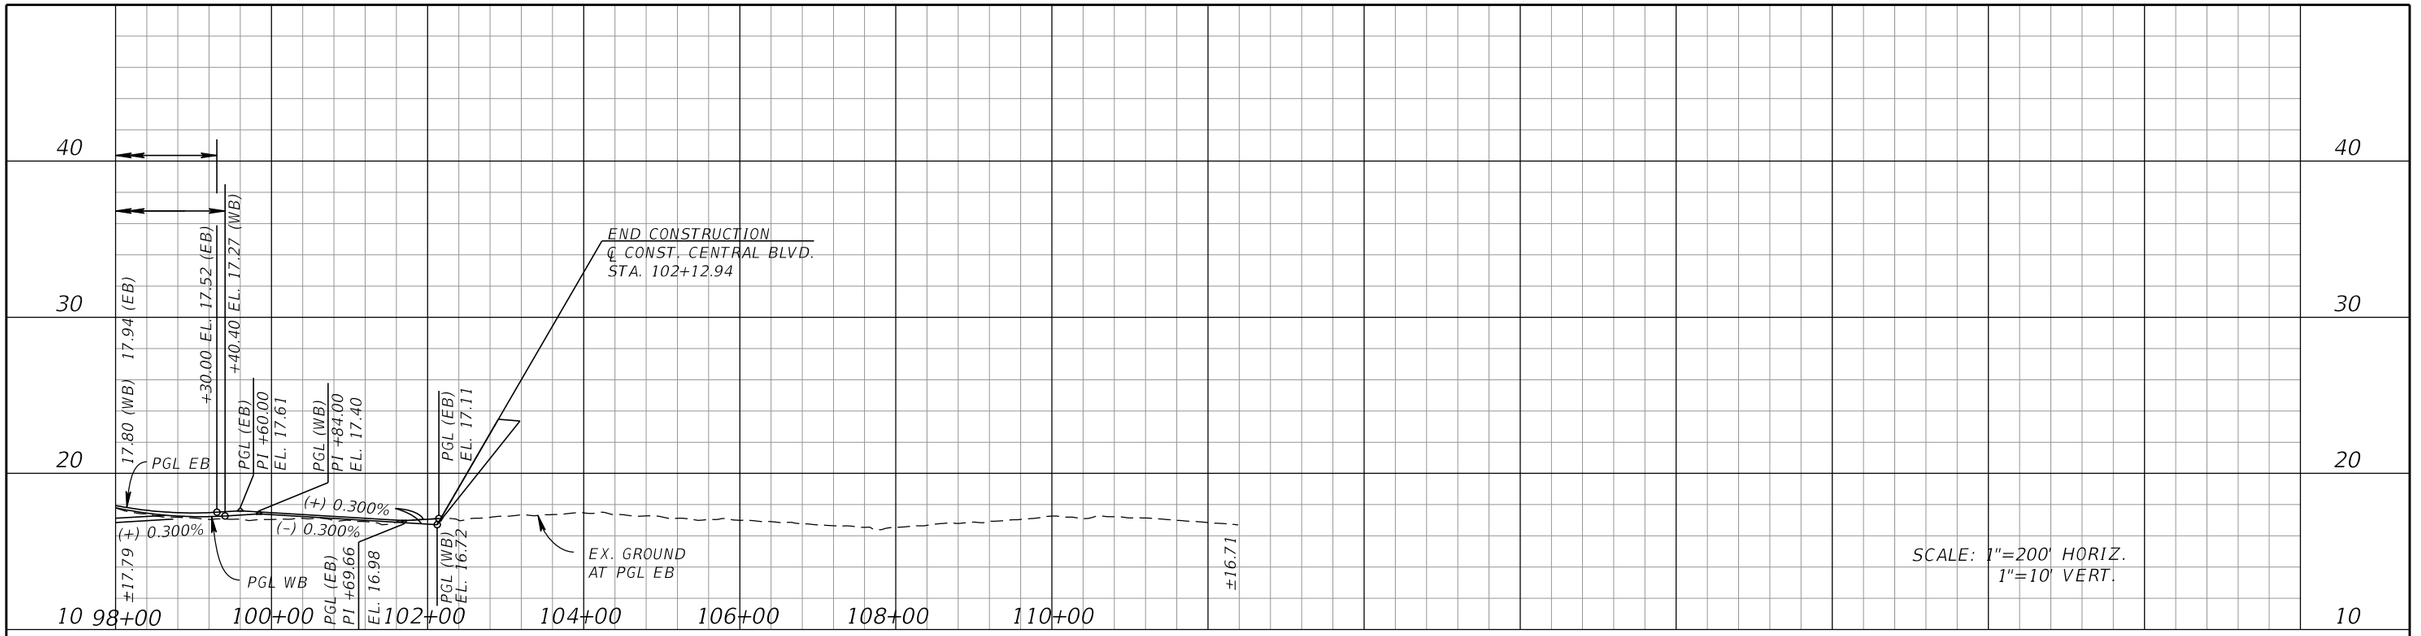

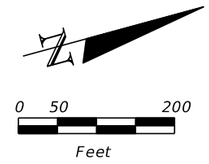

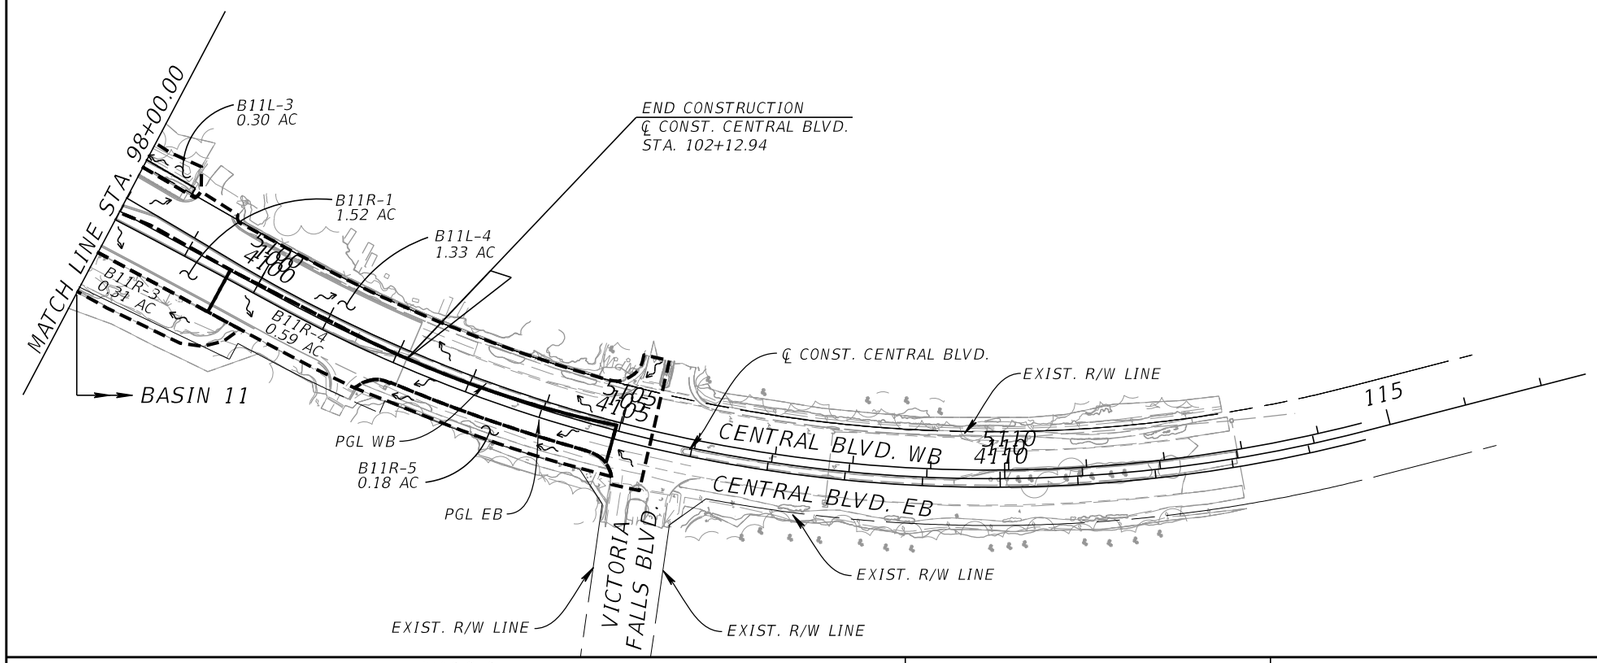

LEGEND

⇝	FLOW ARROW
– – –	DRAINAGE DIVIDE
B##-##	PROPOSED BASIN

SHWT:
10.5' NAVD-SOUTH OF HOOD ROAD
12.5' NAVD-NORTH OF HOOD ROAD

NOTE:

1. DO NOT USE THE INFORMATION ON THIS SHEET FOR CONSTRUCTION PURPOSES. THIS SHEET IS IN THE PLANS FOR DOCUMENTATION AND TO ASSIST CONSTRUCTION PERSONNEL WITH DRAINAGE CONCERNS.

REVISIONS			
DATE	DESCRIPTION	DATE	DESCRIPTION

Kimley-Horn and Associates, Inc.
Certificate Of Authorization No. 696
Derrick C. Lewis, P.E.
P.E. License No. 62965
355 Alhambra Circle, Suite 1400
Miami, Florida 33134

STATE OF FLORIDA
DEPARTMENT OF TRANSPORTATION

ROAD NO.	COUNTY	FINANCIAL PROJECT ID
SR 9	PALM BEACH	413265-1-52-01

DRAINAGE MAP

SHEET NO. 9

artem.strunnikov 10/30/2017 1:03:02 PM c:\pw_work\rsh_pw\lewisd\d0157574\DRMPRD12.dgn

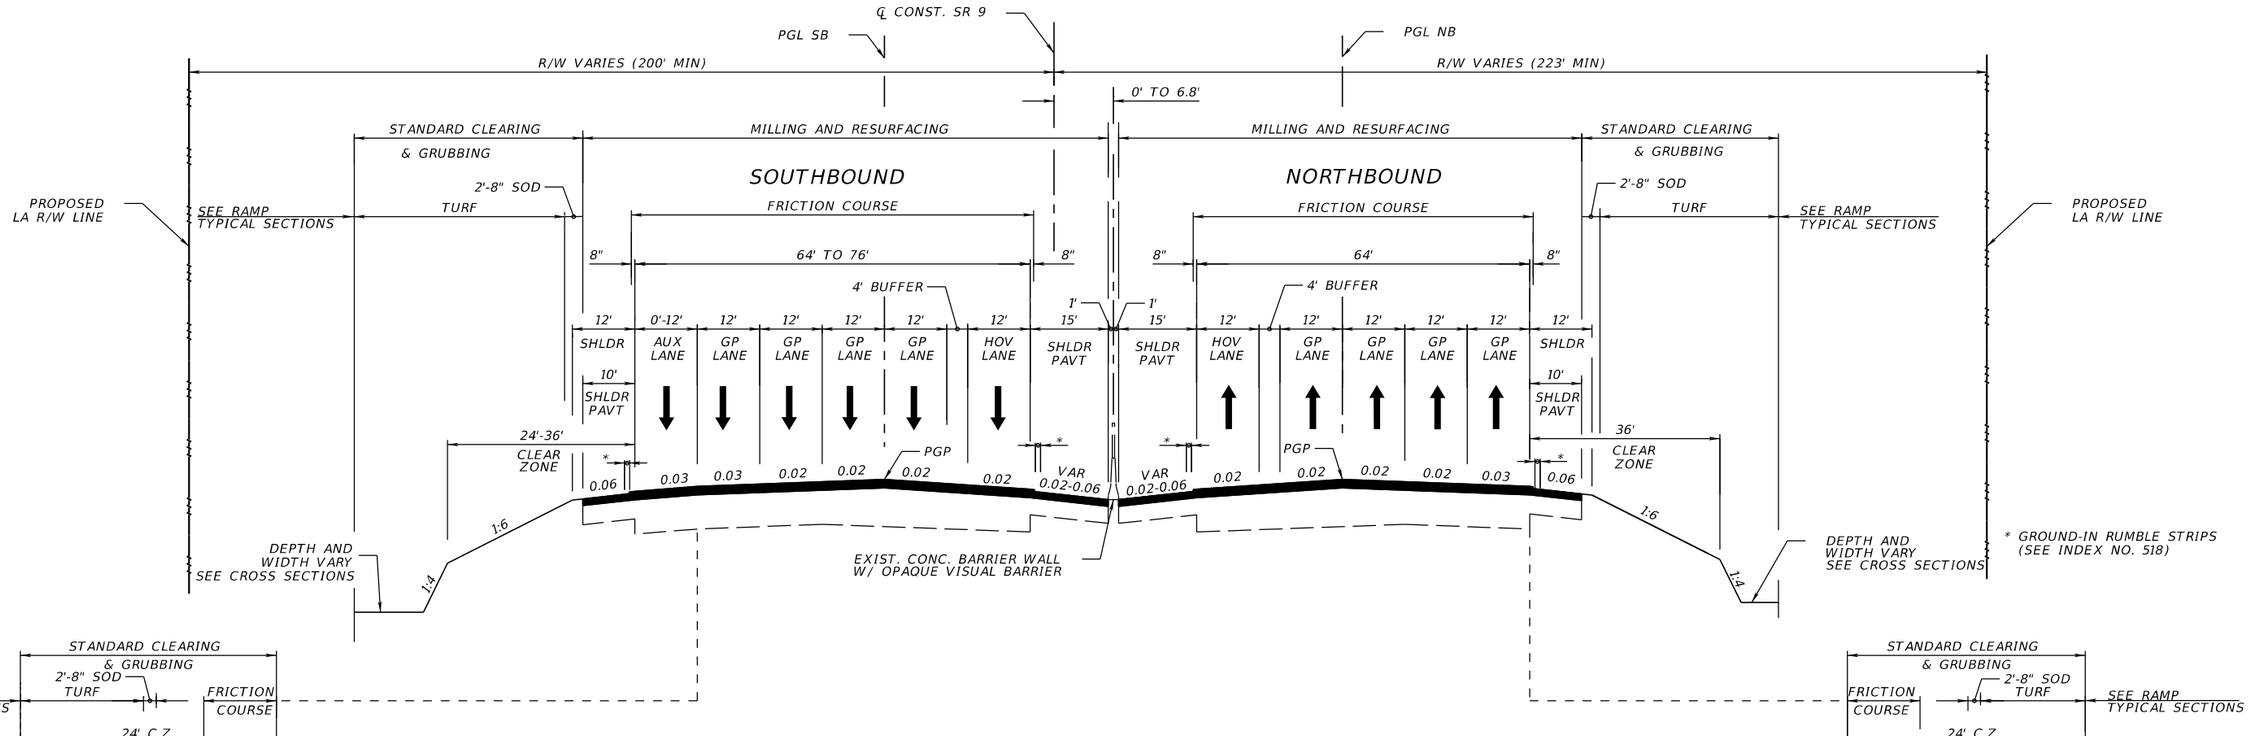

TYPICAL SECTION

I-95

FROM MILITARY TRAIL TO CENTRAL BOULEVARD

STA. 1986+76.81 TO STA. 1987+44.75
EQ.: STA. 1987+44.75 (BK) = STA. 33+78.26 (AH)
STA. 33+78.26 TO STA. 84+24.92

STA. 36+34.21 TO STA. 52+79.81
STA. 78+63.08 TO STA. 83+62.87

STA. 1986+76.81 TO STA. 49+84.06
STA. 74+62.64 TO STA. 84+24.92

TRAFFIC DATA

CURRENT YEAR = 2017 AADT = 125,400
ESTIMATED OPENING YEAR = 2026 AADT = 143,000
ESTIMATED DESIGN YEAR = 2046 AADT = 193,000
K = 9% D = 59.6% T = 7.8% (24 HOUR)
DESIGN HOUR T = 3.6%
DESIGN SPEED = 70 MPH

MILLING

MILL EXISTING ASPHALT PAVEMENT FOR DEPTH ($2\frac{1}{4}$")

RESURFACING

TYPE SP STRUCTURAL COURSE (TRAFFIC D) ($1\frac{1}{2}$") (PG 76-22)
AND FRICTION COURSE FC-5 ($\frac{3}{4}$") (PG 76-22)

SHOULDER MILLING

MILL EXISTING ASPHALT PAVEMENT (1" AVG. DEPTH)

SHOULDER PAVEMENT RESURFACING

TYPE SP STRUCTURAL COURSE (TRAFFIC B) (1")

WIDENING

OPTIONAL BASE GROUP 9 WITH
TYPE SP STRUCTURAL COURSE (TRAFFIC D) ($1\frac{1}{2}$")
TYPE SP STRUCTURAL COURSE (TRAFFIC D) ($1\frac{1}{2}$")
TYPE SP STRUCTURAL COURSE (TRAFFIC D) ($1\frac{1}{2}$") (PG 76-22)
AND FRICTION COURSE FC-5 ($\frac{3}{4}$") (PG 76-22)

SHOULDER PAVEMENT

OPTIONAL BASE GROUP 1 WITH
TYPE SP STRUCTURAL COURSE (TRAFFIC B) ($1\frac{1}{2}$")

REVISIONS			
DATE	DESCRIPTION	DATE	DESCRIPTION

DOUGLAS R. GREEN, P.E.
P.E. LICENSE NUMBER 42579
RS&H, INC.
3125 W. COMMERCIAL BLVD., SUITE 130
FORT LAUDERDALE, FL 33309-3451
CERTIFICATE OF AUTHORIZATION 5620

STATE OF FLORIDA
DEPARTMENT OF TRANSPORTATION

ROAD NO.	COUNTY	FINANCIAL PROJECT ID
SR 9	PALM BEACH	413265-1-52-01

TYPICAL SECTION (1)

SHEET NO. 10

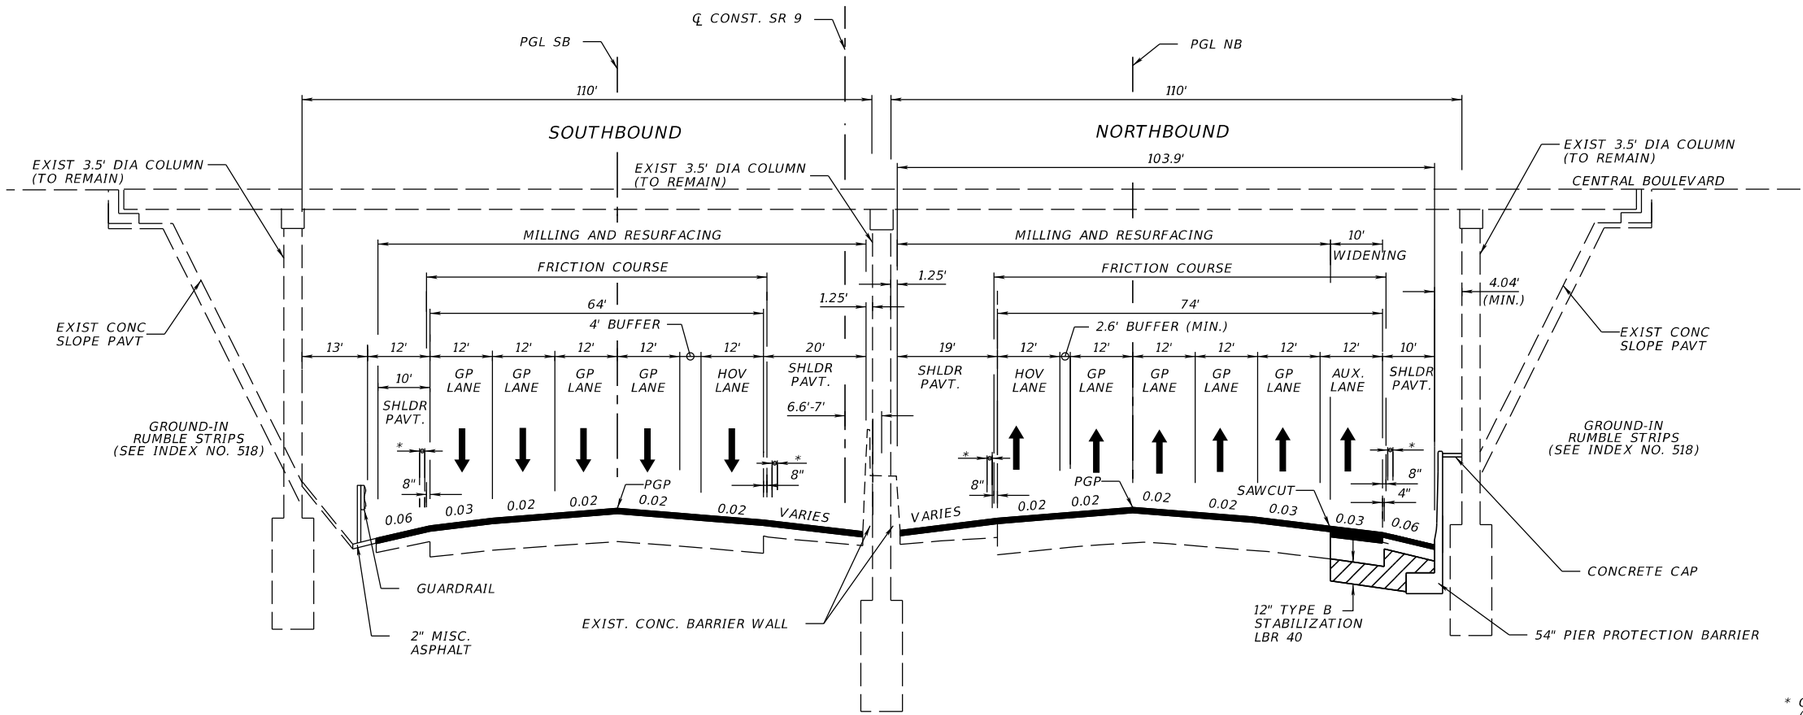

* GROUND-IN RUMBLE STRIPS (SEE INDEX NO. 518)

TYPICAL SECTION

BRIDGE UNDERPASS SECTION
I-95 UNDER CENTRAL BOULEVARD

STA. 84+24.92 TO STA. 85+65.65

TRAFFIC DATA

CURRENT YEAR = 2017 AADT = 125,400
ESTIMATED OPENING YEAR = 2026 AADT = 143,000
ESTIMATED DESIGN YEAR = 2046 AADT = 193,000
K = 9% D = 59.6% T = 7.8% (24 HOUR)
DESIGN HOUR T = 3.6%
DESIGN SPEED = 70 MPH

MILLING

MILL EXISTING ASPHALT PAVEMENT FOR DEPTH ($2\frac{1}{4}$")

RESURFACING

TYPE SP STRUCTURAL COURSE (TRAFFIC D) ($1\frac{1}{2}$") (PG 76-22)
AND FRICTION COURSE FC-5 ($\frac{3}{4}$") (PG 76-22)

SHOULDER MILLING

MILL EXISTING ASPHALT PAVEMENT (1" AVG. DEPTH)

SHOULDER PAVEMENT RESURFACING

TYPE SP STRUCTURAL COURSE (TRAFFIC B) (1")

WIDENING

OPTIONAL BASE GROUP 9 WITH
TYPE SP STRUCTURAL COURSE (TRAFFIC D) ($1\frac{1}{2}$")
TYPE SP STRUCTURAL COURSE (TRAFFIC D) ($1\frac{1}{2}$")
TYPE SP STRUCTURAL COURSE (TRAFFIC D) ($1\frac{1}{2}$") (PG 76-22)
AND FRICTION COURSE FC-5 ($\frac{3}{4}$") (PG 76-22)

SHOULDER PAVEMENT

OPTIONAL BASE GROUP 1 WITH
TYPE SP STRUCTURAL COURSE (TRAFFIC B) ($1\frac{1}{2}$")

REVISIONS			
DATE	DESCRIPTION	DATE	DESCRIPTION

DOUGLAS R. GREEN, P.E.
P.E. LICENSE NUMBER 42579
RS&H, INC.
3125 W. COMMERCIAL BLVD., SUITE 130
FORT LAUDERDALE, FL 33309-3451
CERTIFICATE OF AUTHORIZATION 5620

STATE OF FLORIDA
DEPARTMENT OF TRANSPORTATION

ROAD NO.	COUNTY	FINANCIAL PROJECT ID
SR 9	PALM BEACH	413265-1-52-01

TYPICAL SECTION (2)

SHEET NO. 11

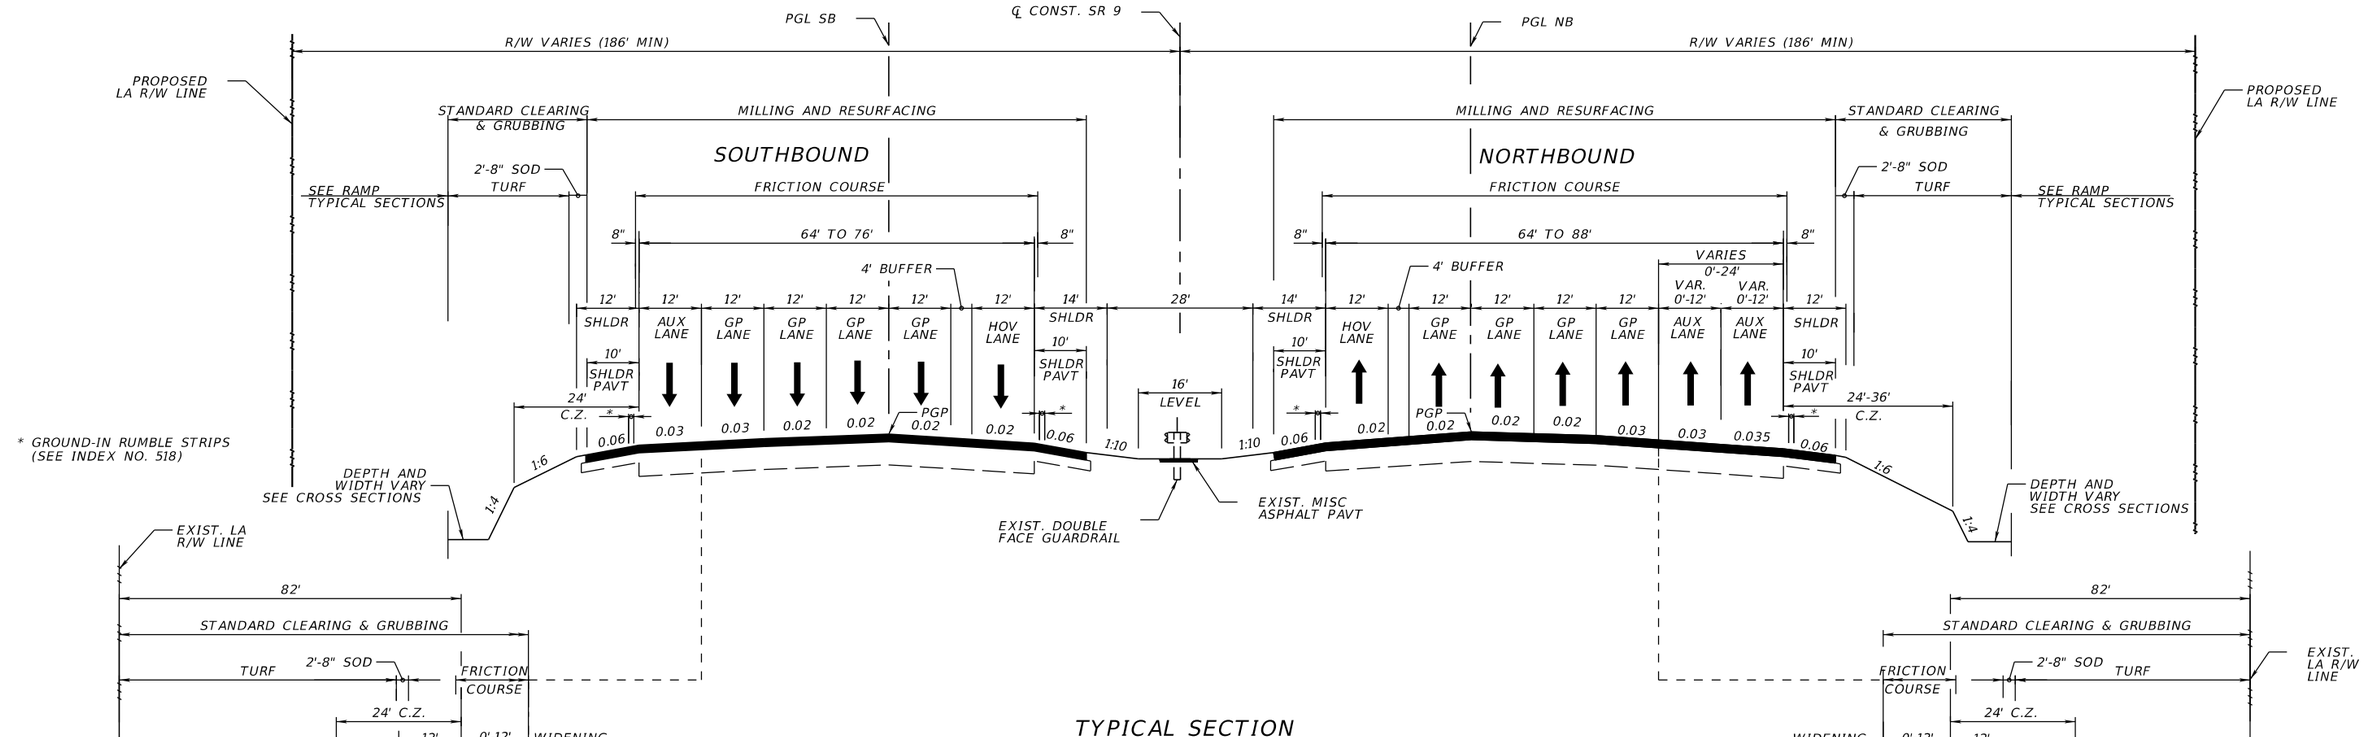

TYPICAL SECTION

I-95

FROM CENTRAL BOULEVARD TO DONALD ROSS ROAD

STA. 85+65.65 TO STA. 113+82.86
STA. 114+36.97 TO STA. 184+26.95

STA. 106+75.23 TO STA. 142+37.11
STA. 147+81.48 TO STA. 165+96.73

STA. 85+65.65 TO STA. 95+38.66
STA. 108+37.65 TO STA. 133+93.53
STA. 170+50.81 TO STA. 184+07.15

TRAFFIC DATA

CURRENT YEAR = 2017 AADT = 125,400
ESTIMATED OPENING YEAR = 2026 AADT = 143,000
ESTIMATED DESIGN YEAR = 2046 AADT = 193,000
K = 9% D = 59.6% T = 7.8% (24 HOUR)
DESIGN HOUR T = 3.6%
DESIGN SPEED = 70 MPH

MILLING

MILL EXISTING ASPHALT PAVEMENT FOR DEPTH ($2\frac{1}{4}$")

RESURFACING

TYPE SP STRUCTURAL COURSE (TRAFFIC D) ($1\frac{1}{2}$") (PG 76-22)
AND FRICTION COURSE FC-5 ($\frac{3}{4}$") (PG 76-22)

SHOULDER MILLING

MILL EXISTING ASPHALT PAVEMENT (1" AVG. DEPTH)

SHOULDER PAVEMENT RESURFACING

TYPE SP STRUCTURAL COURSE (TRAFFIC B) (1")

WIDENING

OPTIONAL BASE GROUP 9 WITH
TYPE SP STRUCTURAL COURSE (TRAFFIC D) ($1\frac{1}{2}$")
TYPE SP STRUCTURAL COURSE (TRAFFIC D) ($1\frac{1}{2}$")
TYPE SP STRUCTURAL COURSE (TRAFFIC D) ($1\frac{1}{2}$") (PG 76-22)
AND FRICTION COURSE FC-5 ($\frac{3}{4}$") (PG 76-22)

SHOULDER PAVEMENT

OPTIONAL BASE GROUP 1 WITH
TYPE SP STRUCTURAL COURSE (TRAFFIC B) ($1\frac{1}{2}$")

REVISIONS			
DATE	DESCRIPTION	DATE	DESCRIPTION

DOUGLAS R. GREEN, P.E.
P.E. LICENSE NUMBER 42579
RS&H, INC.
3125 W. COMMERCIAL BLVD., SUITE 130
FORT LAUDERDALE, FL 33309-3451
CERTIFICATE OF AUTHORIZATION 5620

STATE OF FLORIDA
DEPARTMENT OF TRANSPORTATION

ROAD NO.	COUNTY	FINANCIAL PROJECT ID
SR 9	PALM BEACH	413265-1-52-01

TYPICAL SECTION (3)

SHEET NO. 12

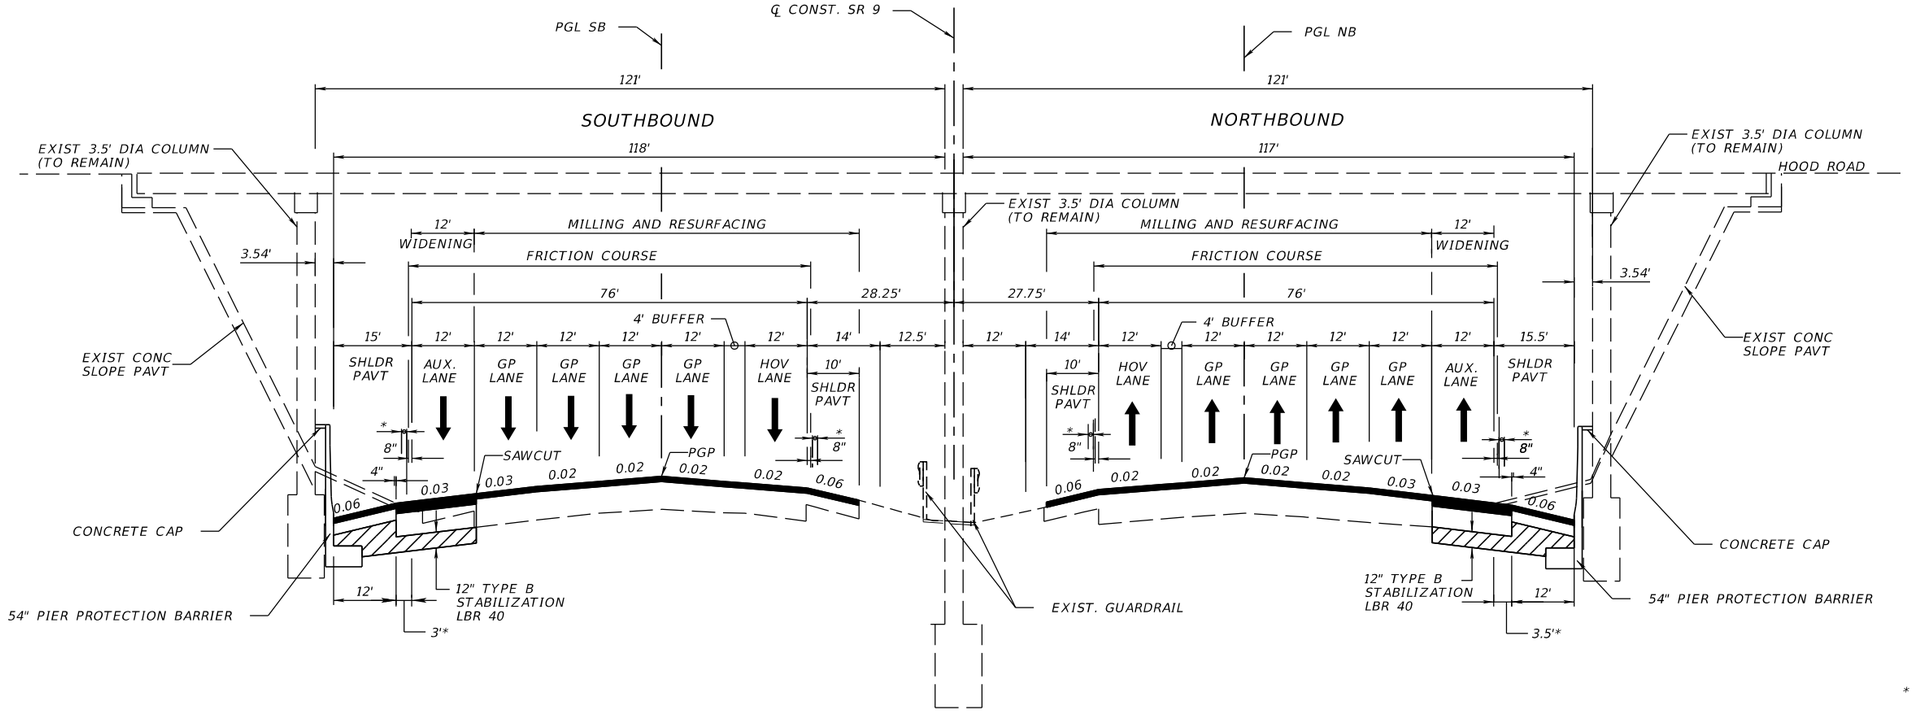

* GROUND-IN RUMBLE STRIPS (SEE INDEX NO. 518)

TYPICAL SECTION

BRIDGE UNDERPASS SECTION
I-95 UNDER HOOD ROAD

STA. 113+82.86 TO STA. 114+36.97

* PROVIDE FULL DEPTH SHOULDERS AT 0.035 (NB) AND 0.03 (SB) CROSS SLOPES TO ACCOMMODATE THE ULTIMATE TYPICAL SECTION

TRAFFIC DATA

CURRENT YEAR = 2017 AADT = 125,400
ESTIMATED OPENING YEAR = 2026 AADT = 143,000
ESTIMATED DESIGN YEAR = 2046 AADT = 193,000
K = 9% D = 59.6% T = 7.8% (24 HOUR)
DESIGN HOUR T = 3.6%
DESIGN SPEED = 70 MPH

MILLING

MILL EXISTING ASPHALT PAVEMENT FOR DEPTH ($2\frac{1}{4}$")

RESURFACING

TYPE SP STRUCTURAL COURSE (TRAFFIC D) ($1\frac{1}{2}$") (PG 76-22)
AND FRICTION COURSE FC-5 ($\frac{3}{4}$") (PG 76-22)

SHOULDER MILLING

MILL EXISTING ASPHALT PAVEMENT (1" AVG. DEPTH)

SHOULDER PAVEMENT RESURFACING

TYPE SP STRUCTURAL COURSE (TRAFFIC B) (1")

WIDENING

OPTIONAL BASE GROUP 9 WITH
TYPE SP STRUCTURAL COURSE (TRAFFIC D) ($1\frac{1}{2}$")
TYPE SP STRUCTURAL COURSE (TRAFFIC D) ($1\frac{1}{2}$")
TYPE SP STRUCTURAL COURSE (TRAFFIC D) ($1\frac{1}{2}$") (PG 76-22)
AND FRICTION COURSE FC-5 ($\frac{3}{4}$") (PG 76-22)

SHOULDER PAVEMENT

OPTIONAL BASE GROUP 1 WITH
TYPE SP STRUCTURAL COURSE (TRAFFIC B) ($1\frac{1}{2}$")

REVISIONS			
DATE	DESCRIPTION	DATE	DESCRIPTION

DOUGLAS R. GREEN, P.E.
P.E. LICENSE NUMBER 42579
RS&H, INC.
3125 W. COMMERCIAL BLVD., SUITE 130
FORT LAUDERDALE, FL 33309-3451
CERTIFICATE OF AUTHORIZATION 5620

STATE OF FLORIDA
DEPARTMENT OF TRANSPORTATION

ROAD NO.	COUNTY	FINANCIAL PROJECT ID
SR 9	PALM BEACH	413265-1-52-01

TYPICAL SECTION (4)

SHEET NO. 13

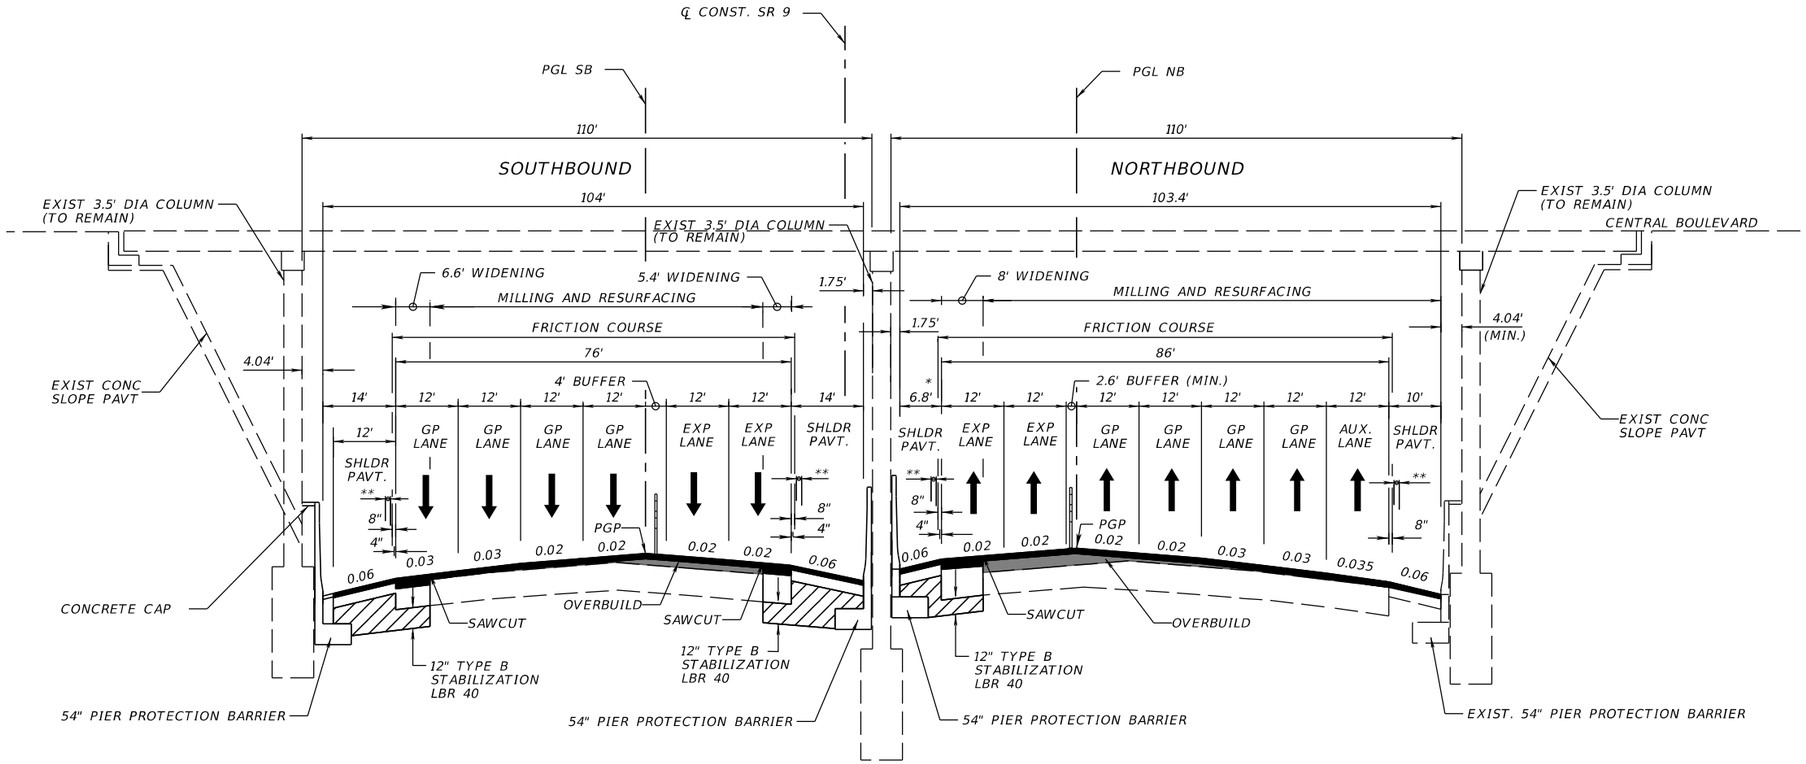

* ULTIMATE TYPICAL SECTION WILL REQUIRE DESIGN EXCEPTION FOR SHOULDER WIDTH

** GROUND-IN RUMBLE STRIPS (SEE INDEX NO. 518)

TYPICAL SECTION

BRIDGE UNDERPASS SECTION
I-95 UNDER CENTRAL BOULEVARD (ULTIMATE)
ULTIMATE TYPICAL SECTION PROVIDED FOR INFORMATION ONLY

REVISIONS			
DATE	DESCRIPTION	DATE	DESCRIPTION

DOUGLAS R. GREEN, P.E.
P.E. LICENSE NUMBER 42579
RS&H, INC.
3125 W. COMMERCIAL BLVD., SUITE 130
FORT LAUDERDALE, FL 33309-3451
CERTIFICATE OF AUTHORIZATION 5620

STATE OF FLORIDA
DEPARTMENT OF TRANSPORTATION

ROAD NO.	COUNTY	FINANCIAL PROJECT ID
SR 9	PALM BEACH	413265-1-52-01

TYPICAL SECTION (5)

SHEET NO. 14

KlineA 10/30/2017 4:05:32 PM c:\pw_work\rsh_pw\klinea\d0157607\TYPSRD01.DGN

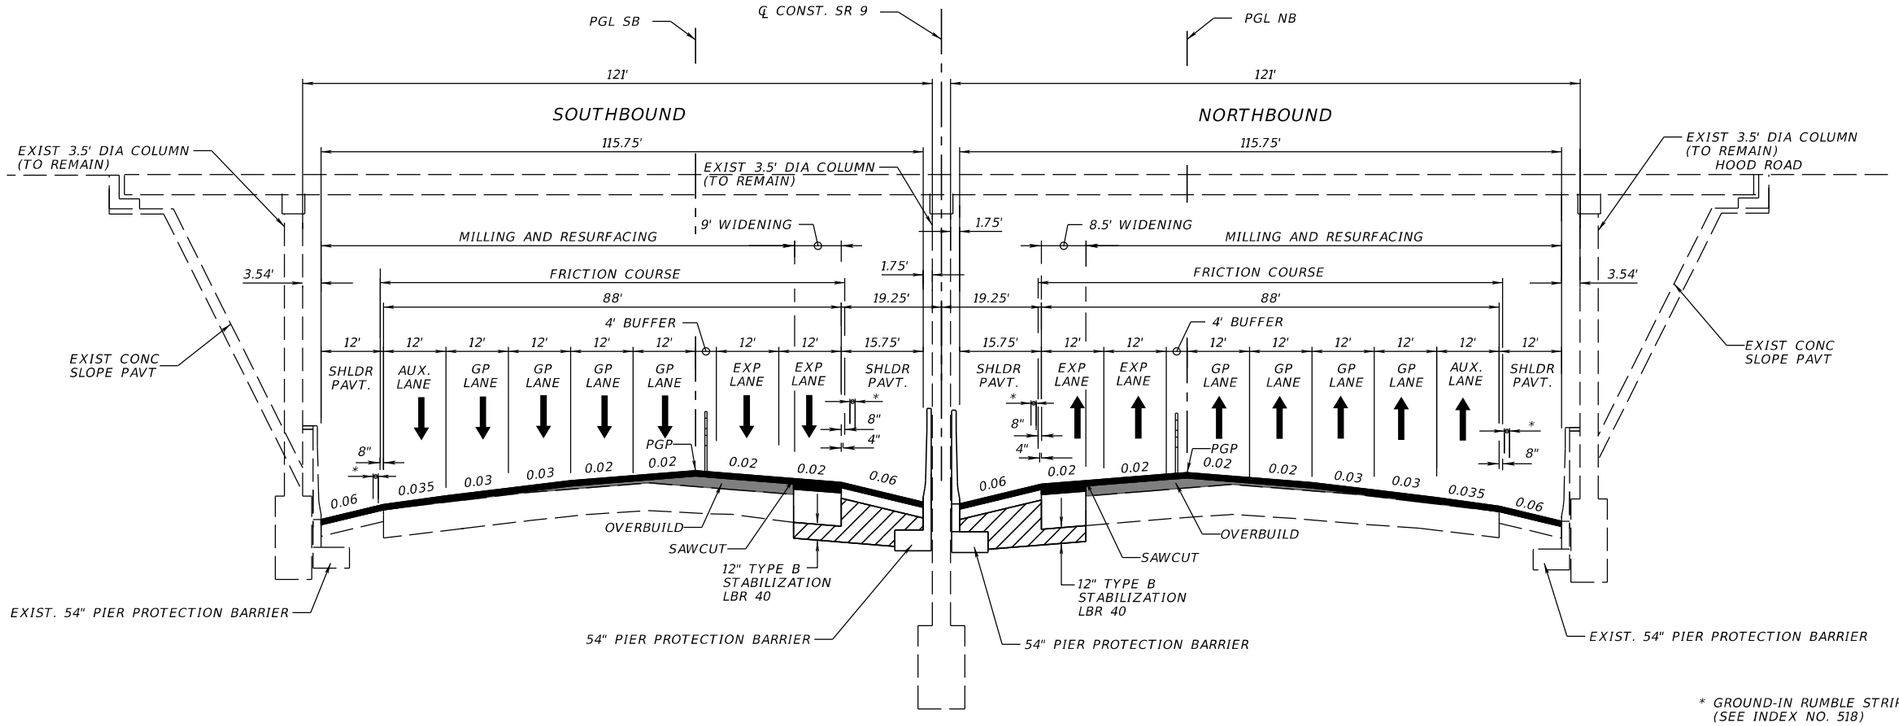

TYPICAL SECTION

BRIDGE UNDERPASS SECTION
I-95 UNDER HOOD ROAD (ULTIMATE)
ULTIMATE TYPICAL SECTION PROVIDED FOR INFORMATION ONLY

REVISIONS			
DATE	DESCRIPTION	DATE	DESCRIPTION

DOUGLAS R. GREEN, P.E.
P.E. LICENSE NUMBER 42579
RS&H, INC.
3125 W. COMMERCIAL BLVD., SUITE 130
FORT LAUDERDALE, FL 33309-3451
CERTIFICATE OF AUTHORIZATION 5620

STATE OF FLORIDA
DEPARTMENT OF TRANSPORTATION

ROAD NO.	COUNTY	FINANCIAL PROJECT ID
SR 9	PALM BEACH	413265-1-52-01

TYPICAL SECTION (6)

SHEET NO. 15

TRAFFIC DATA - RAMP B

CURRENT YEAR = 2017 AADT = N/A
ESTIMATED OPENING YEAR = 2026 AADT = 13,000
ESTIMATED DESIGN YEAR = 2046 AADT = 15,800
K = 9% D = 100% T = 7.8% (24 HOUR)
DESIGN HOUR T = 3.6%
DESIGN SPEED = 50 MPH

TRAFFIC DATA - RAMPS B2 AND C

CURRENT YEAR = 2017 AADT = N/A
ESTIMATED OPENING YEAR = 2026 AADT = 4,100
ESTIMATED DESIGN YEAR = 2046 AADT = 4,900
K = 9% D = 100% T = 7.8% (24 HOUR)
DESIGN HOUR T = 3.6%
DESIGN SPEED = 50 MPH

TRAFFIC DATA - RAMPS A1, A2 AND D

CURRENT YEAR = 2017 AADT = N/A
ESTIMATED OPENING YEAR = 2026 AADT = 5,000
ESTIMATED DESIGN YEAR = 2046 AADT = 6,000
K = 9% D = 100% T = 7.8% (24 HOUR)
DESIGN HOUR T = 3.6%
DESIGN SPEED = 50 MPH

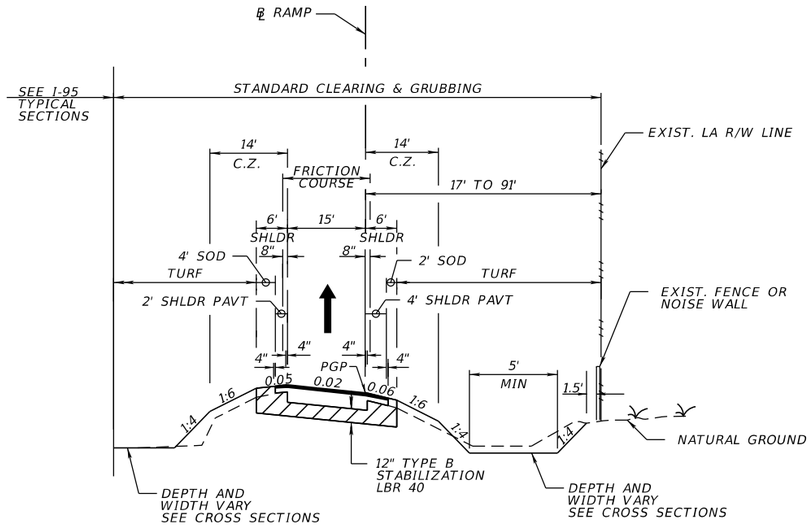

TYPICAL SECTION

SINGLE LANE RAMPS

RAMP A1 STA. 502+74.06 TO STA. 524+20.84
RAMP A2 STA. 706+78.90 TO STA. 710+46.70
RAMP B STA. 305+54.10 TO STA. 308+62.96
RAMP B2 STA. 403+14.86 TO STA. 405+22.85
RAMP C STA. 818+56.45 TO STA. 824+33.35
RAMP D STA. 906+01.24 TO STA. 926+01.38

RAMP B
NEW CONSTRUCTION

OPTIONAL BASE GROUP 9 WITH
TYPE SP STRUCTURAL COURSE (TRAFFIC C) (2")
TYPE SP STRUCTURAL COURSE (TRAFFIC C) (1 1/2")
AND FRICTION COURSE FC-5 (3/4")

SHOULDER PAVEMENT

OPTIONAL BASE GROUP 1 WITH
TYPE SP STRUCTURAL COURSE (TRAFFIC C) (1 1/2")

RAMP A1
MILLING

MILL EXISTING ASPHALT
PAVEMENT FOR DEPTH (2 1/4")

RESURFACING

TYPE SP STRUCTURAL COURSE (TRAFFIC B) (1 1/2")
AND FRICTION COURSE FC-5 (3/4")

WIDENING

OPTIONAL BASE GROUP 9 WITH
TYPE SP STRUCTURAL COURSE (TRAFFIC B) (2")
TYPE SP STRUCTURAL COURSE (TRAFFIC B) (2")
TYPE SP STRUCTURAL COURSE (TRAFFIC B) (1 1/2")
AND FRICTION COURSE FC-5 (3/4")

RAMPS A2, B2, C AND D
NEW CONSTRUCTION

OPTIONAL BASE GROUP 10 WITH
TYPE SP STRUCTURAL COURSE (TRAFFIC B) (2")
AND FRICTION COURSE FC-5 (3/4")

SHOULDER PAVEMENT

OPTIONAL BASE GROUP 1 WITH
TYPE SP STRUCTURAL COURSE (TRAFFIC B) (1 1/2")

REVISIONS			
DATE	DESCRIPTION	DATE	DESCRIPTION

DOUGLAS R. GREEN, P.E.
P.E. LICENSE NUMBER 42579
RS&H, INC.
3125 W. COMMERCIAL BLVD., SUITE 130
FORT LAUDERDALE, FL 33309-3451
CERTIFICATE OF AUTHORIZATION 5620

STATE OF FLORIDA
DEPARTMENT OF TRANSPORTATION

ROAD NO.	COUNTY	FINANCIAL PROJECT ID
SR 9	PALM BEACH	413265-1-52-01

TYPICAL SECTION (7)

SHEET NO. 16

TRAFFIC DATA - RAMPS B AND B1

CURRENT YEAR = 2017 AADT = N/A
ESTIMATED OPENING YEAR = 2026 AADT = 13,000
ESTIMATED DESIGN YEAR = 2046 AADT = 15,800
K = 9% D = 100% T = 7.8% (24 HOUR)
DESIGN HOUR T = 3.6%
DESIGN SPEED = 50 MPH

TRAFFIC DATA - RAMP C

CURRENT YEAR = 2017 AADT = N/A
ESTIMATED OPENING YEAR = 2026 AADT = 4,100
ESTIMATED DESIGN YEAR = 2046 AADT = 4,900
K = 9% D = 100% T = 7.8% (24 HOUR)
DESIGN HOUR T = 3.6%
DESIGN SPEED = 50 MPH

TRAFFIC DATA - RAMP D

CURRENT YEAR = 2017 AADT = N/A
ESTIMATED OPENING YEAR = 2026 AADT = 5,000
ESTIMATED DESIGN YEAR = 2046 AADT = 6,000
K = 9% D = 100% T = 7.8% (24 HOUR)
DESIGN HOUR T = 3.6%
DESIGN SPEED = 50 MPH

TRAFFIC DATA - RAMPS A AND E

CURRENT YEAR = 2017 AADT = N/A
ESTIMATED OPENING YEAR = 2026 AADT = 13,100
ESTIMATED DESIGN YEAR = 2046 AADT = 15,800
K = 9% D = 100% T = 7.8% (24 HOUR)
DESIGN HOUR T = 3.6%

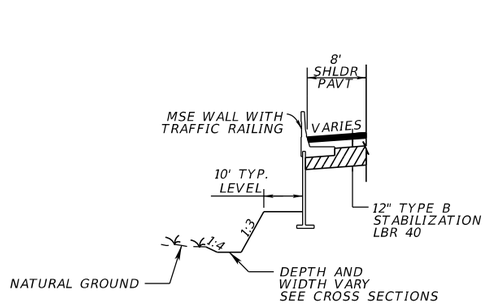

MSE WALL INSIDE SHOULDER DETAIL

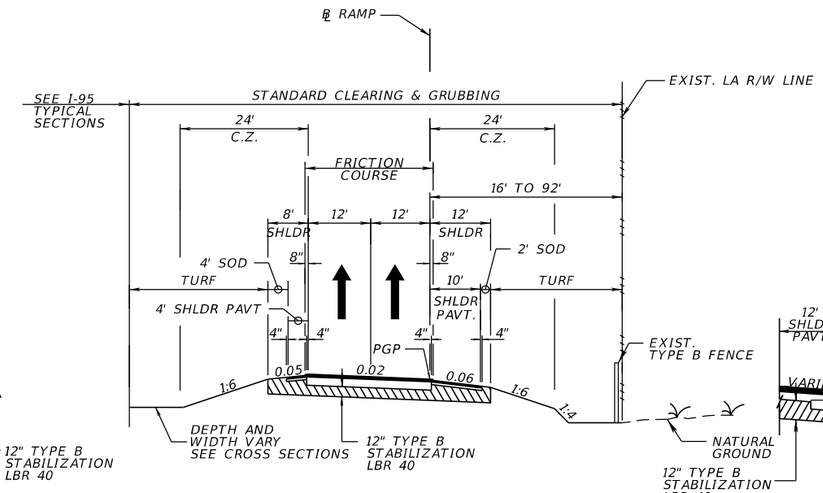

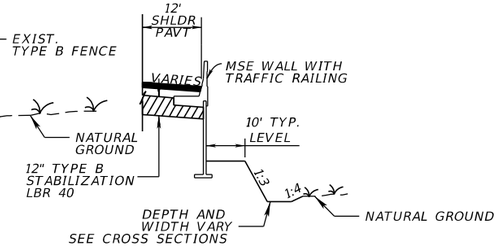

MSE WALL OUTSIDE SHOULDER DETAIL

TYPICAL SECTION

TWO LANE RAMPS

RAMP A STA. 609+34.10 TO STA. 613+90.21
RAMP A STA. 638+64.54 TO STA. 647+48.21
RAMP B STA. 308+62.83 TO STA. 316+17.45
RAMP B STA. 341+34.58 TO STA. 344+57.92
RAMP B1 STA. 205+07.06 TO STA. 206+22.40
RAMP C STA. 805+04.46 TO STA. 818+56.45
RAMP D STA. 901+01.97 TO STA. 906+01.24
RAMP E STA. 416+02.41 TO STA. 422+36.60

RAMPS A AND B
NEW CONSTRUCTION

OPTIONAL BASE GROUP 9 WITH
TYPE SP STRUCTURAL COURSE (TRAFFIC C) (2")
TYPE SP STRUCTURAL COURSE (TRAFFIC C) (1 1/2")
AND FRICTION COURSE FC-5 (3/4")

SHOULDER PAVEMENT

OPTIONAL BASE GROUP 1 WITH
TYPE SP STRUCTURAL COURSE (TRAFFIC C) (1 1/2")

RAMP B1
MILLING

MILL EXISTING ASPHALT
PAVEMENT FOR DEPTH (2 1/4")

RESURFACING

TYPE SP STRUCTURAL COURSE (TRAFFIC B) (1 1/2")
AND FRICTION COURSE FC-5 (3/4")

WIDENING

OPTIONAL BASE GROUP 9 WITH
TYPE SP STRUCTURAL COURSE (TRAFFIC B) (2")
TYPE SP STRUCTURAL COURSE (TRAFFIC B) (2")
TYPE SP STRUCTURAL COURSE (TRAFFIC B) (1 1/2")
AND FRICTION COURSE FC-5 (3/4")

RAMP E
MILLING

MILL EXISTING ASPHALT
PAVEMENT FOR DEPTH (2 1/4")

RESURFACING

TYPE SP STRUCTURAL COURSE (TRAFFIC B) (1 1/2")
AND FRICTION COURSE FC-5 (3/4")

WIDENING

OPTIONAL BASE GROUP 9 WITH
TYPE SP STRUCTURAL COURSE (TRAFFIC B) (2")
TYPE SP STRUCTURAL COURSE (TRAFFIC B) (2")
TYPE SP STRUCTURAL COURSE (TRAFFIC B) (1 1/2")
AND FRICTION COURSE FC-5 (3/4")

RAMPS C AND D
NEW CONSTRUCTION

OPTIONAL BASE GROUP 10 WITH
TYPE SP STRUCTURAL COURSE (TRAFFIC B) (2")
AND FRICTION COURSE FC-5 (3/4")

SHOULDER PAVEMENT

OPTIONAL BASE GROUP 1 WITH
TYPE SP STRUCTURAL COURSE (TRAFFIC B) (1 1/2")

REVISIONS			
DATE	DESCRIPTION	DATE	DESCRIPTION

DOUGLAS R. GREEN, P.E.
P.E. LICENSE NUMBER 42579
RS&H, INC.
3125 W. COMMERCIAL BLVD., SUITE 130
FORT LAUDERDALE, FL 33309-3451
CERTIFICATE OF AUTHORIZATION 5620

STATE OF FLORIDA
DEPARTMENT OF TRANSPORTATION

ROAD NO.	COUNTY	FINANCIAL PROJECT ID
SR 9	PALM BEACH	413265-1-52-01

TYPICAL SECTION (8)

SHEET NO. 17

TRAFFIC DATA - RAMP A

CURRENT YEAR = 2017 AADT = N/A
ESTIMATED OPENING YEAR = 2026 AADT = 13,100
ESTIMATED DESIGN YEAR = 2046 AADT = 15,800
K = 9% D = 100% T = 7.8% (24 HOUR)
DESIGN HOUR T = 3.6%
DESIGN SPEED = 50 MPH

TRAFFIC DATA - RAMP B

CURRENT YEAR = 2017 AADT = N/A
ESTIMATED OPENING YEAR = 2026 AADT = 13,000
ESTIMATED DESIGN YEAR = 2046 AADT = 15,800
K = 9% D = 100% T = 7.8% (24 HOUR)
DESIGN HOUR T = 3.6%
DESIGN SPEED = 50 MPH

TRAFFIC DATA - RAMP C

CURRENT YEAR = 2017 AADT = N/A
ESTIMATED OPENING YEAR = 2026 AADT = 4,100
ESTIMATED DESIGN YEAR = 2046 AADT = 4,900
K = 9% D = 100% T = 7.8% (24 HOUR)
DESIGN HOUR T = 3.6%
DESIGN SPEED = 50 MPH

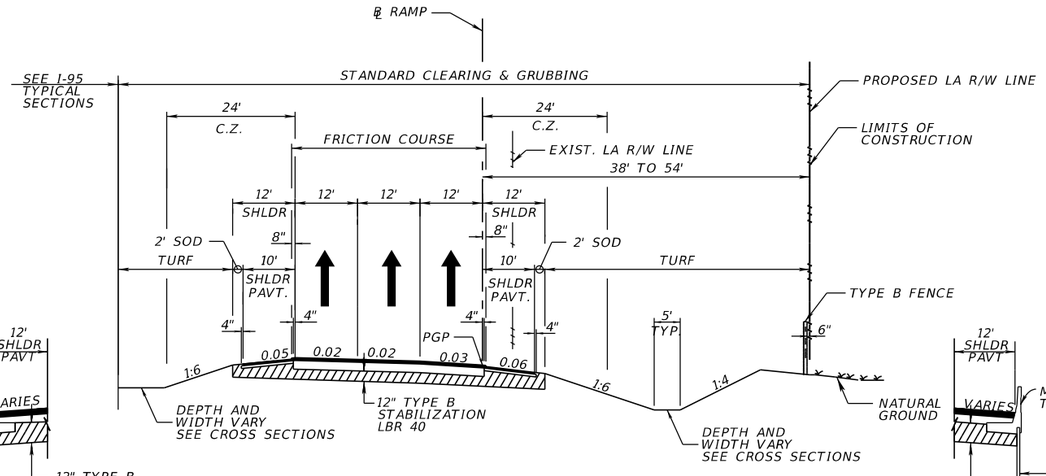

TYPICAL SECTION

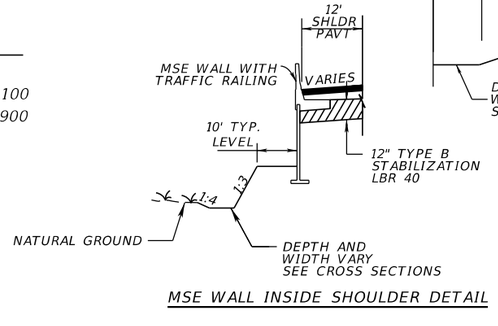

MSE WALL INSIDE SHOULDER DETAIL

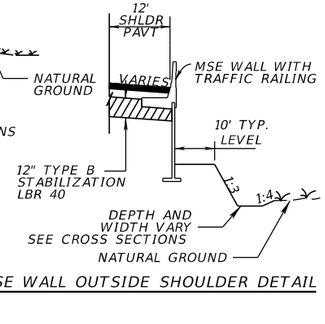

MSE WALL OUTSIDE SHOULDER DETAIL

THREE LANE RAMPS

RAMP A STA. 613+90.21 TO STA. 638+64.54
RAMP B STA. 316+17.45 TO STA. 341+34.58
RAMP B STA. 344+57.92 TO STA. 353+84.41
RAMP C STA. 800+57.92 TO STA. 805+04.46

RAMPS A AND B NEW CONSTRUCTION

OPTIONAL BASE GROUP 9 WITH
TYPE SP STRUCTURAL COURSE (TRAFFIC C) (2")
TYPE SP STRUCTURAL COURSE (TRAFFIC C) (1½")
AND FRICTION COURSE FC-5 (¾")

SHOULDER PAVEMENT

OPTIONAL BASE GROUP 1 WITH
TYPE SP STRUCTURAL COURSE (TRAFFIC C) (1 ½")

RAMP C NEW CONSTRUCTION

OPTIONAL BASE GROUP 10 WITH
TYPE SP STRUCTURAL COURSE (TRAFFIC B) (2")
AND FRICTION COURSE FC-5 (¾")

SHOULDER PAVEMENT

OPTIONAL BASE GROUP 1 WITH
TYPE SP STRUCTURAL COURSE (TRAFFIC B) (1 ½")

REVISIONS			
DATE	DESCRIPTION	DATE	DESCRIPTION

DOUGLAS R. GREEN, P.E.
P.E. LICENSE NUMBER 42579
RS&H, INC.
3125 W. COMMERCIAL BLVD., SUITE 130
FORT LAUDERDALE, FL 33309-3451
CERTIFICATE OF AUTHORIZATION 5620

STATE OF FLORIDA
DEPARTMENT OF TRANSPORTATION

ROAD NO.	COUNTY	FINANCIAL PROJECT ID
SR 9	PALM BEACH	413265-1-52-01

TYPICAL SECTION (9)

SHEET NO. 18

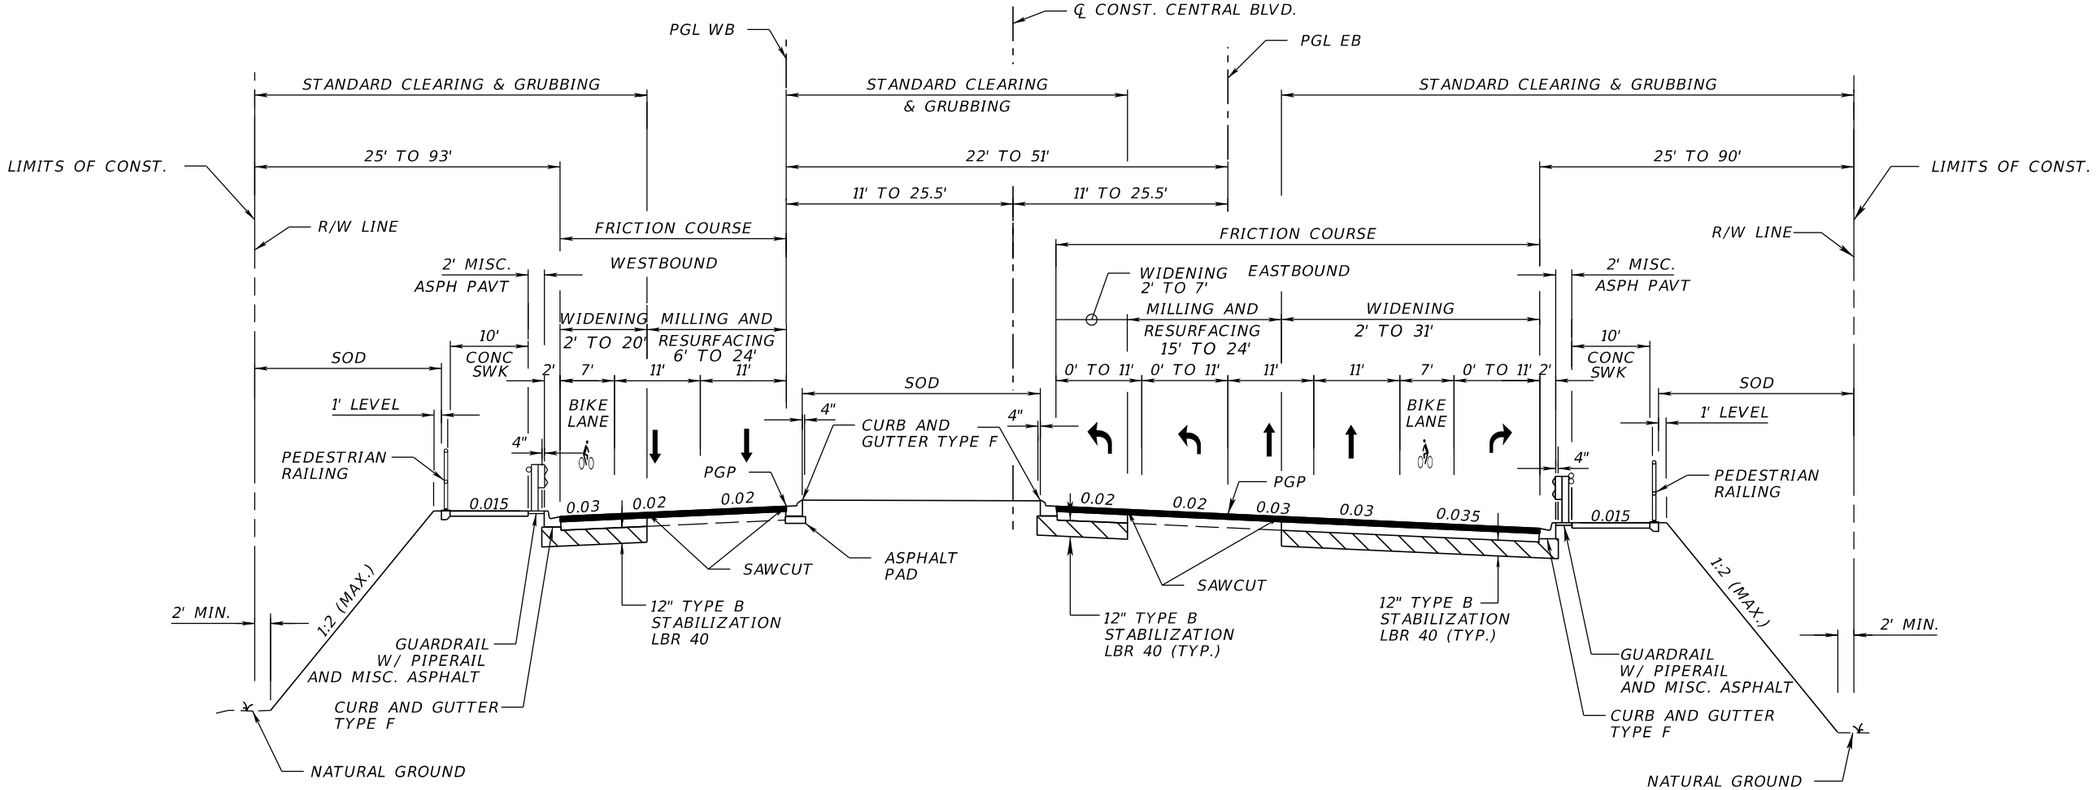

TYPICAL SECTION

CENTRAL BOULEVARD

STA. 75+36.22 TO STA. 86+06.07

TRAFFIC DATA

CURRENT YEAR = 2017 AADT = 19,900
ESTIMATED OPENING YEAR = 2026 AADT = 37,000
ESTIMATED DESIGN YEAR = 2046 AADT = 49,500
K = 9% D = 60.7% T = 3.3% (24 HOUR)
DESIGN HOUR T = 1.7%
DESIGN SPEED = 45 MPH

MILLING

MILL EXISTING ASPHALT PAVEMENT FOR DEPTH (1")

RESURFACING

FRICTION COURSE FC-9.5 (1")

WIDENING

OPTIONAL BASE GROUP 9 WITH
TYPE SP STRUCTURAL COURSE (TRAFFIC C) ($1\frac{1}{2}$")
TYPE SP STRUCTURAL COURSE (TRAFFIC C) ($1\frac{1}{2}$")
AND FRICTION COURSE FC-9.5 (1")

REVISIONS			
DATE	DESCRIPTION	DATE	DESCRIPTION

DOUGLAS R. GREEN, P.E.
P.E. LICENSE NUMBER 42579
RS&H, INC.
3125 W. COMMERCIAL BLVD., SUITE 130
FORT LAUDERDALE, FL 33309-3451
CERTIFICATE OF AUTHORIZATION 5620

STATE OF FLORIDA
DEPARTMENT OF TRANSPORTATION

ROAD NO.	COUNTY	FINANCIAL PROJECT ID
SR 9	PALM BEACH	413265-1-52-01

TYPICAL SECTION (10)

SHEET NO. 19

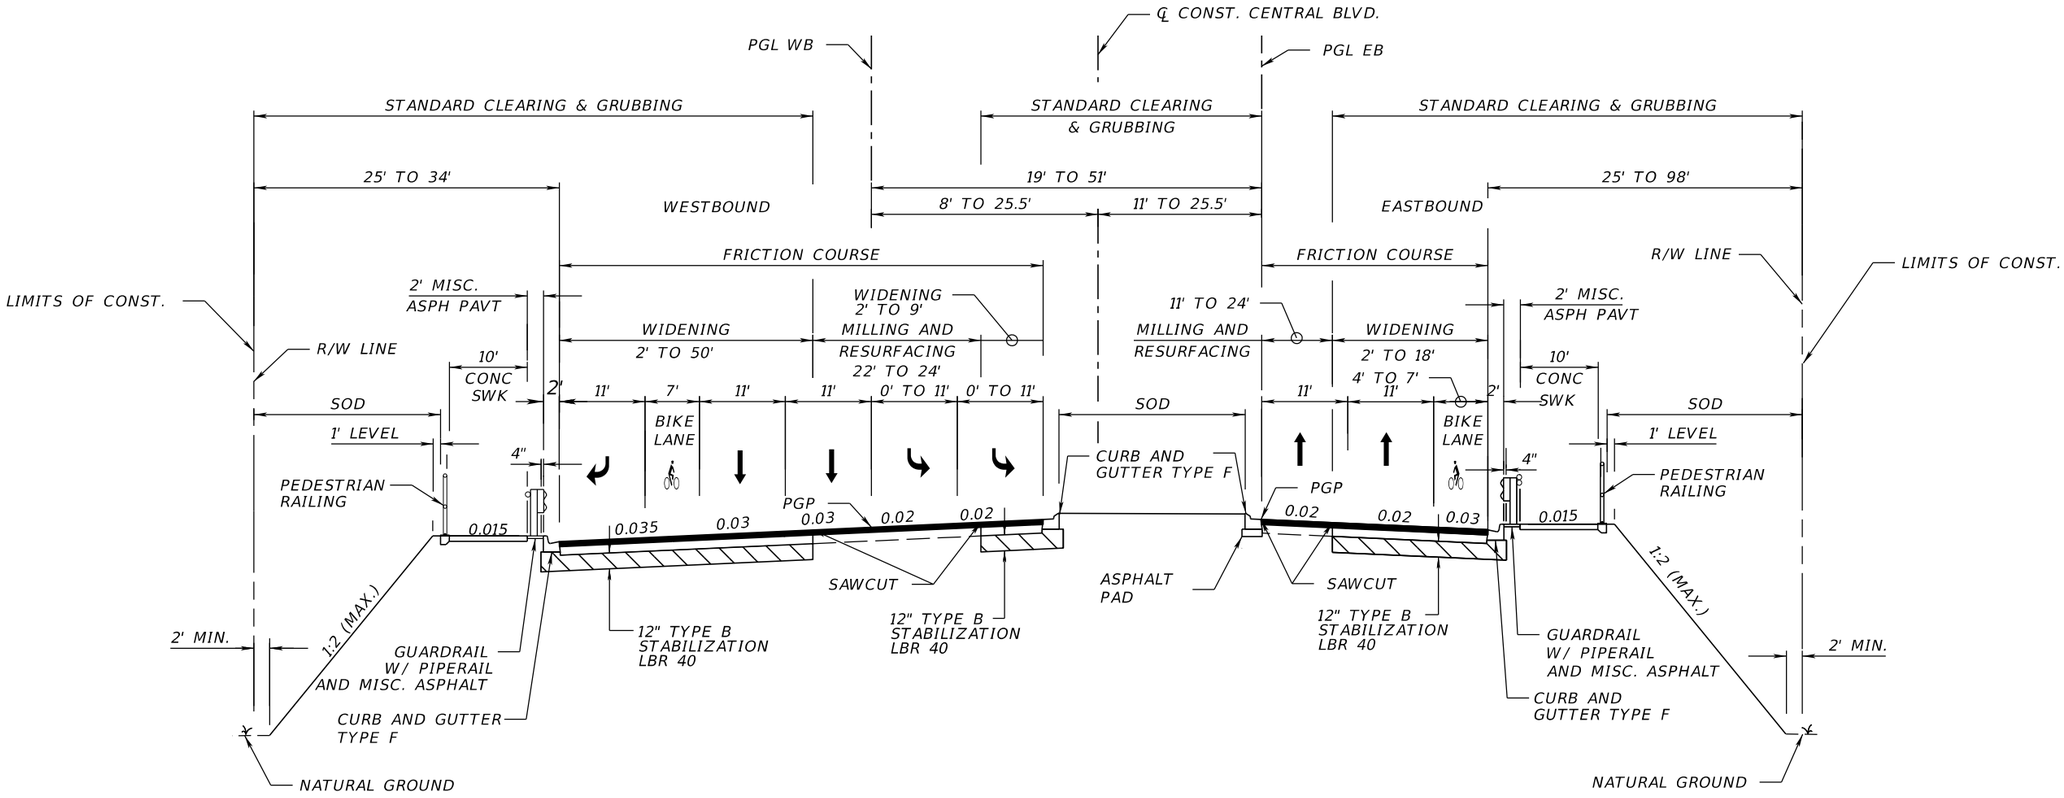

TYPICAL SECTION

CENTRAL BOULEVARD

STA. 89+44.03 TO STA. 101+12.06 EASTBOUND

STA. 89+44.03 TO STA. 102+12.94 WESTBOUND

TRAFFIC DATA

CURRENT YEAR = 2017 AADT = 19,900
ESTIMATED OPENING YEAR = 2026 AADT = 37,000
ESTIMATED DESIGN YEAR = 2046 AADT = 49,500
K = 9% D = 60.7% T = 3.3% (24 HOUR)
DESIGN HOUR T = 1.7%
DESIGN SPEED = 45 MPH

MILLING

MILL EXISTING ASPHALT PAVEMENT FOR DEPTH (1")

RESURFACING

FRICTION COURSE FC-9.5 (1")

WIDENING

OPTIONAL BASE GROUP 9 WITH
TYPE SP STRUCTURAL COURSE (TRAFFIC C) ($1\frac{1}{2}$")
TYPE SP STRUCTURAL COURSE (TRAFFIC C) ($1\frac{1}{2}$")
AND FRICTION COURSE FC-9.5 (1")

REVISIONS			
DATE	DESCRIPTION	DATE	DESCRIPTION

DOUGLAS R. GREEN, P.E.
P.E. LICENSE NUMBER 42579
RS&H, INC.
3125 W. COMMERCIAL BLVD., SUITE 130
FORT LAUDERDALE, FL 33309-3451
CERTIFICATE OF AUTHORIZATION 5620

STATE OF FLORIDA
DEPARTMENT OF TRANSPORTATION

ROAD NO.	COUNTY	FINANCIAL PROJECT ID
SR 9	PALM BEACH	413265-1-52-01

TYPICAL SECTION (11)

SHEET NO. 20

SPECIFIC PURPOSE SURVEY
PROJECT CONTROL POINTS
℄ SURVEY S.R. 9 (INTERSTATE 95)
(NOT TO SCALE)

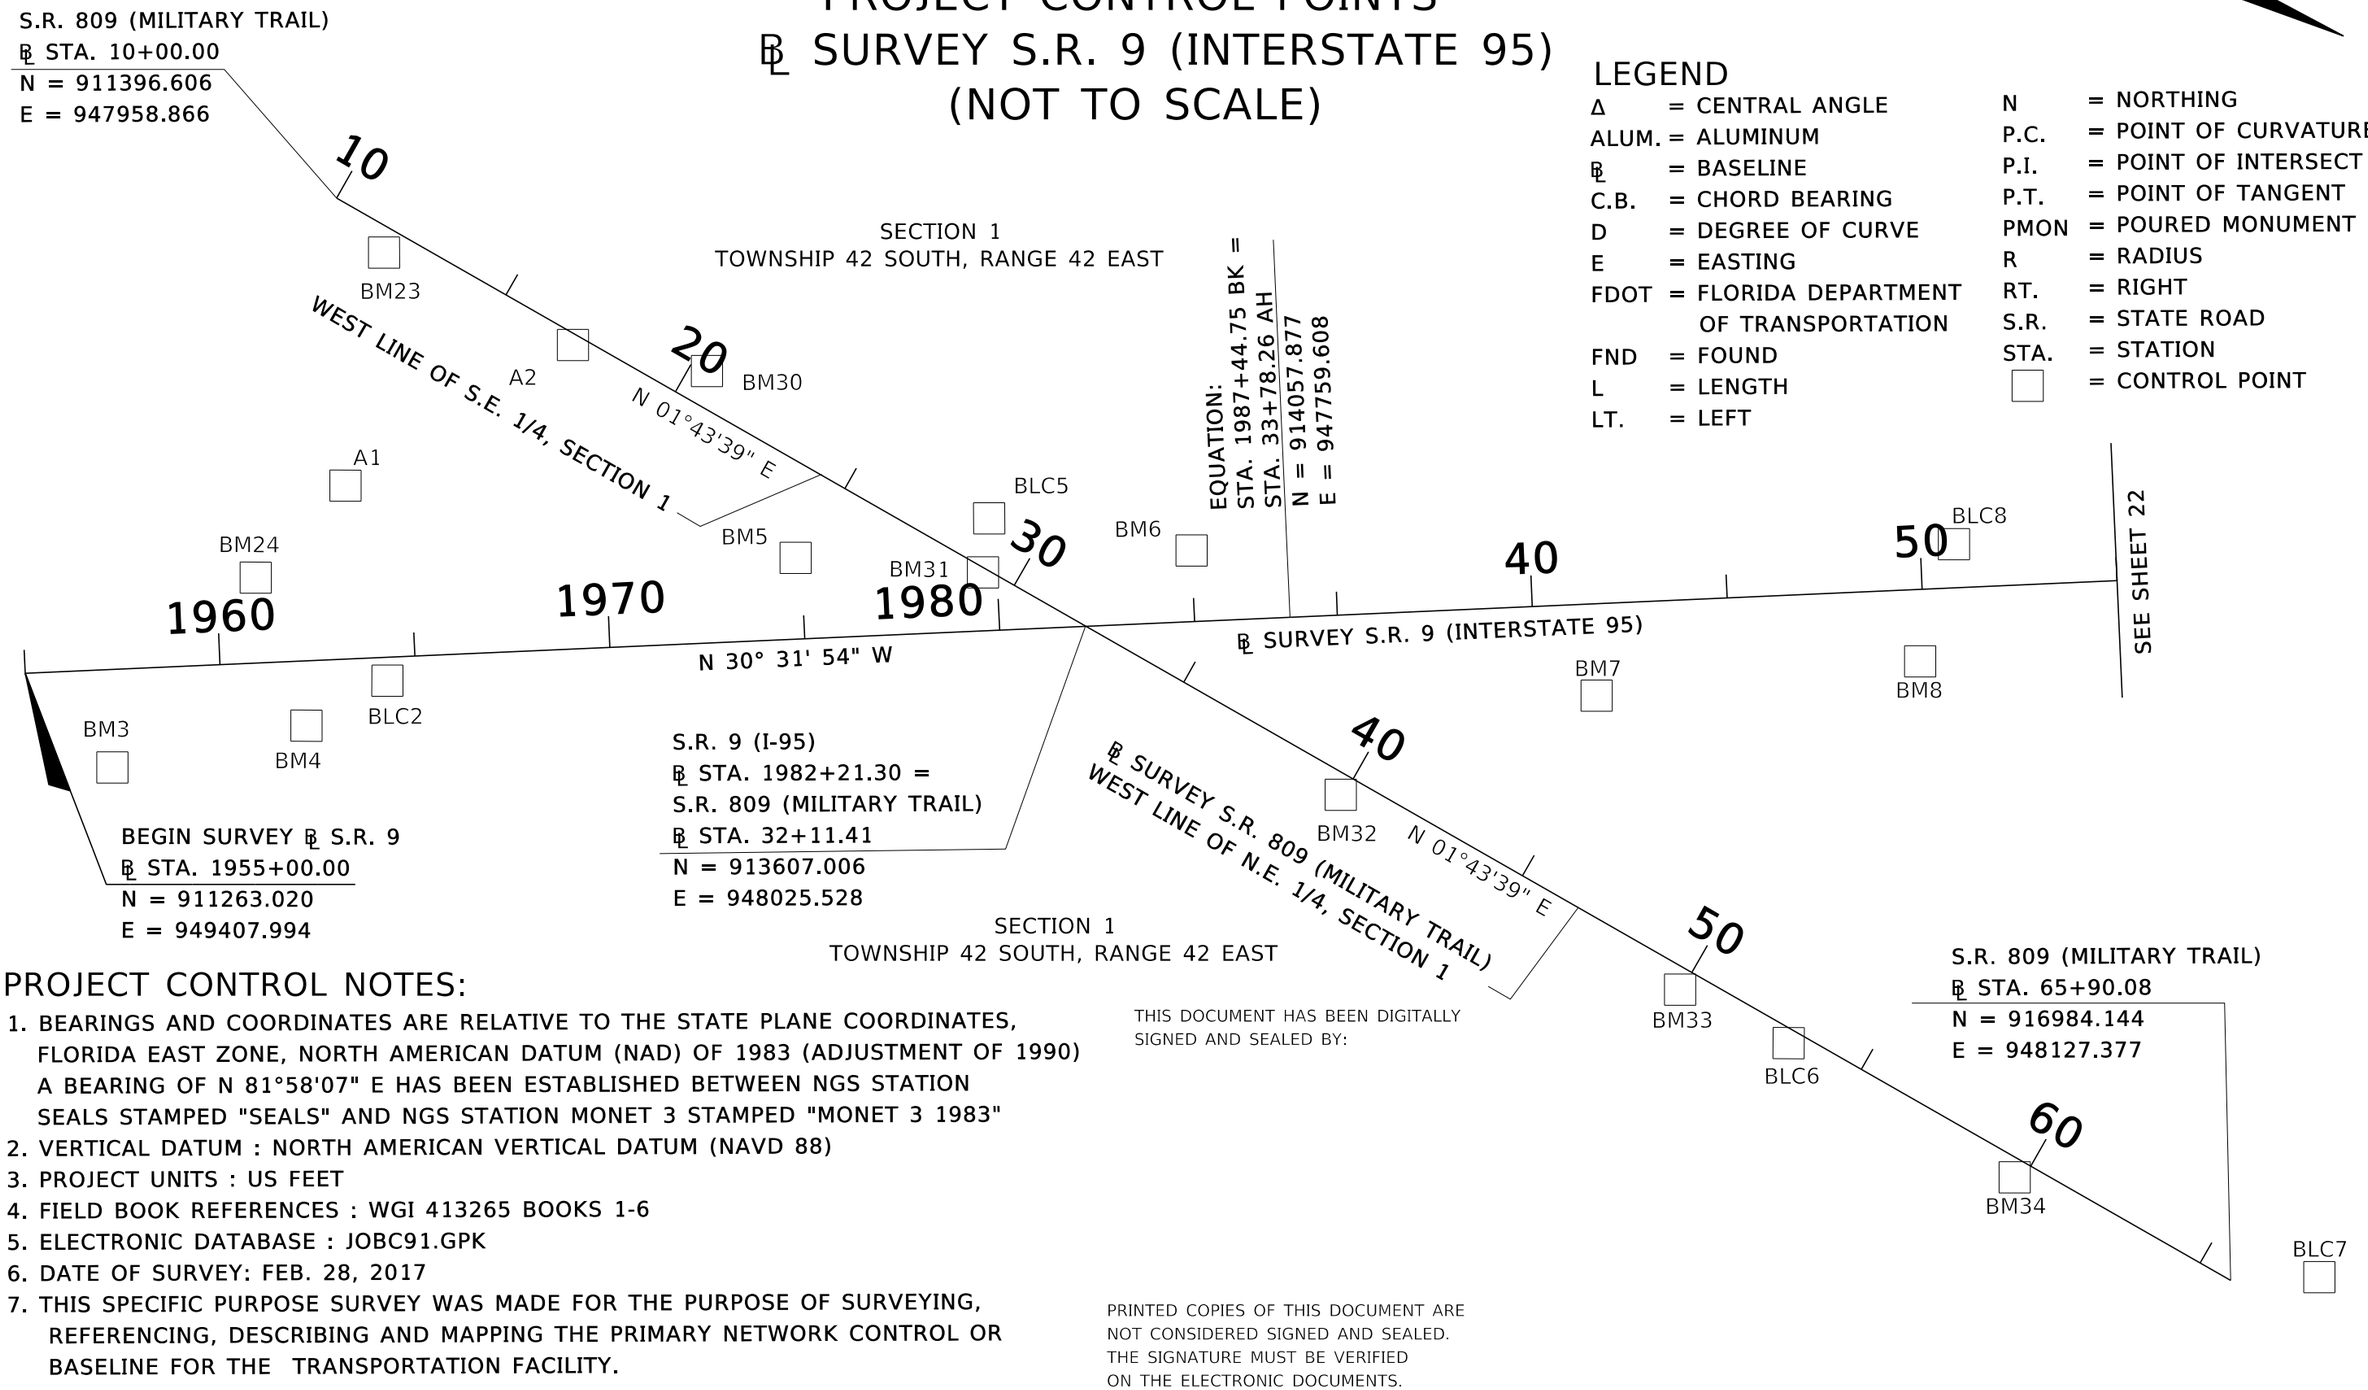

LEGEND

Δ	= CENTRAL ANGLE	N	= NORTHING
ALUM.	= ALUMINUM	P.C.	= POINT OF CURVATURE
℄	= BASELINE	P.I.	= POINT OF INTERSECT
C.B.	= CHORD BEARING	P.T.	= POINT OF TANGENT
D	= DEGREE OF CURVE	PMON	= POURED MONUMENT
E	= EASTING	R	= RADIUS
FDOT	= FLORIDA DEPARTMENT OF TRANSPORTATION	RT.	= RIGHT
		S.R.	= STATE ROAD
FND	= FOUND	STA.	= STATION
L	= LENGTH	▢	= CONTROL POINT
LT.	= LEFT		

PROJECT CONTROL NOTES:

1. BEARINGS AND COORDINATES ARE RELATIVE TO THE STATE PLANE COORDINATES, FLORIDA EAST ZONE, NORTH AMERICAN DATUM (NAD) OF 1983 (ADJUSTMENT OF 1990) A BEARING OF N 81°58'07" E HAS BEEN ESTABLISHED BETWEEN NGS STATION SEALS STAMPED "SEALS" AND NGS STATION MONET 3 STAMPED "MONET 3 1983"
2. VERTICAL DATUM : NORTH AMERICAN VERTICAL DATUM (NAVD 88)
3. PROJECT UNITS : US FEET
4. FIELD BOOK REFERENCES : WGI 413265 BOOKS 1-6
5. ELECTRONIC DATABASE : JOBC91.GPK
6. DATE OF SURVEY: FEB. 28, 2017
7. THIS SPECIFIC PURPOSE SURVEY WAS MADE FOR THE PURPOSE OF SURVEYING, REFERENCING, DESCRIBING AND MAPPING THE PRIMARY NETWORK CONTROL OR BASELINE FOR THE TRANSPORTATION FACILITY.

THIS DOCUMENT HAS BEEN DIGITALLY SIGNED AND SEALED BY:

PRINTED COPIES OF THIS DOCUMENT ARE NOT CONSIDERED SIGNED AND SEALED. THE SIGNATURE MUST BE VERIFIED ON THE ELECTRONIC DOCUMENTS.

REVISIONS			
DATE	DESCRIPTION	DATE	DESCRIPTION

JOSEPH L. EDGAR, PSM
SURVEYOR LICENSE NUMBER LS 4097
WANTMANGROUP, INC.
2035 VISTA PARKWAY
WEST PALM BEACH, FLORIDA 33411
CERTIFICATE OF AUTHORIZATION LB 7055

STATE OF FLORIDA
DEPARTMENT OF TRANSPORTATION

ROAD NO.	COUNTY	FINANCIAL PROJECT ID
SR 9	PALM BEACH	413265-1-32-01

PROJECT CONTROL

SHEET NO. 21

NOTICE: THE OFFICIAL RECORD OF THIS SHEET IS THE ELECTRONIC FILE SIGNED AND SEALED UNDER RULE 5J-17.062, F.A.C.

SPECIFIC PURPOSE SURVEY
PROJECT CONTROL POINTS
℄ SURVEY S.R. 9 (INTERSTATE 95)
(NOT TO SCALE)

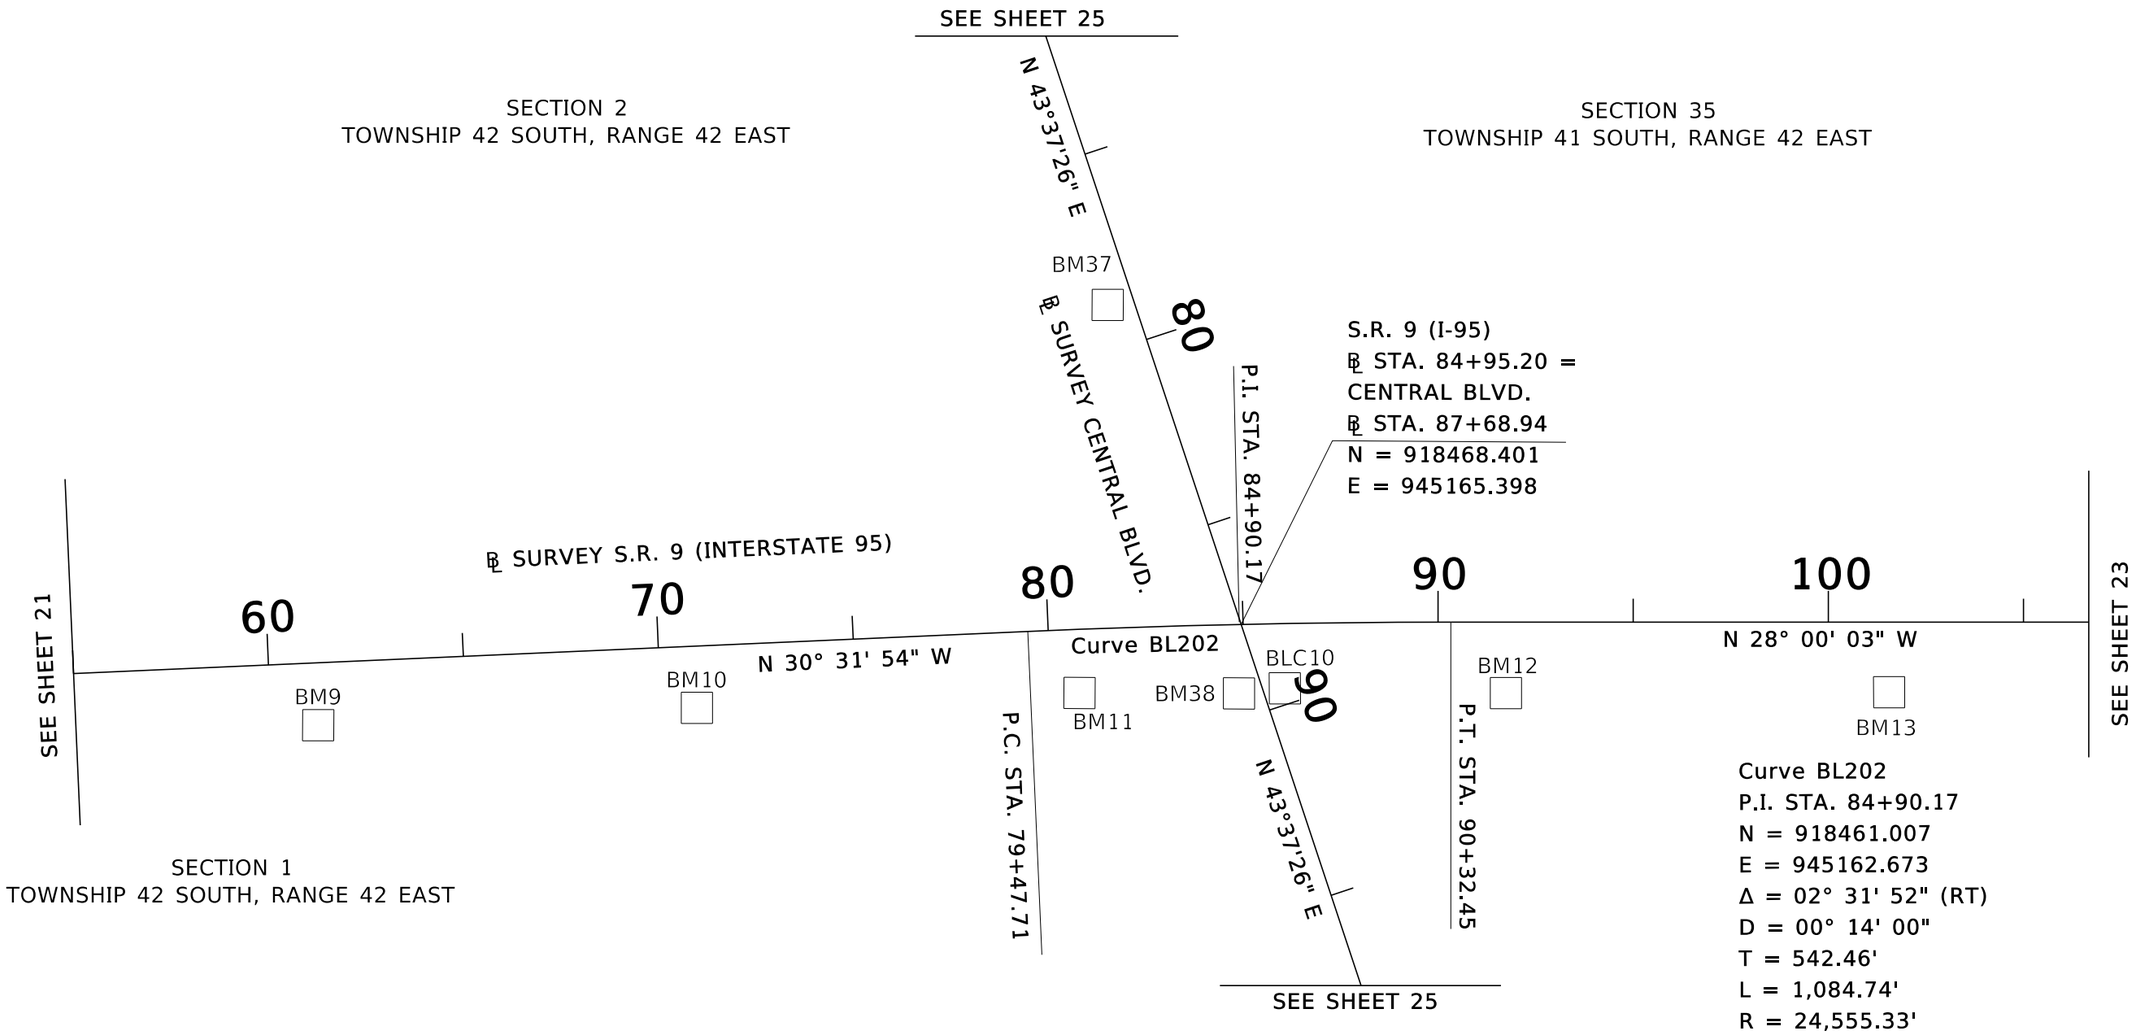

Curve BL202
P.I. STA. 84+90.17
N = 918461.007
E = 945162.673
Δ = 02° 31' 52" (RT)
D = 00° 14' 00"
T = 542.46'
L = 1,084.74'
R = 24,555.33'
P.C. STA. 79+47.71
N = 917993.764
E = 945438.250
P.T. STA. 90+32.45
N = 918939.964
E = 944907.999
C.B. = N 28°00'03" W

REVISIONS			
DATE	DESCRIPTION	DATE	DESCRIPTION

JOSEPH L. EDGAR, PSM
SURVEYOR LICENSE NUMBER LS 4097
WANTMANGROUP, INC.
2035 VISTA PARKWAY
WEST PALM BEACH, FLORIDA 33411
CERTIFICATE OF AUTHORIZATION LB 7055

STATE OF FLORIDA
DEPARTMENT OF TRANSPORTATION

ROAD NO.	COUNTY	FINANCIAL PROJECT ID
SR 9	PALM BEACH	413265-1-32-01

PROJECT CONTROL

SHEET NO. 22

NOTICE: THE OFFICIAL RECORD OF THIS SHEET IS THE ELECTRONIC FILE SIGNED AND SEALED UNDER RULE 5J-17.062, F.A.C.

SPECIFIC PURPOSE SURVEY
PROJECT CONTROL POINTS
℄ SURVEY S.R. 9 (INTERSTATE 95)
(NOT TO SCALE)

HOOD ROAD
℄ STA. 10+00.00
N = 921129.068
E = 941780.047

SECTION 35
TOWNSHIP 41 SOUTH, RANGE 42 EAST

10

20

S 88° 06' 56" E

30

40

℄ SURVEY HOOD ROAD

S.R. 9 (I-95)
℄ STA. 114+37.29 =
HOOD ROAD
℄ STA. 30+00.00
N = 921063.301
E = 943778.965

HOOD ROAD
℄ STA. 47+75.69
N = 921004.909
E = 945553.698

SEE SHEET 22

110 120 130 140 150 160

N 28° 00' 03" W

℄ SURVEY S.R. 9 (INTERSTATE 95)

SEE SHEET 24

BLC12

BM14 BM15 BM16 BM17 BM18 BLC13

SECTION 26
TOWNSHIP 41 SOUTH, RANGE 42 EAST

BLC15

BM22

REVISIONS			
DATE	DESCRIPTION	DATE	DESCRIPTION

JOSEPH L. EDGAR, PSM
SURVEYOR LICENSE NUMBER LS 4097
WANTMANGROUP, INC.
2035 VISTA PARKWAY
WEST PALM BEACH, FLORIDA 33411
CERTIFICATE OF AUTHORIZATION LB 7055

STATE OF FLORIDA
DEPARTMENT OF TRANSPORTATION

ROAD NO.	COUNTY	FINANCIAL PROJECT ID
SR 9	PALM BEACH	413265-1-32-01

PROJECT CONTROL

SHEET NO. 23

NOTICE: THE OFFICIAL RECORD OF THIS SHEET IS THE ELECTRONIC FILE SIGNED AND SEALED UNDER RULE 5J-17.062, F.A.C.

jason 10/25/2017 10:29:10 AM D:\OneDrive\WORKSSD\PWExport\2289.00\CTL\CTLSRD03.dgn

SPECIFIC PURPOSE SURVEY
PROJECT CONTROL POINTS
℄ SURVEY S.R. 9 (INTERSTATE 95)
(NOT TO SCALE)

SECTION 27
TOWNSHIP 41 SOUTH, RANGE 42 EAST

S.R. 9 (I-95)
℄ STA. 188+87.82 =
DONALD ROSS ROAD
℄ STA. 100+00.00
N = 927641.678
E = 940281.070

DONALD ROSS ROAD
℄ STA. 80+00.00
N = 927449.006
E = 938290.32

80
90
100
110
120

N 84°28'18" E
℄ SURVEY DONALD ROSS ROAD
NORTH LINE OF N.E. 1/4, SECTION 27

SECTION 22
TOWNSHIP 41 SOUTH, RANGE 42 EAST

BLC14

160 170 180 190 200

SEE SHEET 23

℄ SURVEY S.R. 9 (INTERSTATE 95)

N 28° 00' 03" W

BM19

BM20

BM21

DONALD ROSS ROAD
℄ P.I. STA. 100+82.13
Δ = 00°27'27" (RT)
N = 927649.590
E = 940362.813

END SURVEY
℄ STA. 200+00.00
N = 928623.669
E = 939758.920

N 89°55'45" E
℄ SURVEY DONALD ROSS ROAD
NORTH LINE OF N.W. 1/4, SECTION 26

SECTION 26
TOWNSHIP 41 SOUTH, RANGE 42 EAST

SECTION 23
TOWNSHIP 41 SOUTH, RANGE 42 EAST

DONALD ROSS ROAD
℄ STA. 120+00.00
N = 927651.958
E = 942280.686

REVISIONS			
DATE	DESCRIPTION	DATE	DESCRIPTION

JOSEPH L. EDGAR, PSM
SURVEYOR LICENSE NUMBER LS 4097
WANTMANGROUP, INC.
2035 VISTA PARKWAY
WEST PALM BEACH, FLORIDA 33411
CERTIFICATE OF AUTHORIZATION LB 7055

STATE OF FLORIDA
DEPARTMENT OF TRANSPORTATION

ROAD NO.	COUNTY	FINANCIAL PROJECT ID
SR 9	PALM BEACH	413265-1-32-01

PROJECT CONTROL

SHEET NO. 24

NOTICE: THE OFFICIAL RECORD OF THIS SHEET IS THE ELECTRONIC FILE SIGNED AND SEALED UNDER RULE 5J-17.062, F.A.C.

SPECIFIC PURPOSE SURVEY - PROJECT CONTROL POINTS
℄ SURVEY S.R. 9 (INTERSTATE 95)
(NOT TO SCALE)

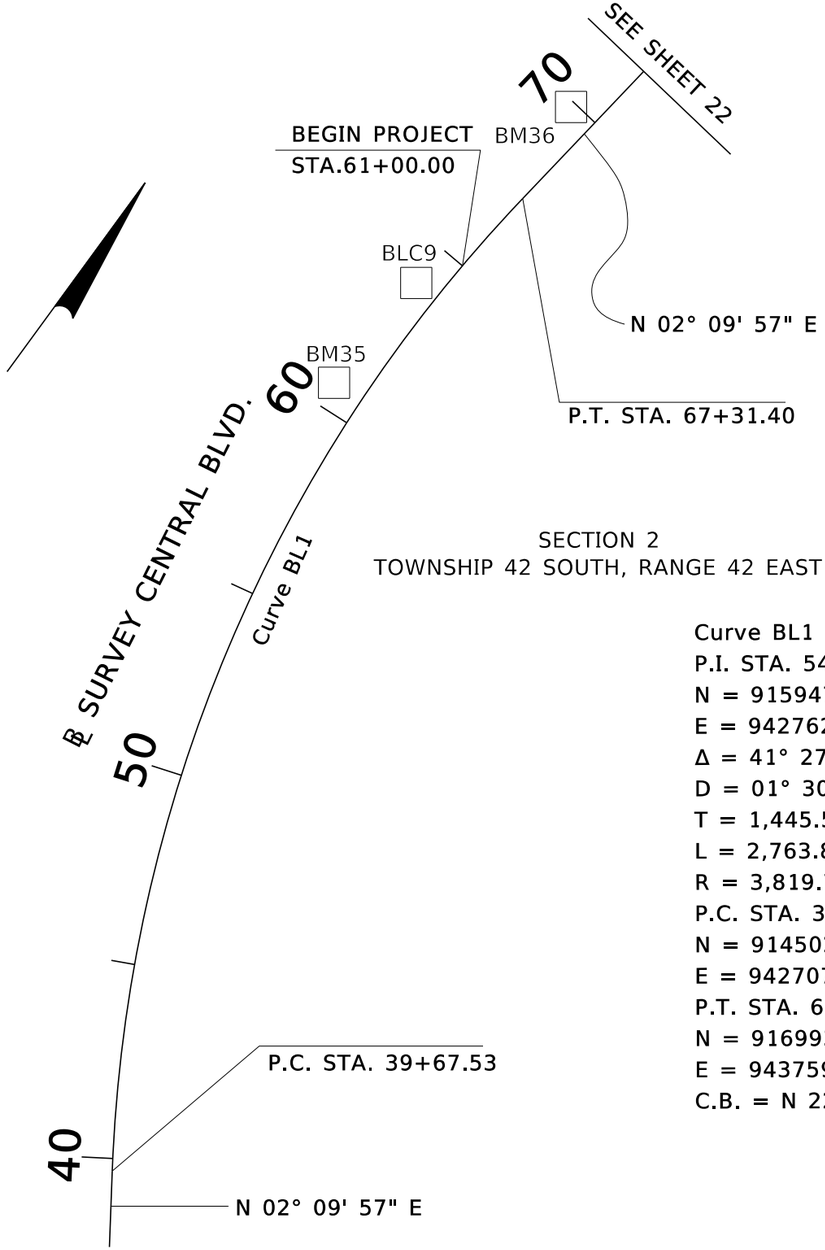

SECTION 2
TOWNSHIP 42 SOUTH, RANGE 42 EAST

Curve BL1
P.I. STA. 54+13.09
N = 915947.036
E = 942762.329
Δ = 41° 27' 29" (RT)
D = 01° 30' 00"
T = 1,445.56'
L = 2,763.87'
R = 3,819.72'
P.C. STA. 39+67.53
N = 914502.505
E = 942707.699
P.T. STA. 67+31.40
N = 916993.457
E = 943759.655
C.B. = N 22°53'41" E

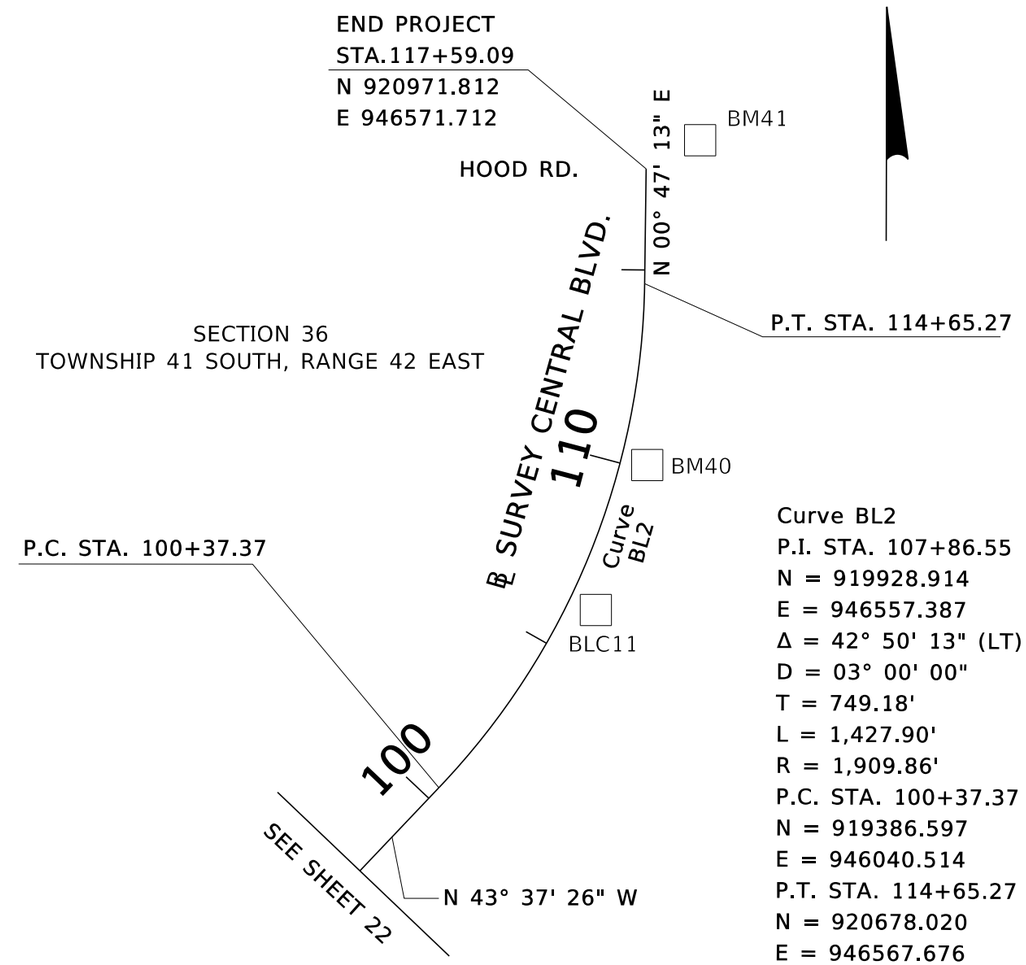

SECTION 36
TOWNSHIP 41 SOUTH, RANGE 42 EAST

Curve BL2
P.I. STA. 107+86.55
N = 919928.914
E = 946557.387
Δ = 42° 50' 13" (LT)
D = 03° 00' 00"
T = 749.18'
L = 1,427.90'
R = 1,909.86'
P.C. STA. 100+37.37
N = 919386.597
E = 946040.514
P.T. STA. 114+65.27
N = 920678.020
E = 946567.676
C.B. = N 22°12'19" E

NOTICE: THE OFFICIAL RECORD OF THIS SHEET IS THE ELECTRONIC FILE SIGNED AND SEALED UNDER RULE 5J-17.062, F.A.C.

REVISIONS			
DATE	DESCRIPTION	DATE	DESCRIPTION

JOSEPH L. EDGAR, PSM
SURVEYOR LICENSE NUMBER LS 4097
WANTMANGROUP, INC.
2035 VISTA PARKWAY
WEST PALM BEACH, FLORIDA 33411
CERTIFICATE OF AUTHORIZATION LB 7055

STATE OF FLORIDA
DEPARTMENT OF TRANSPORTATION

ROAD NO.	COUNTY	FINANCIAL PROJECT ID
SR 9	PALM BEACH	413265-1-32-01

PROJECT CONTROL

SHEET NO. 25

jason 10/25/2017 10:29:11 AM D:\OneDrive\WORKSSD\PWExport\2289.00\CTL\CTLSRD05.dgn

ABBREVIATIONS

ALUM. = ALUMINUM

CONC. = CONCRETE

PMON = POURED CONCRETE MONUMENT

PROJECT CONTROL POINTS
℄ SURVEY S.R. 9 (INTERSTATE 95)

POINT NAME	(X) EASTING	(Y) NORTHING	SCALE FACTOR	LATITUDE	LONGITUDE	BASELINE STATION	OFFSET	(Z) ELEVATION	DESCRIPTION
BLC2	948948.926	912034.084	1.00003946	26°50'23.87308"	80°05'50.89816"	1963+97.37	3.70 LT	N/A	FND 4" ALUM. DISK IN 1" PIPE IN ASPHALT STAMPED "FDOT BLC2"
BLC3	950896.793	913418.088	1.00004077	26°50'37.44128"	80°06'07.68665"	1965+99.93	2377.18 RT	49.45	FND 4" ALUM. DISK IN CONC. BRIDGE STAMPED "FDOT BLC3"
BLC4	952291.619	913705.828	1.00004171	26°50'40.19199"	80°05'46.07553"	1961+39.18	3724.79 RT	16.21	FND 4" ALUM. DISK IN 12" PMON STAMPED "FDOT BLC4"
BLC5	948027.562	913309.209	1.00003884	26°50'36.56453"	80°05'30.65498"	1979+63.76	149.53 LT	14.01	FND 4" ALUM. DISK IN 12" PMON STAMPED "FDOT BLC5"
BLC6	948122.630	915698.652	1.00003890	26°51'00.21943"	80°06'17.75820"	46+07.12	1146.23 RT	13.41	FND 4" ALUM. DISK IN 12" PMON STAMPED "FDOT BLC5"
BLC7	948013.265	917180.749	1.00003883	26°51'14.90359"	80°06'16.52254"	59+39.28	1804.96 RT	15.12	FND 4" ALUM. DISK IN 12" PMON STAMPED "FDOT BLC7"
BLC8	946795.463	915472.614	1.00003802	26°50'58.07365"	80°06'17.61445"	50+86.64	111.75 LT	16.61	FND 4" ALUM. DISK IN 6" PMON STAMPED "FDOT BLC8"
BLC9	943486.813	916777.185	1.00003582	26°51'11.22116"	80°06'31.19186"	78+91.18	2298.91 LT	23.83	FND 4" ALUM. DISK IN 12" PMON STAMPED "FDOT BLC9"
BLC10	945257.545	918644.114	1.00003699	26°51'29.58631"	80°07'07.61883"	86+04.21	166.02 RT	40.81	FND 4" ALUM. DISK IN 12" PMON STAMPED "FDOT BLC10"
BLC11	946442.966	919841.869	1.00003778	26°51'41.36488"	80°06'47.92546"	91+08.14	1778.72 RT	18.40	FND 4" ALUM. DISK IN 12" PMON STAMPED "FDOT BLC11"
BLC12	942553.193	923093.988	1.00003521	26°52'13.83783"	80°06'34.74473"	138+05.75	128.91 LT	15.36	FND 4" ALUM. DISK IN 6" PMON STAMPED "FDOT BLC12"
BLC13	941777.455	925126.297	1.00003470	26°52'34.01604"	80°07'17.44303"	159+64.36	140.29 RT	17.33	FND 4" ALUM. DISK IN 6" PMON STAMPED "FDOT BLC13"
BLC14	940340.245	926945.055	1.00003376	26°52'52.12453"	80°07'25.85354"	182+44.96	274.80 LT	17.66	FND 4" ALUM. DISK IN 6" PMON STAMPED "FDOT BLC14"
BLC15	939515.189	928824.626	1.00003322	26°53'10.79322"	80°07'41.58574"	202+91.86	120.85 LT	22.91	FND 4" ALUM. DISK IN 6" PMON STAMPED "FDOT BLC15"
FDBLC2	948025.878	912563.825	1.00003884	26°50'29.18345"	80°06'16.60751"	1973+22.58	529.65' LT	14.57	FND FDOT BRASS DISK STAMPED "809-93-08-C11" IN CONC. SWK
FDBLC3	947947.361	908596.392	1.00003878	26°49'49.90120"	80°06'17.83484"	1931+33.68	2545.29' LT	14.27	FND FDOT BRASS DISK STAMPED "809-93-08-C09" IN CONC. SWK
FDBLC4	943576.060	921199.962	1.00003588	26°51'55.01183"	80°07'06.29406"	116+53.22	114.99' LT	17.65	FND BRASS DISK IN CONC. STAMPED "SR9-93-00-C08"
MONET	950902.207	916714.415	1.00004077	26°51'10.08455"	80°05'45.75596"	N/A	N/A	12.61	MONET 3 PID-AD7817 NGS DISK IN CONC. MON. STAMPED "MONET 3 1983"
SEALS	934770.382	914438.198	1.00003017	26°50'48.64869"	80°08'44.02535"	N/A	N/A	16.	SEALS PID-AD8540 SURVEY DISK IN CONC. MON. STAMPED "SEALS"
TIDAL	959071.912	932760.158	1.00004637	26°53'48.38865"	80°04'14.26390"	N/A	N/A	13.	TIDAL PID-AD8618 SURVEY DISK IN CONC. MON. STAMPED "TIDAL"
BM3	949517	911575	1.00003984	26°50'19.28"	80°06'01.45"	1957+13	251'RT	12.68	FND 2" ALUM. DISK IN 12" PMON STAMPED "9-93-14-B03"
BM4	949149	911906	1.00003959	26°50'22.59"	80°06'05.49"	1961+85	102'RT	39.11	FND 4" BRASS DISK IN BRIDGE ABUTMENT STAMPED "9-93-14-B04"
BM5	948221	912868	1.00003897	26°50'32.18"	80°06'15.66"	1974+86	208'LT	12.76	FND 2" ALUM. DISK IN 12" PMON STAMPED "9-93-14-B05"
BM6	947728	913756	1.00003864	26°50'41.01"	80°06'21.03"	1985+00	182'LT	12.05	FND 2" ALUM. DISK IN 12" PMON STAMPED "9-93-14-B06"
BM7	947569	914847	1.00003853	26°50'51.82"	80°06'22.70"	41+54	235'RT	12.75	FND 2" ALUM. DISK IN 12" PMON STAMPED "9-93-14-B07"
BM8	947102	915537	1.00003822	26°50'58.69"	80°06'27.80"	49+87	184'RT	11.74	FND 2" ALUM. DISK IN 12" PMON STAMPED "9-93-14-B08"
BM9	946505	916501	1.00003782	26°51'08.28"	80°06'34.32"	61+21	160'RT	13.34	FND 2" ALUM. DISK IN 12" PMON STAMPED "9-93-14-B09"
BM10	946009	917338	1.00003749	26°51'16.60"	80°06'39.72"	70+92	158'RT	13.45	FND 2" ALUM. DISK IN 12" PMON STAMPED "9-93-14-B10"
BM11	945515	918186	1.00003716	26°51'25.03"	80°06'45.12"	80+74	163'RT	13.94	FND 2" ALUM. DISK IN 12" PMON STAMPED "9-93-14-B11"
BM12	945003	919151	1.00003682	26°51'34.62"	80°06'50.70"	91+74	182'RT	13.99	FND 2" ALUM. DISK IN 12" PMON STAMPED "9-93-14-B12"
BM13	944539	920016	1.00003652	26°51'43.22"	80°06'55.75"	101+56	179'RT	13.89	FND 2" ALUM. DISK IN 12" PMON STAMPED "9-93-14-B13"
BM14	944073	920903	1.00003621	26°51'52.04"	80°07'00.83"	111+58	184'RT	15.22	FND 2" ALUM. DISK IN 12" PMON STAMPED "9-93-14-B14"
BM15	943598	921793	1.00003590	26°52'00.88"	80°07'06.00"	121+67	183'RT	14.28	FND 2" ALUM. DISK IN 12" PMON STAMPED "9-93-14-B15"
									CONTINUED ON NEXT SHEET (CTL-7)

NOTICE: THE OFFICIAL RECORD OF THIS SHEET IS THE ELECTRONIC FILE SIGNED AND SEALED UNDER RULE 5J-17.062, F.A.C.

REVISIONS			
DATE	DESCRIPTION	DATE	DESCRIPTION

JOSEPH L. EDGAR, PSM
SURVEYOR LICENSE NUMBER LS 4097
WANTMANGROUP, INC.
2035 VISTA PARKWAY
WEST PALM BEACH, FLORIDA 33411
CERTIFICATE OF AUTHORIZATION LB 7055

STATE OF FLORIDA
DEPARTMENT OF TRANSPORTATION

ROAD NO.	COUNTY	FINANCIAL PROJECT ID
SR 9	PALM BEACH	413265-1-22-01

PROJECT CONTROL

SHEET NO. 26

ABBREVIATIONS

ALUM. = ALUMINUM

CONC. = CONCRETE

PMON = POURED CONCRETE MONUMENT

PROJECT CONTROL POINTS
℄ SURVEY S.R. 9 (INTERSTATE 95)

POINT NAME	(X) EASTING	(Y) NORTHING	SCALE FACTOR	LATITUDE	LONGITUDE	BASELINE STATION	OFFSET	(Z) ELEVATION	DESCRIPTION
BM16	943132	922670	1.00003559	26°52'09.60"	80°07'11.08"	131+60	182'RT	14.12	FND 2" ALUM. DISK IN 12" PMON STAMPED "9-93-14-B16"
BM17	942659	923556	1.00003528	26°52'18.40"	80°07'16.23"	141+64	182'RT	14.32	FND 2" ALUM. DISK IN 12" PMON STAMPED "9-93-14-B17"
BM18	942235	924357	1.00003500	26°52'26.36"	80°07'20.86"	150+70	183'RT	16.22	FND 2" ALUM. DISK IN 12" PMON STAMPED "9-93-14-B18"
BM19	941695	925301	1.00003465	26°52'35.75"	80°07'26.75"	161+57	150'RT	14.92	FND 2" ALUM. DISK IN 12" PMON STAMPED "9-93-14-B19"
BM20	941253	926211	1.00003436	26°52'44.79"	80°07'31.57"	171+68	186'RT	15.16	FND 2" ALUM. DISK IN 12" PMON STAMPED "9-93-14-B20"
BM21	940955	927271	1.00003416	26°52'55.31"	80°07'34.77"	182+44	421'RT	15.04	FND 2" ALUM. DISK IN 12" PMON STAMPED "9-93-14-B21"
BM22	940598	928063	1.00003393	26°53'03.17"	80°07'38.65"	191+11	477'RT	14.99	FND 2" ALUM. DISK IN 12" PMON STAMPED "9-93-14-B22"
BM23	948025	911569	1.00003884	26°50'19.34"	80°06'17.92"	1964+66	1035'LT	13.76	FND 2" ALUM. DISK IN 12" PMON STAMPED "9-93-14-B23"
BM24	948915	911670	1.00003943	26°50'20.27"	80°06'08.09"	1961+01	218'LT	13.97	FND 2" ALUM. DISK IN 12" PMON STAMPED "9-93-14-B24"
BM25	949605	912455	1.00003990	26°50'27.99"	80°06'00.41"	1964+26	775'RT	12.38	FND 2" ALUM. DISK IN 12" PMON STAMPED "9-93-14-B25"
BM26	950337	913012	1.00004039	26°50'33.46"	80°05'52.29"	1965+34	1688'RT	12.67	FND 2" ALUM. DISK IN 12" PMON STAMPED "9-93-14-B26"
BM27	951362	913279	1.00004108	26°50'36.03"	80°05'40.95"	1962+44	2707'RT	13.56	FND 2" ALUM. DISK IN 12" PMON STAMPED "9-93-14-B27"
BM28	952351	913592	1.00004175	26°50'39.07"	80°05'30.01"	1960+11	3718'RT	15.09	FND 2" ALUM. DISK IN 12" PMON STAMPED "9-93-14-B28"
BM29	953081	913784	1.00004225	26°50'40.91"	80°05'21.93"	1958+05	4445'RT	14.03	FND 2" ALUM. DISK IN 12" PMON STAMPED "9-93-14-B29"
BM30	947904	912443	1.00003876	26°50'27.99"	80°06'19.19"	1972+80	696'LT	16.10	FND 2" ALUM. DISK IN 12" PMON STAMPED "9-93-14-B30"
BM31	947898	913258	1.00003875	26°50'36.07"	80°06'19.19"	1979+86	287'LT	14.09	FND 2" ALUM. DISK IN 12" PMON STAMPED "9-93-14-B31"
BM32	948100	914386	1.00003889	26°50'47.23"	80°06'16.87"	34+88	460'RT	14.33	FND 2" ALUM. DISK IN 12" PMON STAMPED "9-93-14-B32"
BM33	948132	915389	1.00003891	26°50'57.15"	80°06'16.44"	43+35	997'RT	14.50	FND 2" ALUM. DISK IN 12" PMON STAMPED "9-93-14-B33"
BM34	948154	916371	1.00003892	26°51'06.88"	80°06'16.12"	51+71	1515'RT	15.23	FND 2" ALUM. DISK IN 12" PMON STAMPED "9-93-14-B34"
BM35	943276	916522	1.00003568	26°51'08.71"	80°07'09.97"	77+78	2610'LT	23.00	FND 2" ALUM. DISK IN 12" PMON STAMPED "9-93-14-B35"
BM36	943884	917228	1.00003609	26°51'15.66"	80°07'03.20"	80+69	1728'LT	16.21	FND 2" ALUM. DISK IN 12" PMON STAMPED "9-93-14-B36"
BM37	944603	917782	1.00003656	26°51'21.10"	80°06'55.21"	81+82	828'LT	19.30	FND 2" ALUM. DISK IN 12" PMON STAMPED "9-93-14-B37"
BM38	945324	918546	1.00003704	26°51'28.61"	80°06'47.20"	84+86	177'RT	40.82	FND 2" ALUM. DISK IN 12" PMON STAMPED "9-93-14-B38"
BM40	946575	920213	1.00003787	26°51'45.04"	80°06'33.26"	93+74	2069'RT	17.87	FND 2" ALUM. DISK IN 12" PMON STAMPED "9-93-14-B40"
BM41	946660	921045	1.00003793	26°51'53.27"	80°06'32.25"	100+69	2535'RT	14.09	FND 2" ALUM. DISK IN 12" PMON STAMPED "9-93-14-B41"

REVISIONS			
DATE	DESCRIPTION	DATE	DESCRIPTION

JOSEPH L. EDGAR, PSM
SURVEYOR LICENSE NUMBER LS 4097
WANTMANGROUP, INC.
2035 VISTA PARKWAY
WEST PALM BEACH, FLORIDA 33411
CERTIFICATE OF AUTHORIZATION LB 7055

STATE OF FLORIDA
DEPARTMENT OF TRANSPORTATION

ROAD NO.	COUNTY	FINANCIAL PROJECT ID
SR 9	PALM BEACH	413265-1-32-01

PROJECT CONTROL

SHEET NO. 27

NOTICE: THE OFFICIAL RECORD OF THIS SHEET IS THE ELECTRONIC FILE SIGNED AND SEALED UNDER RULE 5J-17.062, F.A.C.

CURVE A1
PI STA. = 605+87.33
Δ = 3° 18' 14" (LT)
D = 0° 23' 22"
T = 424.36'
L = 848.48'
R = 14,714.00'
PC STA. = 601+62.98
PRC STA. = 610+11.46
e = NC

CURVE A2
PI STA. = 614+06.42
Δ = 3° 04' 31" (RT)
D = 0° 23' 22"
T = 394.96'
L = 789.74'
R = 14,714.00'
PRC STA. = 610+11.46
PT STA. = 618+01.19
e = NC

CURVE A11
PI STA. = 515+65.91
Δ = 2° 00' 10" (LT)
D = 0° 15' 00"
T = 400.61'
L = 801.14'
R = 22,918.00'
PC STA. = 511+65.30
PRC STA. = 519+66.44
e = NC

CURVE A12
PI STA. = 523+54.77
Δ = 5° 20' 01" (RT)
D = 0° 41' 14"
T = 388.33'
L = 776.10'
R = 8,337.00'
PRC STA. = 519+66.44
PT STA. = 527+42.54
e = NC

CURVE B11
PI STA. = 210+76.25
Δ = 3° 30' 57" (LT)
D = 0° 26' 07"
T = 404.02'
L = 807.79'
R = 13,164.00'
PC STA. = 206+72.23
PT STA. = 214+80.02
e = NC

CURVE B1
PI STA. = 308+60.95
Δ = 1° 33' 06" (RT)
D = 0° 15' 00"
T = 310.37'
L = 620.71'
R = 22,918.00'
PC STA. = 305+50.58
PT STA. = 311+71.28
e = NC

CURVE B2
PI STA. = 313+91.31
Δ = 1° 06' 04" (RT)
D = 0° 15' 01"
T = 220.02'
L = 440.03'
R = 22,894.00'
PC STA. = 311+71.28
PT STA. = 316+11.31
e = NC

0 100 500
Feet

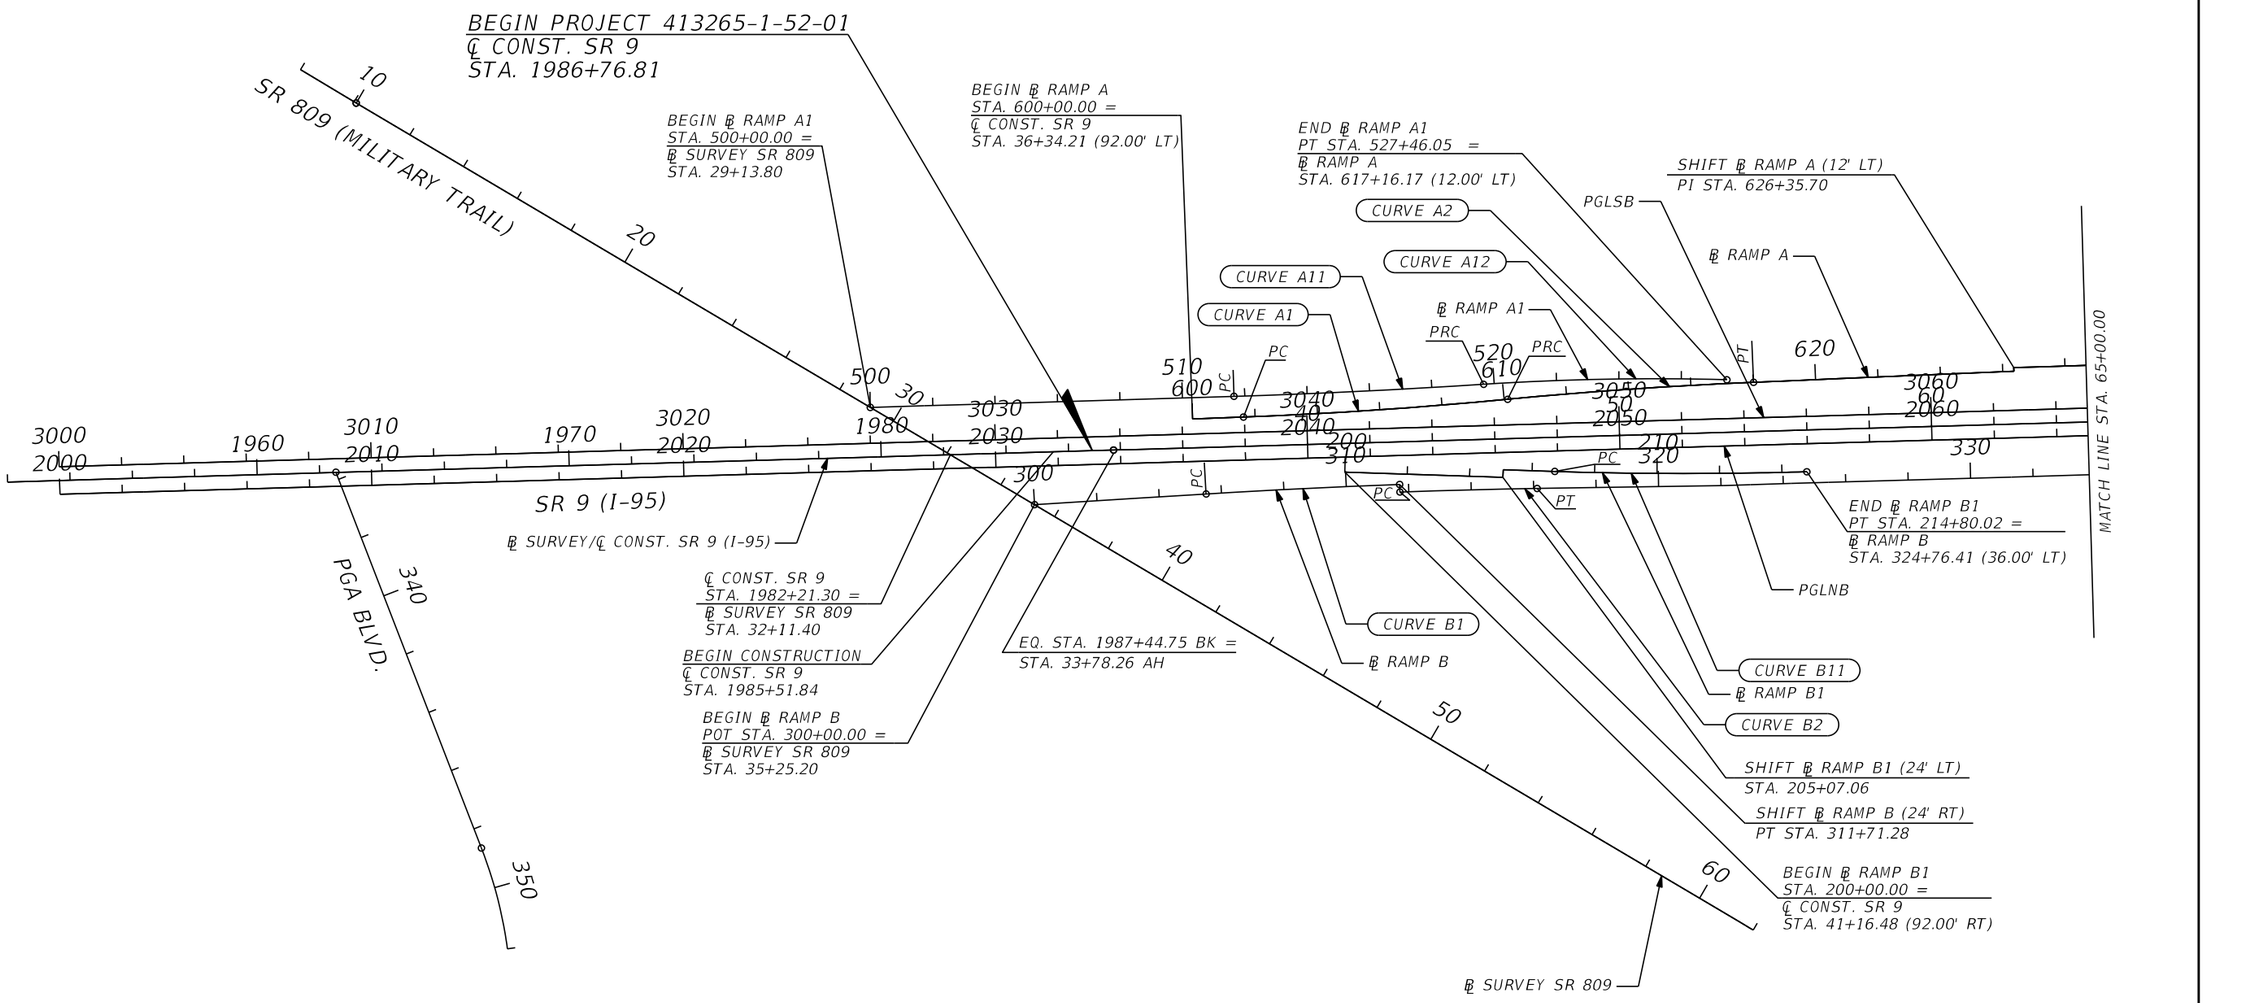

REVISIONS			
DATE	DESCRIPTION	DATE	DESCRIPTION

DOUGLAS R. GREEN, P.E.
P.E. LICENSE NUMBER 42579
RS&H, INC.
3125 W. COMMERCIAL BLVD., SUITE 130
FORT LAUDERDALE, FL 33309-3451
CERTIFICATE OF AUTHORIZATION 5620

STATE OF FLORIDA
DEPARTMENT OF TRANSPORTATION

ROAD NO.	COUNTY	FINANCIAL PROJECT ID
SR 9	PALM BEACH	413265-1-52-01

INTERCHANGE LAYOUT

SHEET NO. 28

KlineA 10/30/2017 4:05:36 PM c:\pw_work\rsh_pw\klinea\d0157607\PLAYRD01.DGN

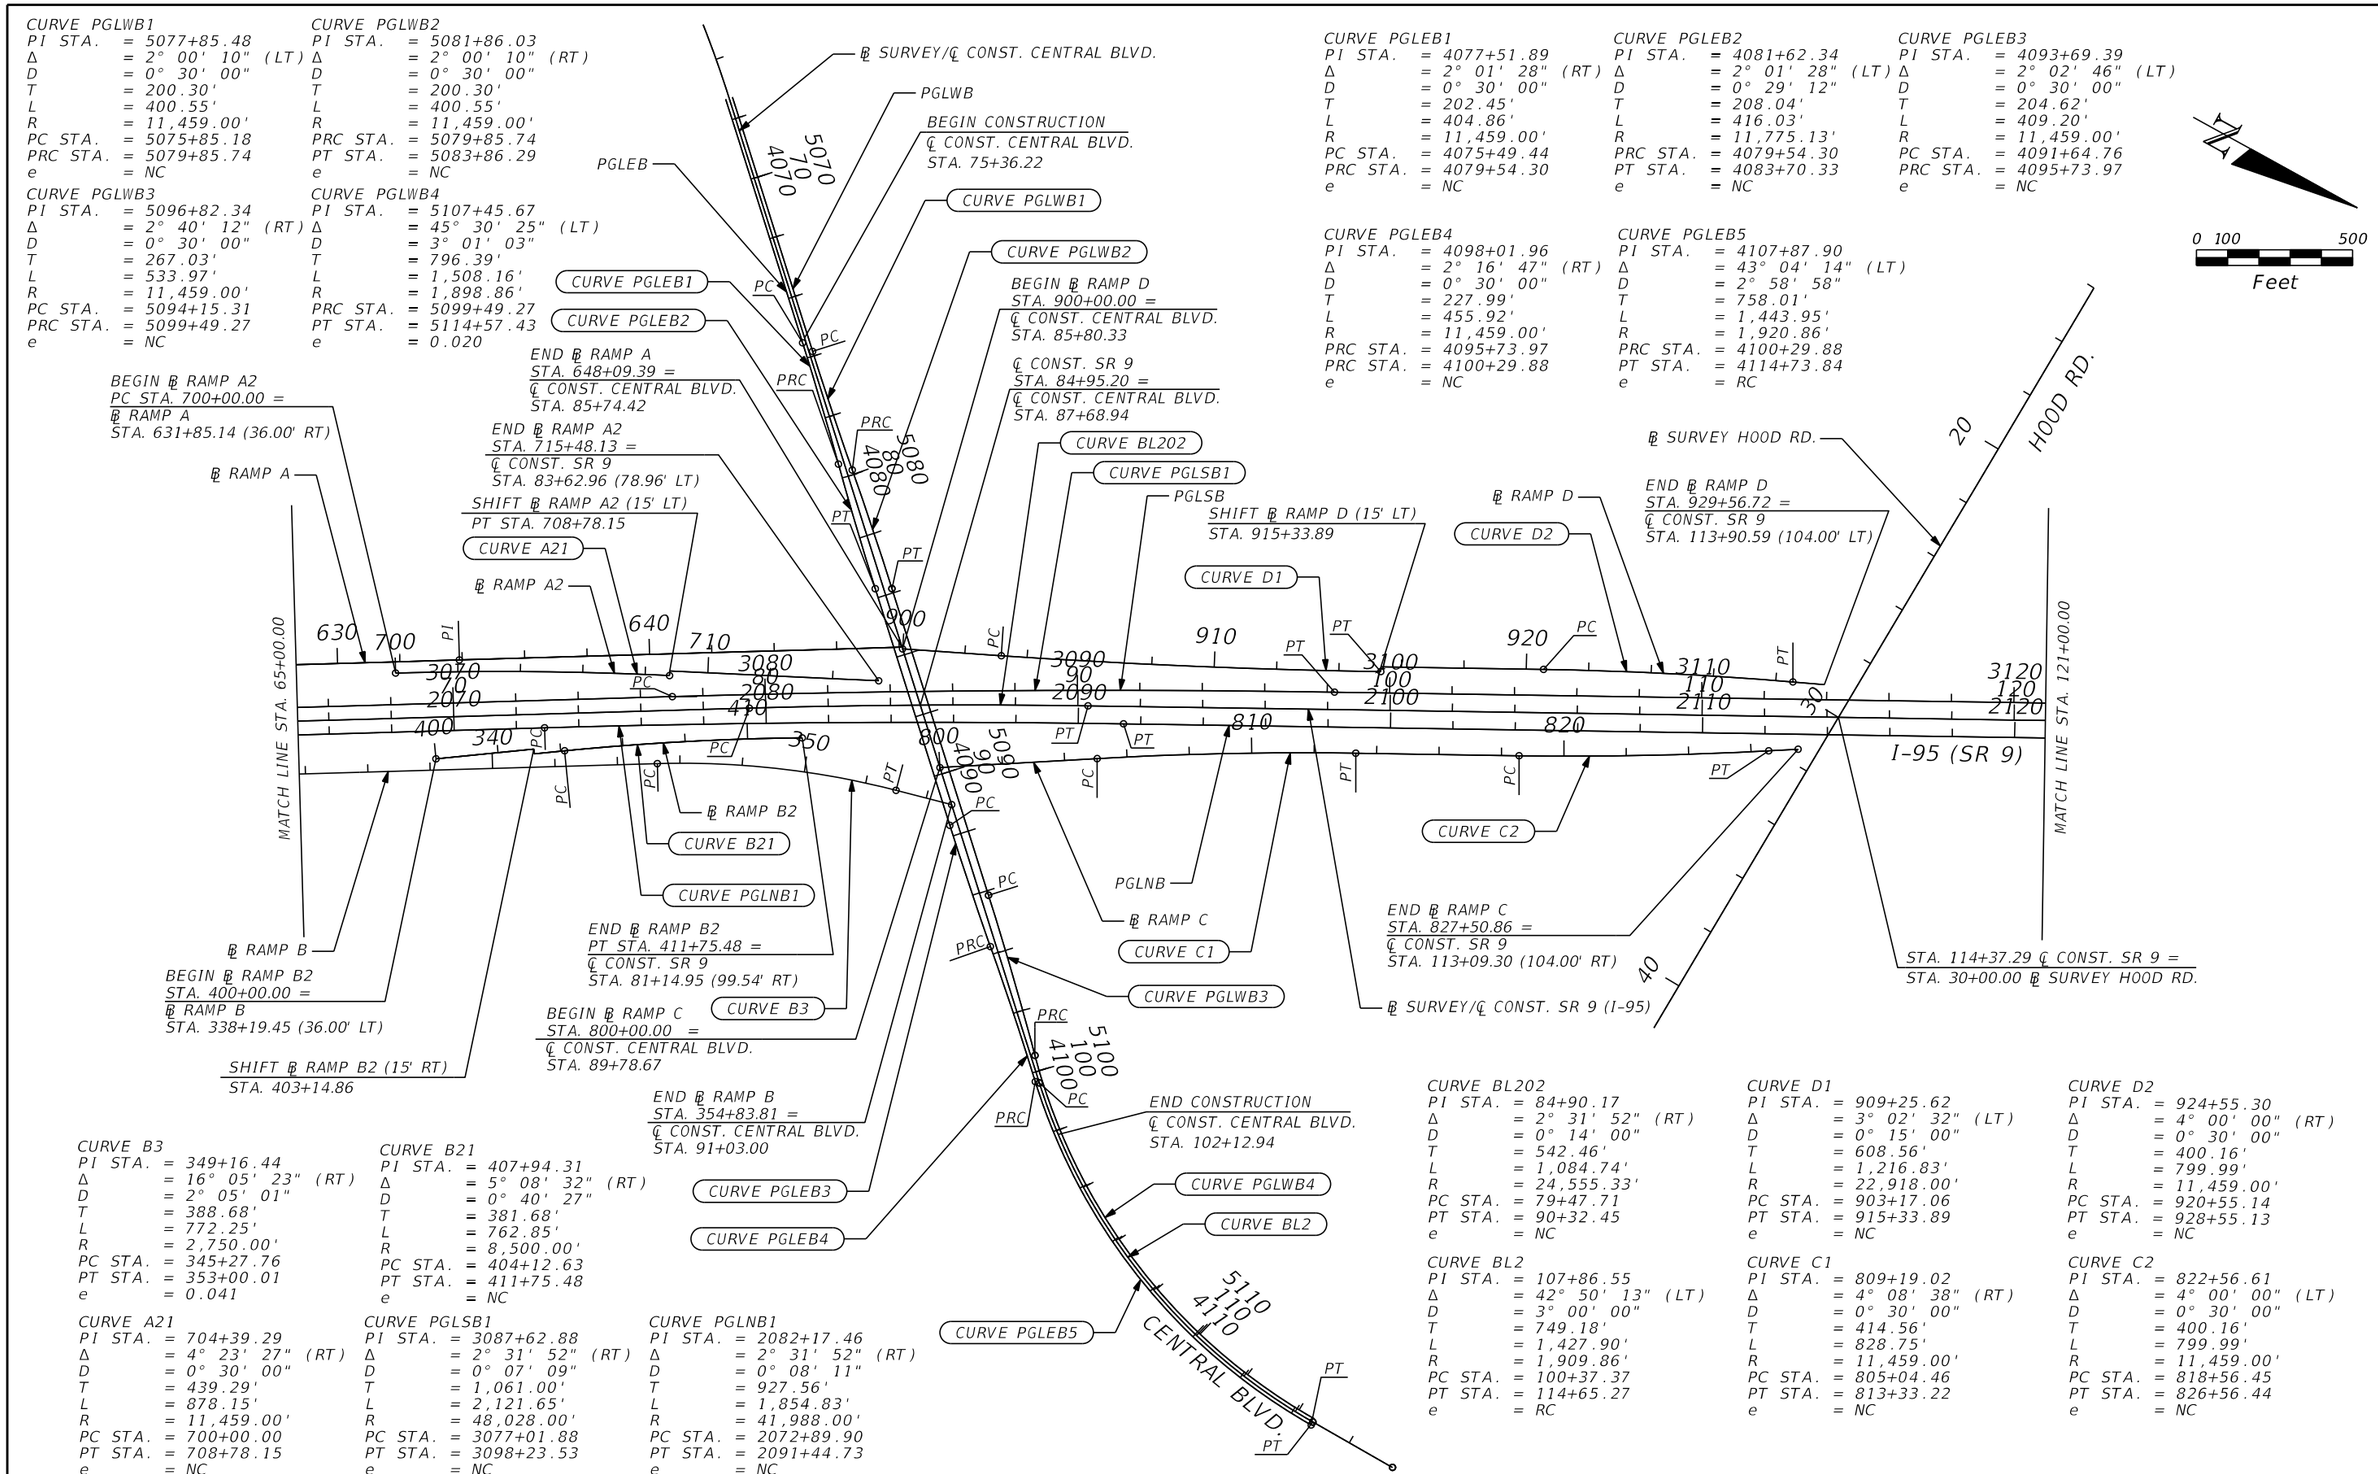

CURVE PGLWB1
PI STA. = 5077+85.48
Δ = 2° 00' 10" (LT)
D = 0° 30' 00"
T = 200.30'
L = 400.55'
R = 11,459.00'
PC STA. = 5075+85.18
PRC STA. = 5079+85.74
e = NC

CURVE PGLWB2
PI STA. = 5081+86.03
Δ = 2° 00' 10" (RT)
D = 0° 30' 00"
T = 200.30'
L = 400.55'
R = 11,459.00'
PRC STA. = 5079+85.74
PT STA. = 5083+86.29
e = NC

CURVE PGLWB3
PI STA. = 5096+82.34
Δ = 2° 40' 12" (RT)
D = 0° 30' 00"
T = 267.03'
L = 533.97'
R = 11,459.00'
PC STA. = 5094+15.31
PRC STA. = 5099+49.27
e = NC

CURVE PGLWB4
PI STA. = 5107+45.67
Δ = 45° 30' 25" (LT)
D = 3° 01' 03"
T = 796.39'
L = 1,508.16'
R = 1,898.86'
PRC STA. = 5099+49.27
PT STA. = 5114+57.43
e = 0.020

CURVE PGLEB1
PI STA. = 4077+51.89
Δ = 2° 01' 28" (RT)
D = 0° 30' 00"
T = 202.45'
L = 404.86'
R = 11,459.00'
PC STA. = 4075+49.44
PRC STA. = 4079+54.30
e = NC

CURVE PGLEB2
PI STA. = 4081+62.34
Δ = 2° 01' 28" (LT)
D = 0° 29' 12"
T = 208.04'
L = 416.03'
R = 11,775.13'
PRC STA. = 4079+54.30
PT STA. = 4083+70.33
e = NC

CURVE PGLEB3
PI STA. = 4093+69.39
Δ = 2° 02' 46" (LT)
D = 0° 30' 00"
T = 204.62'
L = 409.20'
R = 11,459.00'
PC STA. = 4091+64.76
PRC STA. = 4095+73.97
e = NC

CURVE PGLEB4
PI STA. = 4098+01.96
Δ = 2° 16' 47" (RT)
D = 0° 30' 00"
T = 227.99'
L = 455.92'
R = 11,459.00'
PRC STA. = 4095+73.97
PRC STA. = 4100+29.88
e = NC

CURVE PGLEB5
PI STA. = 4107+87.90
Δ = 43° 04' 14" (LT)
D = 2° 58' 58"
T = 758.01'
L = 1,443.95'
R = 1,920.86'
PRC STA. = 4100+29.88
PT STA. = 4114+73.84
e = RC

CURVE B3
PI STA. = 349+16.44
Δ = 16° 05' 23" (RT)
D = 2° 05' 01"
T = 388.68'
L = 772.25'
R = 2,750.00'
PC STA. = 345+27.76
PT STA. = 353+00.01
e = 0.041

CURVE B21
PI STA. = 407+94.31
Δ = 5° 08' 32" (RT)
D = 0° 40' 27"
T = 381.68'
L = 762.85'
R = 8,500.00'
PC STA. = 404+12.63
PT STA. = 411+75.48
e = NC

CURVE A21
PI STA. = 704+39.29
Δ = 4° 23' 27" (RT)
D = 0° 30' 00"
T = 439.29'
L = 878.15'
R = 11,459.00'
PC STA. = 700+00.00
PT STA. = 708+78.15
e = NC

CURVE PGLSB1
PI STA. = 3087+62.88
Δ = 2° 31' 52" (RT)
D = 0° 07' 09"
T = 1,061.00'
L = 2,121.65'
R = 48,028.00'
PC STA. = 3077+01.88
PT STA. = 3098+23.53
e = NC

CURVE PGLNB1
PI STA. = 2082+17.46
Δ = 2° 31' 52" (RT)
D = 0° 08' 11"
T = 927.56'
L = 1,854.83'
R = 41,988.00'
PC STA. = 2072+89.90
PT STA. = 2091+44.73
e = NC

CURVE BL202
PI STA. = 84+90.17
Δ = 2° 31' 52" (RT)
D = 0° 14' 00"
T = 542.46'
L = 1,084.74'
R = 24,555.33'
PC STA. = 79+47.71
PT STA. = 90+32.45
e = NC

CURVE D1
PI STA. = 909+25.62
Δ = 3° 02' 32" (LT)
D = 0° 15' 00"
T = 608.56'
L = 1,216.83'
R = 22,918.00'
PC STA. = 903+17.06
PT STA. = 915+33.89
e = NC

CURVE D2
PI STA. = 924+55.30
Δ = 4° 00' 00" (RT)
D = 0° 30' 00"
T = 400.16'
L = 799.99'
R = 11,459.00'
PC STA. = 920+55.14
PT STA. = 928+55.13
e = NC

CURVE BL2
PI STA. = 107+86.55
Δ = 42° 50' 13" (LT)
D = 3° 00' 00"
T = 749.18'
L = 1,427.90'
R = 1,909.86'
PC STA. = 100+37.37
PT STA. = 114+65.27
e = RC

CURVE C1
PI STA. = 809+19.02
Δ = 4° 08' 38" (RT)
D = 0° 30' 00"
T = 414.56'
L = 828.75'
R = 11,459.00'
PC STA. = 805+04.46
PT STA. = 813+33.22
e = NC

CURVE C2
PI STA. = 822+56.61
Δ = 4° 00' 00" (LT)
D = 0° 30' 00"
T = 400.16'
L = 799.99'
R = 11,459.00'
PC STA. = 818+56.45
PT STA. = 826+56.44
e = NC

REVISIONS			
DATE	DESCRIPTION	DATE	DESCRIPTION

DOUGLAS R. GREEN, P.E.
P.E. LICENSE NUMBER 42579
RS&H, INC.
3125 W. COMMERCIAL BLVD., SUITE 130
FORT LAUDERDALE, FL 33309-3451
CERTIFICATE OF AUTHORIZATION 5620

STATE OF FLORIDA
DEPARTMENT OF TRANSPORTATION

ROAD NO.	COUNTY	FINANCIAL PROJECT ID
SR 9	PALM BEACH	413265-1-52-01

INTERCHANGE LAYOUT

SHEET NO. 29

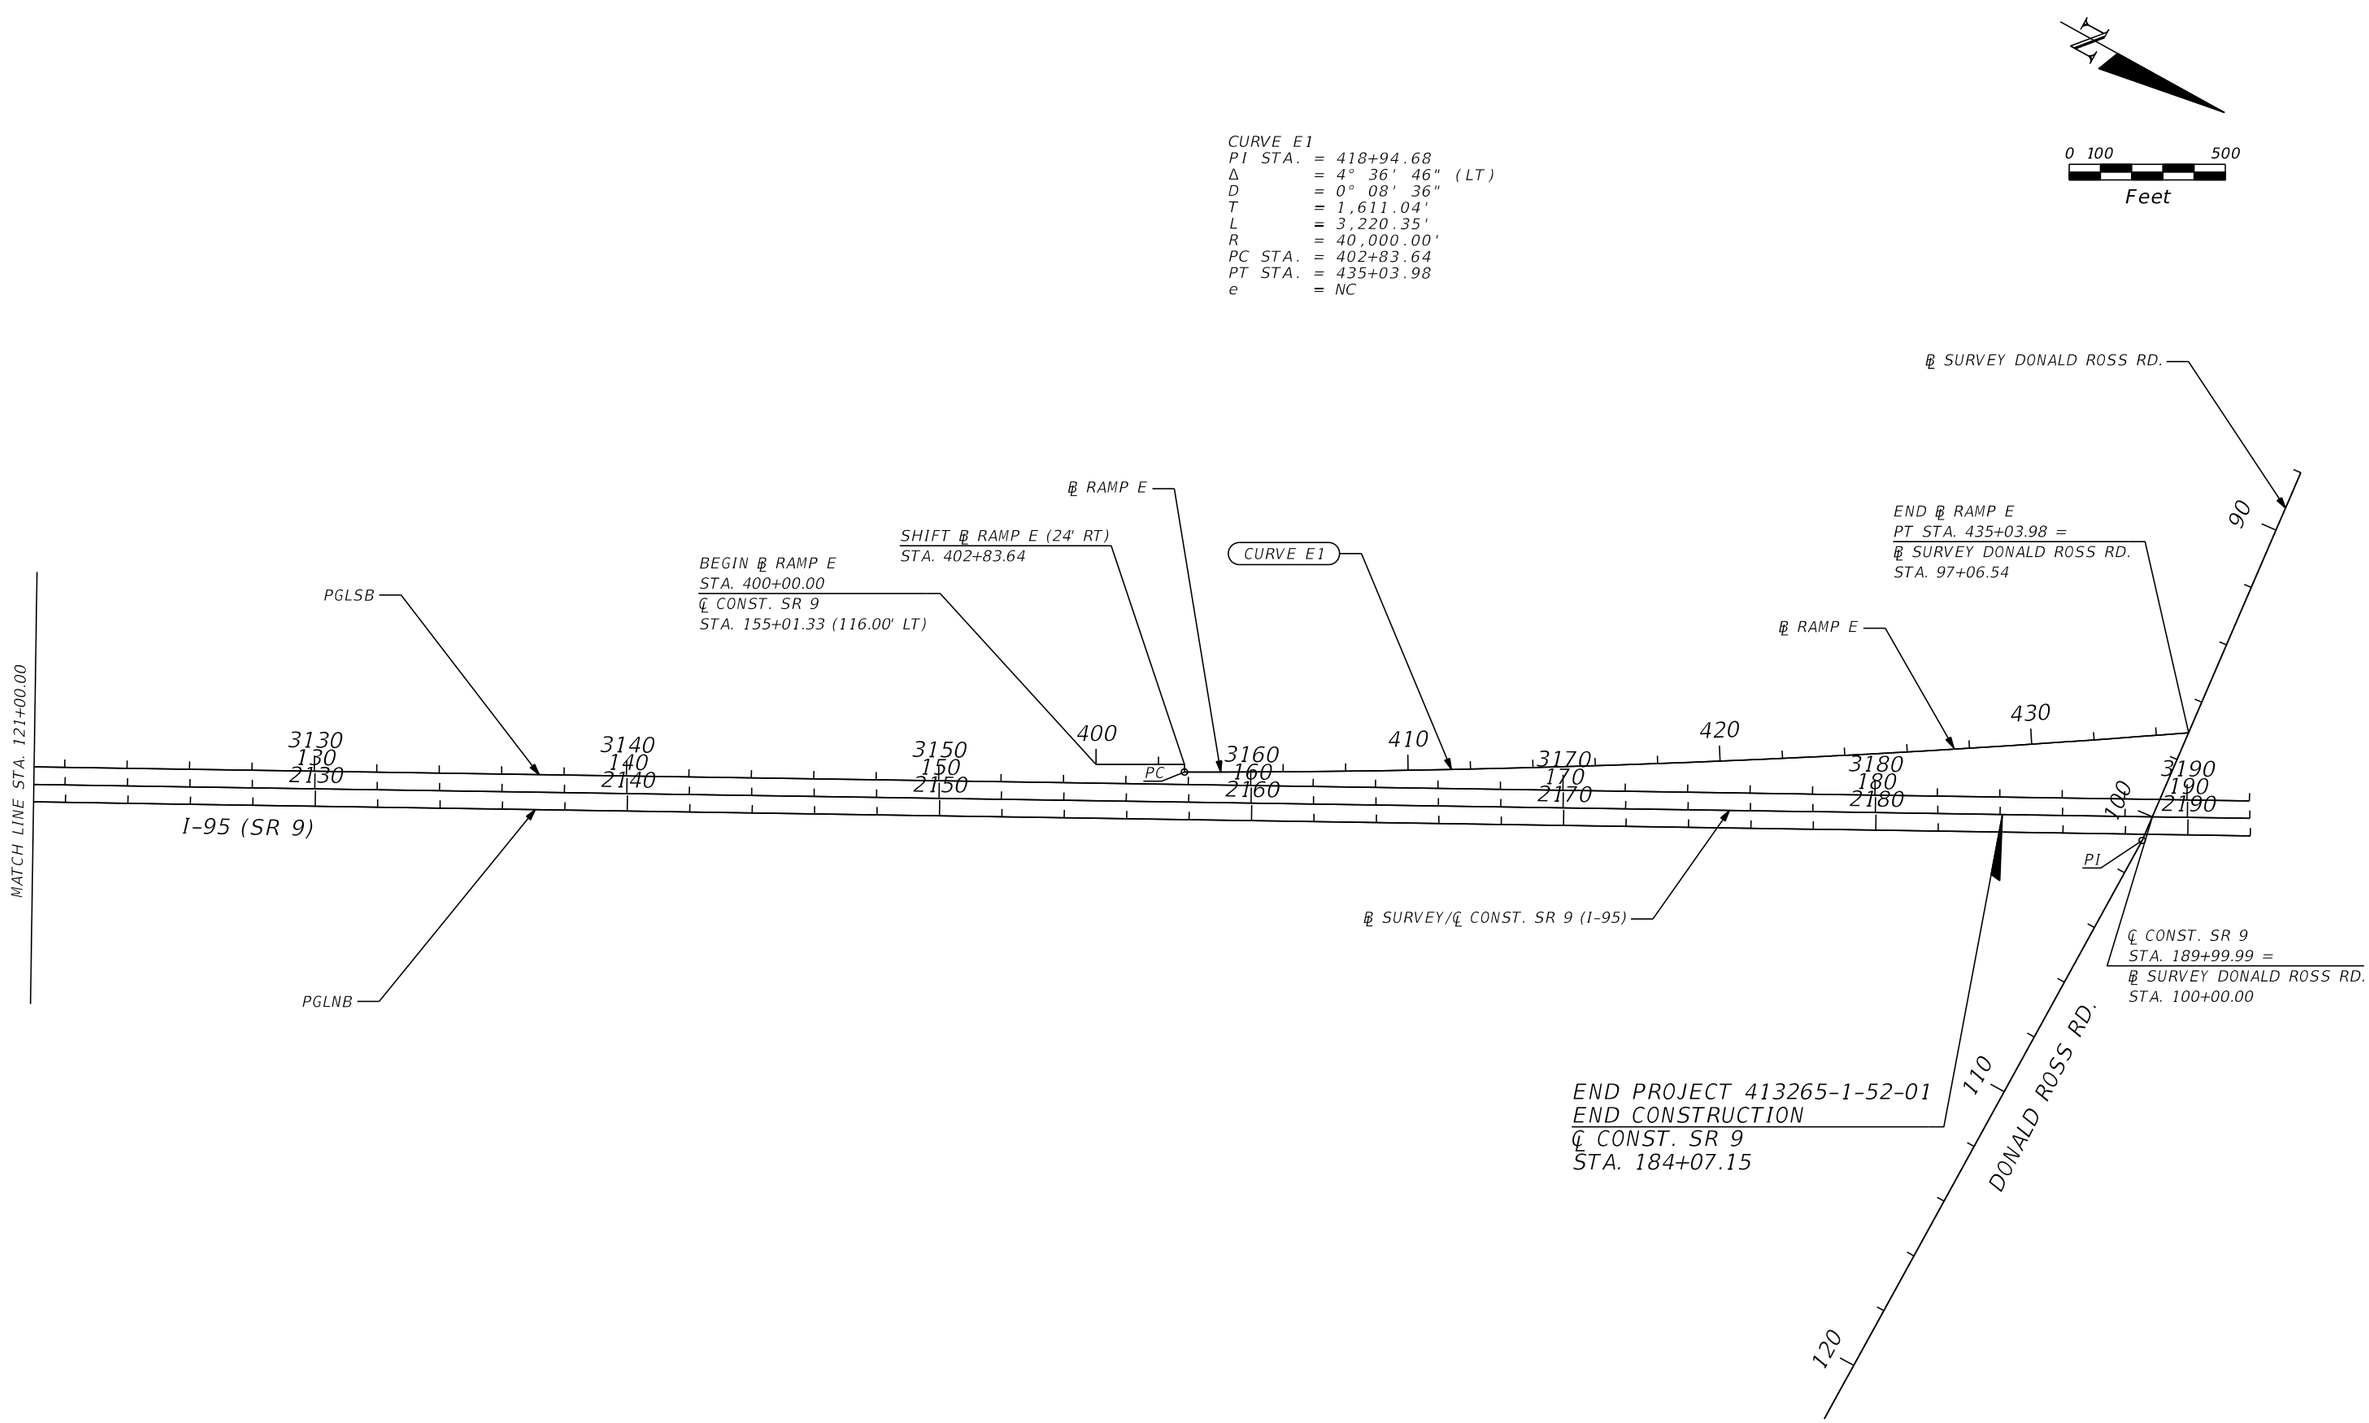

REVISIONS			
DATE	DESCRIPTION	DATE	DESCRIPTION

DOUGLAS R. GREEN, P.E.
P.E. LICENSE NUMBER 42579
RS&H, INC.
3125 W. COMMERCIAL BLVD., SUITE 130
FORT LAUDERDALE, FL 33309-3451
CERTIFICATE OF AUTHORIZATION 5620

STATE OF FLORIDA
DEPARTMENT OF TRANSPORTATION

ROAD NO.	COUNTY	FINANCIAL PROJECT ID
SR 9	PALM BEACH	413265-1-52-01

INTERCHANGE LAYOUT

SHEET NO. 30

KlineA 10/30/2017 4:05:36 PM c:\pw_work\rsh_pw\klinea\d0157607\PLAYRD01.DGN

1. BENCHMARK ELEVATIONS SHOWN ON THE PLANS ARE NORTH AMERICAN VERTICAL DATUM OF 1988 (NAVD 88).

2. UTILITY AGENCY/OWNERS:

COMPANY	CONTACT	TELEPHONE NUMBER
AT&T DISTRIBUTION	GARTH BEDWARD	561-540-9263
COMCAST	ANTHONY SPRINGSTEEL	561-804-0973
FPL DISTRIBUTION	JORGE SANCHEZ	561-616-1612
FPL TRANSMISSION	GEORGE BECK	561-904-3604
OLD PALM COMMUNITY DISTRICT	OCTAVIO REIS	772-283-1413
PALM BEACH COUNTY TRAFFIC OPERATIONS	ROD FRIEDEL	561-681-4371
SEACOAST UTILITY AUTHORITY	CODY KING	561-627-2900 EXT. 462
TECO PEOPLES GAS	MAX CHAMORRO	954-453-0812
WINDSTREAM COMMUNICATIONS	DAVID ACKERMAN	800-289-1901

REVISIONS			
DATE	DESCRIPTION	DATE	DESCRIPTION

DOUGLAS R. GREEN, P.E.
P.E. LICENSE NUMBER 42579
RS&H, INC.
3125 W. COMMERCIAL BLVD., SUITE 130
FORT LAUDERDALE, FL 33309-3451
CERTIFICATE OF AUTHORIZATION 5620

STATE OF FLORIDA
DEPARTMENT OF TRANSPORTATION

ROAD NO.	COUNTY	FINANCIAL PROJECT ID
9	PALM BEACH	413265-1-52-01

PROJECT NOTES

SHEET NO. 31

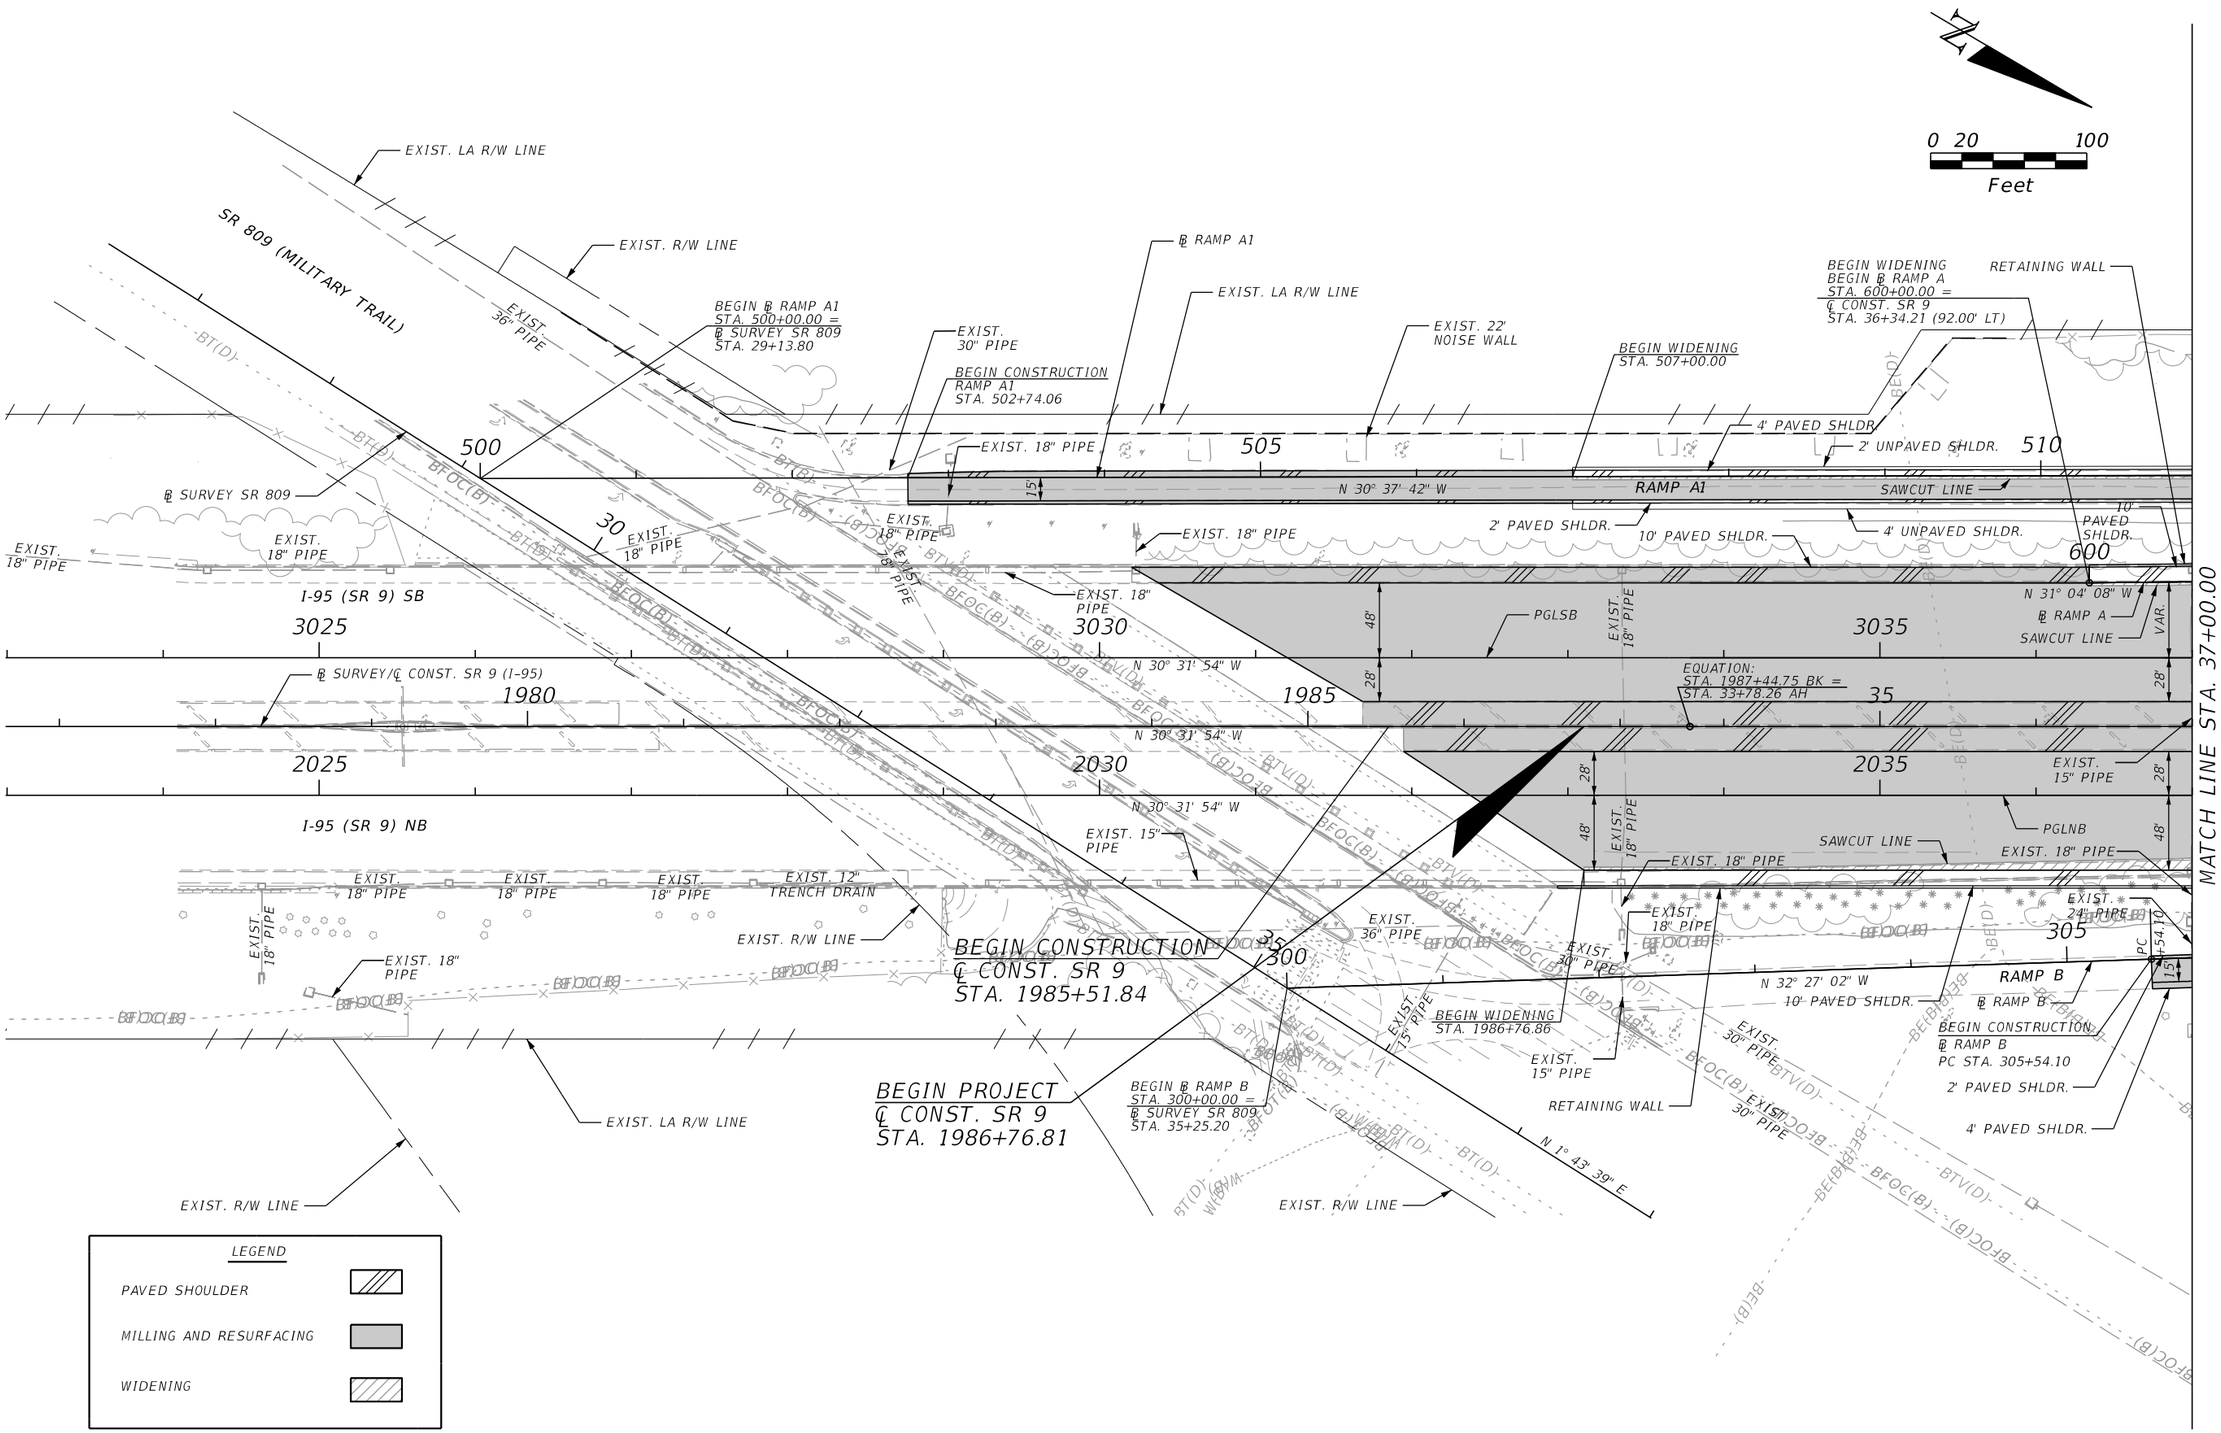

REVISIONS			
DATE	DESCRIPTION	DATE	DESCRIPTION

DOUGLAS R. GREEN, P.E.
P.E. LICENSE NUMBER 42579
RS&H, INC.
3125 W. COMMERCIAL BLVD., SUITE 130
FORT LAUDERDALE, FL 33309-3451
CERTIFICATE OF AUTHORIZATION 5620

STATE OF FLORIDA
DEPARTMENT OF TRANSPORTATION

ROAD NO.	COUNTY	FINANCIAL PROJECT ID
SR 9	PALM BEACH	413265-1-52-01

ROADWAY PLAN (1)

SHEET NO. 32

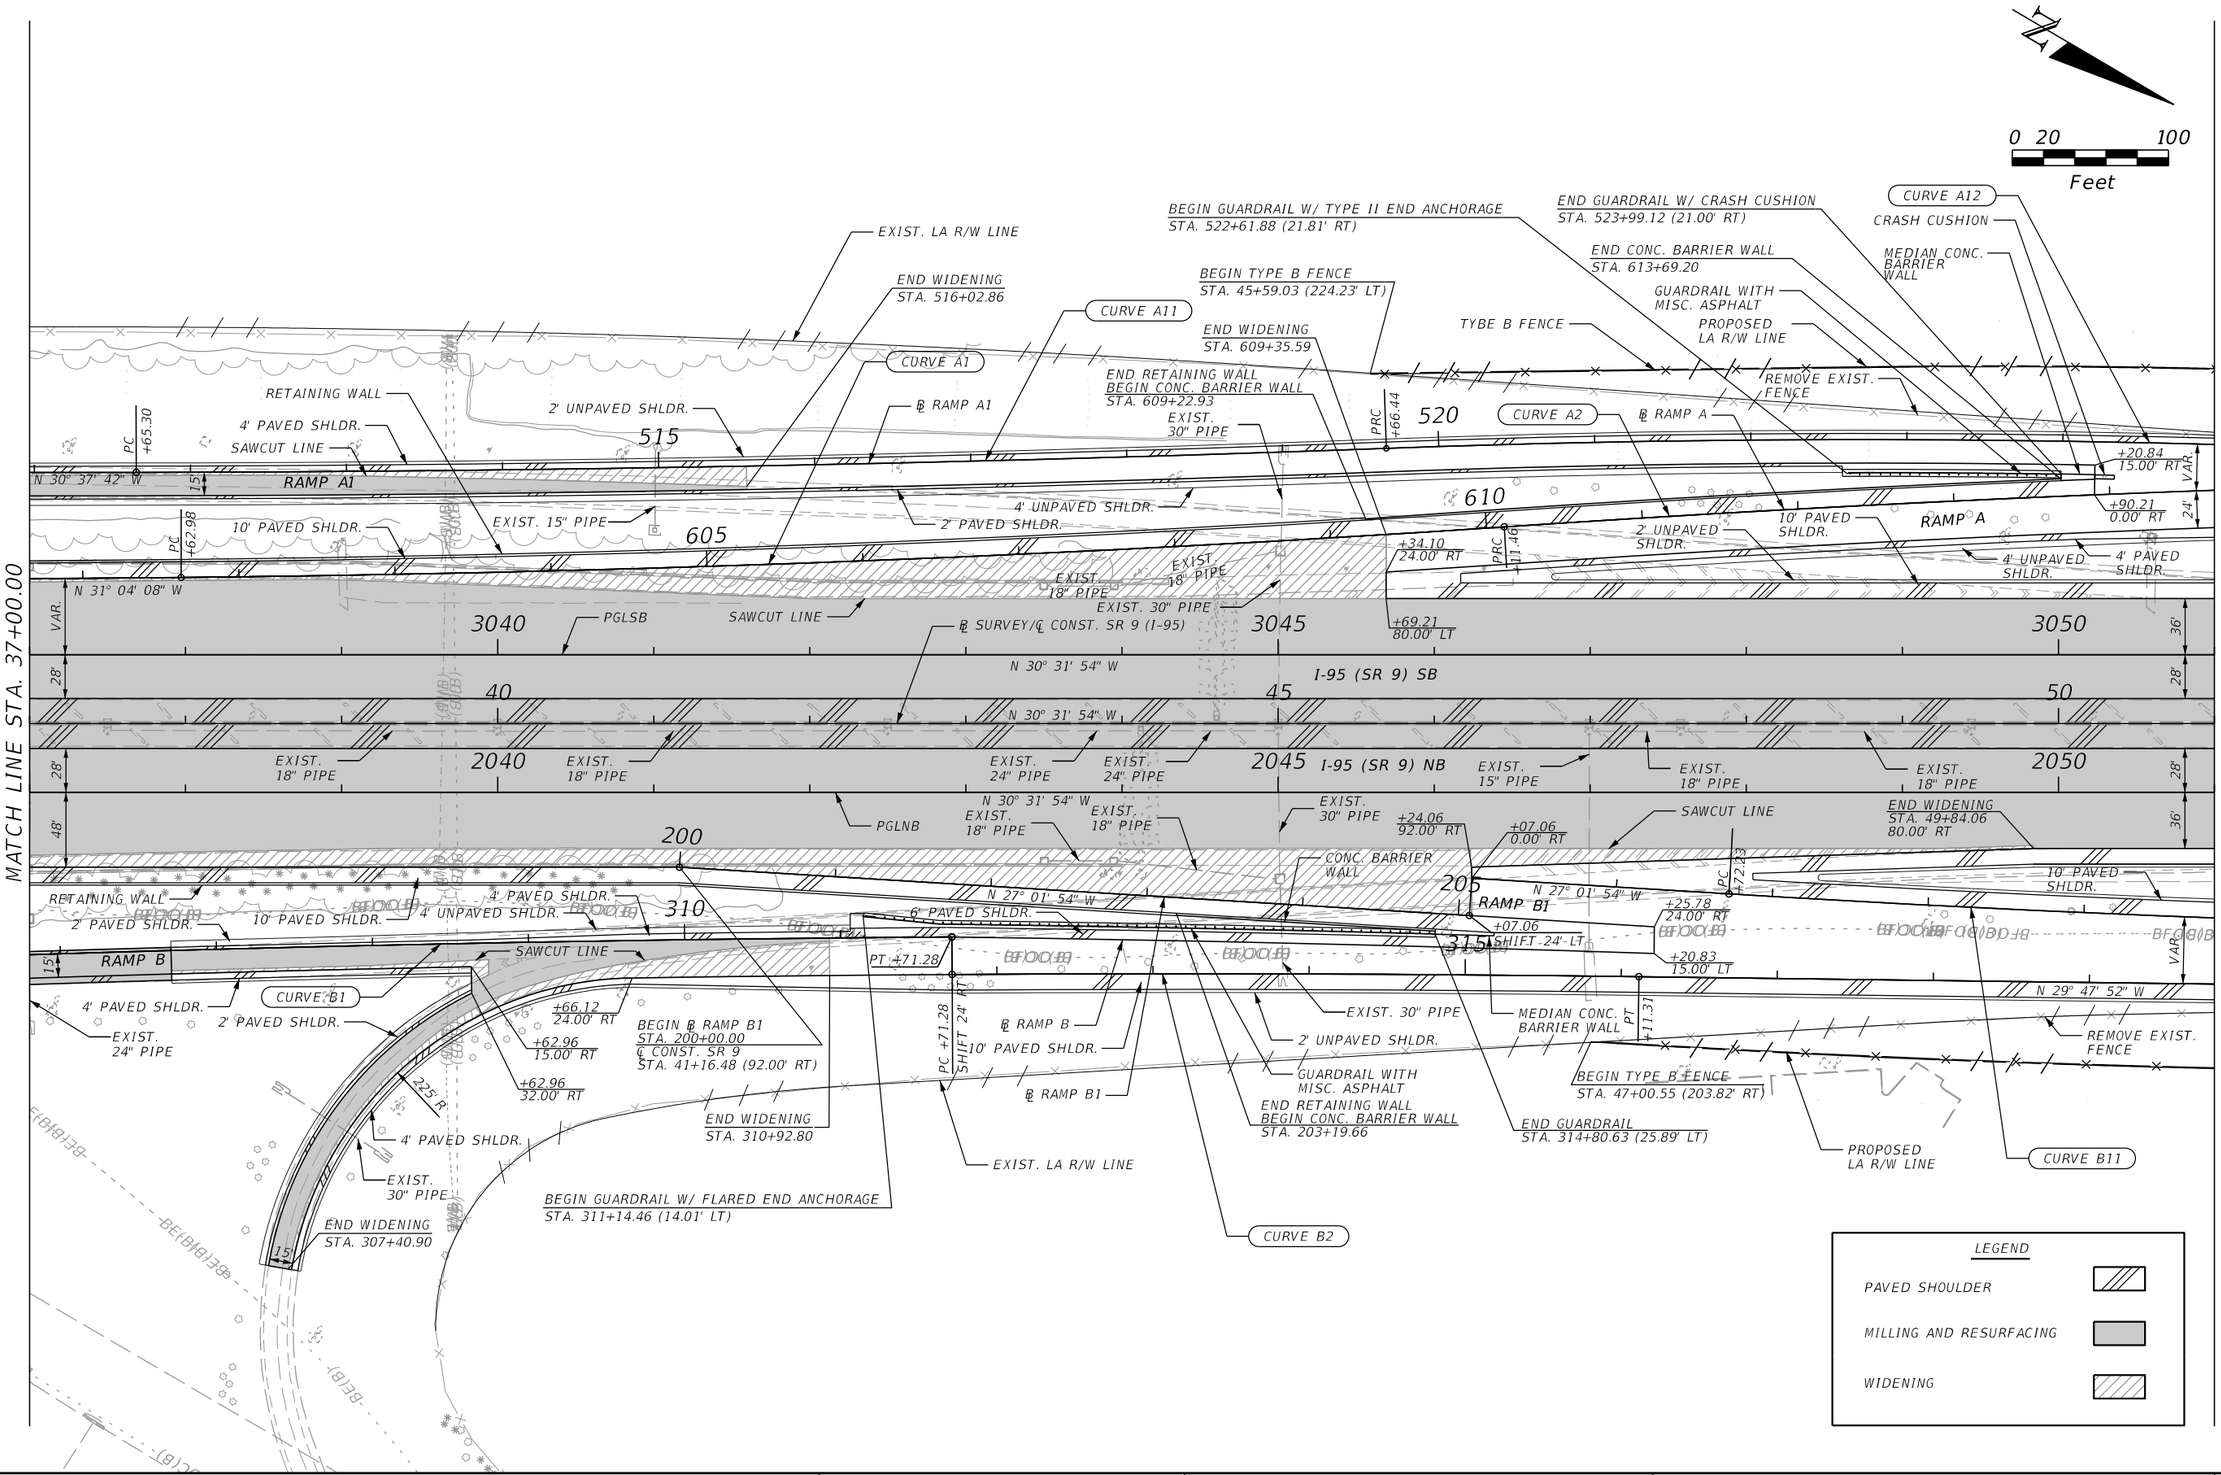

REVISIONS			
DATE	DESCRIPTION	DATE	DESCRIPTION

DOUGLAS R. GREEN, P.E.
P.E. LICENSE NUMBER 42579
RS&H, INC.
3125 W. COMMERCIAL BLVD., SUITE 130
FORT LAUDERDALE, FL 33309-3451
CERTIFICATE OF AUTHORIZATION 5620

STATE OF FLORIDA
DEPARTMENT OF TRANSPORTATION

ROAD NO.	COUNTY	FINANCIAL PROJECT ID
SR 9	PALM BEACH	413265-1-52-01

ROADWAY PLAN (2)

SHEET NO. 33

KlineA 10/30/2017 4:05:55 PM c:\pw_work\rsh_pw\klinea\d0157607\PLANRD2.dgn

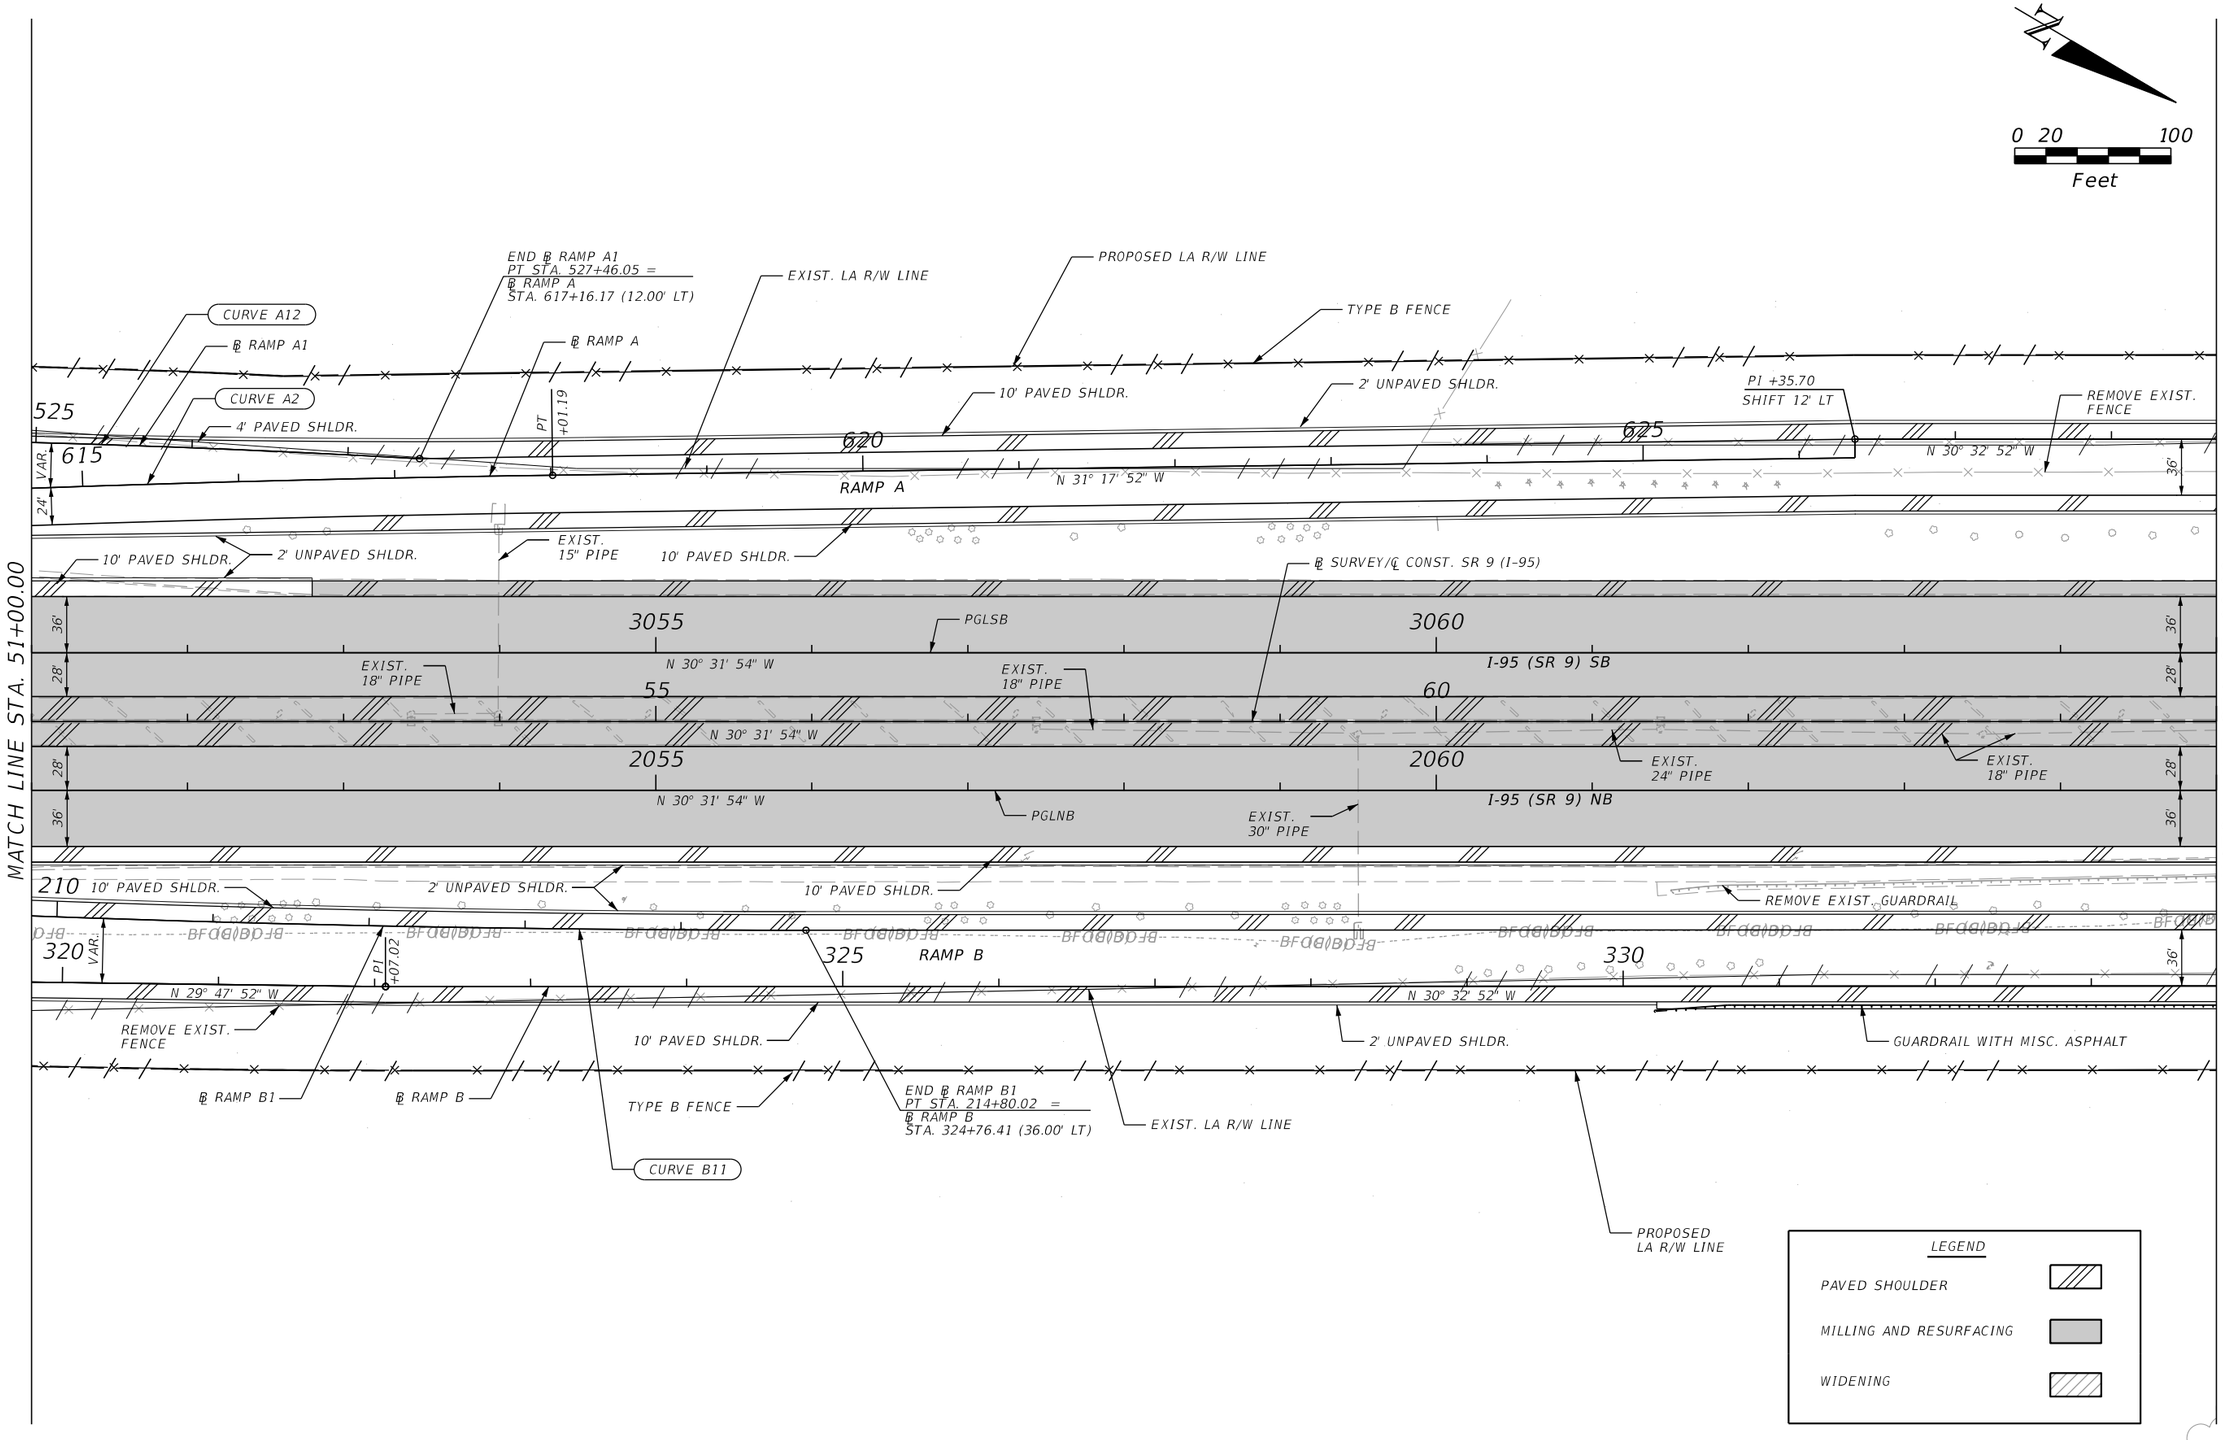

REVISIONS			
DATE	DESCRIPTION	DATE	DESCRIPTION

DOUGLAS R. GREEN, P.E.
P.E. LICENSE NUMBER 42579
RS&H, INC.
3125 W. COMMERCIAL BLVD., SUITE 130
FORT LAUDERDALE, FL 33309-3451
CERTIFICATE OF AUTHORIZATION 5620

STATE OF FLORIDA
DEPARTMENT OF TRANSPORTATION

ROAD NO.	COUNTY	FINANCIAL PROJECT ID
SR 9	PALM BEACH	413265-1-52-01

ROADWAY PLAN (3)

SHEET NO. 34

KlineA 10/30/2017 4:05:57 PM c:\pw_work\rsh_pw\klinea\d0157607\PLANRD3.dgn

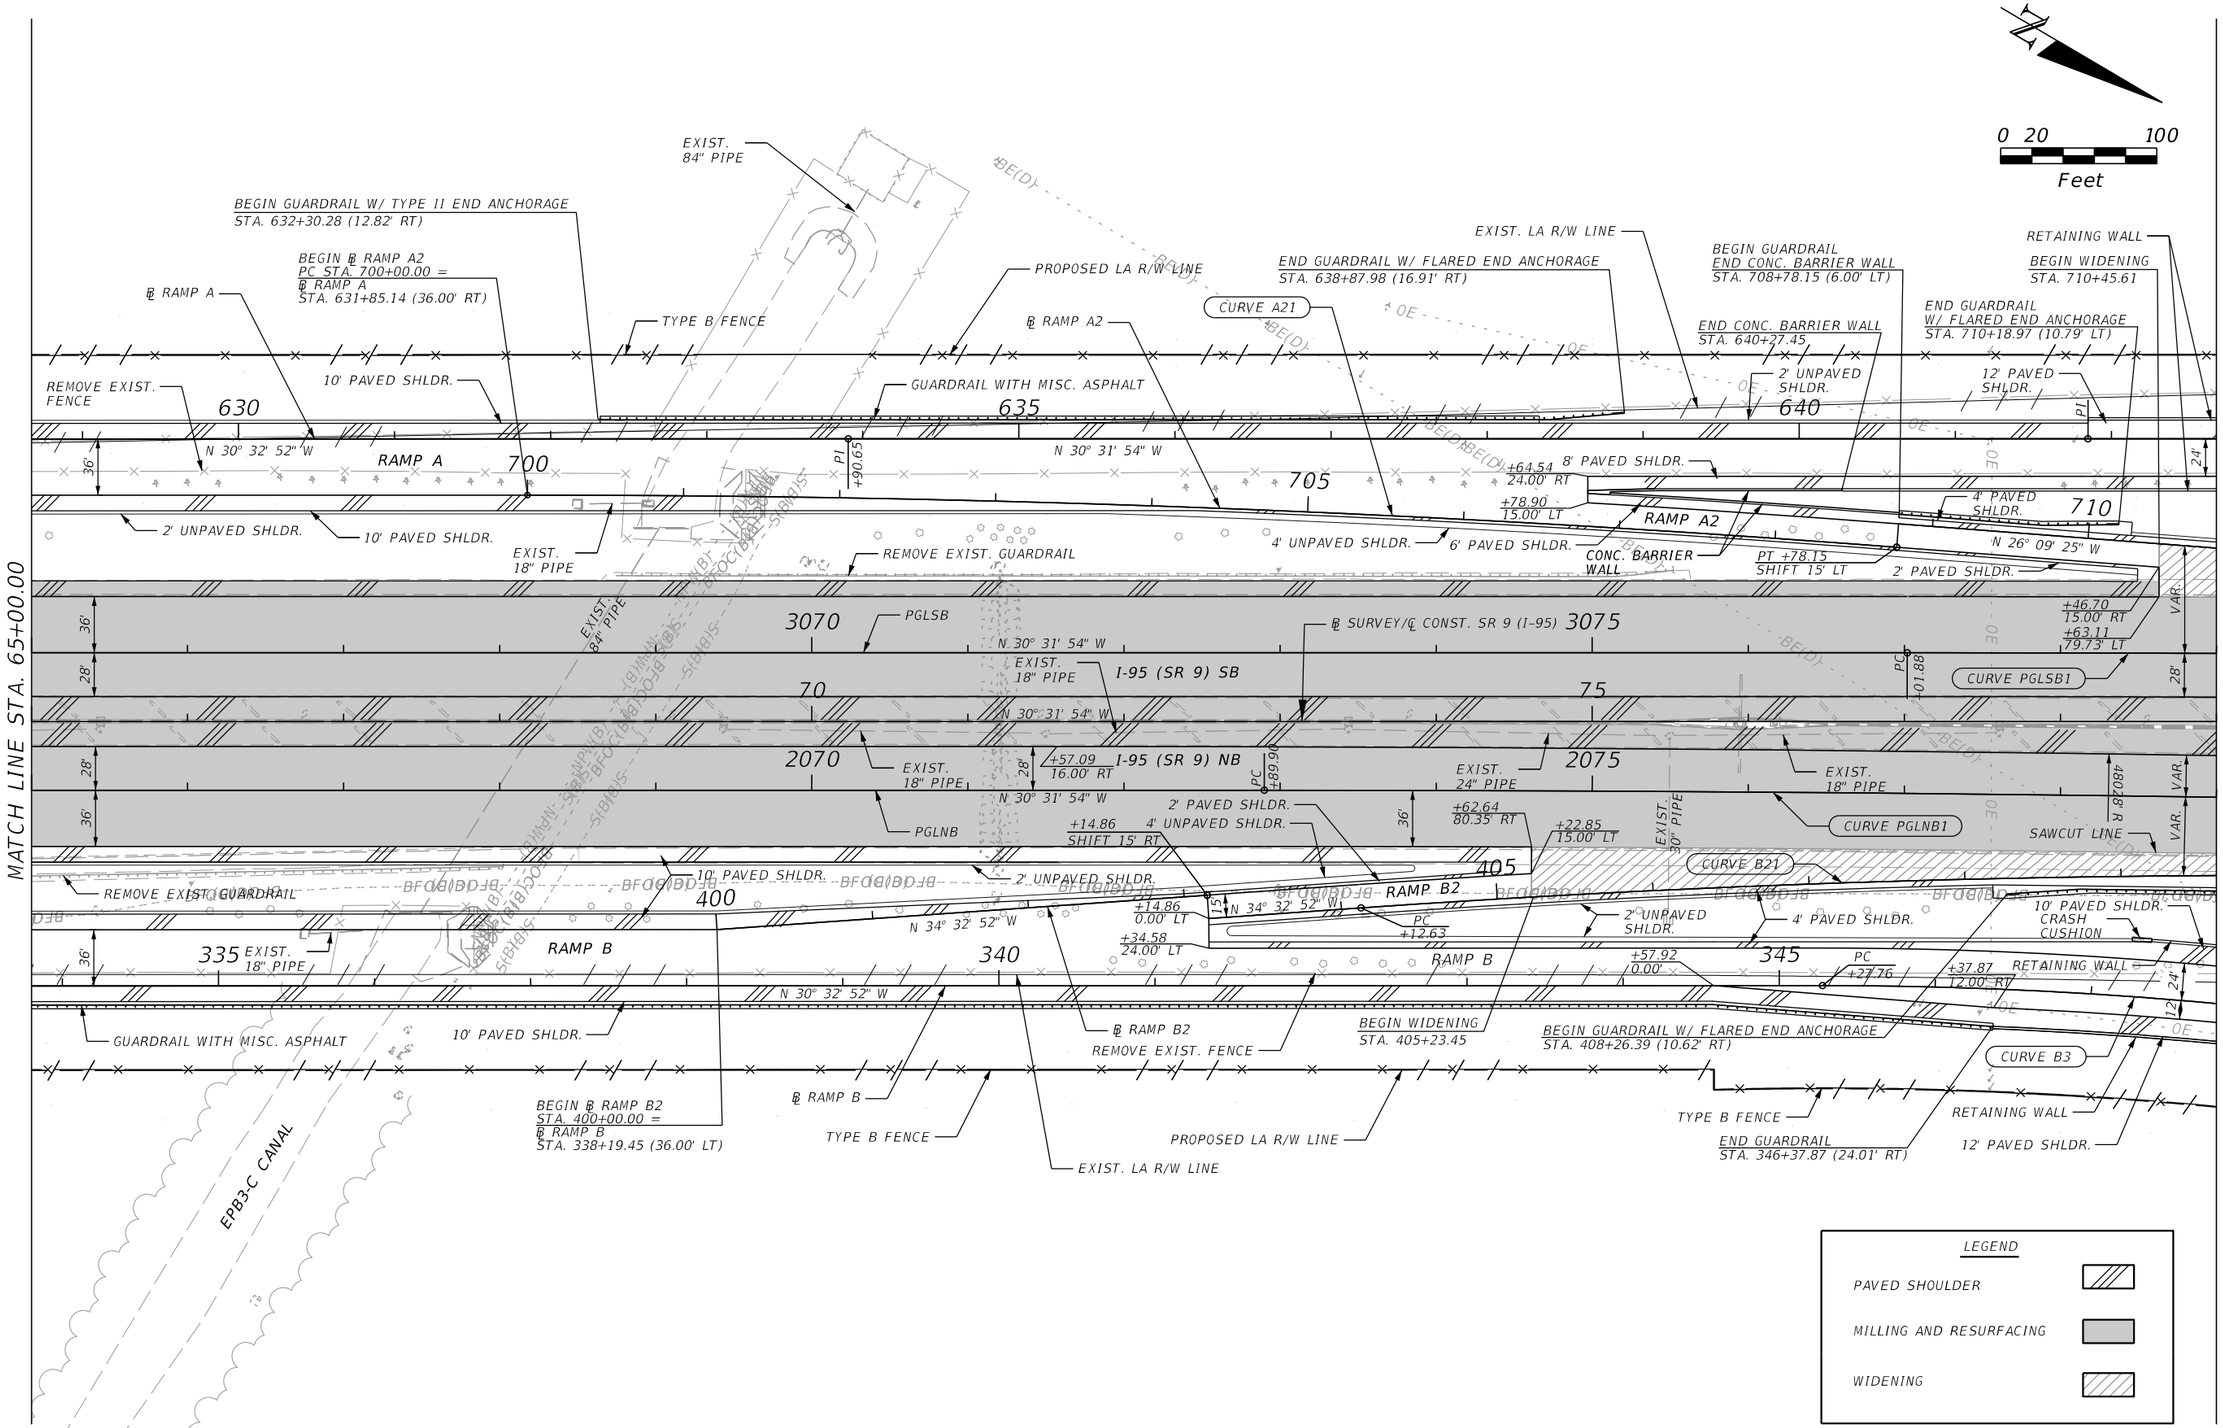

REVISIONS			
DATE	DESCRIPTION	DATE	DESCRIPTION

DOUGLAS R. GREEN, P.E.
P.E. LICENSE NUMBER 42579
RS&H, INC.
3125 W. COMMERCIAL BLVD., SUITE 130
FORT LAUDERDALE, FL 33309-3451
CERTIFICATE OF AUTHORIZATION 5620

STATE OF FLORIDA
DEPARTMENT OF TRANSPORTATION

ROAD NO.	COUNTY	FINANCIAL PROJECT ID
SR 9	PALM BEACH	413265-1-52-01

ROADWAY PLAN (4)

SHEET NO. 35

KlineA 10/30/2017 4:06:00 PM c:\pw_work\rsh_pw\klinea\d0157607\PLANRD4.dgn

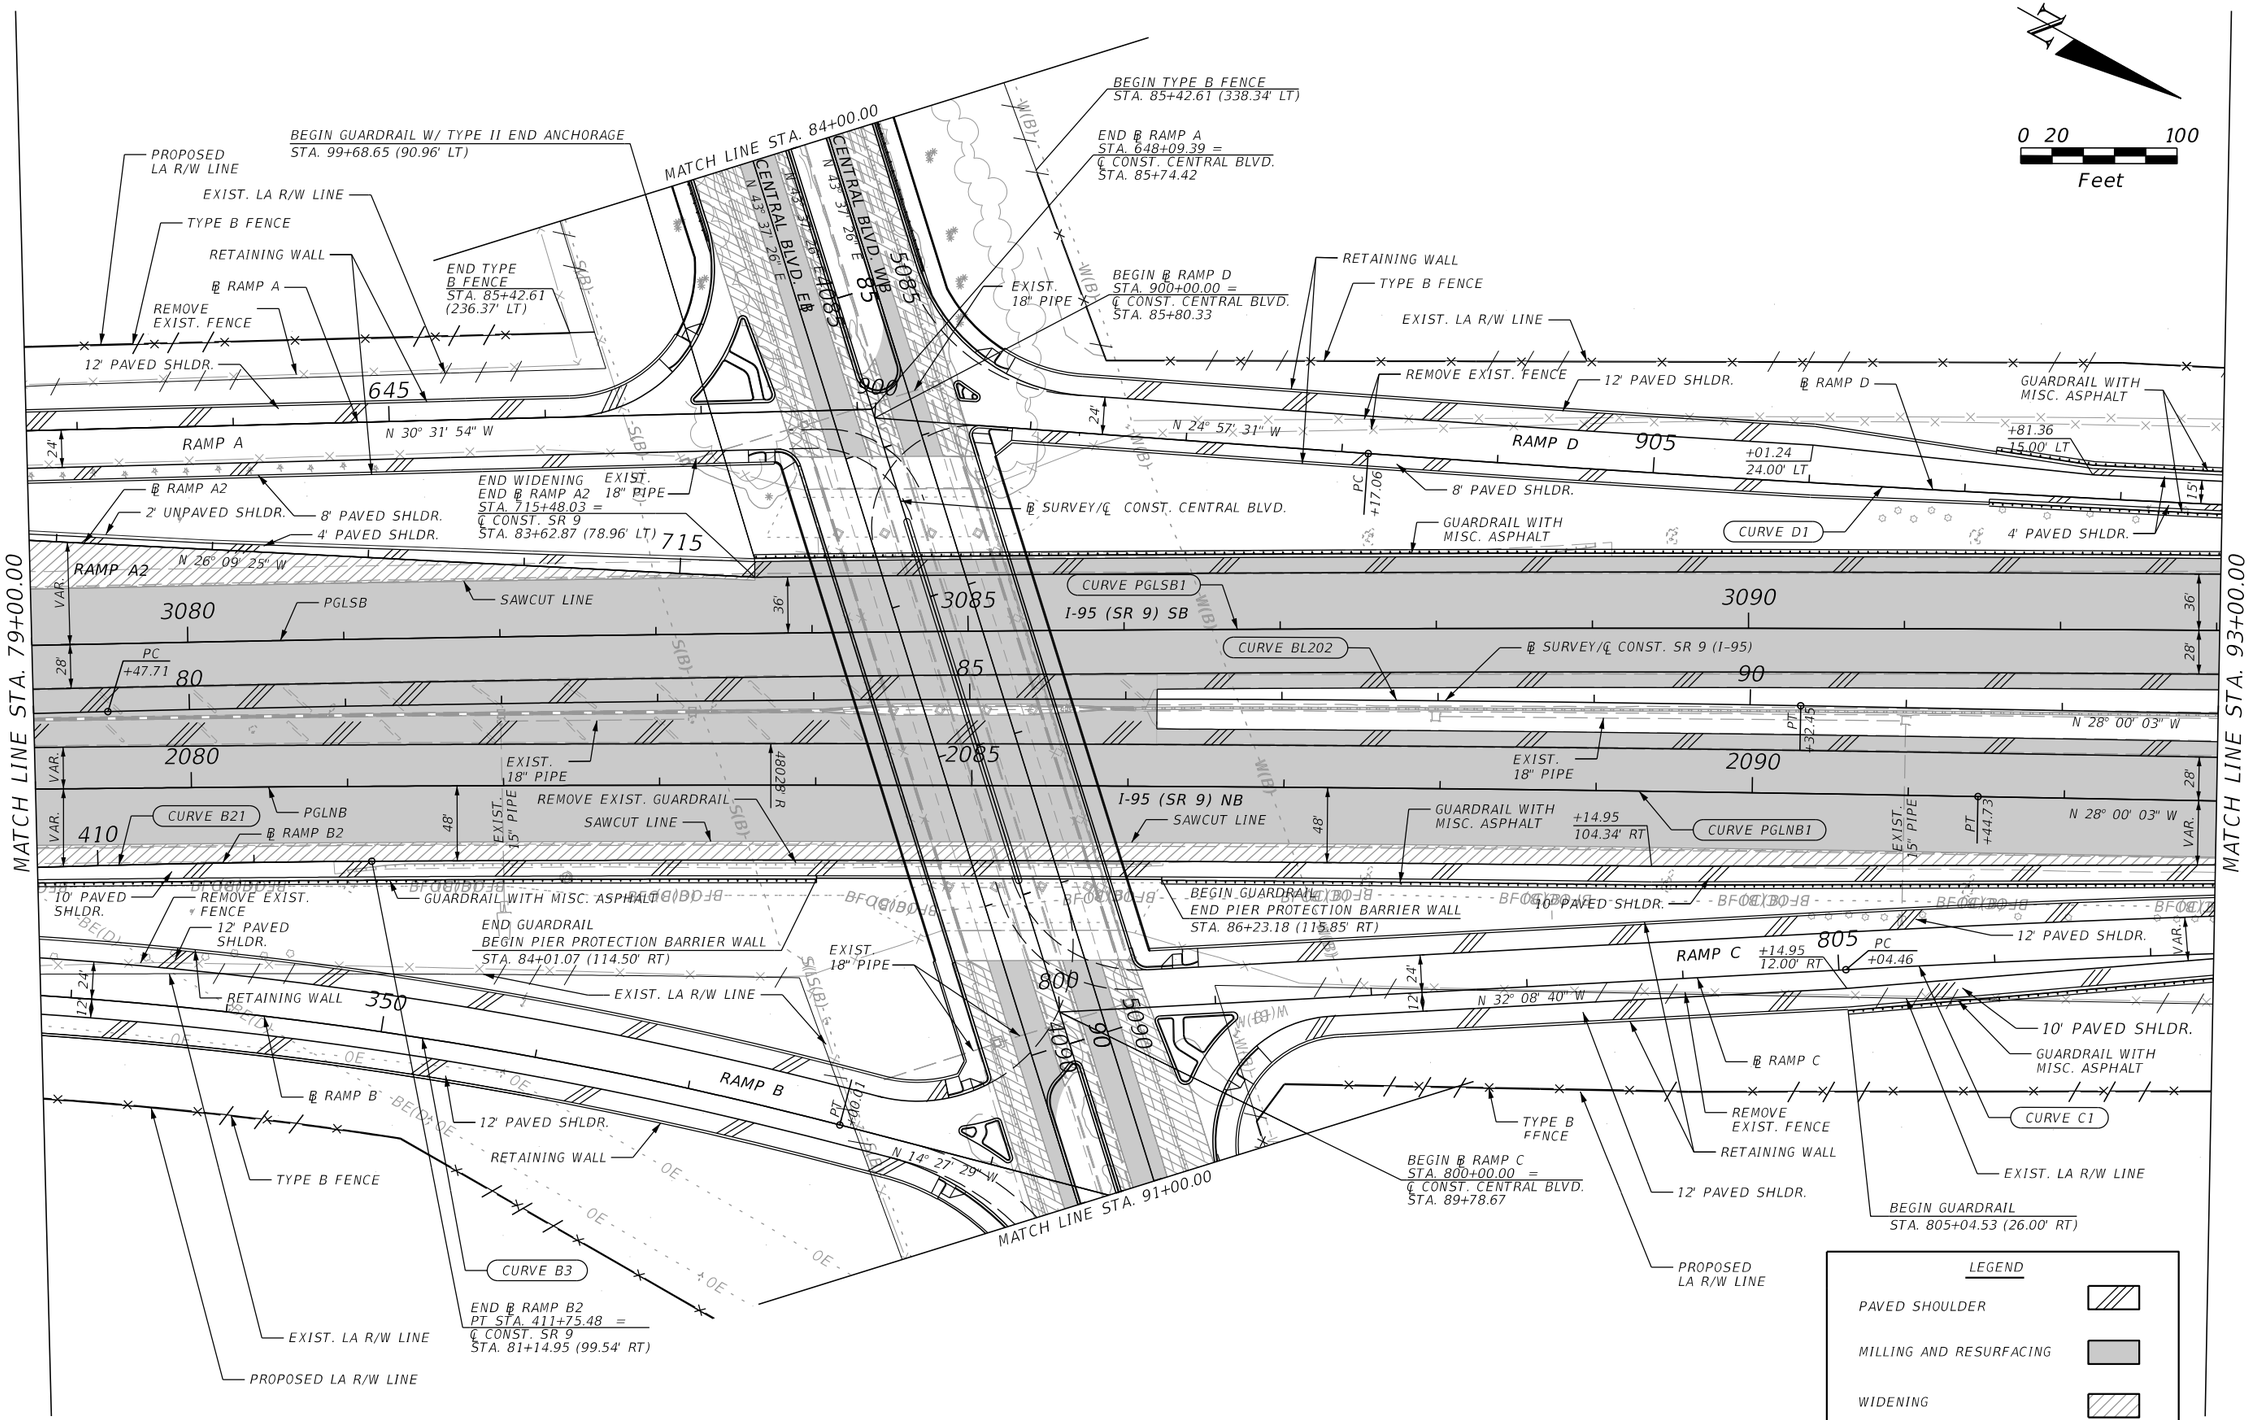

REVISIONS			
DATE	DESCRIPTION	DATE	DESCRIPTION

DOUGLAS R. GREEN, P.E.
P.E. LICENSE NUMBER 42579
RS&H, INC.
3125 W. COMMERCIAL BLVD., SUITE 130
FORT LAUDERDALE, FL 33309-3451
CERTIFICATE OF AUTHORIZATION 5620

STATE OF FLORIDA
DEPARTMENT OF TRANSPORTATION

ROAD NO.	COUNTY	FINANCIAL PROJECT ID
SR 9	PALM BEACH	413265-1-52-01

ROADWAY PLAN (5)

SHEET NO. 36

KlineA 10/30/2017 4:06:02 PM c:\pw_work\rsh_pw\klinea\d0157607\PLANRD5.dgn

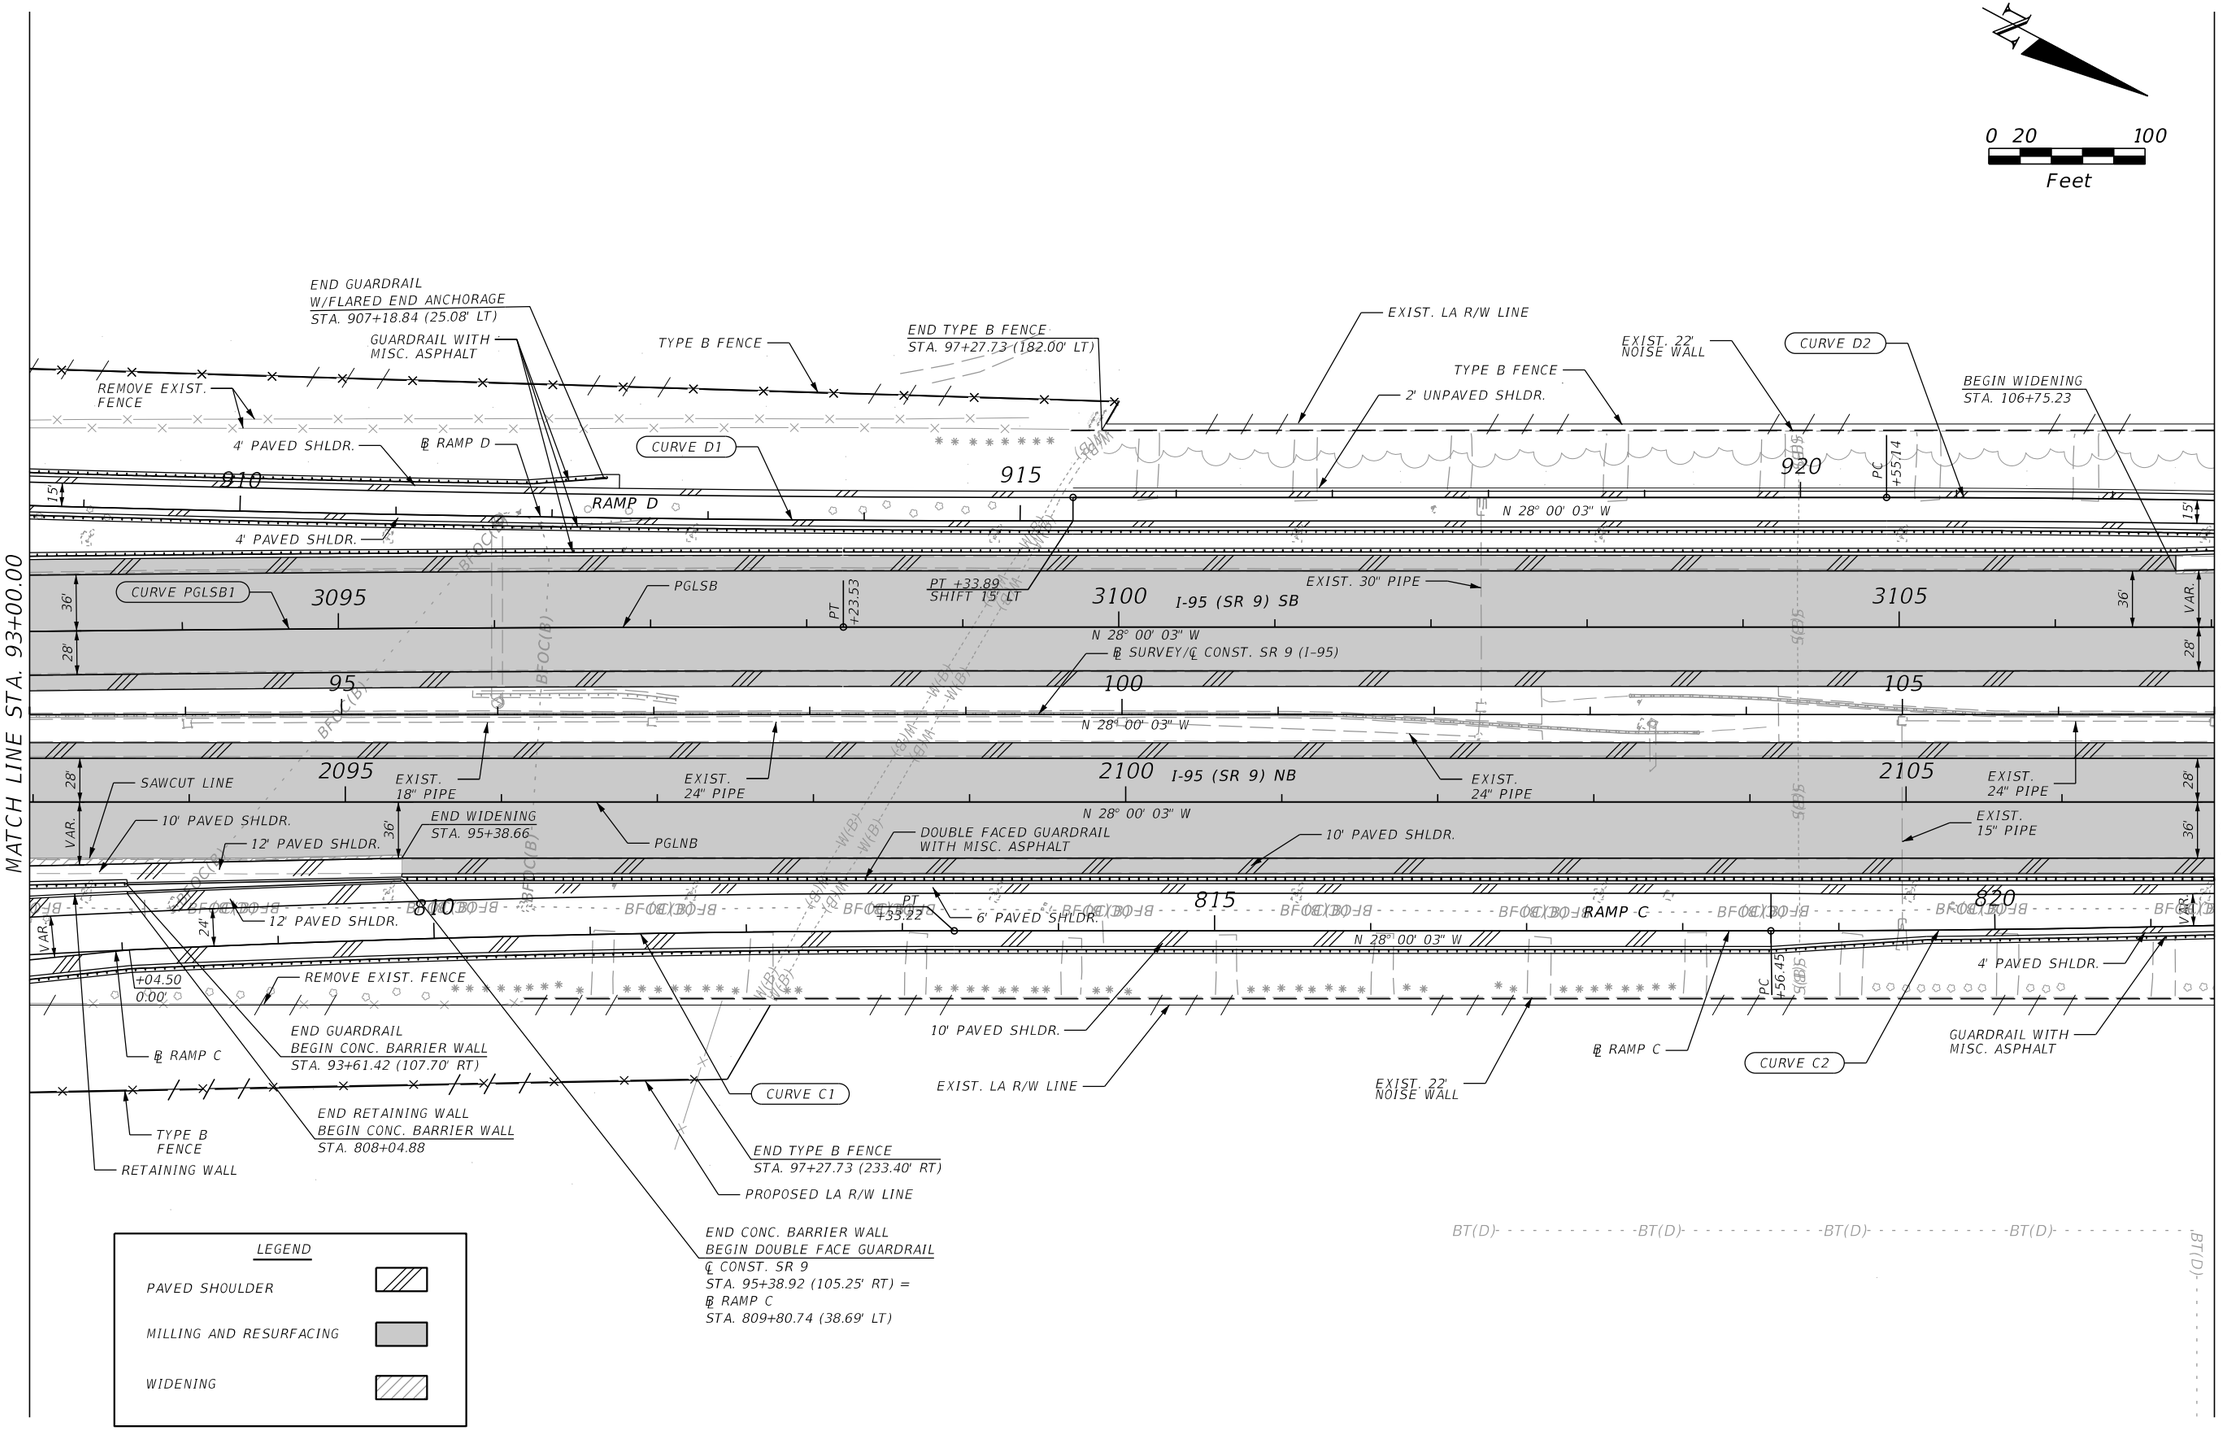

REVISIONS			
DATE	DESCRIPTION	DATE	DESCRIPTION

DOUGLAS R. GREEN, P.E.
P.E. LICENSE NUMBER 42579
RS&H, INC.
3125 W. COMMERCIAL BLVD., SUITE 130
FORT LAUDERDALE, FL 33309-3451
CERTIFICATE OF AUTHORIZATION 5620

STATE OF FLORIDA
DEPARTMENT OF TRANSPORTATION

ROAD NO.	COUNTY	FINANCIAL PROJECT ID
SR 9	PALM BEACH	413265-1-52-01

ROADWAY PLAN (6)

SHEET NO. 37

KlineA 10/30/2017 4:06:04 PM c:\pw_work\rsh_pw\klinea\d0157607\PLANRD6.dgn

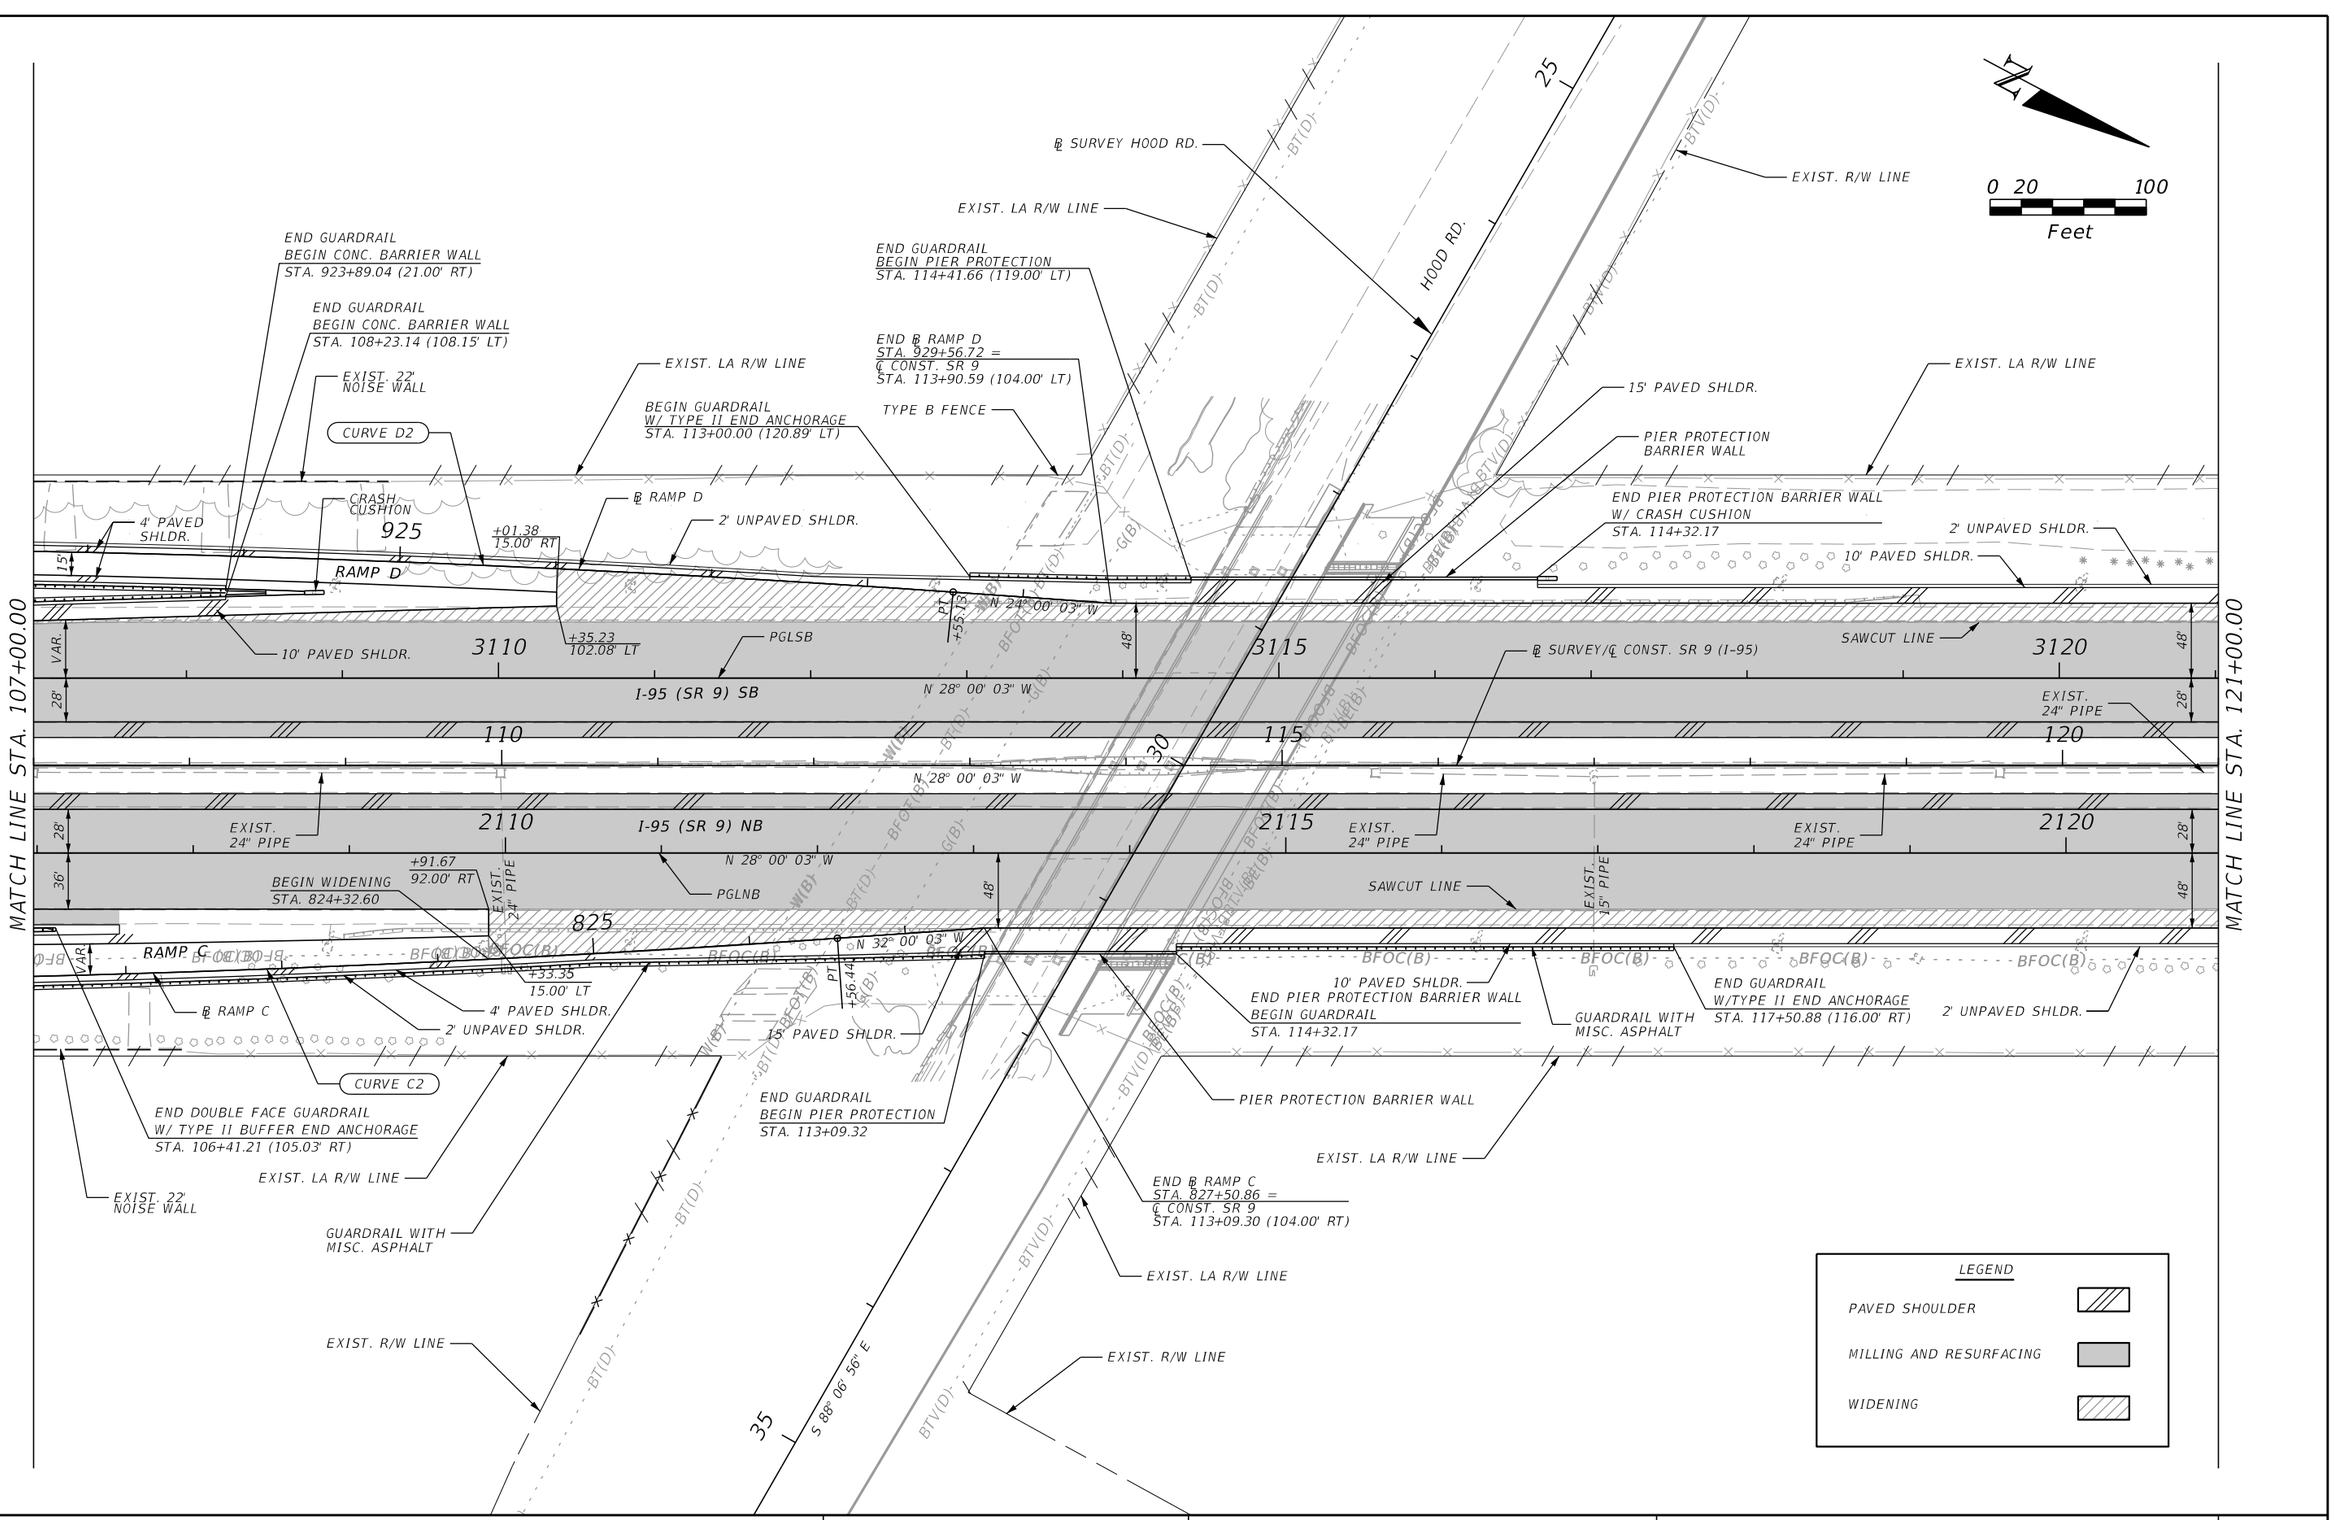

REVISIONS			
DATE	DESCRIPTION	DATE	DESCRIPTION

DOUGLAS R. GREEN, P.E.
P.E. LICENSE NUMBER 42579
RS&H, INC.
3125 W. COMMERCIAL BLVD., SUITE 130
FORT LAUDERDALE, FL 33309-3451
CERTIFICATE OF AUTHORIZATION 5620

STATE OF FLORIDA
DEPARTMENT OF TRANSPORTATION

ROAD NO.	COUNTY	FINANCIAL PROJECT ID
SR 9	PALM BEACH	413265-1-52-01

ROADWAY PLAN (7)

SHEET NO. 38

KlineA 10/30/2017 4:06:06 PM c:\pw_work\rsh_pw\klinea\d0157607\PLANRD7.dgn

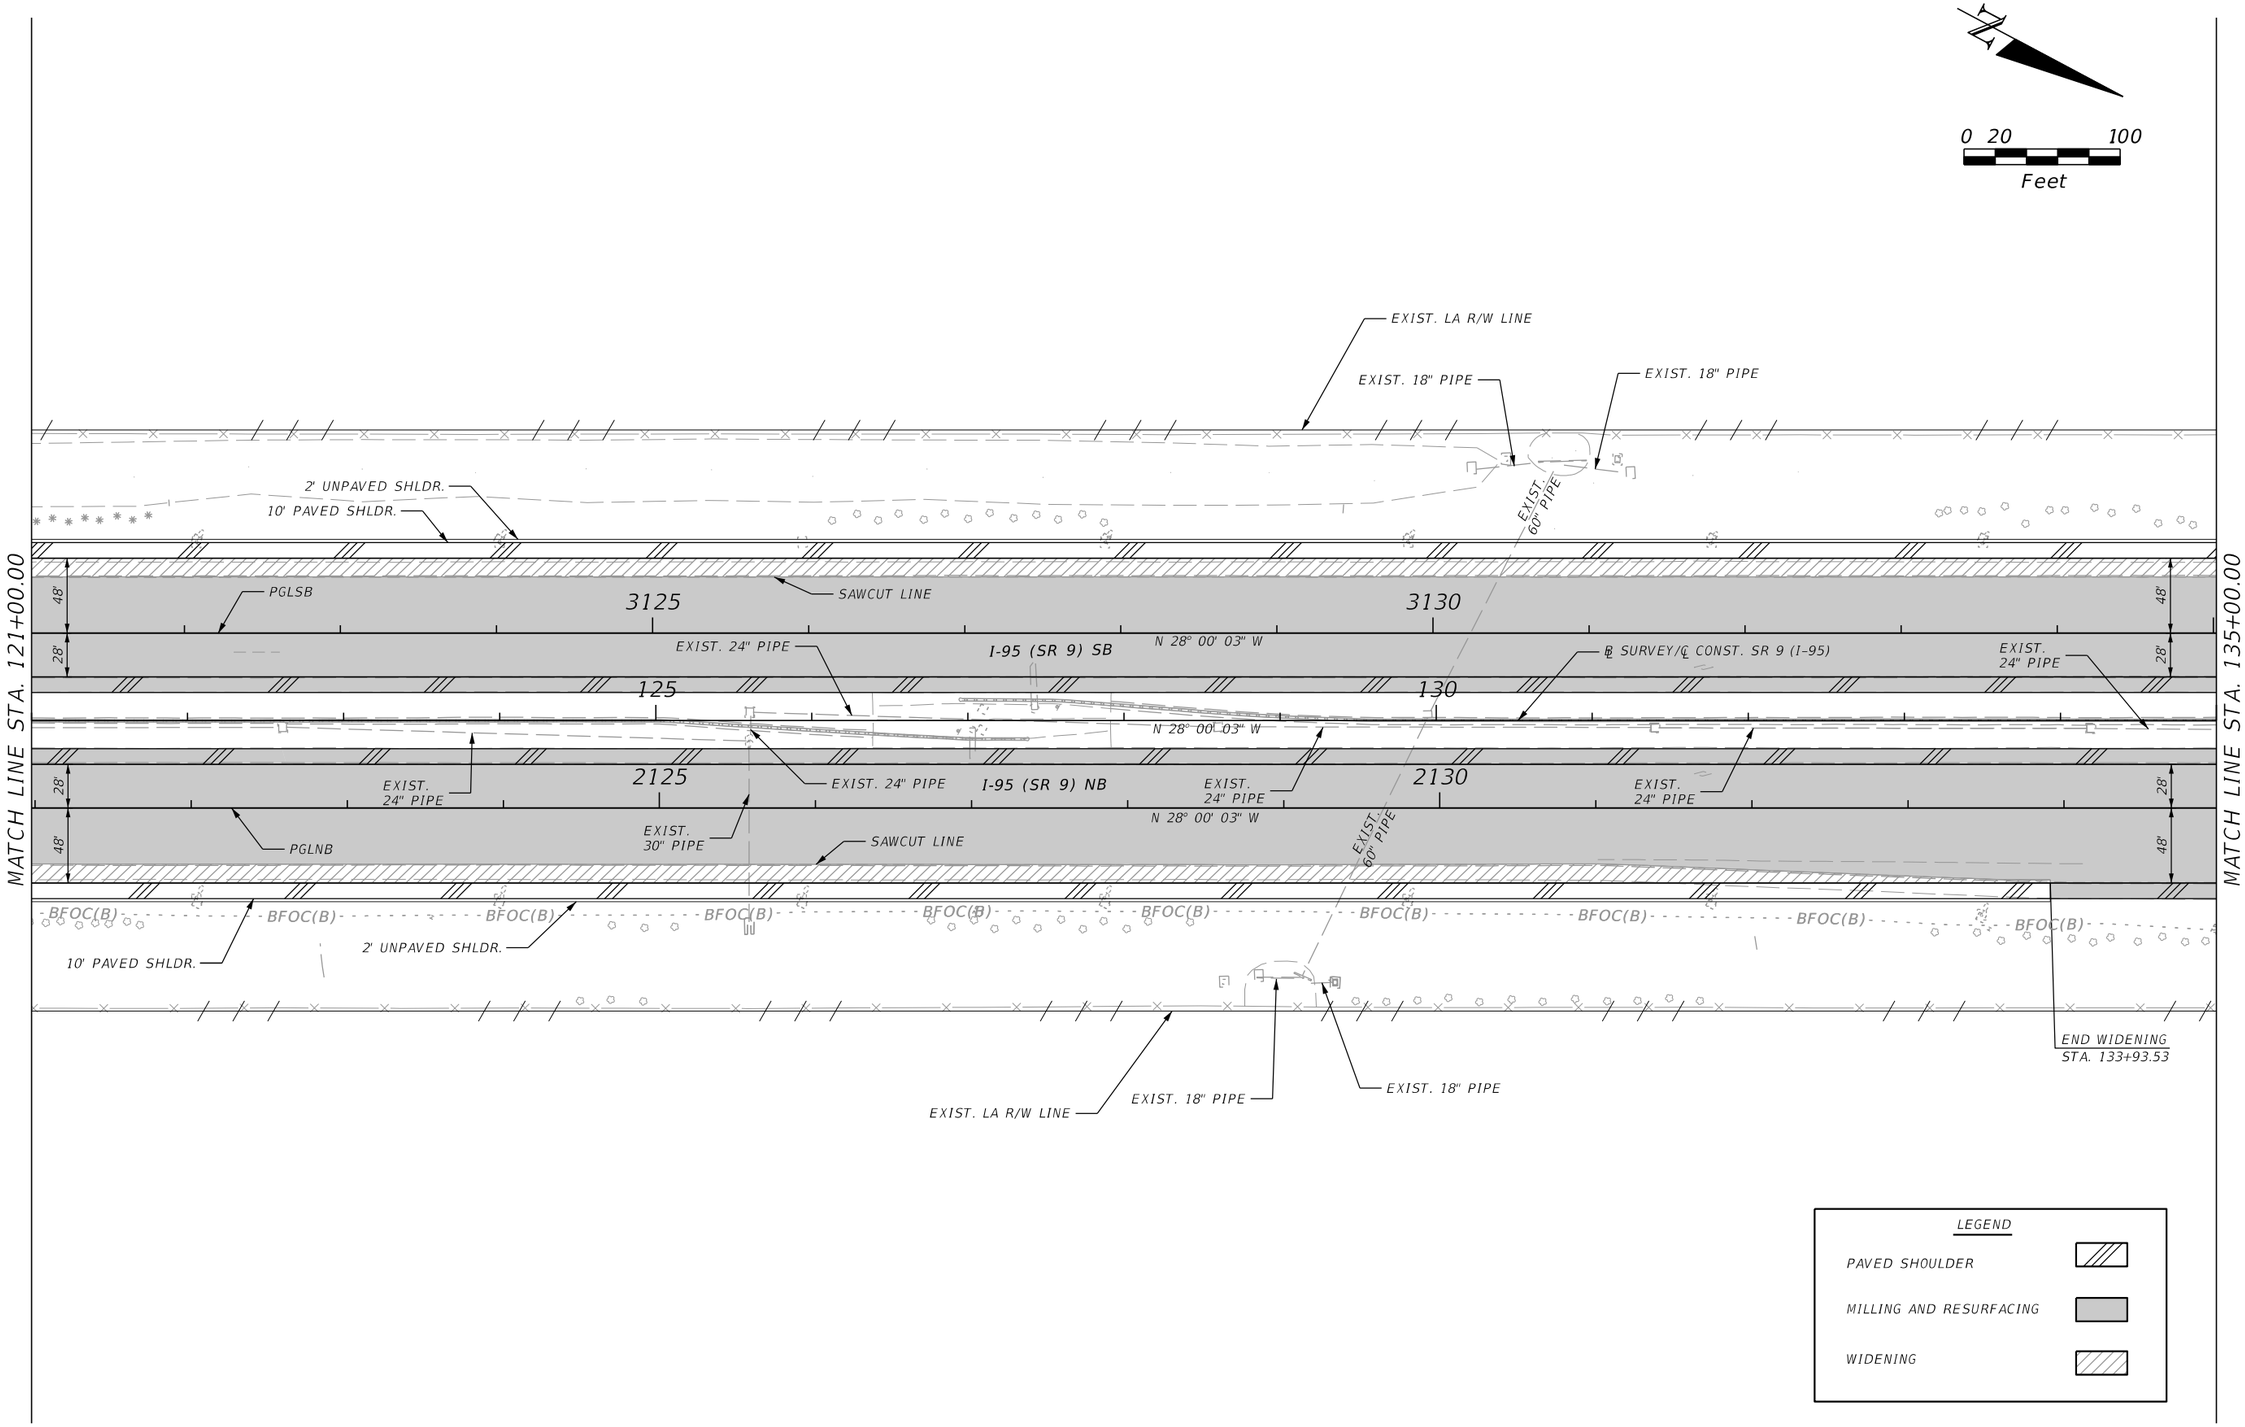

REVISIONS			
DATE	DESCRIPTION	DATE	DESCRIPTION

DOUGLAS R. GREEN, P.E.
P.E. LICENSE NUMBER 42579
RS&H, INC.
3125 W. COMMERCIAL BLVD., SUITE 130
FORT LAUDERDALE, FL 33309-3451
CERTIFICATE OF AUTHORIZATION 5620

STATE OF FLORIDA
DEPARTMENT OF TRANSPORTATION

ROAD NO.	COUNTY	FINANCIAL PROJECT ID
SR 9	PALM BEACH	413265-1-52-01

ROADWAY PLAN (8)

SHEET NO. 39

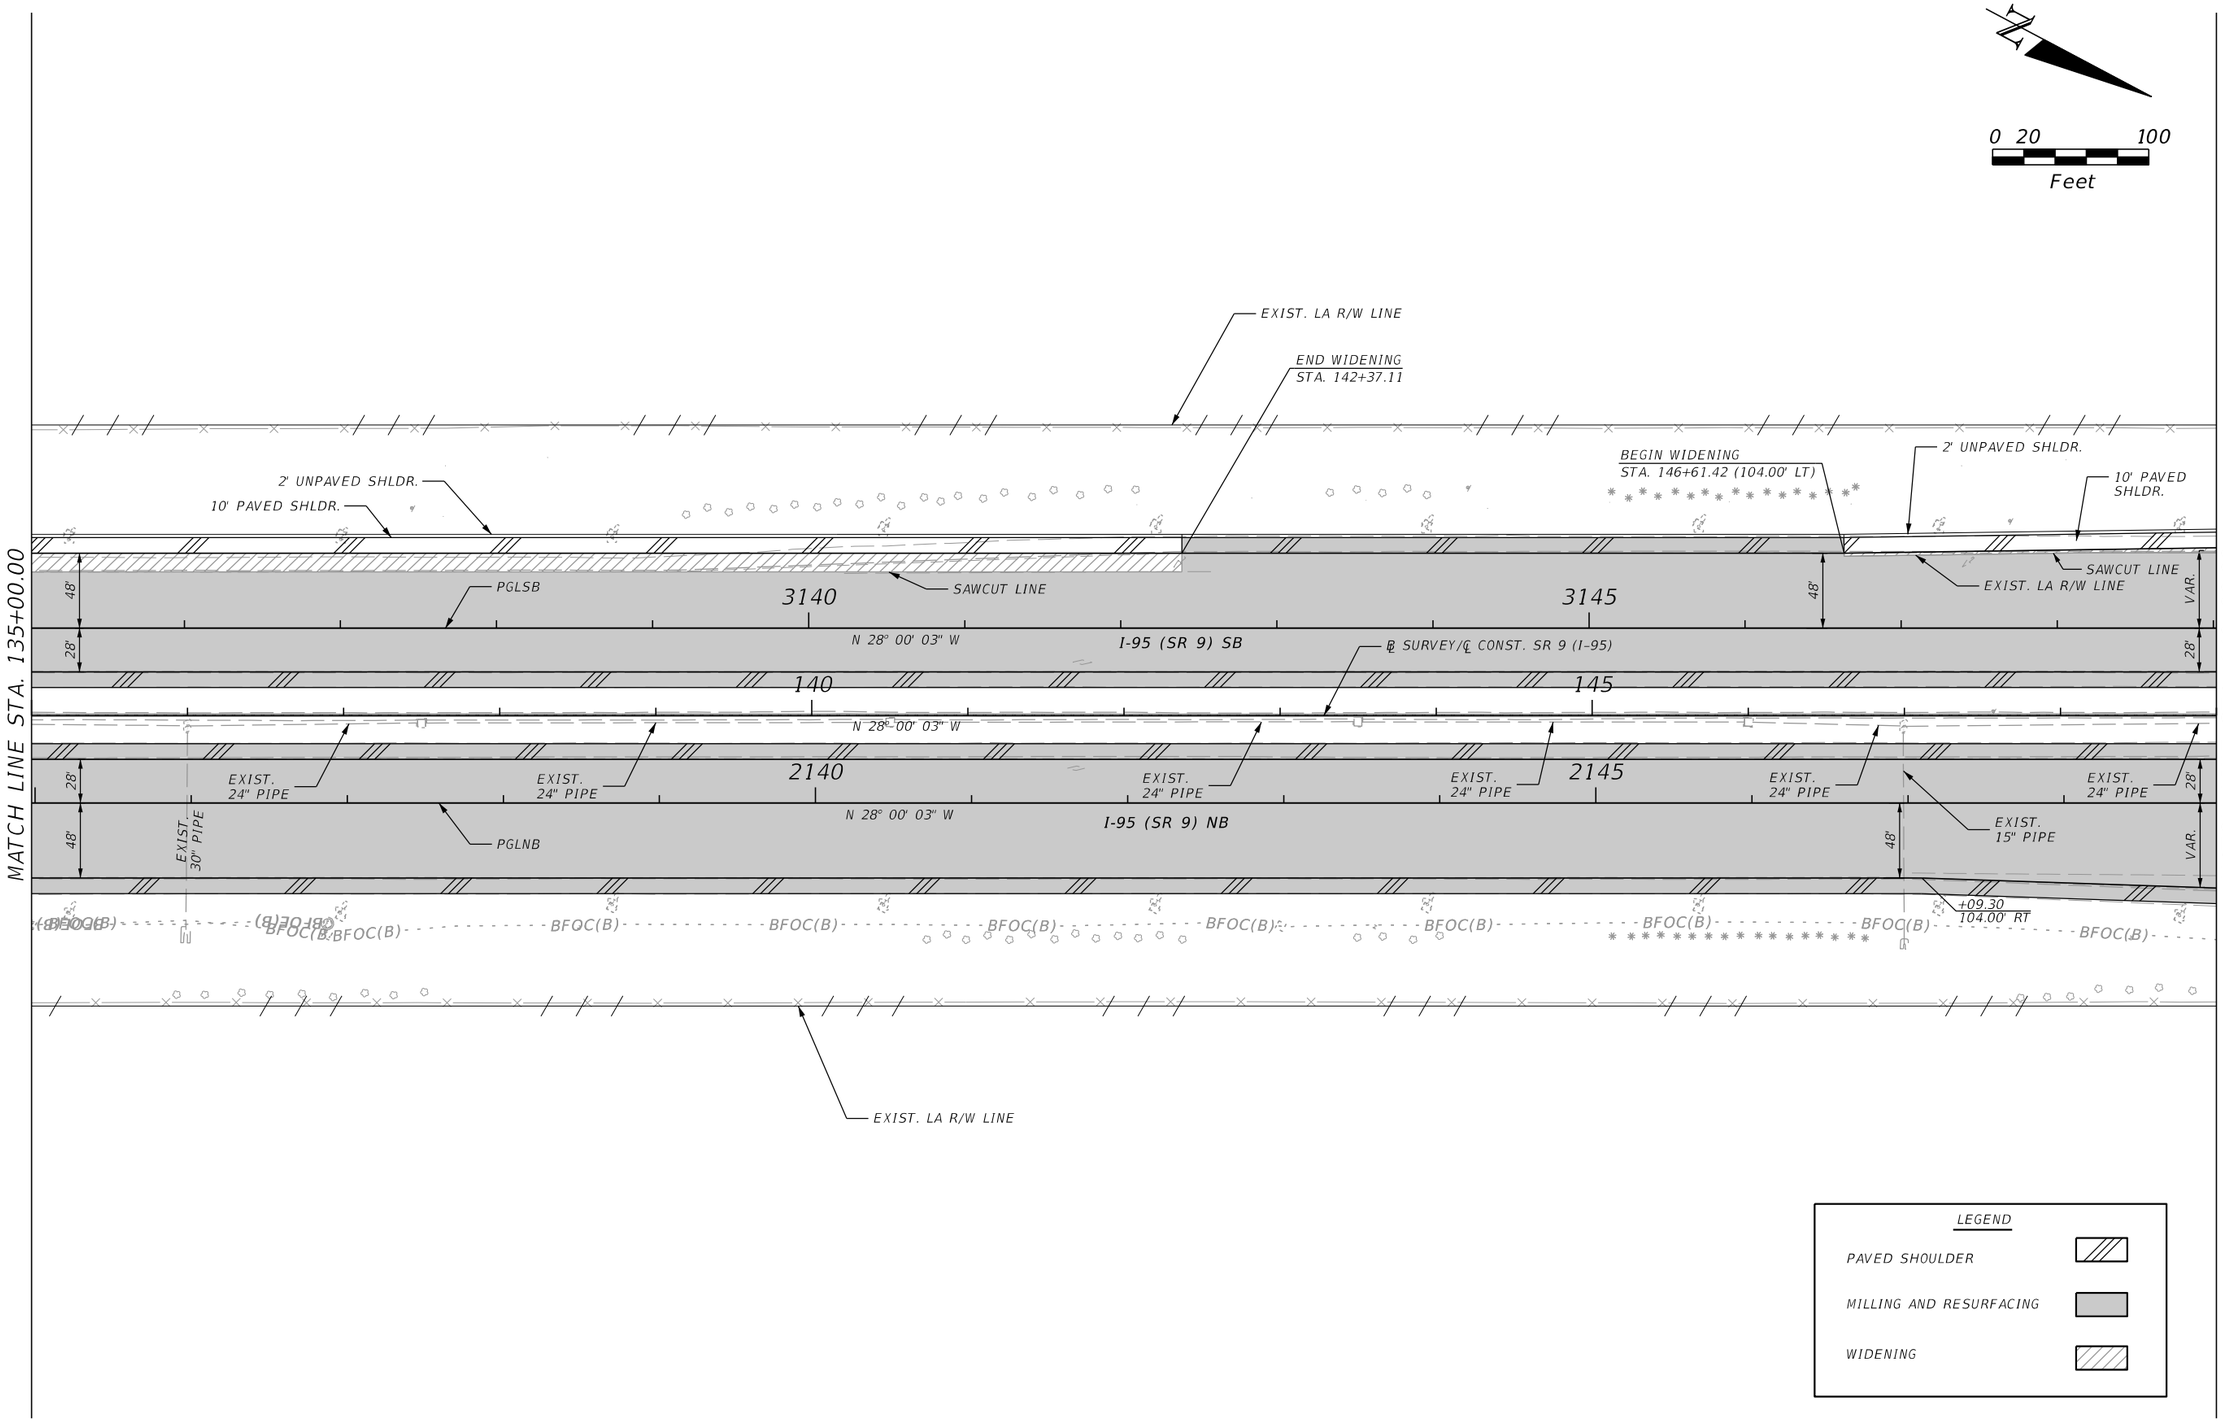

REVISIONS			
DATE	DESCRIPTION	DATE	DESCRIPTION

DOUGLAS R. GREEN, P.E.
P.E. LICENSE NUMBER 42579
RS&H, INC.
3125 W. COMMERCIAL BLVD., SUITE 130
FORT LAUDERDALE, FL 33309-3451
CERTIFICATE OF AUTHORIZATION 5620

STATE OF FLORIDA
DEPARTMENT OF TRANSPORTATION

ROAD NO.	COUNTY	FINANCIAL PROJECT ID
SR 9	PALM BEACH	413265-1-52-01

ROADWAY PLAN (9)

SHEET NO. 40

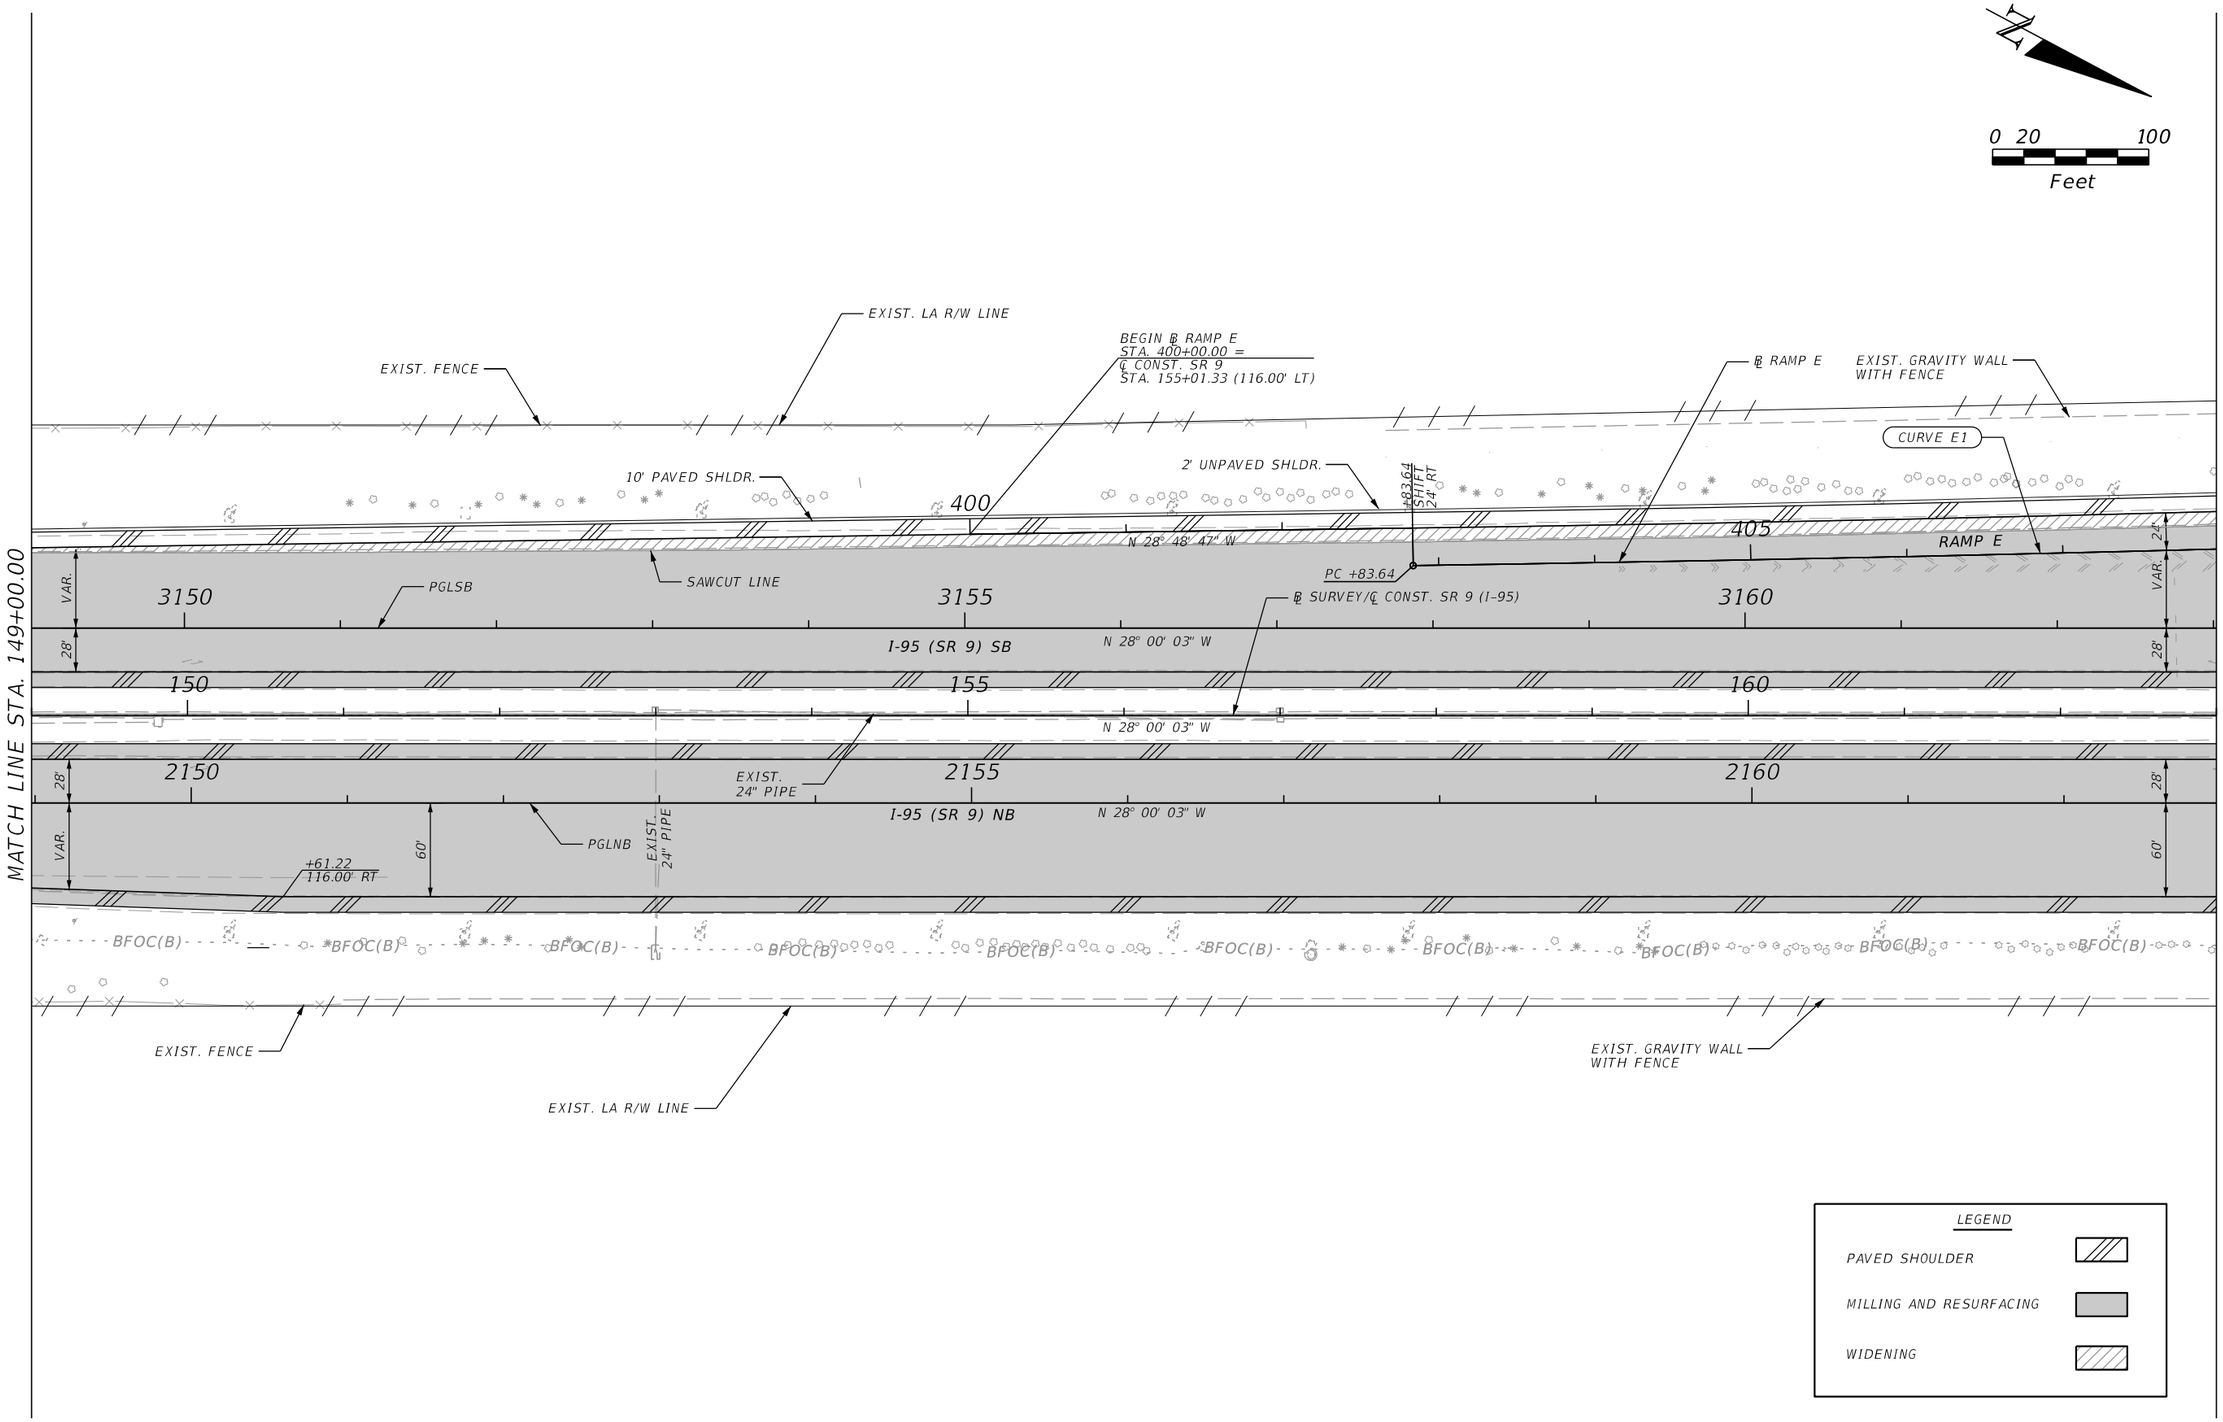

REVISIONS			
DATE	DESCRIPTION	DATE	DESCRIPTION

DOUGLAS R. GREEN, P.E.
P.E. LICENSE NUMBER 42579
RS&H, INC.
3125 W. COMMERCIAL BLVD., SUITE 130
FORT LAUDERDALE, FL 33309-3451
CERTIFICATE OF AUTHORIZATION 5620

STATE OF FLORIDA
DEPARTMENT OF TRANSPORTATION

ROAD NO.	COUNTY	FINANCIAL PROJECT ID
SR 9	PALM BEACH	413265-1-52-01

ROADWAY PLAN (10)

SHEET NO. 41

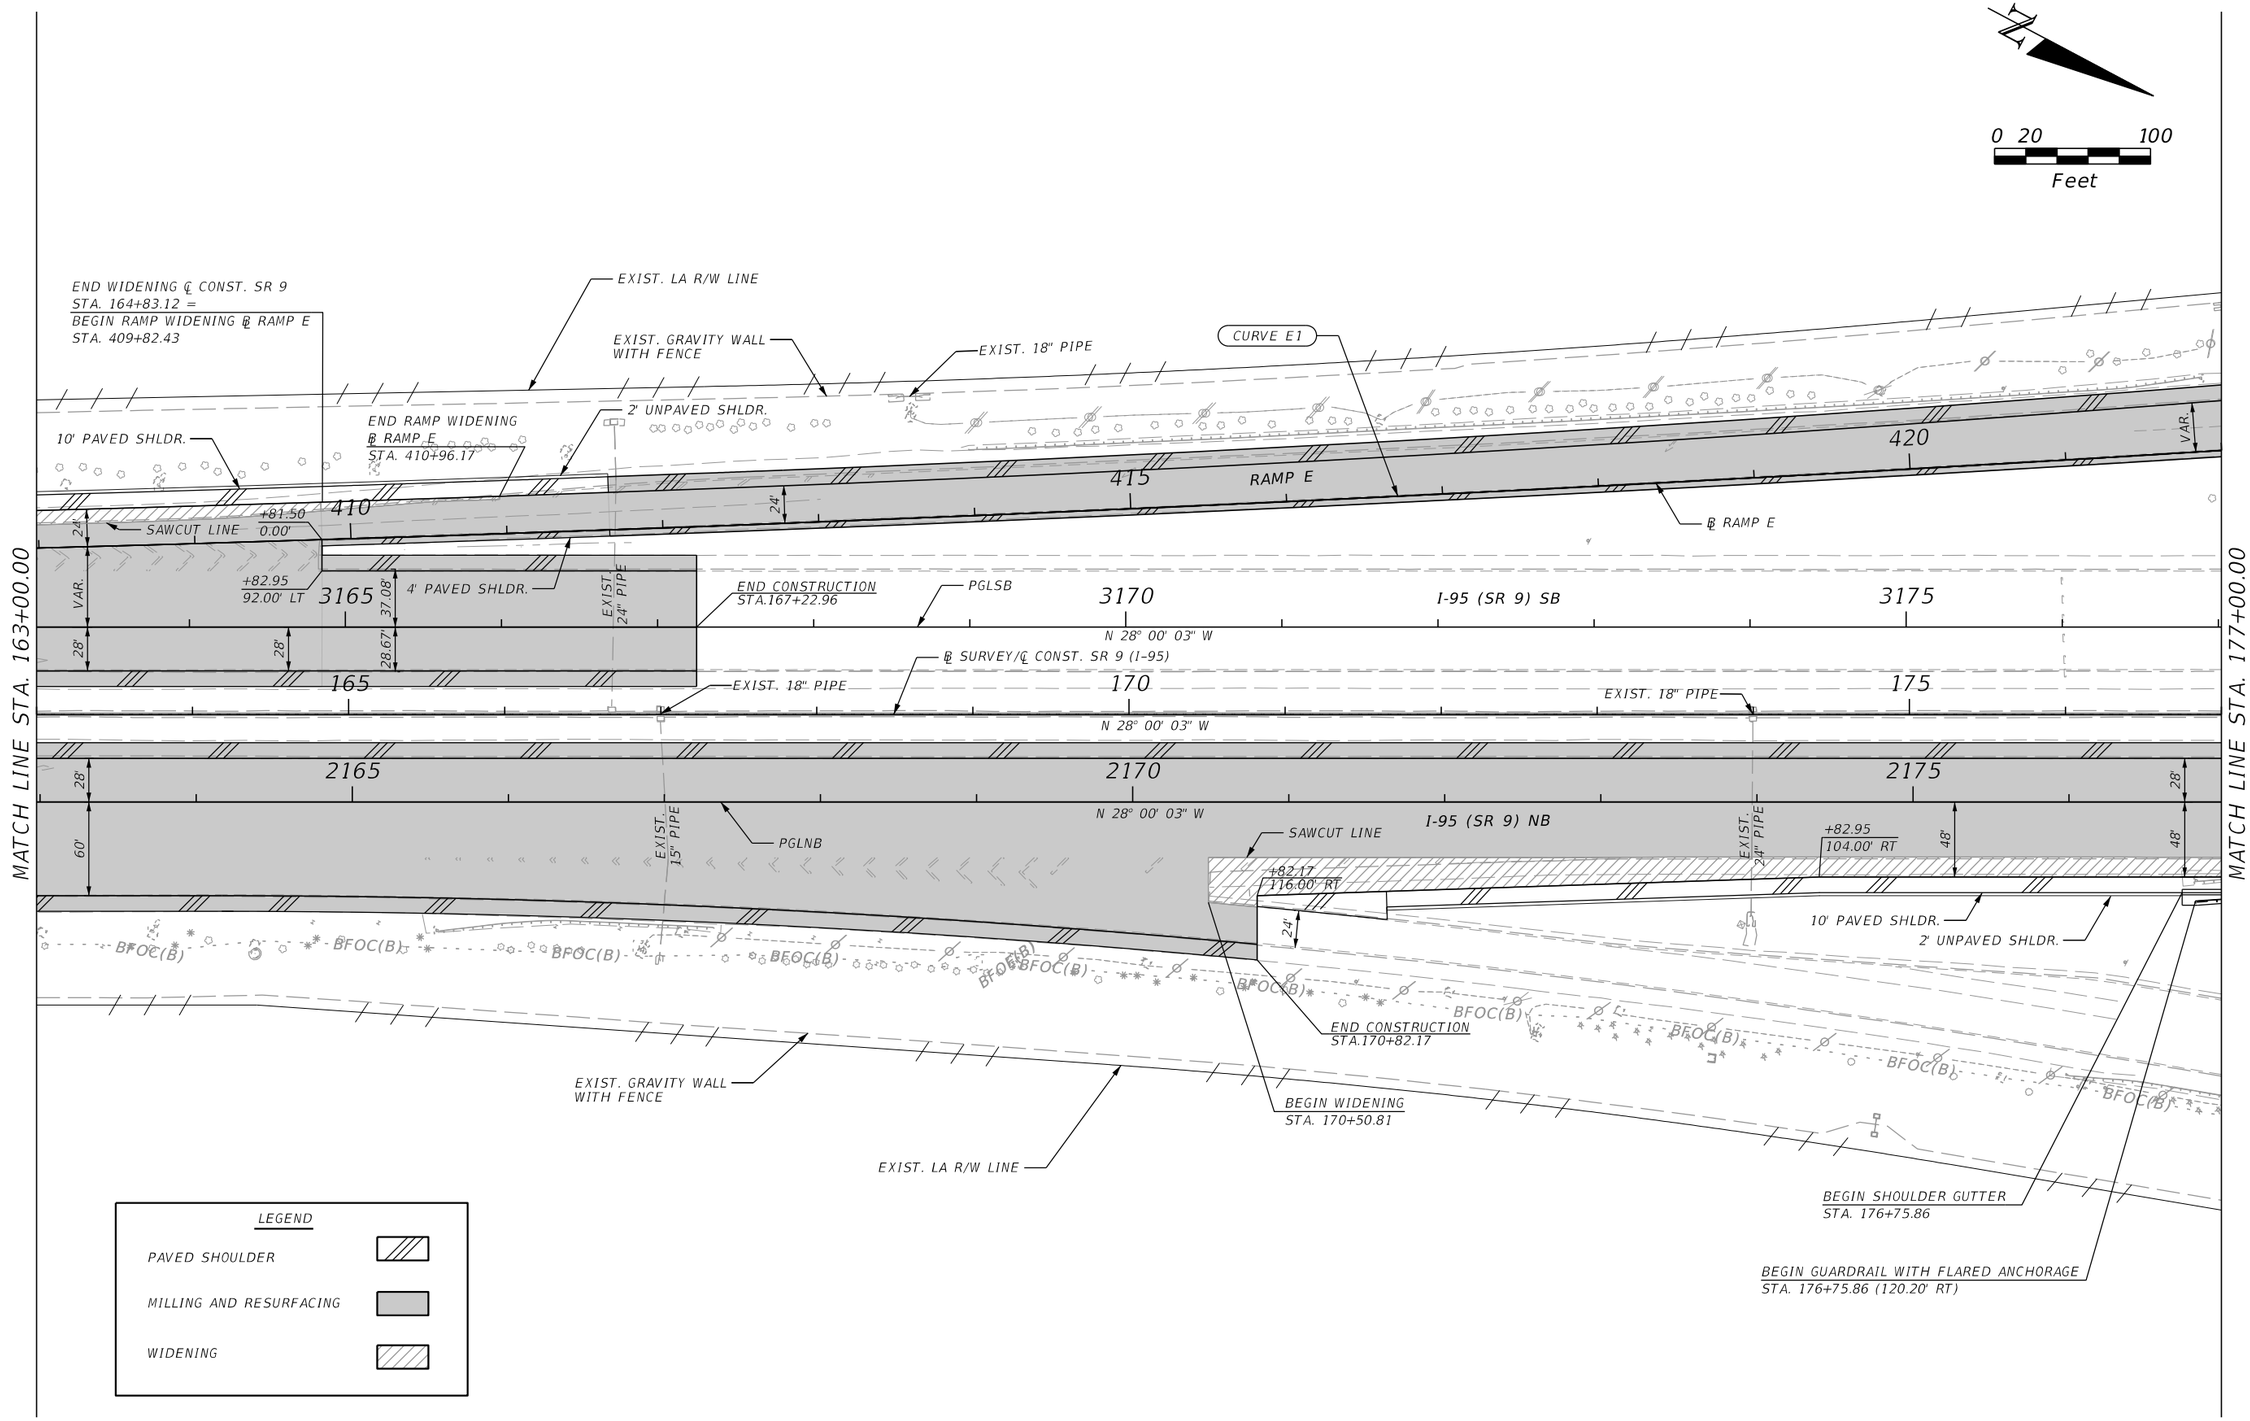

REVISIONS			
DATE	DESCRIPTION	DATE	DESCRIPTION

DOUGLAS R. GREEN, P.E.
P.E. LICENSE NUMBER 42579
RS&H, INC.
3125 W. COMMERCIAL BLVD., SUITE 130
FORT LAUDERDALE, FL 33309-3451
CERTIFICATE OF AUTHORIZATION 5620

STATE OF FLORIDA
DEPARTMENT OF TRANSPORTATION

ROAD NO.	COUNTY	FINANCIAL PROJECT ID
SR 9	PALM BEACH	413265-1-52-01

ROADWAY PLAN (11)

SHEET NO. 42

KlineA 10/30/2017 4:06:14 PM c:\pw_work\rsh_pw\klinea\d0157607\PLANRD11.dgn

0 20 100
Feet

MATCH LINE STA. 177+00.00

EXIST. 18" PIPE
CURVE E1
EXIST. GRAVITY WALL WITH FENCE
EXIST. LA R/W LINE
EXIST. 24" PIPE
END ℄ RAMP E
PT STA. 435+03.98 =
℄ SURVEY DONALD ROSS ROAD
STA. 97+06.54
EXIST. FENCE
435
430
425
EXIST. 24" PIPE
VAR.
RAMP E
END CONSTRUCTION
RAMP E
STA. 422+36.60
℄ RAMP E
END PROJECT
END CONSTRUCTION
℄ CONST. SR 9
STA. 184+07.15
℄ SURVEY DONALD ROSS RD.
DONALD ROSS RD.
N 84° 28' 18" E
EXIST. 15" PIPE
EXIST. 15" PIPE
EXIST. 15" PIPE
EXIST. 15" PIPE
PGLSB
℄ SURVEY/℄ CONST. SR 9 (I-95)
3180
3185
3190
N 28° 00' 03" W
I-95 (SR 9) SB
EXIST. 18" PIPE
180
185
190
N 28° 00' 03" W
28'
48'
2180
2185
2190
N 28° 00' 03" W
I-95 (SR 9) NB
EXIST. 18" PIPE
SAWCUT LINE
PGLNB
EXIST. 18" PIPE
10' PAVED SHLDR.
EXIST. 18" PIPE
GUARDRAIL WITH MISC. ASPHALT
EXIST. 15" PIPE
REMOVE EXIST. GUARDRAIL
SHOULDER GUTTER
EXIST. 15" PIPE
END WIDENING
STA. 184+07.15
END GUARDRAIL
END SHLDR GUTTER
STA. 184+07.39 (104.00' RT)
MATCH EXIST.
EXIST. 18" PIPE
N 89° 55' 45" E
BFOC(B)
BE(D)
EXIST. LA R/W LINE
EXIST. GRAVITY WALL WITH FENCE
EXIST. FENCE

LEGEND
PAVED SHOULDER
MILLING AND RESURFACING
WIDENING

REVISIONS			
DATE	DESCRIPTION	DATE	DESCRIPTION

DOUGLAS R. GREEN, P.E.
P.E. LICENSE NUMBER 42579
RS&H, INC.
3125 W. COMMERCIAL BLVD., SUITE 130
FORT LAUDERDALE, FL 33309-3451
CERTIFICATE OF AUTHORIZATION 5620

STATE OF FLORIDA
DEPARTMENT OF TRANSPORTATION

ROAD NO.	COUNTY	FINANCIAL PROJECT ID
SR 9	PALM BEACH	413265-1-52-01

ROADWAY PLAN (12)

SHEET NO. 43

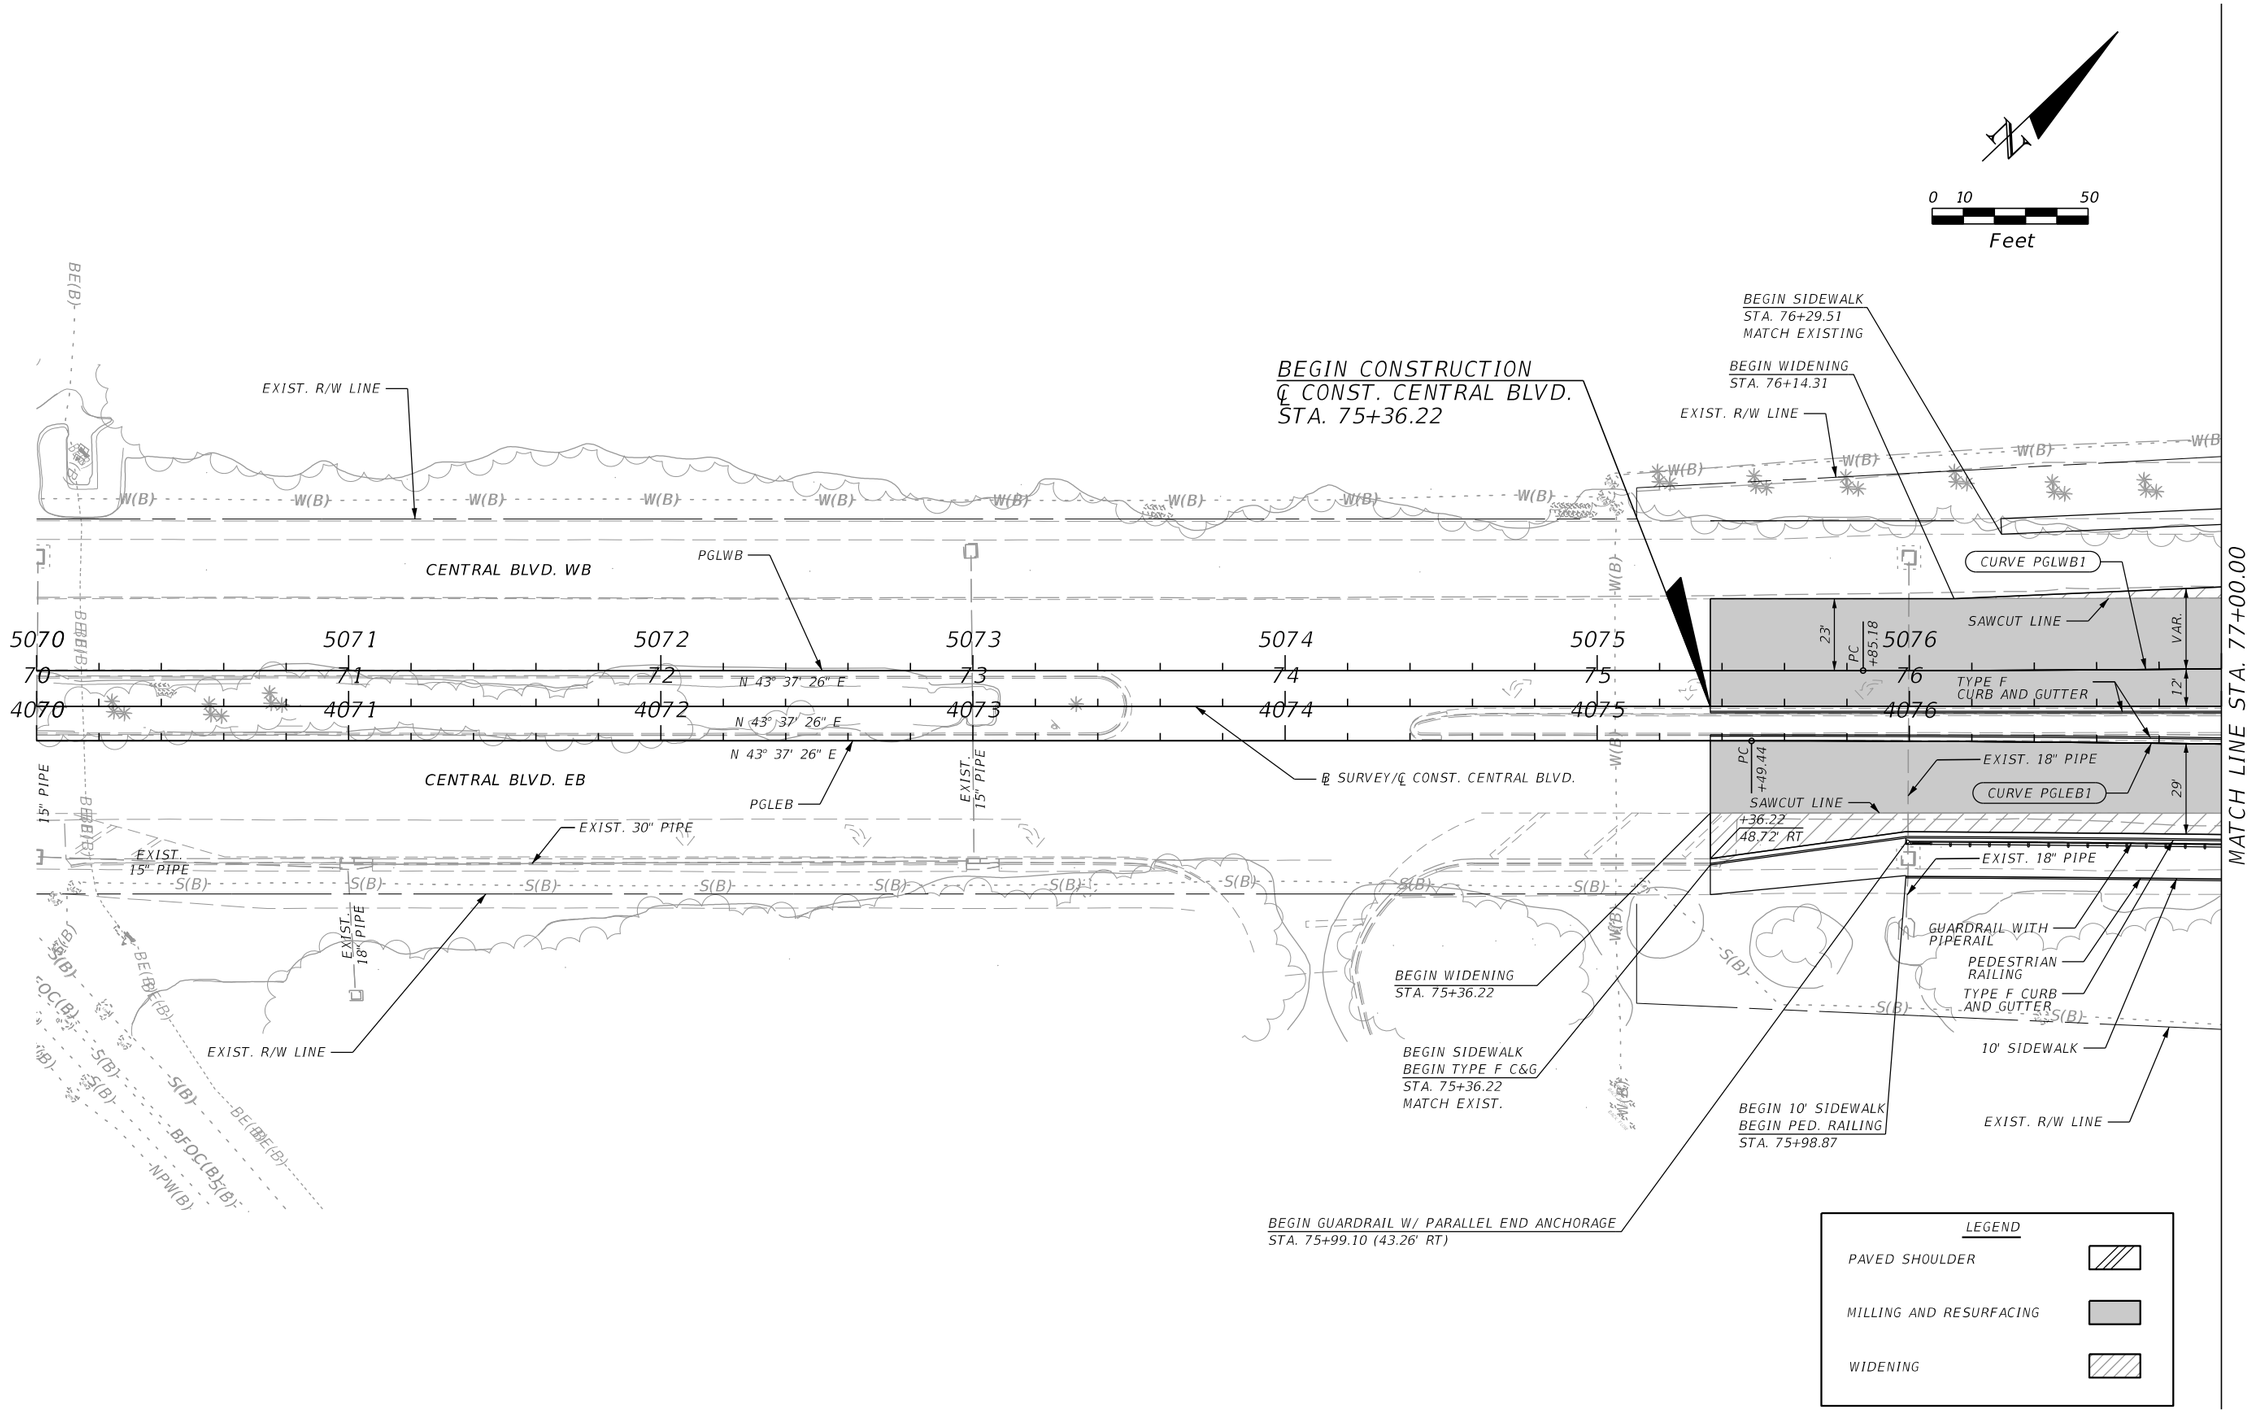

REVISIONS			
DATE	DESCRIPTION	DATE	DESCRIPTION

DOUGLAS R. GREEN, P.E.
P.E. LICENSE NUMBER 42579
RS&H, INC.
3125 W. COMMERCIAL BLVD., SUITE 130
FORT LAUDERDALE, FL 33309-3451
CERTIFICATE OF AUTHORIZATION 5620

STATE OF FLORIDA
DEPARTMENT OF TRANSPORTATION

ROAD NO.	COUNTY	FINANCIAL PROJECT ID
SR 9	PALM BEACH	413265-1-52-01

ROADWAY PLAN (13)

SHEET NO. 44

KlineA 10/30/2017 4:06:18 PM c:\pw_work\rsh_pw\klinea\d0157607\PLANRD13.dgn

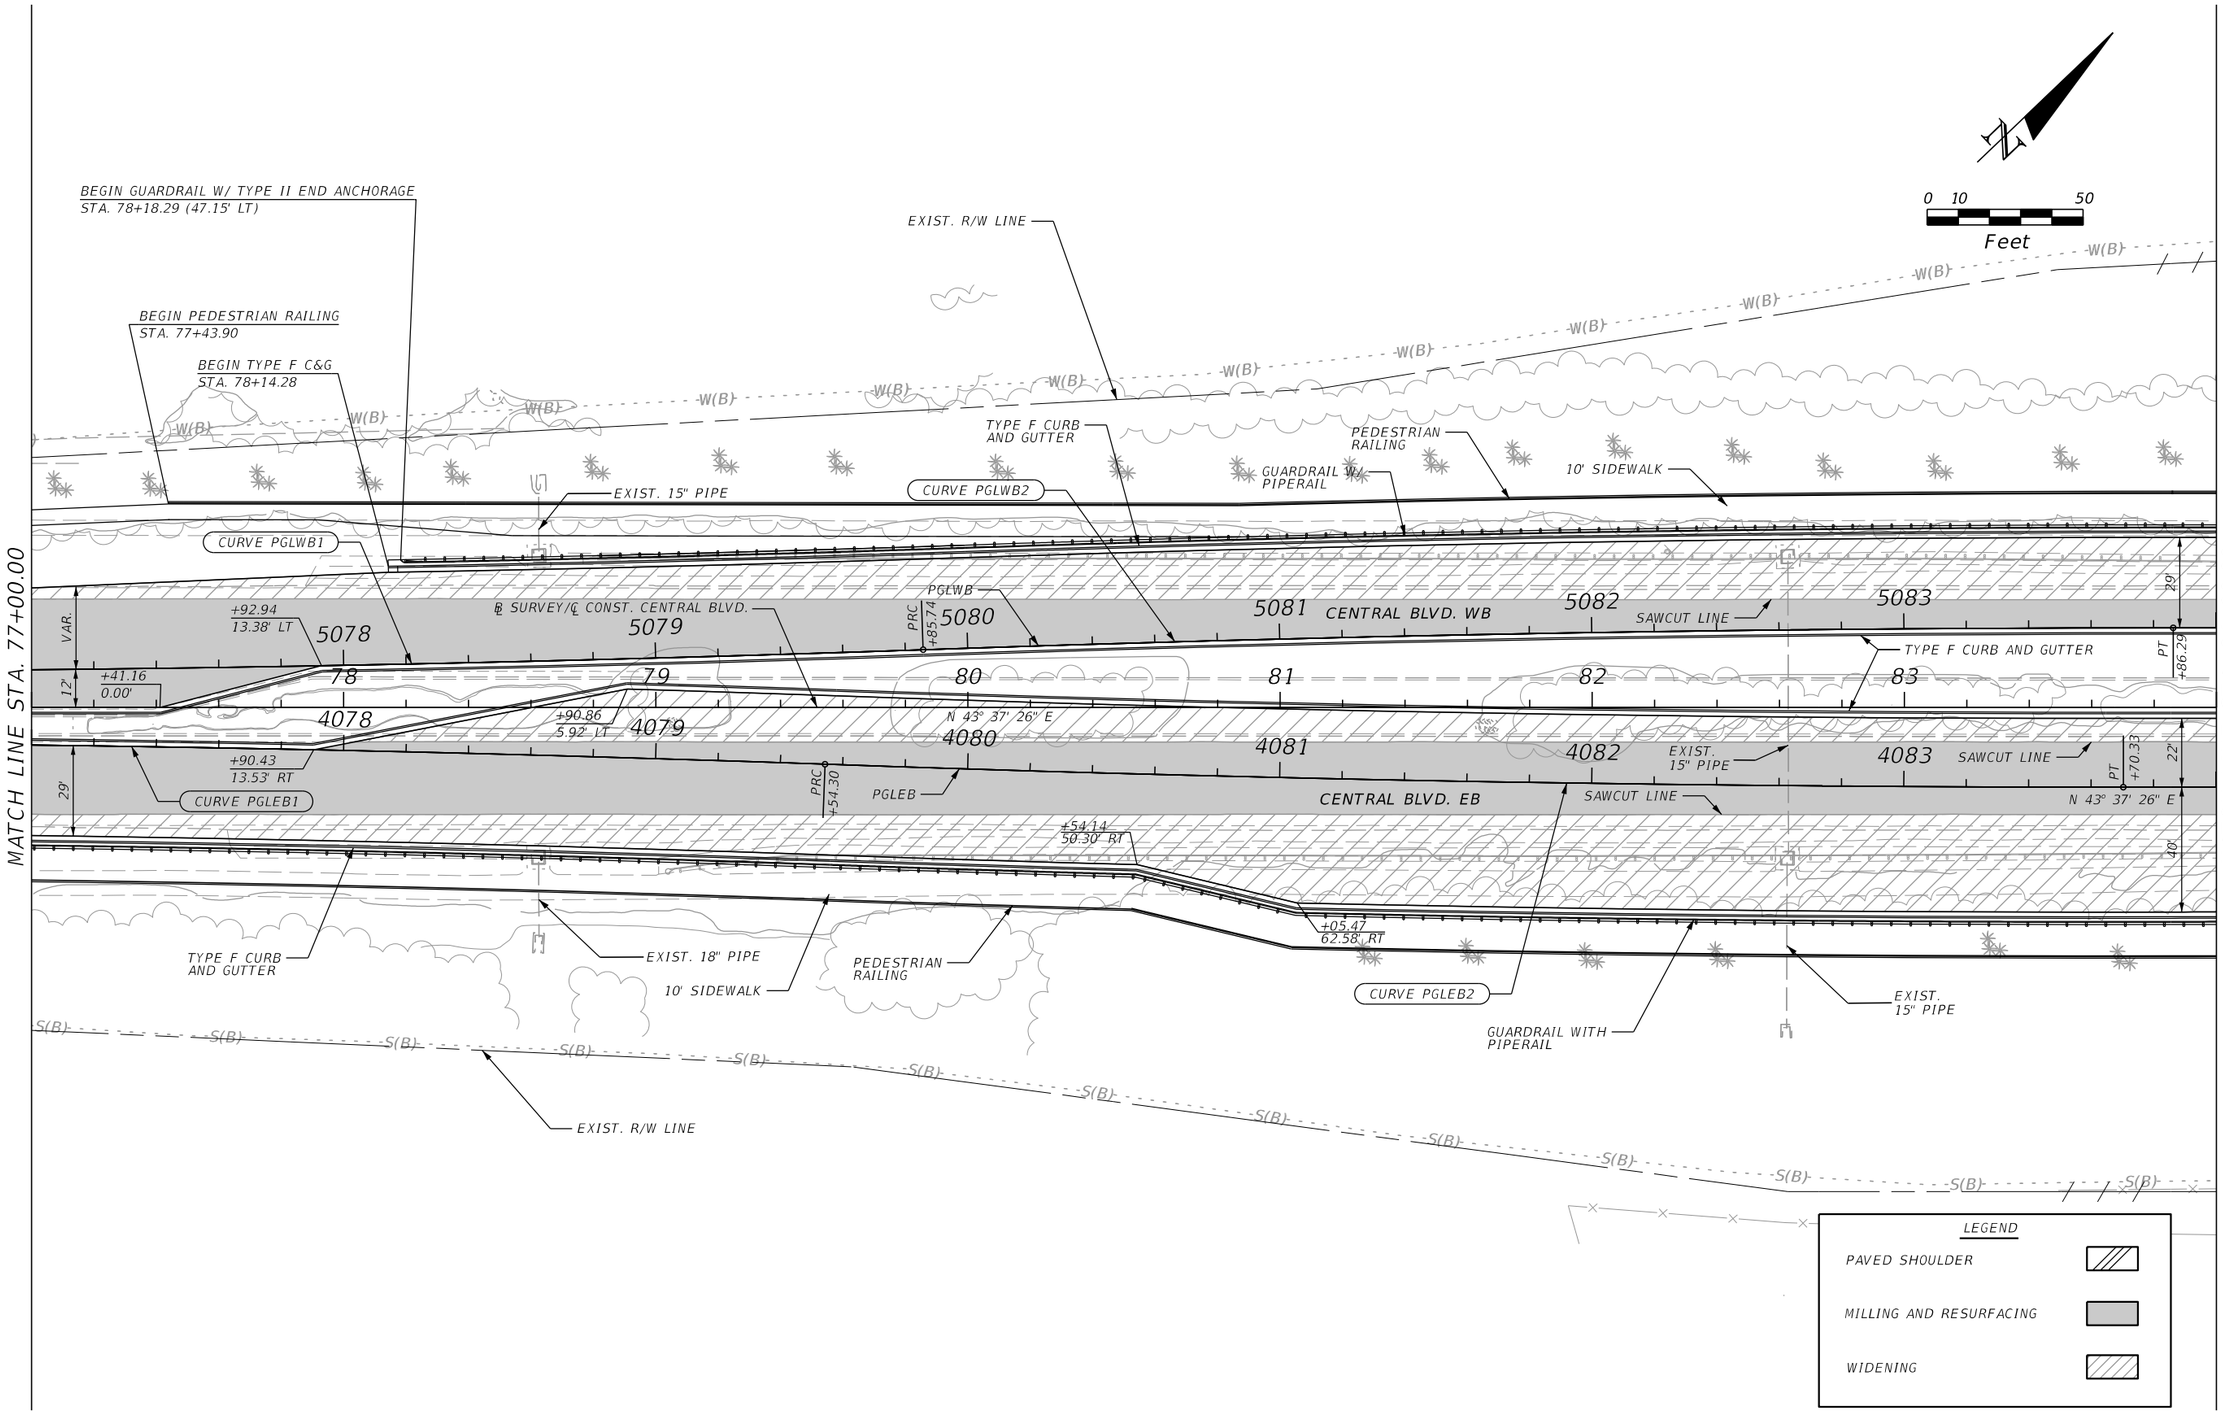

REVISIONS			
DATE	DESCRIPTION	DATE	DESCRIPTION

DOUGLAS R. GREEN, P.E.
P.E. LICENSE NUMBER 42579
RS&H, INC.
3125 W. COMMERCIAL BLVD., SUITE 130
FORT LAUDERDALE, FL 33309-3451
CERTIFICATE OF AUTHORIZATION 5620

STATE OF FLORIDA
DEPARTMENT OF TRANSPORTATION

ROAD NO.	COUNTY	FINANCIAL PROJECT ID
SR 9	PALM BEACH	413265-1-52-01

ROADWAY PLAN (14)

SHEET NO. 45

KlineA 10/30/2017 4:06:20 PM c:\pw_work\rsh_pw\klinea\d0157607\PLANRD14.dgn

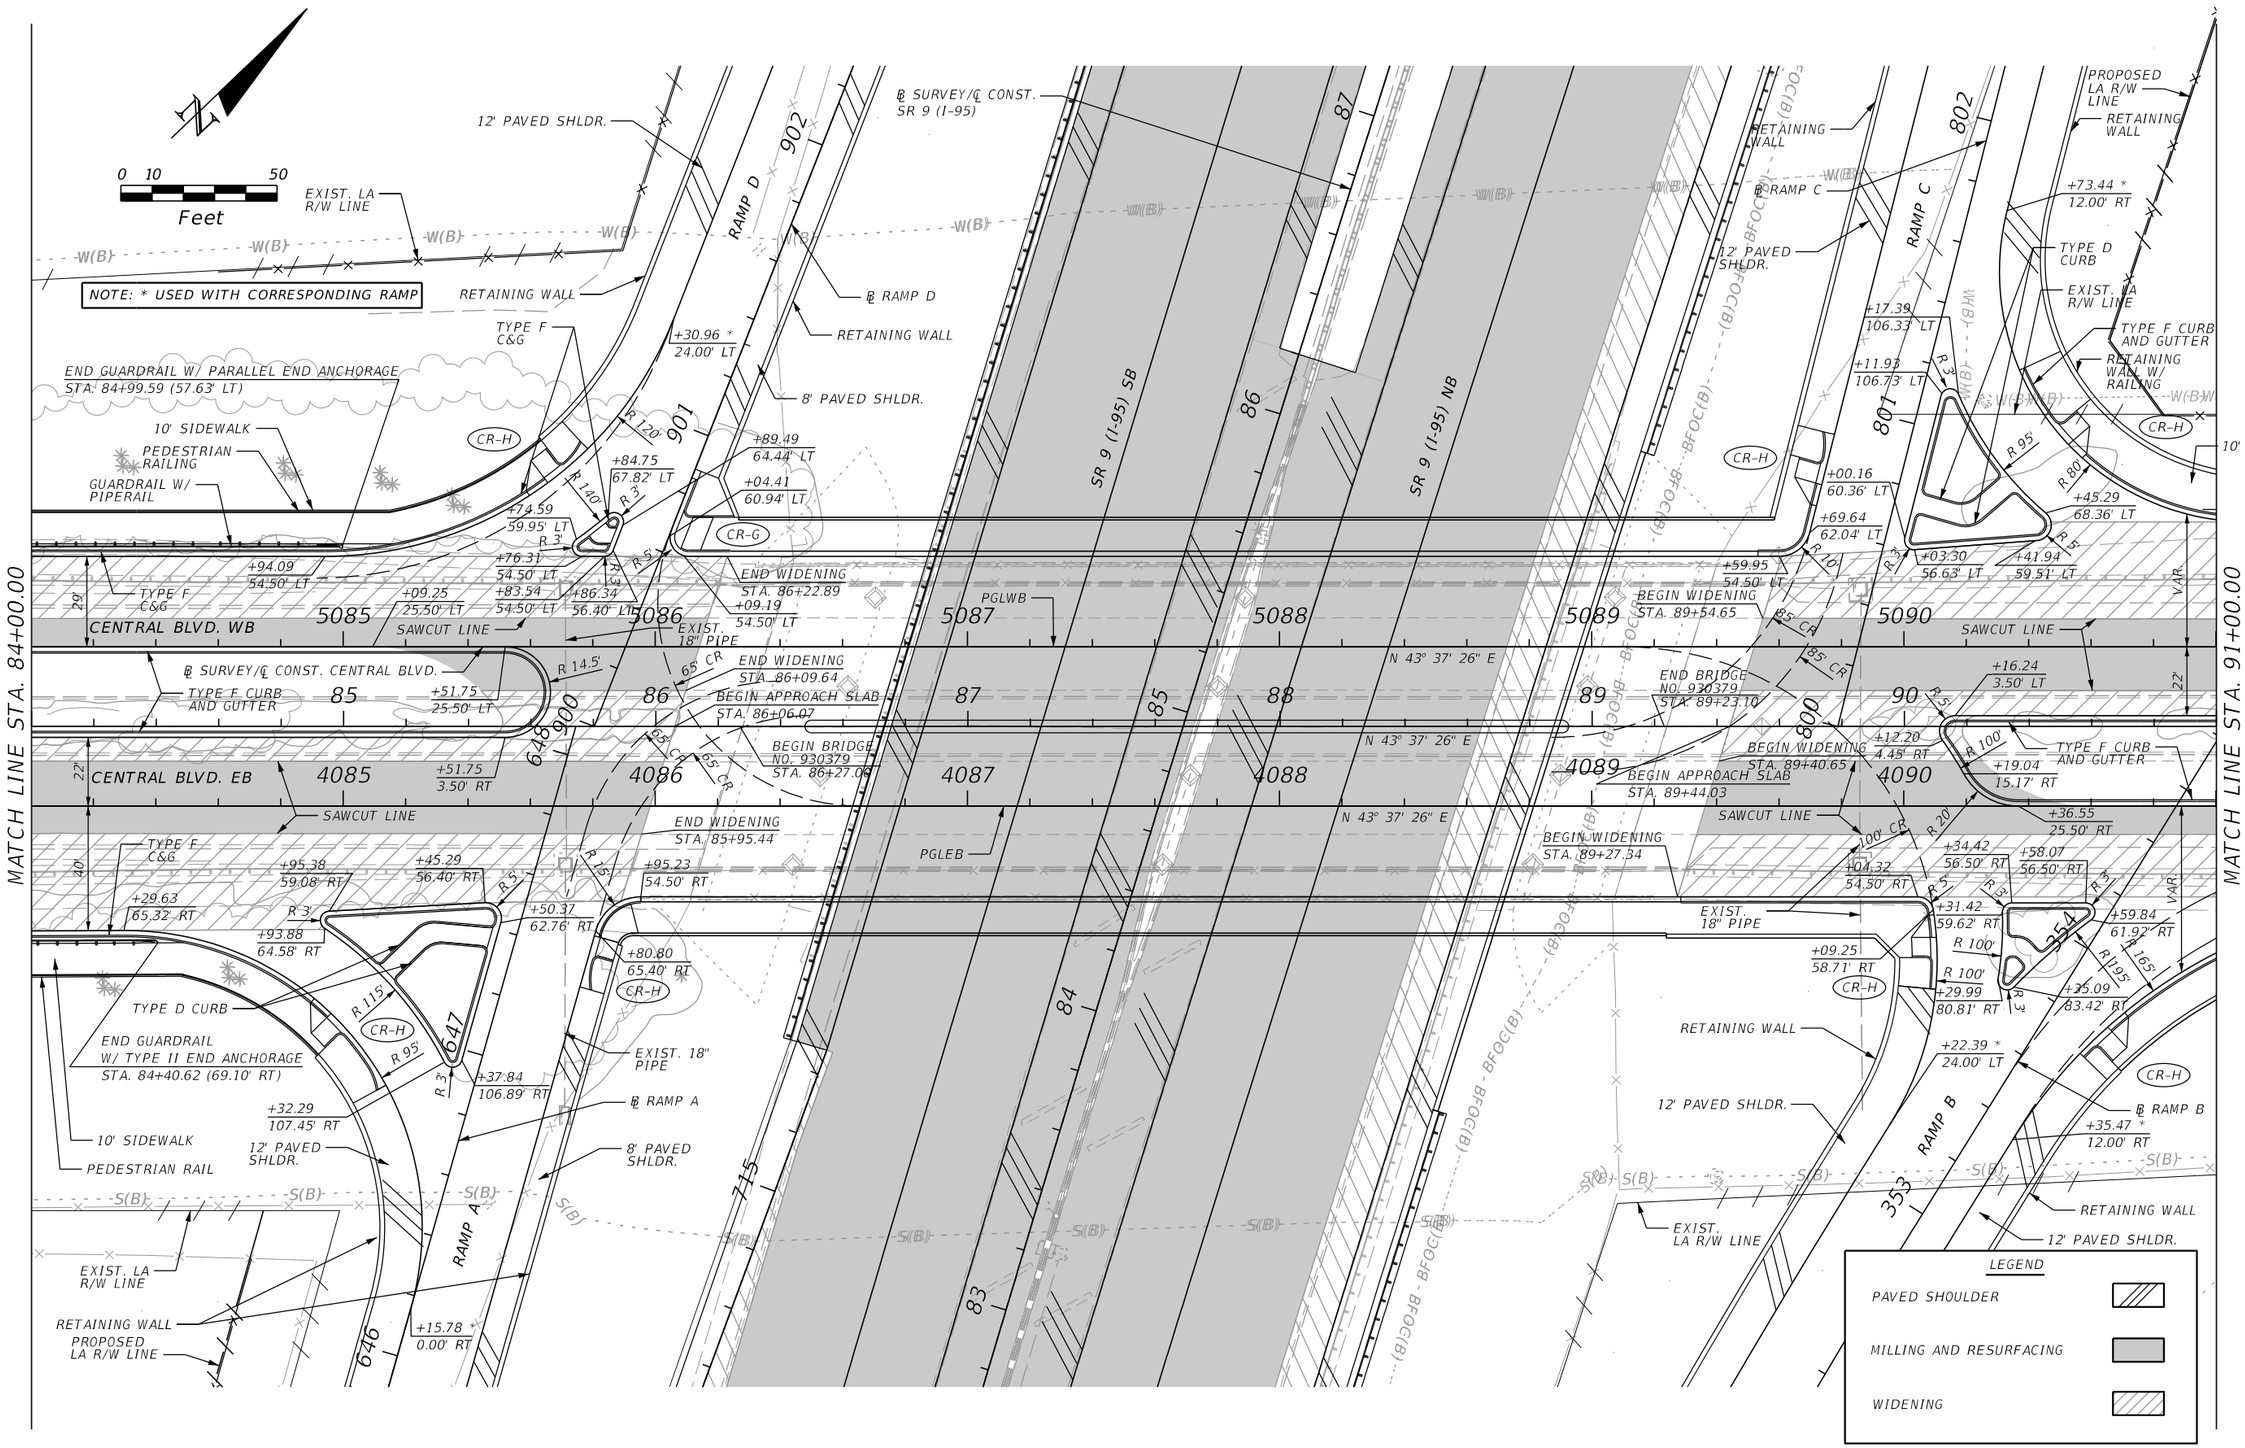

REVISIONS			
DATE	DESCRIPTION	DATE	DESCRIPTION

DOUGLAS R. GREEN, P.E.
P.E. LICENSE NUMBER 42579
RS&H, INC.
3125 W. COMMERCIAL BLVD., SUITE 130
FORT LAUDERDALE, FL 33309-3451
CERTIFICATE OF AUTHORIZATION 5620

STATE OF FLORIDA
DEPARTMENT OF TRANSPORTATION

ROAD NO.	COUNTY	FINANCIAL PROJECT ID
SR 9	PALM BEACH	413265-1-52-01

ROADWAY PLAN (15)

SHEET NO. 46

KlineA 10/30/2017 4:06:21 PM c:\pw_work\rsh_pw\klinea\d0157607\PLANRD15.dgn

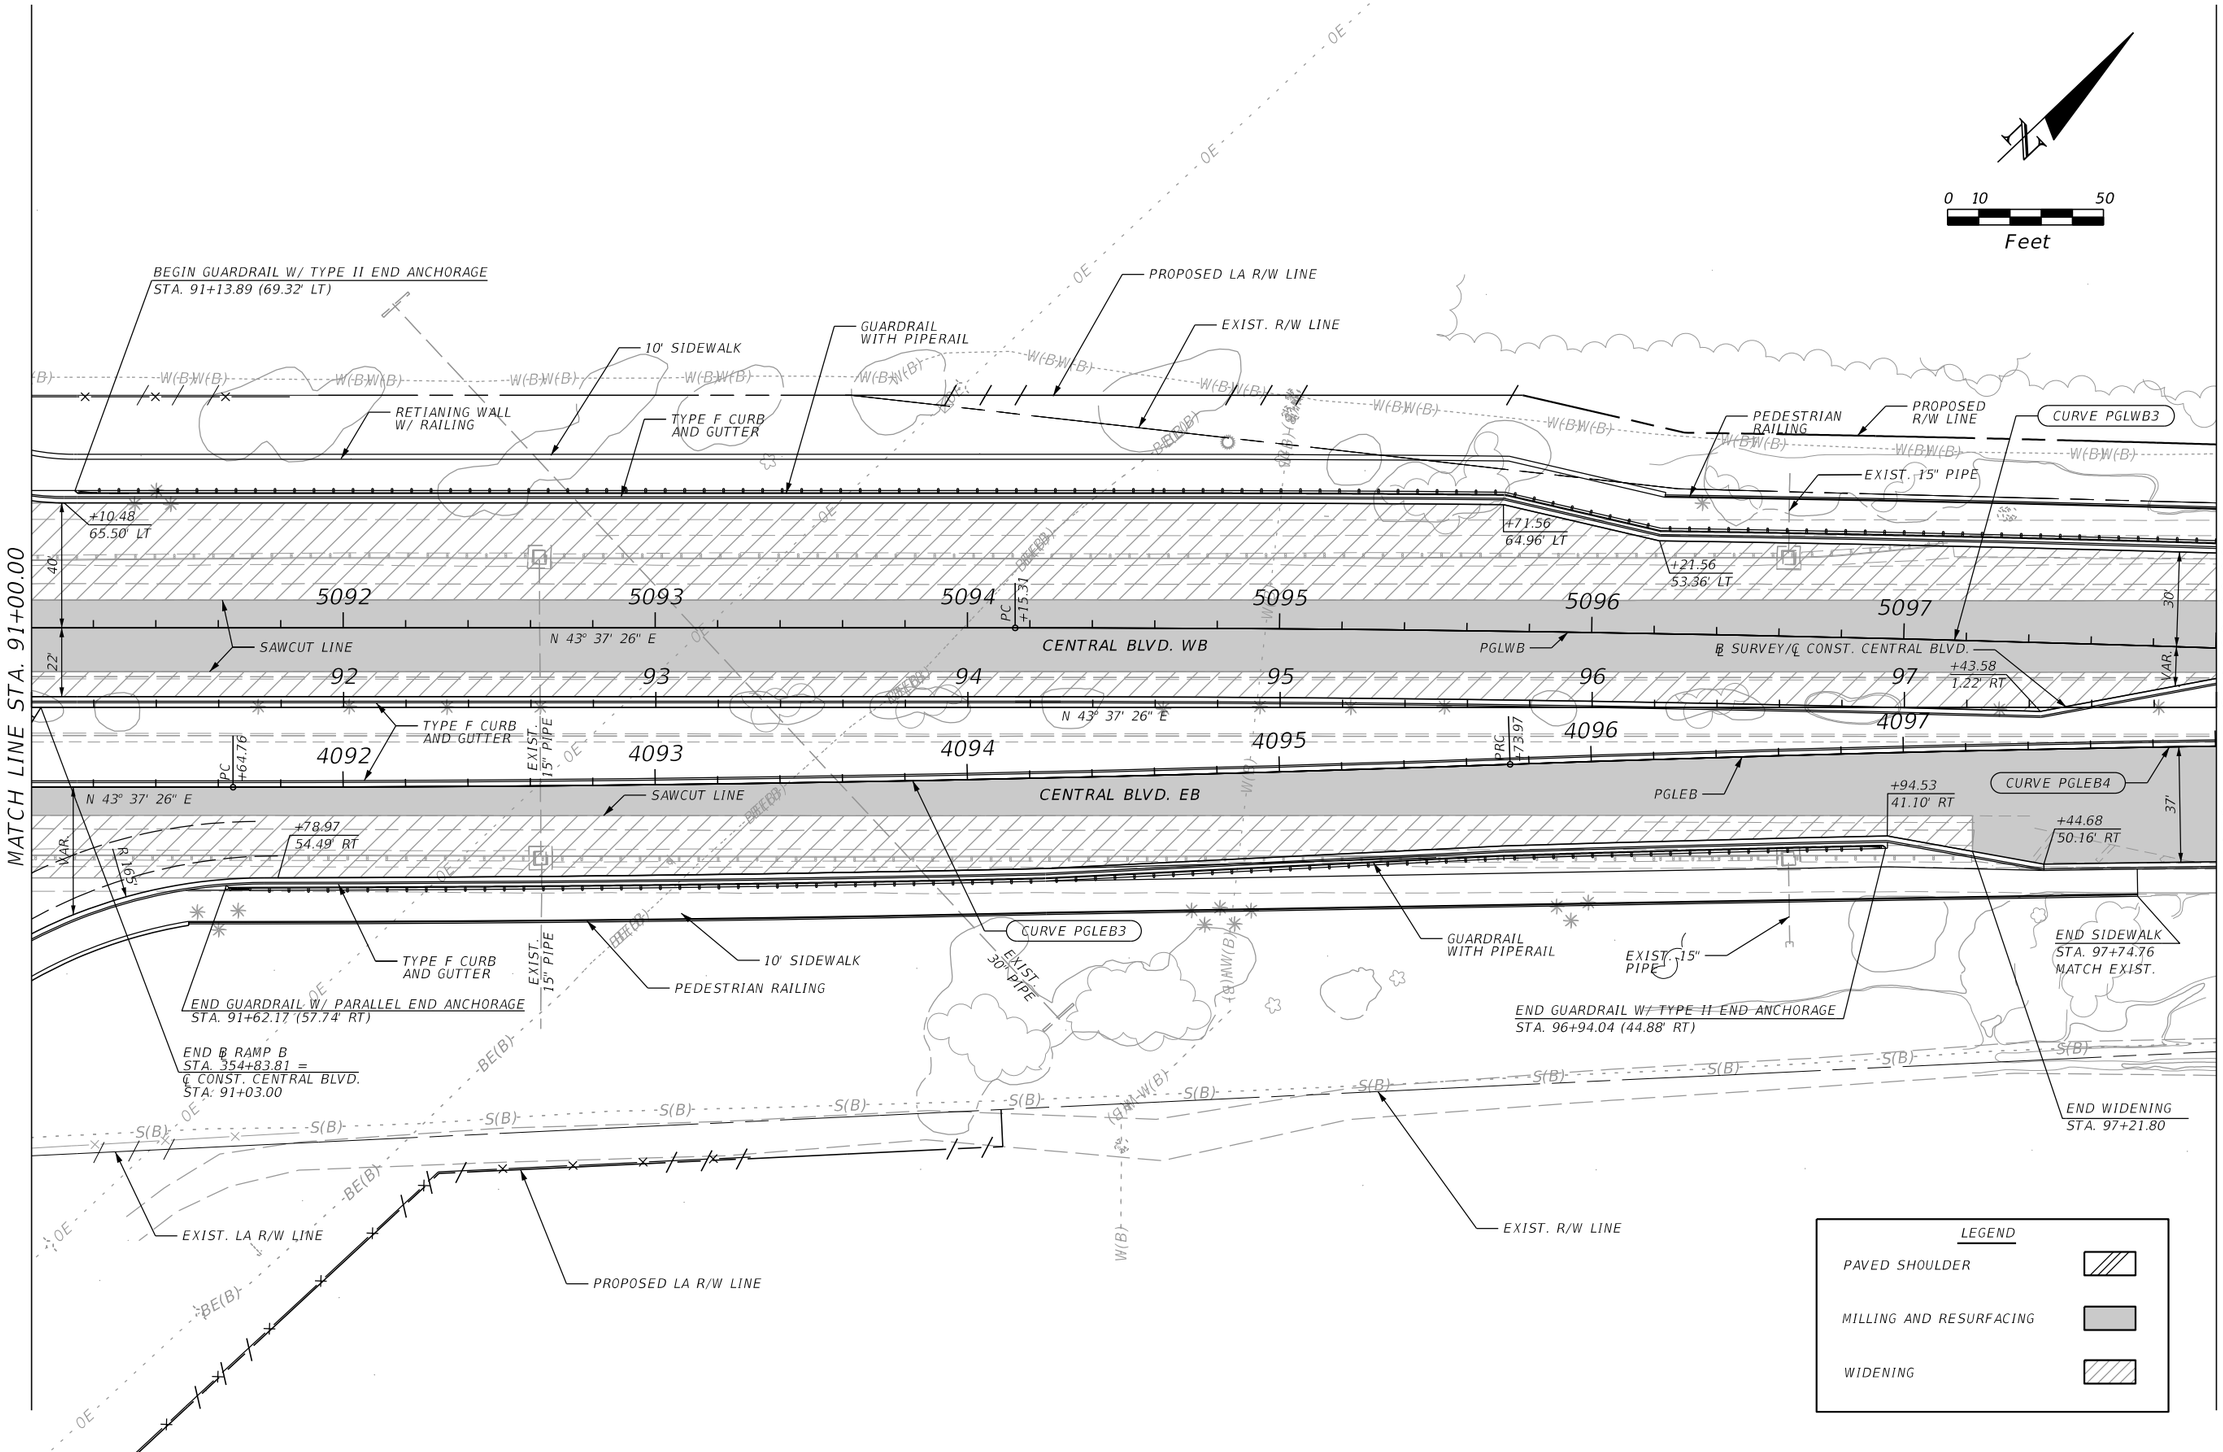

REVISIONS			
DATE	DESCRIPTION	DATE	DESCRIPTION

DOUGLAS R. GREEN, P.E.
P.E. LICENSE NUMBER 42579
RS&H, INC.
3125 W. COMMERCIAL BLVD., SUITE 130
FORT LAUDERDALE, FL 33309-3451
CERTIFICATE OF AUTHORIZATION 5620

STATE OF FLORIDA
DEPARTMENT OF TRANSPORTATION

ROAD NO.	COUNTY	FINANCIAL PROJECT ID
SR 9	PALM BEACH	413265-1-52-01

ROADWAY PLAN (16)

SHEET NO. 47

KlineA 10/30/2017 4:06:23 PM c:\pw_work\rsh_pw\klinea\d0157607\PLANRD16.dgn

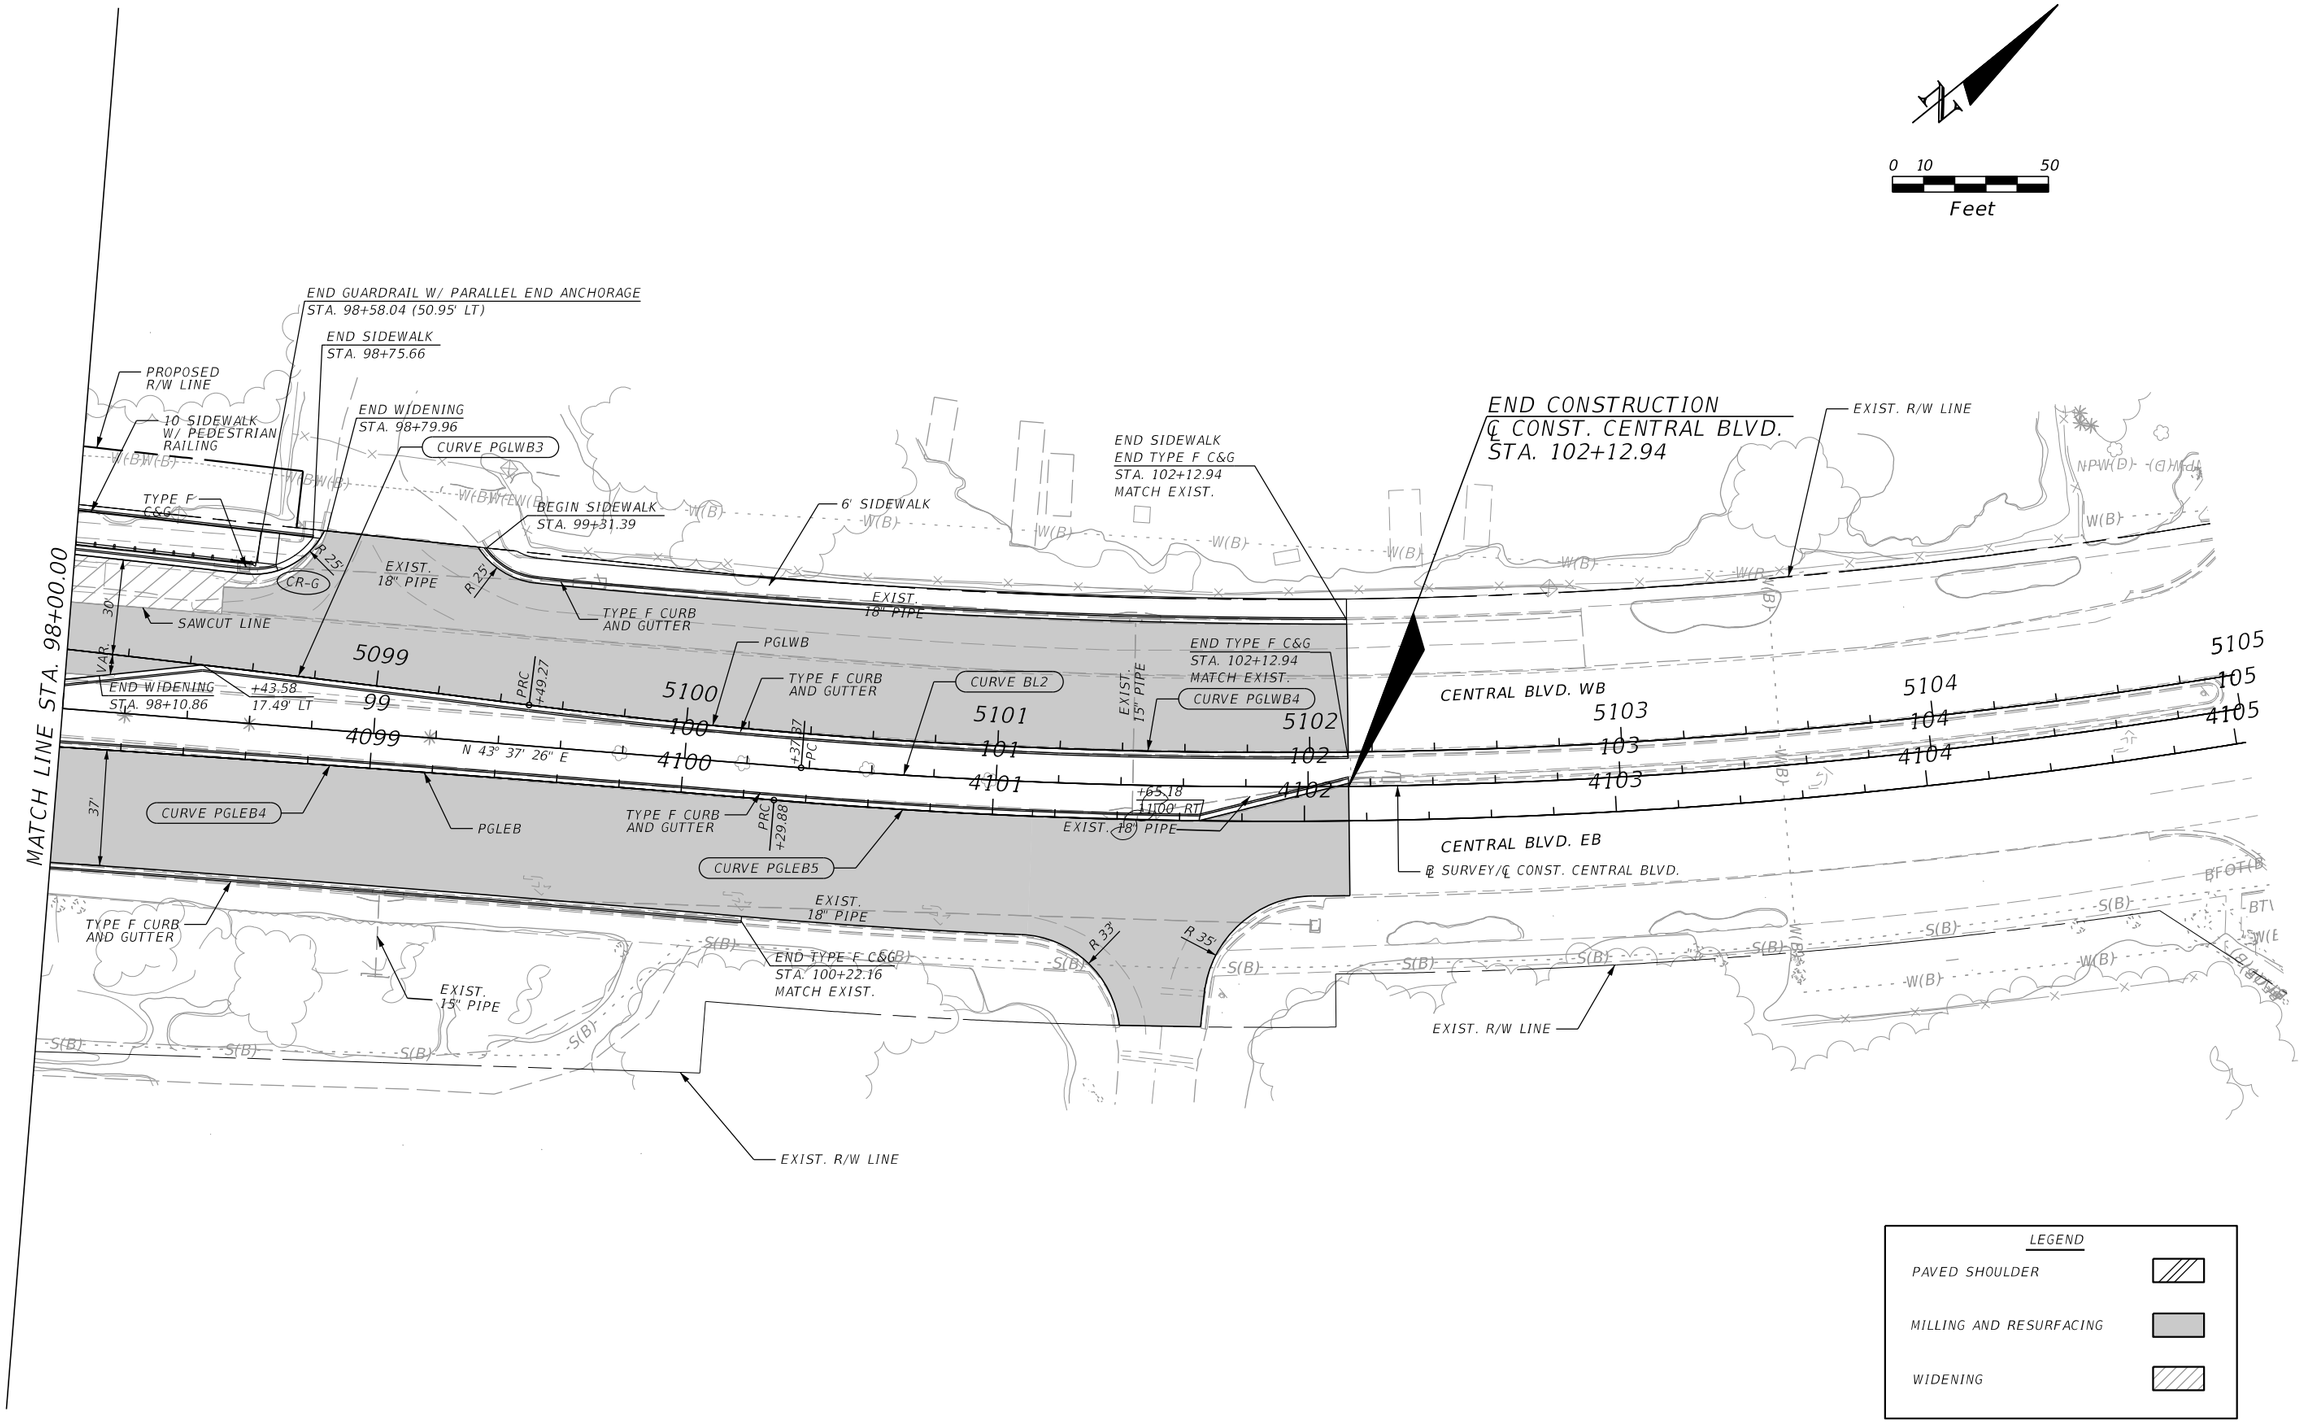

LEGEND

- PAVED SHOULDER
- MILLING AND RESURFACING
- WIDENING

REVISIONS			
DATE	DESCRIPTION	DATE	DESCRIPTION

DOUGLAS R. GREEN, P.E.
P.E. LICENSE NUMBER 42579
RS&H, INC.
3125 W. COMMERCIAL BLVD., SUITE 130
FORT LAUDERDALE, FL 33309-3451
CERTIFICATE OF AUTHORIZATION 5620

STATE OF FLORIDA
DEPARTMENT OF TRANSPORTATION

ROAD NO.	COUNTY	FINANCIAL PROJECT ID
SR 9	PALM BEACH	413265-1-52-01

ROADWAY PLAN (17)

SHEET NO. 48

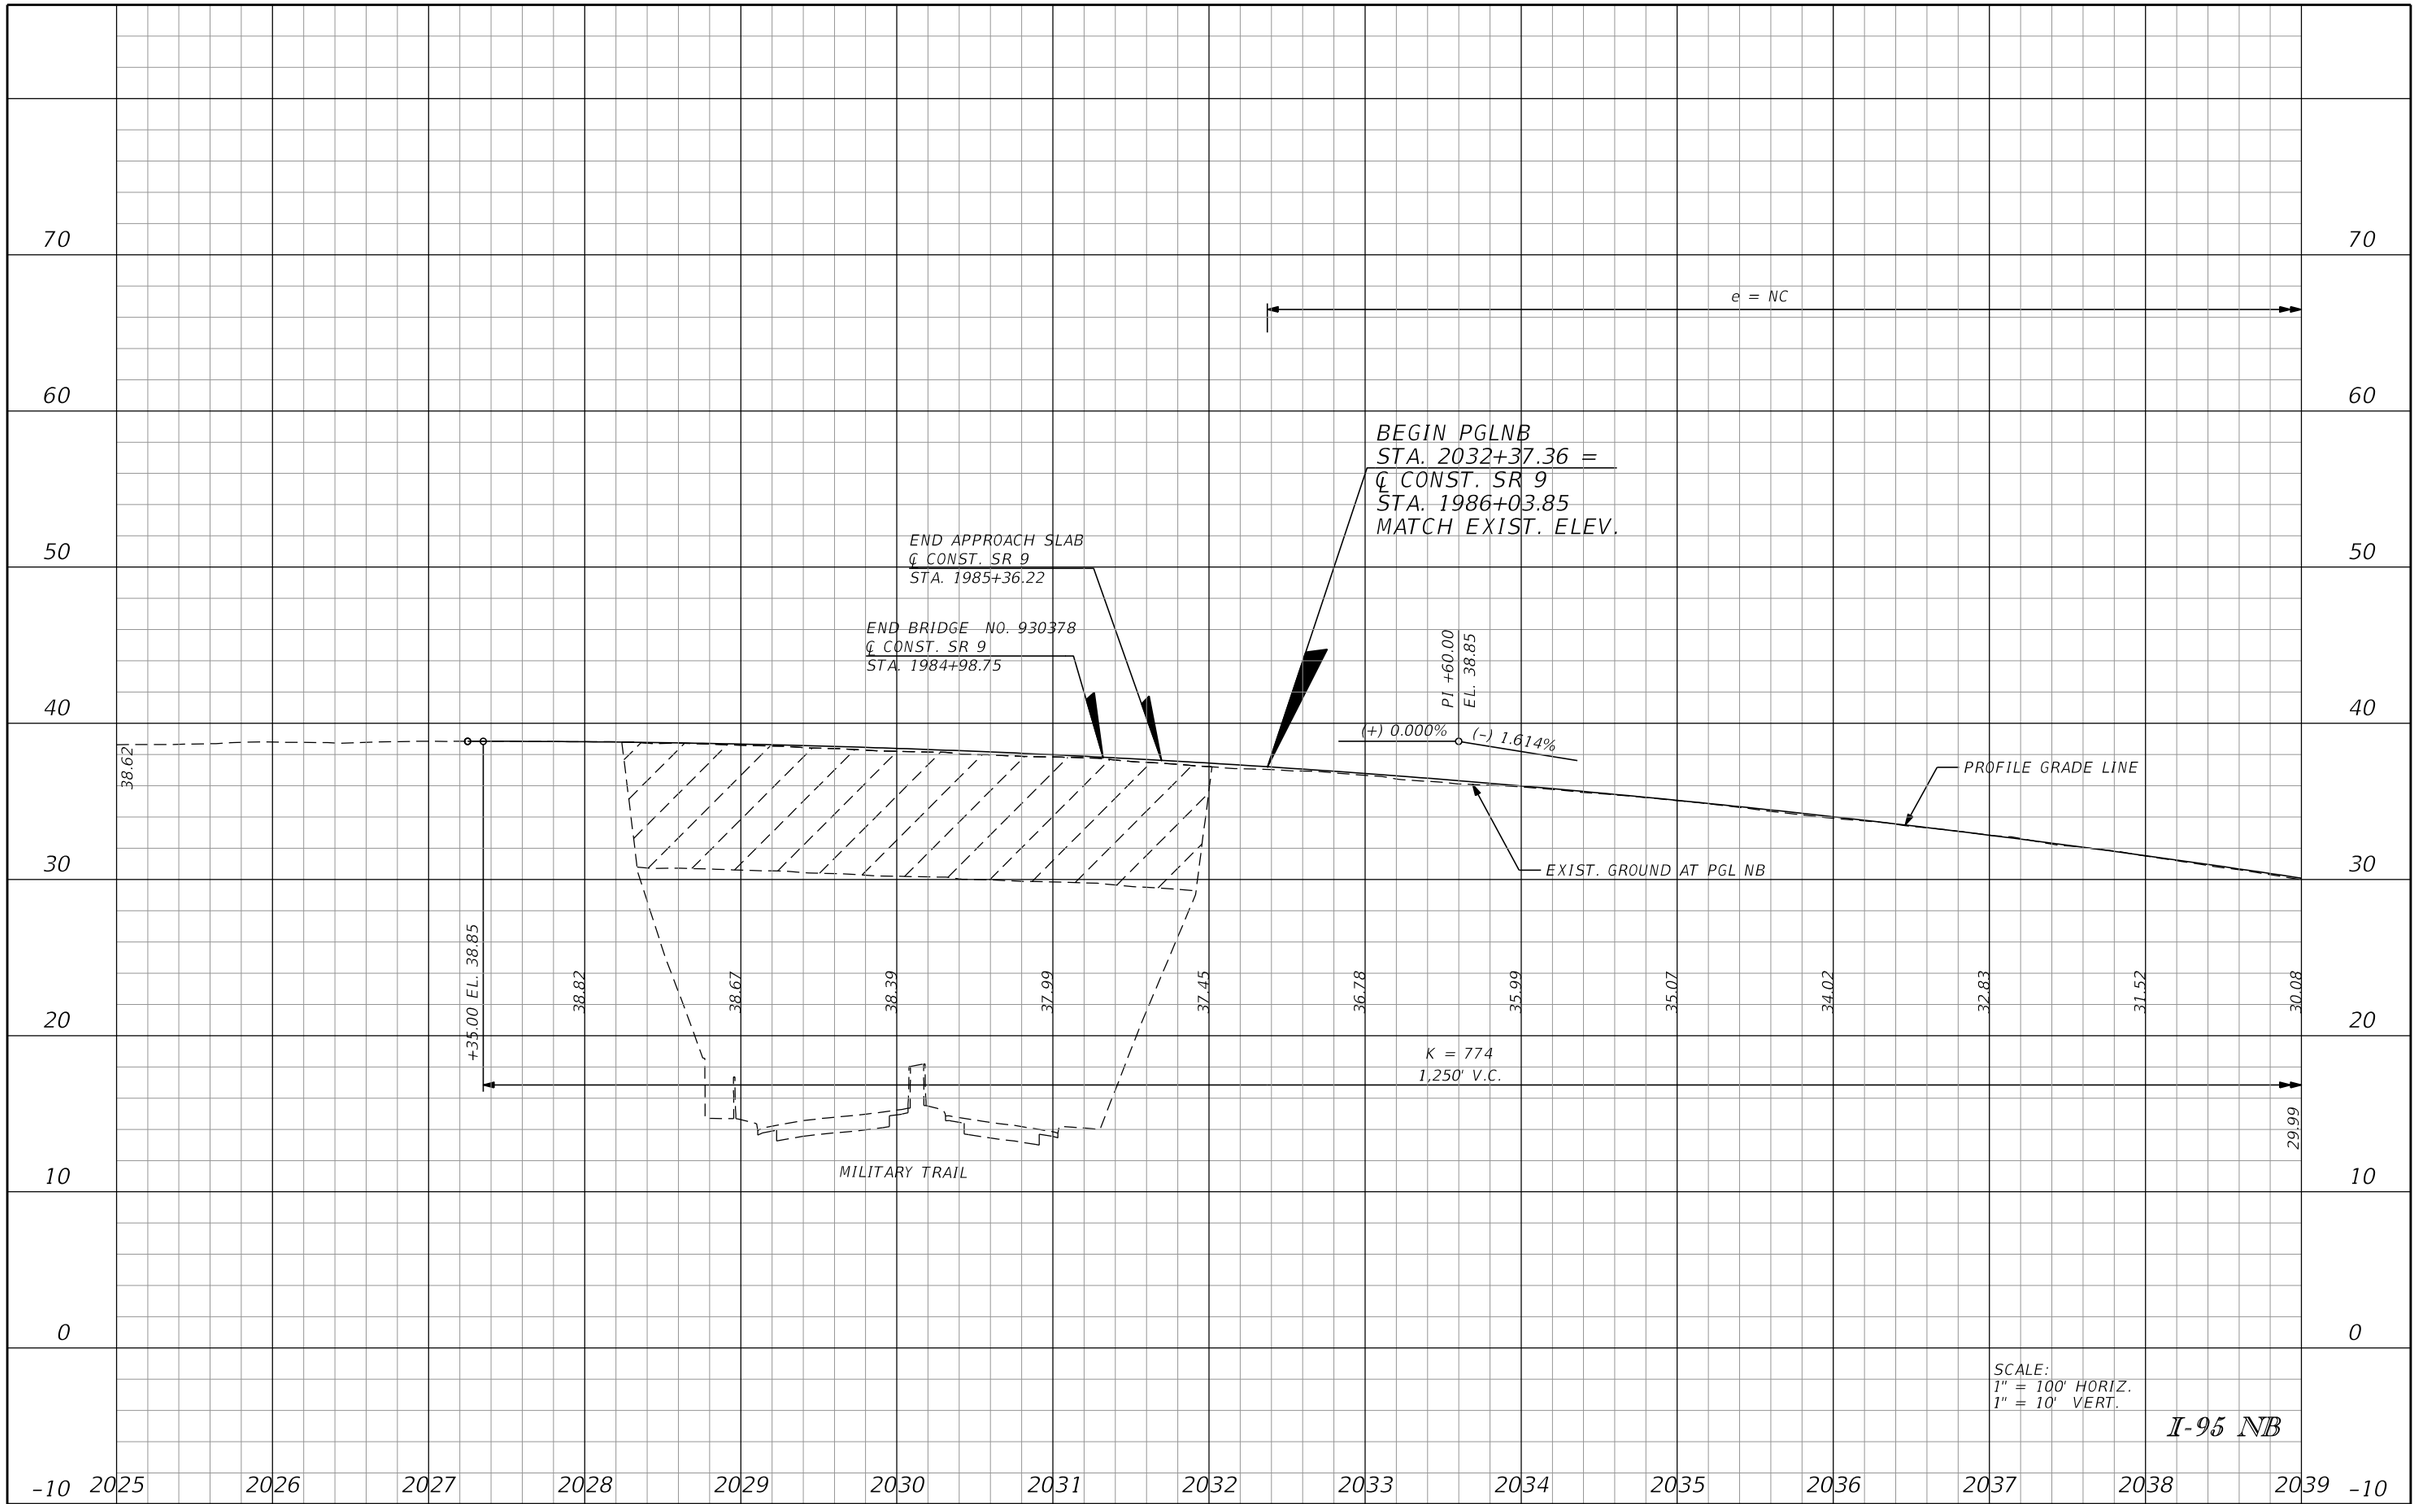

REVISIONS			
DATE	DESCRIPTION	DATE	DESCRIPTION

DOUGLAS GREEN, P.E.
P.E. LICENSE NUMBER 42579
RS&H, INC.
3125 W. COMMERCIAL BLVD., SUITE 130
FORT LAUDERDALE, FLORIDA 3309-3451
CERTIFICATE OF AUTHORIZATION 5620

STATE OF FLORIDA
DEPARTMENT OF TRANSPORTATION

ROAD NO.	COUNTY	FINANCIAL PROJECT ID
SR 9	PALM BEACH	413265-1-52-01

ROADWAY PROFILE

SHEET NO. 49

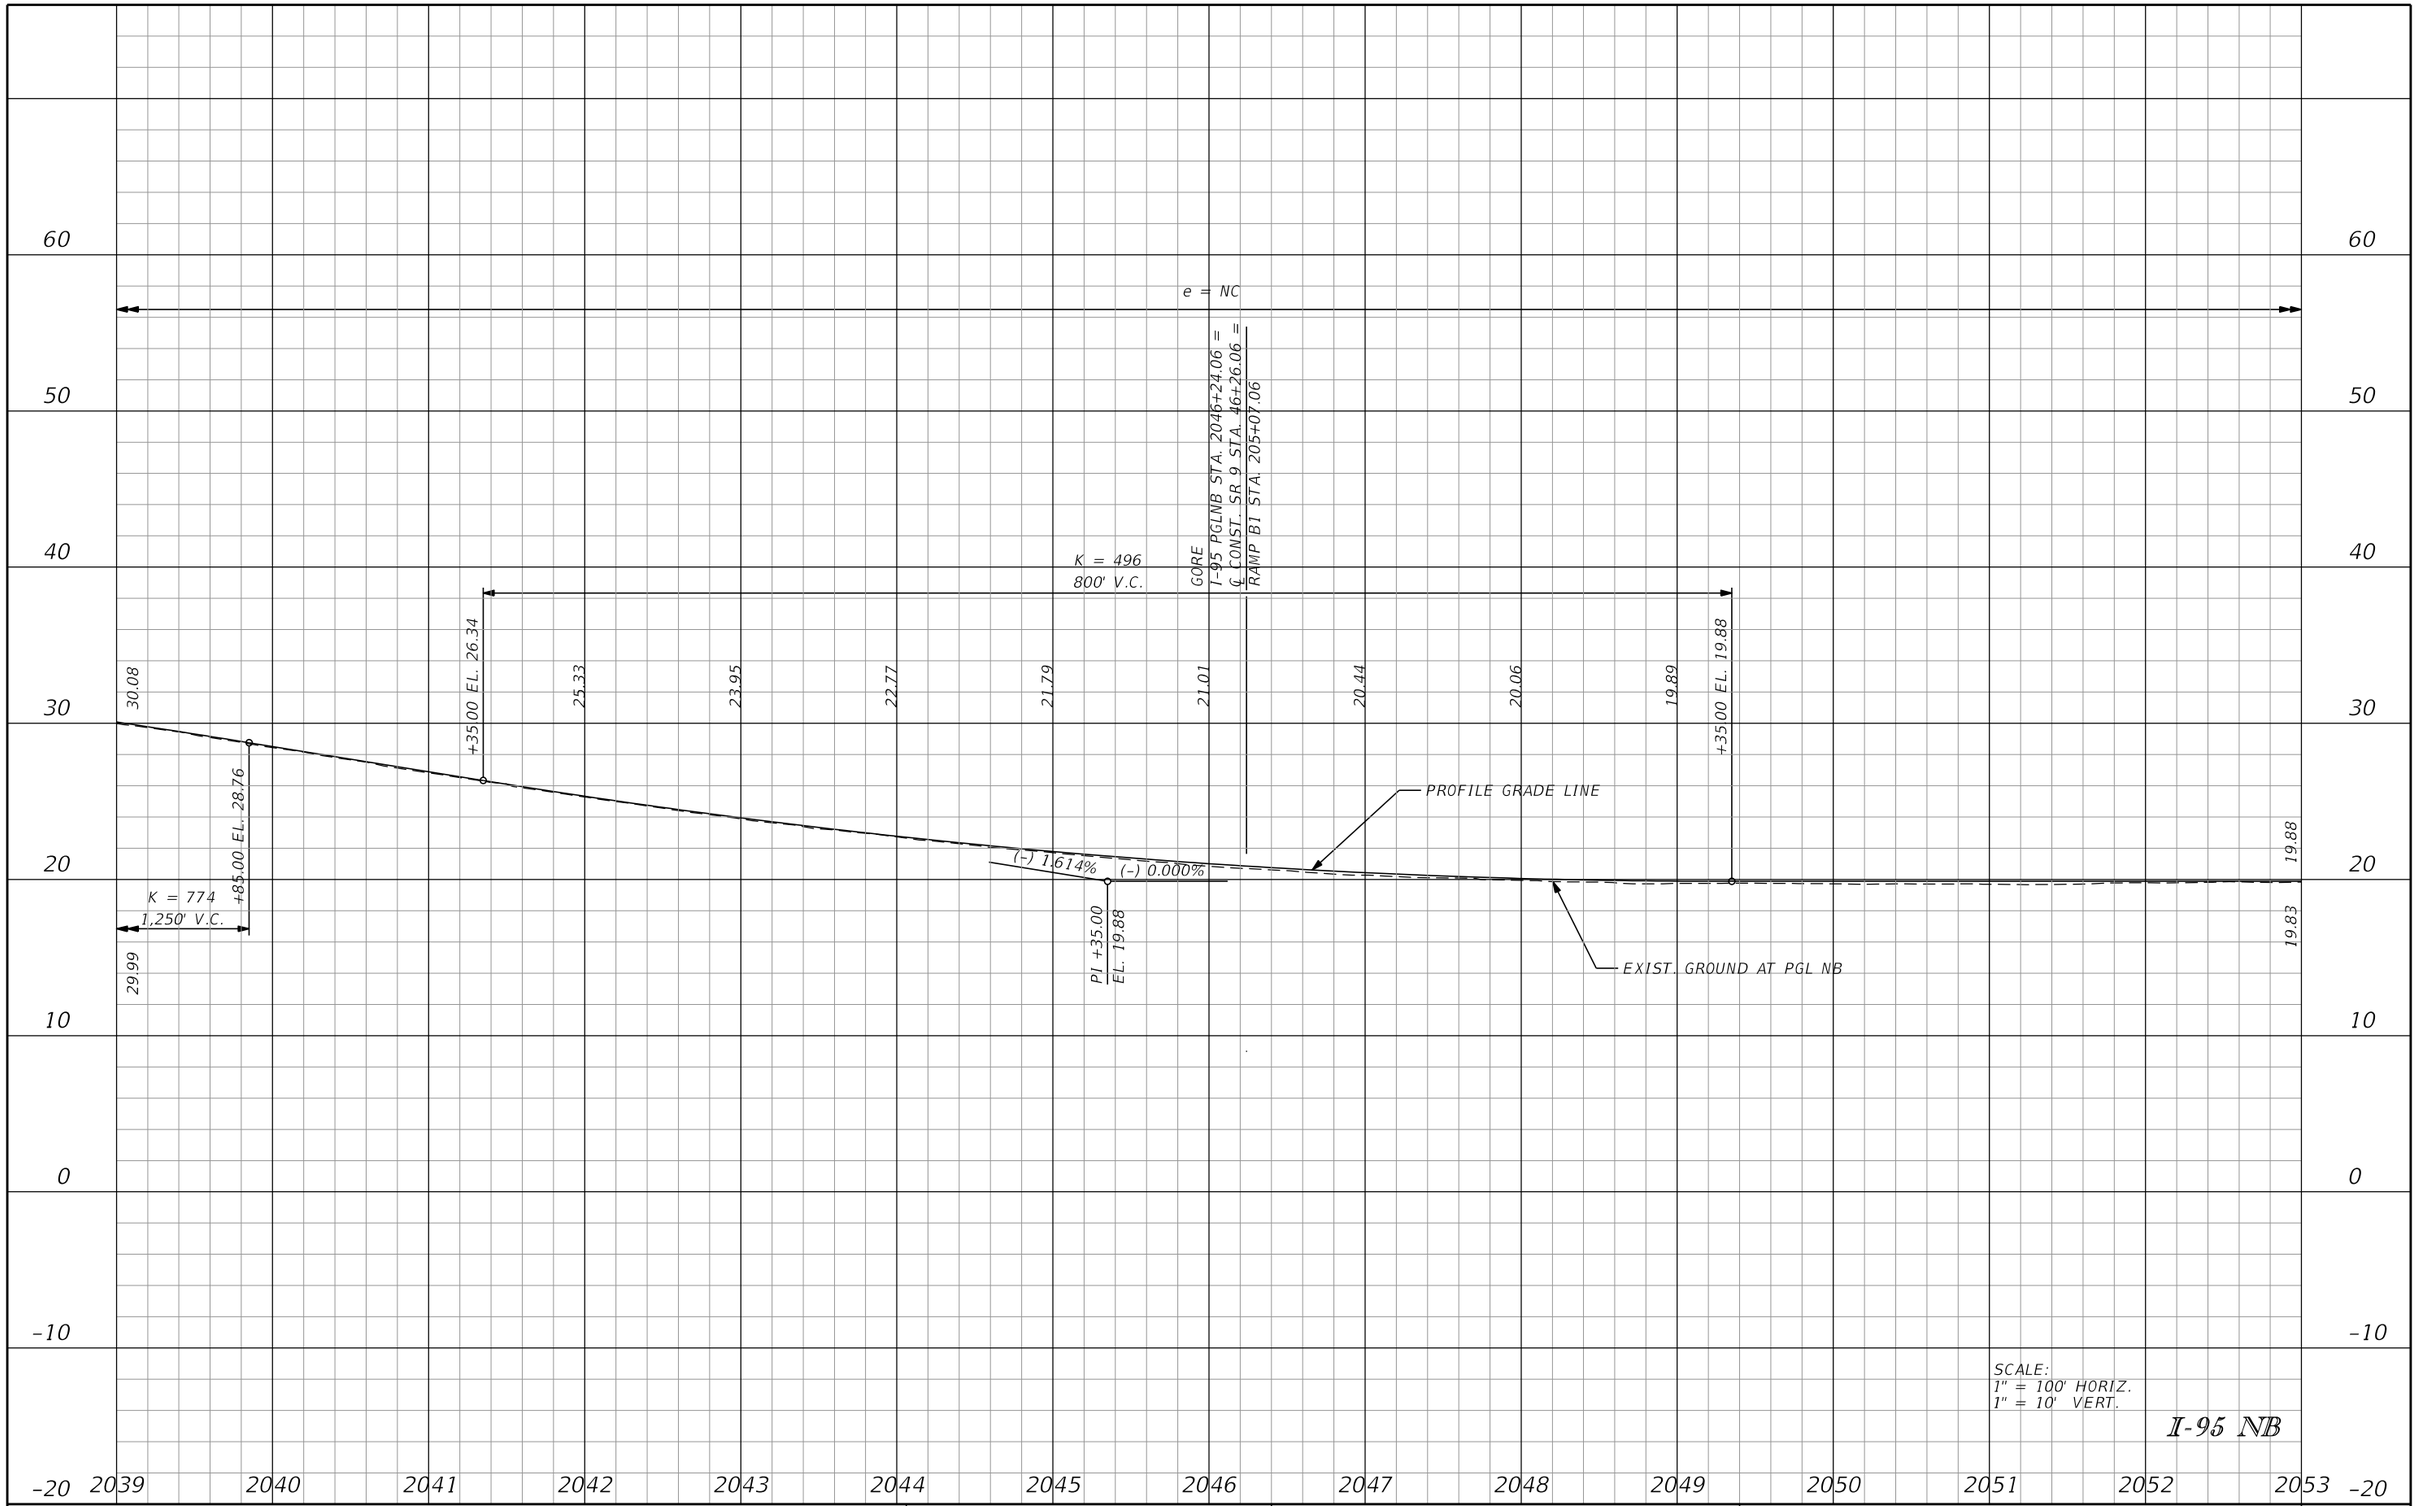

SCALE:
1" = 100' HORIZ.
1" = 10' VERT.

I-95 NB

REVISIONS			
DATE	DESCRIPTION	DATE	DESCRIPTION

DOUGLAS GREEN, P.E.
P.E. LICENSE NUMBER 42579
RS&H, INC.
3125 W. COMMERCIAL BLVD., SUITE 130
FORT LAUDERDALE, FLORIDA 3309-3451
CERTIFICATE OF AUTHORIZATION 5620

STATE OF FLORIDA
DEPARTMENT OF TRANSPORTATION

ROAD NO.	COUNTY	FINANCIAL PROJECT ID
SR 9	PALM BEACH	413265-1-52-01

ROADWAY PROFILE

SHEET NO. 50

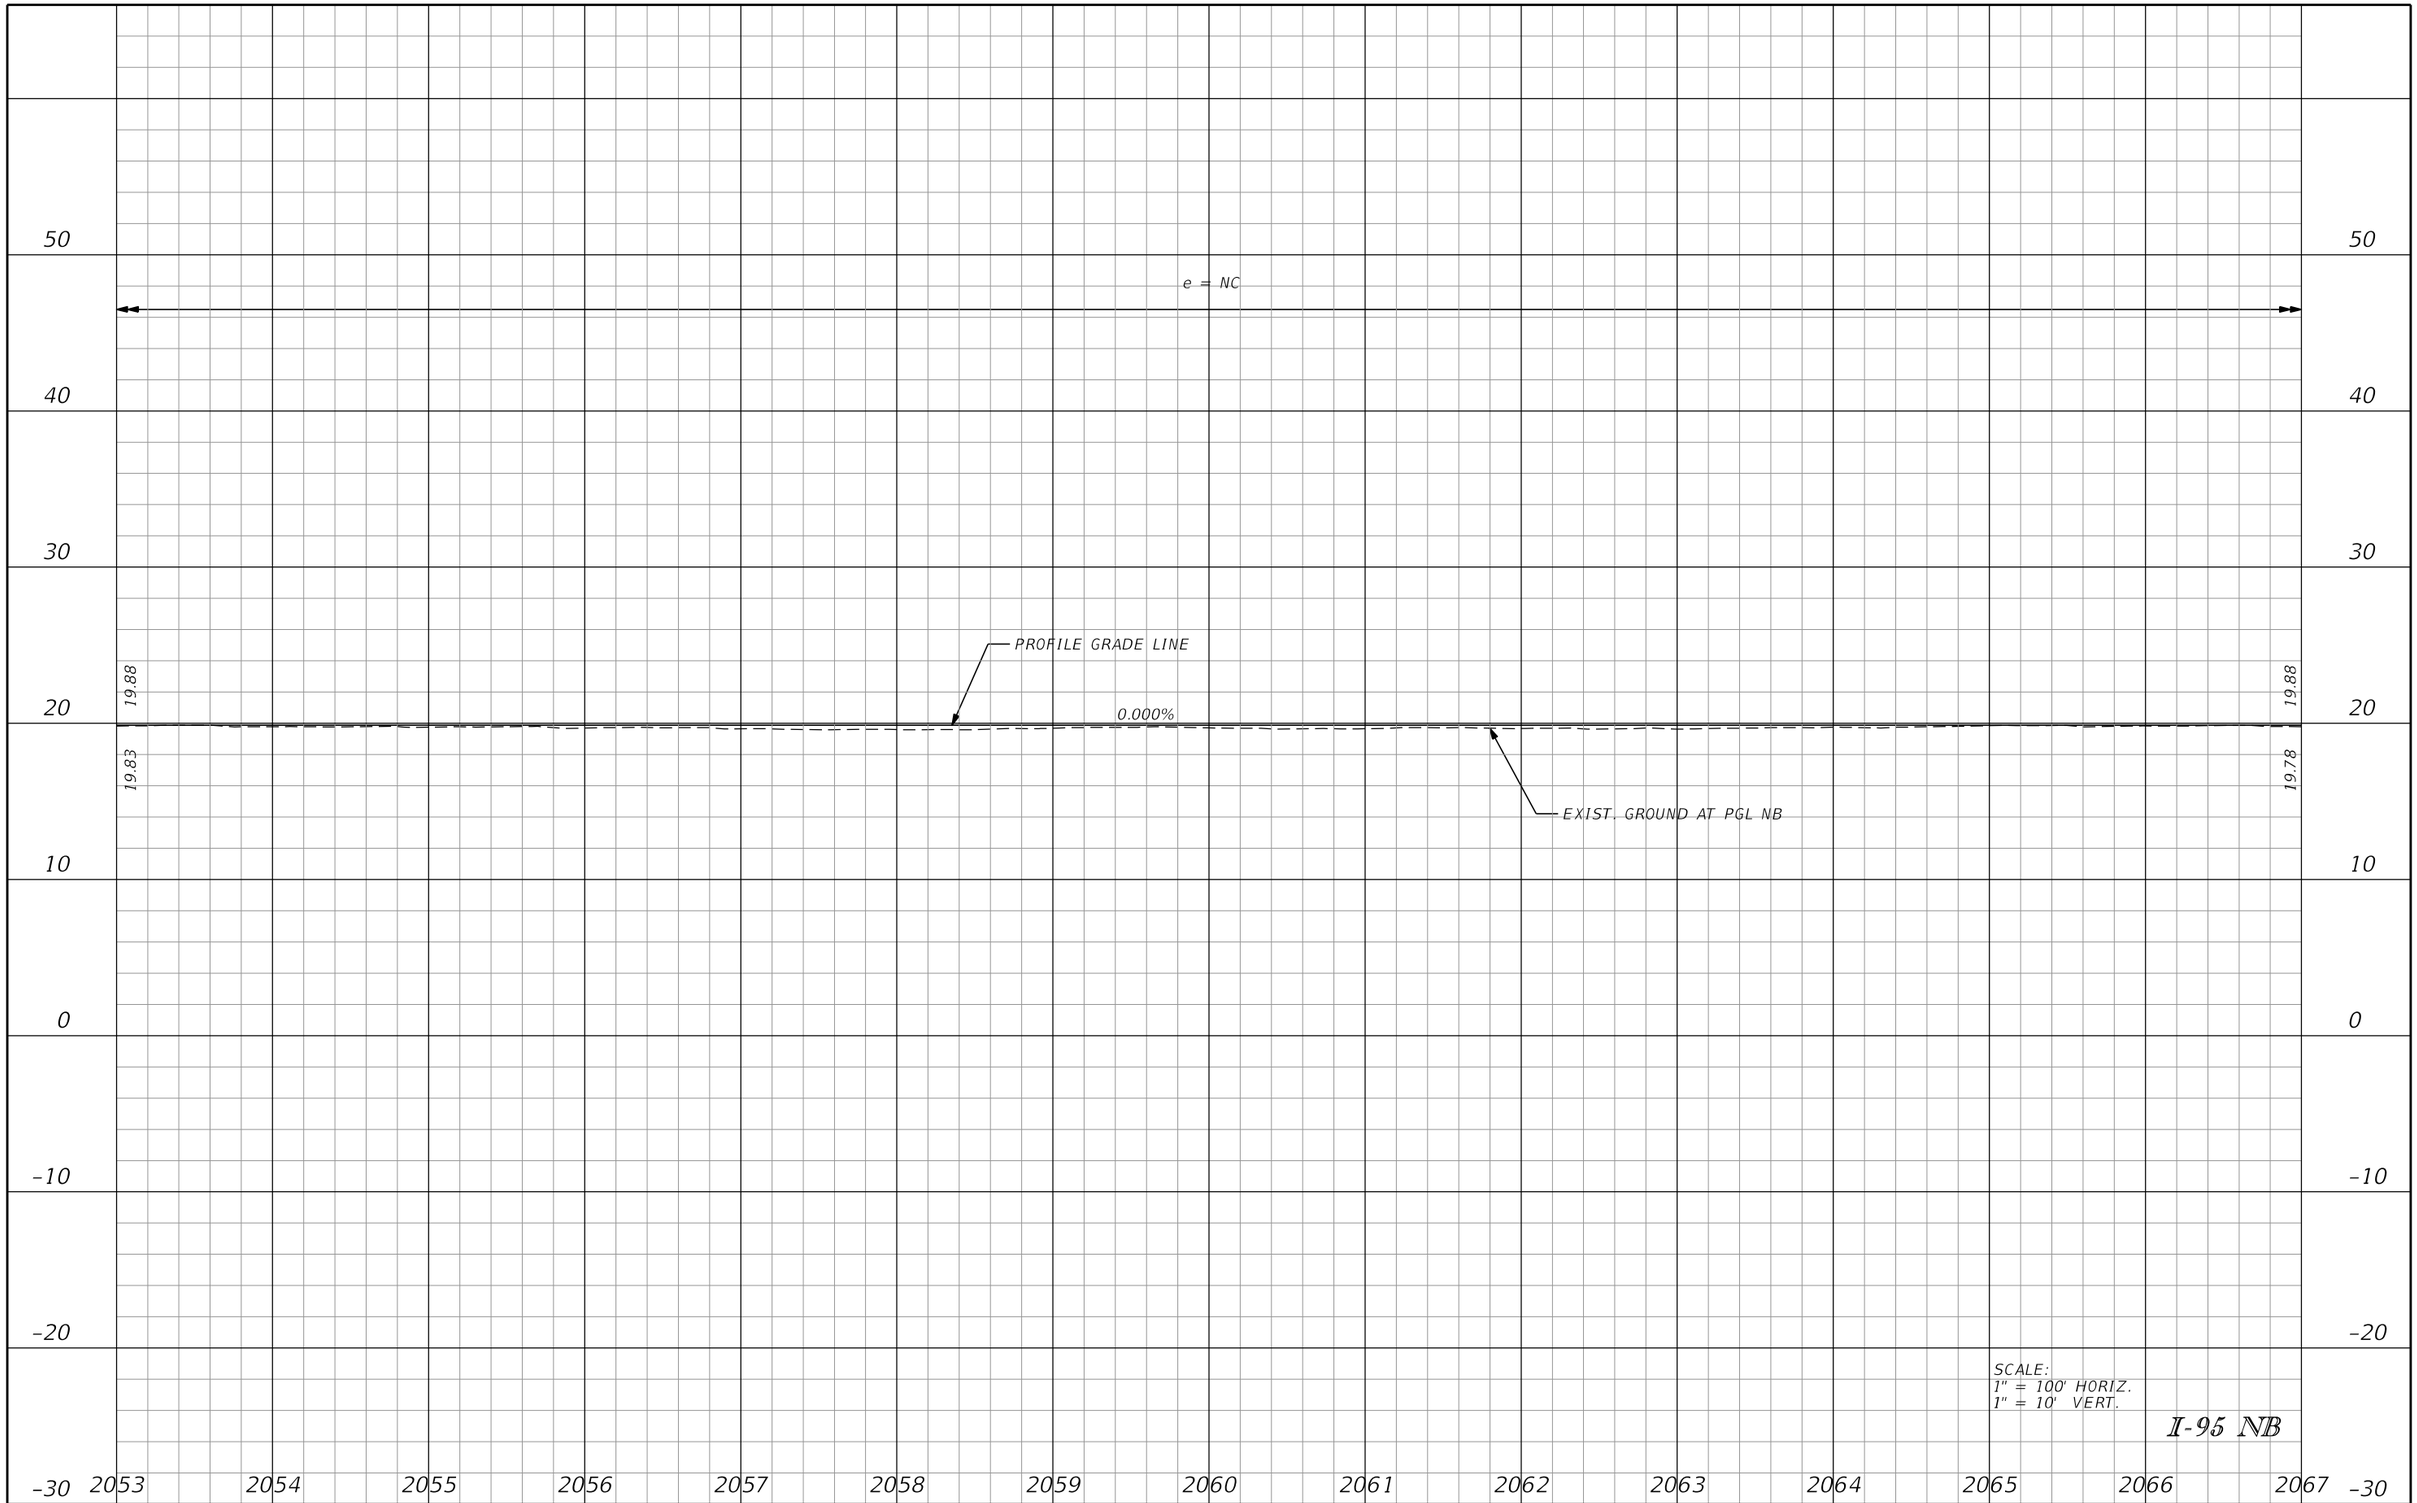

REVISIONS			
DATE	DESCRIPTION	DATE	DESCRIPTION

DOUGLAS GREEN, P.E.
P.E. LICENSE NUMBER 42579
RS&H, INC.
3125 W. COMMERCIAL BLVD., SUITE 130
FORT LAUDERDALE, FLORIDA 3309-3451
CERTIFICATE OF AUTHORIZATION 5620

STATE OF FLORIDA
DEPARTMENT OF TRANSPORTATION

ROAD NO.	COUNTY	FINANCIAL PROJECT ID
SR 9	PALM BEACH	413265-1-52-01

ROADWAY PROFILE

SHEET NO. 51

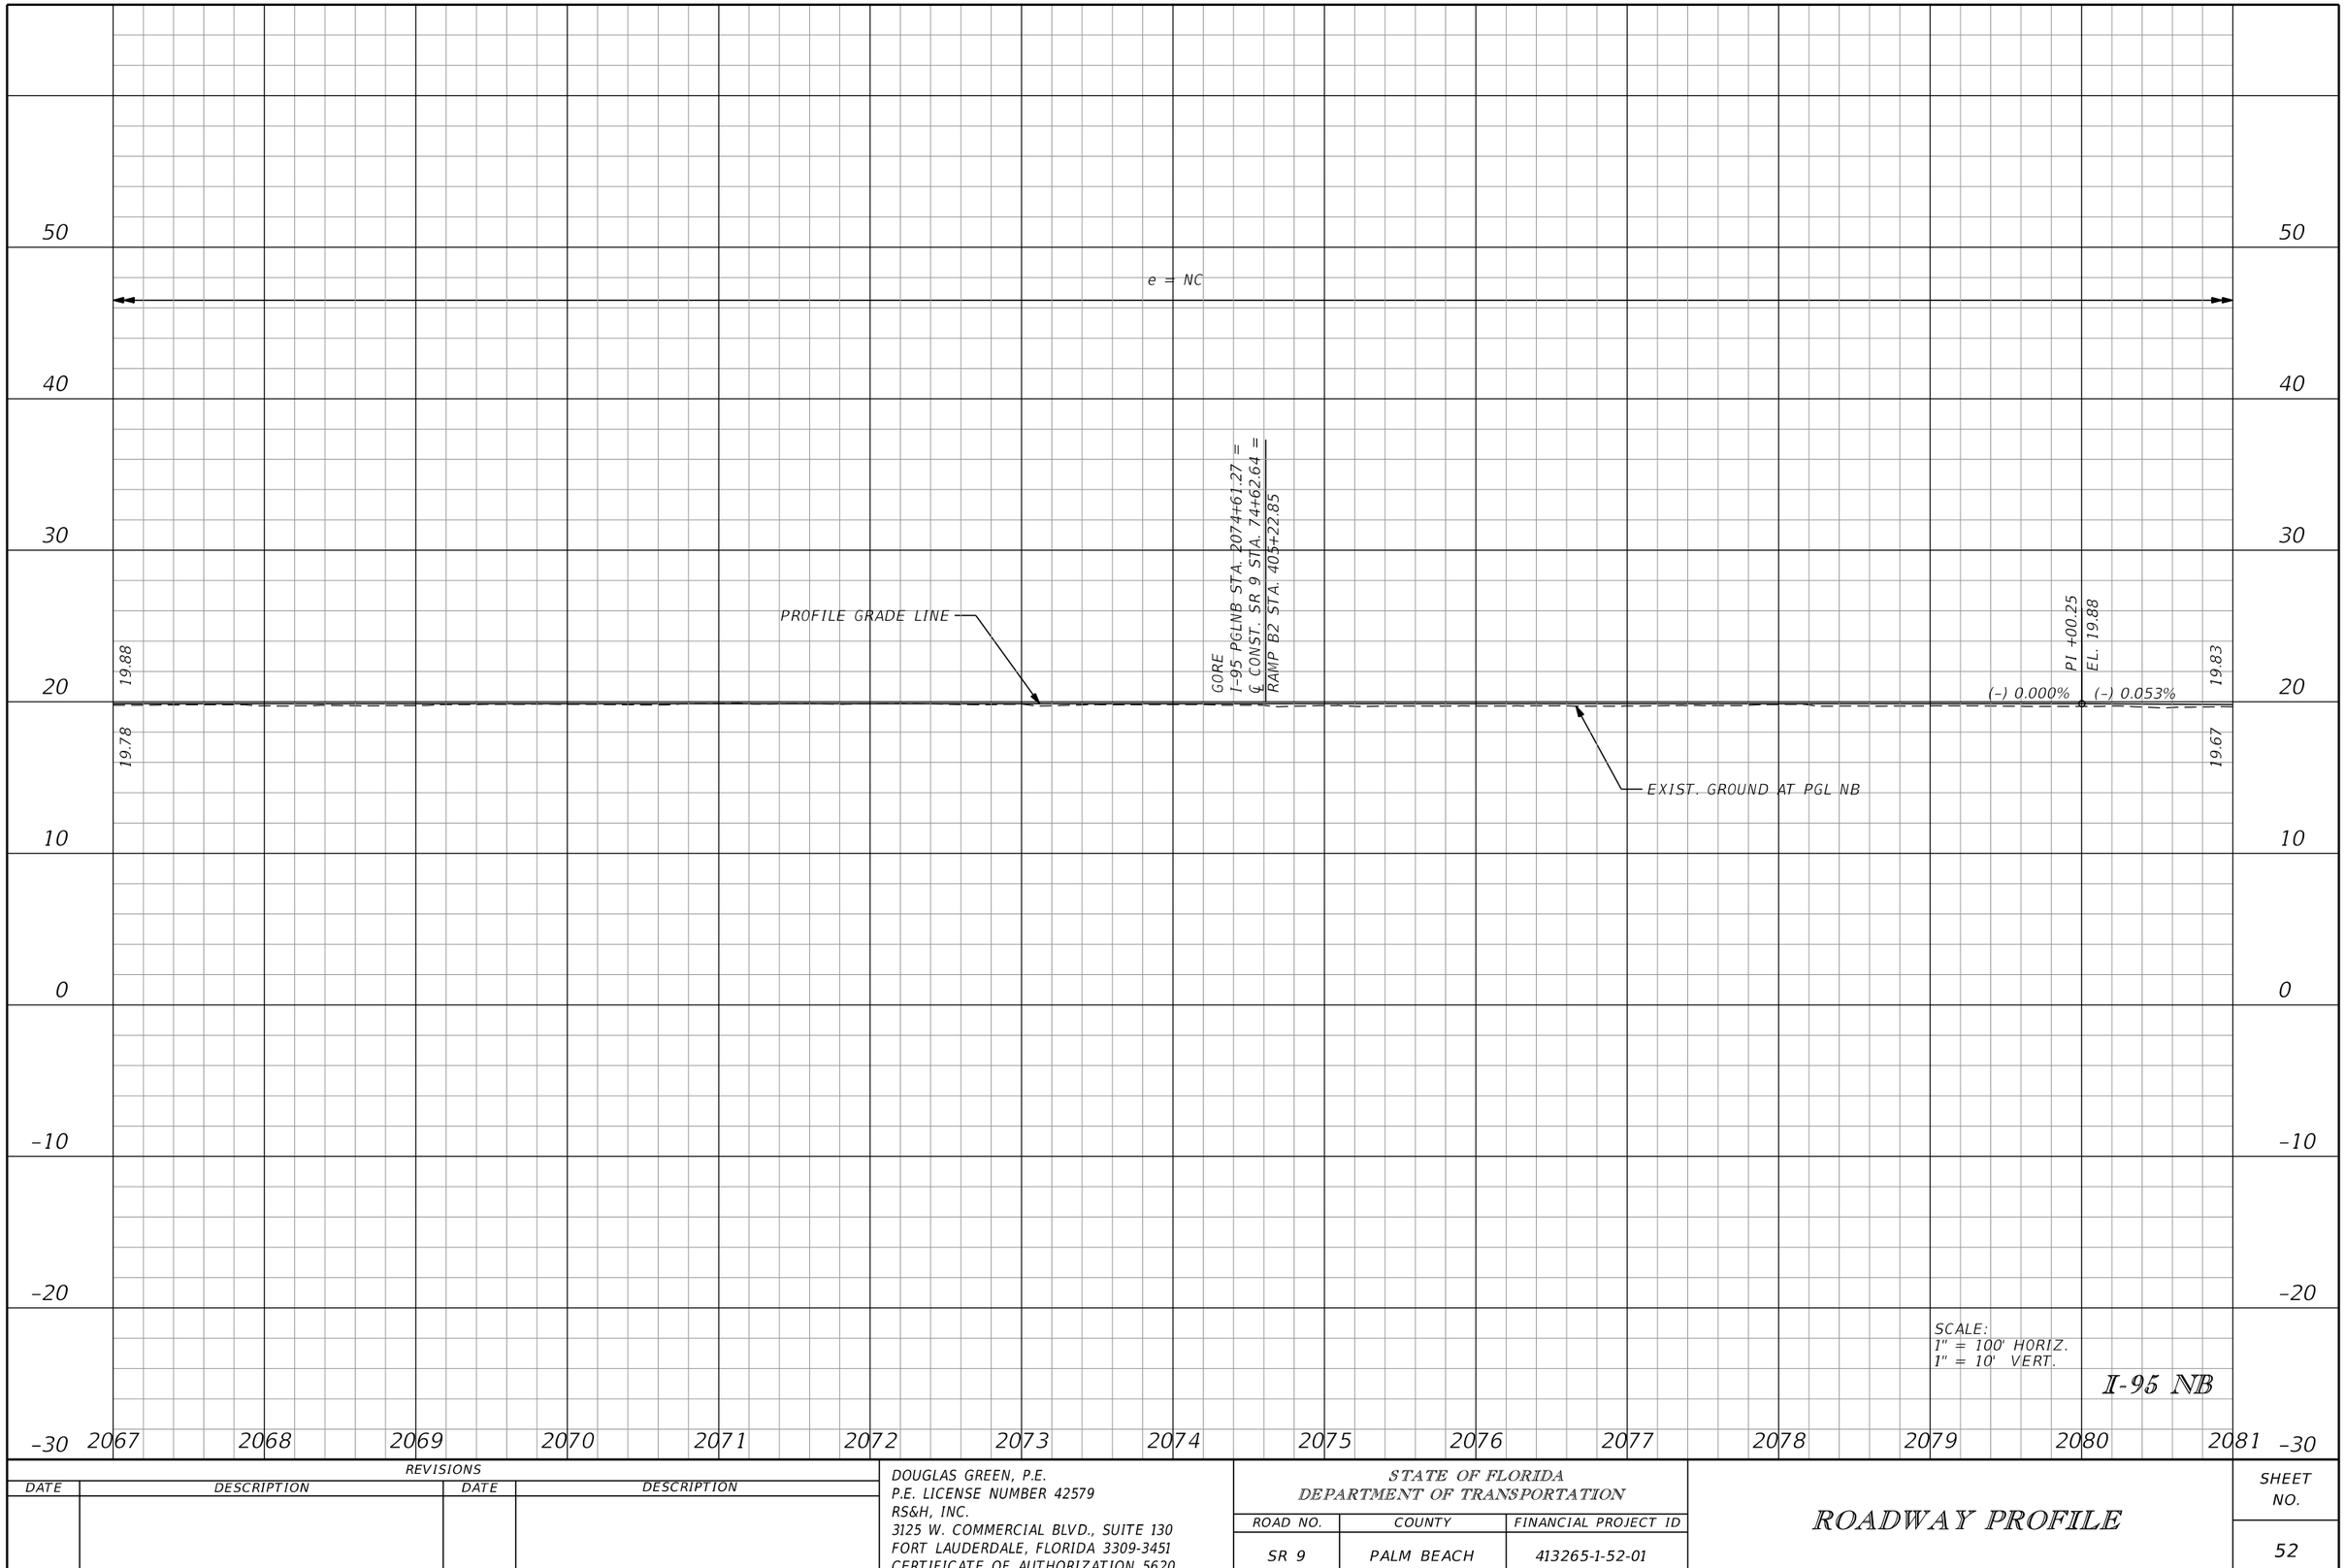

REVISIONS			
DATE	DESCRIPTION	DATE	DESCRIPTION

DOUGLAS GREEN, P.E.
P.E. LICENSE NUMBER 42579
RS&H, INC.
3125 W. COMMERCIAL BLVD., SUITE 130
FORT LAUDERDALE, FLORIDA 3309-3451
CERTIFICATE OF AUTHORIZATION 5620

STATE OF FLORIDA
DEPARTMENT OF TRANSPORTATION

ROAD NO.	COUNTY	FINANCIAL PROJECT ID
SR 9	PALM BEACH	413265-1-52-01

ROADWAY PROFILE

SHEET NO. 52

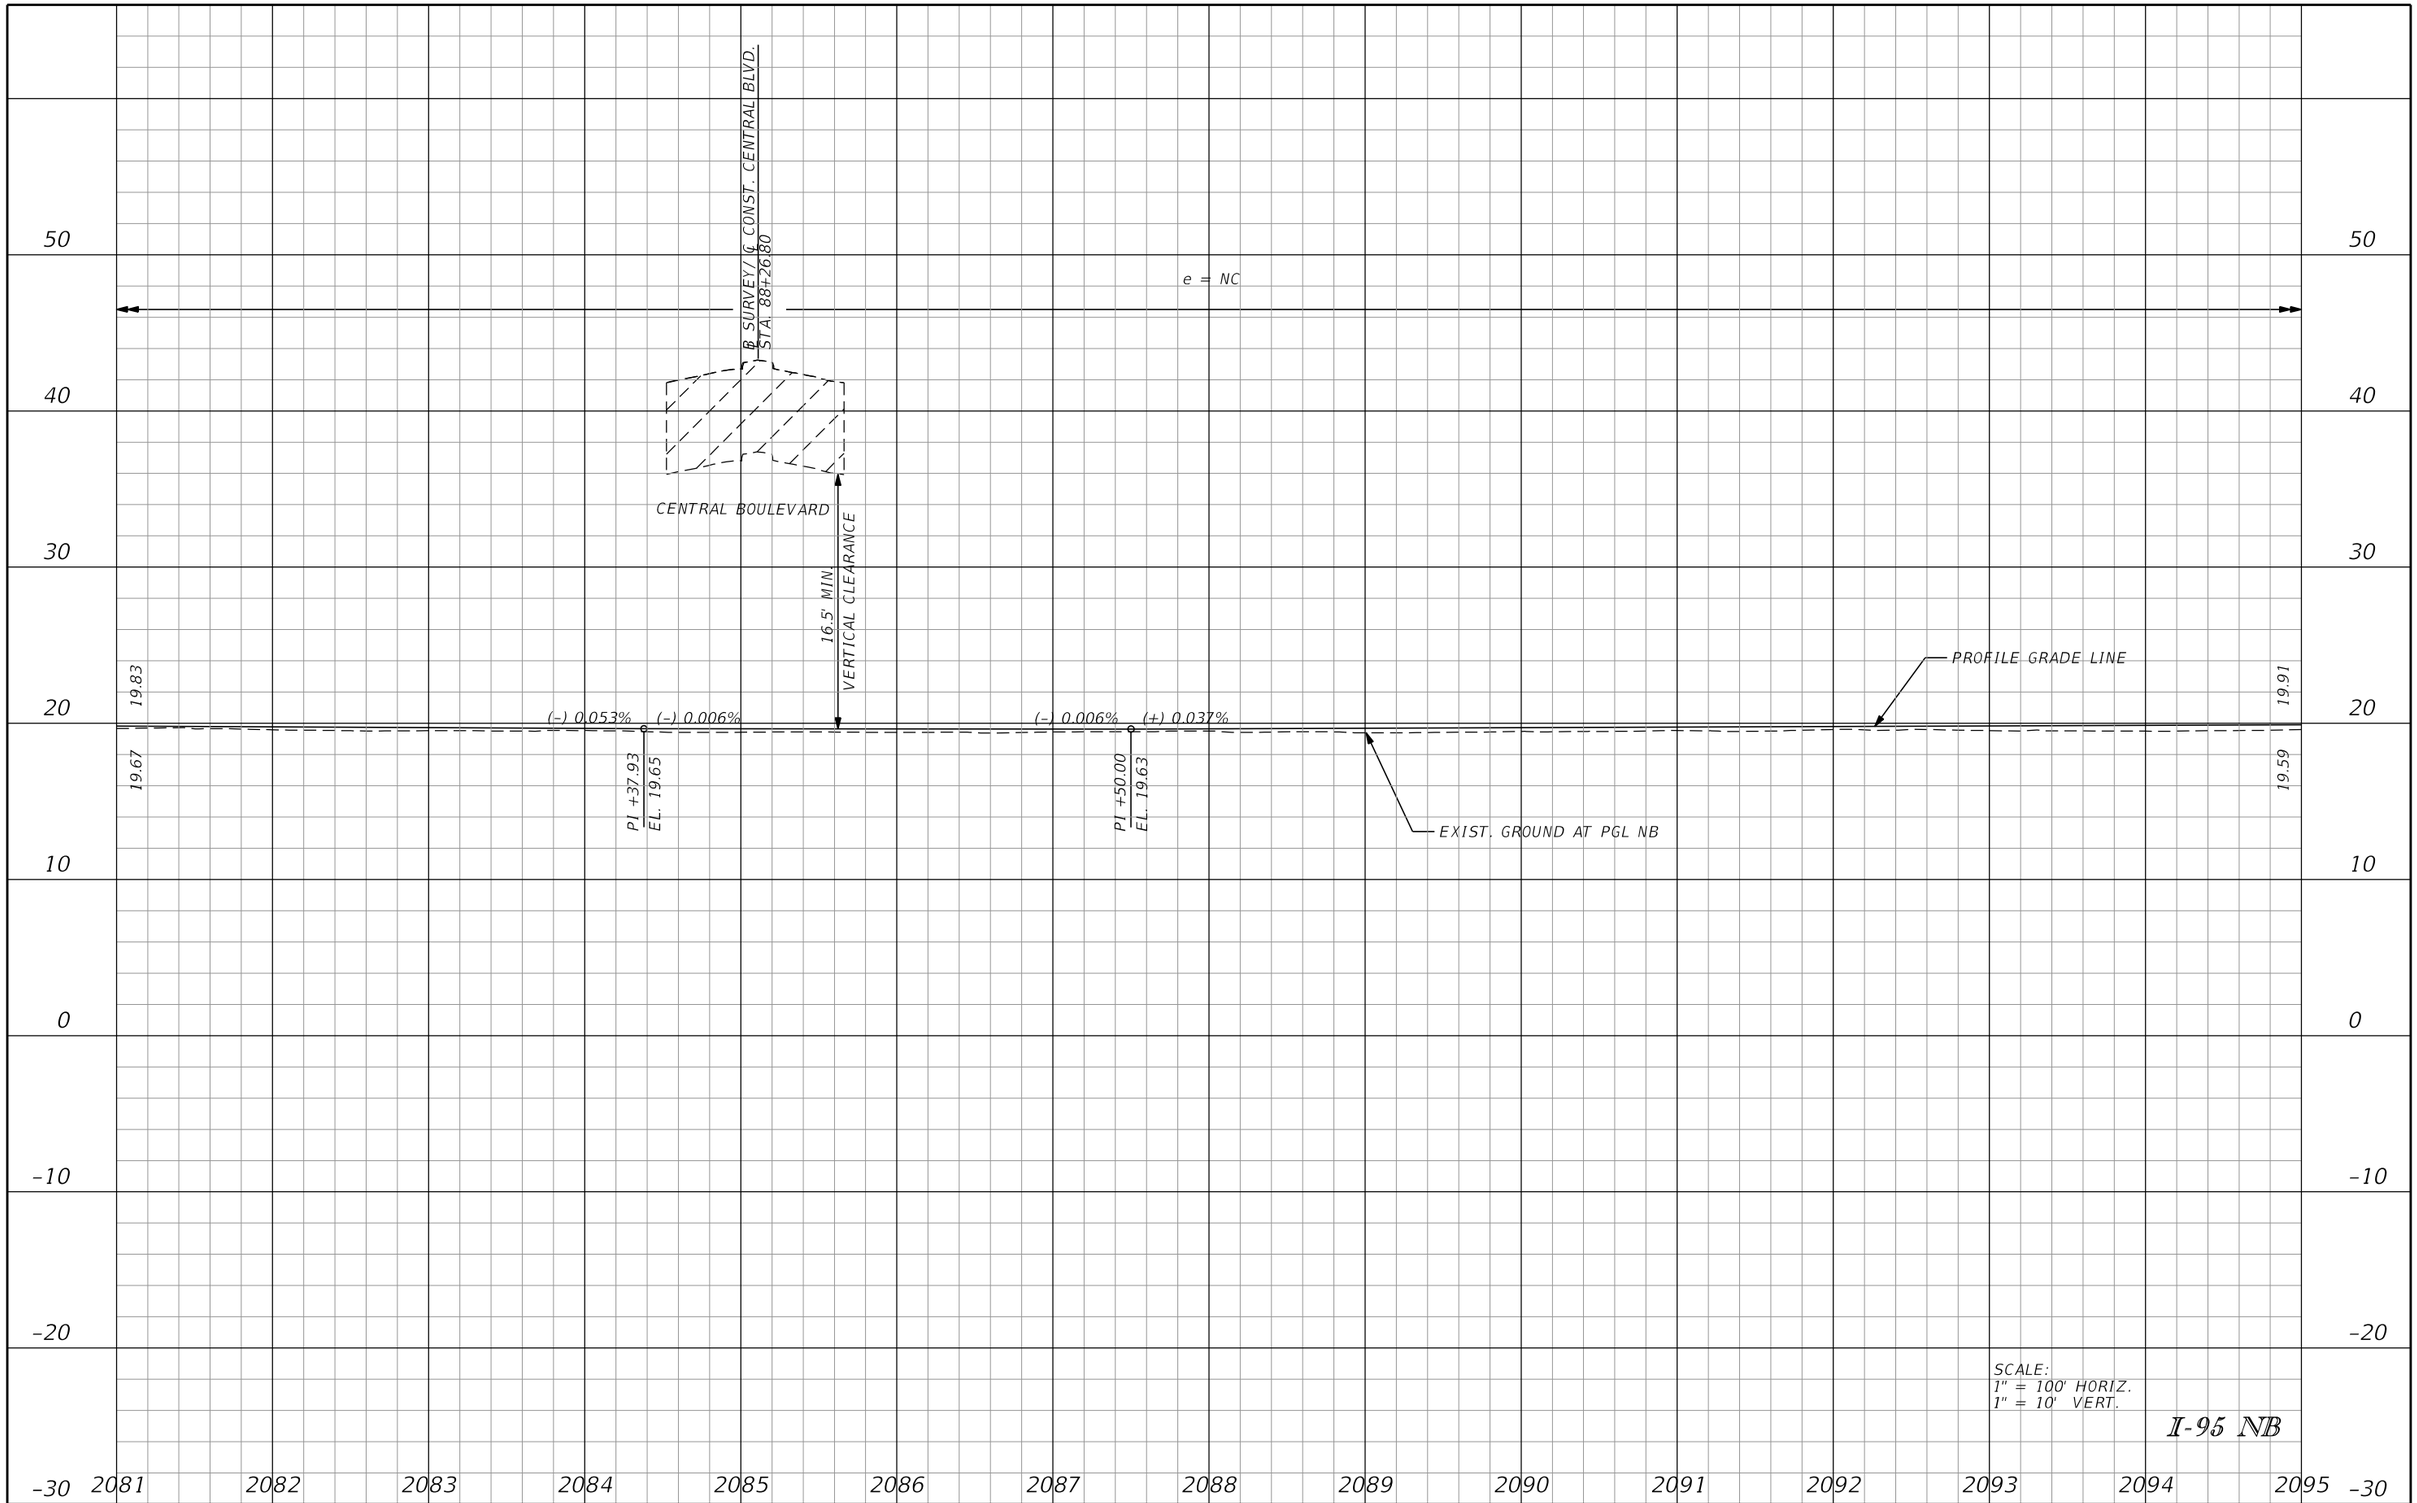

REVISIONS			
DATE	DESCRIPTION	DATE	DESCRIPTION

DOUGLAS GREEN, P.E.
P.E. LICENSE NUMBER 42579
RS&H, INC.
3125 W. COMMERCIAL BLVD., SUITE 130
FORT LAUDERDALE, FLORIDA 3309-3451
CERTIFICATE OF AUTHORIZATION 5620

STATE OF FLORIDA
DEPARTMENT OF TRANSPORTATION

ROAD NO.	COUNTY	FINANCIAL PROJECT ID
SR 9	PALM BEACH	413265-1-52-01

ROADWAY PROFILE

SHEET NO. 53

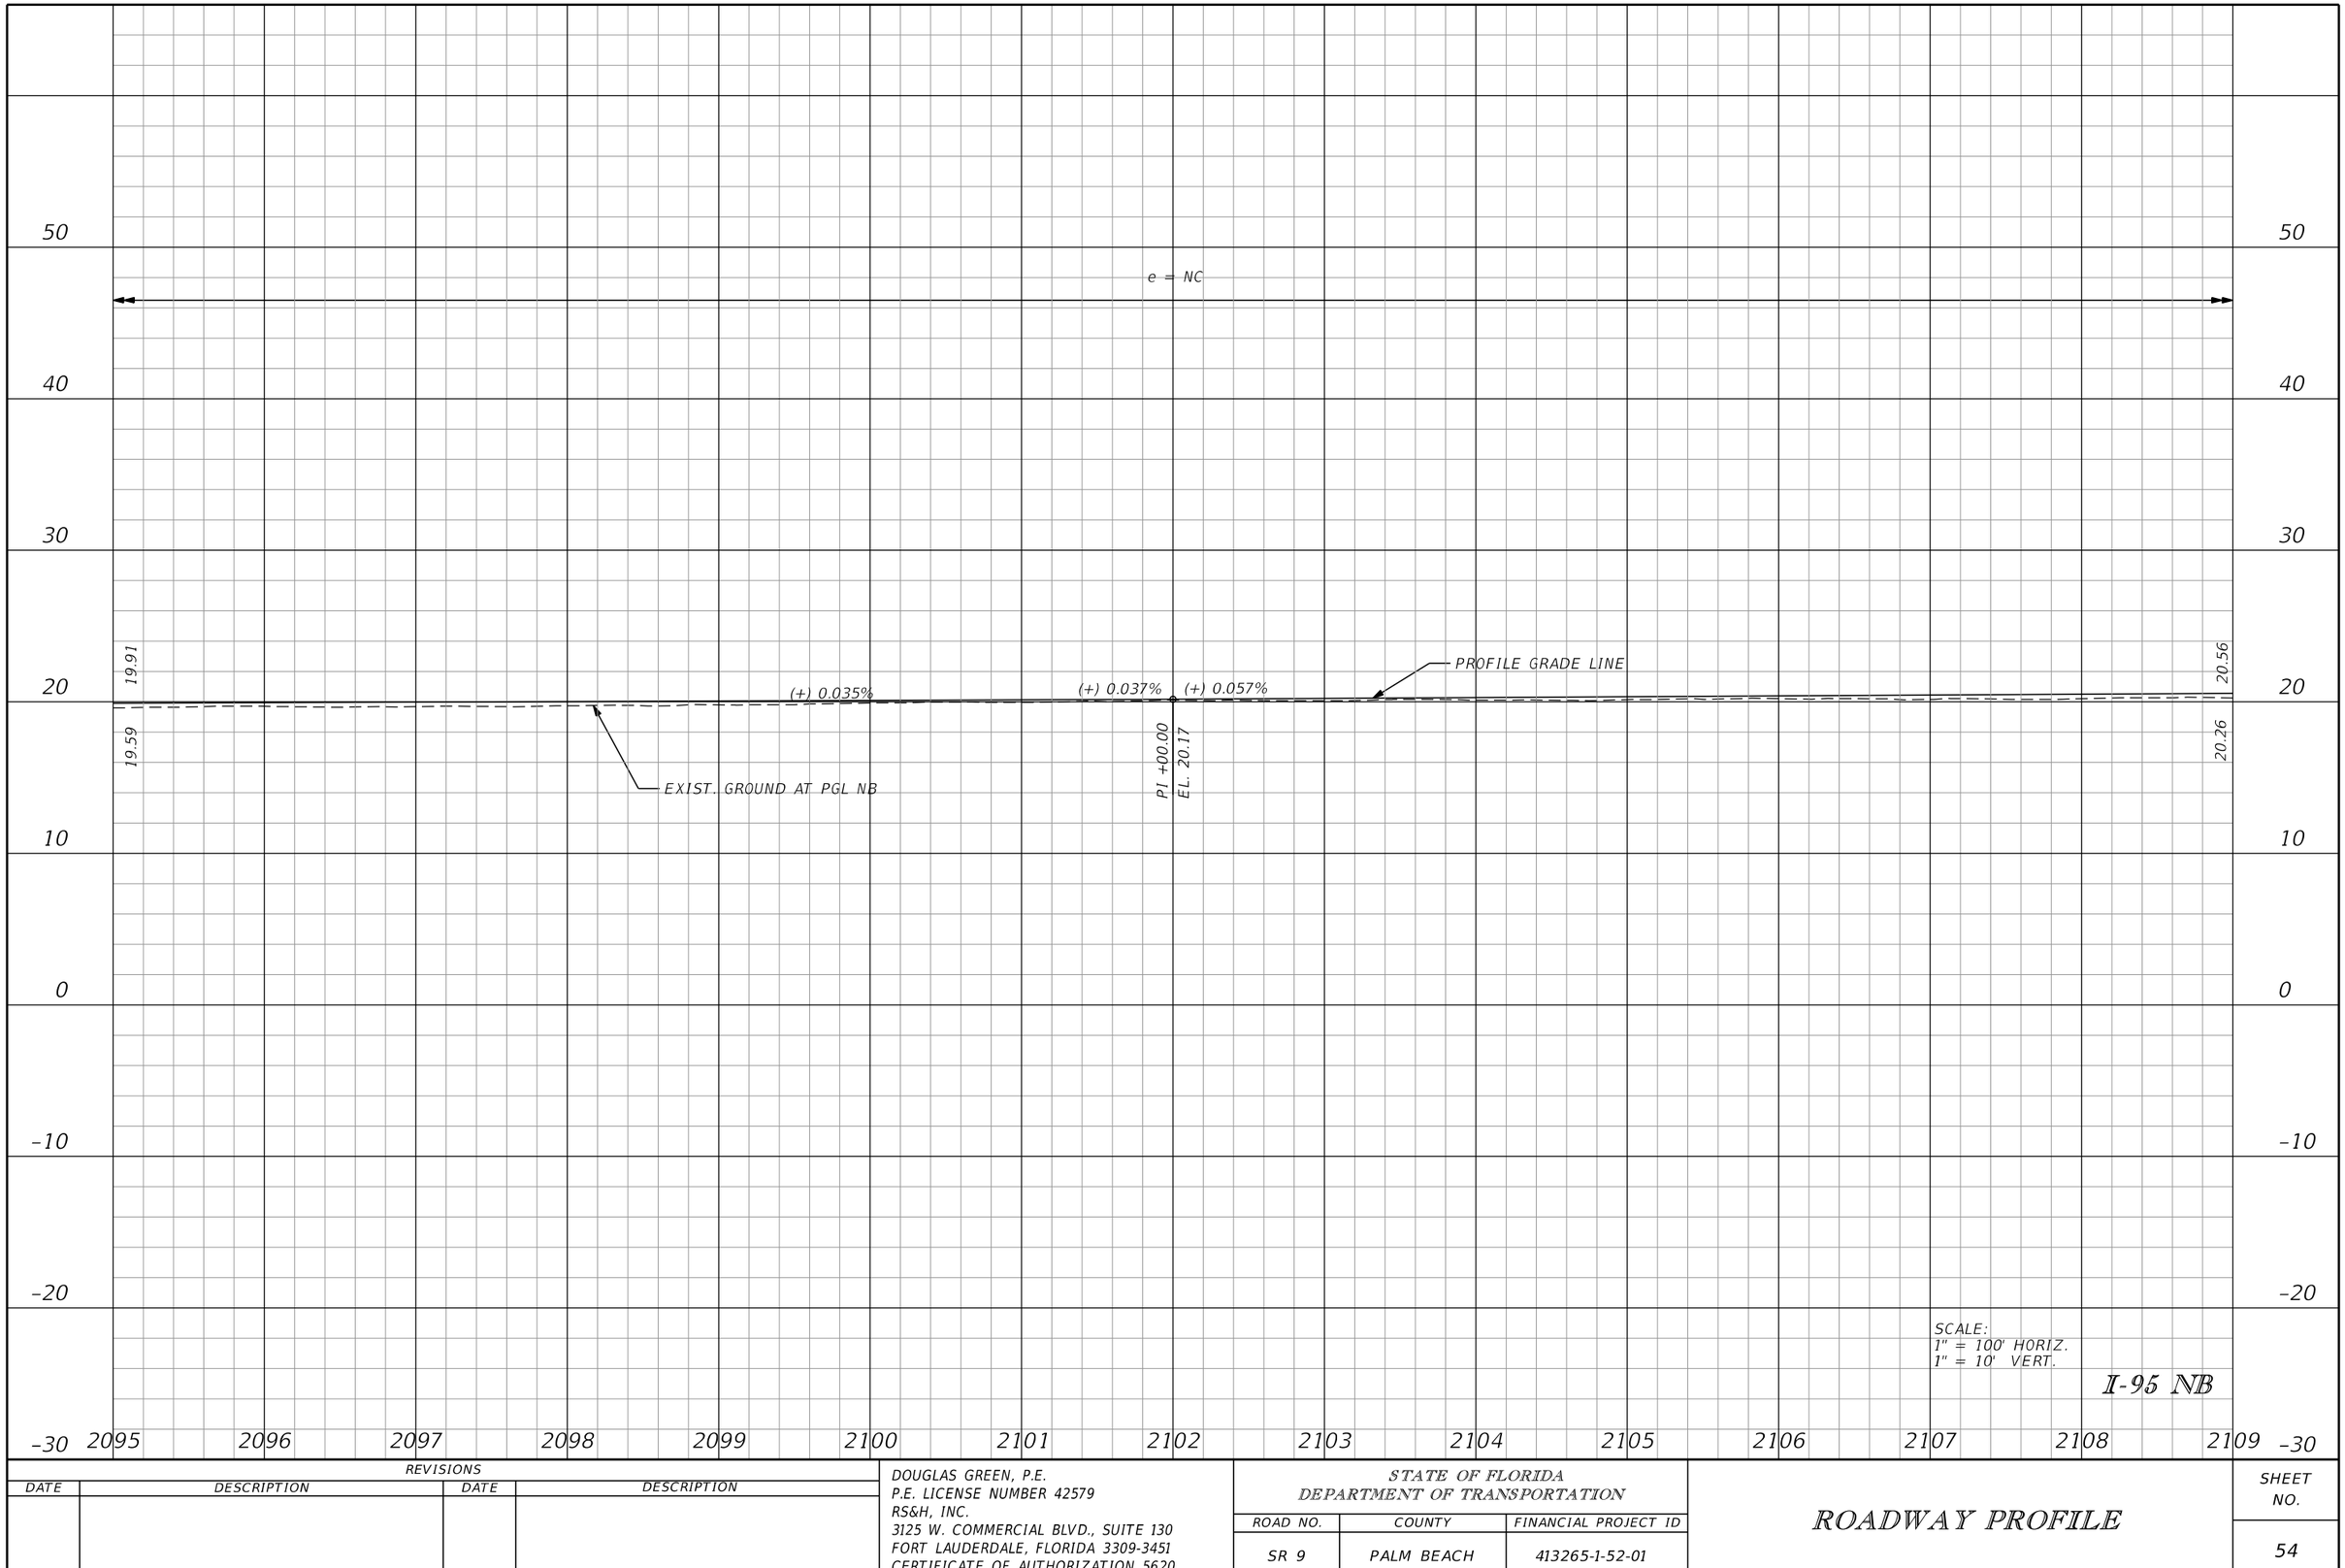

SCALE:
1" = 100' HORIZ.
1" = 10' VERT.

I-95 NB

REVISIONS			
DATE	DESCRIPTION	DATE	DESCRIPTION

DOUGLAS GREEN, P.E.
P.E. LICENSE NUMBER 42579
RS&H, INC.
3125 W. COMMERCIAL BLVD., SUITE 130
FORT LAUDERDALE, FLORIDA 3309-3451
CERTIFICATE OF AUTHORIZATION 5620

STATE OF FLORIDA
DEPARTMENT OF TRANSPORTATION

ROAD NO.	COUNTY	FINANCIAL PROJECT ID
SR 9	PALM BEACH	413265-1-52-01

ROADWAY PROFILE

SHEET NO. 54

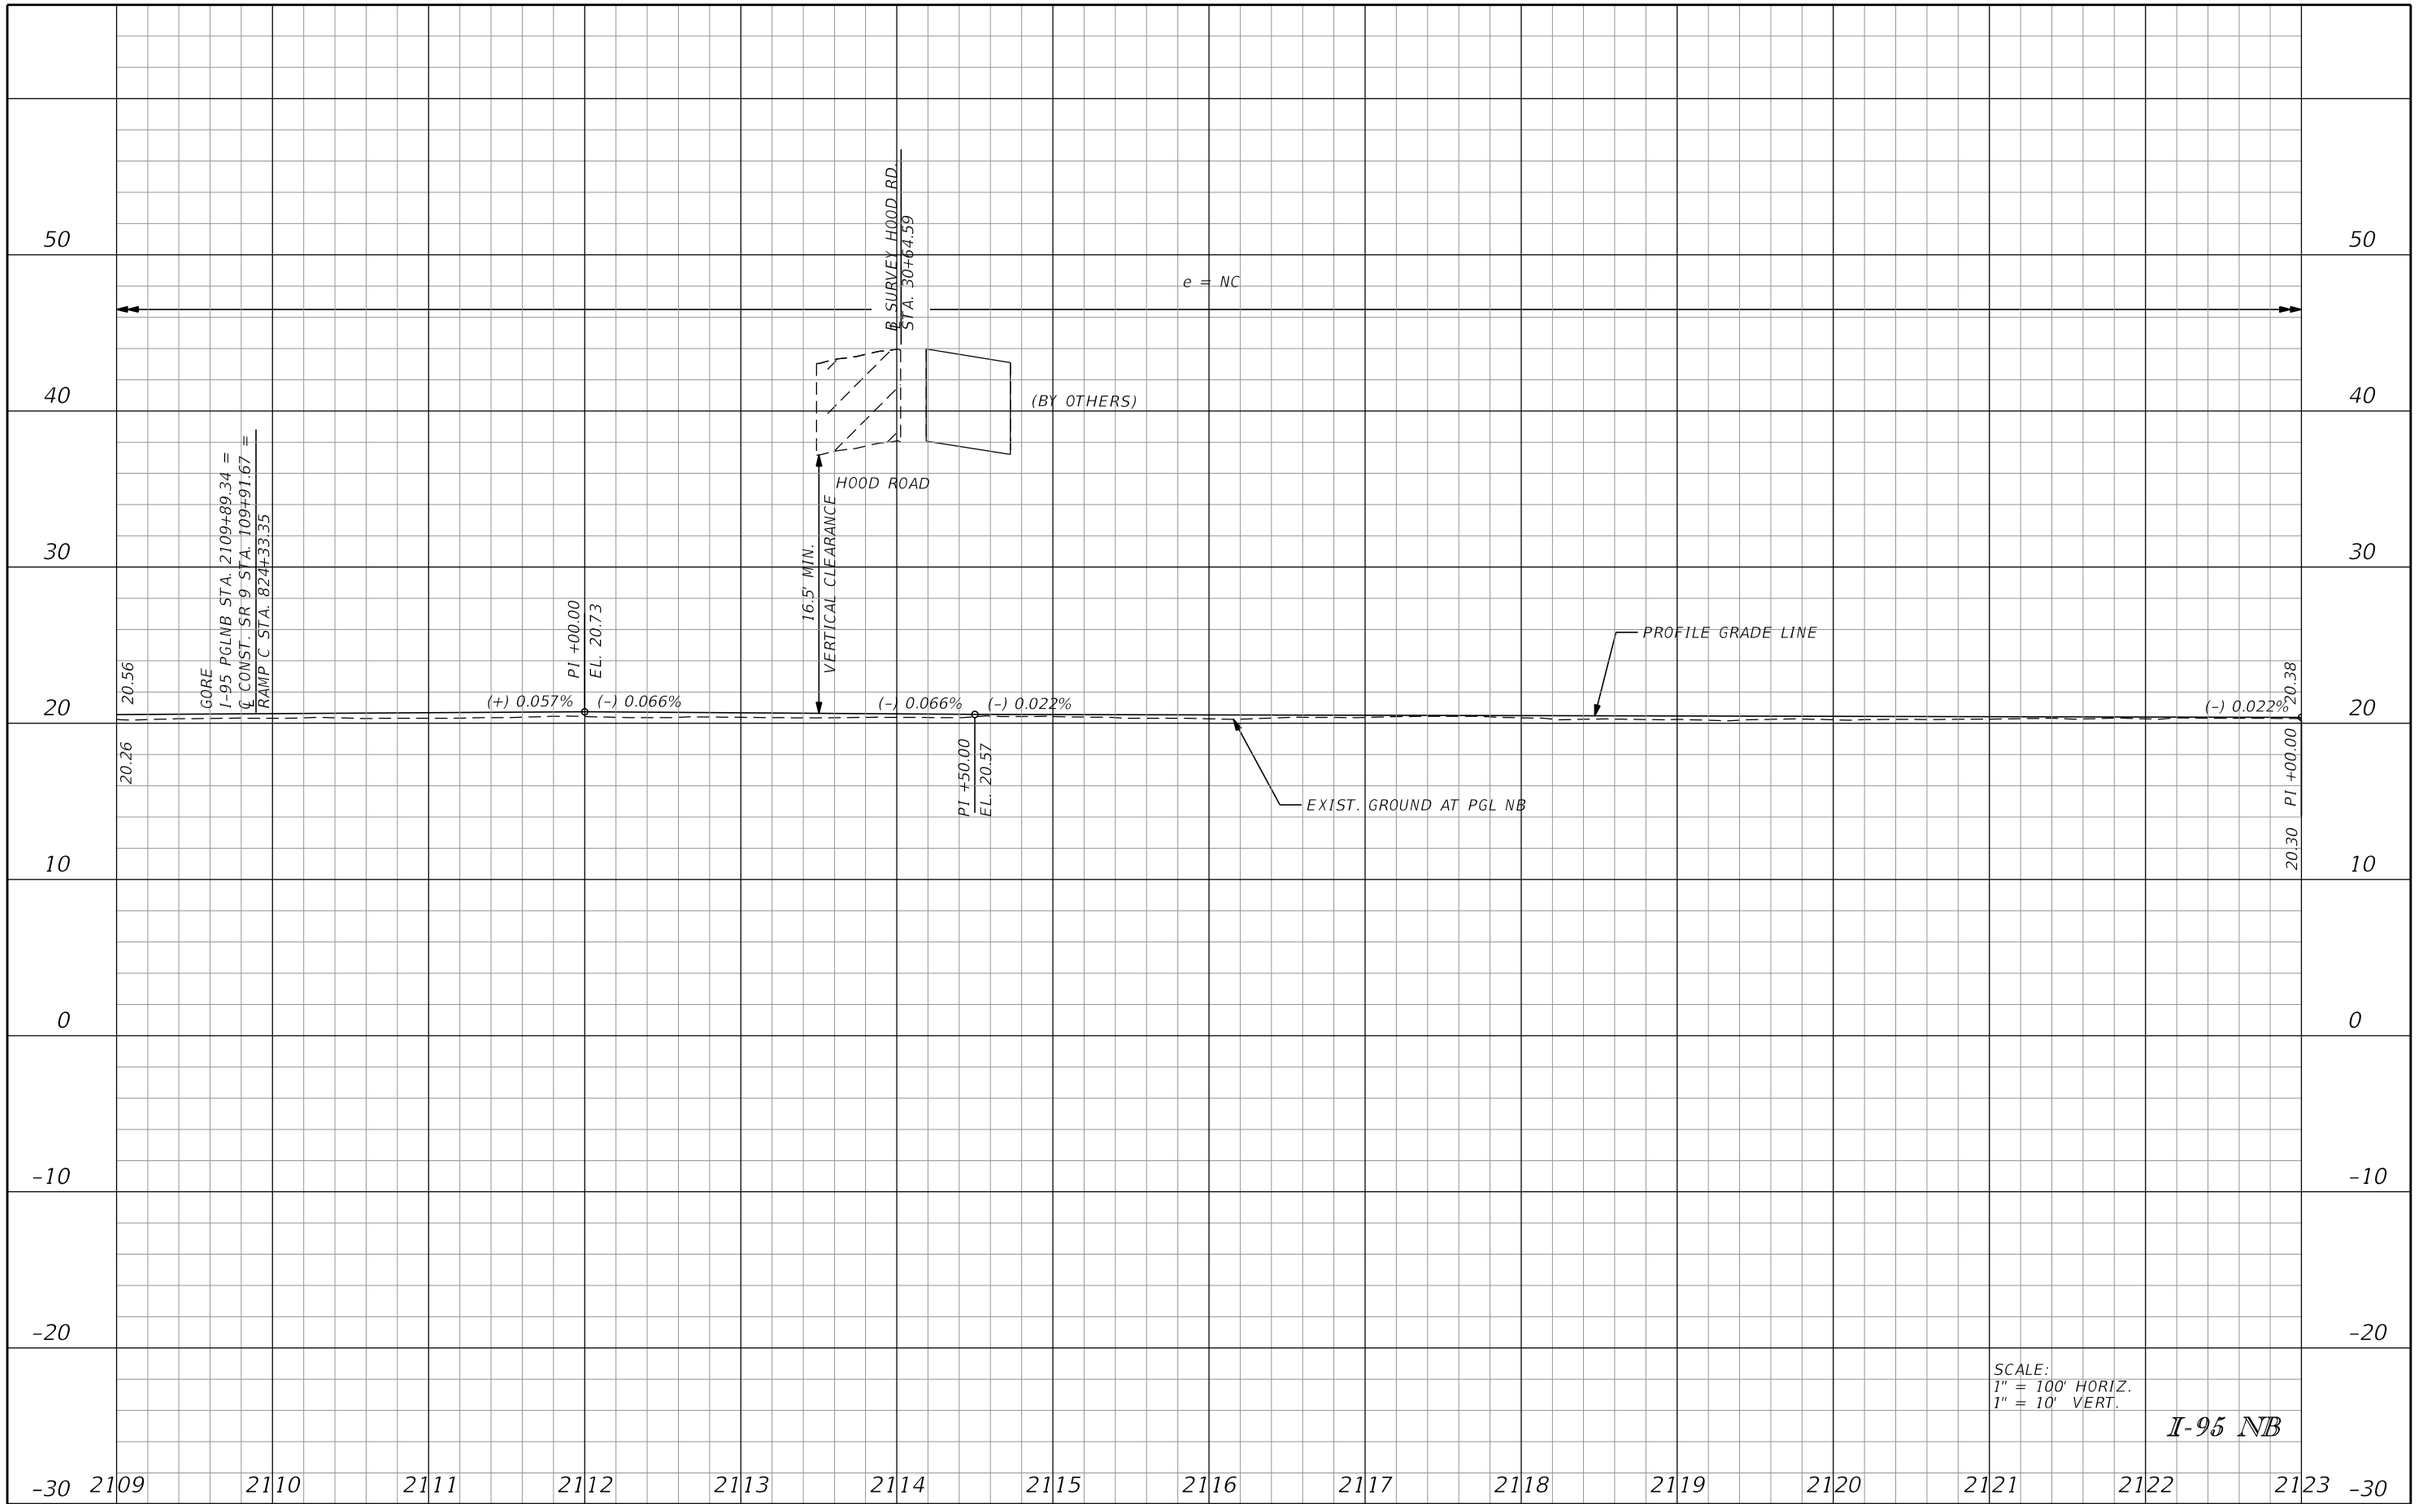

REVISIONS			
DATE	DESCRIPTION	DATE	DESCRIPTION

DOUGLAS GREEN, P.E.
P.E. LICENSE NUMBER 42579
RS&H, INC.
3125 W. COMMERCIAL BLVD., SUITE 130
FORT LAUDERDALE, FLORIDA 3309-3451
CERTIFICATE OF AUTHORIZATION 5620

STATE OF FLORIDA
DEPARTMENT OF TRANSPORTATION

ROAD NO.	COUNTY	FINANCIAL PROJECT ID
SR 9	PALM BEACH	413265-1-52-01

ROADWAY PROFILE

SHEET NO. 55

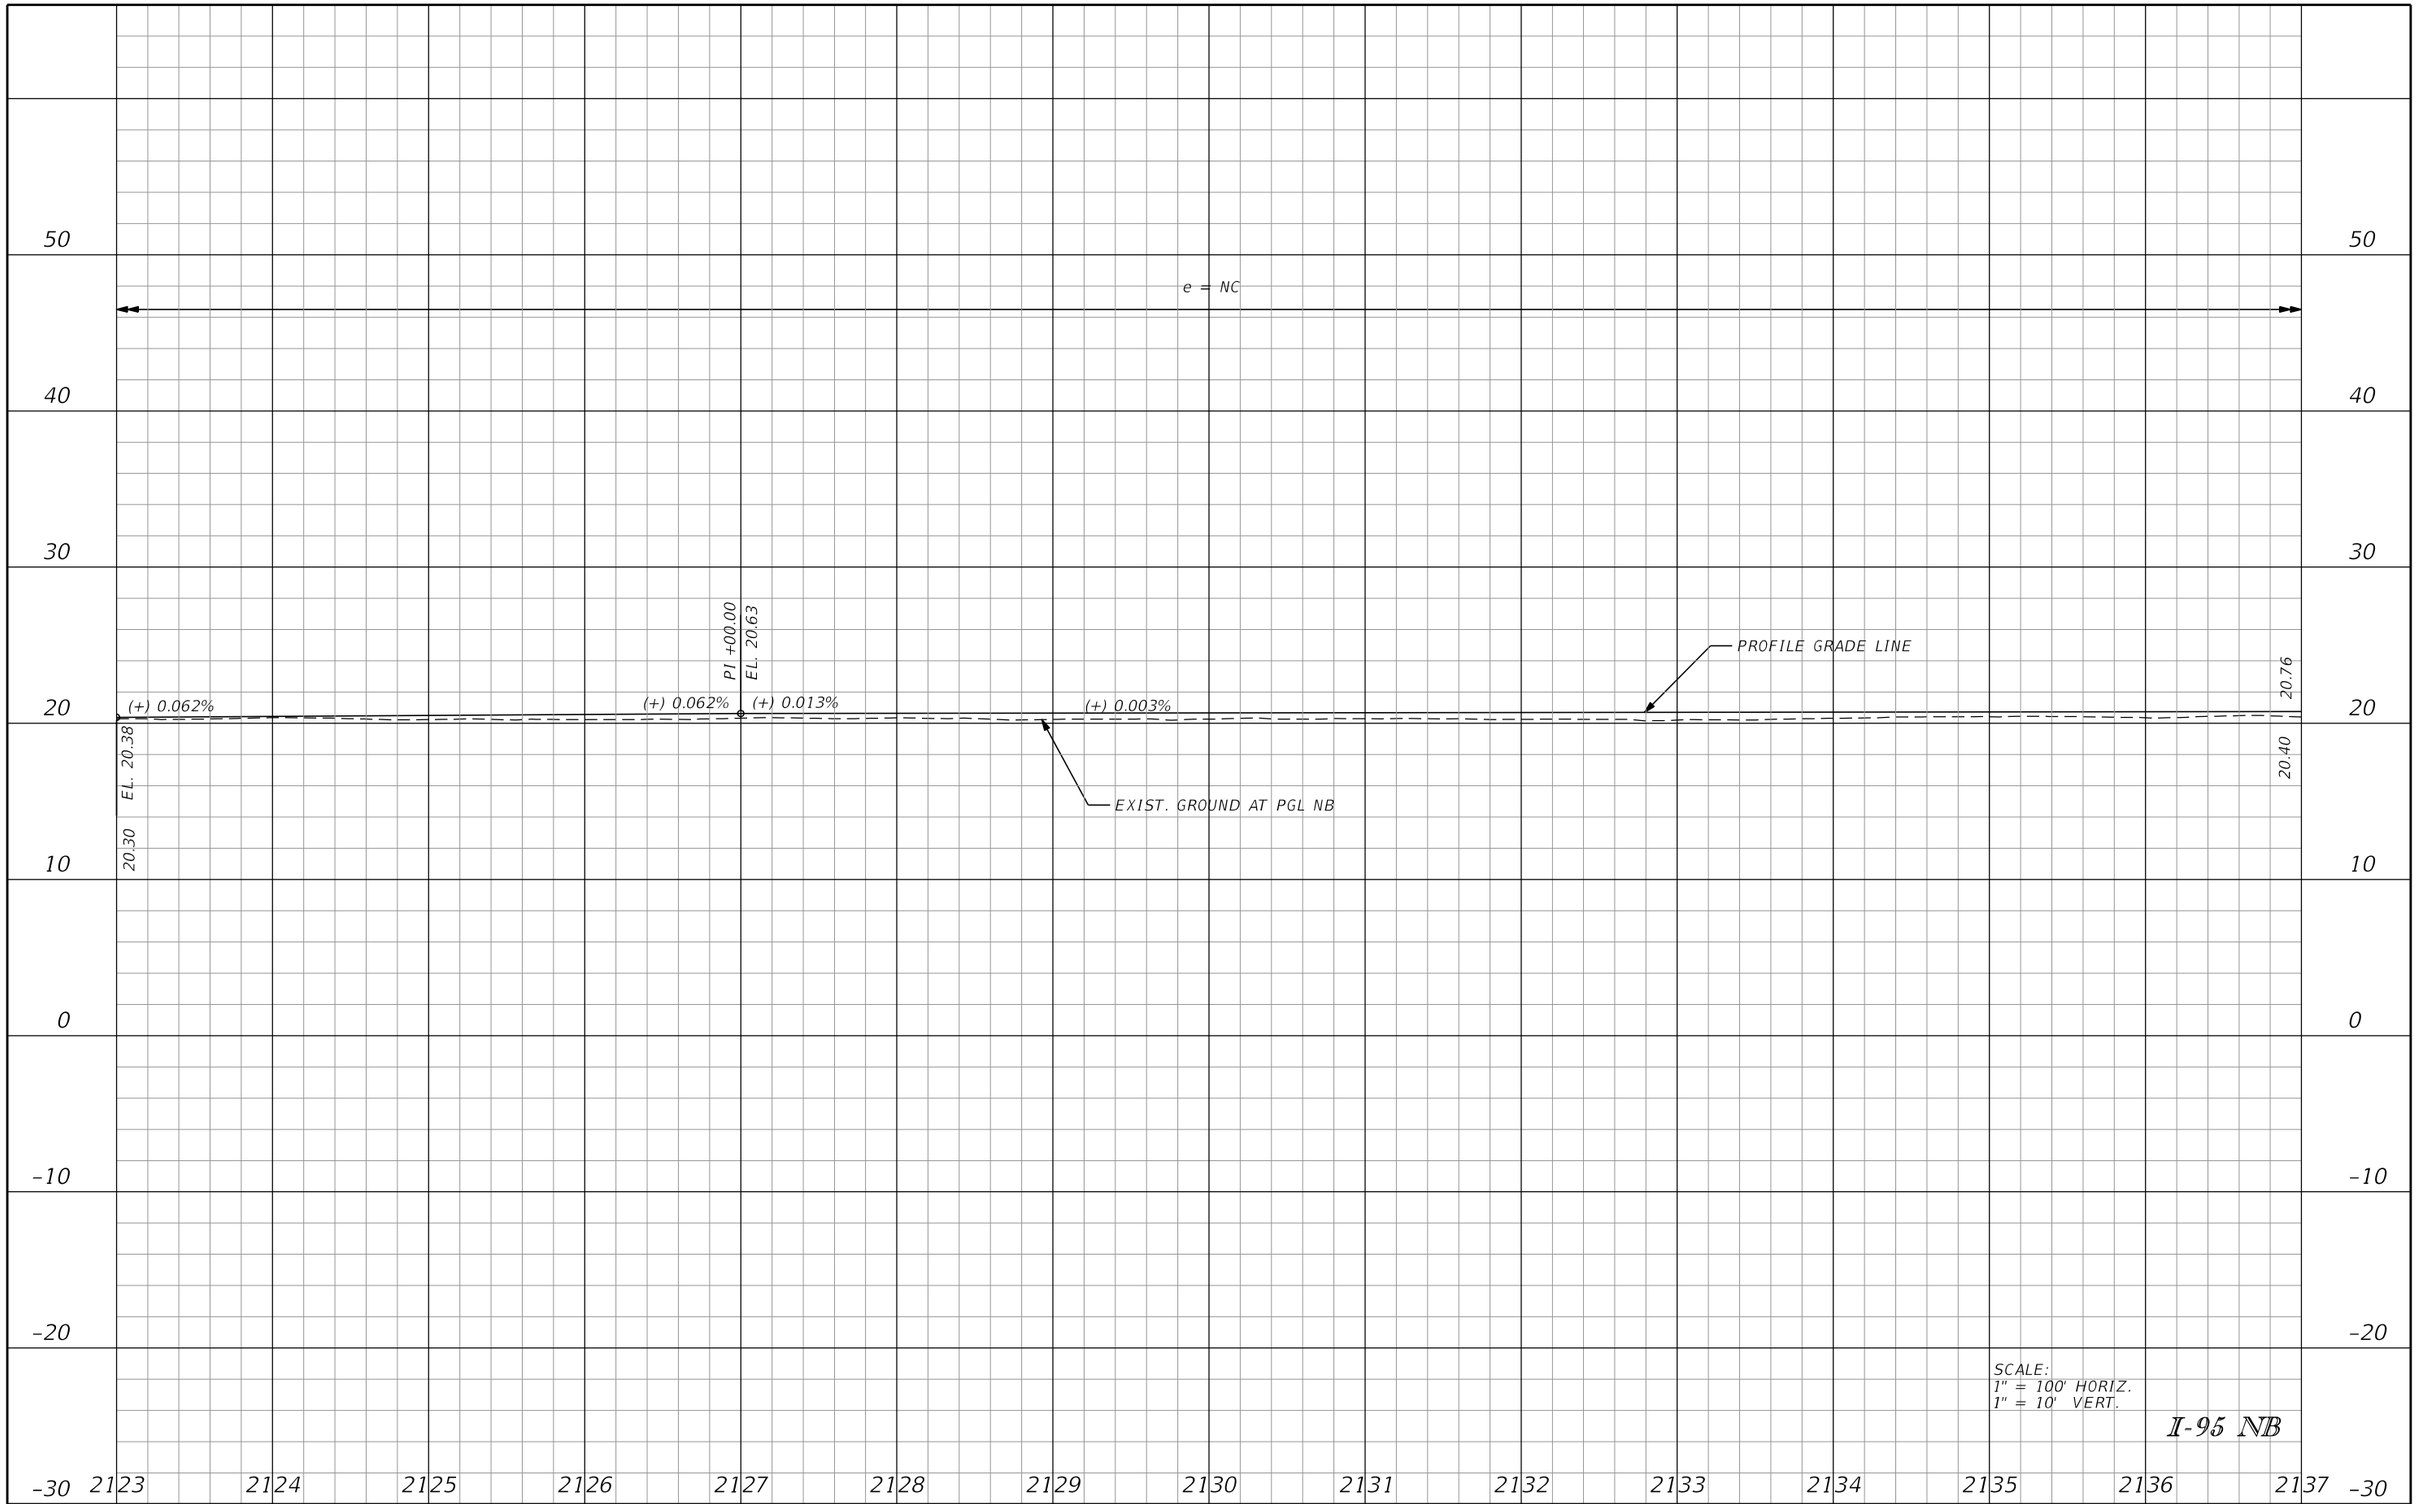

SCALE:
1" = 100' HORIZ.
1" = 10' VERT.

I-95 NB

REVISIONS			
DATE	DESCRIPTION	DATE	DESCRIPTION

DOUGLAS GREEN, P.E.
P.E. LICENSE NUMBER 42579
RS&H, INC.
3125 W. COMMERCIAL BLVD., SUITE 130
FORT LAUDERDALE, FLORIDA 3309-3451
CERTIFICATE OF AUTHORIZATION 5620

STATE OF FLORIDA
DEPARTMENT OF TRANSPORTATION

ROAD NO.	COUNTY	FINANCIAL PROJECT ID
SR 9	PALM BEACH	413265-1-52-01

ROADWAY PROFILE

SHEET NO. 56

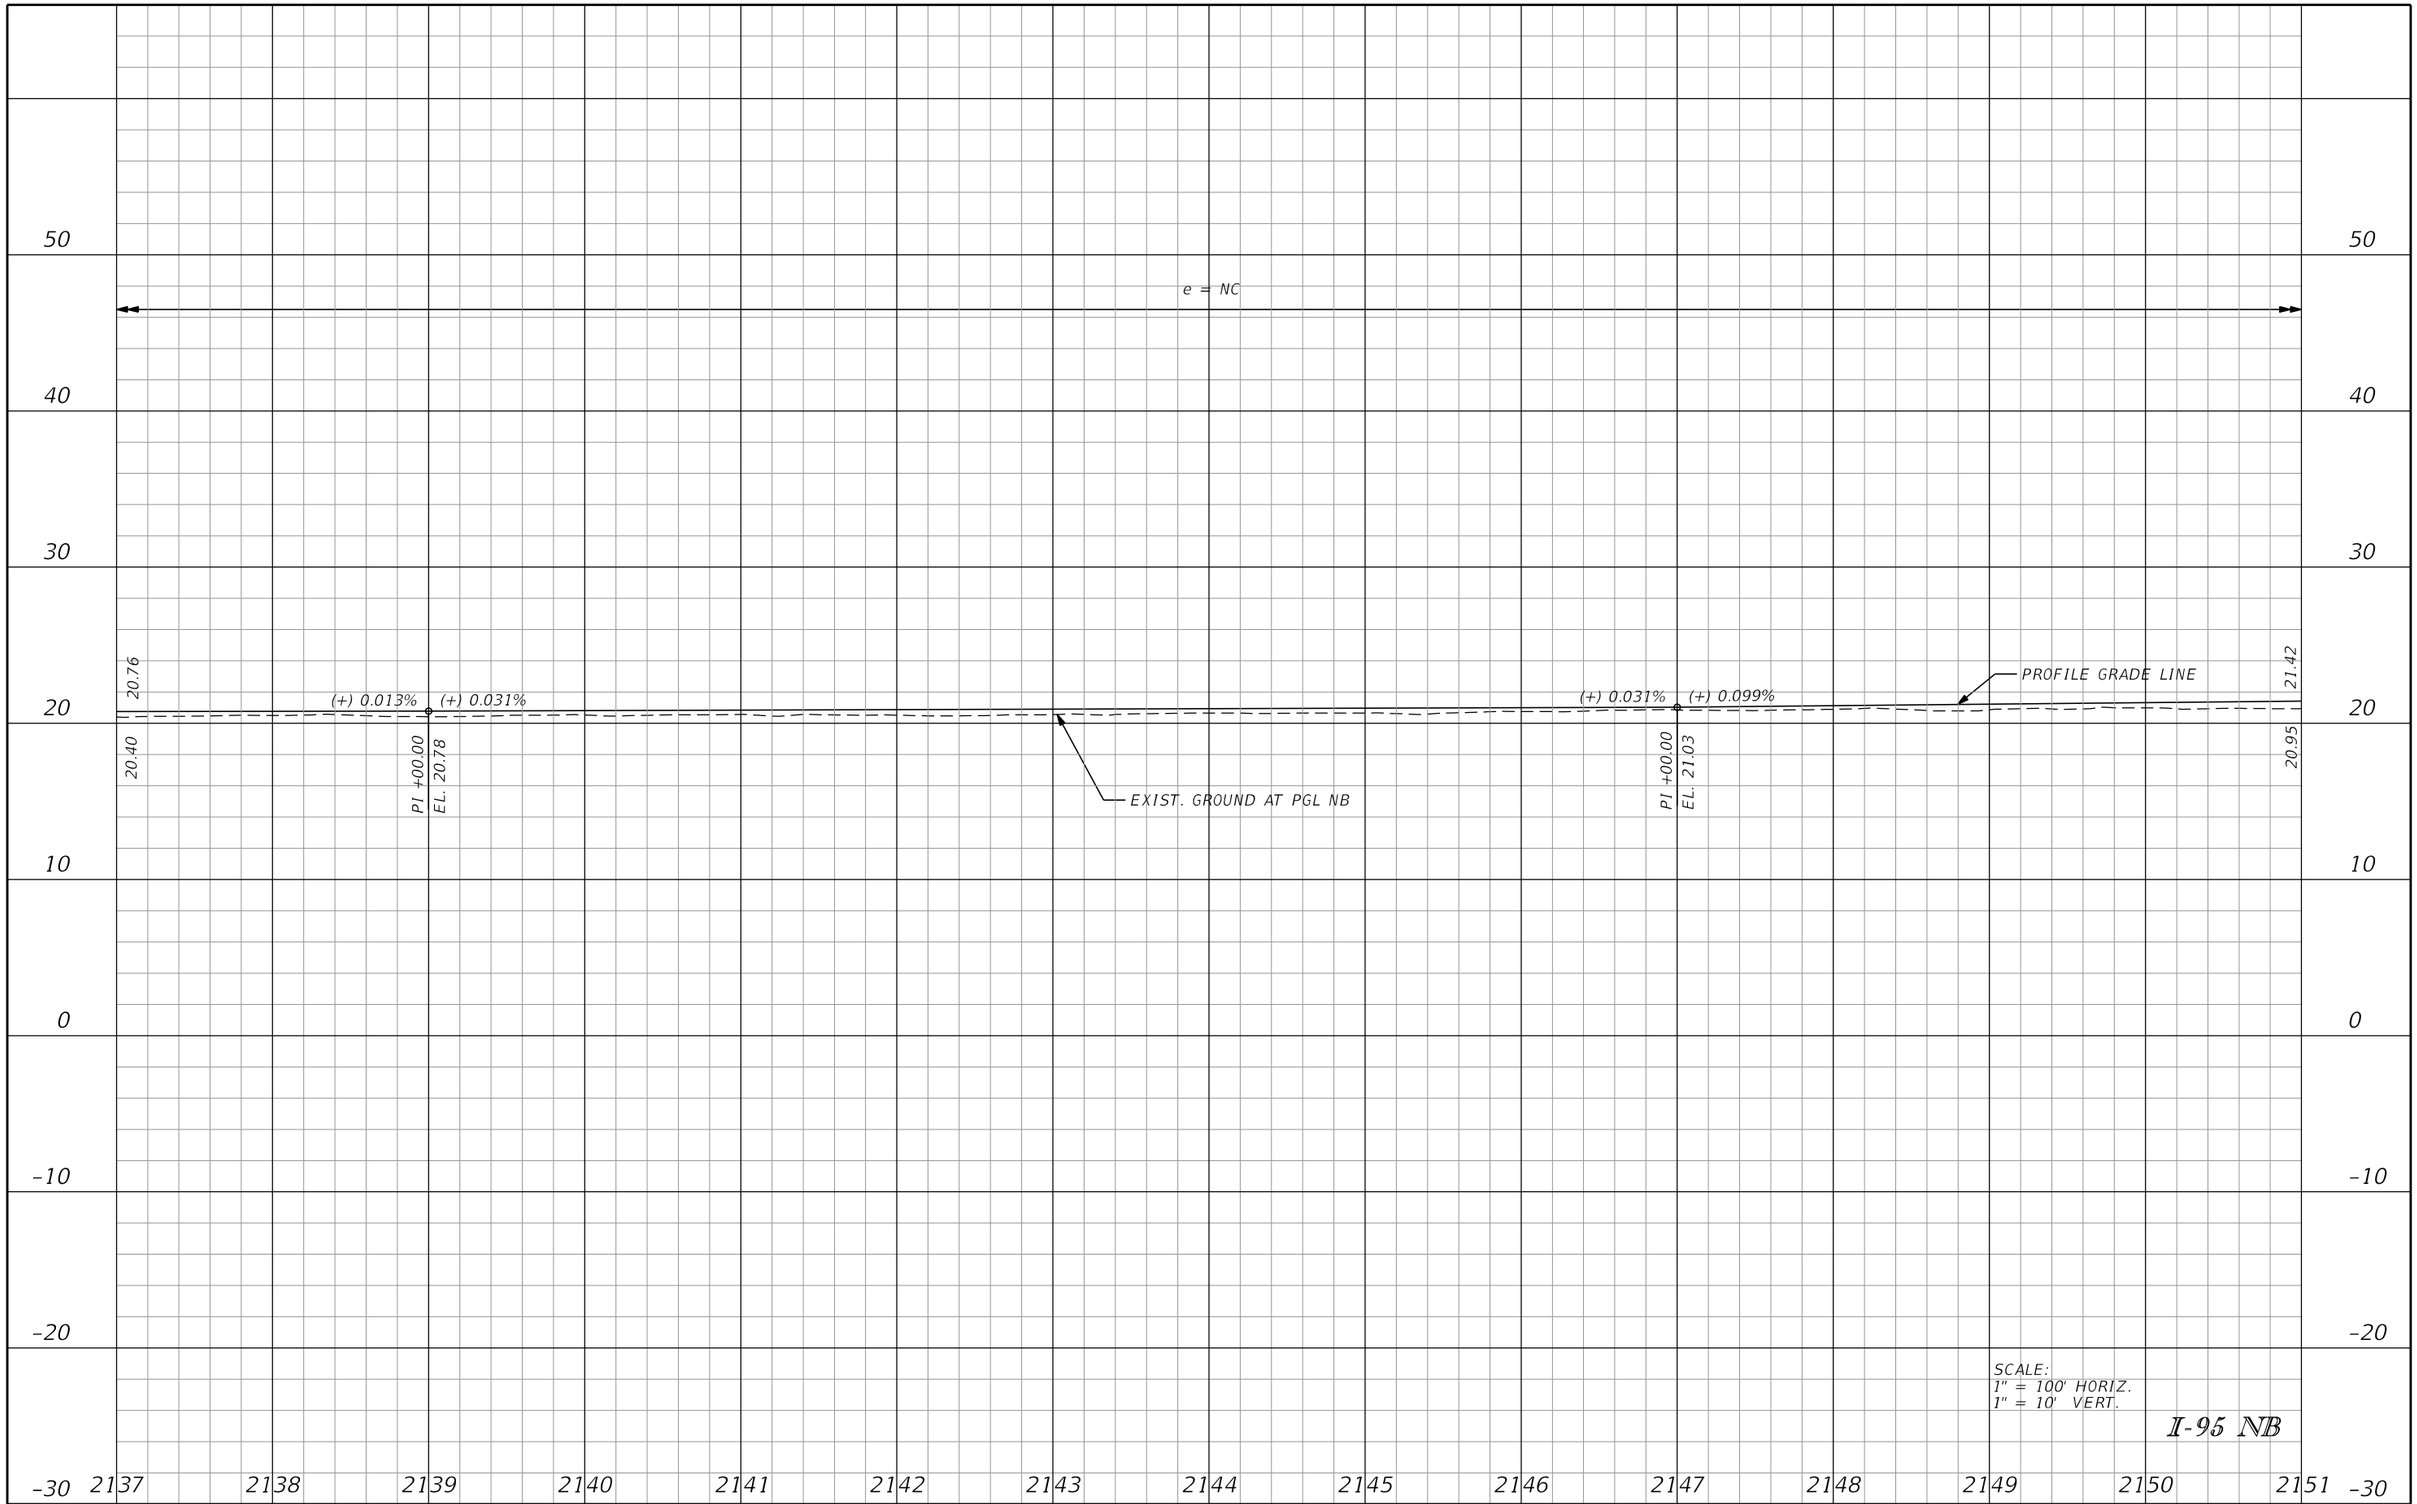

SCALE:
1" = 100' HORIZ.
1" = 10' VERT.

I-95 NB

REVISIONS			
DATE	DESCRIPTION	DATE	DESCRIPTION

DOUGLAS GREEN, P.E.
P.E. LICENSE NUMBER 42579
RS&H, INC.
3125 W. COMMERCIAL BLVD., SUITE 130
FORT LAUDERDALE, FLORIDA 3309-3451
CERTIFICATE OF AUTHORIZATION 5620

STATE OF FLORIDA
DEPARTMENT OF TRANSPORTATION

ROAD NO.	COUNTY	FINANCIAL PROJECT ID
SR 9	PALM BEACH	413265-1-52-01

ROADWAY PROFILE

SHEET NO. 57

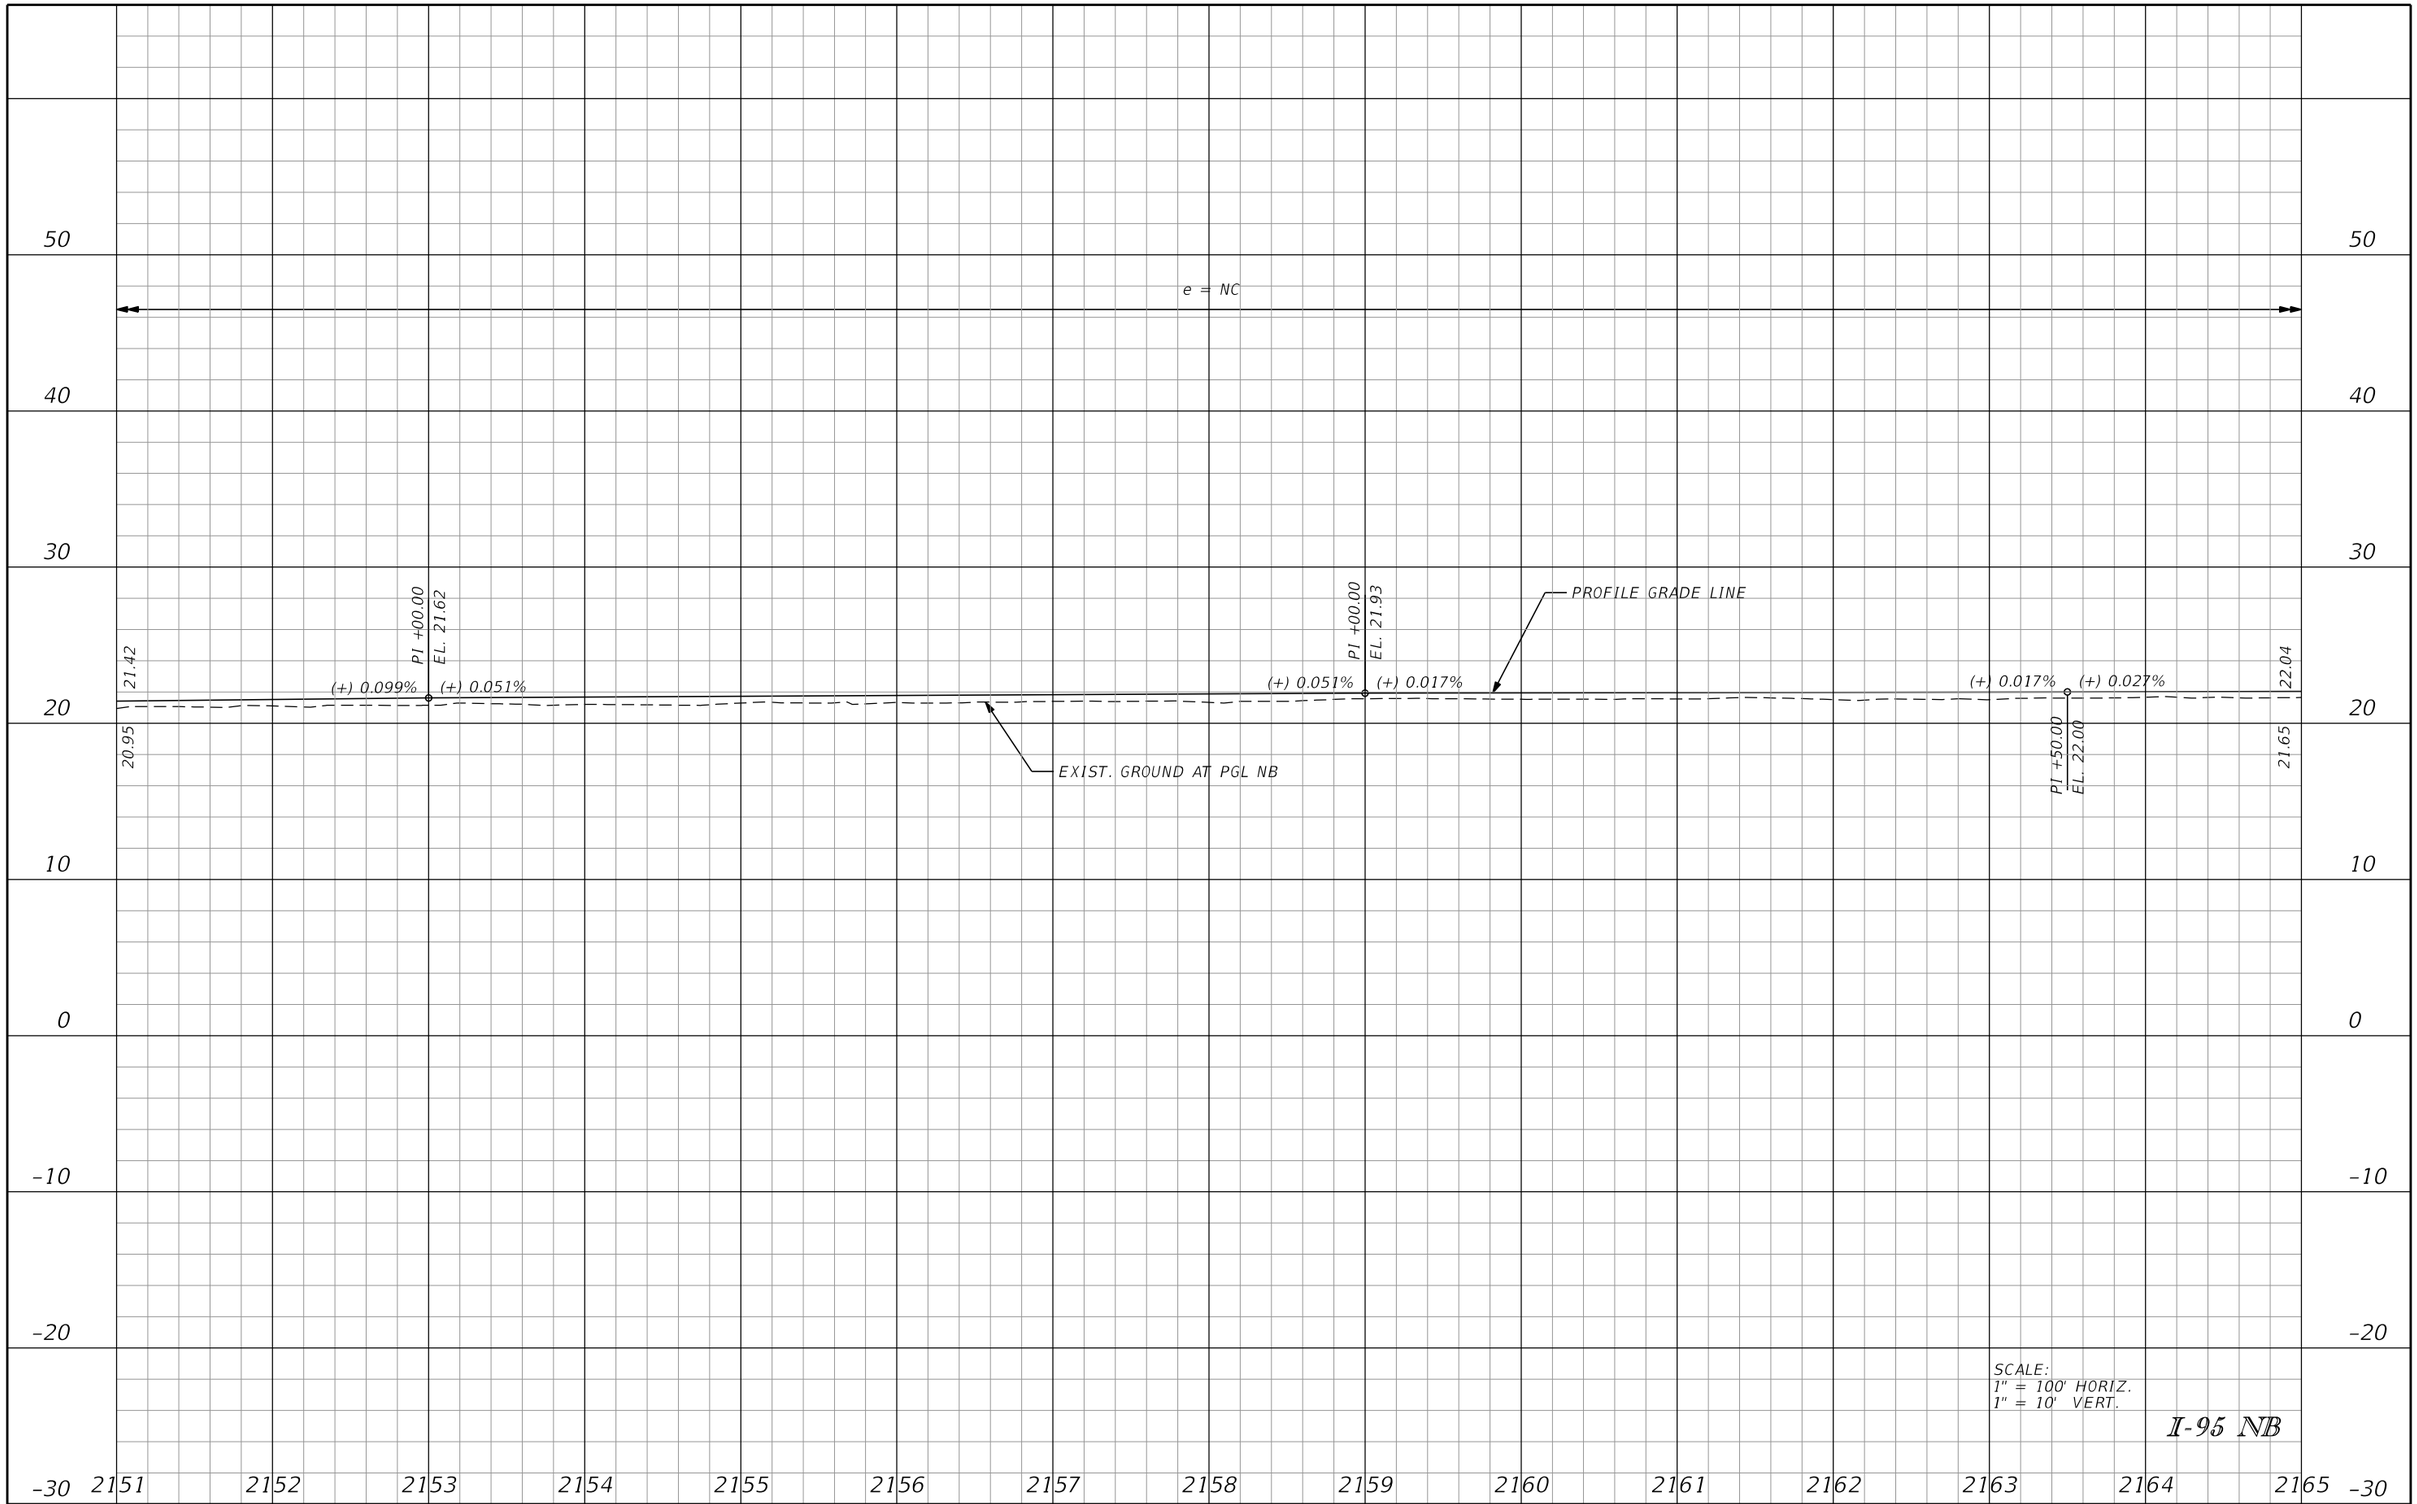

REVISIONS			
DATE	DESCRIPTION	DATE	DESCRIPTION

DOUGLAS GREEN, P.E.
P.E. LICENSE NUMBER 42579
RS&H, INC.
3125 W. COMMERCIAL BLVD., SUITE 130
FORT LAUDERDALE, FLORIDA 3309-3451
CERTIFICATE OF AUTHORIZATION 5620

STATE OF FLORIDA
DEPARTMENT OF TRANSPORTATION

ROAD NO.	COUNTY	FINANCIAL PROJECT ID
SR 9	PALM BEACH	413265-1-52-01

ROADWAY PROFILE

SHEET NO. 58

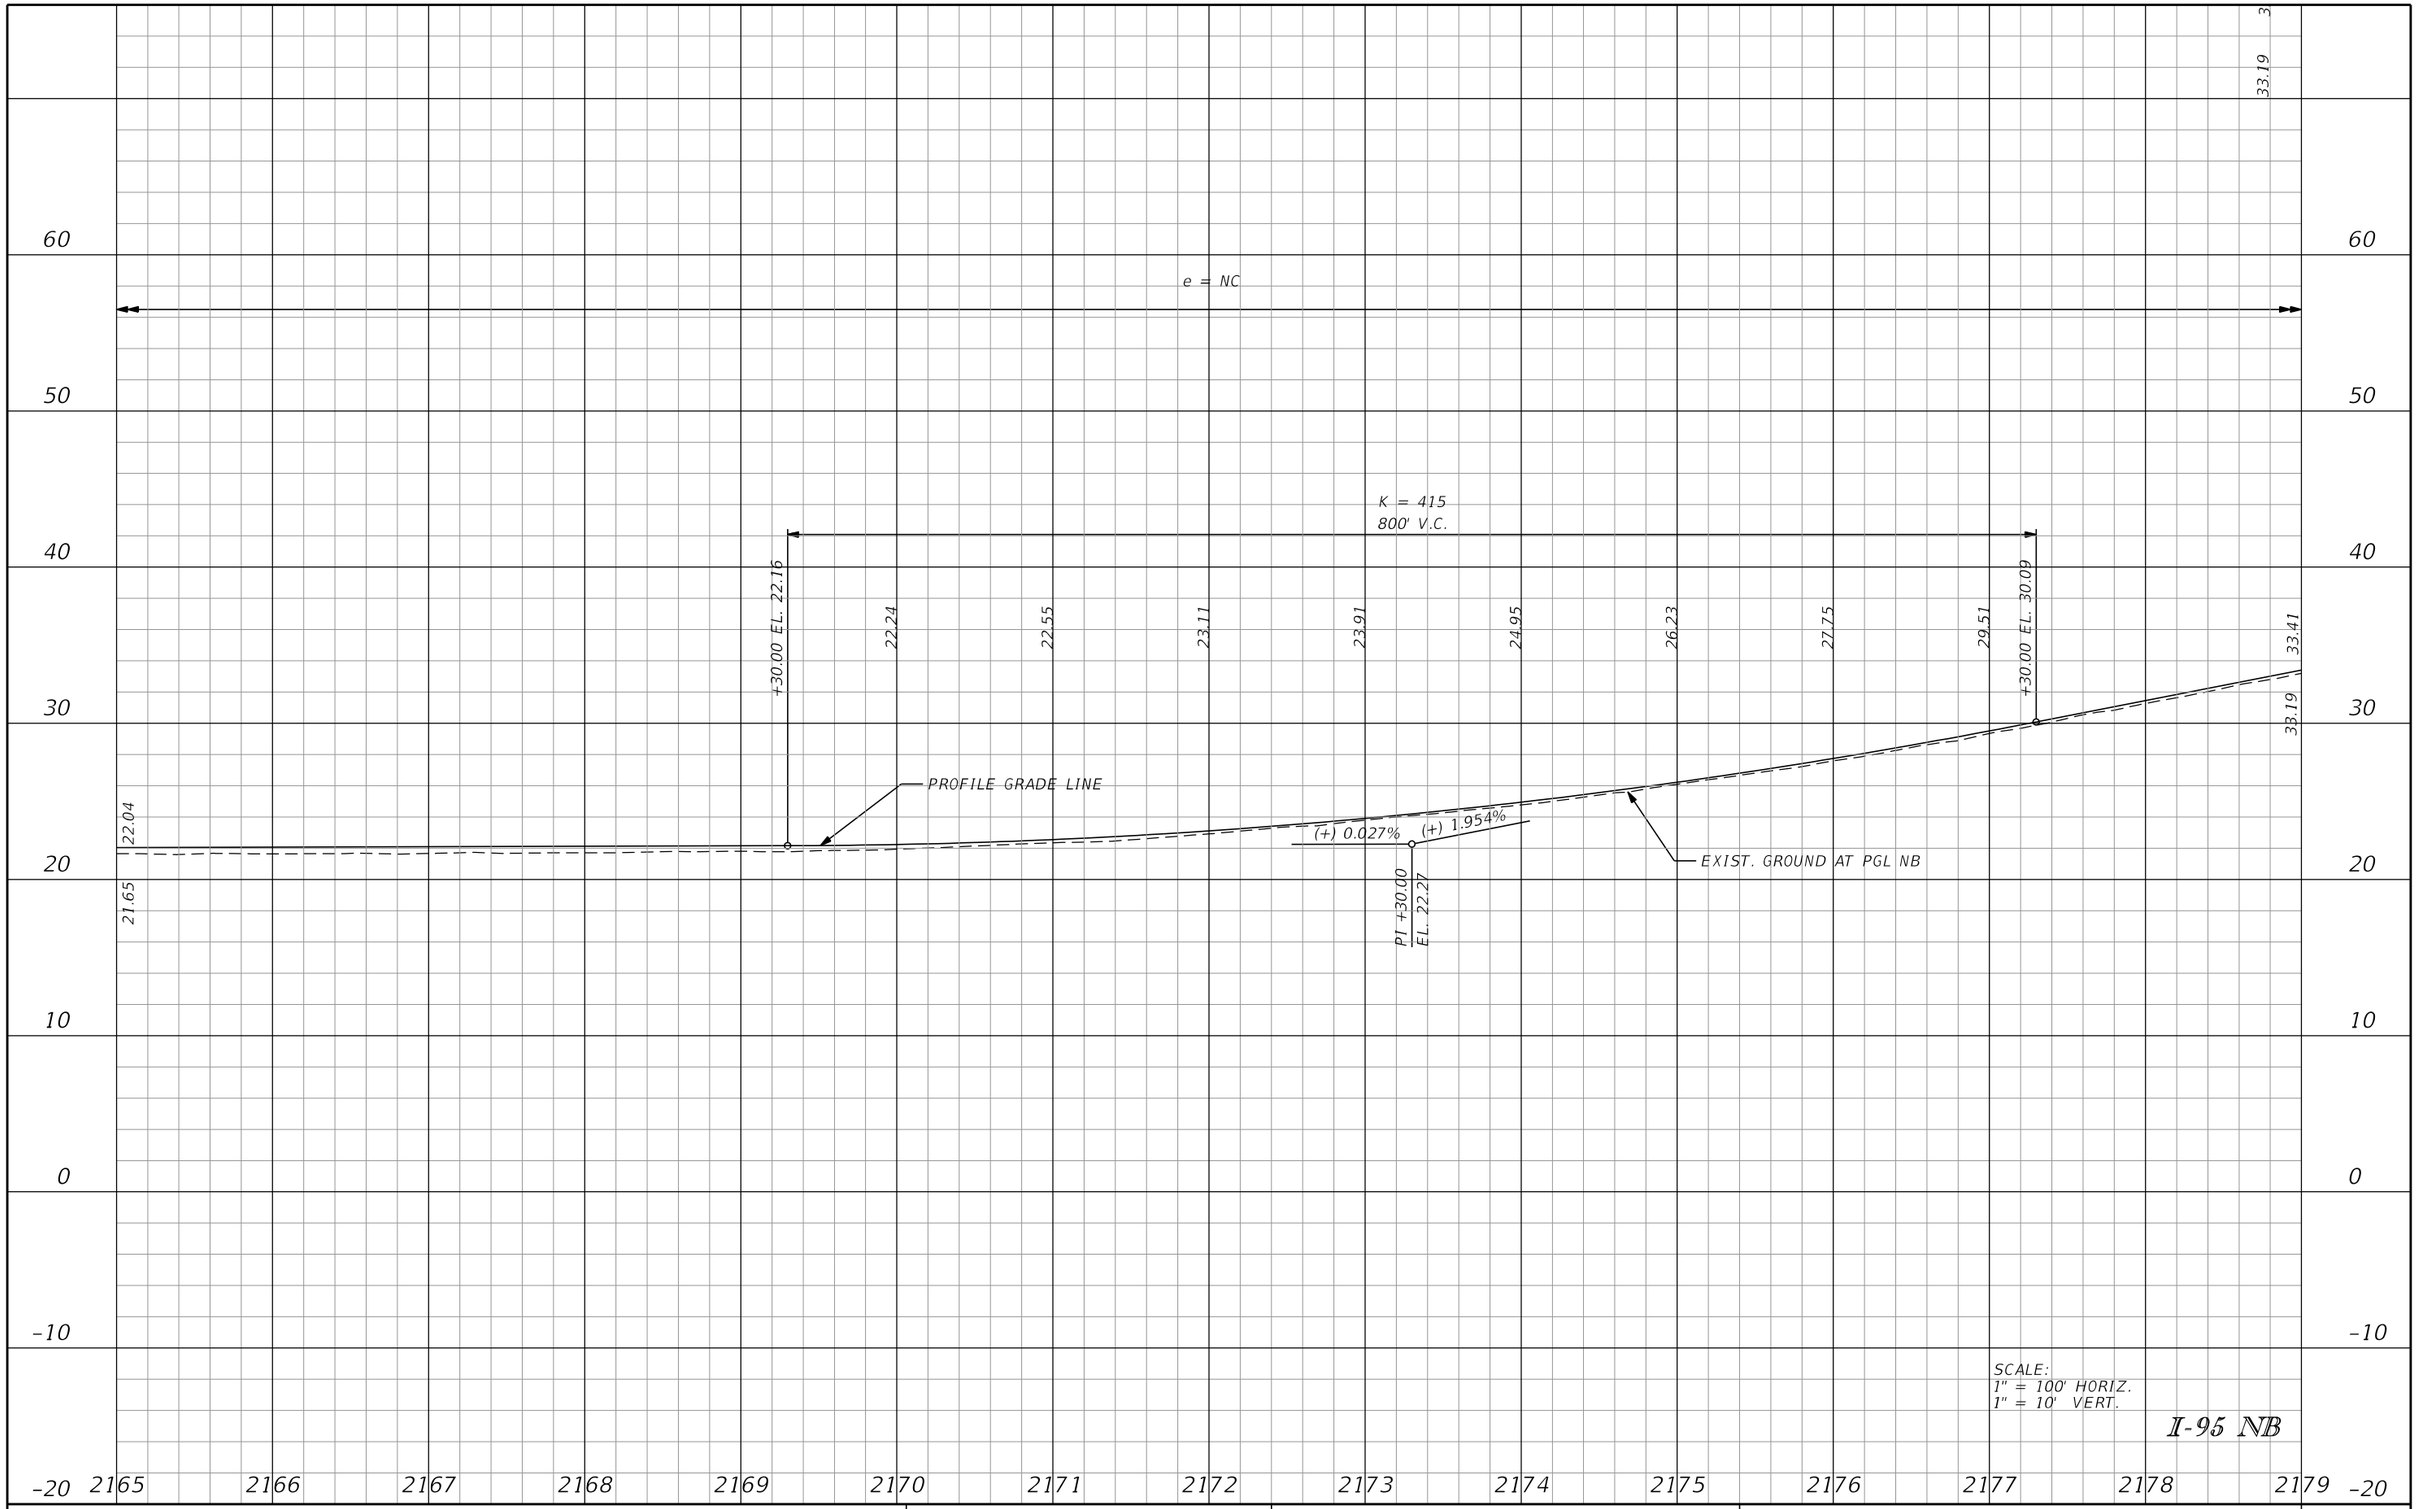

REVISIONS			
DATE	DESCRIPTION	DATE	DESCRIPTION

DOUGLAS GREEN, P.E.
P.E. LICENSE NUMBER 42579
RS&H, INC.
3125 W. COMMERCIAL BLVD., SUITE 130
FORT LAUDERDALE, FLORIDA 3309-3451
CERTIFICATE OF AUTHORIZATION 5620

STATE OF FLORIDA
DEPARTMENT OF TRANSPORTATION

ROAD NO.	COUNTY	FINANCIAL PROJECT ID
SR 9	PALM BEACH	413265-1-52-01

ROADWAY PROFILE

SHEET NO. 59

70

60

50

40

30

20

10

0

-10

2179 2180 2181 2182 2183 2184 2185 2186 2187 2188 2189 2190 2191 2192 2193

e = NC

END PGLNB
STA. 2184+04.81 =
℄ CONST. SR 9
STA. 184+07.15
MATCH EXIST. ELEV.

41.77

PI +40.00
EL. 40.05

PROFILE GRADE LINE

(+) 1.954%

(+) 1.044%

EXIST. GROUND AT PGL NB

33.41

33.19

36.92

+80.00 EL. 36.92

37.31

39.07

40.54

41.72

+00.00 EL. 41.72

K = 351
320' V.C.

DONALD ROSS ROAD

SCALE:
1" = 100' HORIZ.
1" = 10' VERT.

I-95 NB

REVISIONS			
DATE	DESCRIPTION	DATE	DESCRIPTION

DOUGLAS GREEN, P.E.
P.E. LICENSE NUMBER 42579
RS&H, INC.
3125 W. COMMERCIAL BLVD., SUITE 130
FORT LAUDERDALE, FLORIDA 3309-3451
CERTIFICATE OF AUTHORIZATION 5620

STATE OF FLORIDA
DEPARTMENT OF TRANSPORTATION

ROAD NO.	COUNTY	FINANCIAL PROJECT ID
SR 9	PALM BEACH	413265-1-52-01

ROADWAY PROFILE

SHEET NO. 60

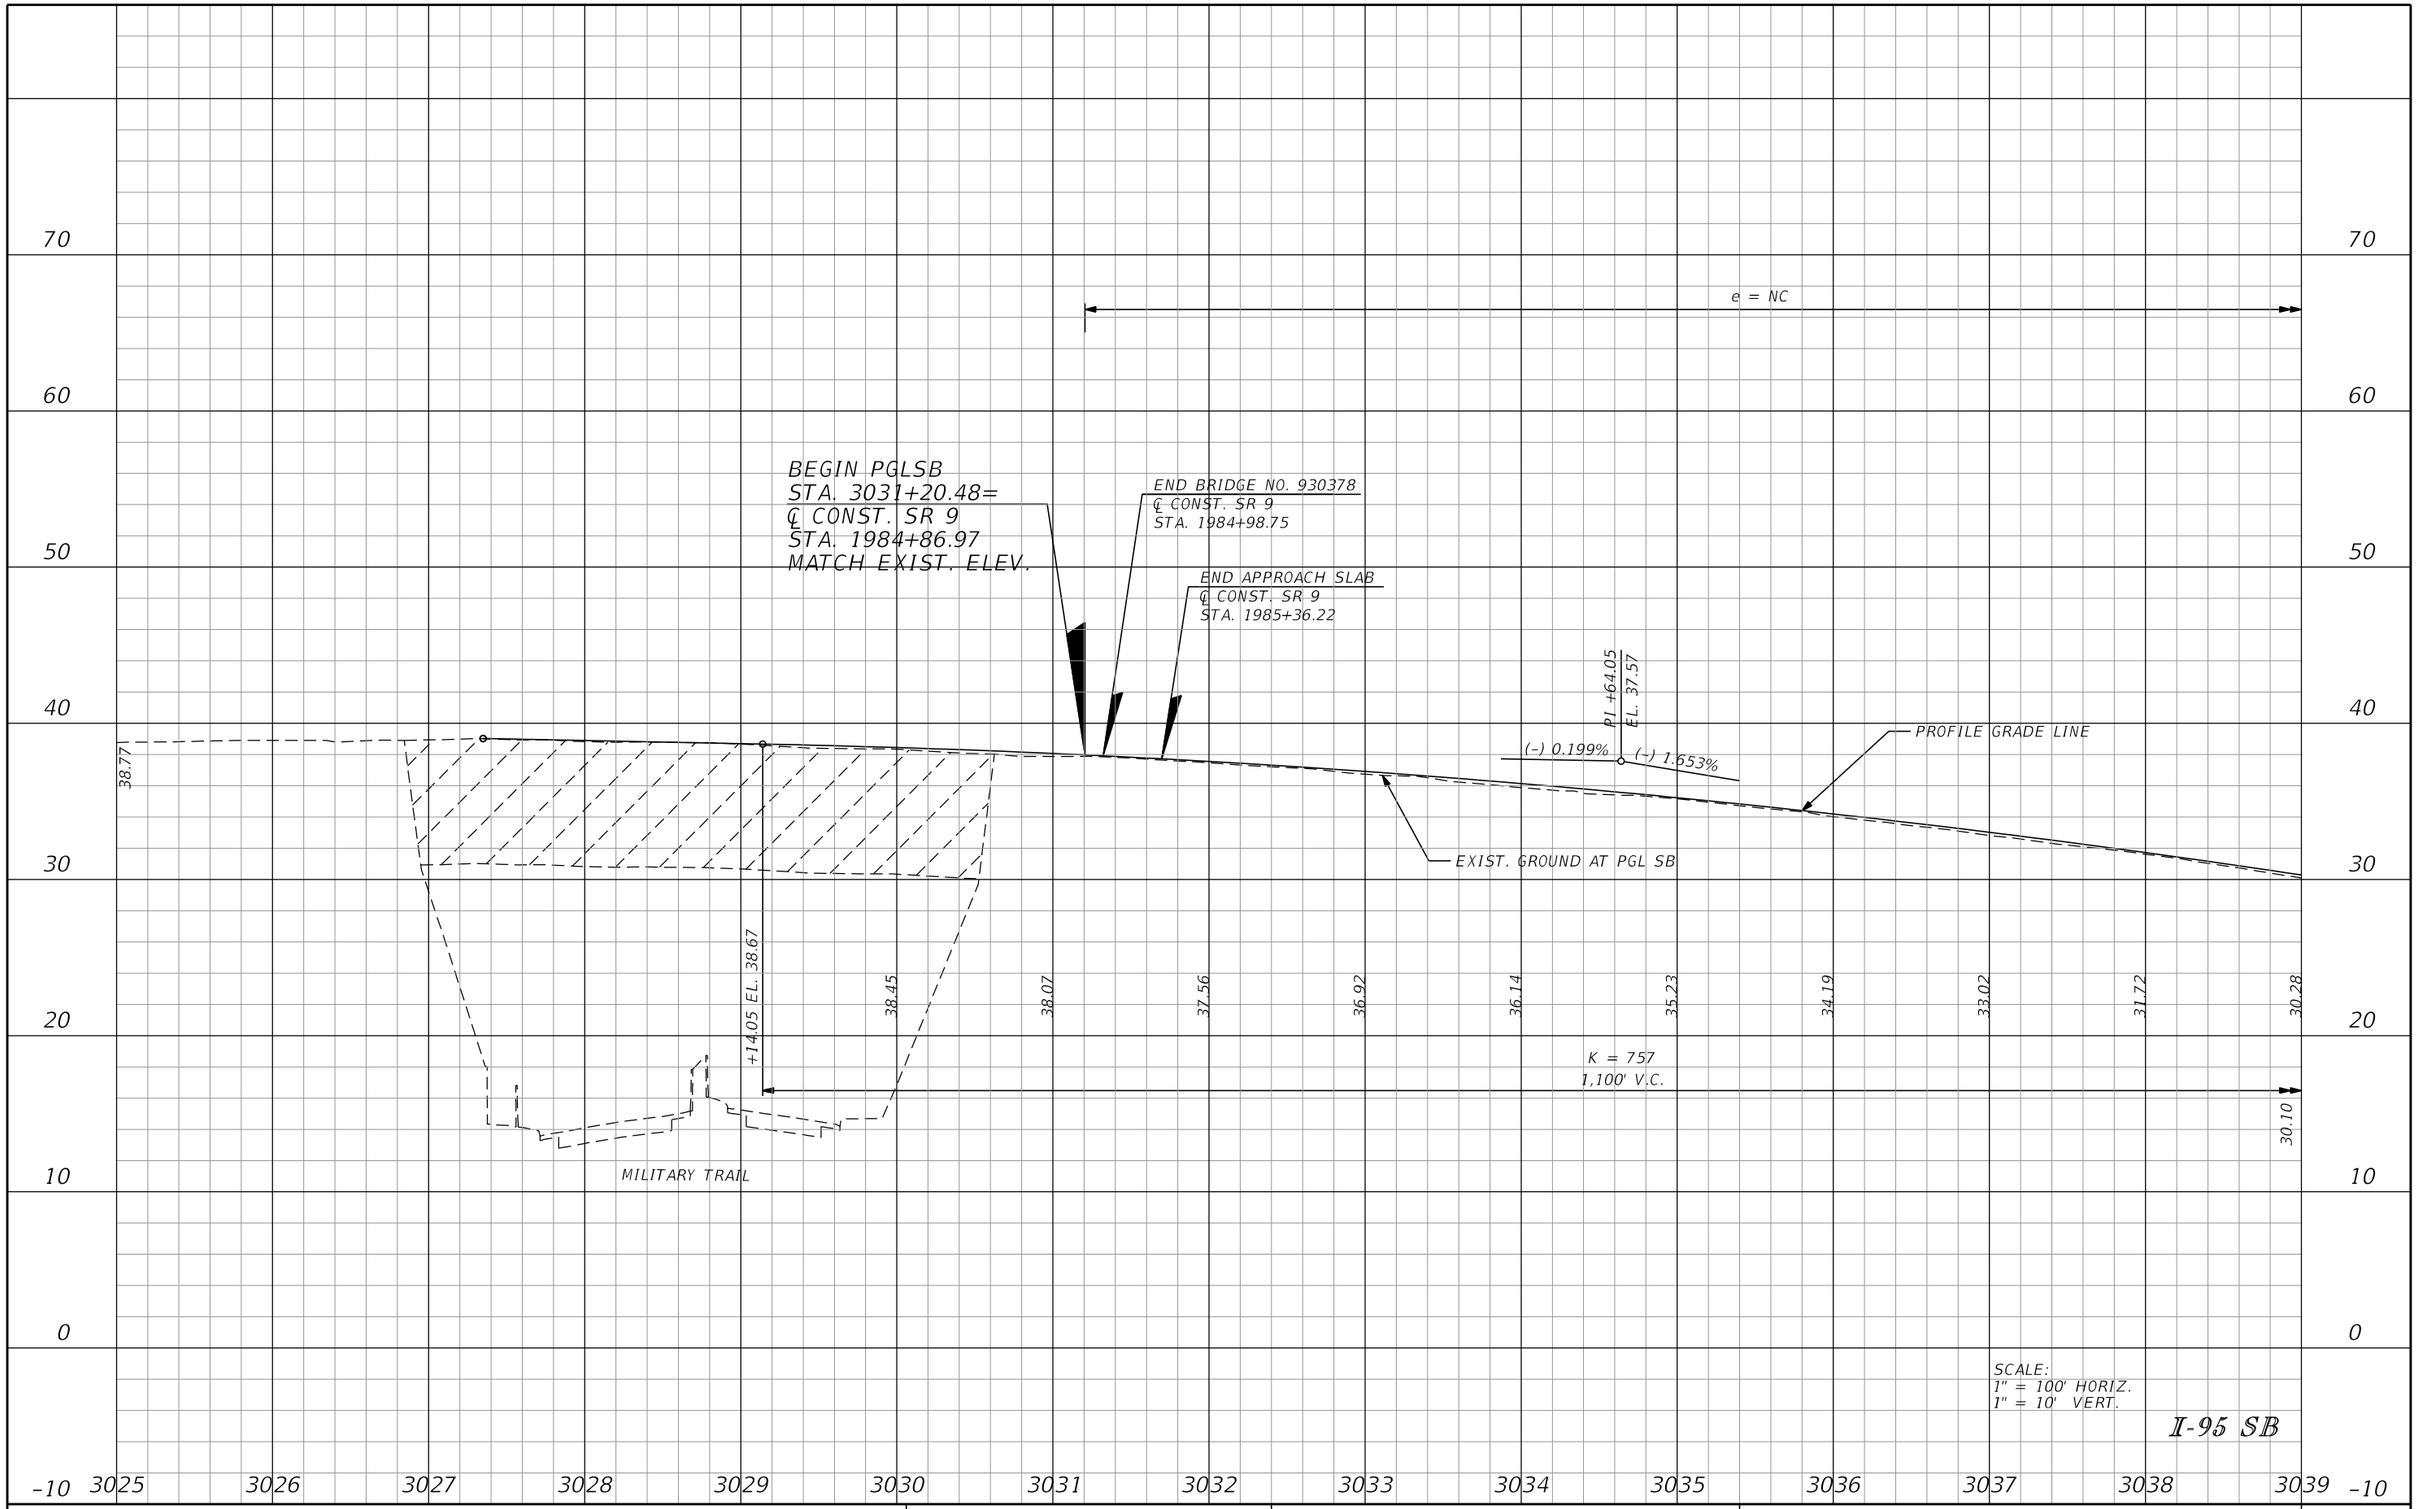

REVISIONS			
DATE	DESCRIPTION	DATE	DESCRIPTION

DOUGLAS GREEN, P.E.
P.E. LICENSE NUMBER 42579
RS&H, INC.
3125 W. COMMERCIAL BLVD., SUITE 130
FORT LAUDERDALE, FLORIDA 3309-3451
CERTIFICATE OF AUTHORIZATION 5620

STATE OF FLORIDA
DEPARTMENT OF TRANSPORTATION

ROAD NO.	COUNTY	FINANCIAL PROJECT ID
SR 9	PALM BEACH	413265-1-52-01

ROADWAY PROFILE

SHEET NO. 61

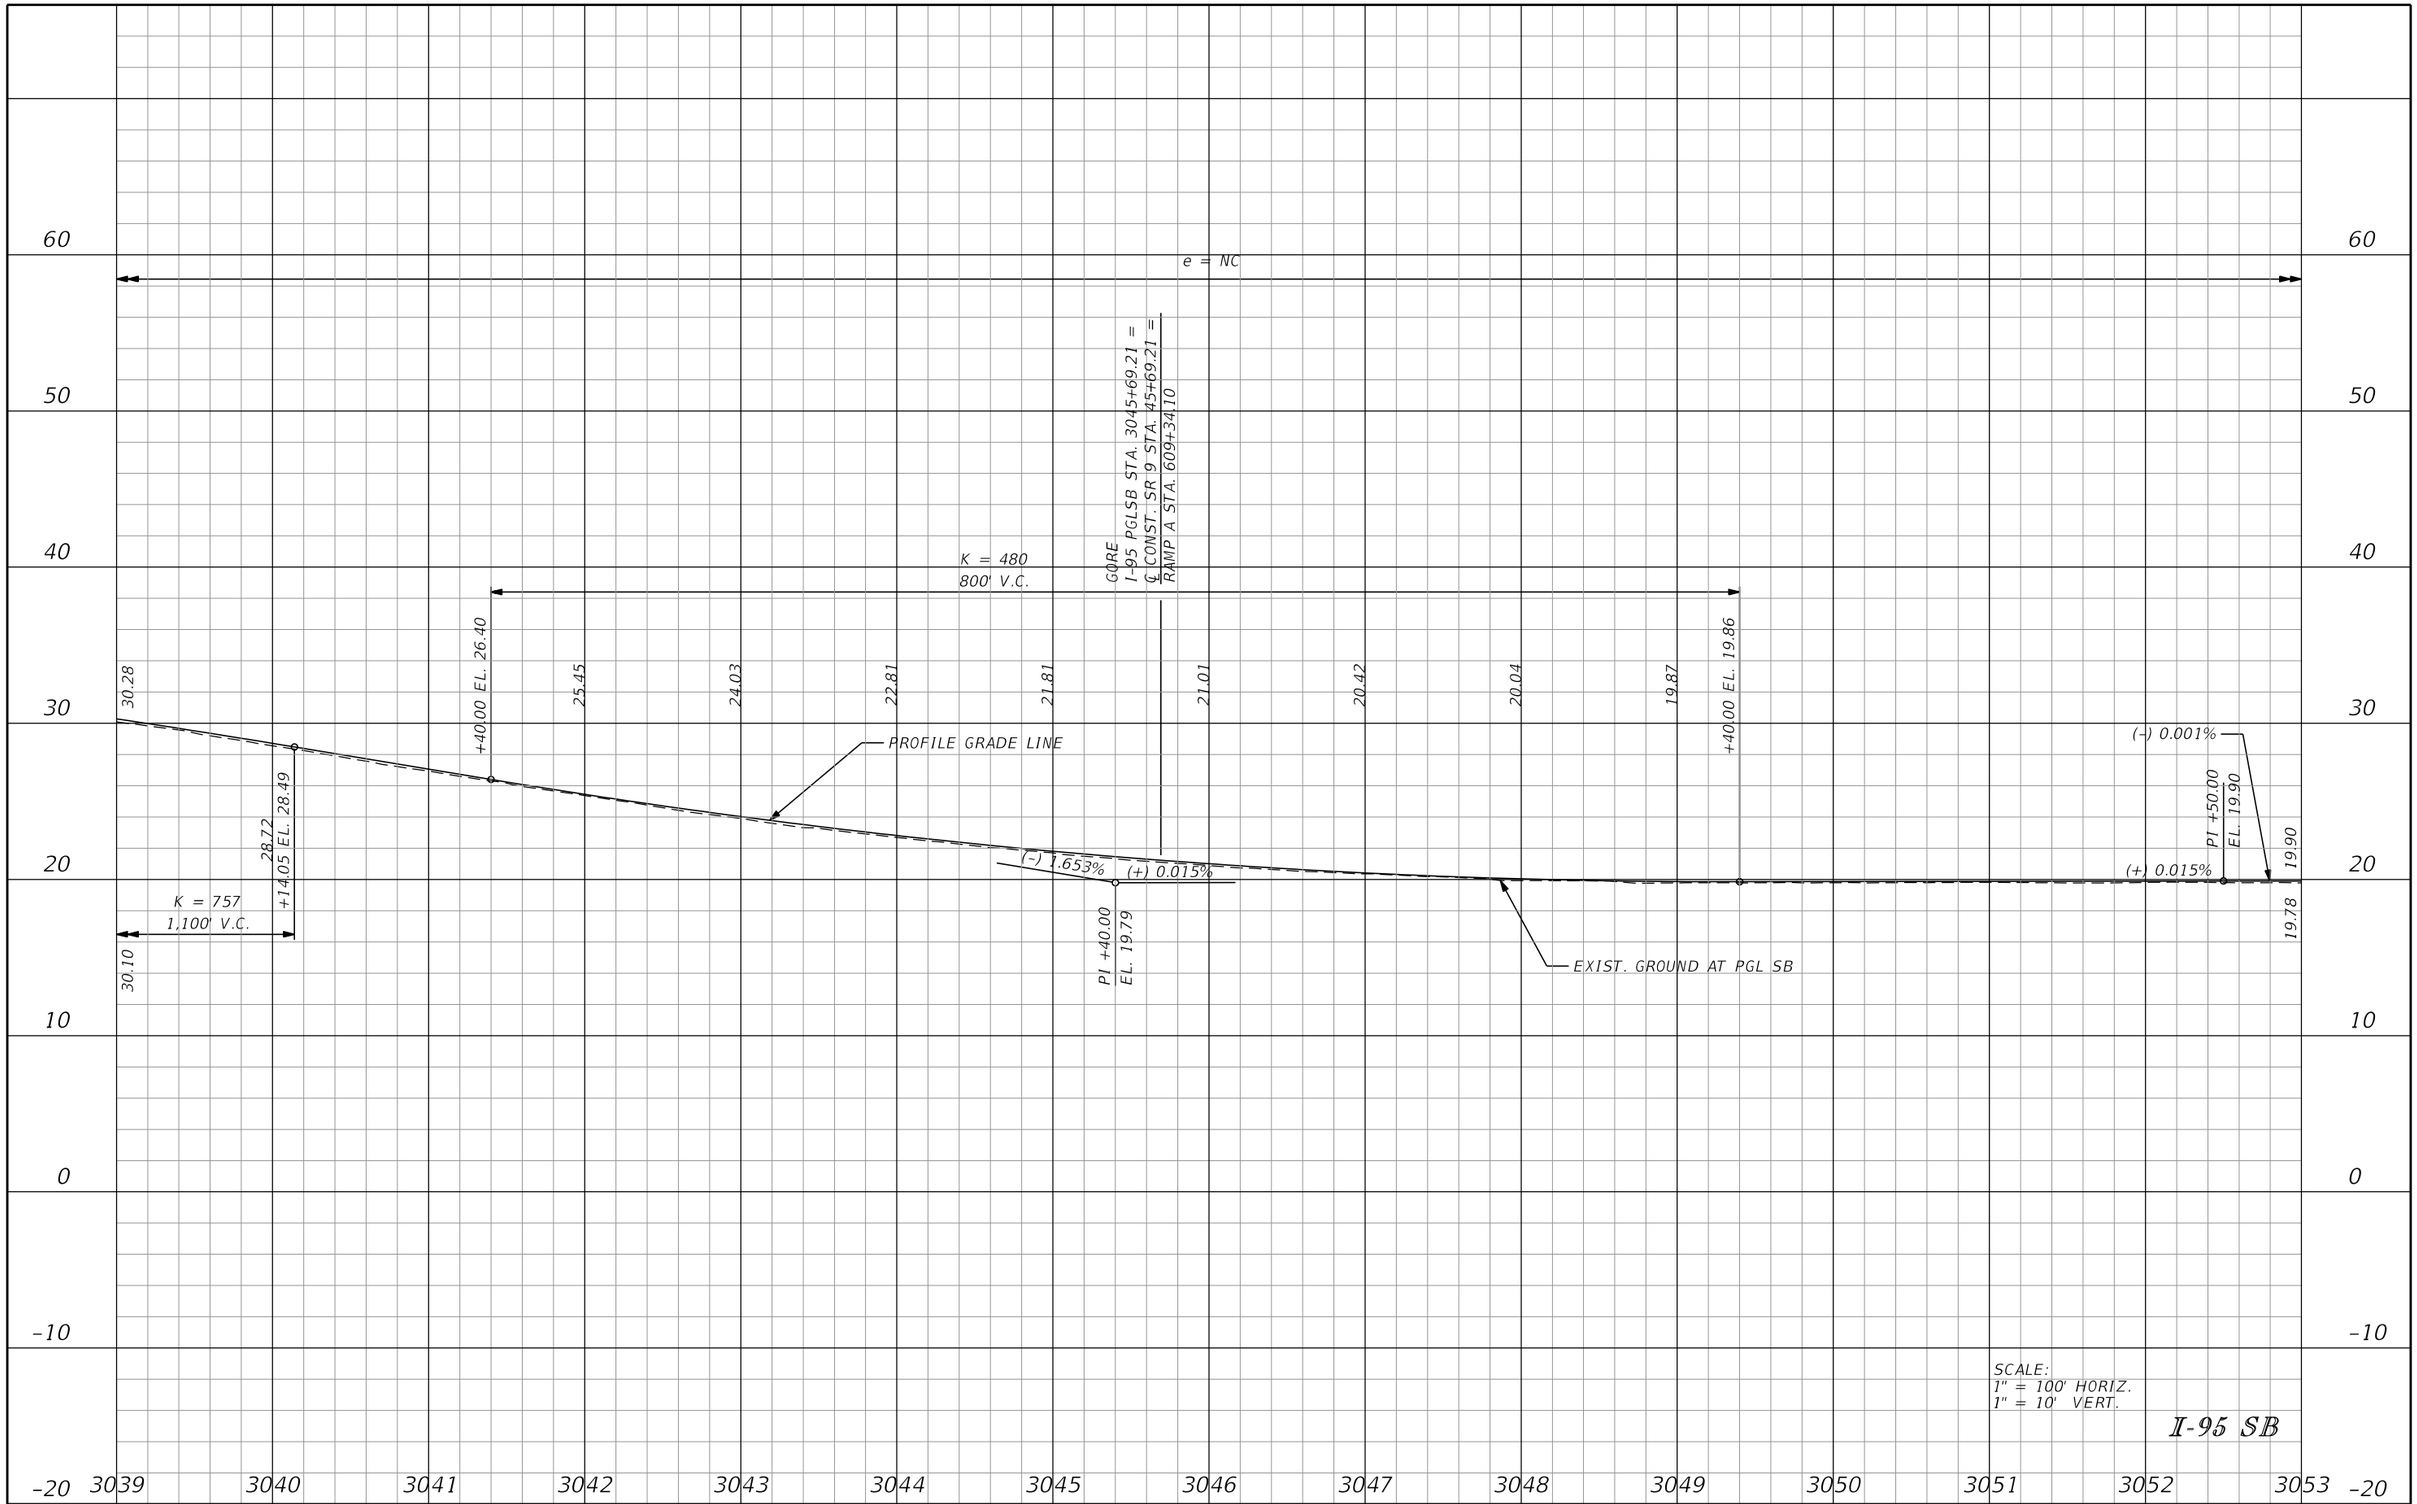

REVISIONS			
DATE	DESCRIPTION	DATE	DESCRIPTION

DOUGLAS GREEN, P.E.
P.E. LICENSE NUMBER 42579
RS&H, INC.
3125 W. COMMERCIAL BLVD., SUITE 130
FORT LAUDERDALE, FLORIDA 3309-3451
CERTIFICATE OF AUTHORIZATION 5620

STATE OF FLORIDA
DEPARTMENT OF TRANSPORTATION

ROAD NO.	COUNTY	FINANCIAL PROJECT ID
SR 9	PALM BEACH	413265-1-52-01

ROADWAY PROFILE

SHEET NO. 62

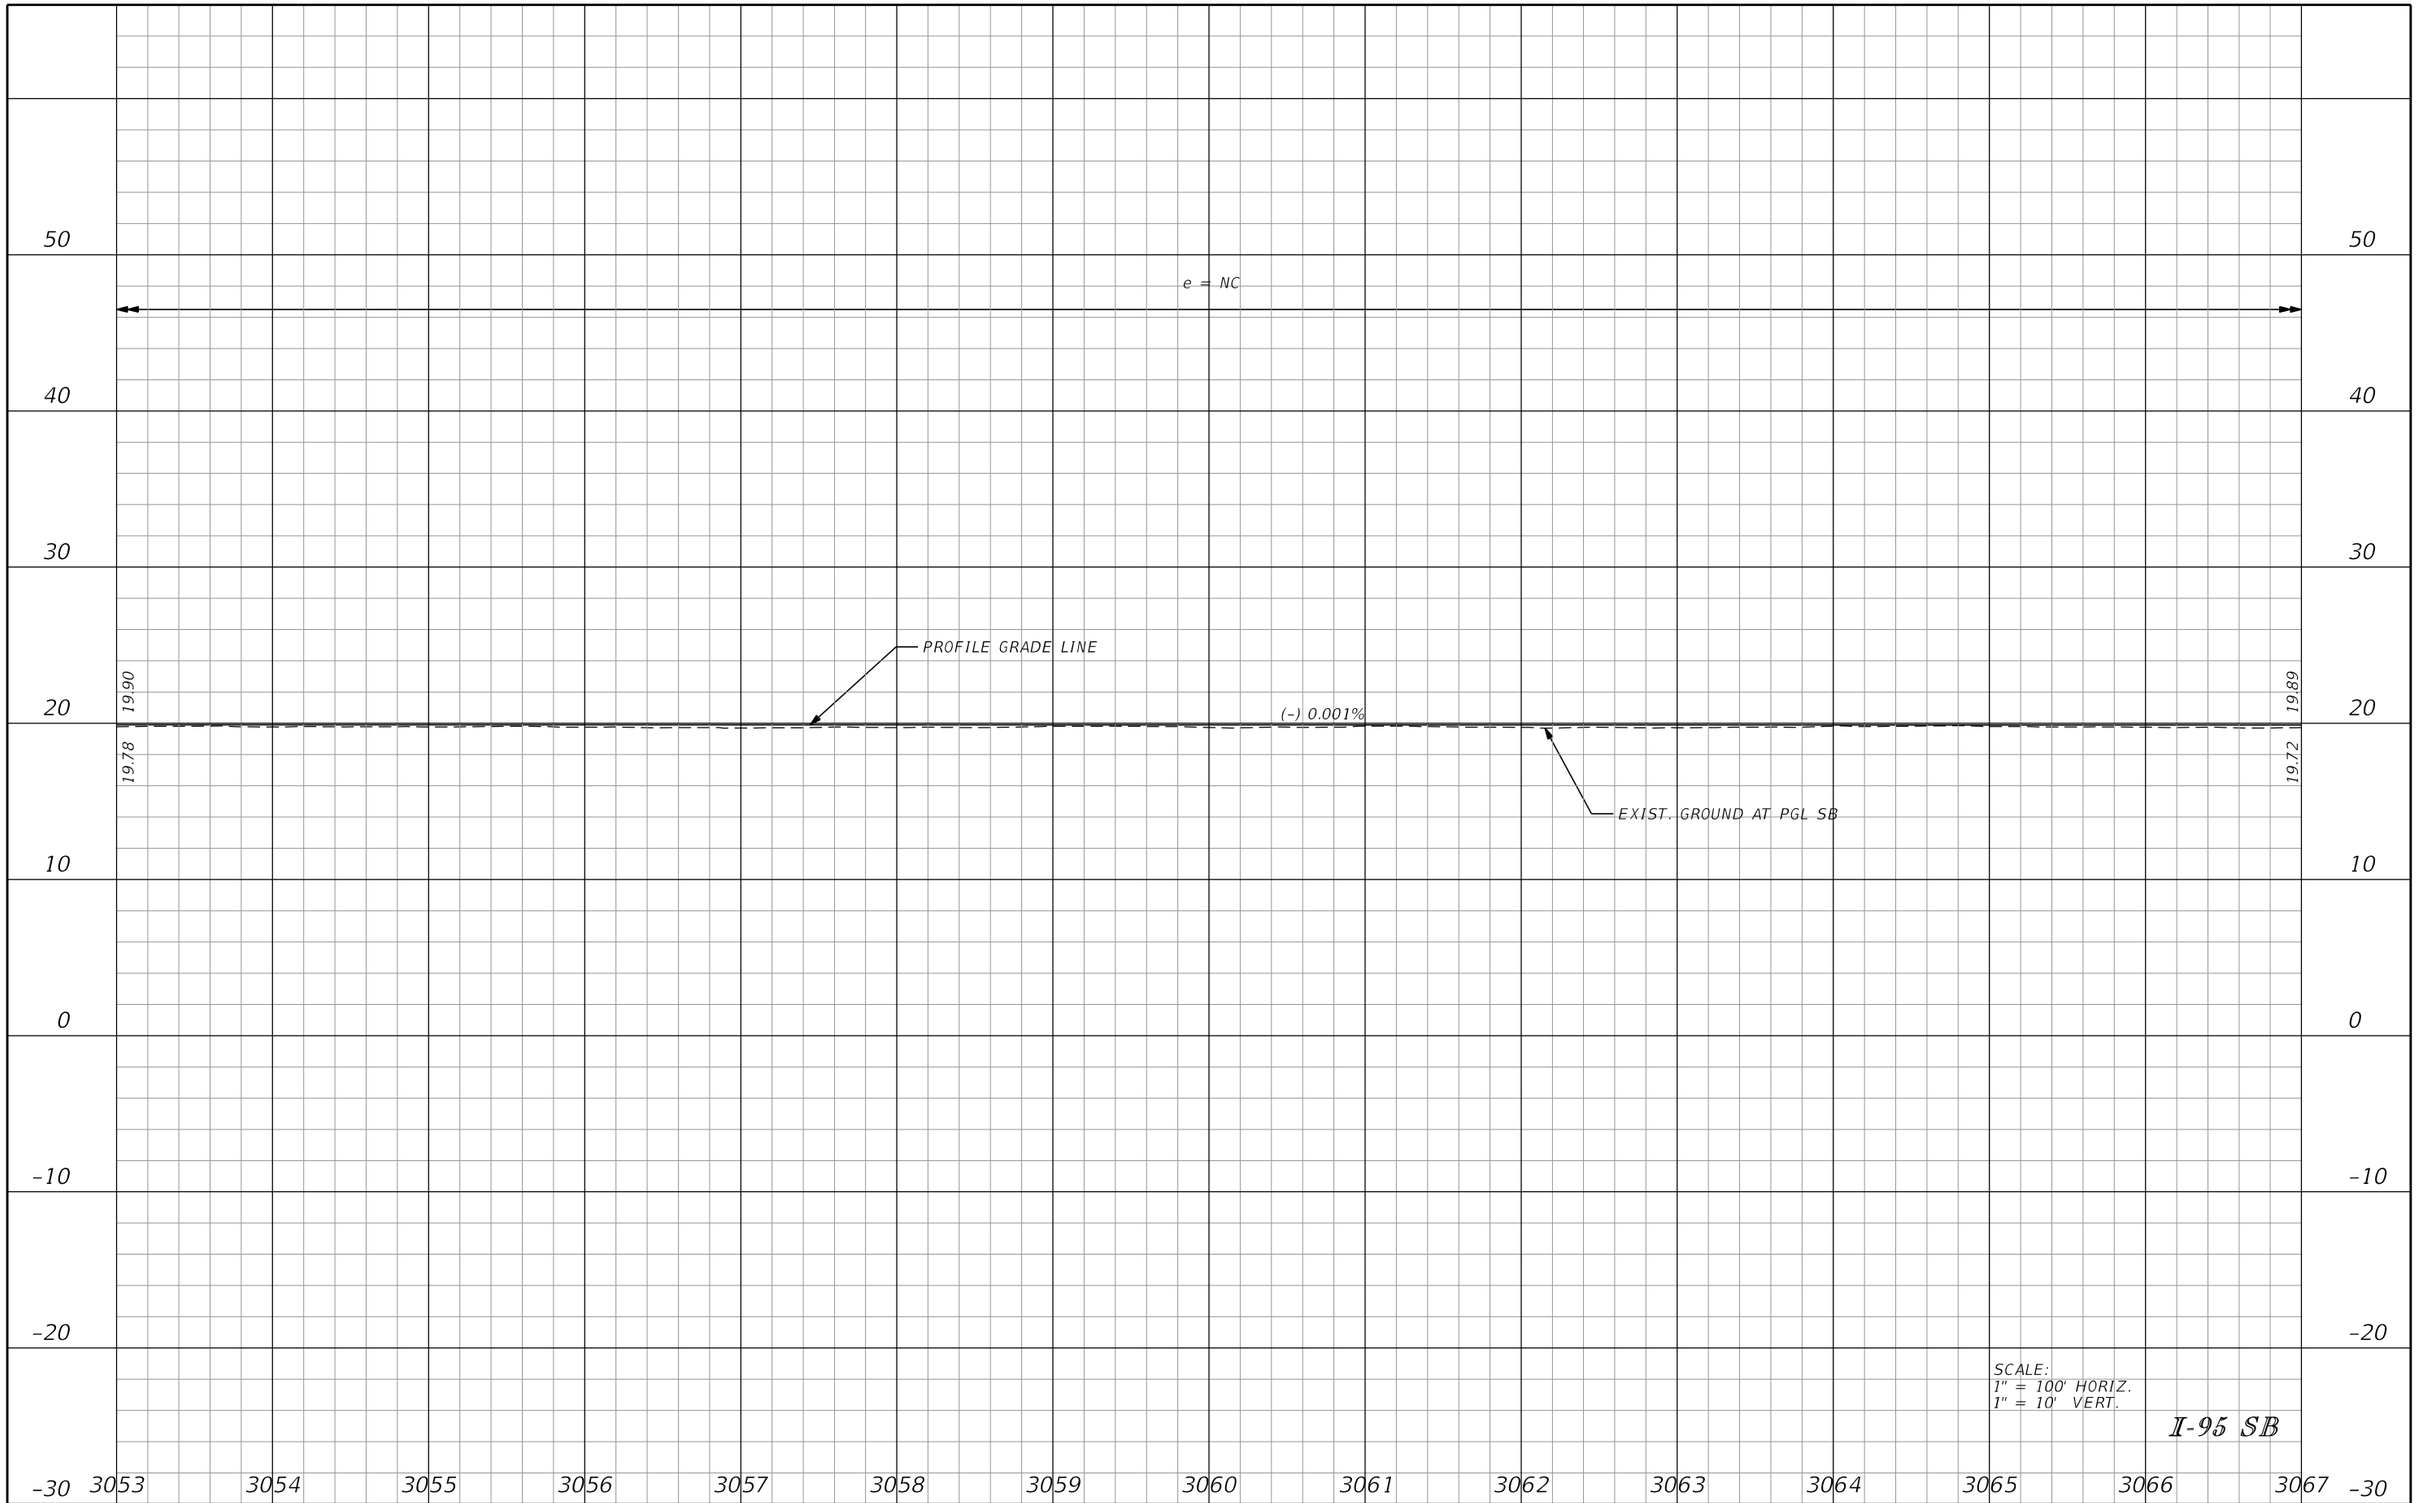

SCALE:
1" = 100' HORIZ.
1" = 10' VERT.

I-95 SB

REVISIONS			
DATE	DESCRIPTION	DATE	DESCRIPTION

DOUGLAS GREEN, P.E.
P.E. LICENSE NUMBER 42579
RS&H, INC.
3125 W. COMMERCIAL BLVD., SUITE 130
FORT LAUDERDALE, FLORIDA 3309-3451
CERTIFICATE OF AUTHORIZATION 5620

STATE OF FLORIDA
DEPARTMENT OF TRANSPORTATION

ROAD NO.	COUNTY	FINANCIAL PROJECT ID
SR 9	PALM BEACH	413265-1-52-01

ROADWAY PROFILE

SHEET NO. 63

50
40
30
20
10
0
-10
-20
-30

e = NC

PROFILE GRADE LINE

P1 +00.00
EL. 19.89

19.89

19.72

(–) 0.001%

(–) 0.014%

EXIST. GROUND AT PGL SB

GORE
I-95 PGLSB STA. 3078+62.96 =
℄ CONST. SR 9 STA. 78+63.11 =
RAMP A2 STA. 710+46.70

P1 +00.25
EL. 19.80

(–) 0.014%

(–) 0.058%

19.75

19.69

3067 3068 3069 3070 3071 3072 3073 3074 3075 3076 3077 3078 3079 3080 3081

SCALE:
1" = 100' HORIZ.
1" = 10' VERT.

I-95 SB

REVISIONS			
DATE	DESCRIPTION	DATE	DESCRIPTION

DOUGLAS GREEN, P.E.
P.E. LICENSE NUMBER 42579
RS&H, INC.
3125 W. COMMERCIAL BLVD., SUITE 130
FORT LAUDERDALE, FLORIDA 3309-3451
CERTIFICATE OF AUTHORIZATION 5620

STATE OF FLORIDA
DEPARTMENT OF TRANSPORTATION

ROAD NO.	COUNTY	FINANCIAL PROJECT ID
SR 9	PALM BEACH	413265-1-52-01

ROADWAY PROFILE

SHEET NO. 64

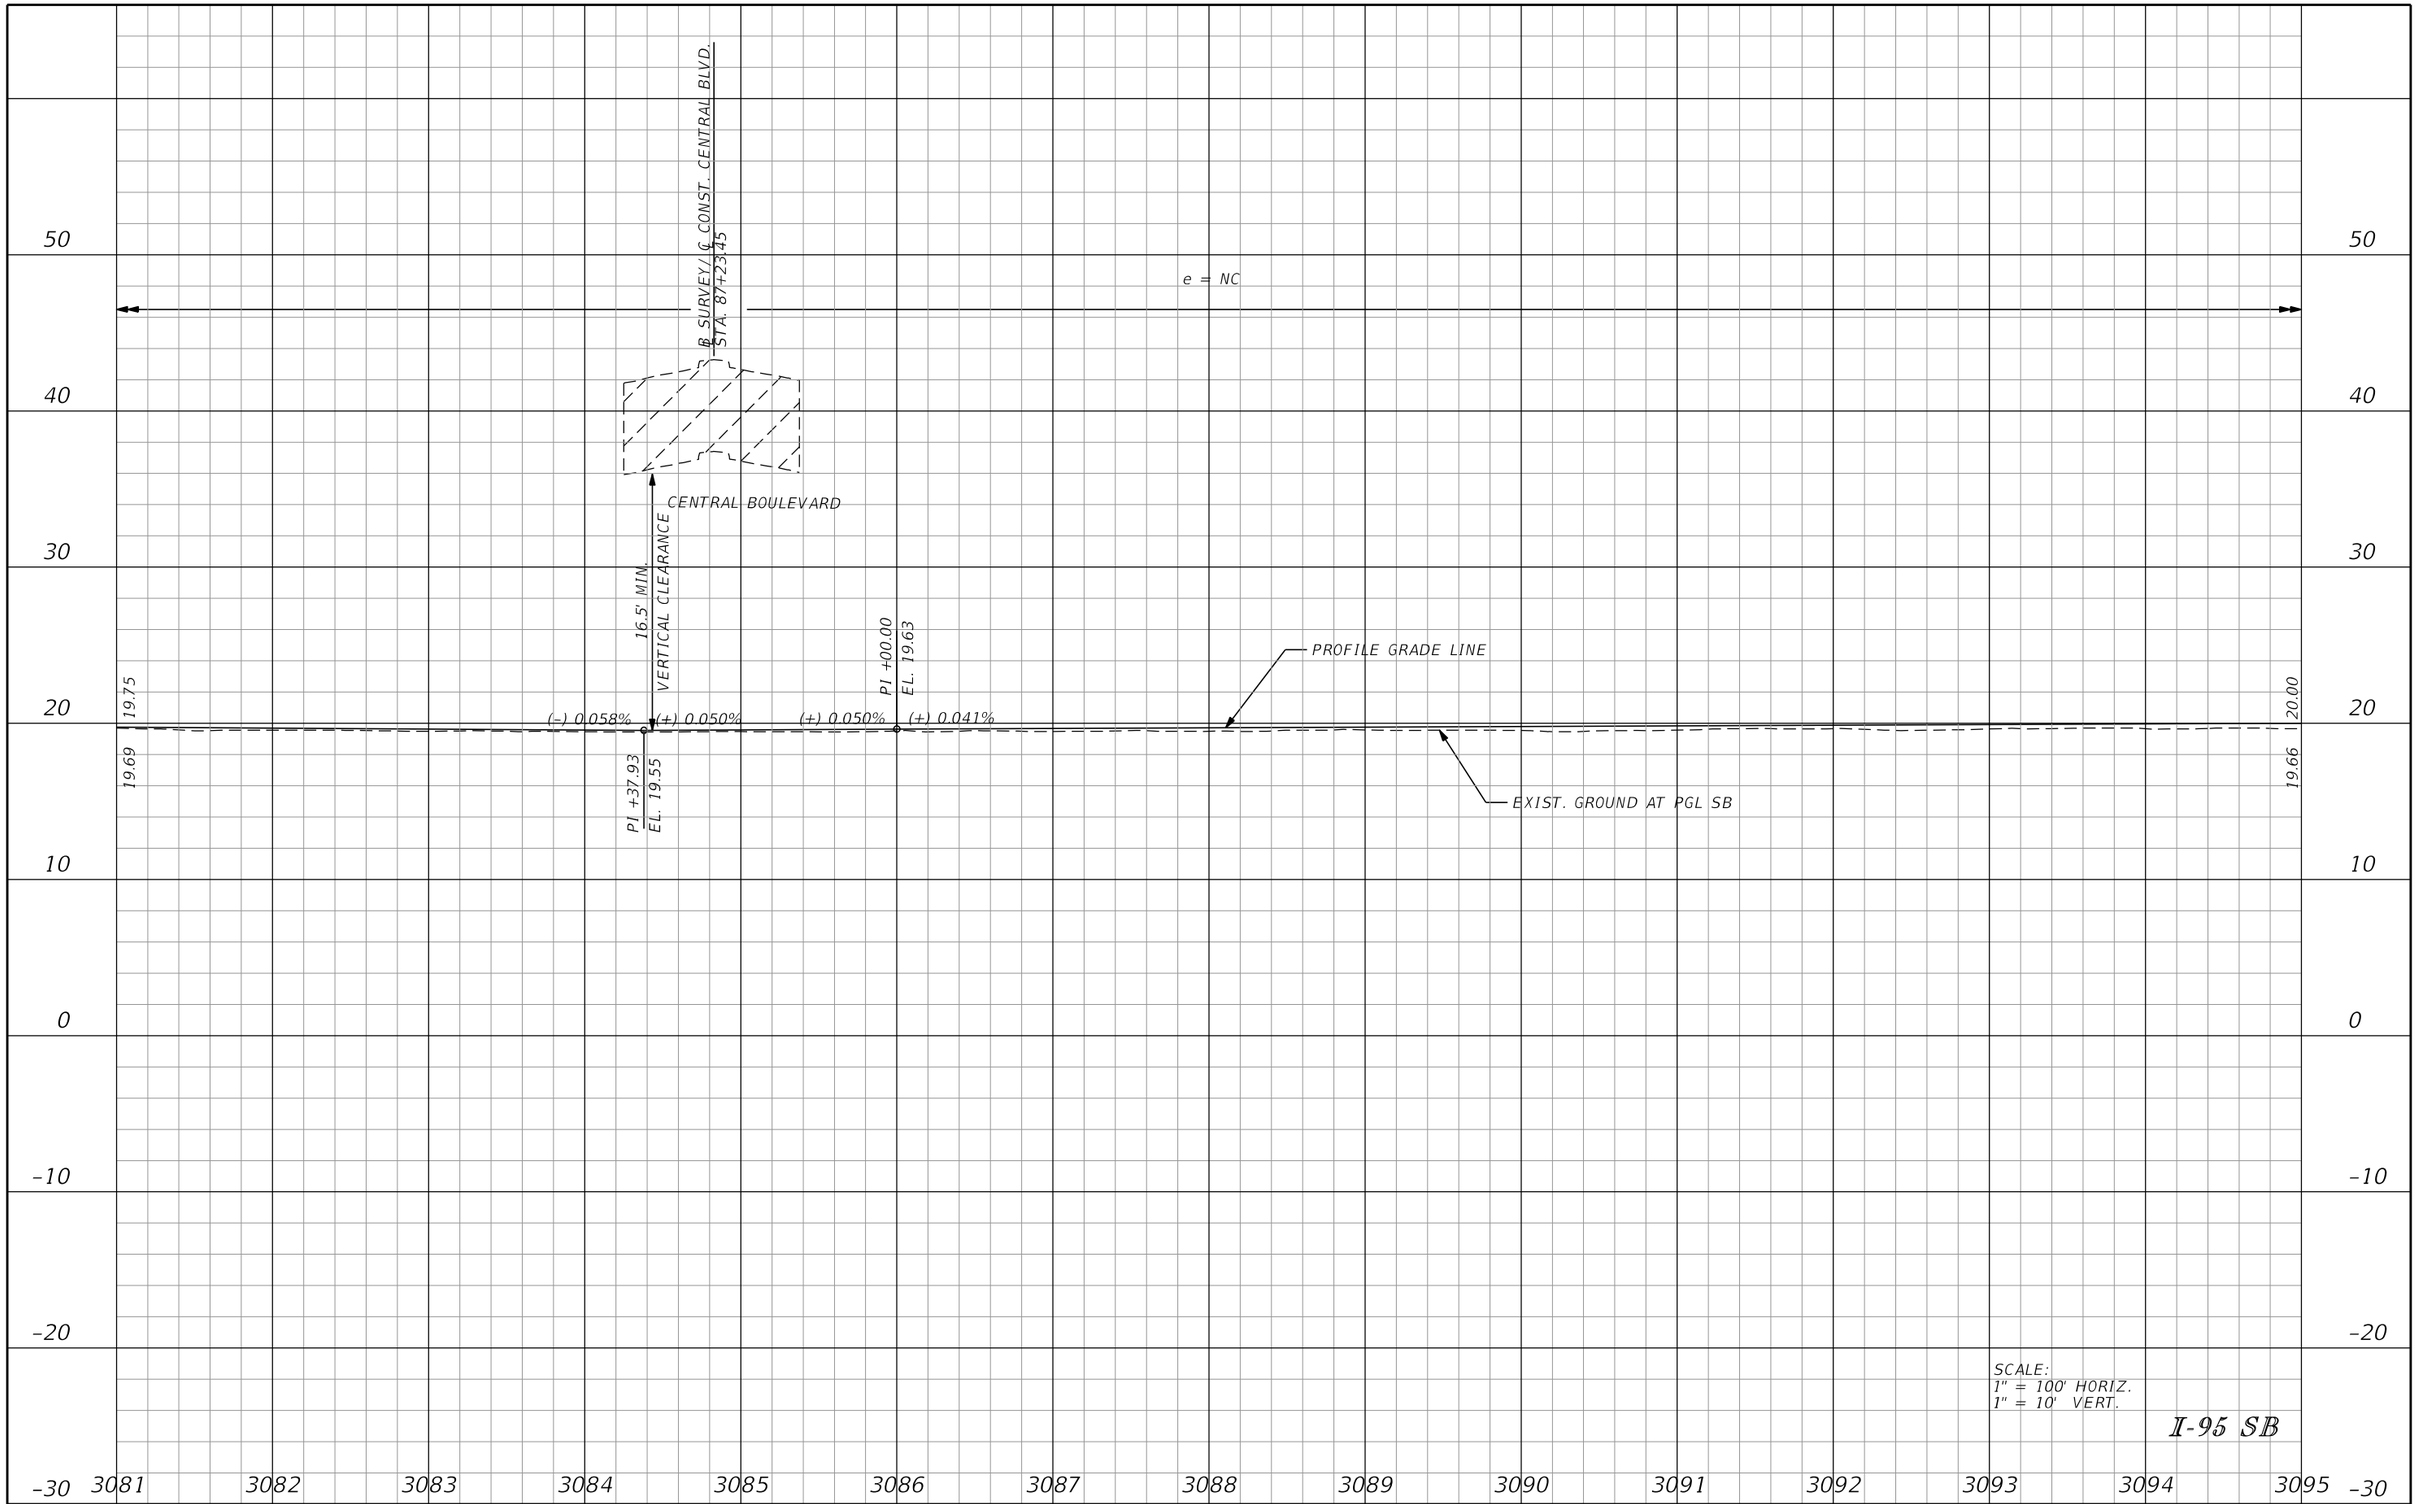

SCALE:
1" = 100' HORIZ.
1" = 10' VERT.

I-95 SB

REVISIONS			
DATE	DESCRIPTION	DATE	DESCRIPTION

DOUGLAS GREEN, P.E.
P.E. LICENSE NUMBER 42579
RS&H, INC.
3125 W. COMMERCIAL BLVD., SUITE 130
FORT LAUDERDALE, FLORIDA 3309-3451
CERTIFICATE OF AUTHORIZATION 5620

STATE OF FLORIDA
DEPARTMENT OF TRANSPORTATION

ROAD NO.	COUNTY	FINANCIAL PROJECT ID
SR 9	PALM BEACH	413265-1-52-01

ROADWAY PROFILE

SHEET NO. 65

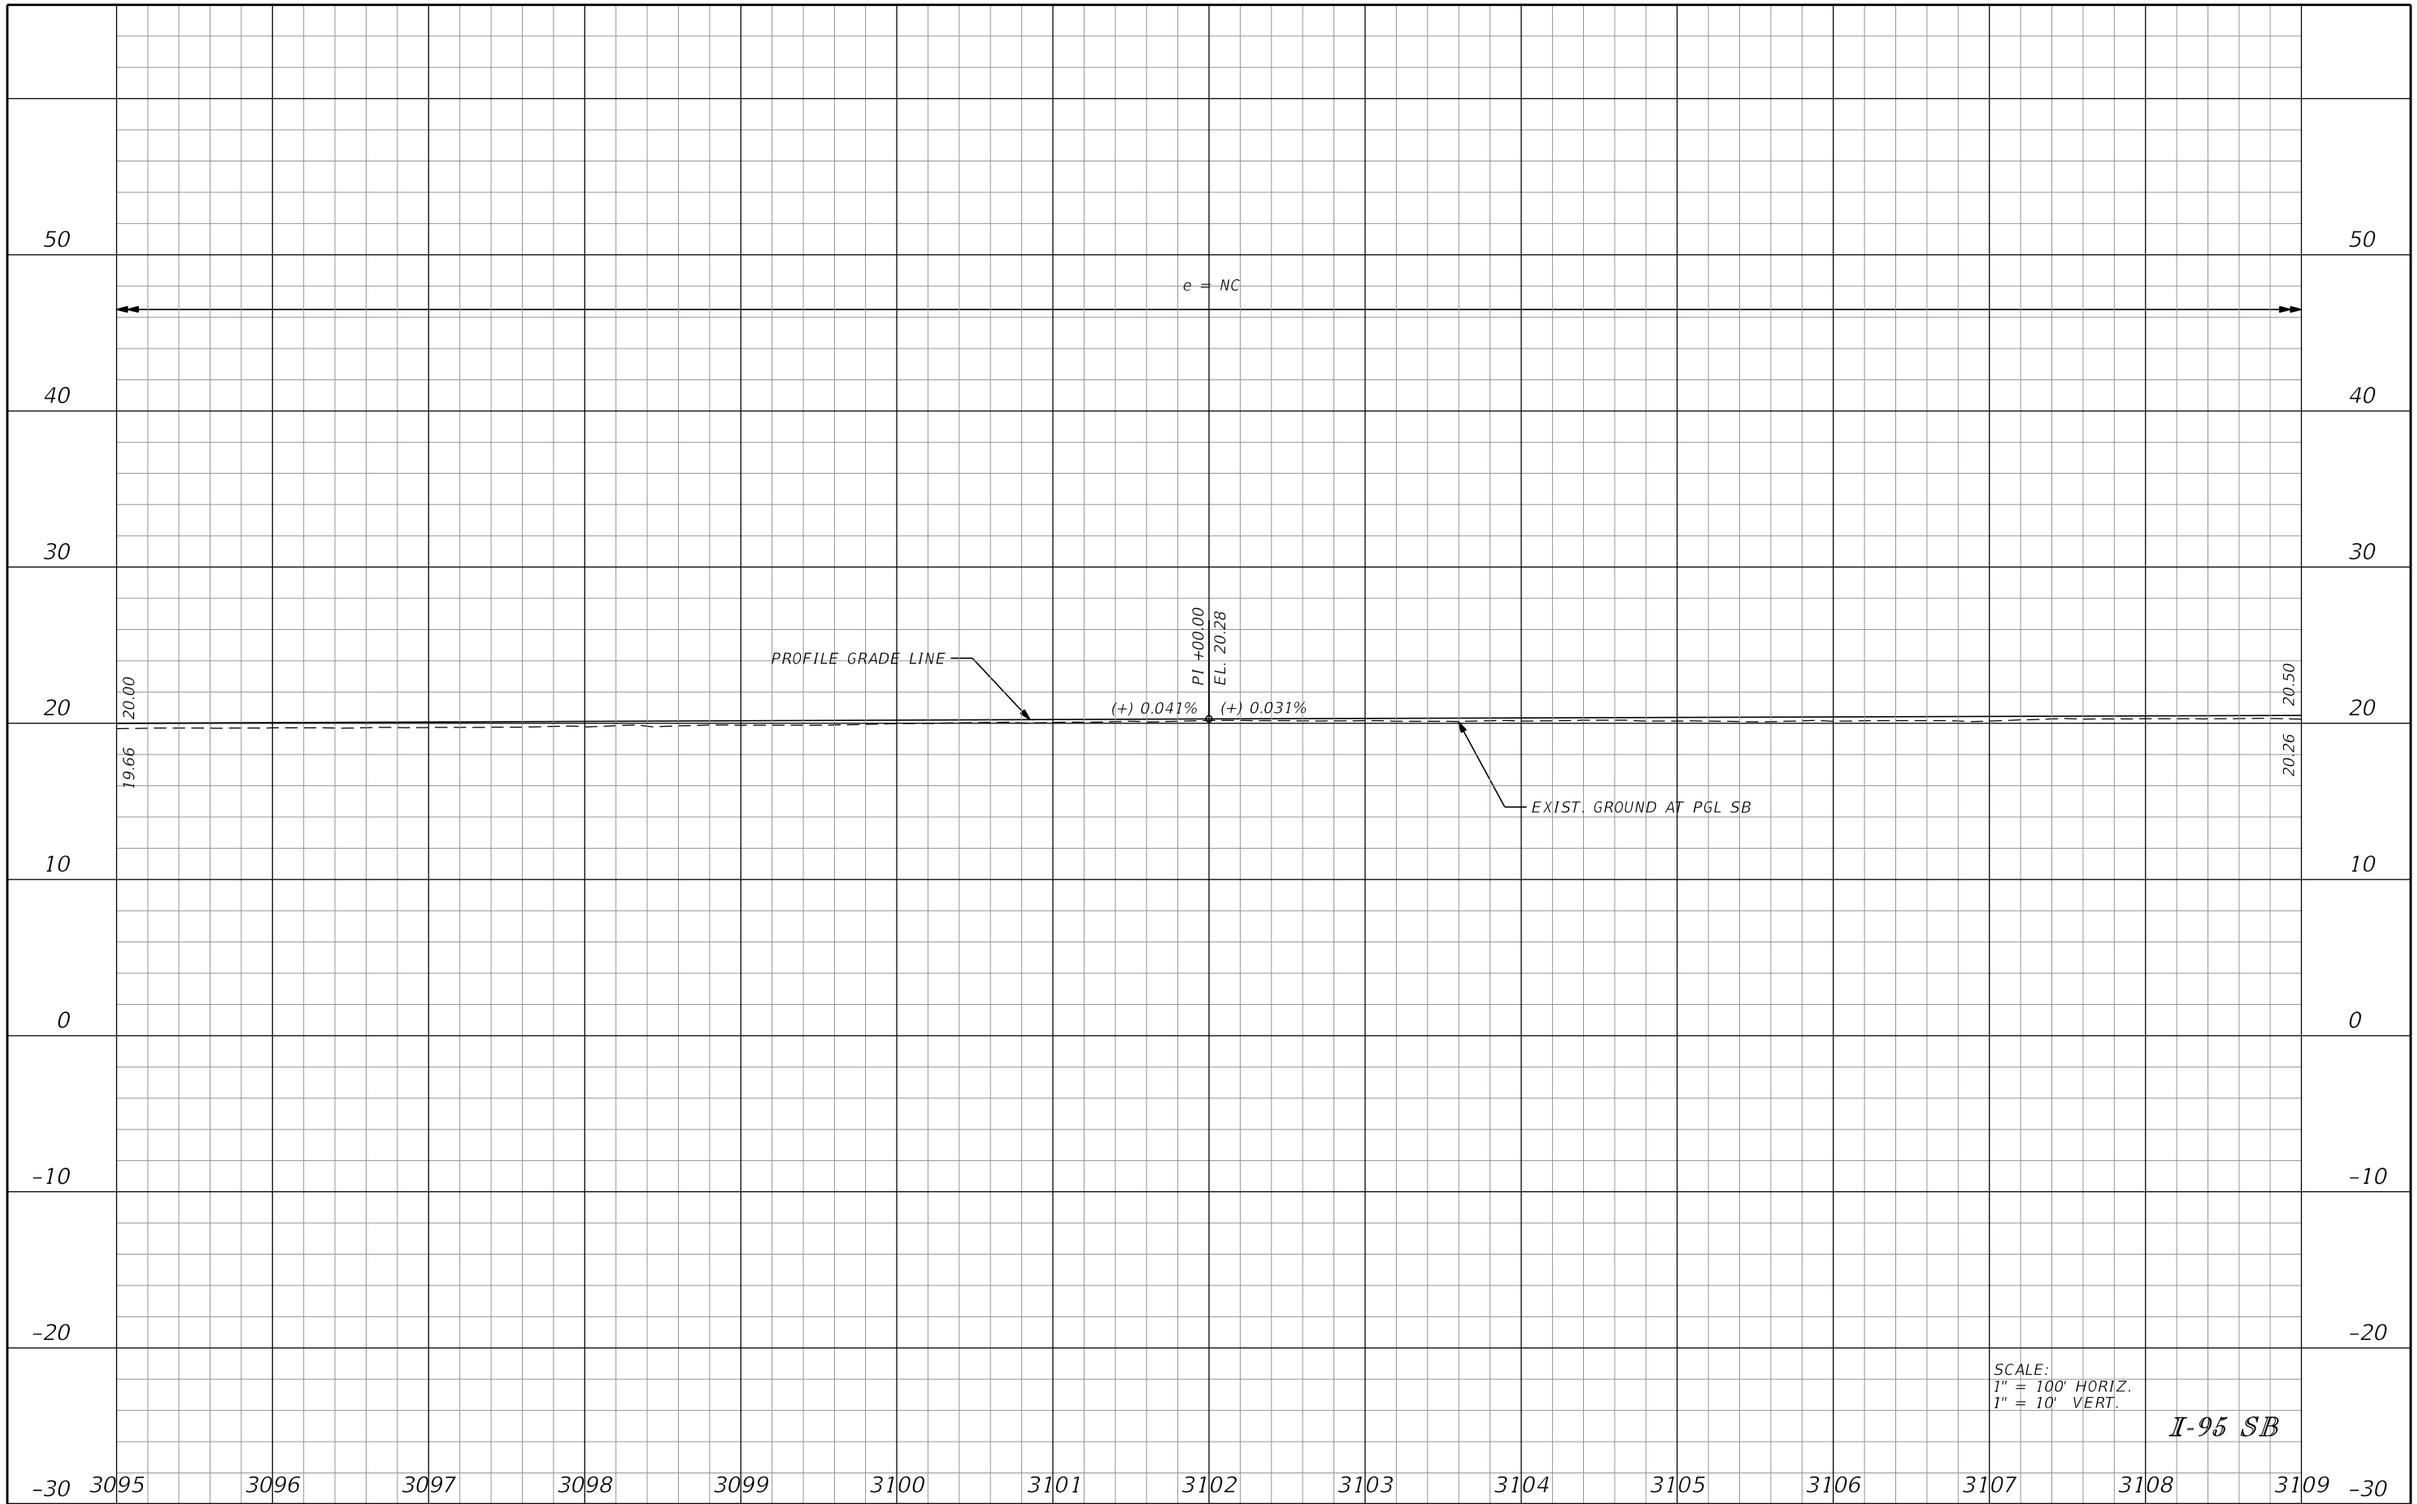

SCALE:
1" = 100' HORIZ.
1" = 10' VERT.

I-95 SB

REVISIONS			
DATE	DESCRIPTION	DATE	DESCRIPTION

DOUGLAS GREEN, P.E.
P.E. LICENSE NUMBER 42579
RS&H, INC.
3125 W. COMMERCIAL BLVD., SUITE 130
FORT LAUDERDALE, FLORIDA 3309-3451
CERTIFICATE OF AUTHORIZATION 5620

STATE OF FLORIDA
DEPARTMENT OF TRANSPORTATION

ROAD NO.	COUNTY	FINANCIAL PROJECT ID
SR 9	PALM BEACH	413265-1-52-01

ROADWAY PROFILE

SHEET NO. 66

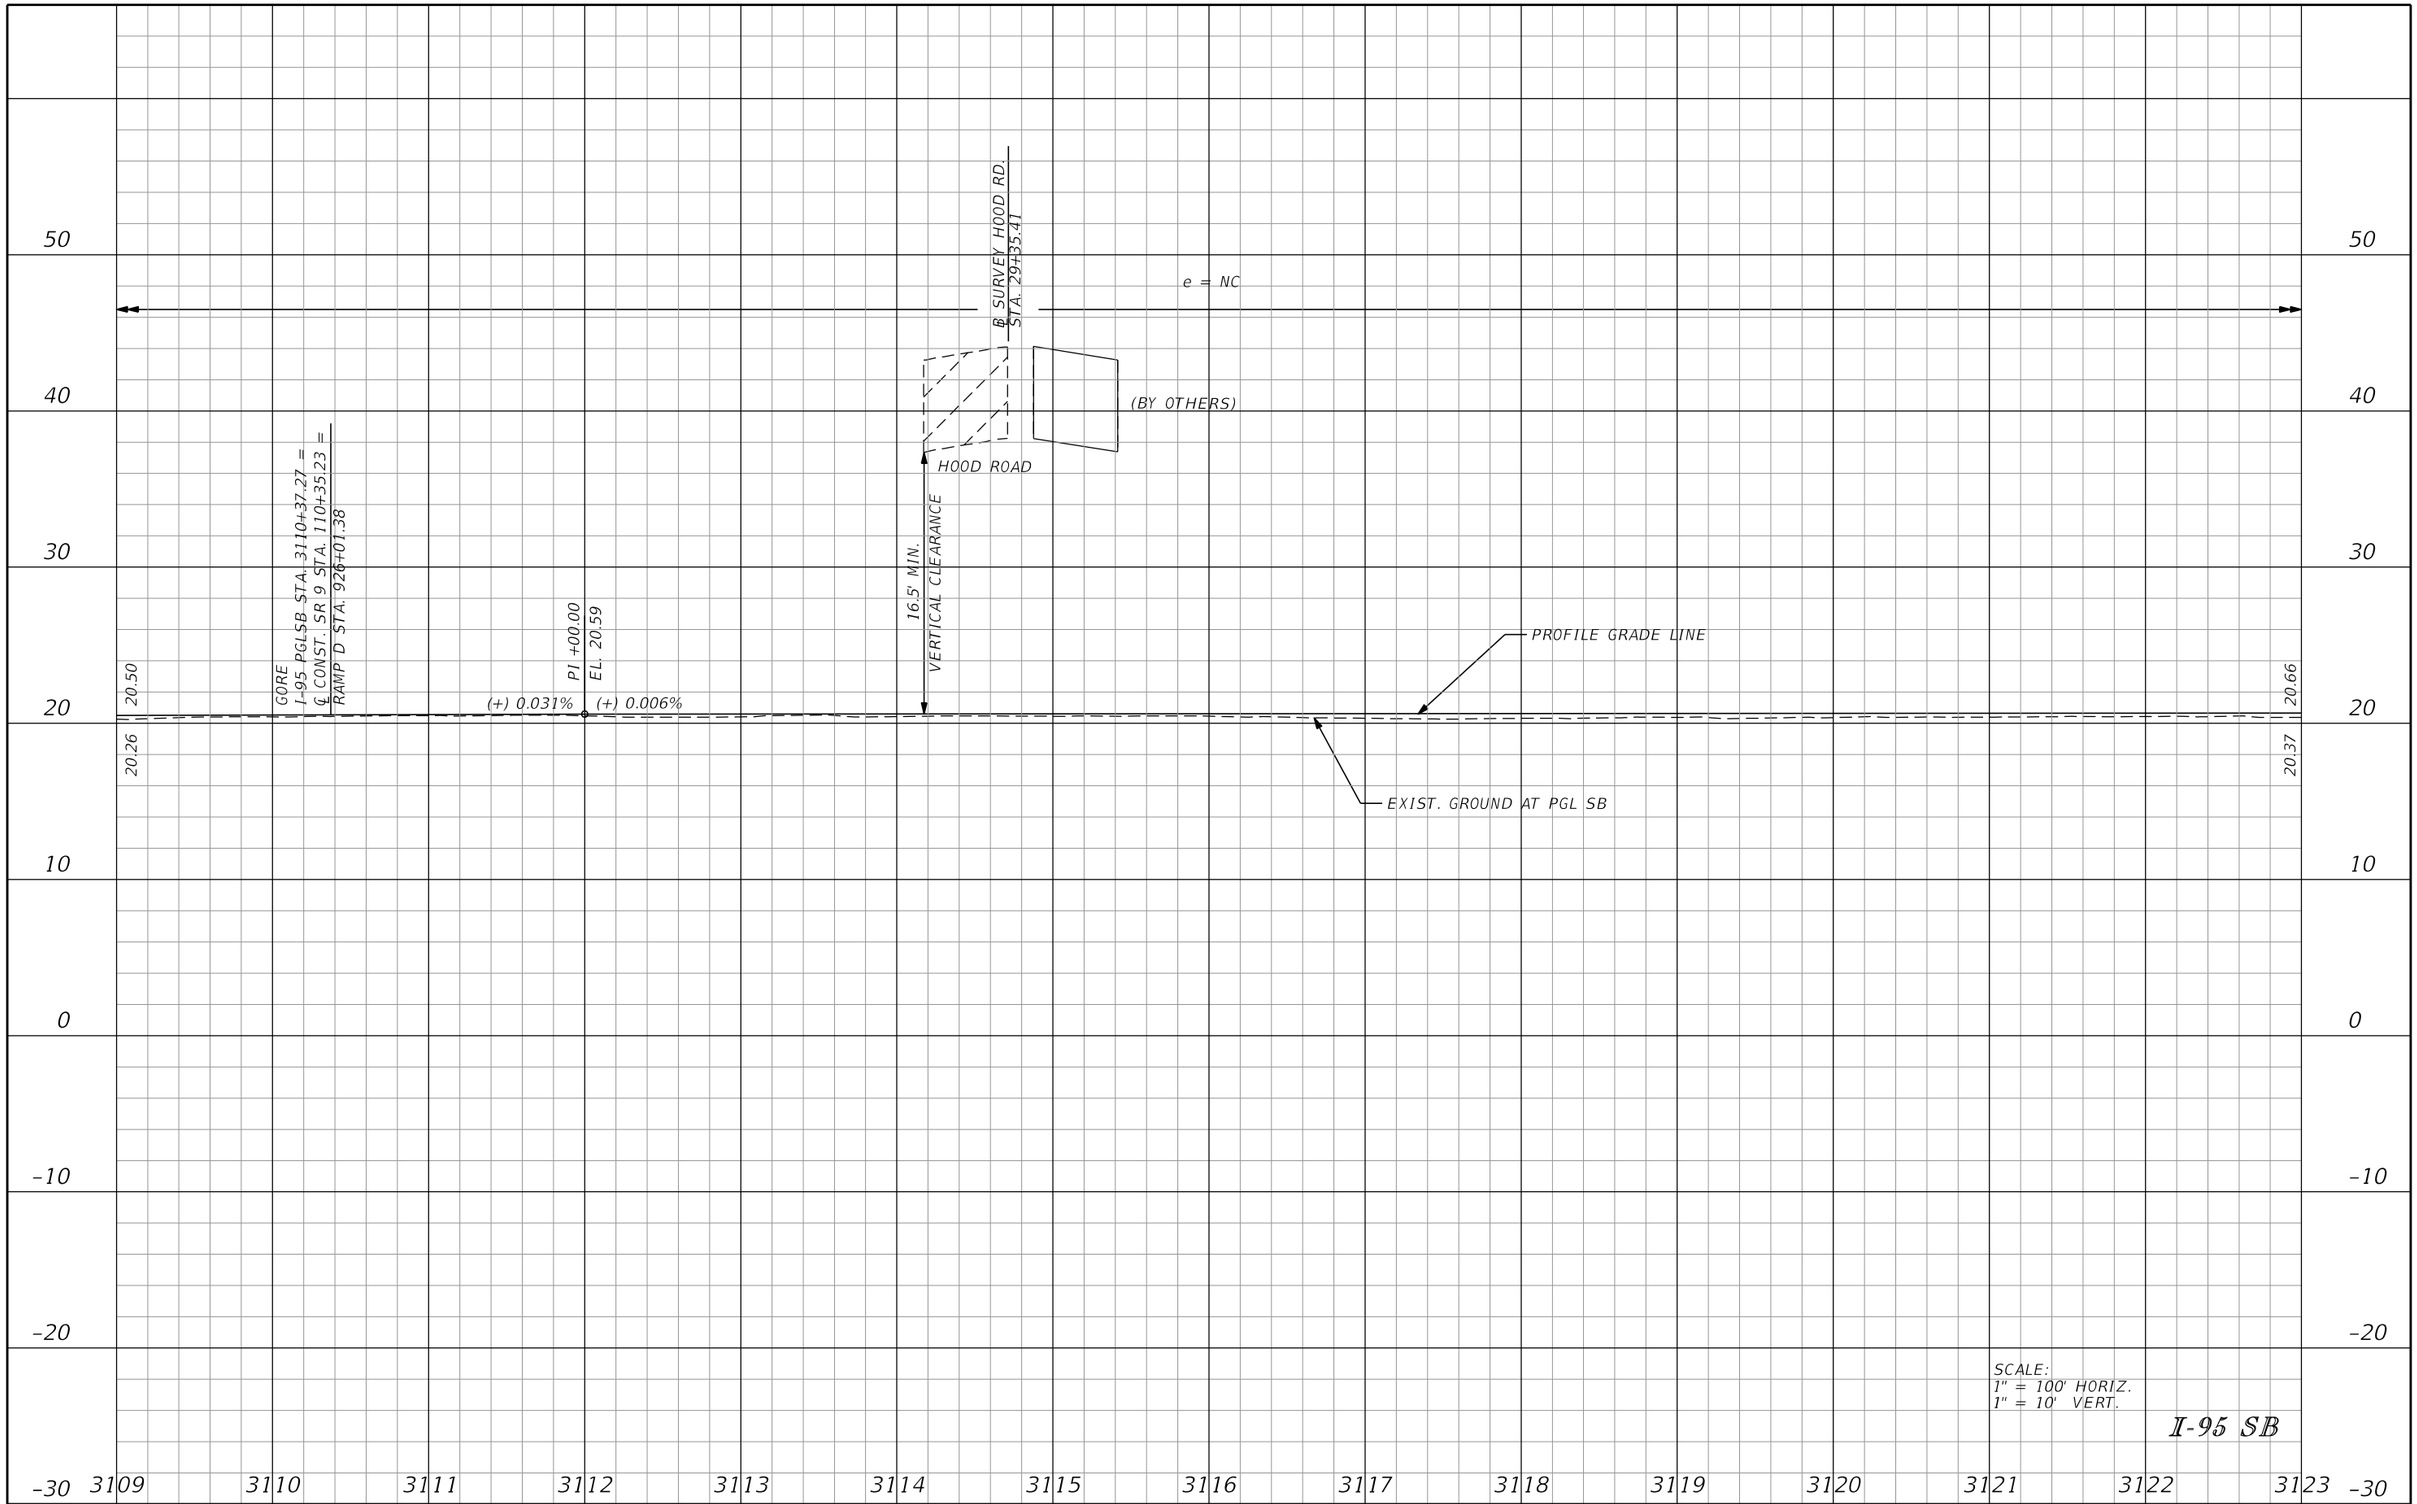

REVISIONS			
DATE	DESCRIPTION	DATE	DESCRIPTION

DOUGLAS GREEN, P.E.
P.E. LICENSE NUMBER 42579
RS&H, INC.
3125 W. COMMERCIAL BLVD., SUITE 130
FORT LAUDERDALE, FLORIDA 3309-3451
CERTIFICATE OF AUTHORIZATION 5620

STATE OF FLORIDA
DEPARTMENT OF TRANSPORTATION

ROAD NO.	COUNTY	FINANCIAL PROJECT ID
SR 9	PALM BEACH	413265-1-52-01

ROADWAY PROFILE

SHEET NO. 67

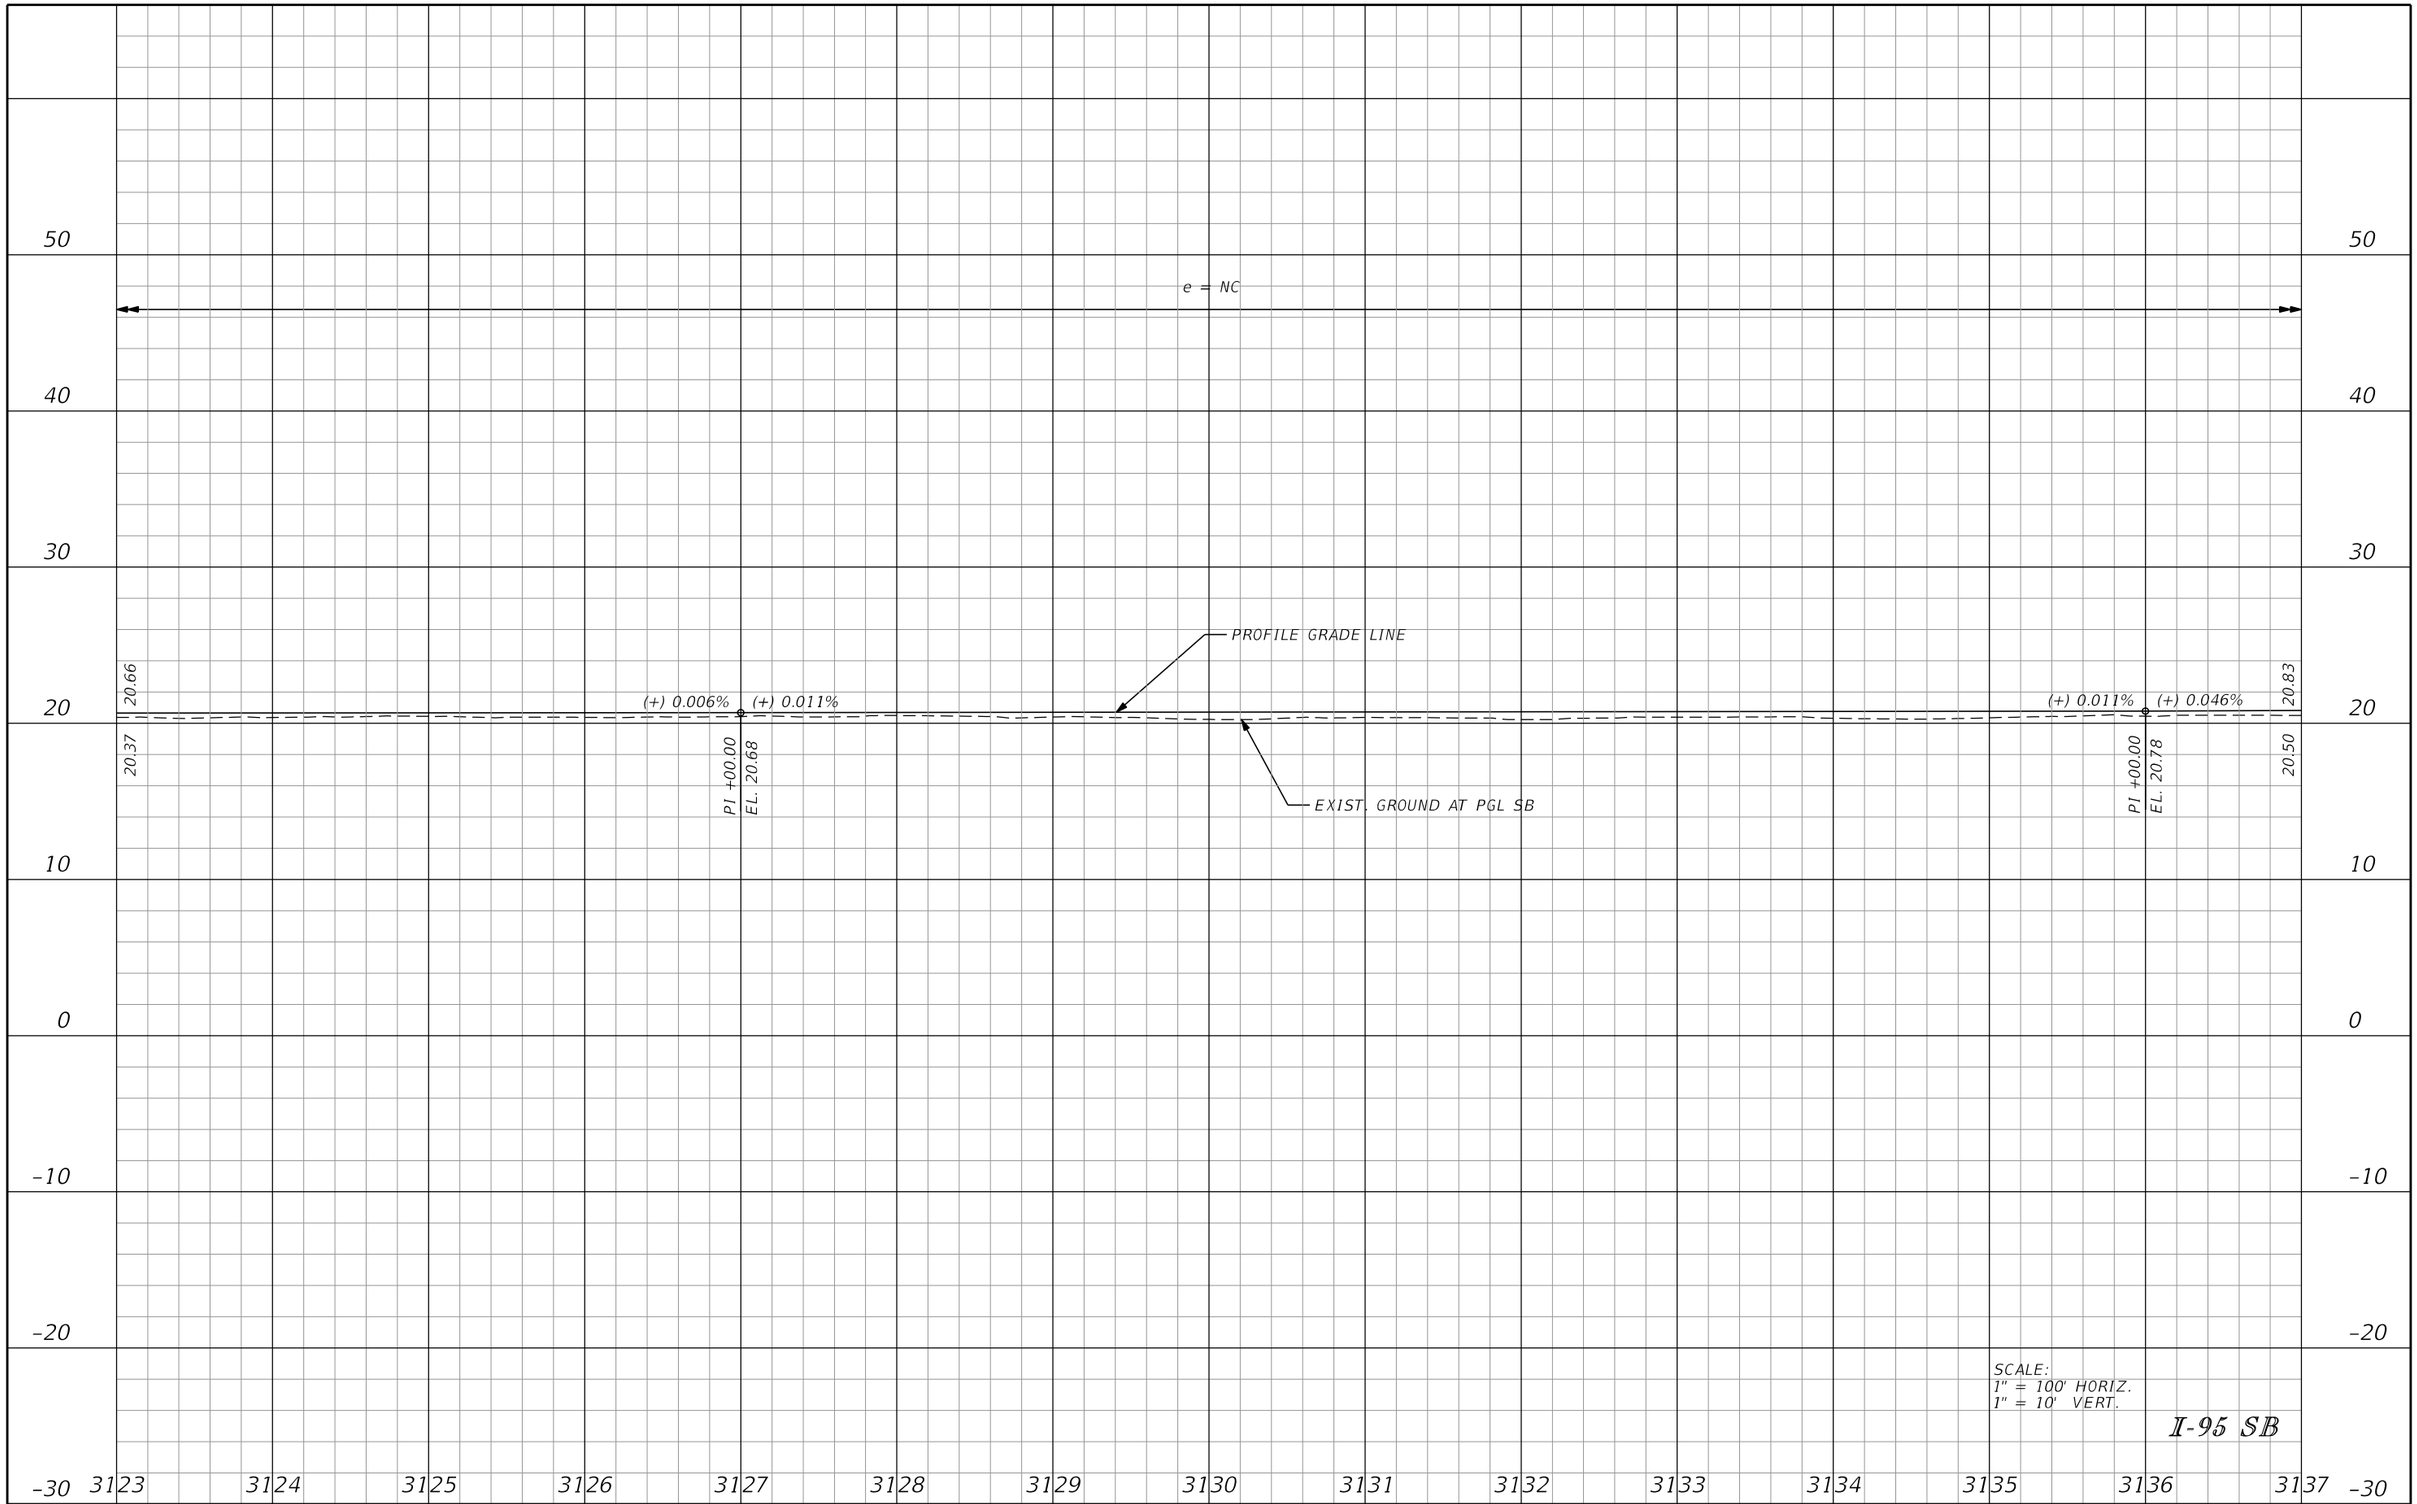

SCALE:
1" = 100' HORIZ.
1" = 10' VERT.

I-95 SB

REVISIONS			
DATE	DESCRIPTION	DATE	DESCRIPTION

DOUGLAS GREEN, P.E.
P.E. LICENSE NUMBER 42579
RS&H, INC.
3125 W. COMMERCIAL BLVD., SUITE 130
FORT LAUDERDALE, FLORIDA 3309-3451
CERTIFICATE OF AUTHORIZATION 5620

STATE OF FLORIDA
DEPARTMENT OF TRANSPORTATION

ROAD NO.	COUNTY	FINANCIAL PROJECT ID
SR 9	PALM BEACH	413265-1-52-01

ROADWAY PROFILE

SHEET NO. 68

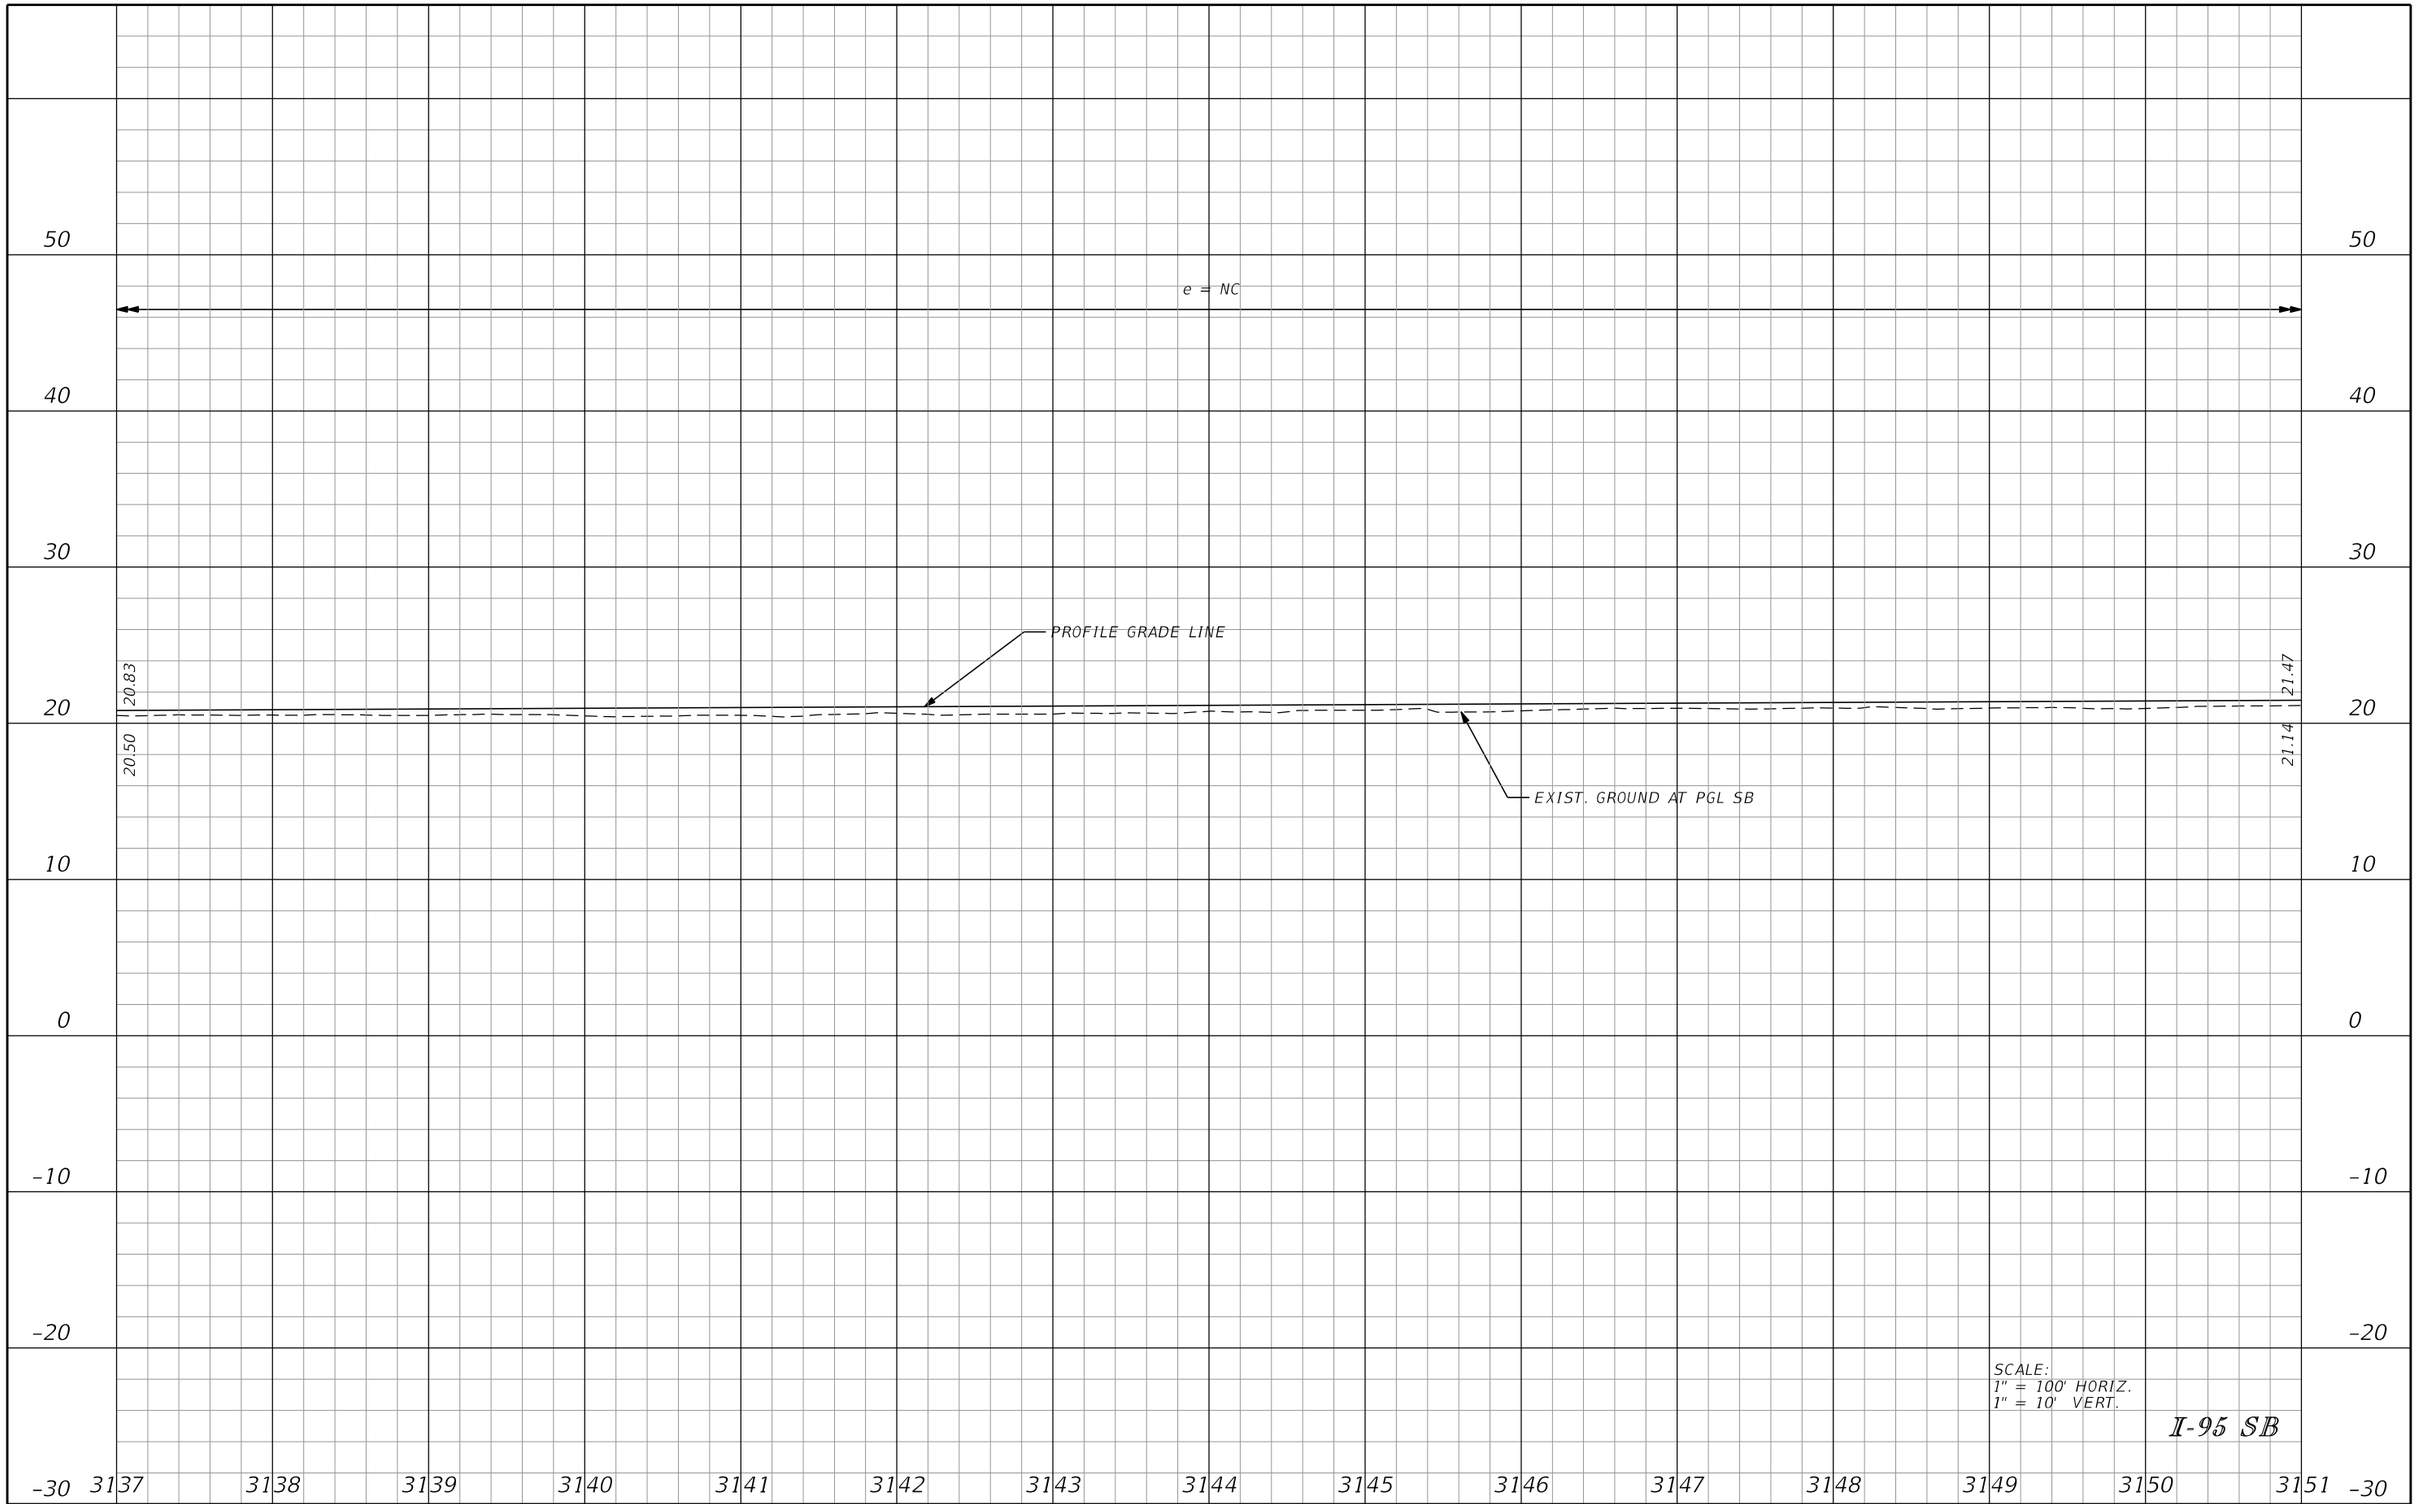

SCALE:
1" = 100' HORIZ.
1" = 10' VERT.

I-95 SB

REVISIONS			
DATE	DESCRIPTION	DATE	DESCRIPTION

DOUGLAS GREEN, P.E.
P.E. LICENSE NUMBER 42579
RS&H, INC.
3125 W. COMMERCIAL BLVD., SUITE 130
FORT LAUDERDALE, FLORIDA 3309-3451
CERTIFICATE OF AUTHORIZATION 5620

STATE OF FLORIDA
DEPARTMENT OF TRANSPORTATION

ROAD NO.	COUNTY	FINANCIAL PROJECT ID
SR 9	PALM BEACH	413265-1-52-01

ROADWAY PROFILE

SHEET NO. 69

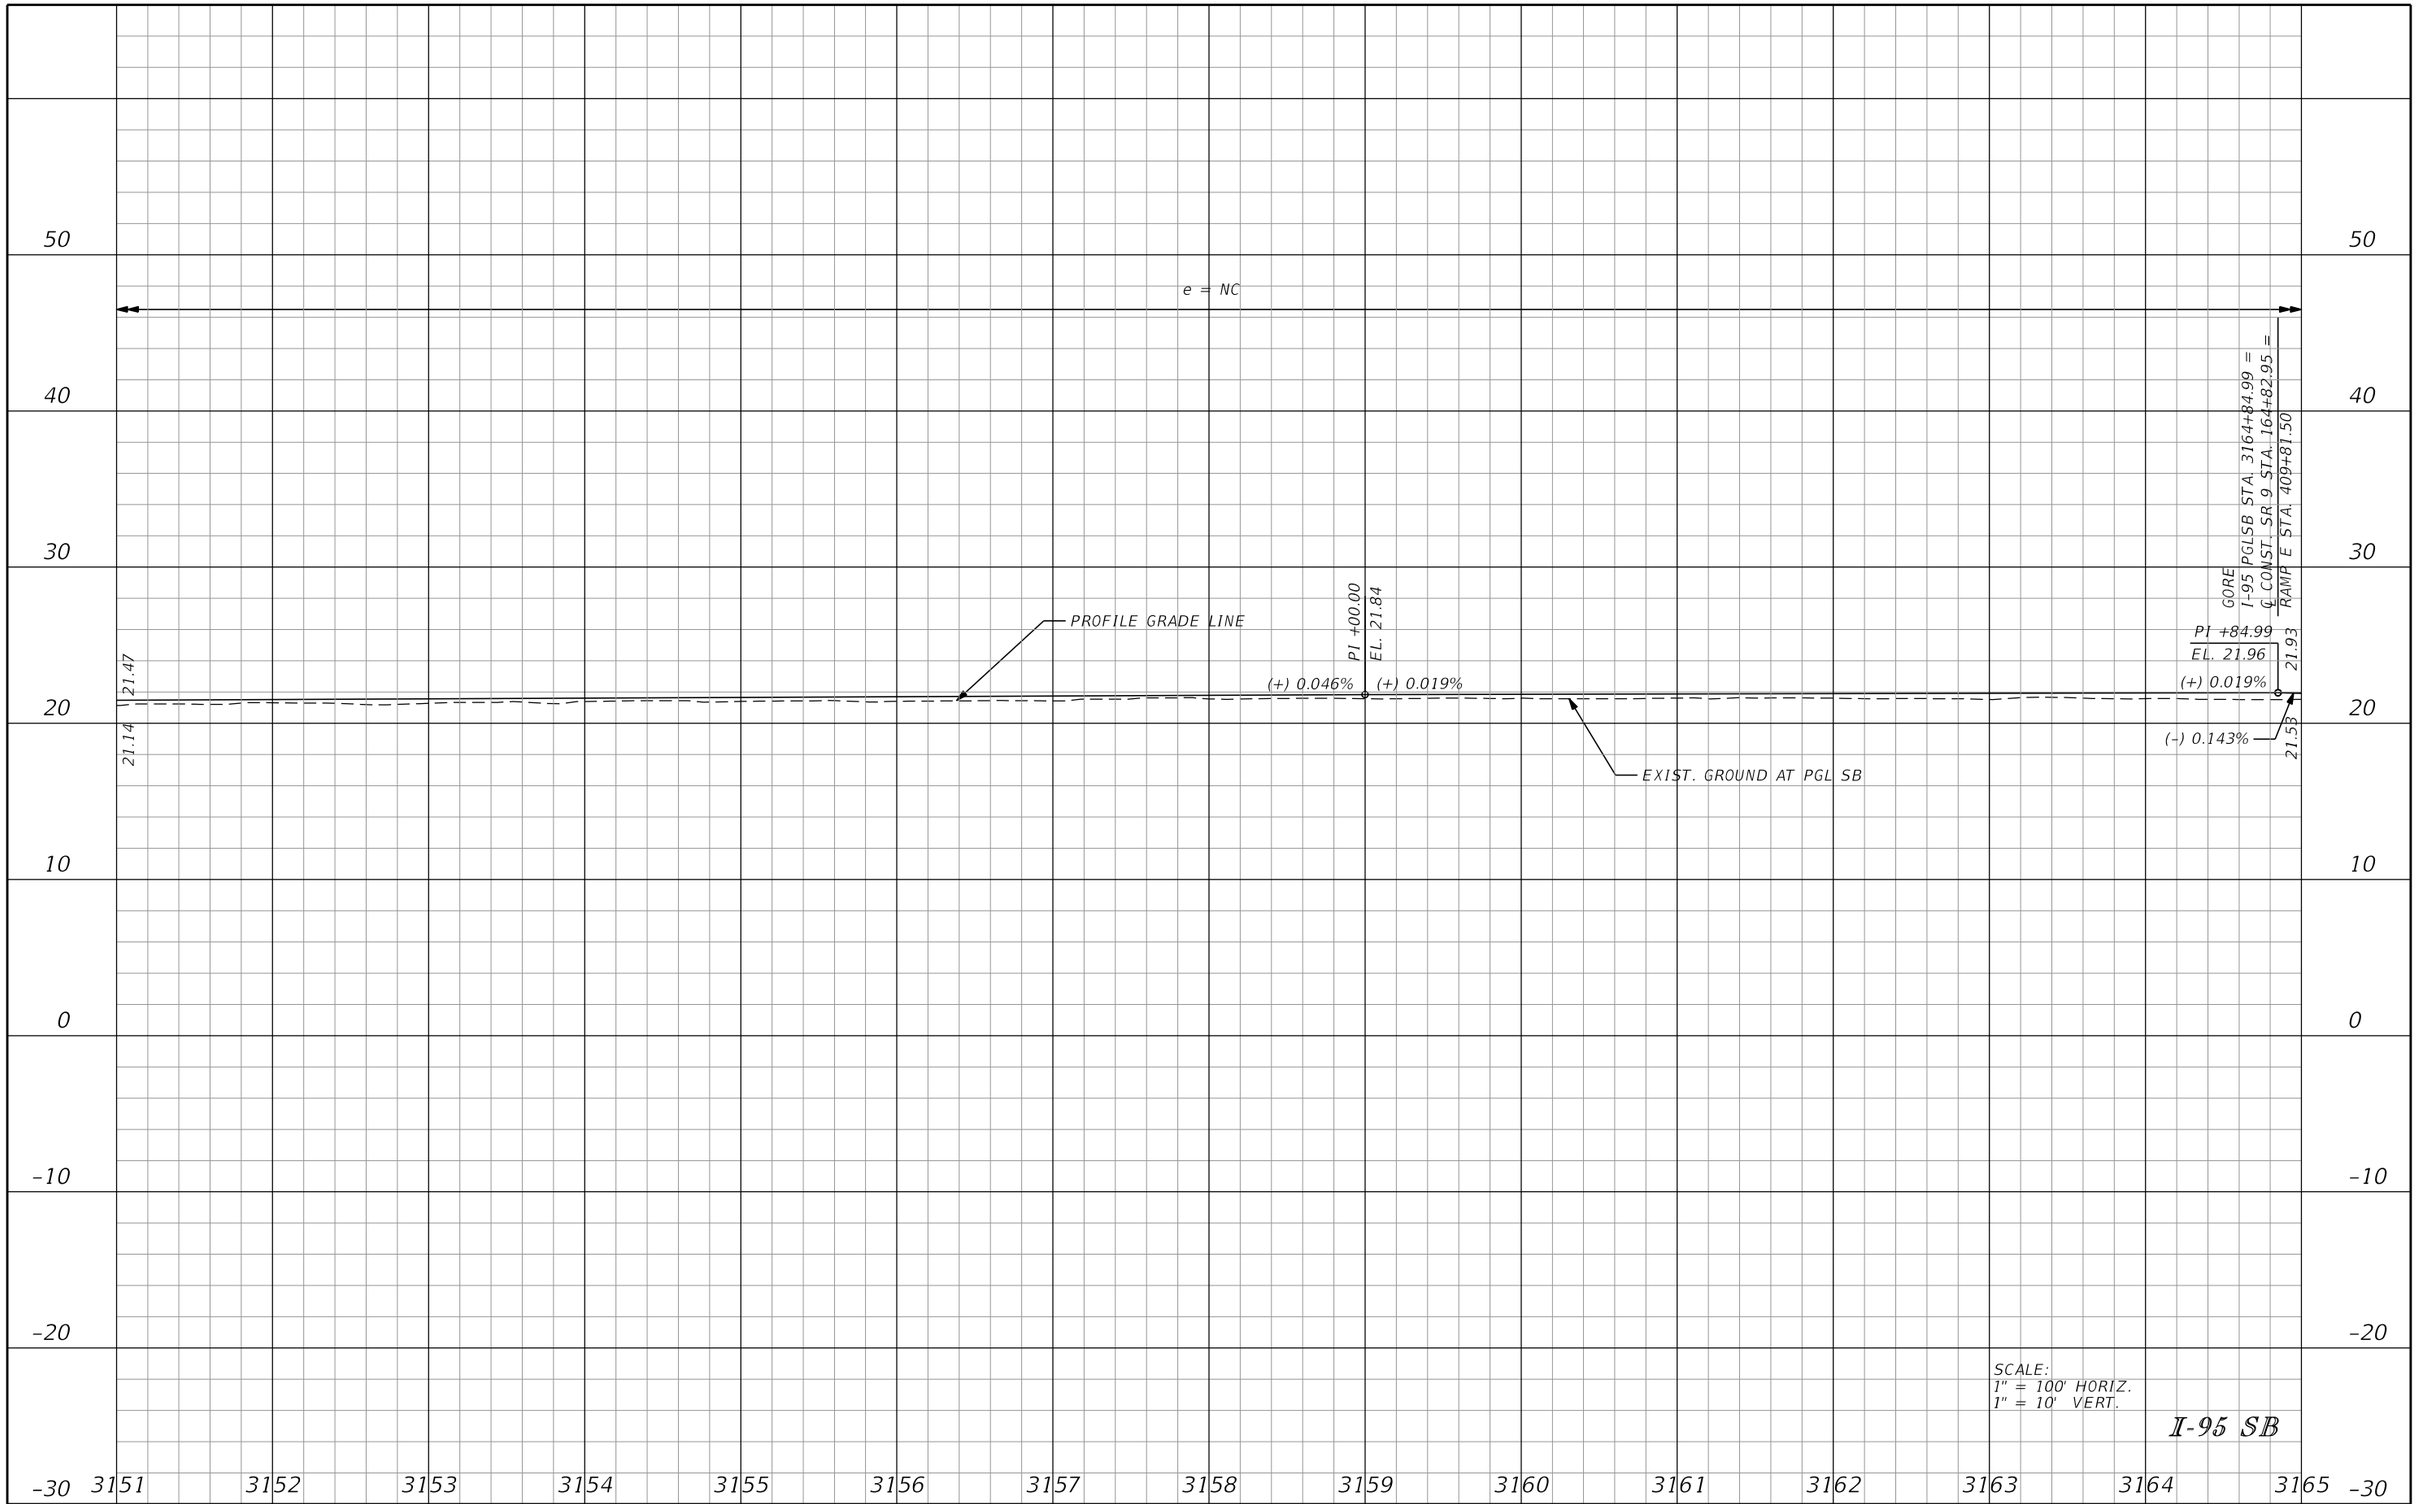

SCALE:
1" = 100' HORIZ.
1" = 10' VERT.

I-95 SB

REVISIONS			
DATE	DESCRIPTION	DATE	DESCRIPTION

DOUGLAS GREEN, P.E.
P.E. LICENSE NUMBER 42579
RS&H, INC.
3125 W. COMMERCIAL BLVD., SUITE 130
FORT LAUDERDALE, FLORIDA 3309-3451
CERTIFICATE OF AUTHORIZATION 5620

STATE OF FLORIDA
DEPARTMENT OF TRANSPORTATION

ROAD NO.	COUNTY	FINANCIAL PROJECT ID
SR 9	PALM BEACH	413265-1-52-01

ROADWAY PROFILE

SHEET NO. 70

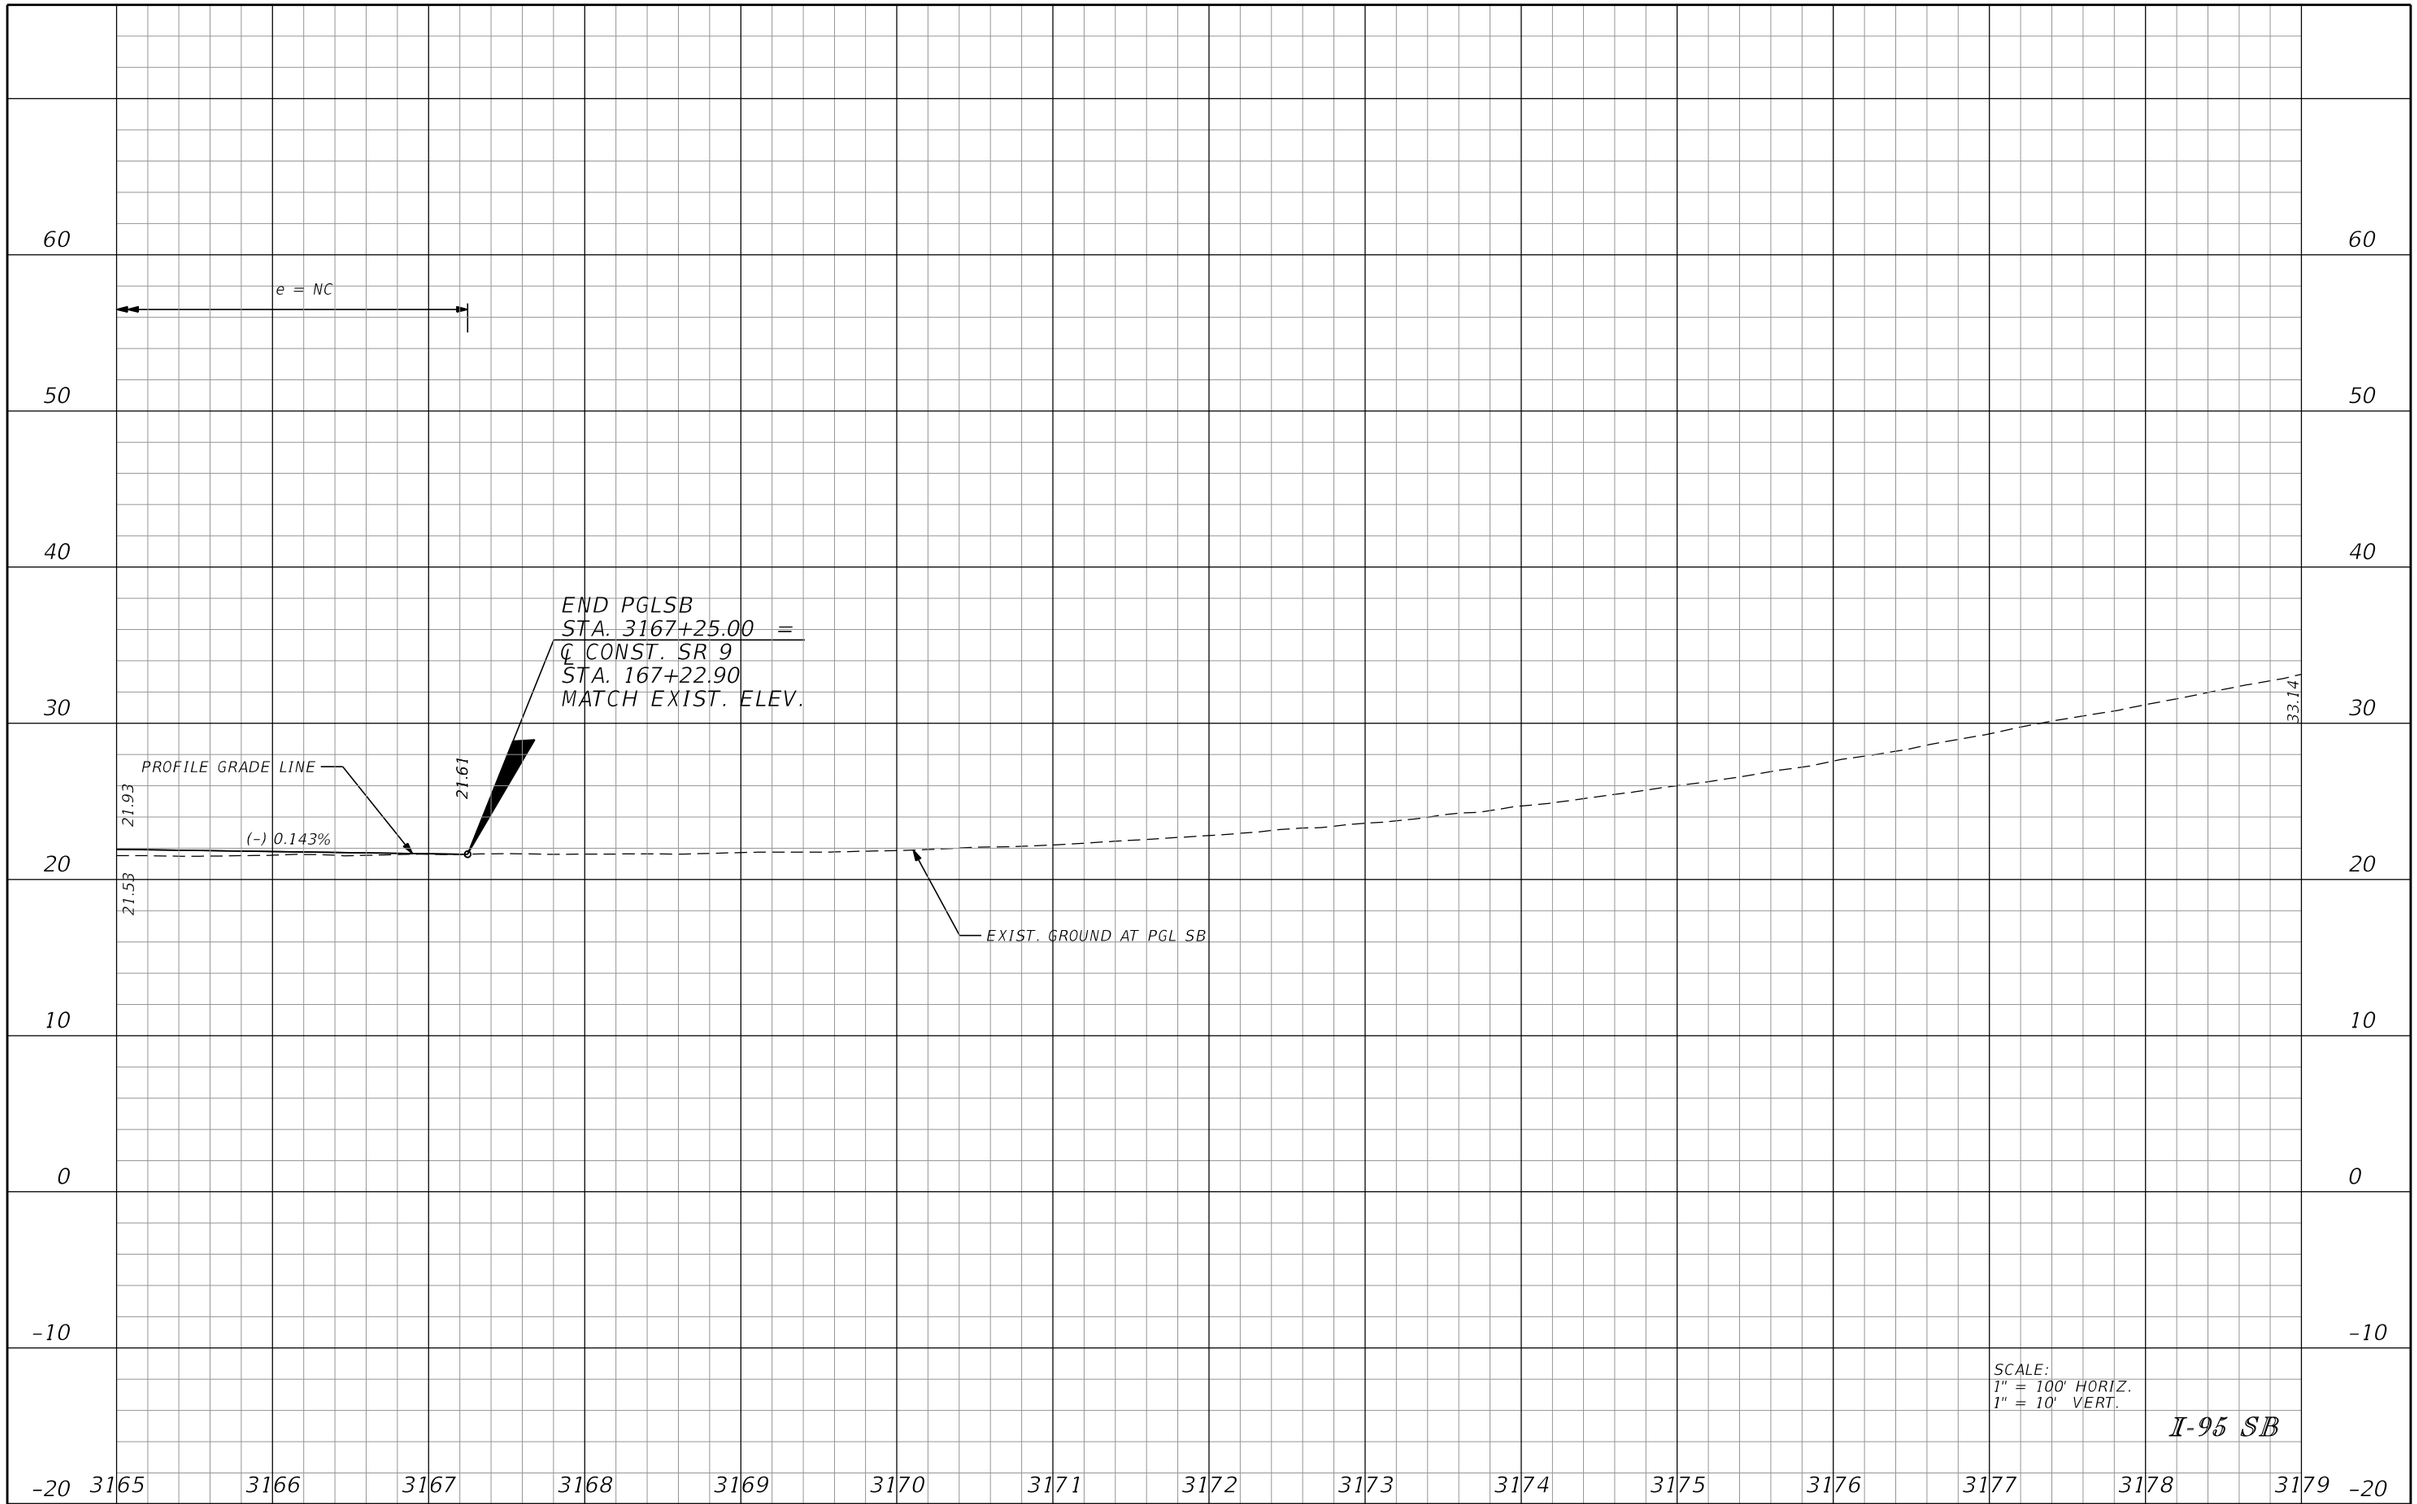

SCALE:
1" = 100' HORIZ.
1" = 10' VERT.

I-95 SB

REVISIONS			
DATE	DESCRIPTION	DATE	DESCRIPTION

DOUGLAS GREEN, P.E.
P.E. LICENSE NUMBER 42579
RS&H, INC.
3125 W. COMMERCIAL BLVD., SUITE 130
FORT LAUDERDALE, FLORIDA 3309-3451
CERTIFICATE OF AUTHORIZATION 5620

STATE OF FLORIDA
DEPARTMENT OF TRANSPORTATION

ROAD NO.	COUNTY	FINANCIAL PROJECT ID
SR 9	PALM BEACH	413265-1-52-01

ROADWAY PROFILE

SHEET NO. 71

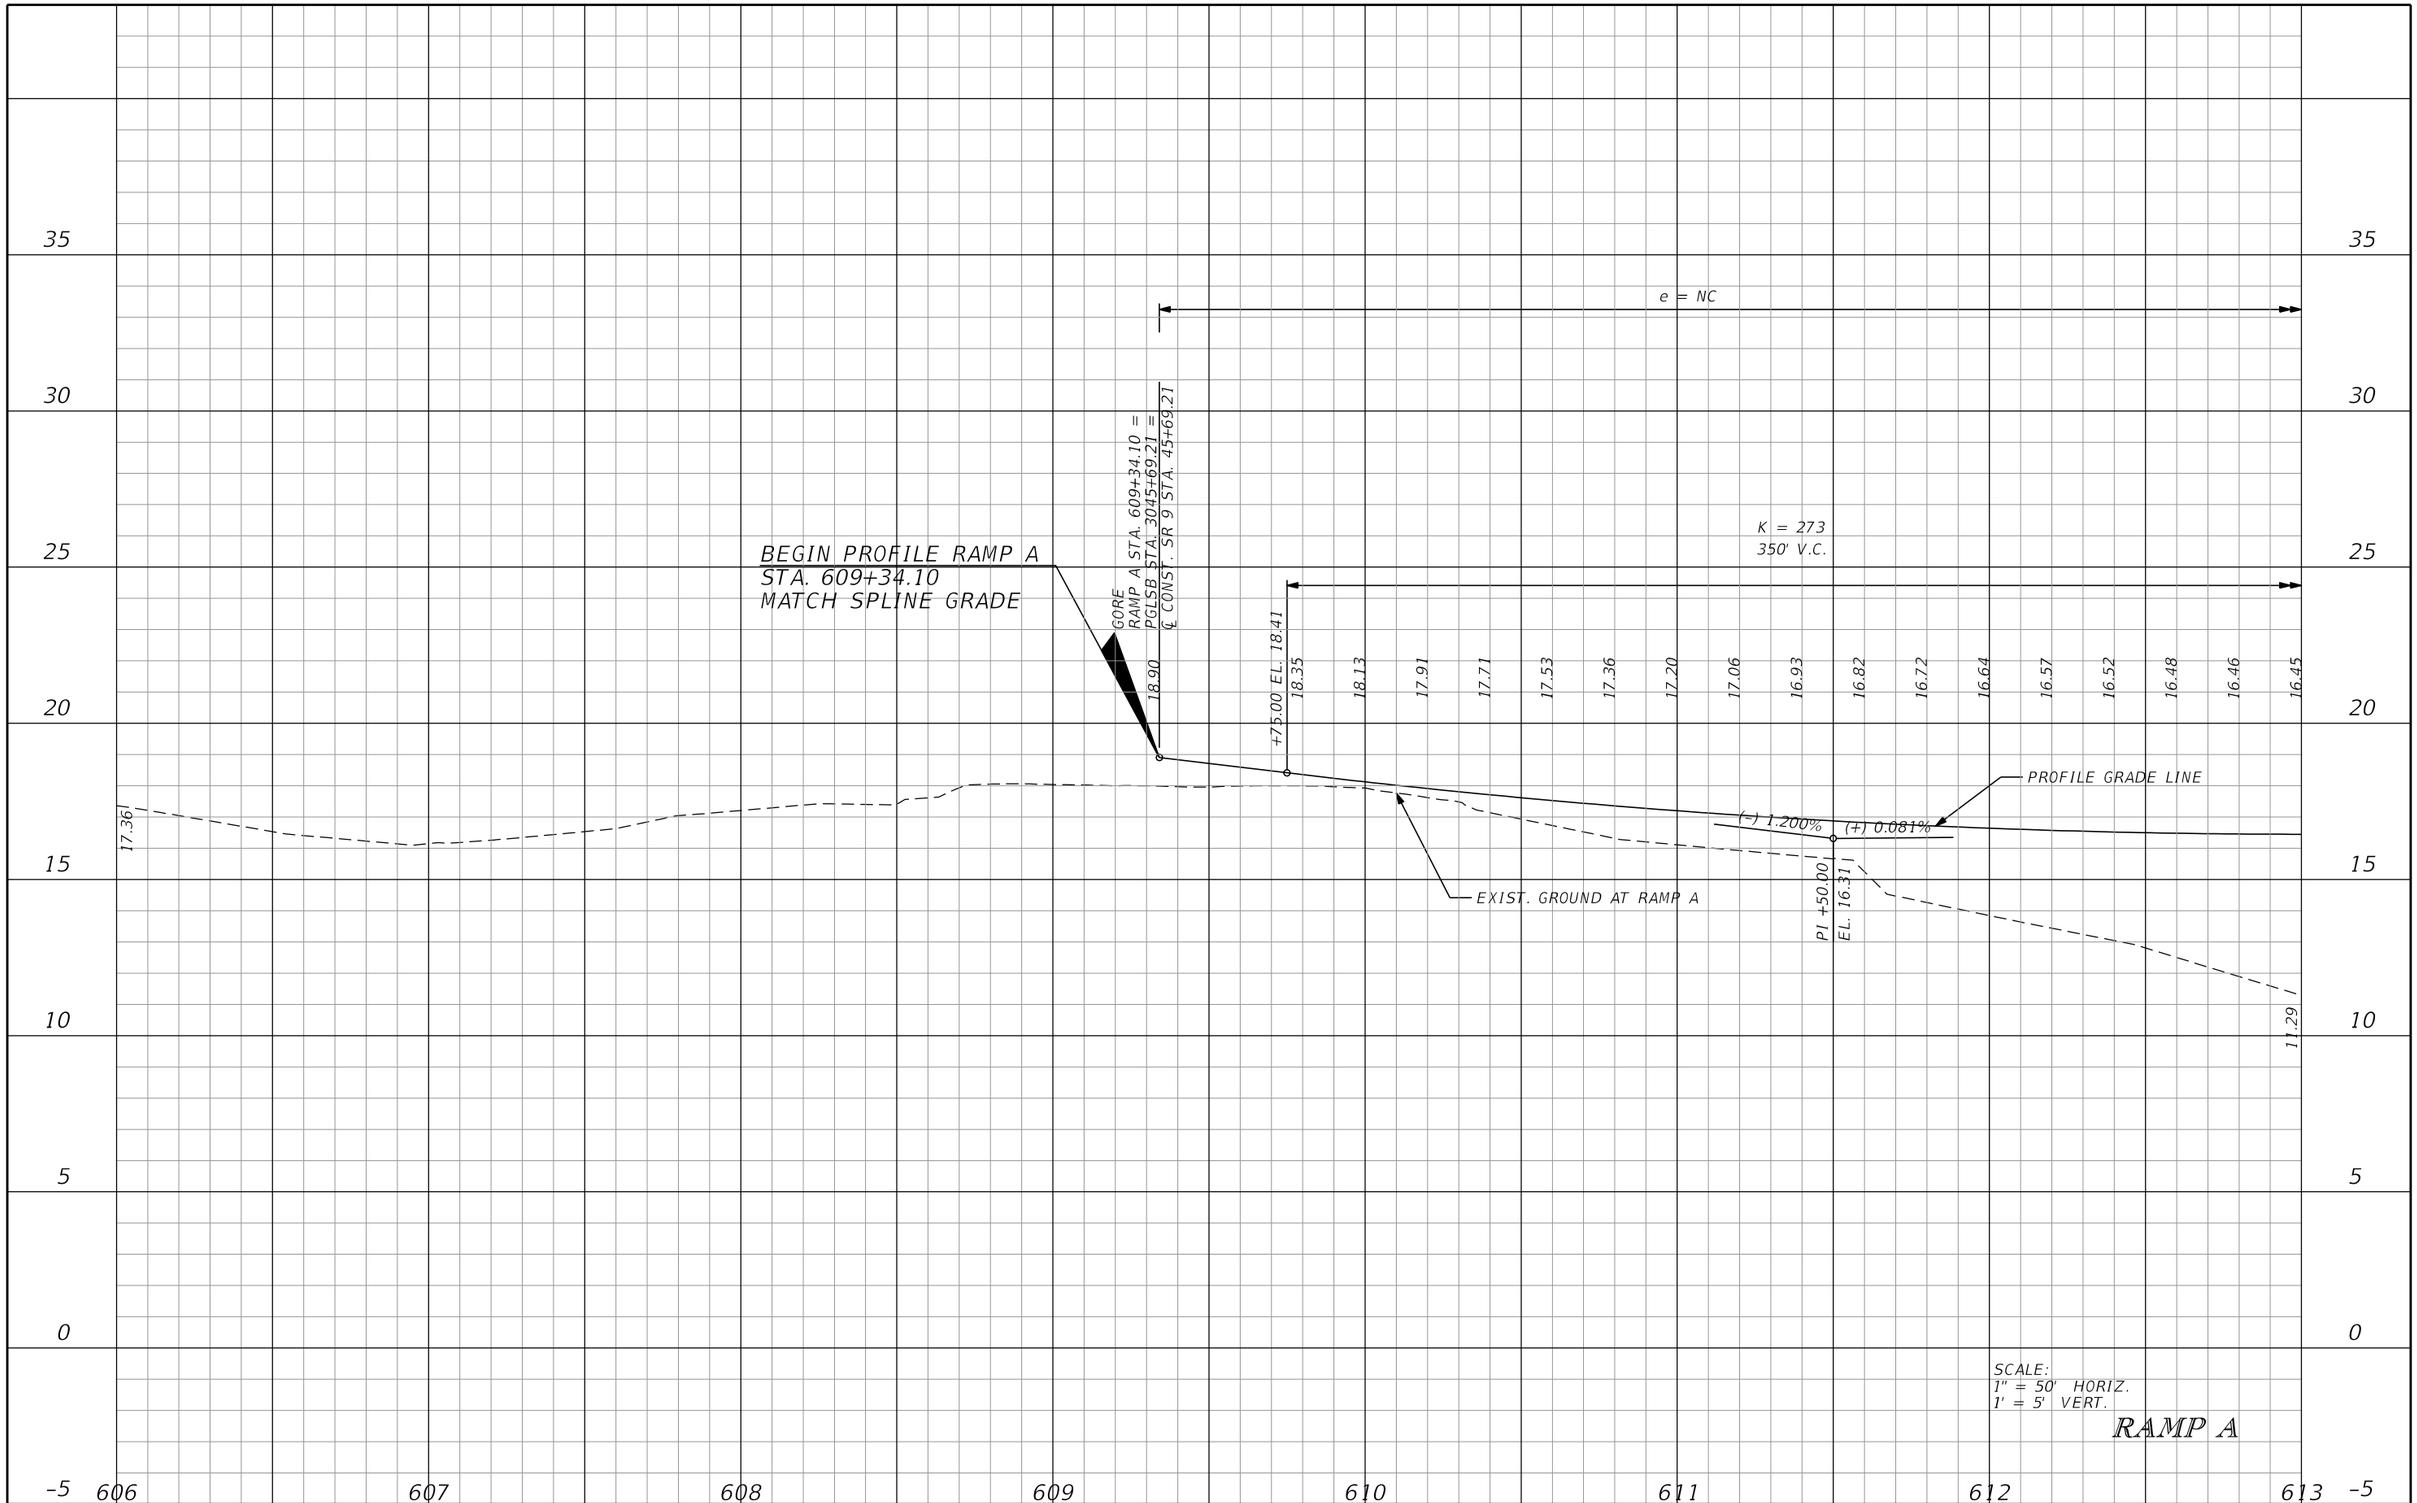

REVISIONS			
DATE	DESCRIPTION	DATE	DESCRIPTION

DOUGLAS GREEN, P.E.
P.E. LICENSE NUMBER 42579
RS&H, INC.
3125 W. COMMERCIAL BLVD., SUITE 130
FORT LAUDERDALE, FLORIDA 3309-3451
CERTIFICATE OF AUTHORIZATION 5620

STATE OF FLORIDA
DEPARTMENT OF TRANSPORTATION

ROAD NO.	COUNTY	FINANCIAL PROJECT ID
SR 9	PALM BEACH	413265-1-52-01

ROADWAY PROFILE

SHEET NO. 72

35
30
25
20
15
10
5
0
-5

e = NC

K = 273
350' V.C.

16.45
+25.00 EL. 16.46

GORE
RAMP A STA. 613+90.21 =
RAMP A1 STA. 524+20.84

16.45

(+) 0.081%

PROFILE GRADE LINE

17.00

11.29

13.47

EXIST. GROUND AT RAMP A

SCALE:
1" = 50' HORIZ.
1' = 5' VERT.

RAMP A

613 614 615 616 617 618 619 620

REVISIONS			
DATE	DESCRIPTION	DATE	DESCRIPTION

DOUGLAS GREEN, P.E.
P.E. LICENSE NUMBER 42579
RS&H, INC.
3125 W. COMMERCIAL BLVD., SUITE 130
FORT LAUDERDALE, FLORIDA 3309-3451
CERTIFICATE OF AUTHORIZATION 5620

STATE OF FLORIDA
DEPARTMENT OF TRANSPORTATION

ROAD NO.	COUNTY	FINANCIAL PROJECT ID
SR 9	PALM BEACH	413265-1-52-01

ROADWAY PROFILE

SHEET NO. 73

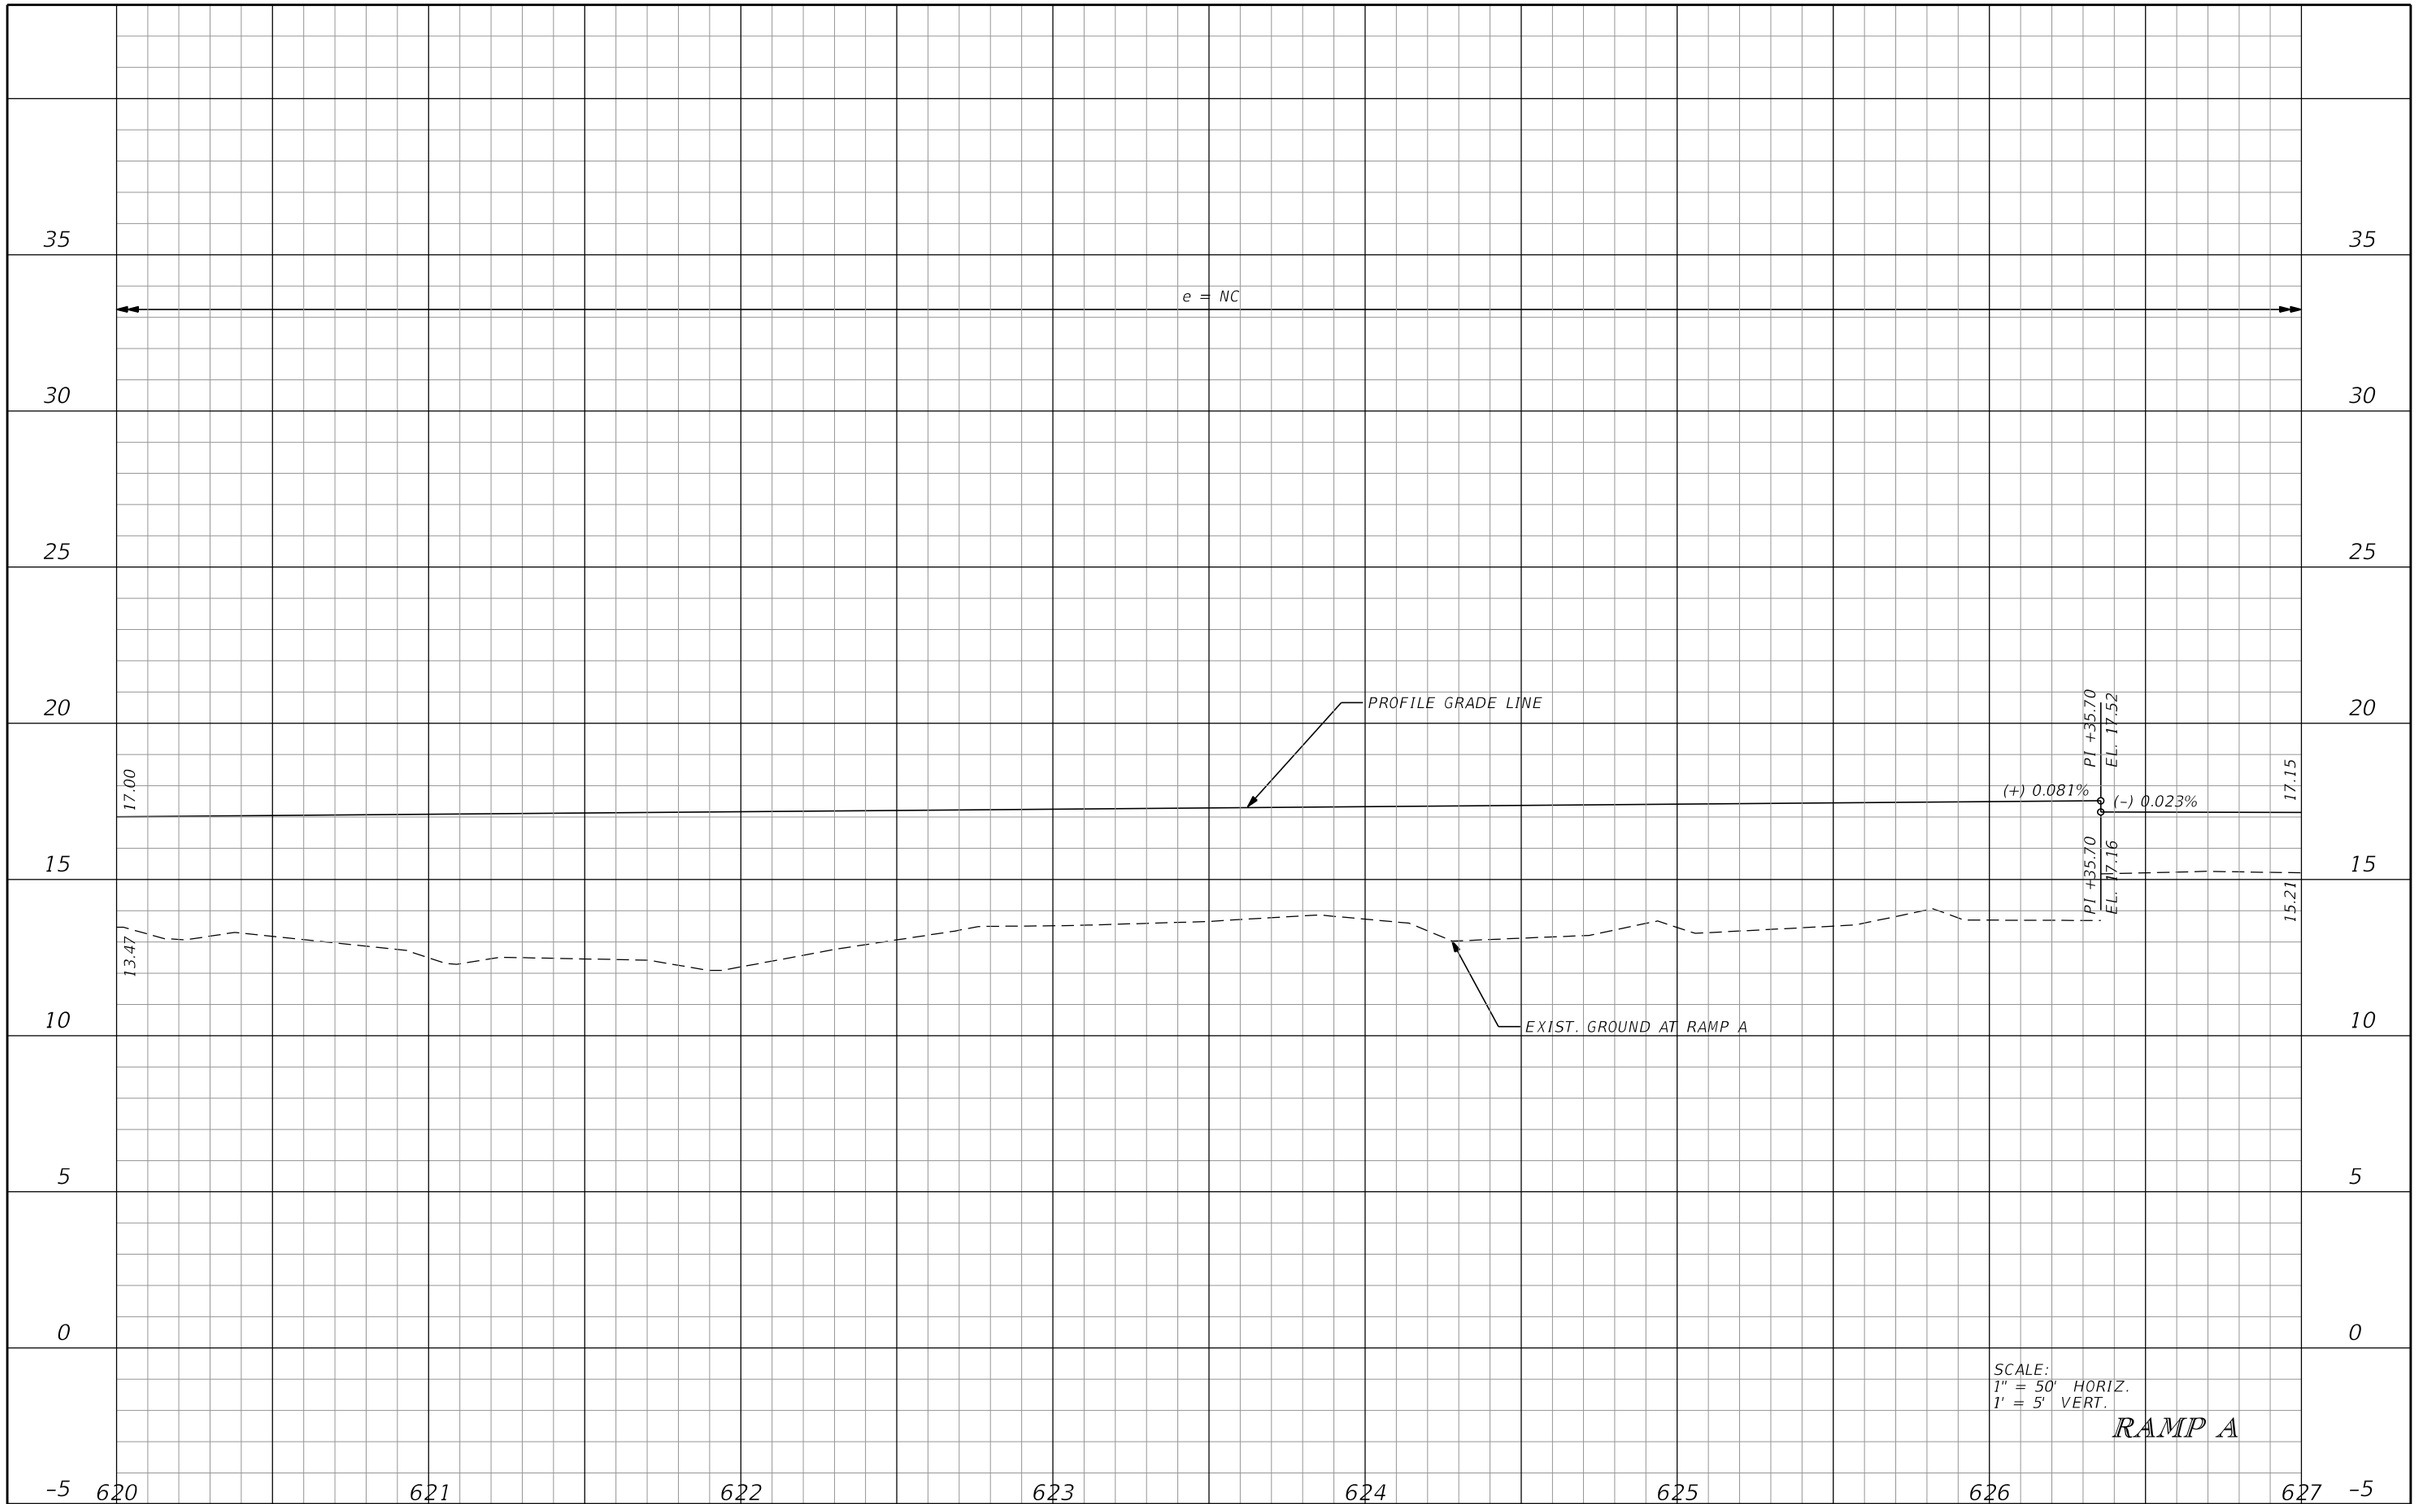

REVISIONS			
DATE	DESCRIPTION	DATE	DESCRIPTION

DOUGLAS GREEN, P.E.
P.E. LICENSE NUMBER 42579
RS&H, INC.
3125 W. COMMERCIAL BLVD., SUITE 130
FORT LAUDERDALE, FLORIDA 3309-3451
CERTIFICATE OF AUTHORIZATION 5620

STATE OF FLORIDA
DEPARTMENT OF TRANSPORTATION

ROAD NO.	COUNTY	FINANCIAL PROJECT ID
SR 9	PALM BEACH	413265-1-52-01

ROADWAY PROFILE

SHEET NO. 74

35
30
25
20
15
10
5
0
-5

627 628 629 630 631 632 633 634

e = NC

PROFILE GRADE LINE

(-) 0.023%

17.15

16.99

15.21

14.33

EXIST. GROUND AT RAMP A

SCALE:
1" = 50' HORIZ.
1' = 5' VERT.

RAMP A

REVISIONS			
DATE	DESCRIPTION	DATE	DESCRIPTION

DOUGLAS GREEN, P.E.
P.E. LICENSE NUMBER 42579
RS&H, INC.
3125 W. COMMERCIAL BLVD., SUITE 130
FORT LAUDERDALE, FLORIDA 3309-3451
CERTIFICATE OF AUTHORIZATION 5620

STATE OF FLORIDA
DEPARTMENT OF TRANSPORTATION

ROAD NO.	COUNTY	FINANCIAL PROJECT ID
SR 9	PALM BEACH	413265-1-52-01

ROADWAY PROFILE

SHEET NO. 75

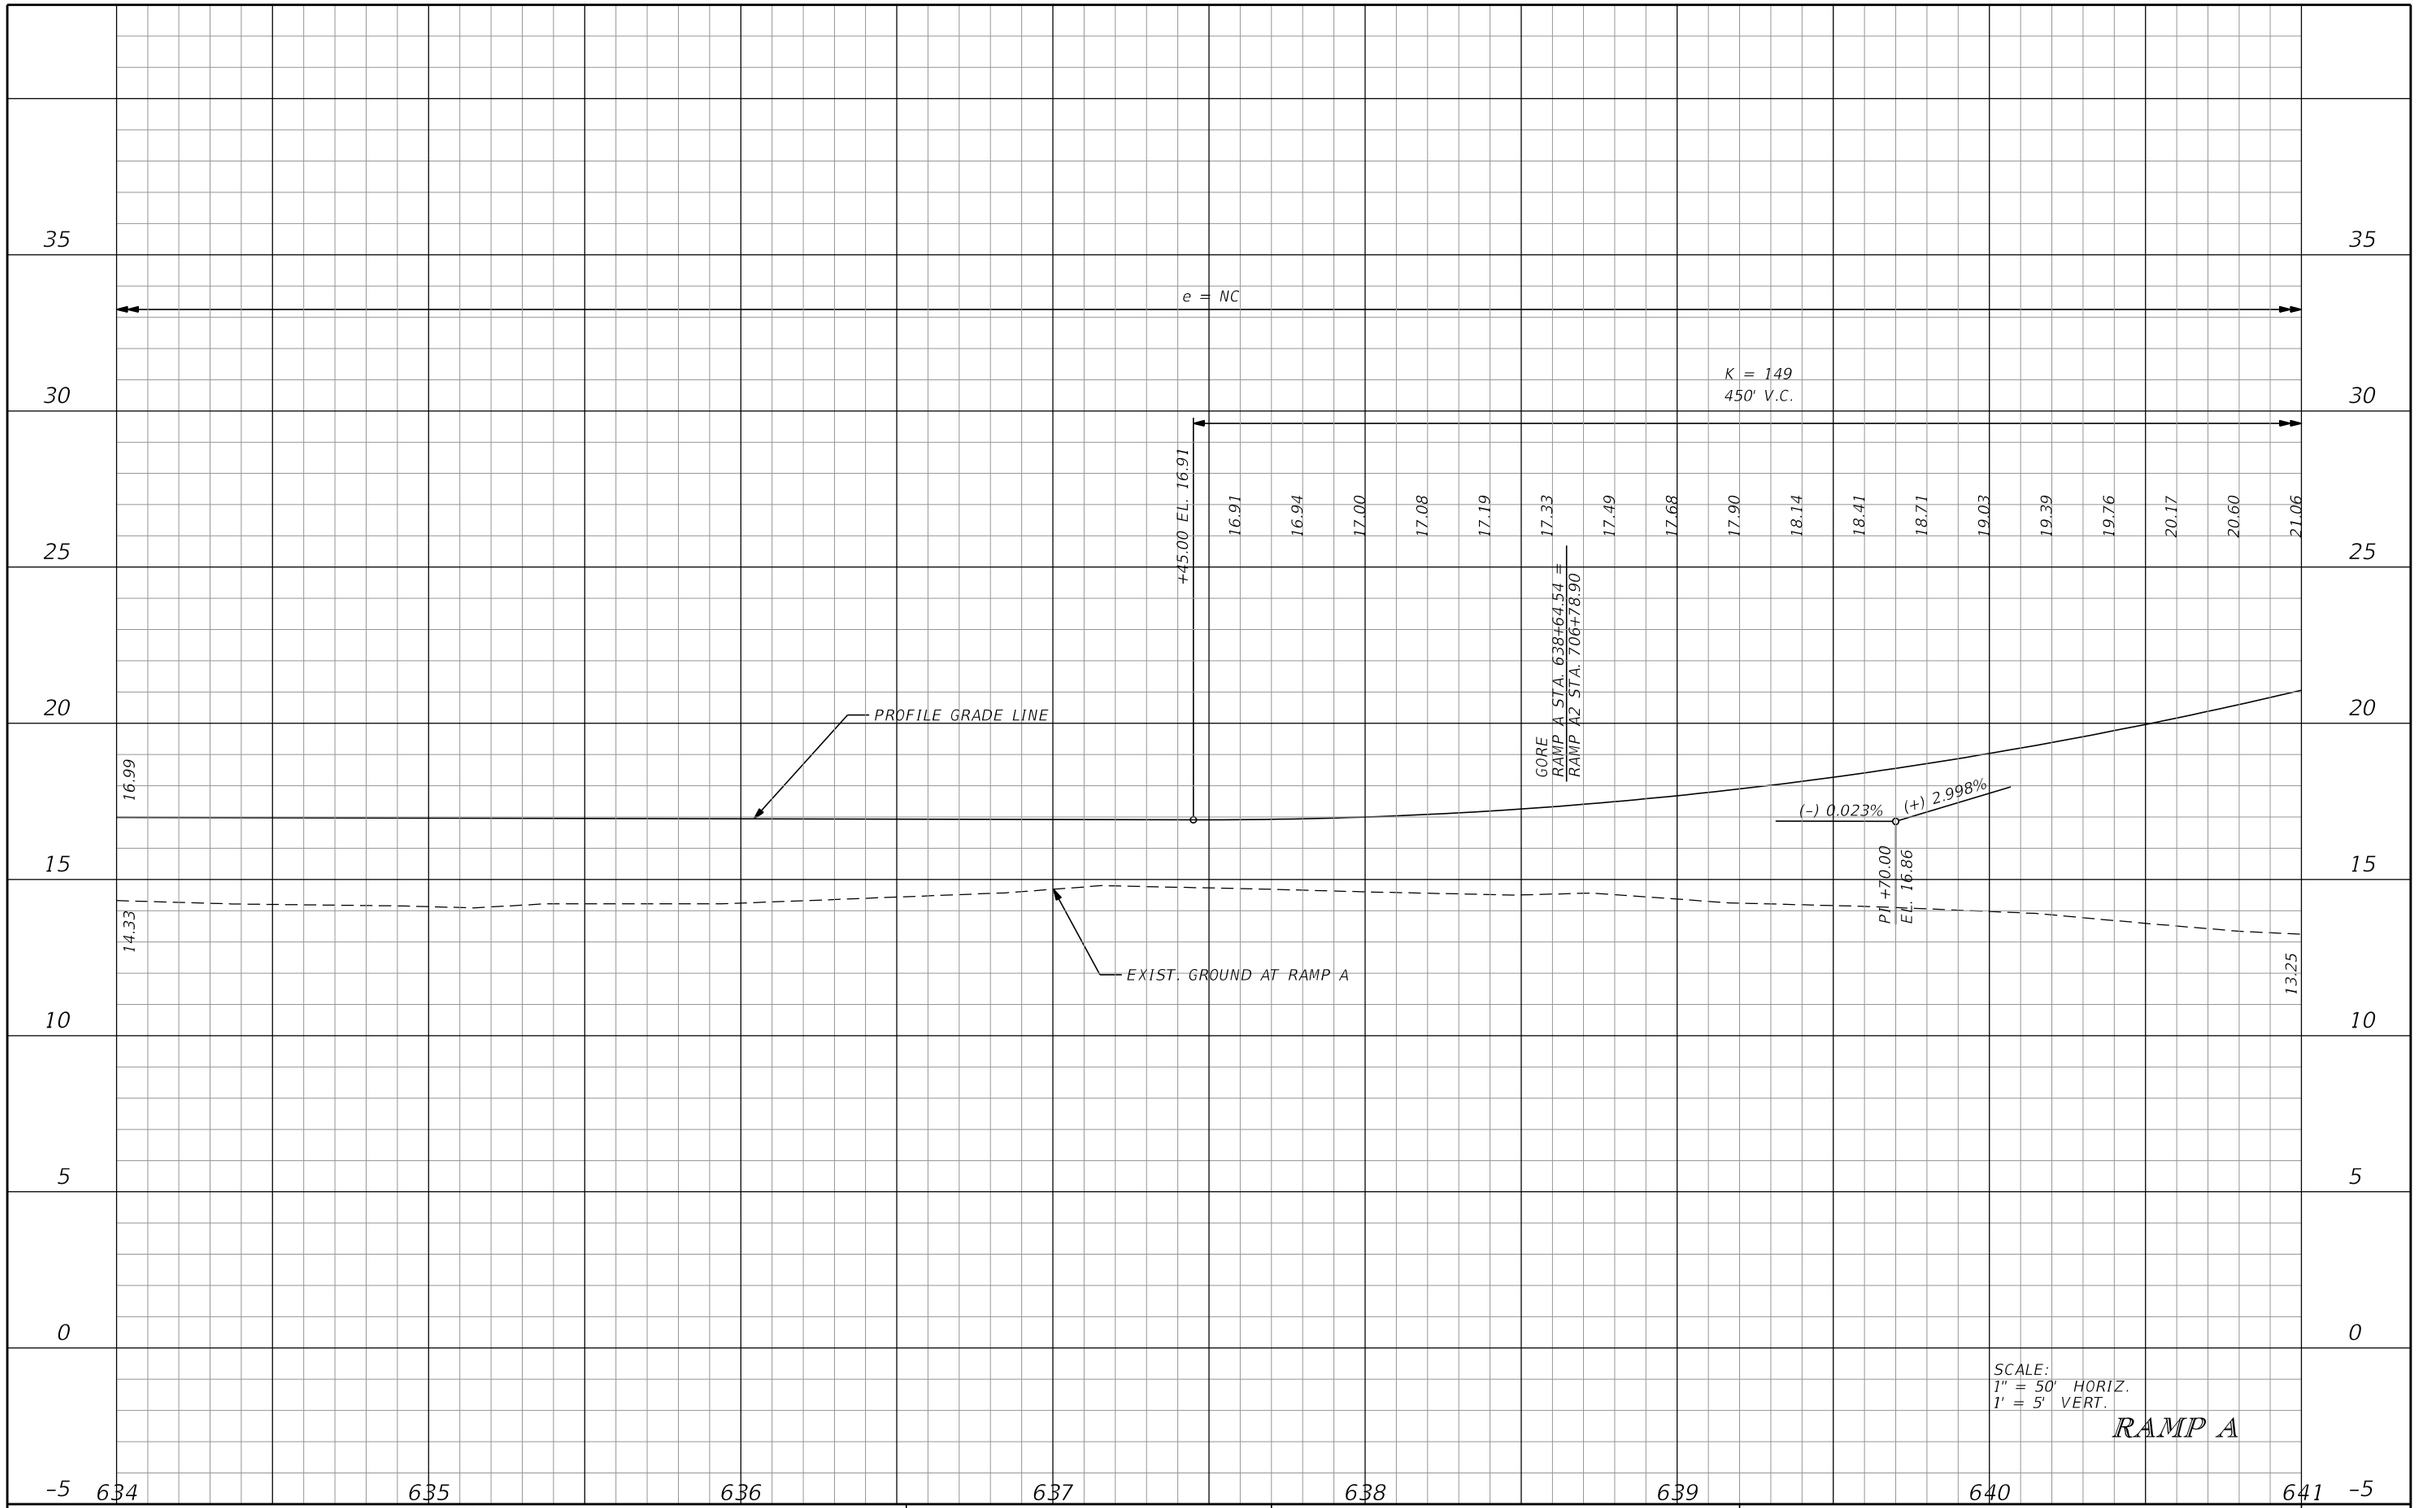

REVISIONS			
DATE	DESCRIPTION	DATE	DESCRIPTION

DOUGLAS GREEN, P.E.
P.E. LICENSE NUMBER 42579
RS&H, INC.
3125 W. COMMERCIAL BLVD., SUITE 130
FORT LAUDERDALE, FLORIDA 3309-3451
CERTIFICATE OF AUTHORIZATION 5620

STATE OF FLORIDA
DEPARTMENT OF TRANSPORTATION

ROAD NO.	COUNTY	FINANCIAL PROJECT ID
SR 9	PALM BEACH	413265-1-52-01

ROADWAY PROFILE

SHEET NO. 76

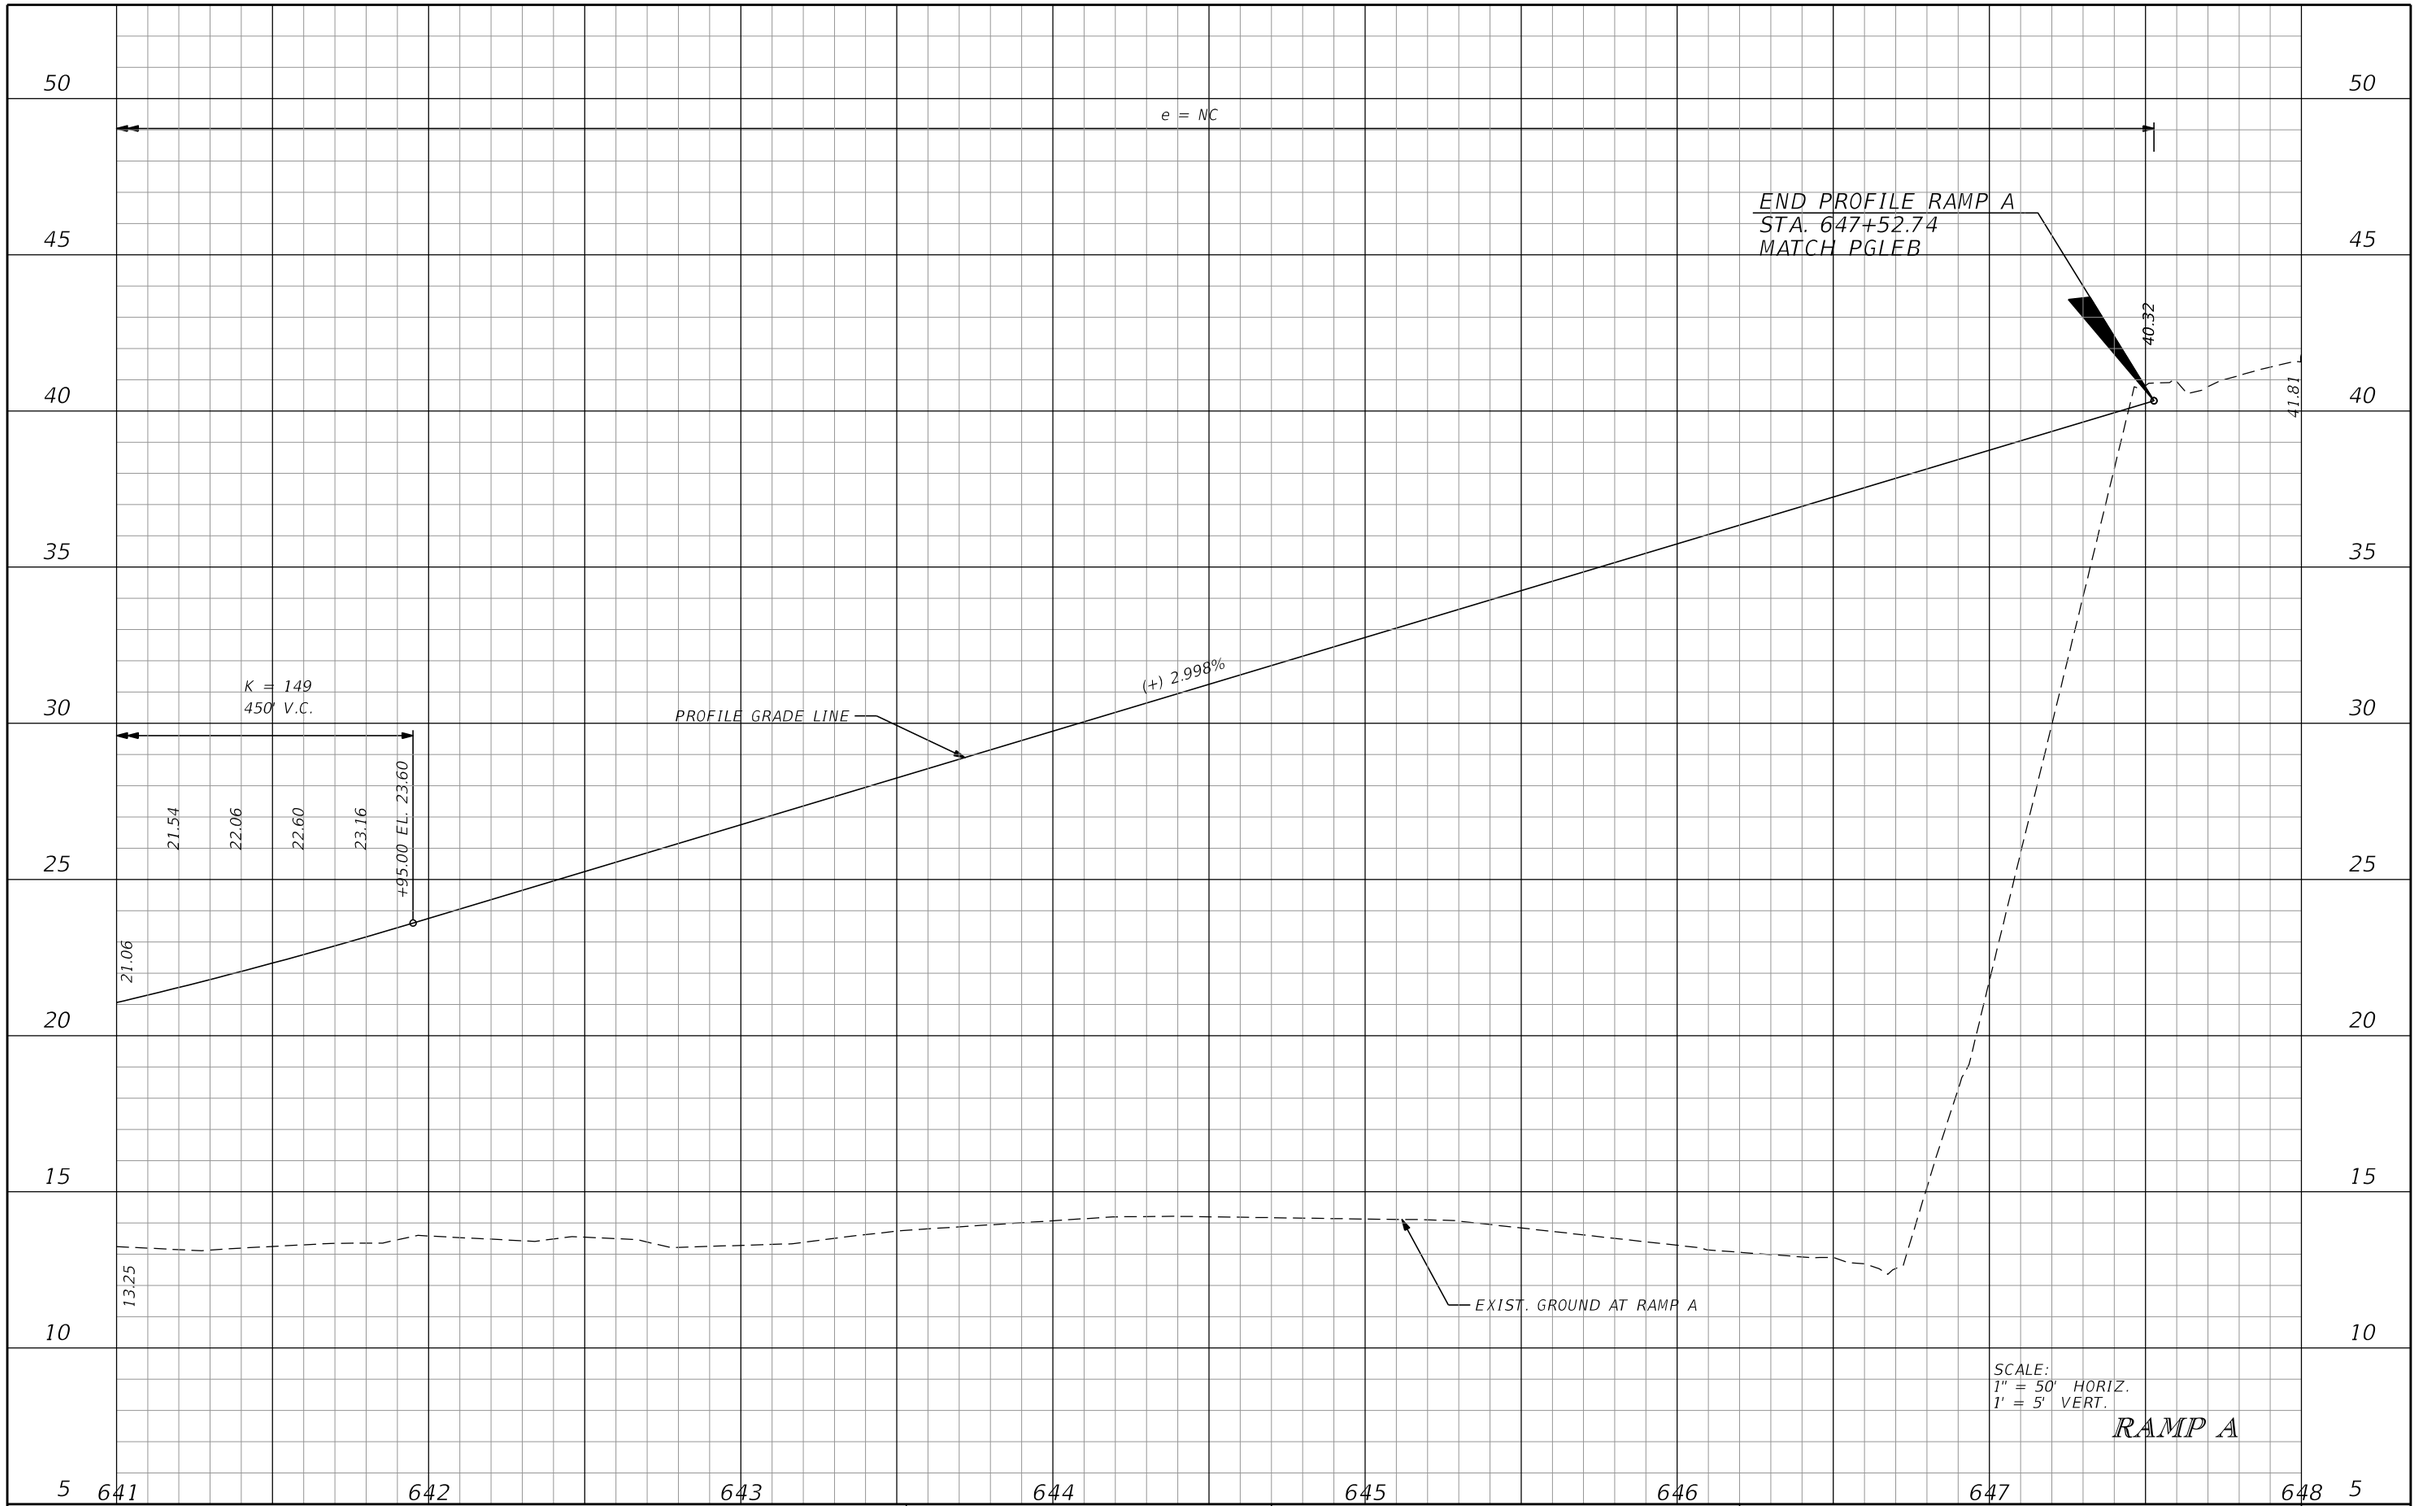

SCALE:
1" = 50' HORIZ.
1' = 5' VERT.

RAMP A

REVISIONS			
DATE	DESCRIPTION	DATE	DESCRIPTION

DOUGLAS GREEN, P.E.
P.E. LICENSE NUMBER 42579
RS&H, INC.
3125 W. COMMERCIAL BLVD., SUITE 130
FORT LAUDERDALE, FLORIDA 3309-3451
CERTIFICATE OF AUTHORIZATION 5620

STATE OF FLORIDA
DEPARTMENT OF TRANSPORTATION

ROAD NO.	COUNTY	FINANCIAL PROJECT ID
SR 9	PALM BEACH	413265-1-52-01

ROADWAY PROFILE

SHEET NO. 77

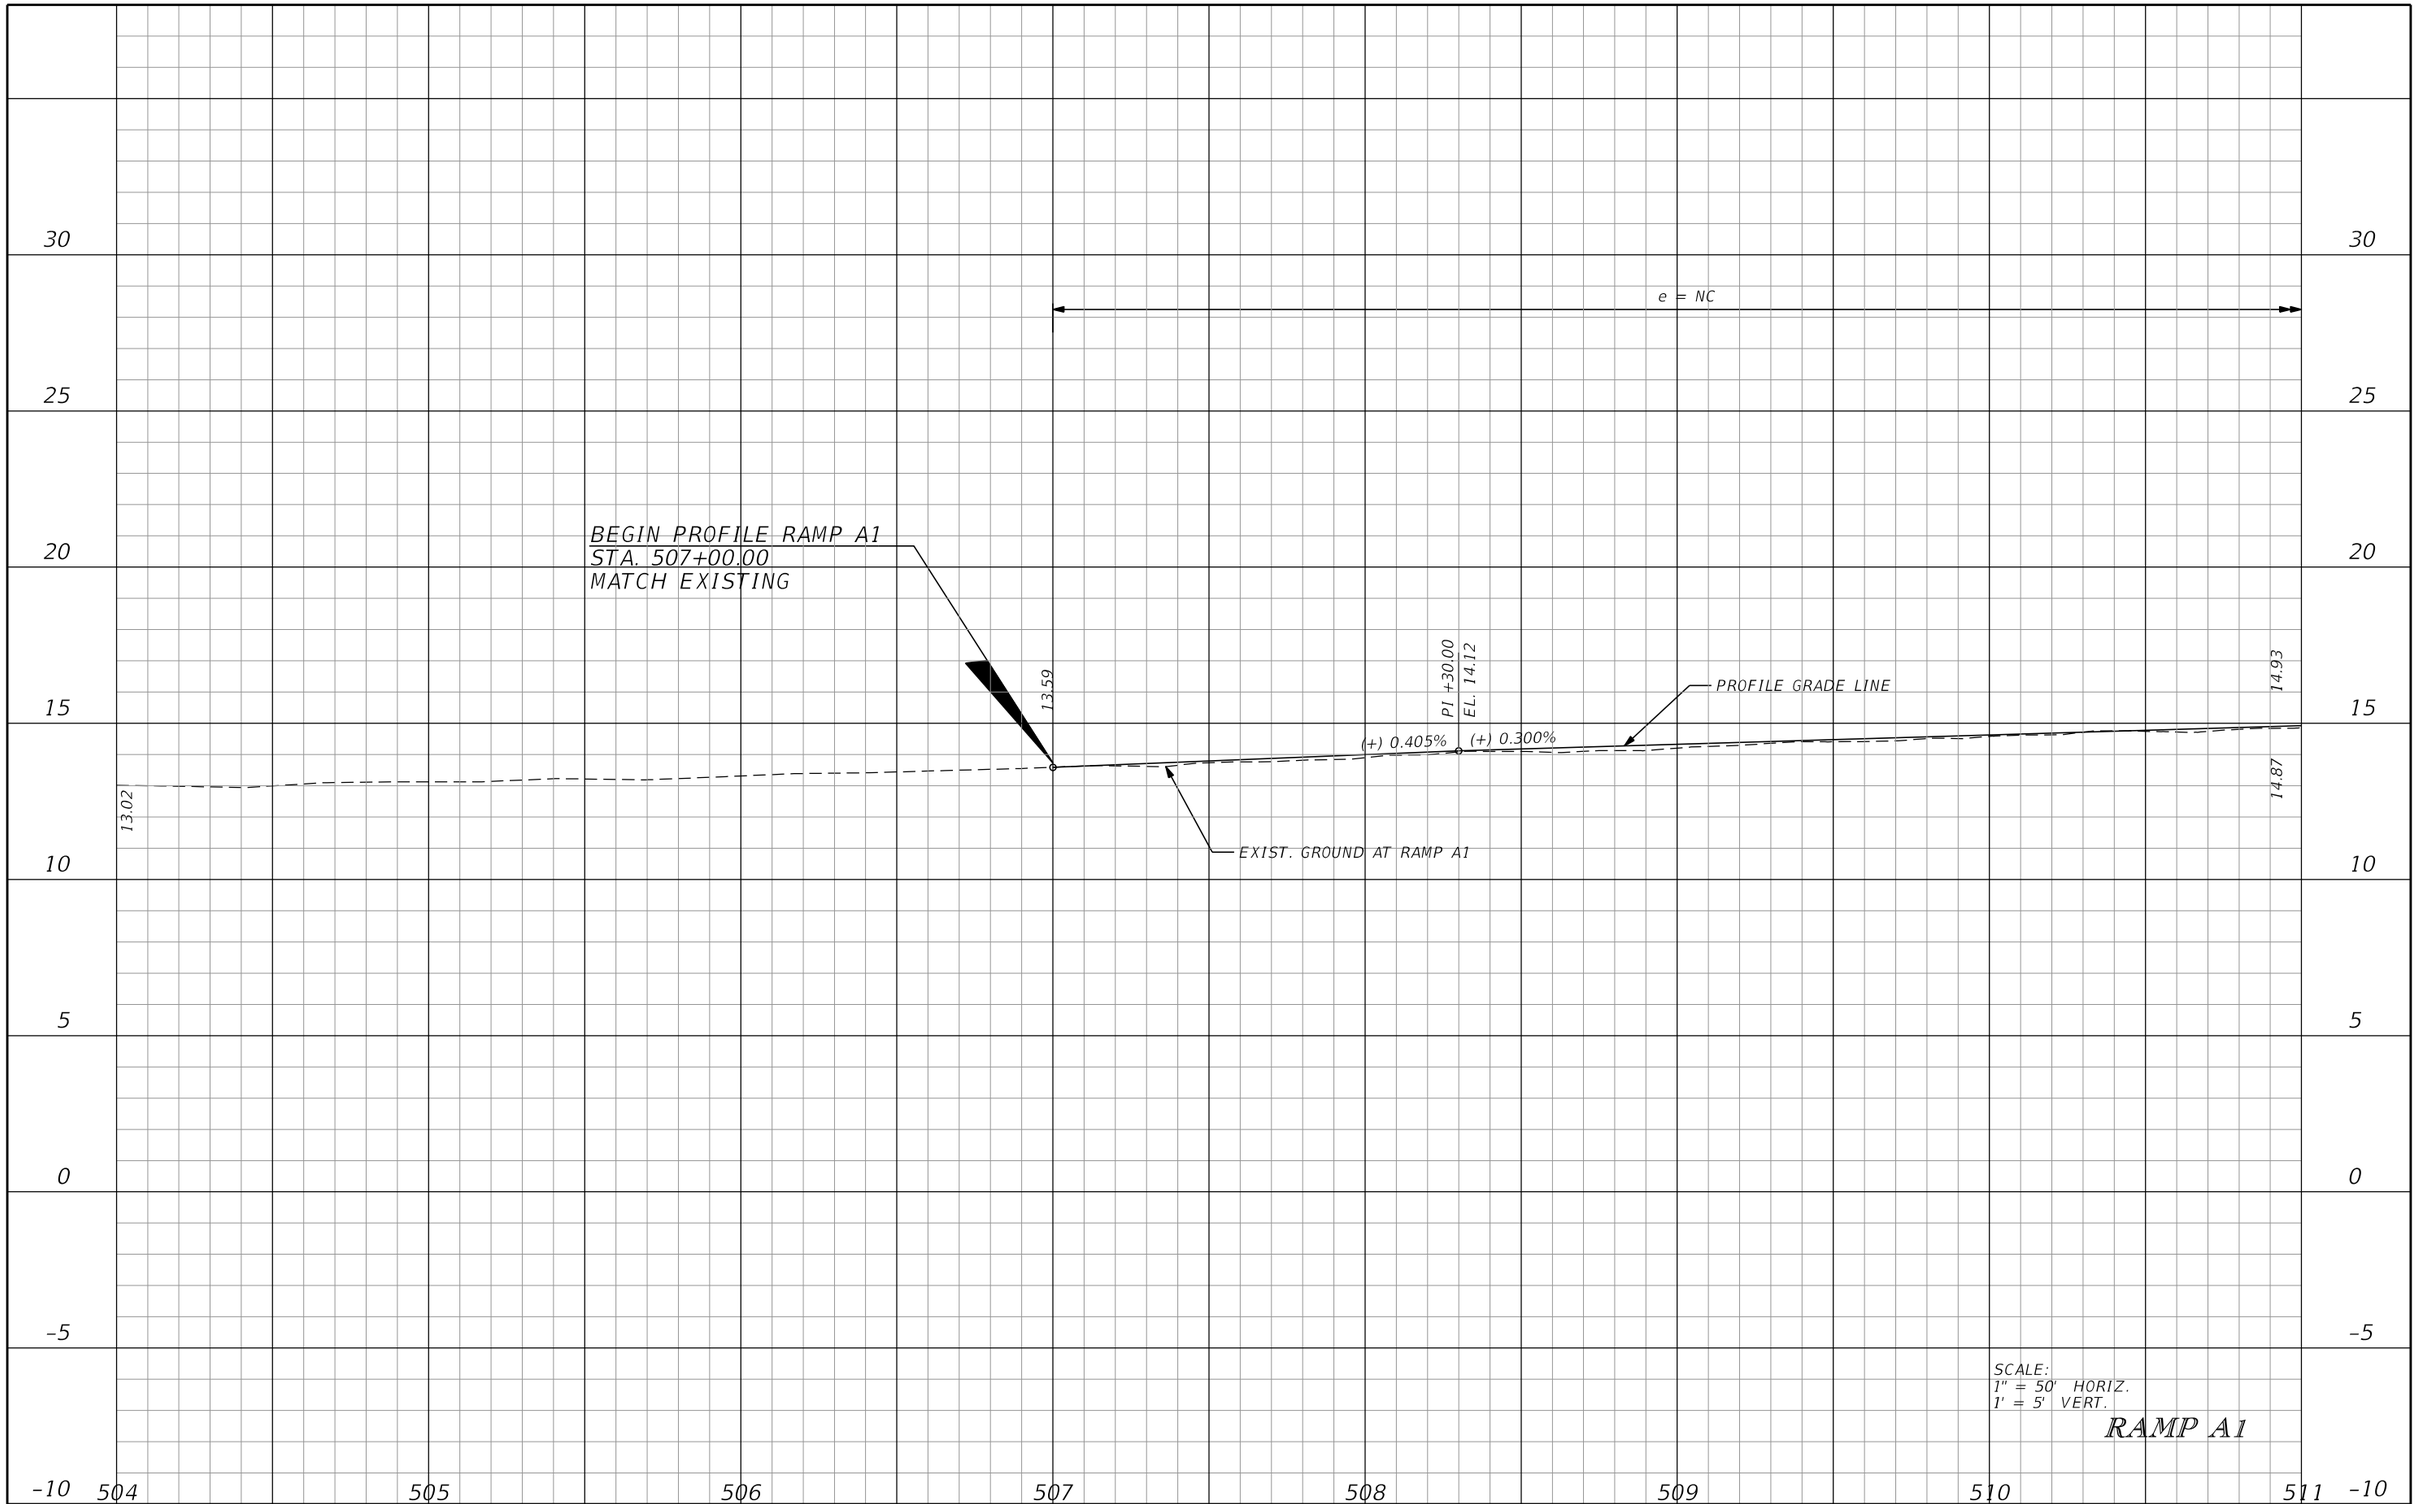

REVISIONS			
DATE	DESCRIPTION	DATE	DESCRIPTION

DOUGLAS GREEN, P.E.
P.E. LICENSE NUMBER 42579
RS&H, INC.
3125 W. COMMERCIAL BLVD., SUITE 130
FORT LAUDERDALE, FLORIDA 3309-3451
CERTIFICATE OF AUTHORIZATION 5620

STATE OF FLORIDA
DEPARTMENT OF TRANSPORTATION

ROAD NO.	COUNTY	FINANCIAL PROJECT ID
SR 9	PALM BEACH	413265-1-52-01

ROADWAY PROFILE

SHEET NO. 78

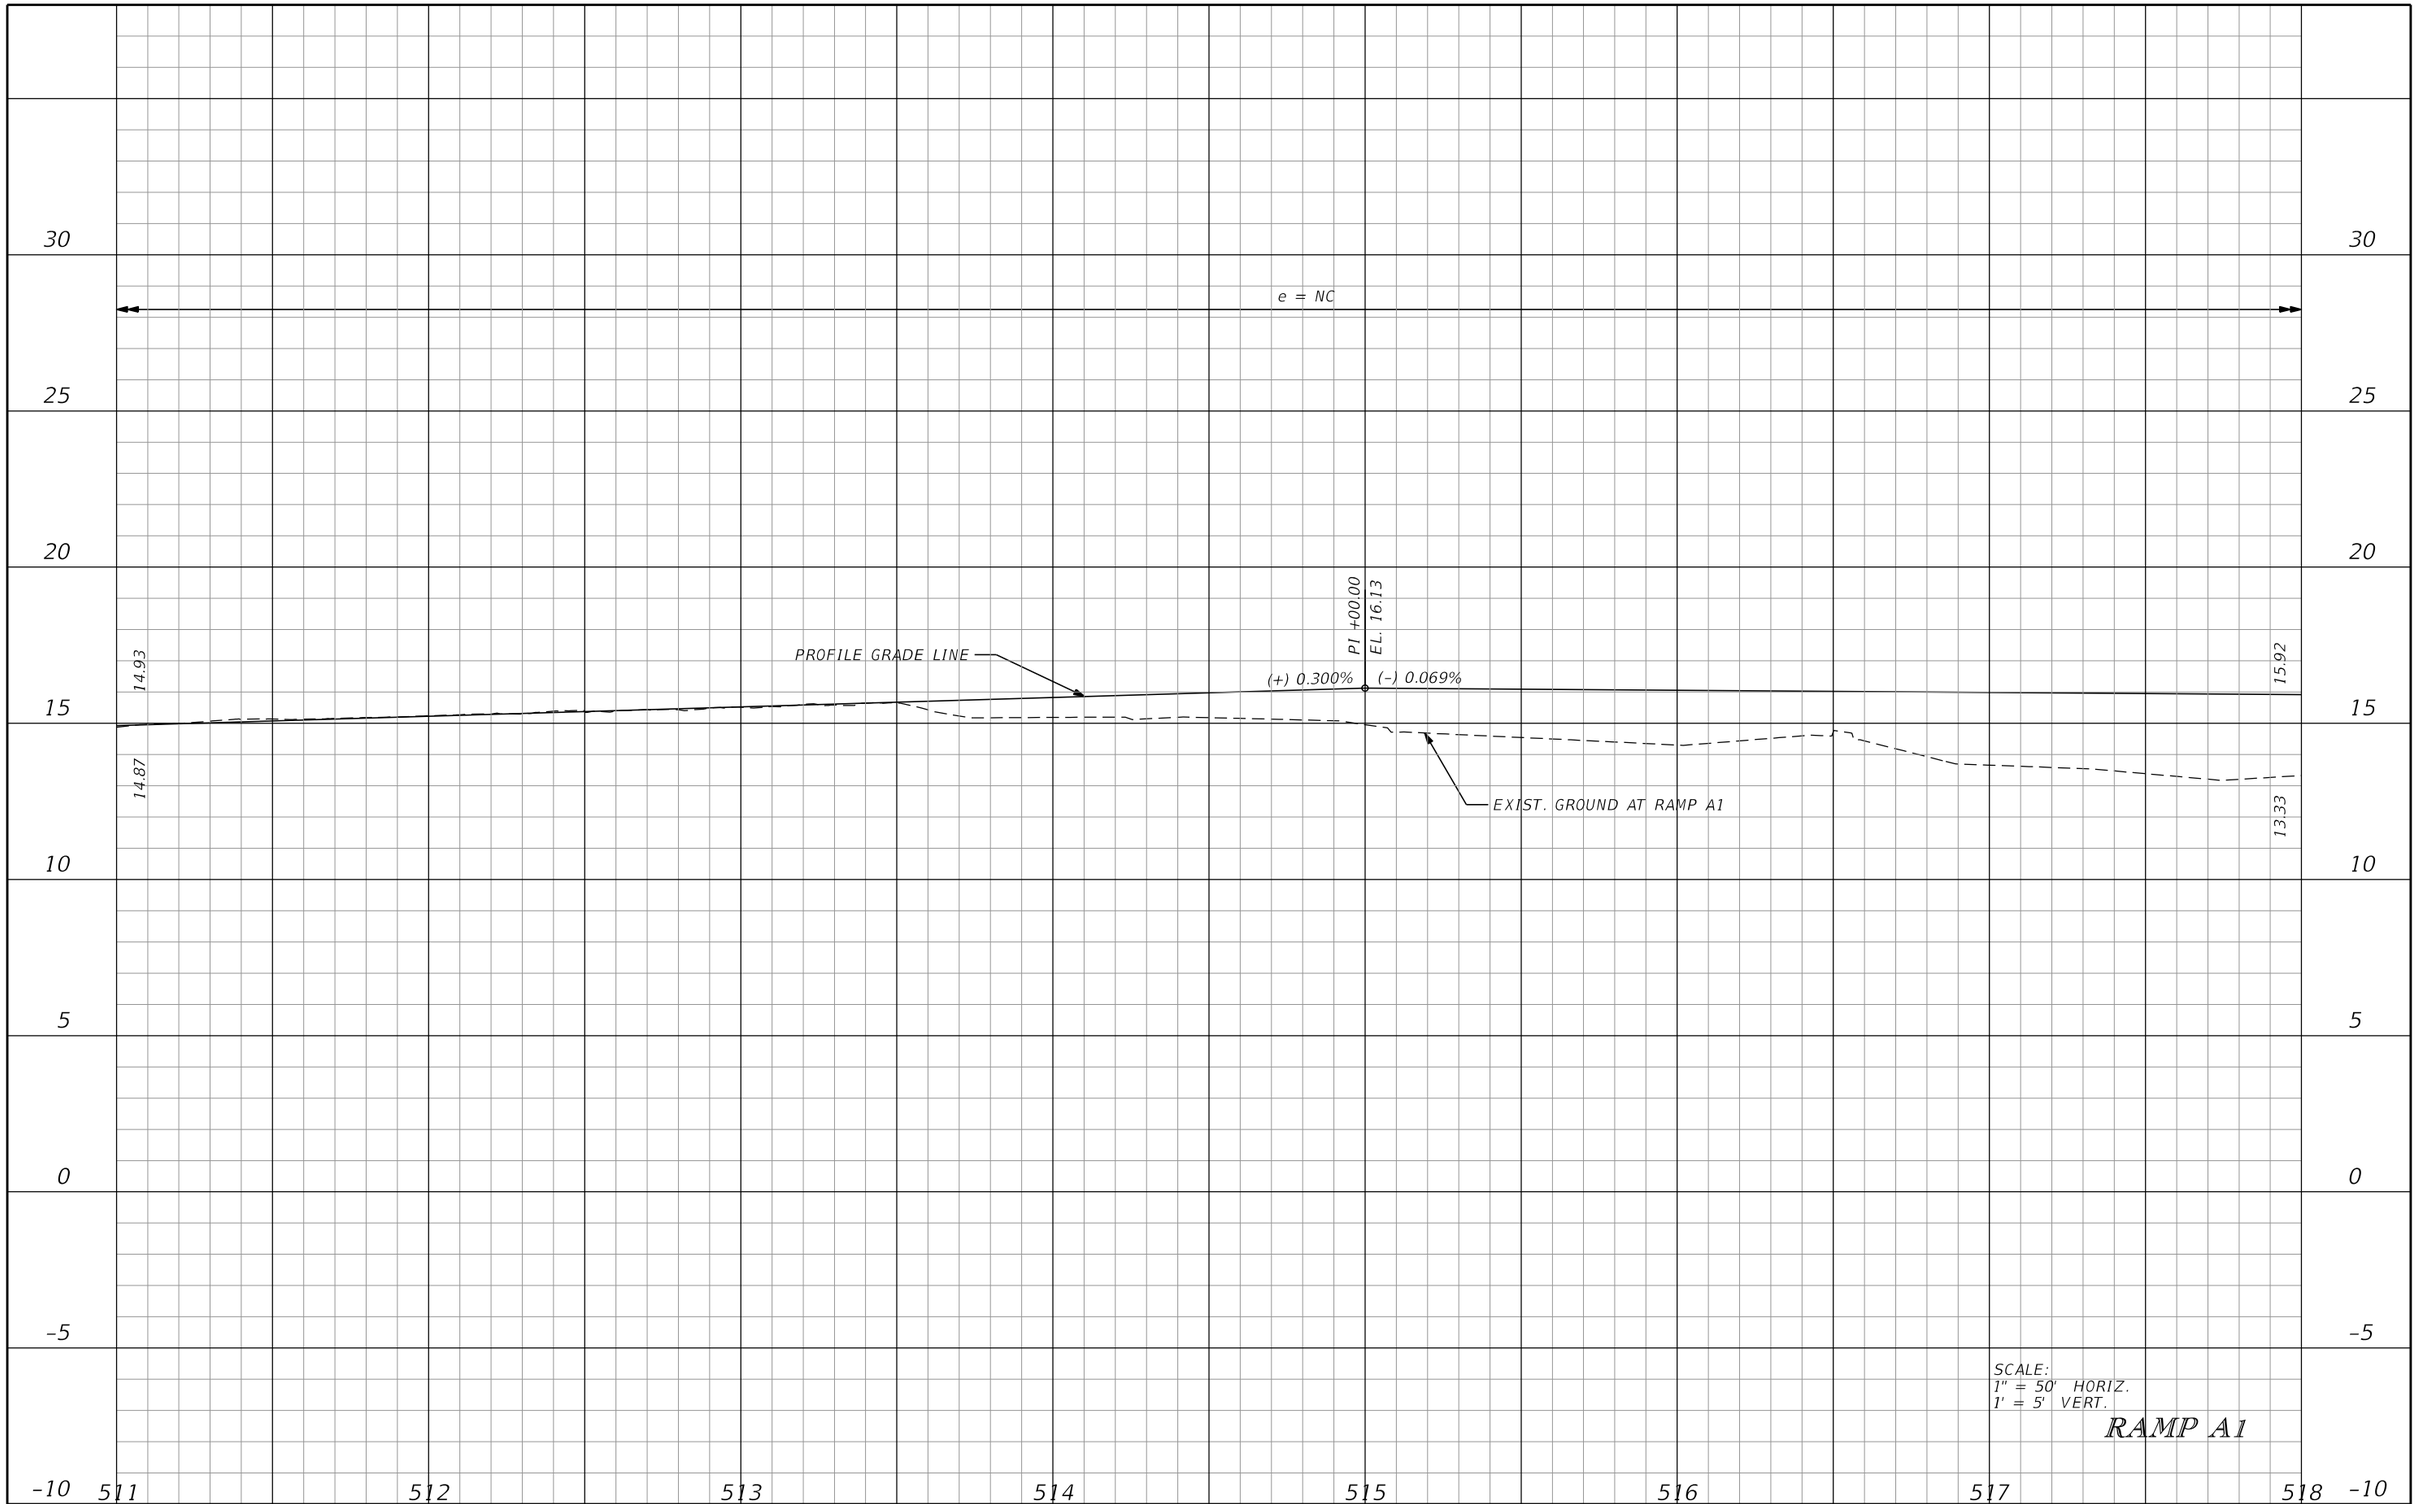

SCALE:
1" = 50' HORIZ.
1' = 5' VERT.

RAMP A1

REVISIONS			
DATE	DESCRIPTION	DATE	DESCRIPTION

DOUGLAS GREEN, P.E.
P.E. LICENSE NUMBER 42579
RS&H, INC.
3125 W. COMMERCIAL BLVD., SUITE 130
FORT LAUDERDALE, FLORIDA 3309-3451
CERTIFICATE OF AUTHORIZATION 5620

STATE OF FLORIDA
DEPARTMENT OF TRANSPORTATION

ROAD NO.	COUNTY	FINANCIAL PROJECT ID
SR 9	PALM BEACH	413265-1-52-01

ROADWAY PROFILE

SHEET NO. 79

35
30
25
20
15
10
5
0
-5

518 519 520 521 522 523 524 525

e = NC

15.92

PROFILE GRADE LINE

(-) 0.069%

END PROFILE RAMP A1
STA. 524+20.84
MATCH SPLINE GRADE

GORE
15.49 RAMP A1 STA. 524+20.84 =
RAMP A STA. 613+90.21

13.33

EXIST. GROUND AT RAMP A1

13.36

SCALE:
1" = 50' HORIZ.
1' = 5' VERT.

RAMP A1

REVISIONS			
DATE	DESCRIPTION	DATE	DESCRIPTION

DOUGLAS GREEN, P.E.
P.E. LICENSE NUMBER 42579
RS&H, INC.
3125 W. COMMERCIAL BLVD., SUITE 130
FORT LAUDERDALE, FLORIDA 3309-3451
CERTIFICATE OF AUTHORIZATION 5620

STATE OF FLORIDA
DEPARTMENT OF TRANSPORTATION

ROAD NO.	COUNTY	FINANCIAL PROJECT ID
SR 9	PALM BEACH	413265-1-52-01

ROADWAY PROFILE

SHEET NO. 80

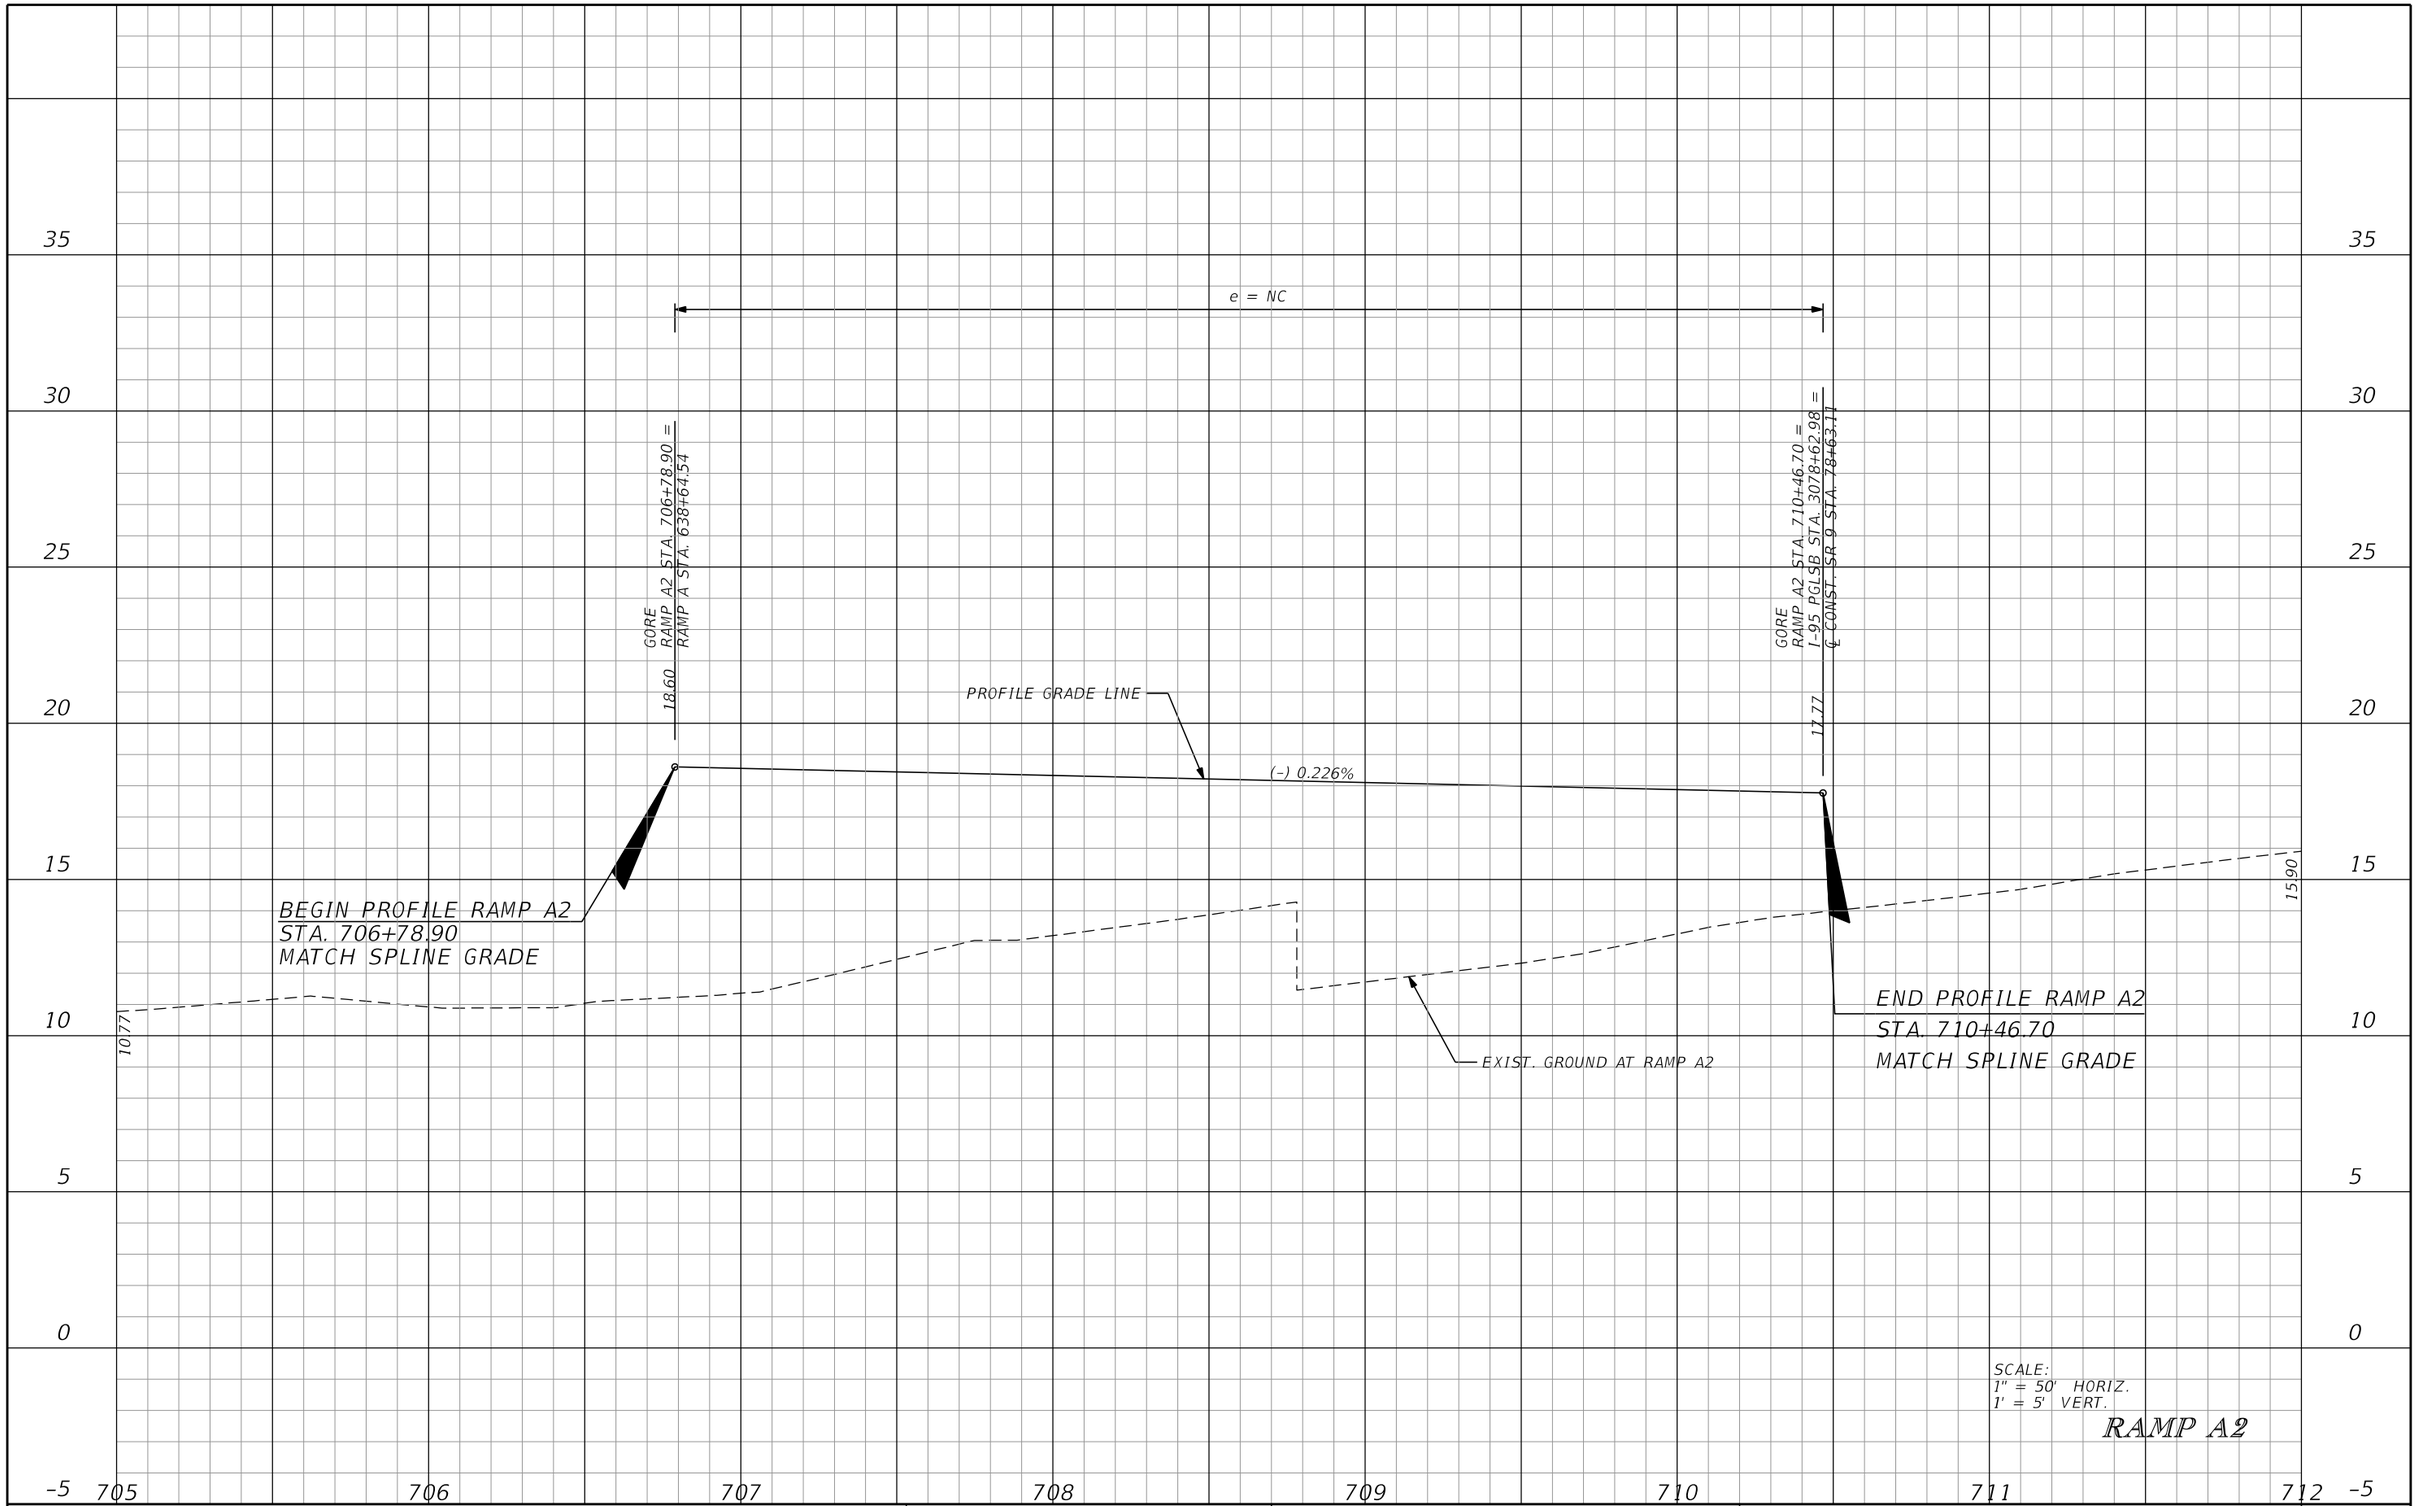

SCALE:
1" = 50' HORIZ.
1' = 5' VERT.

RAMP A2

REVISIONS			
DATE	DESCRIPTION	DATE	DESCRIPTION

DOUGLAS GREEN, P.E.
P.E. LICENSE NUMBER 42579
RS&H, INC.
3125 W. COMMERCIAL BLVD., SUITE 130
FORT LAUDERDALE, FLORIDA 3309-3451
CERTIFICATE OF AUTHORIZATION 5620

STATE OF FLORIDA
DEPARTMENT OF TRANSPORTATION

ROAD NO.	COUNTY	FINANCIAL PROJECT ID
SR 9	PALM BEACH	413265-1-52-01

ROADWAY PROFILE

SHEET NO. 81

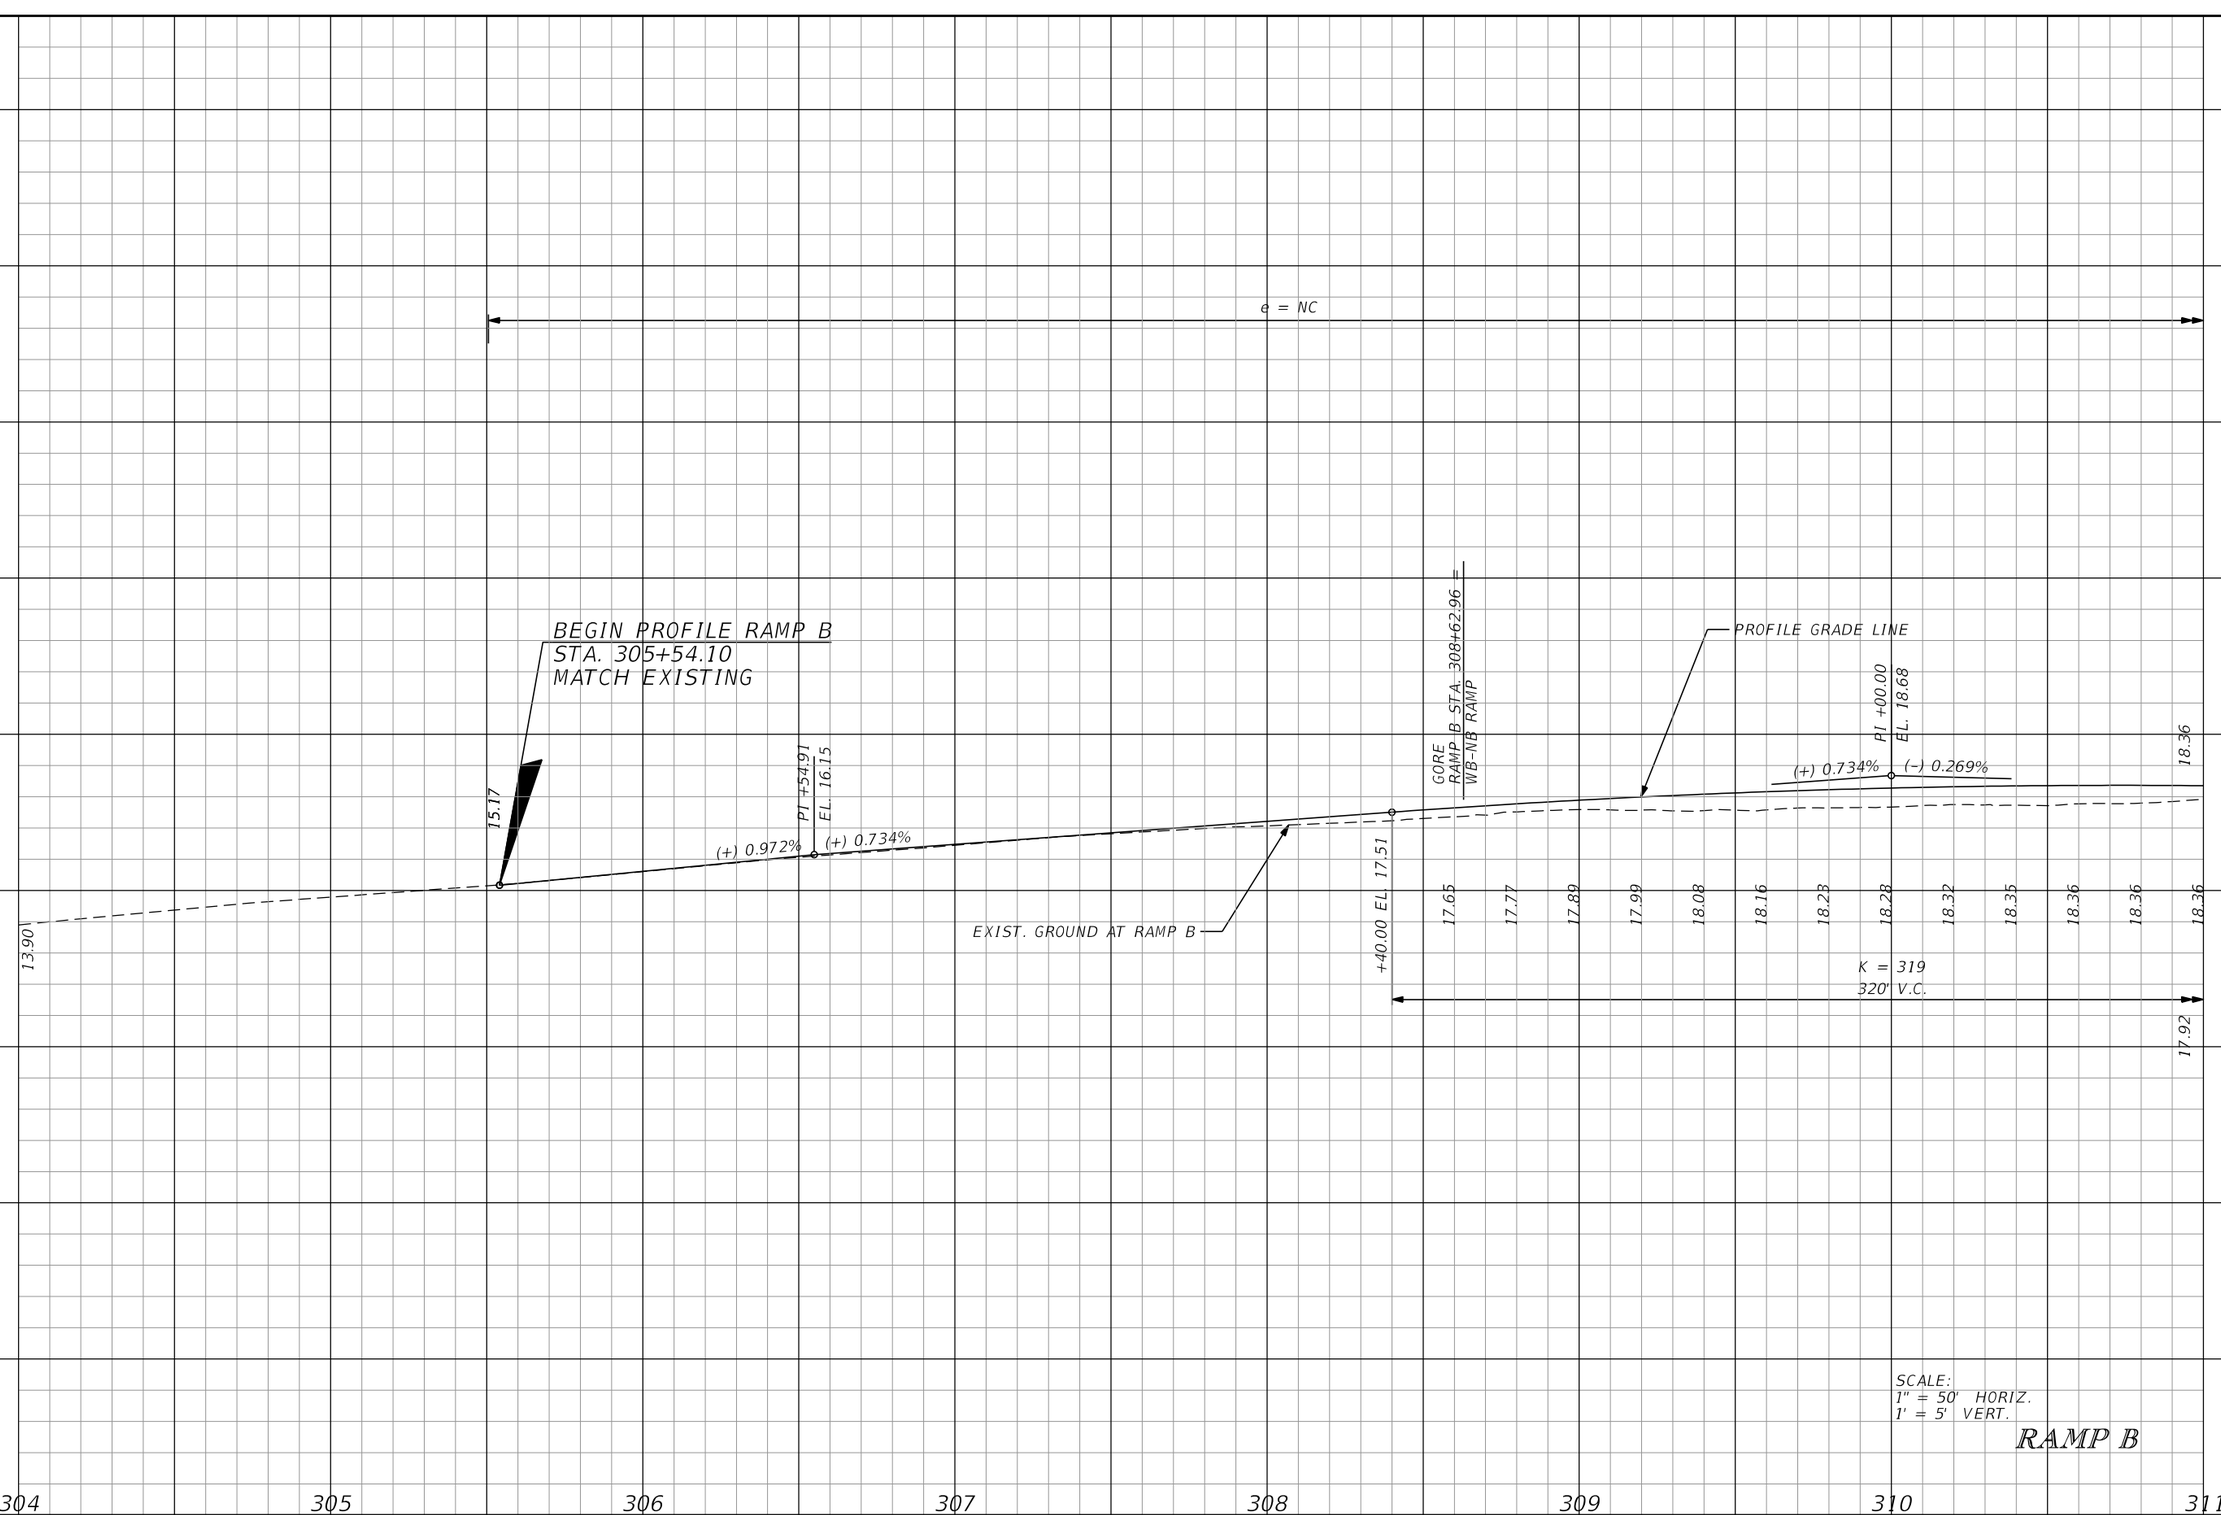

SCALE:
1" = 50' HORIZ.
1' = 5' VERT.

RAMP B

REVISIONS			
DATE	DESCRIPTION	DATE	DESCRIPTION

DOUGLAS GREEN, P.E.
P.E. LICENSE NUMBER 42579
RS&H, INC.
3125 W. COMMERCIAL BLVD., SUITE 130
FORT LAUDERDALE, FLORIDA 3309-3451
CERTIFICATE OF AUTHORIZATION 5620

STATE OF FLORIDA
DEPARTMENT OF TRANSPORTATION

ROAD NO.	COUNTY	FINANCIAL PROJECT ID
SR 9	PALM BEACH	413265-1-52-01

ROADWAY PROFILE

SHEET NO. 82

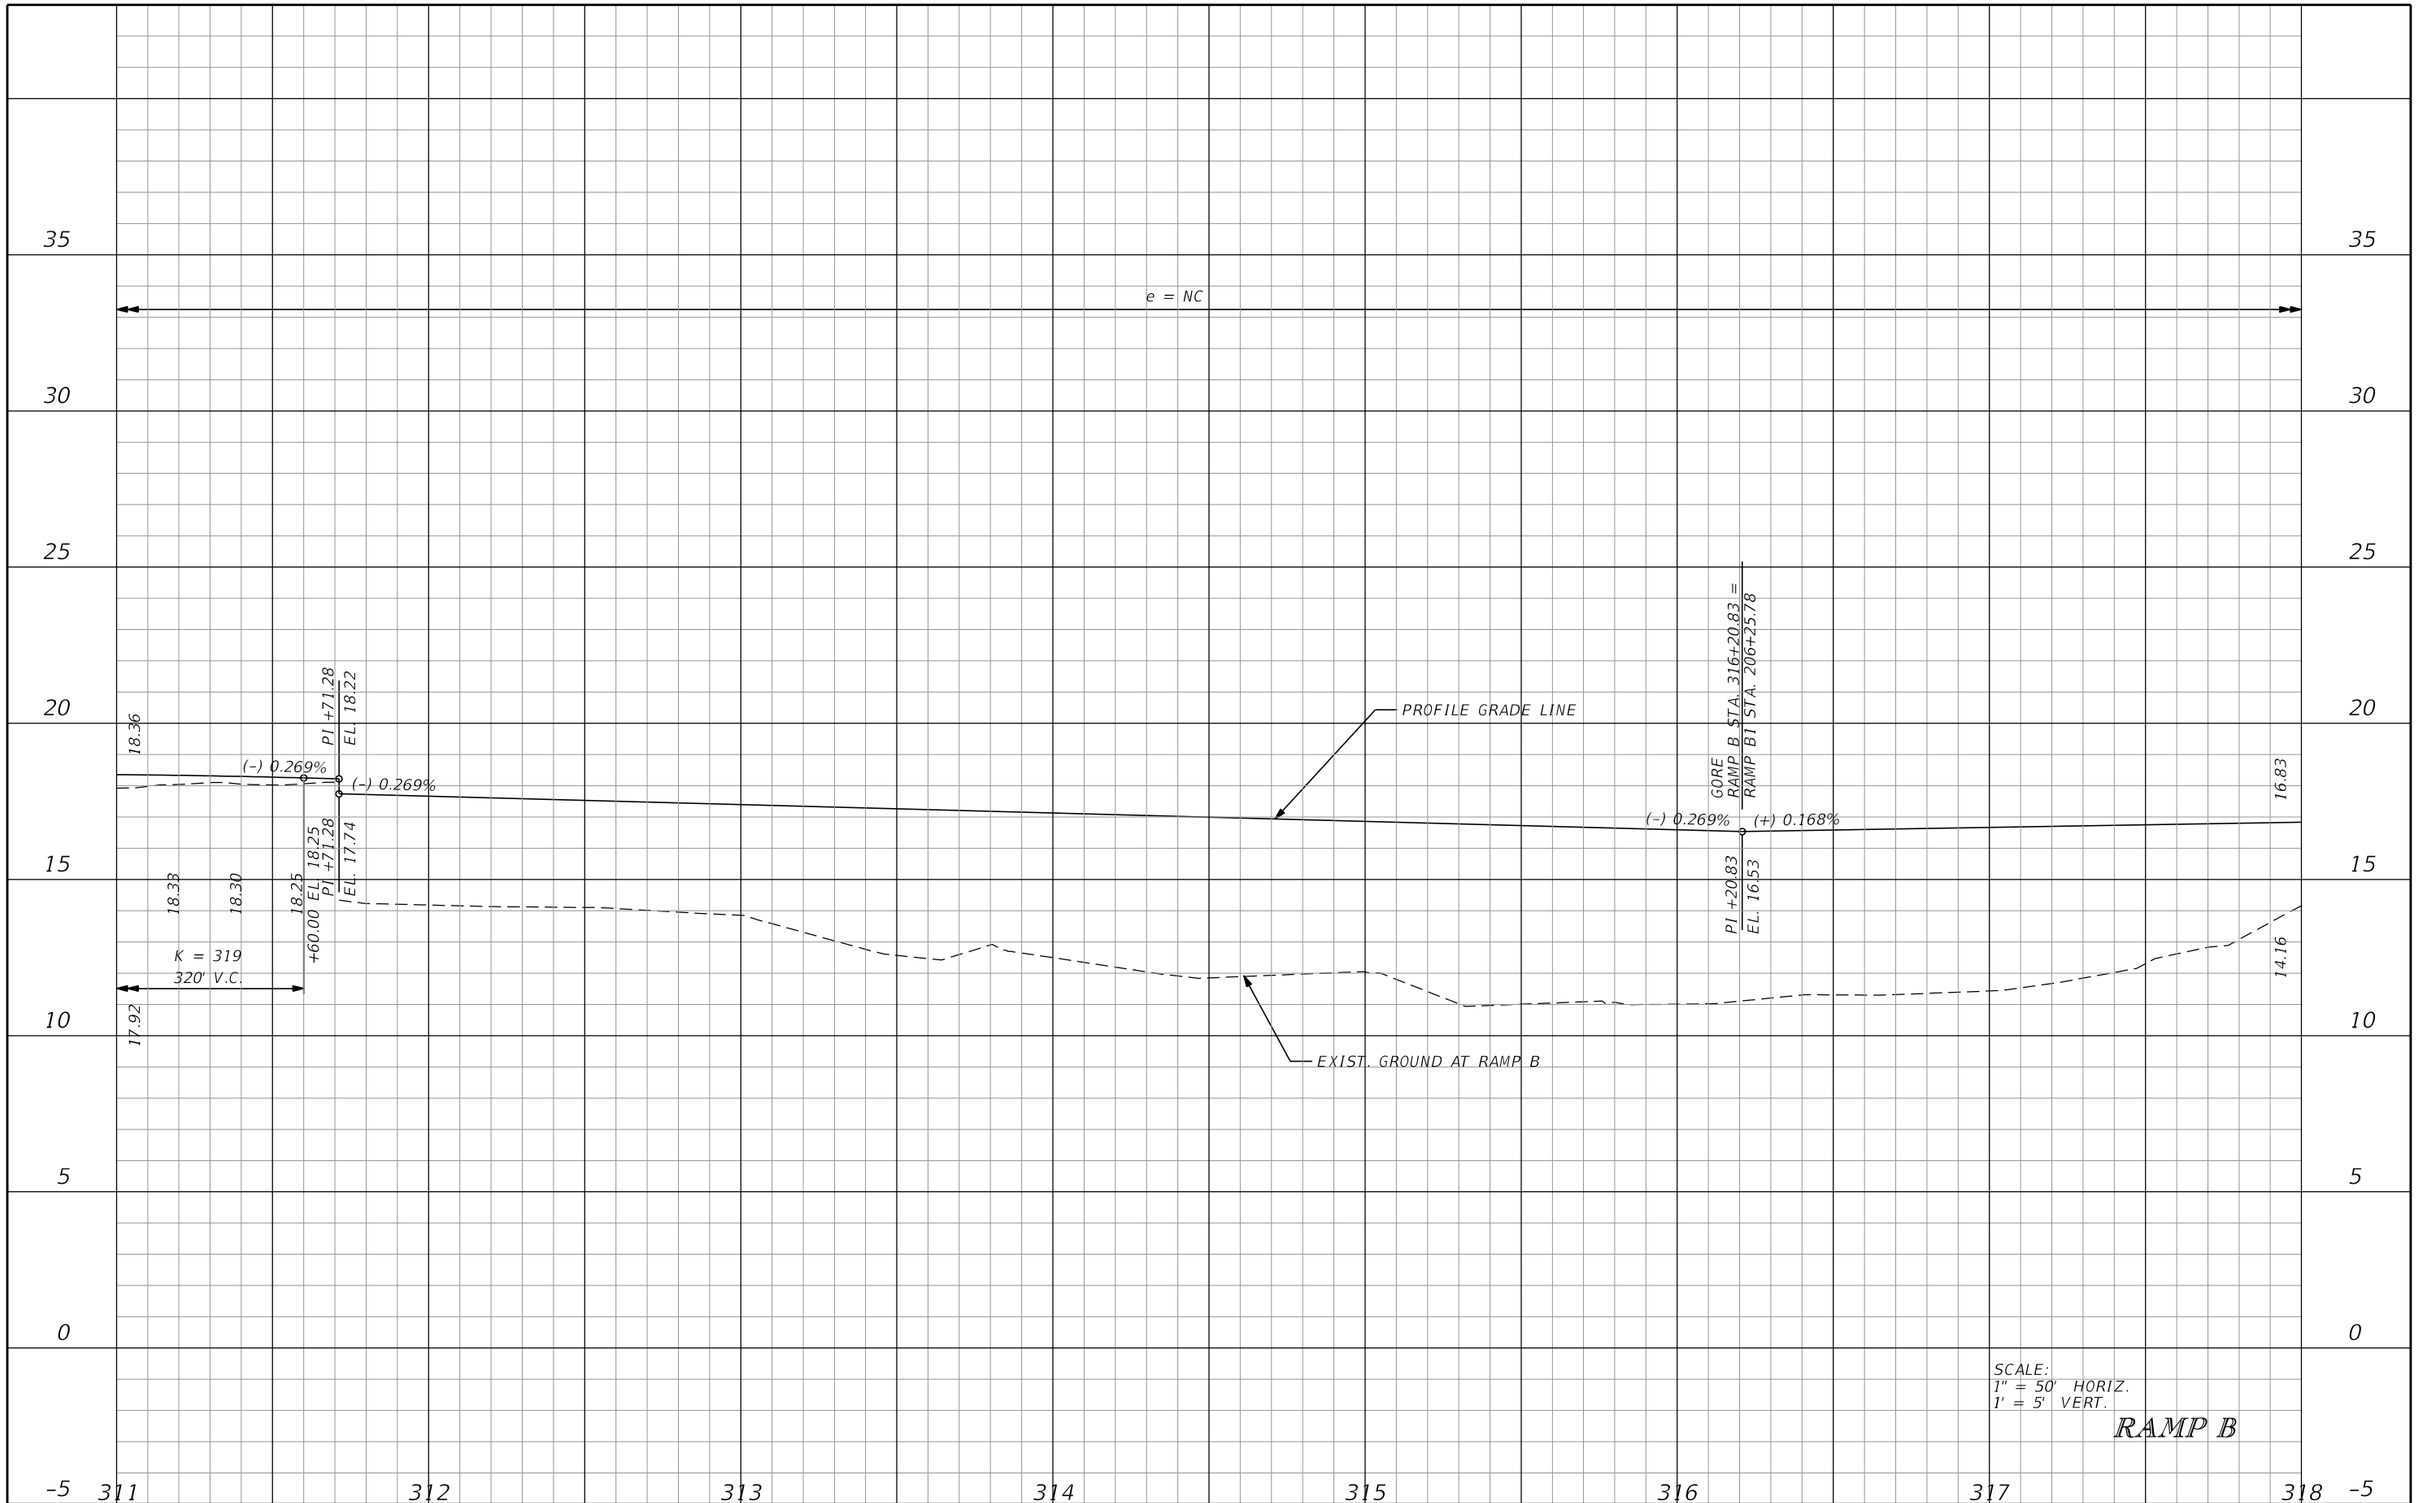

SCALE:
1" = 50' HORIZ.
1' = 5' VERT.

RAMP B

REVISIONS			
DATE	DESCRIPTION	DATE	DESCRIPTION

DOUGLAS GREEN, P.E.
P.E. LICENSE NUMBER 42579
RS&H, INC.
3125 W. COMMERCIAL BLVD., SUITE 130
FORT LAUDERDALE, FLORIDA 3309-3451
CERTIFICATE OF AUTHORIZATION 5620

STATE OF FLORIDA
DEPARTMENT OF TRANSPORTATION

ROAD NO.	COUNTY	FINANCIAL PROJECT ID
SR 9	PALM BEACH	413265-1-52-01

ROADWAY PROFILE

SHEET NO. 83

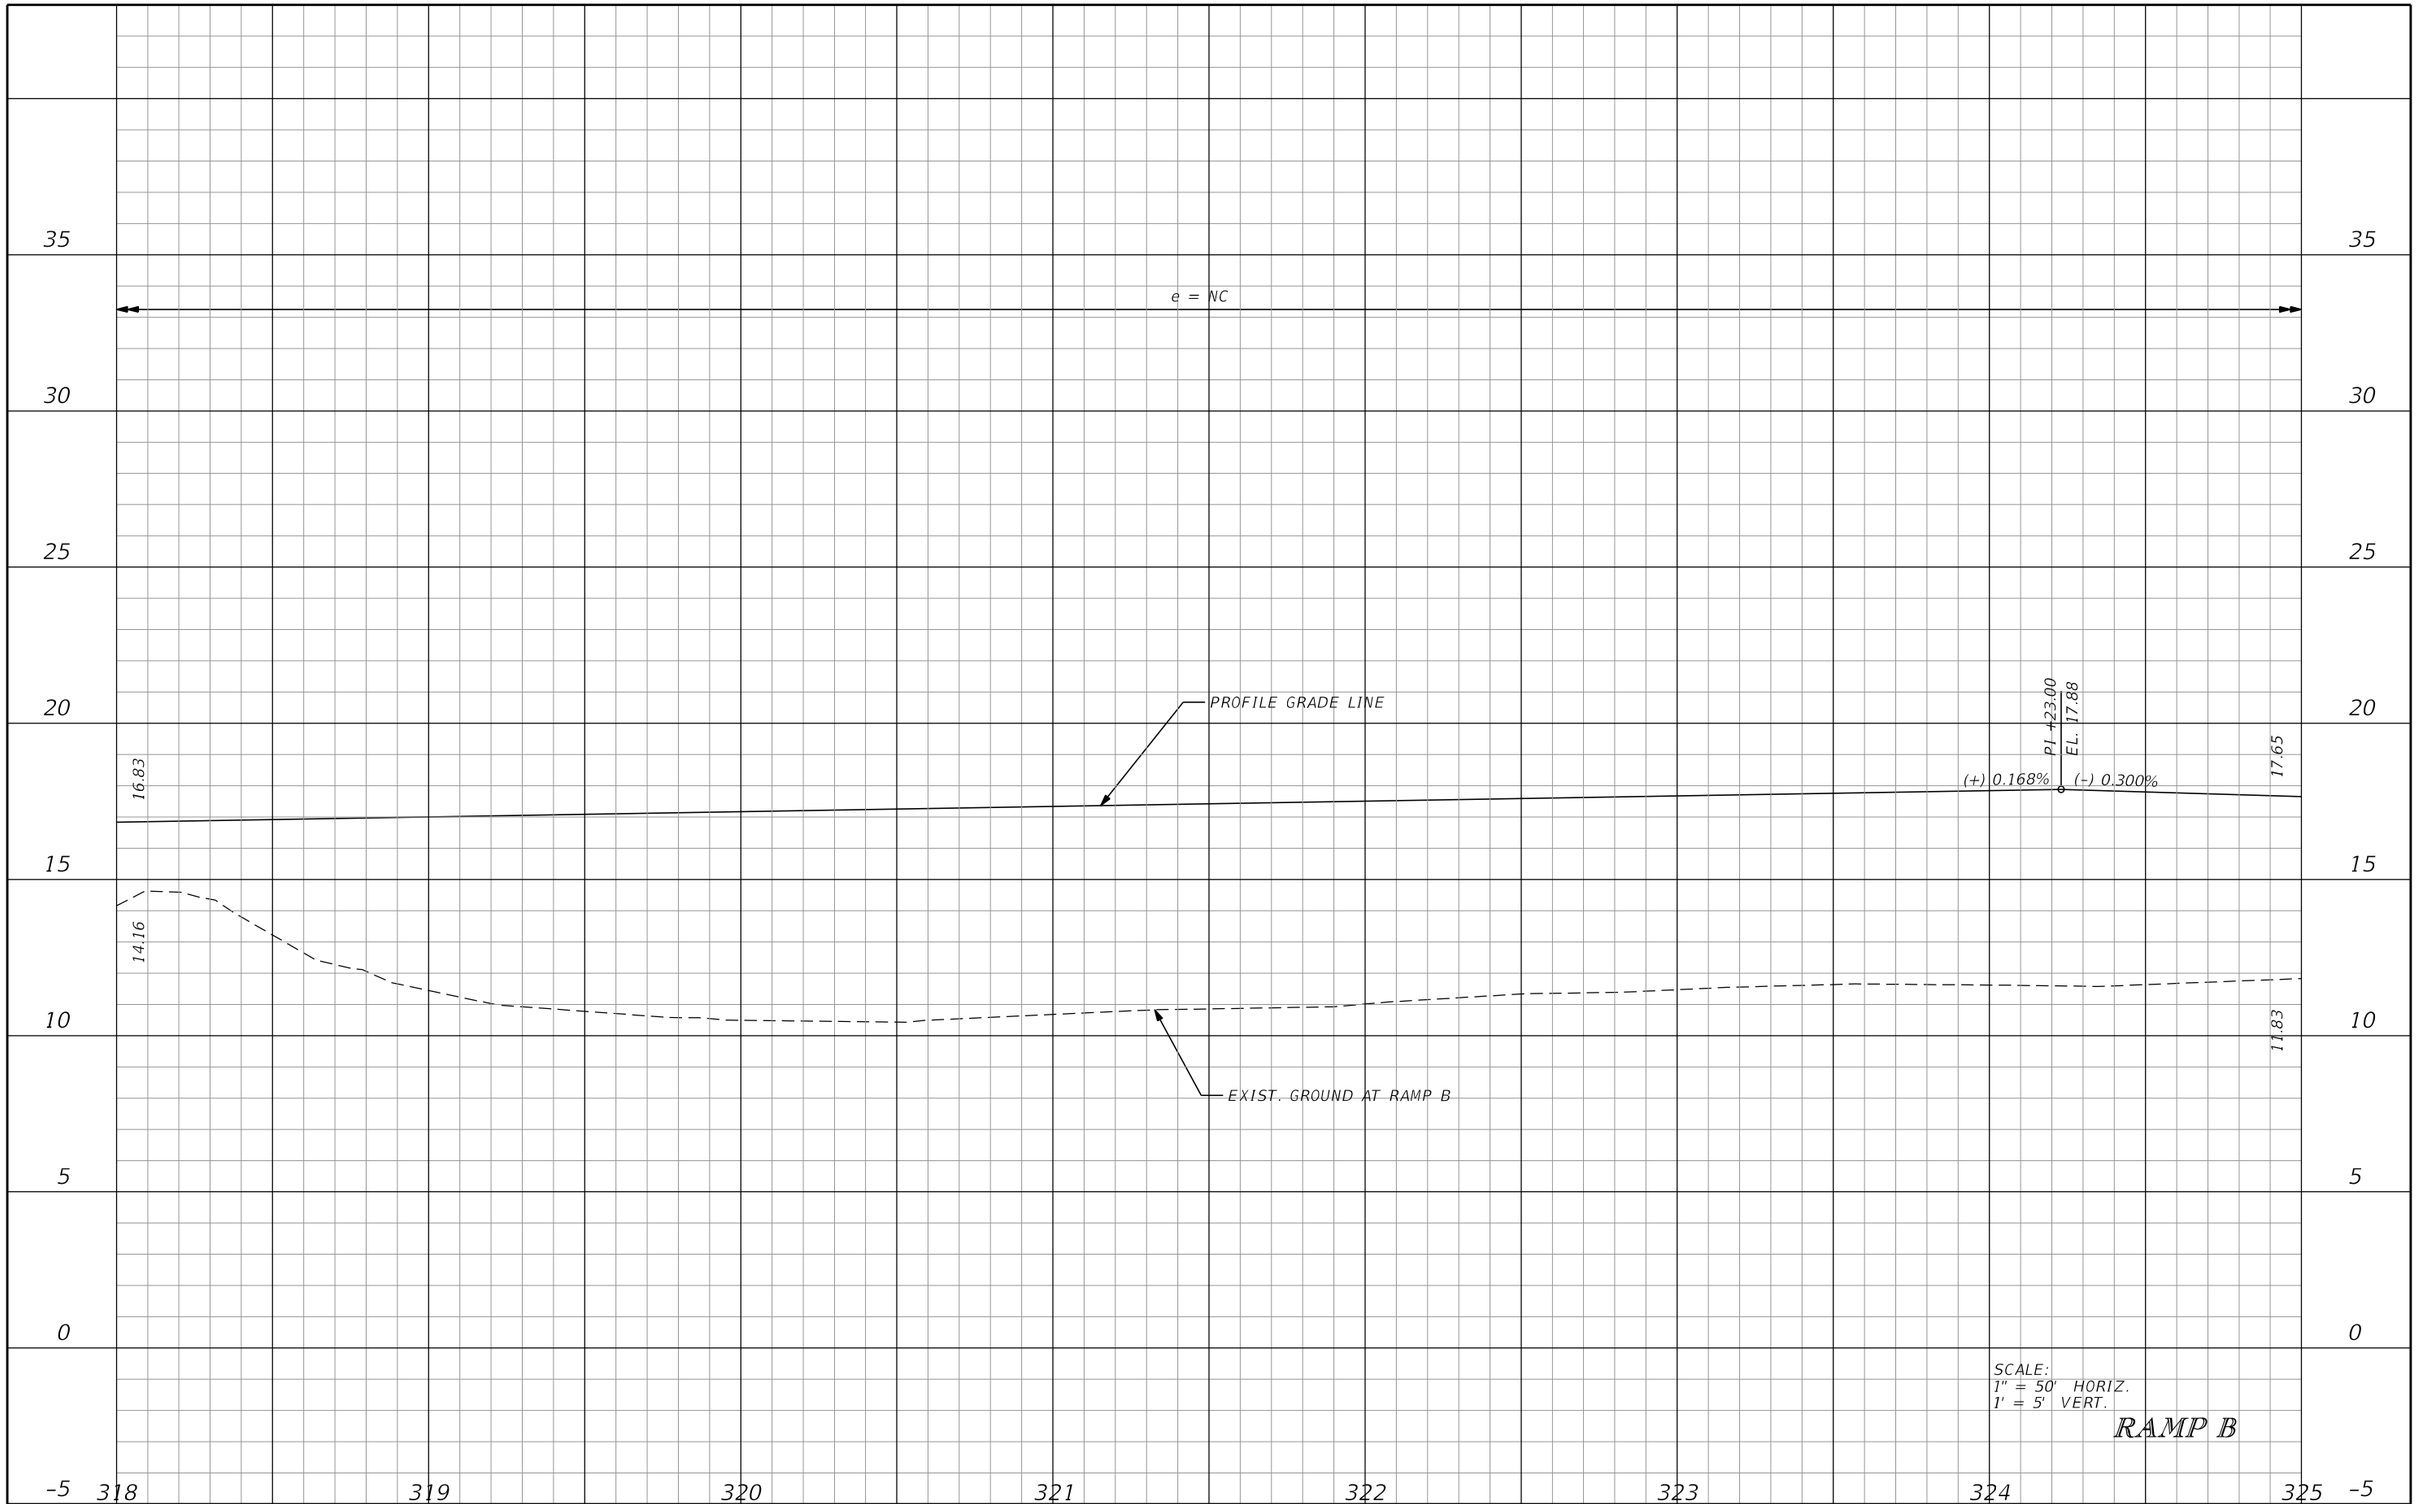

REVISIONS			
DATE	DESCRIPTION	DATE	DESCRIPTION

DOUGLAS GREEN, P.E.
P.E. LICENSE NUMBER 42579
RS&H, INC.
3125 W. COMMERCIAL BLVD., SUITE 130
FORT LAUDERDALE, FLORIDA 3309-3451
CERTIFICATE OF AUTHORIZATION 5620

STATE OF FLORIDA
DEPARTMENT OF TRANSPORTATION

ROAD NO.	COUNTY	FINANCIAL PROJECT ID
SR 9	PALM BEACH	413265-1-52-01

ROADWAY PROFILE

SHEET NO. 84

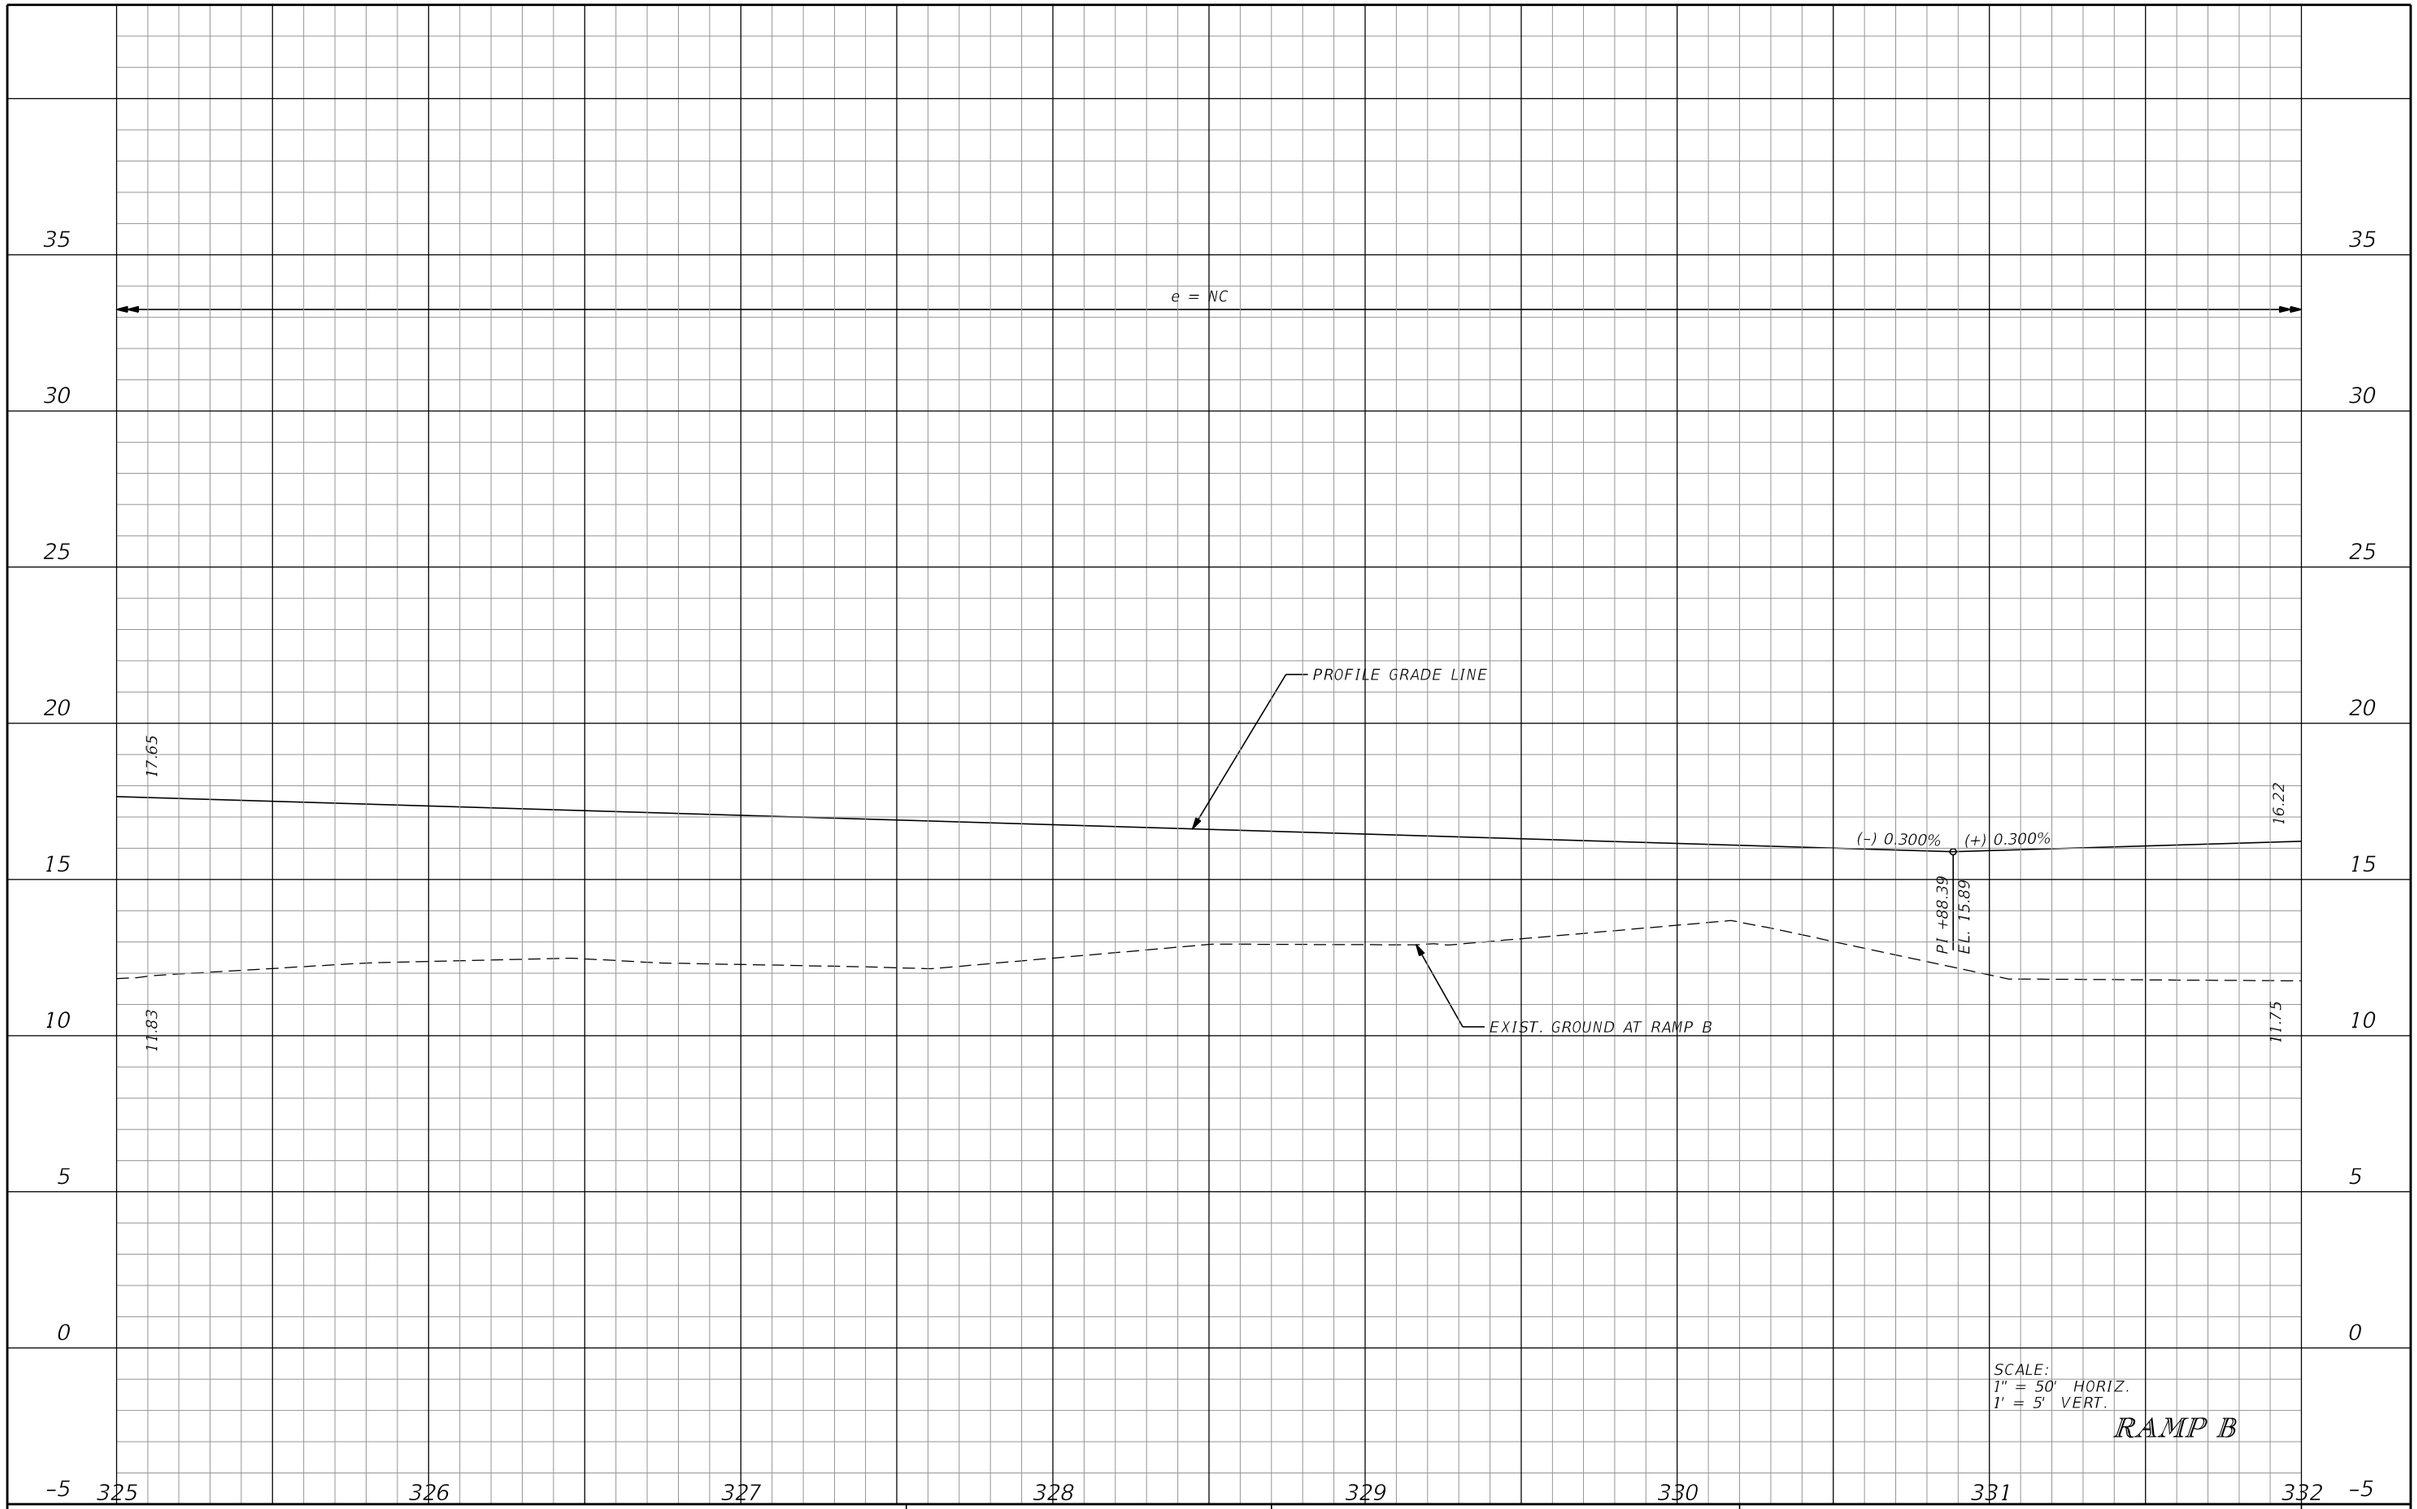

REVISIONS			
DATE	DESCRIPTION	DATE	DESCRIPTION

DOUGLAS GREEN, P.E.
P.E. LICENSE NUMBER 42579
RS&H, INC.
3125 W. COMMERCIAL BLVD., SUITE 130
FORT LAUDERDALE, FLORIDA 3309-3451
CERTIFICATE OF AUTHORIZATION 5620

STATE OF FLORIDA
DEPARTMENT OF TRANSPORTATION

ROAD NO.	COUNTY	FINANCIAL PROJECT ID
SR 9	PALM BEACH	413265-1-52-01

ROADWAY PROFILE

SHEET NO. 85

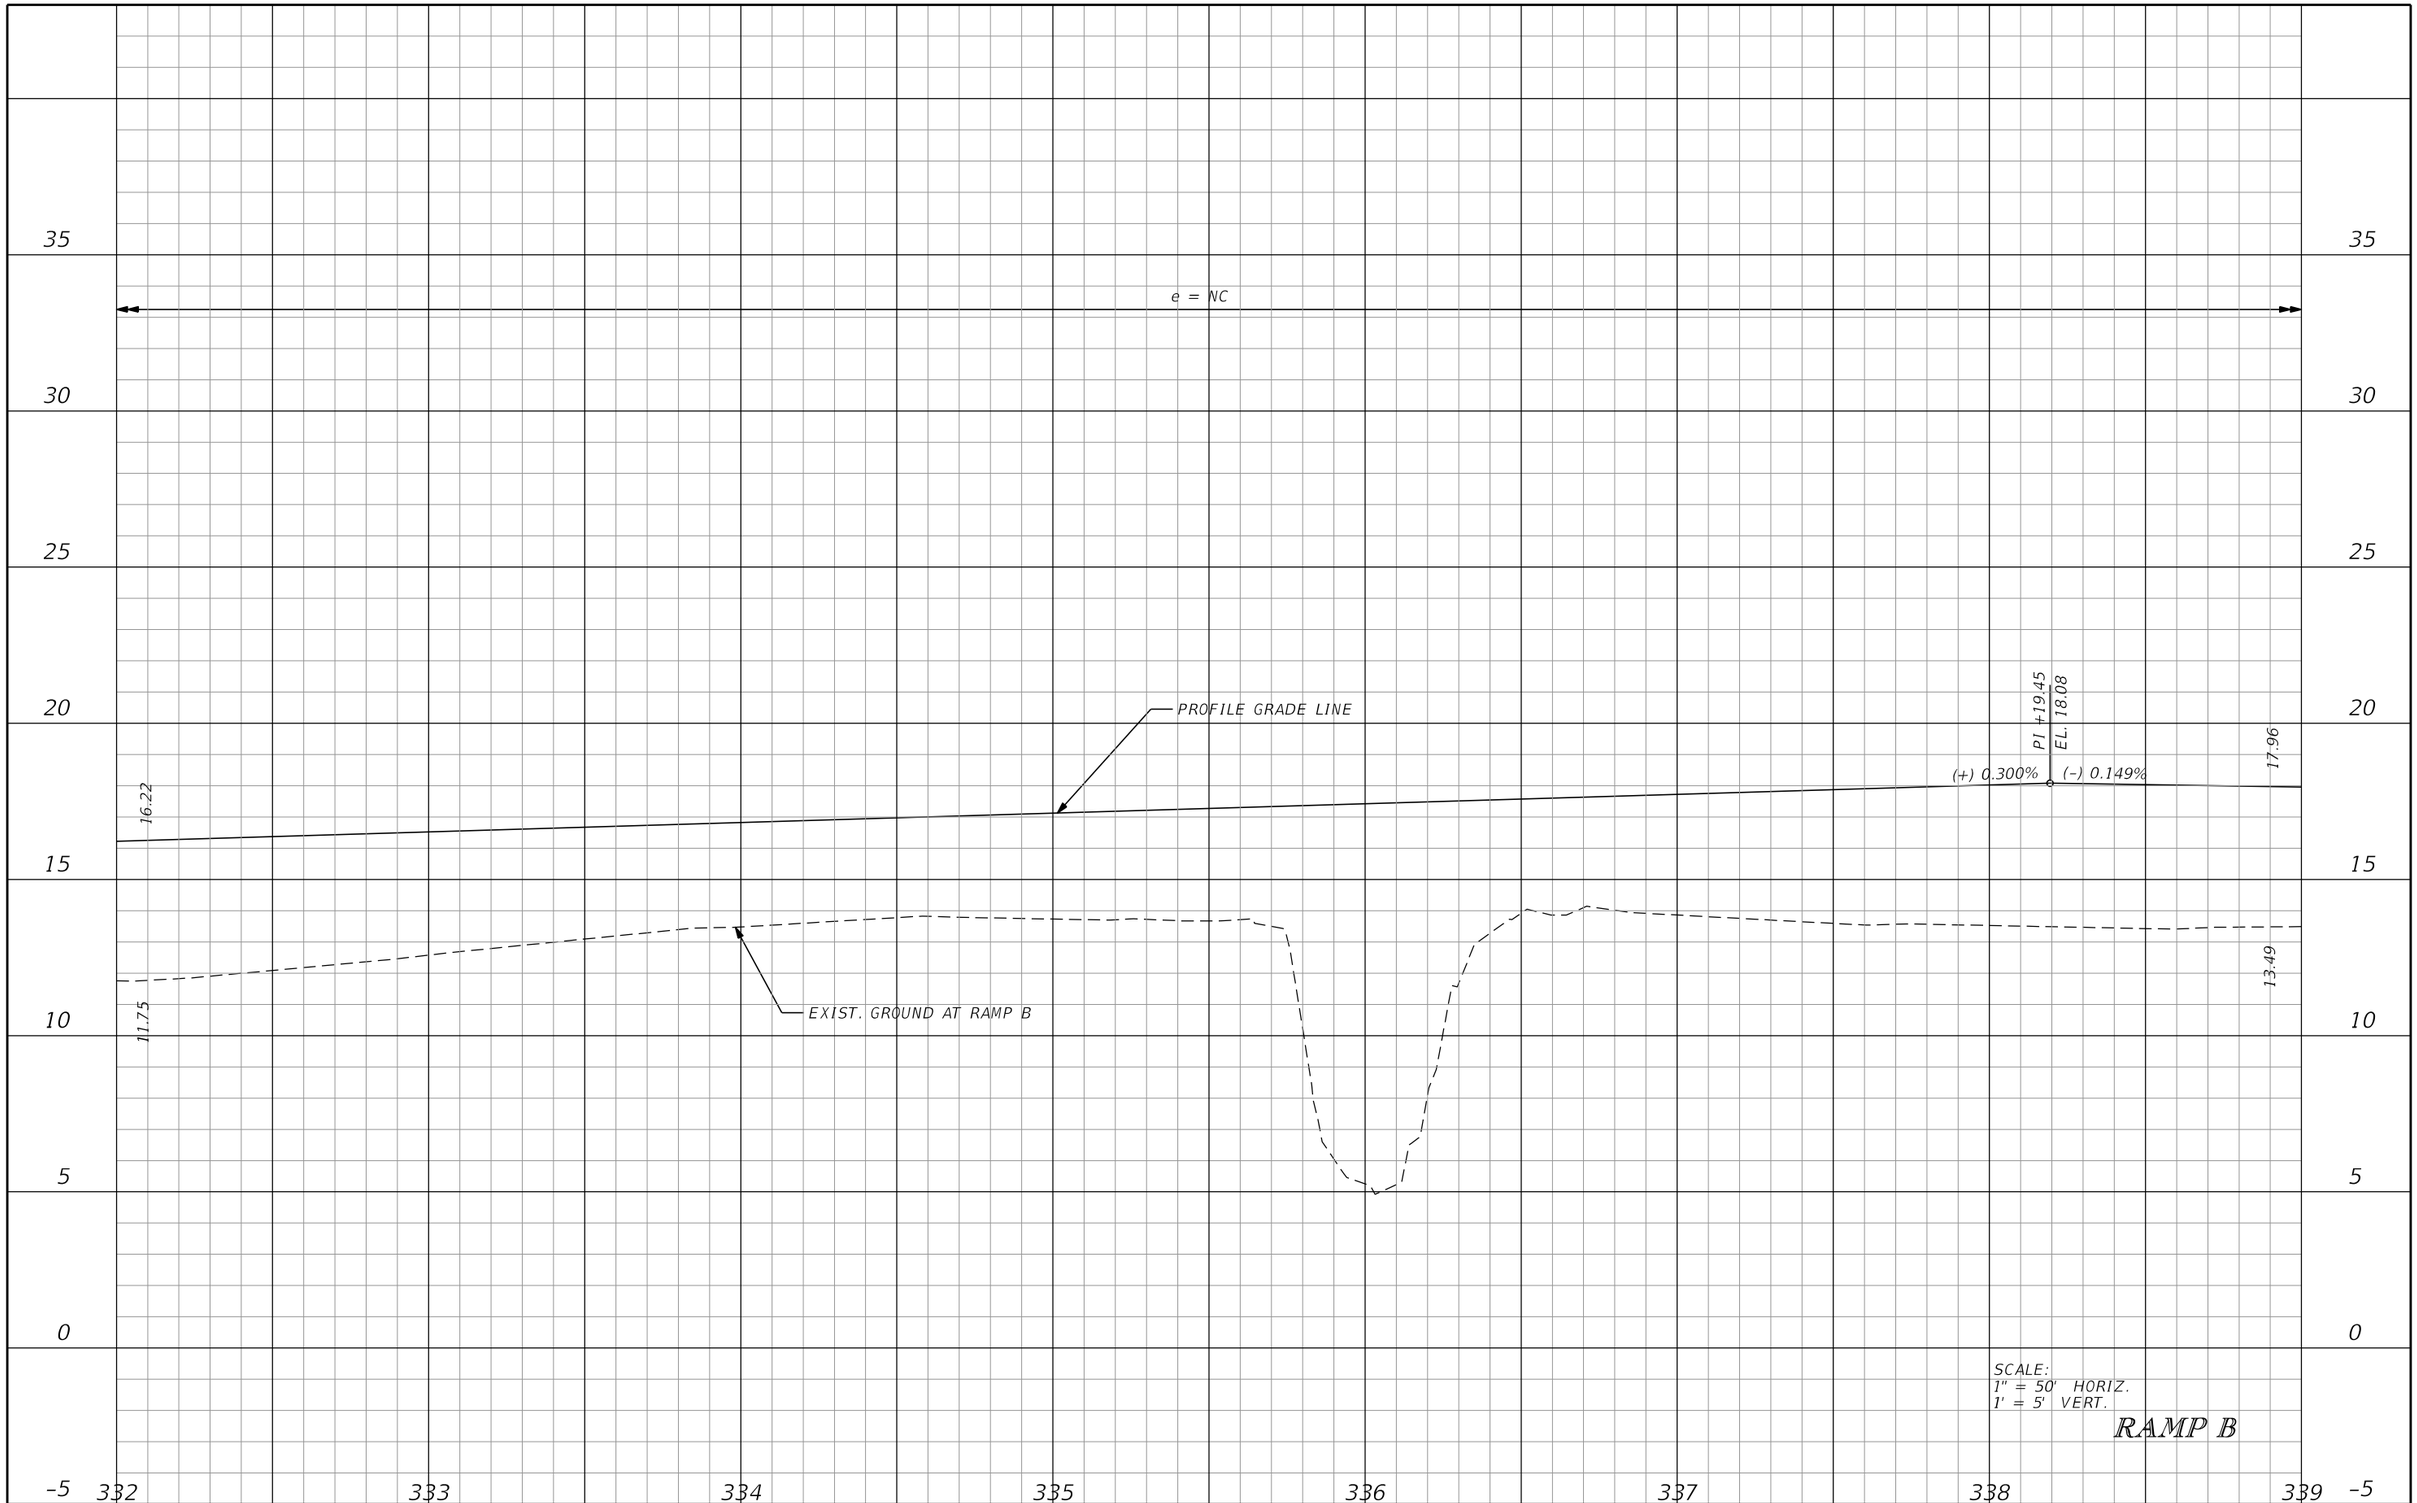

REVISIONS			
DATE	DESCRIPTION	DATE	DESCRIPTION

DOUGLAS GREEN, P.E.
P.E. LICENSE NUMBER 42579
RS&H, INC.
3125 W. COMMERCIAL BLVD., SUITE 130
FORT LAUDERDALE, FLORIDA 3309-3451
CERTIFICATE OF AUTHORIZATION 5620

STATE OF FLORIDA
DEPARTMENT OF TRANSPORTATION

ROAD NO.	COUNTY	FINANCIAL PROJECT ID
SR 9	PALM BEACH	413265-1-52-01

ROADWAY PROFILE

SHEET NO. 86

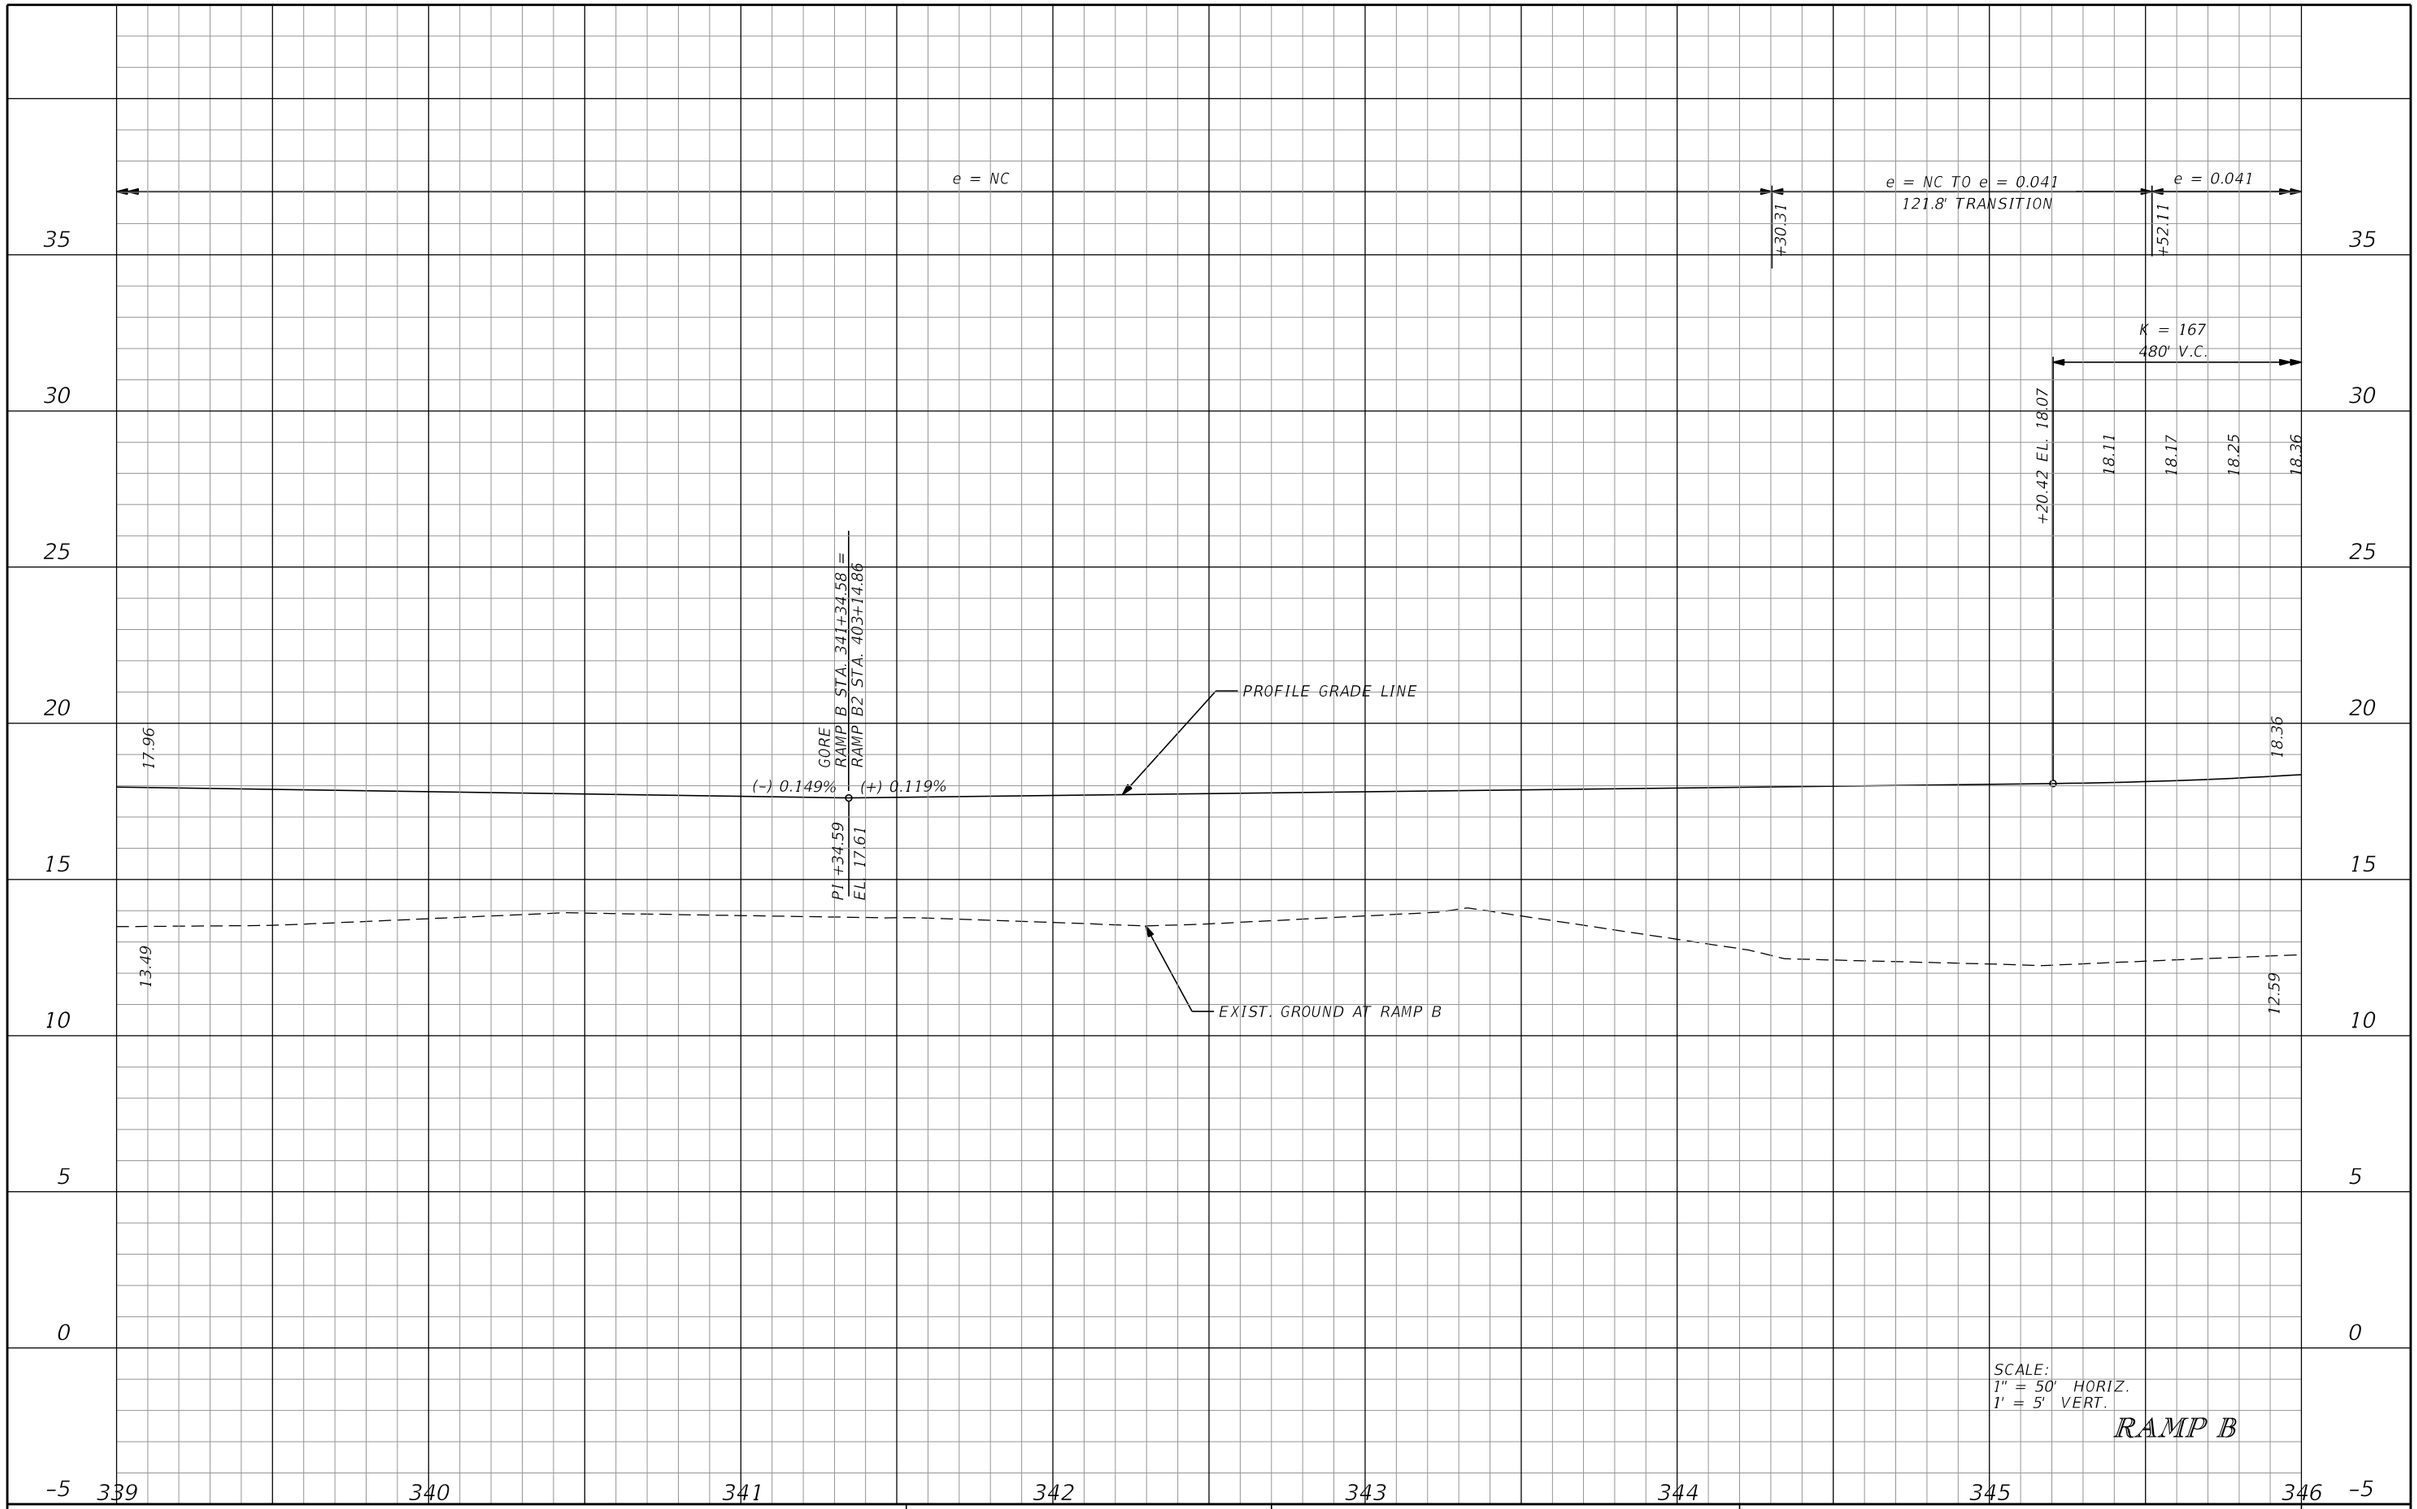

SCALE:
1" = 50' HORIZ.
1' = 5' VERT.

RAMP B

REVISIONS			
DATE	DESCRIPTION	DATE	DESCRIPTION

DOUGLAS GREEN, P.E.
P.E. LICENSE NUMBER 42579
RS&H, INC.
3125 W. COMMERCIAL BLVD., SUITE 130
FORT LAUDERDALE, FLORIDA 3309-3451
CERTIFICATE OF AUTHORIZATION 5620

STATE OF FLORIDA
DEPARTMENT OF TRANSPORTATION

ROAD NO.	COUNTY	FINANCIAL PROJECT ID
SR 9	PALM BEACH	413265-1-52-01

ROADWAY PROFILE

SHEET NO. 87

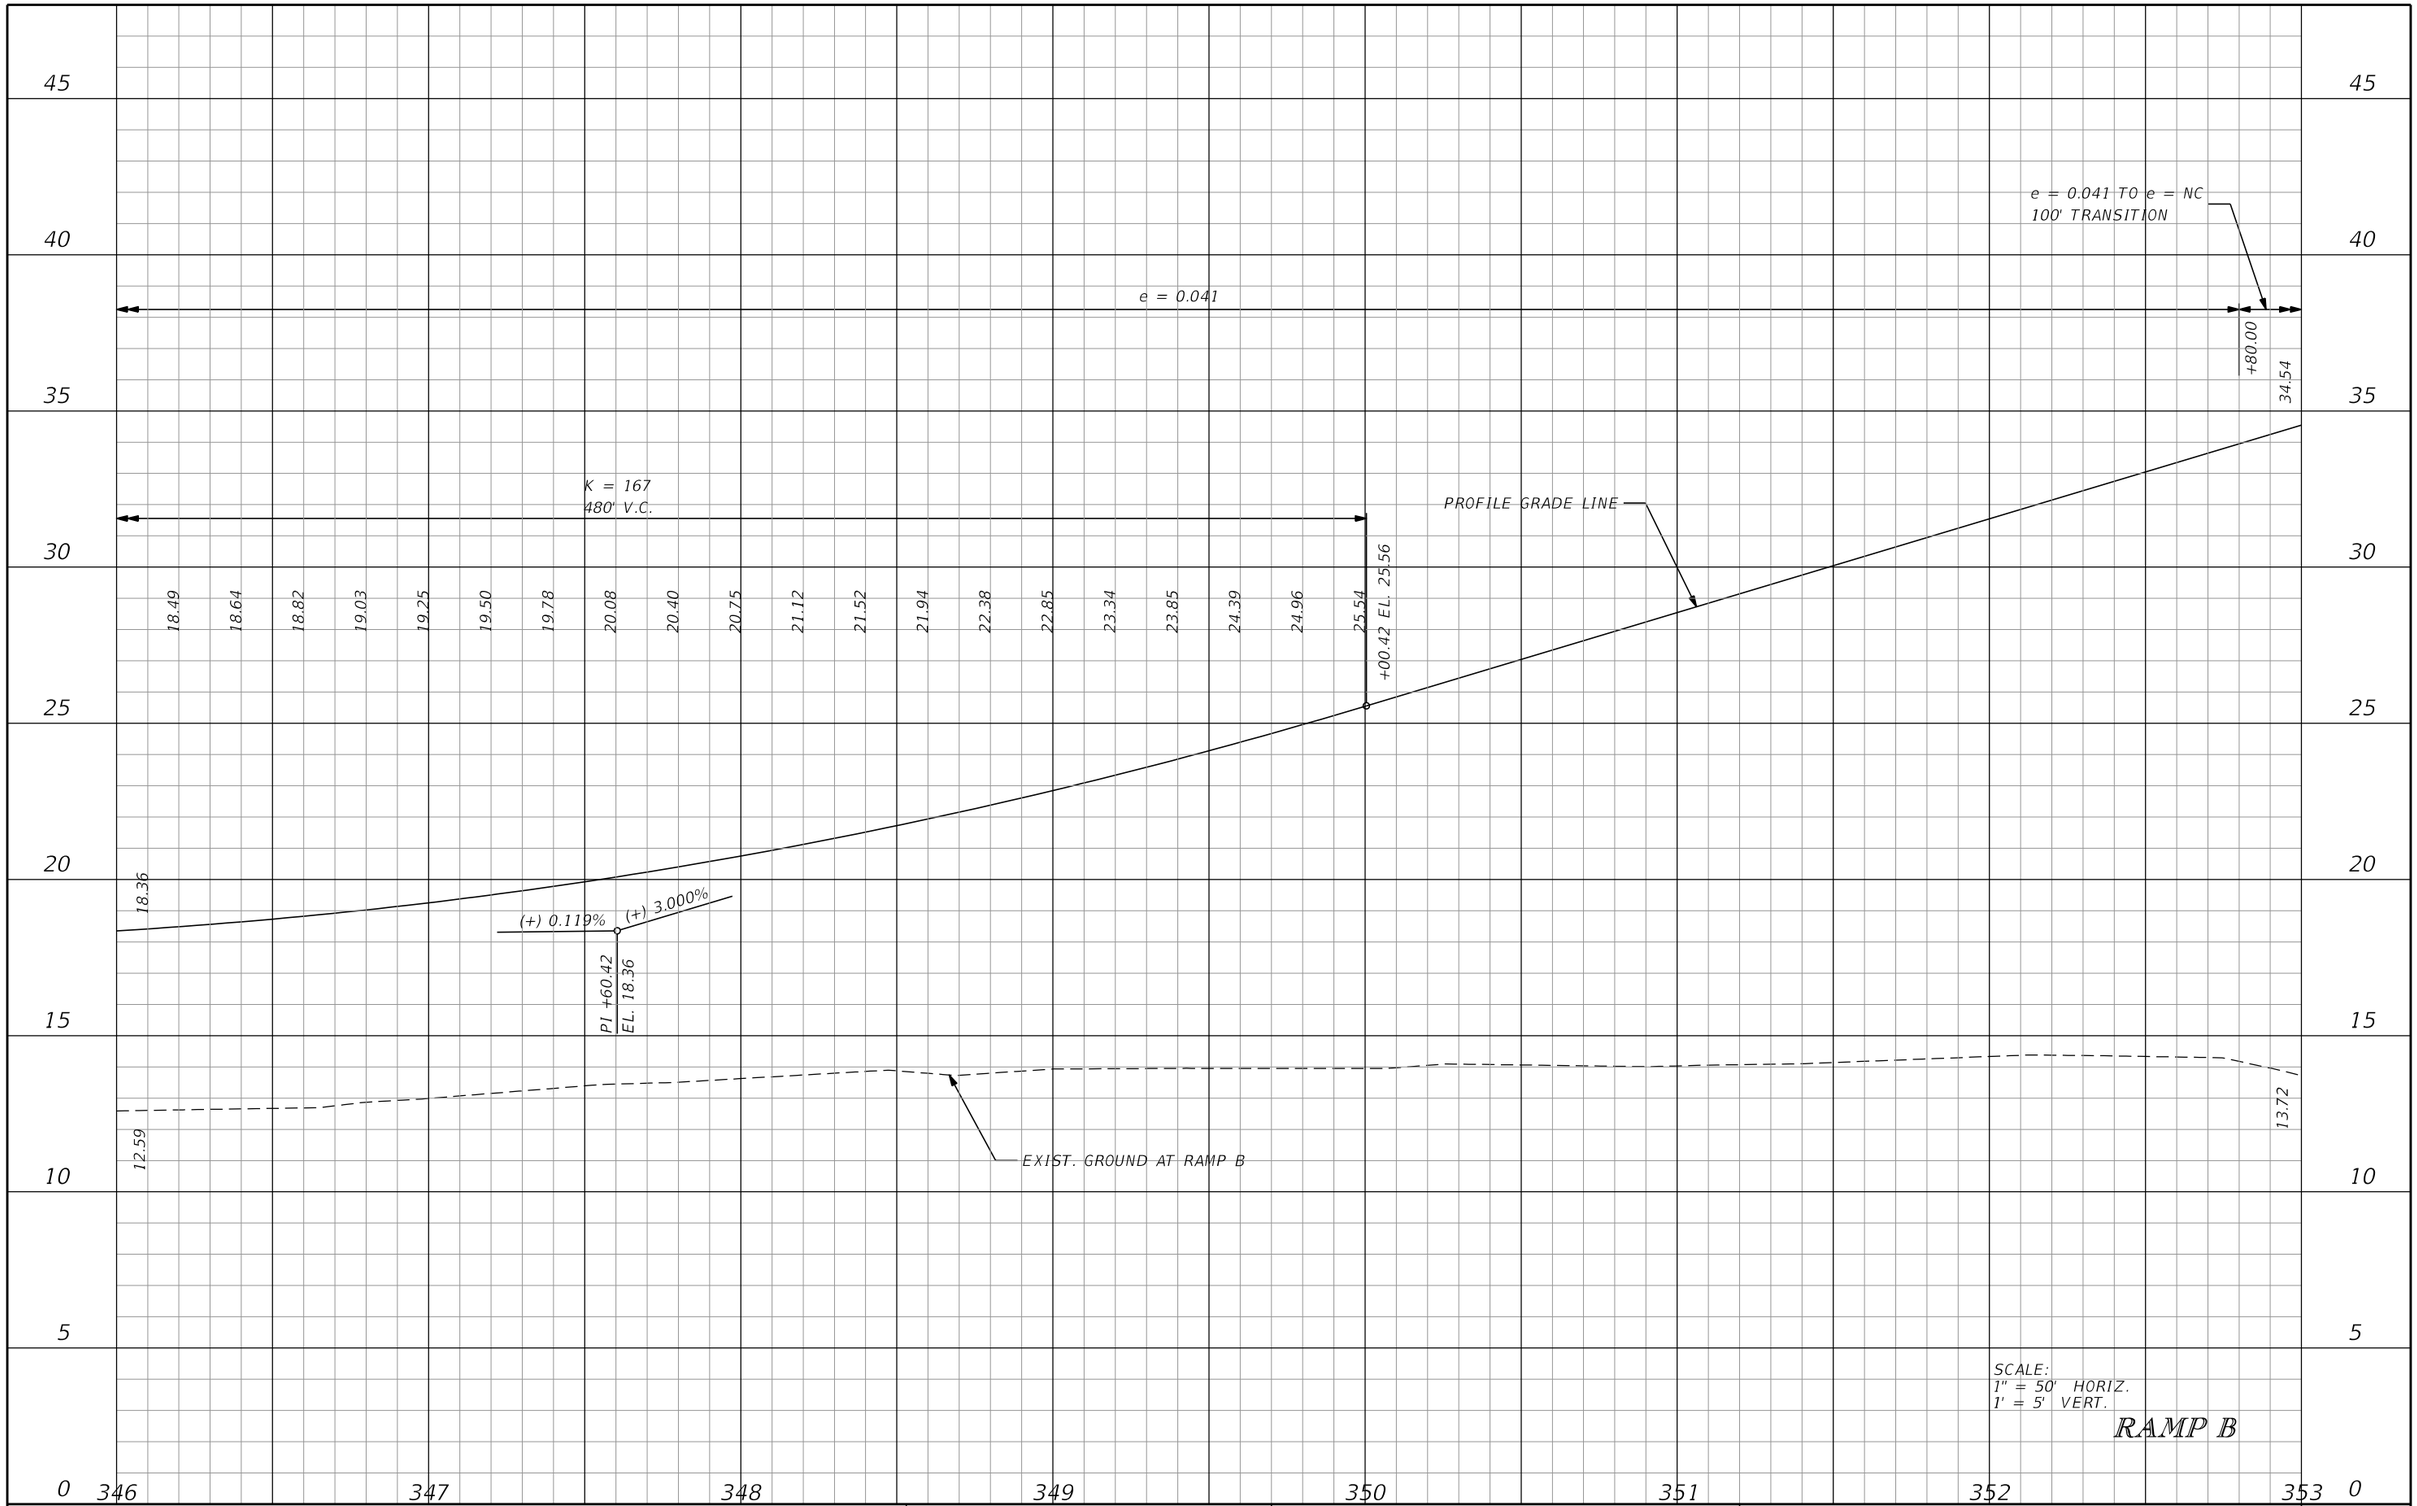

SCALE:
1" = 50' HORIZ.
1' = 5' VERT.

RAMP B

REVISIONS			
DATE	DESCRIPTION	DATE	DESCRIPTION

DOUGLAS GREEN, P.E.
P.E. LICENSE NUMBER 42579
RS&H, INC.
3125 W. COMMERCIAL BLVD., SUITE 130
FORT LAUDERDALE, FLORIDA 3309-3451
CERTIFICATE OF AUTHORIZATION 5620

STATE OF FLORIDA
DEPARTMENT OF TRANSPORTATION

ROAD NO.	COUNTY	FINANCIAL PROJECT ID
SR 9	PALM BEACH	413265-1-52-01

ROADWAY PROFILE

SHEET NO. 88

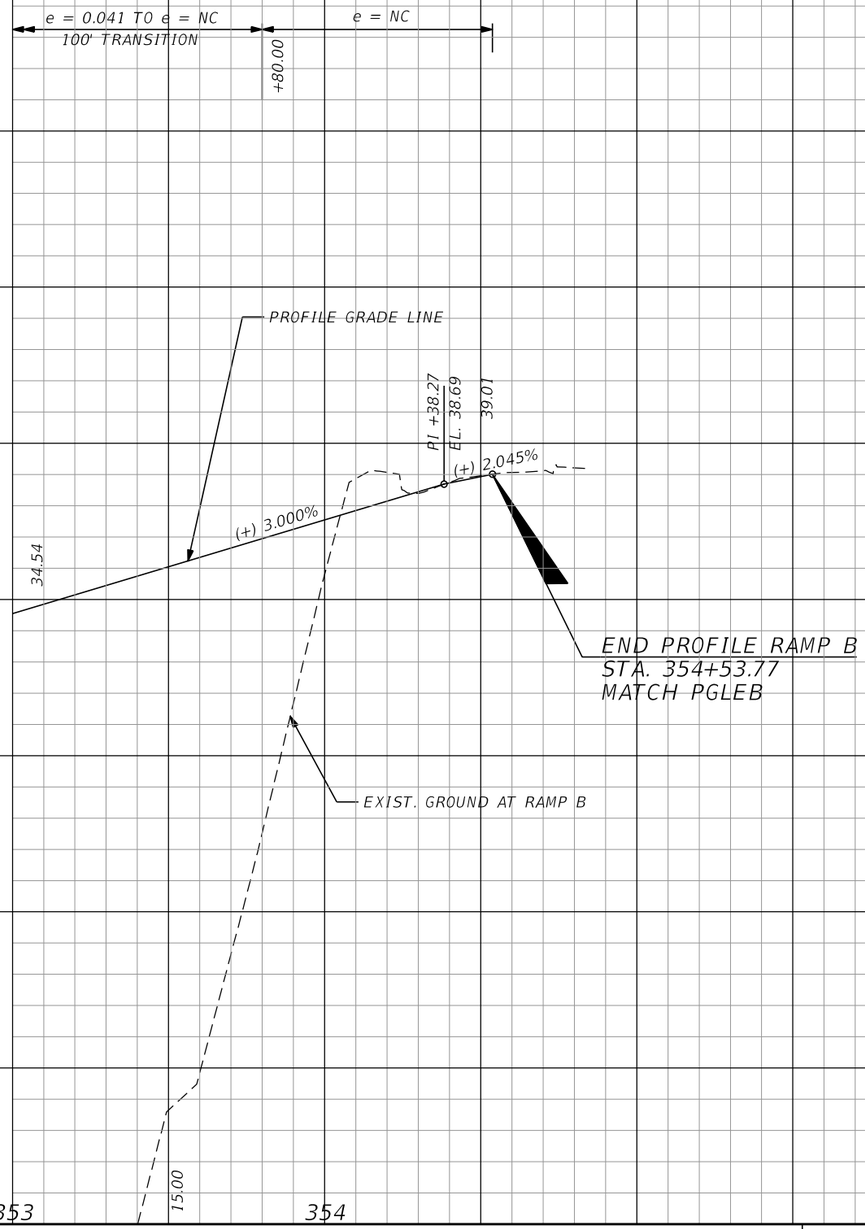

SCALE:
1" = 50' HORIZ.
1' = 5' VERT.

RAMP B

REVISIONS			
DATE	DESCRIPTION	DATE	DESCRIPTION

DOUGLAS GREEN, P.E.
P.E. LICENSE NUMBER 42579
RS&H, INC.
3125 W. COMMERCIAL BLVD., SUITE 130
FORT LAUDERDALE, FLORIDA 3309-3451
CERTIFICATE OF AUTHORIZATION 5620

STATE OF FLORIDA
DEPARTMENT OF TRANSPORTATION

ROAD NO.	COUNTY	FINANCIAL PROJECT ID
SR 9	PALM BEACH	413265-1-52-01

ROADWAY PROFILE

SHEET NO. 89

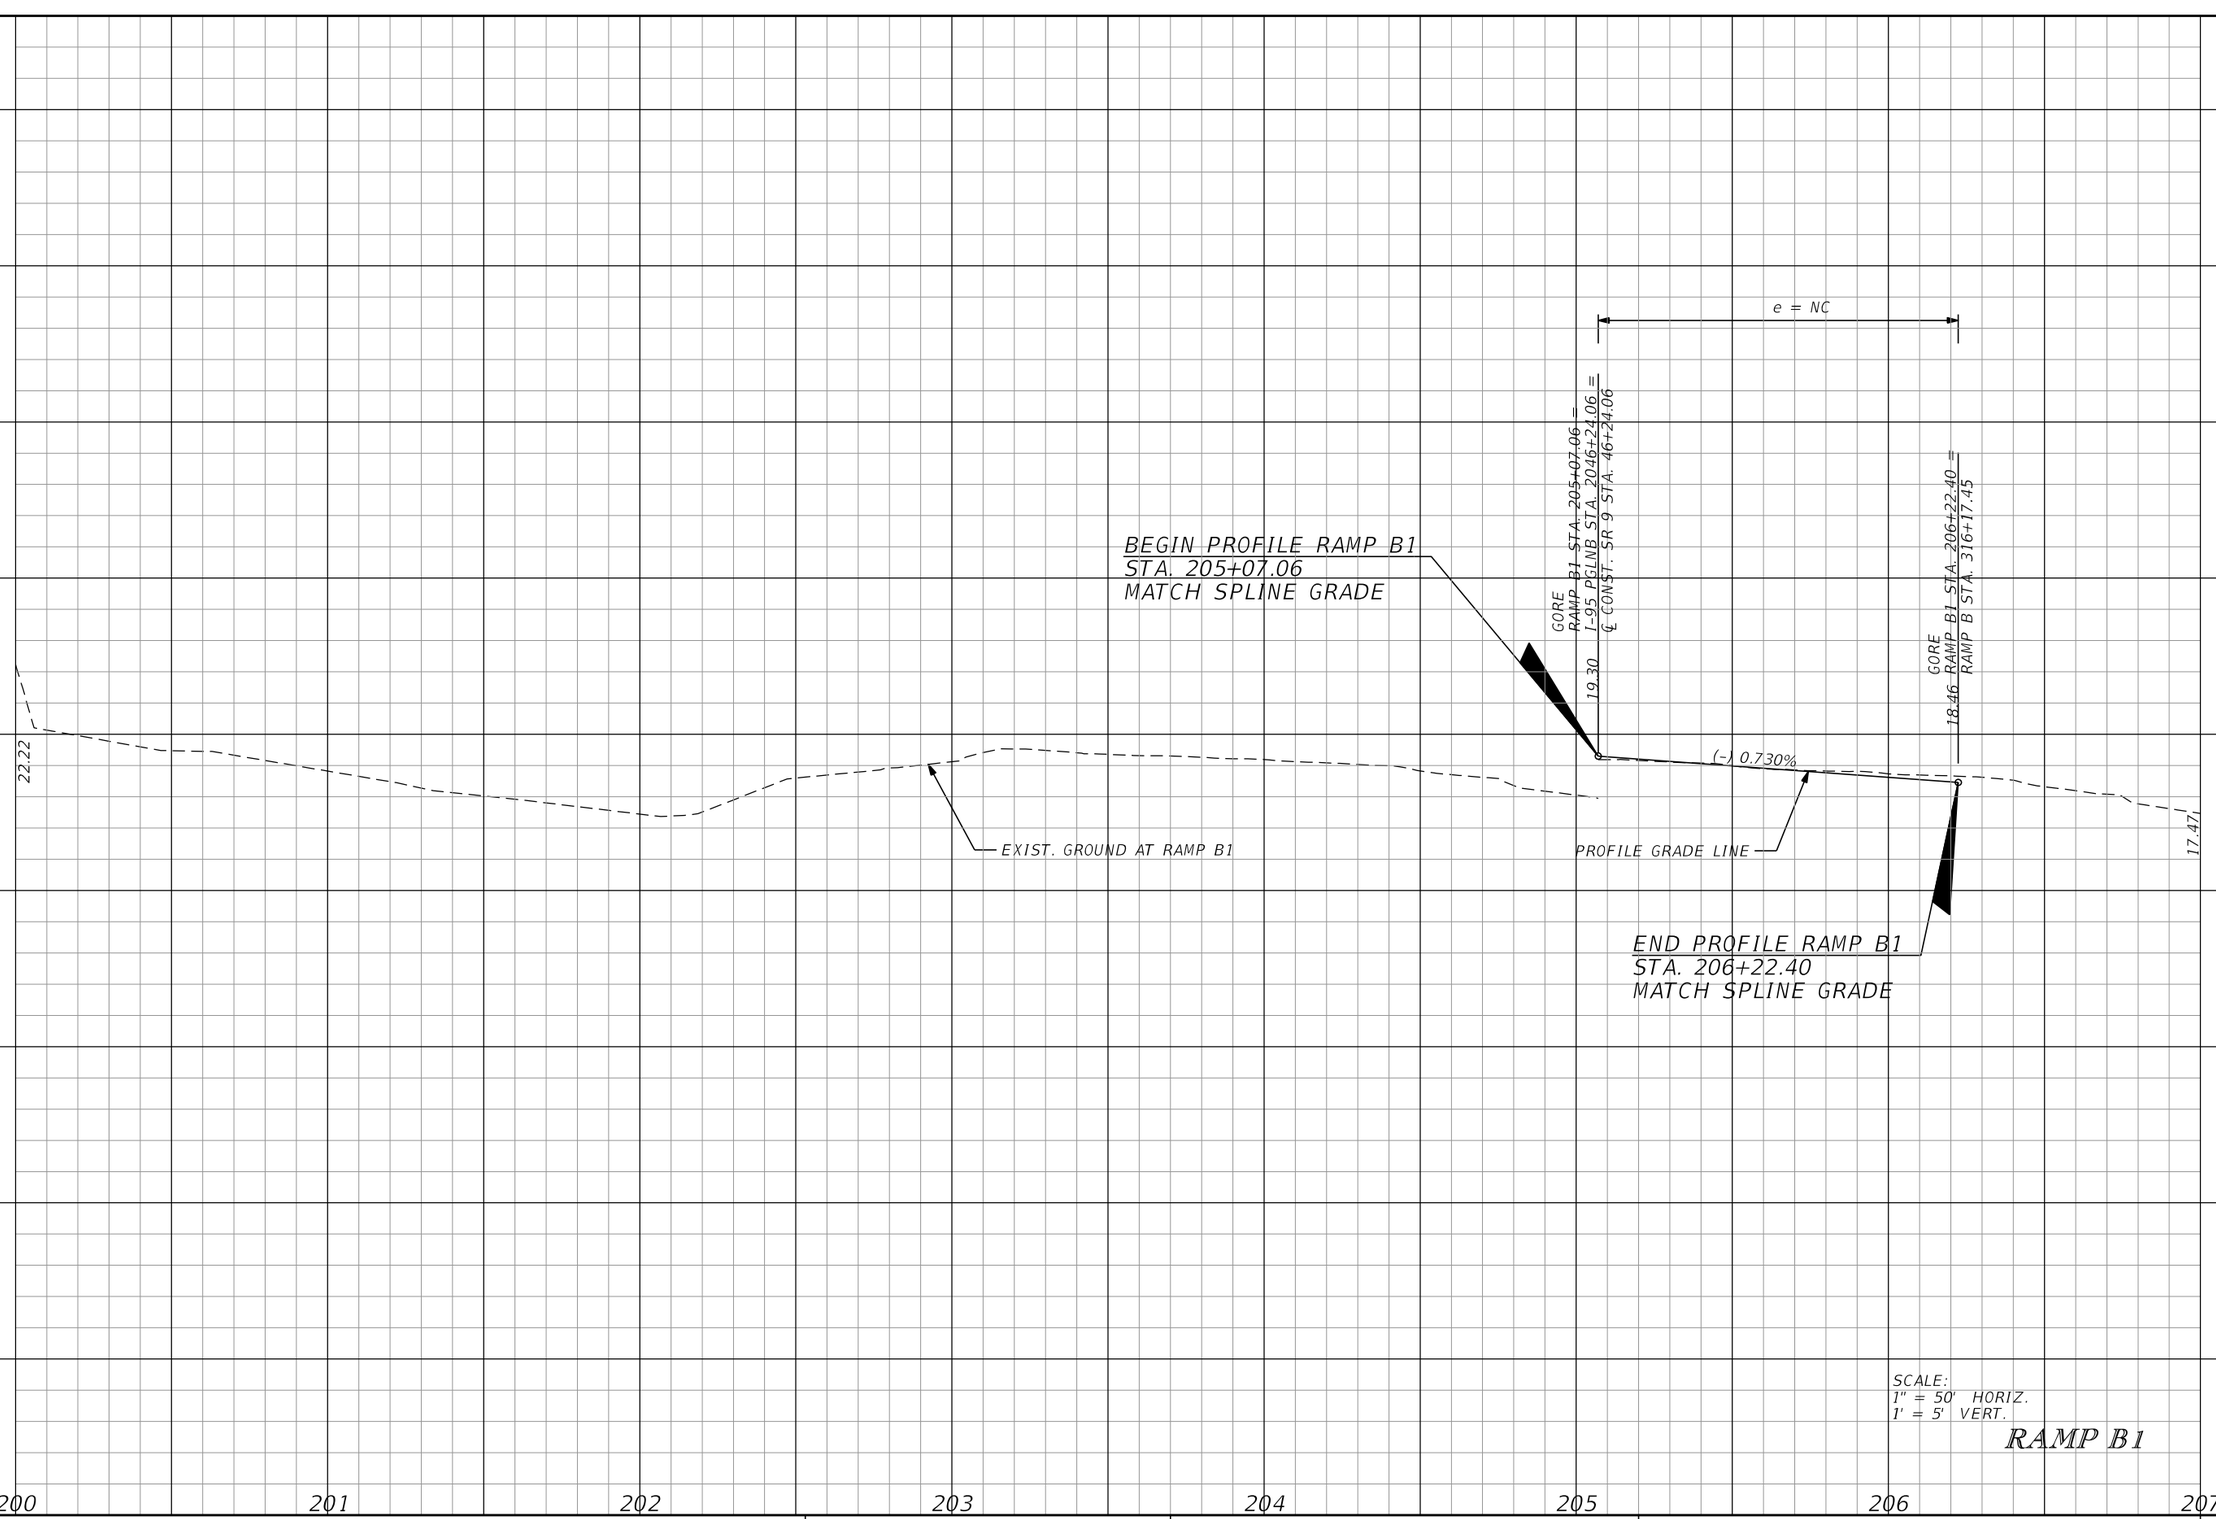

REVISIONS			
DATE	DESCRIPTION	DATE	DESCRIPTION

DOUGLAS GREEN, P.E.
P.E. LICENSE NUMBER 42579
RS&H, INC.
3125 W. COMMERCIAL BLVD., SUITE 130
FORT LAUDERDALE, FLORIDA 3309-3451
CERTIFICATE OF AUTHORIZATION 5620

STATE OF FLORIDA
DEPARTMENT OF TRANSPORTATION

ROAD NO.	COUNTY	FINANCIAL PROJECT ID
SR 9	PALM BEACH	413265-1-52-01

ROADWAY PROFILE

SHEET NO. 90

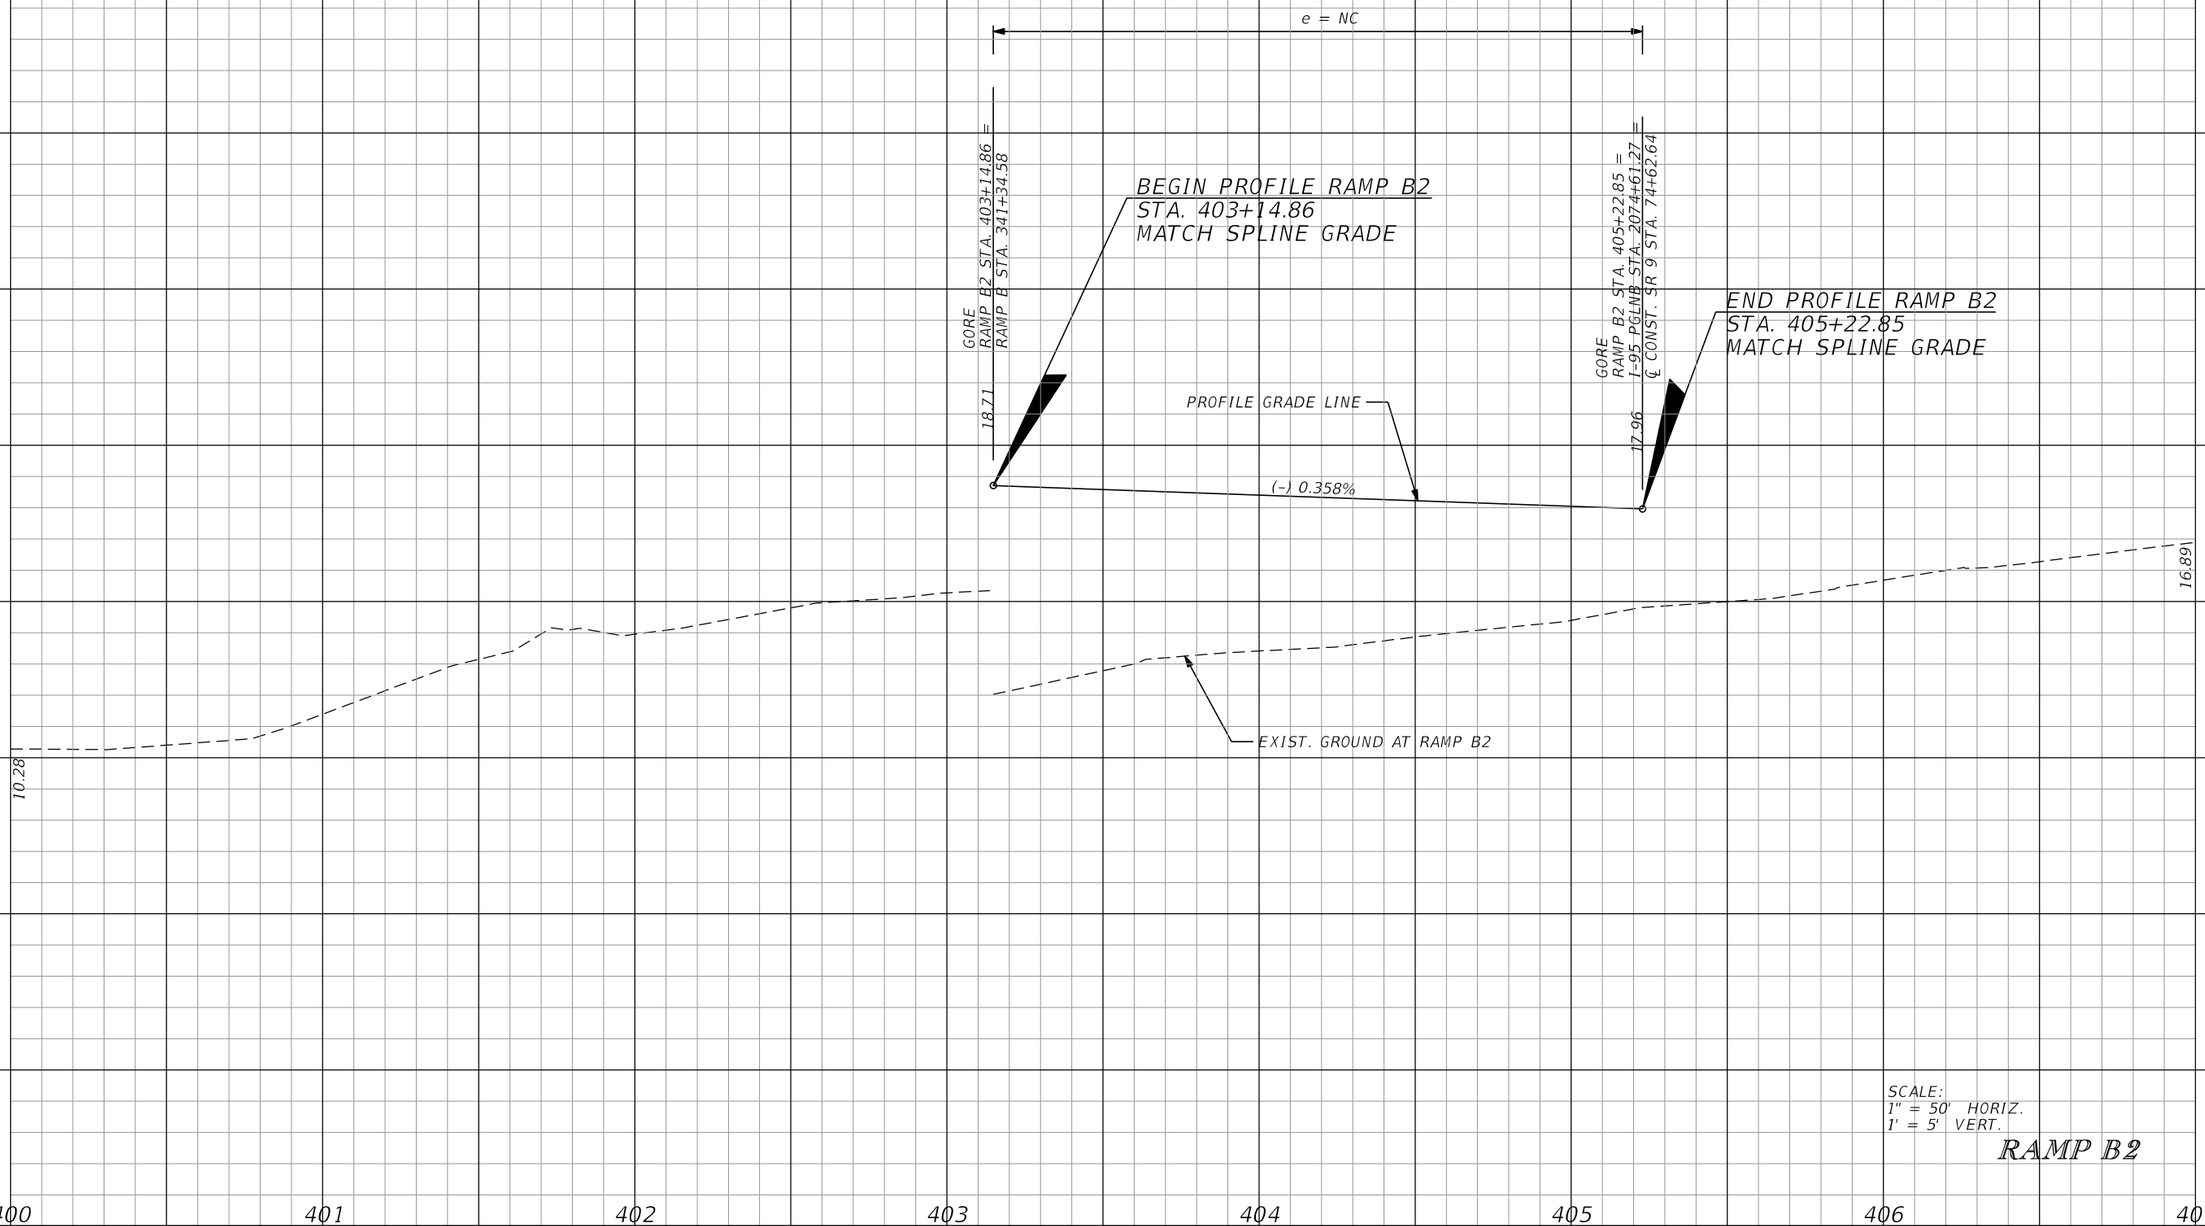

SCALE:
1" = 50' HORIZ.
1' = 5' VERT.

RAMP B2

REVISIONS

DATE	DESCRIPTION	DATE	DESCRIPTION

DOUGLAS GREEN, P.E.
P.E. LICENSE NUMBER 42579
RS&H, INC.
3125 W. COMMERCIAL BLVD., SUITE 130
FORT LAUDERDALE, FLORIDA 3309-3451
CERTIFICATE OF AUTHORIZATION 5620

STATE OF FLORIDA
DEPARTMENT OF TRANSPORTATION

ROAD NO.	COUNTY	FINANCIAL PROJECT ID
SR 9	PALM BEACH	413265-1-52-01

ROADWAY PROFILE

SHEET NO. 91

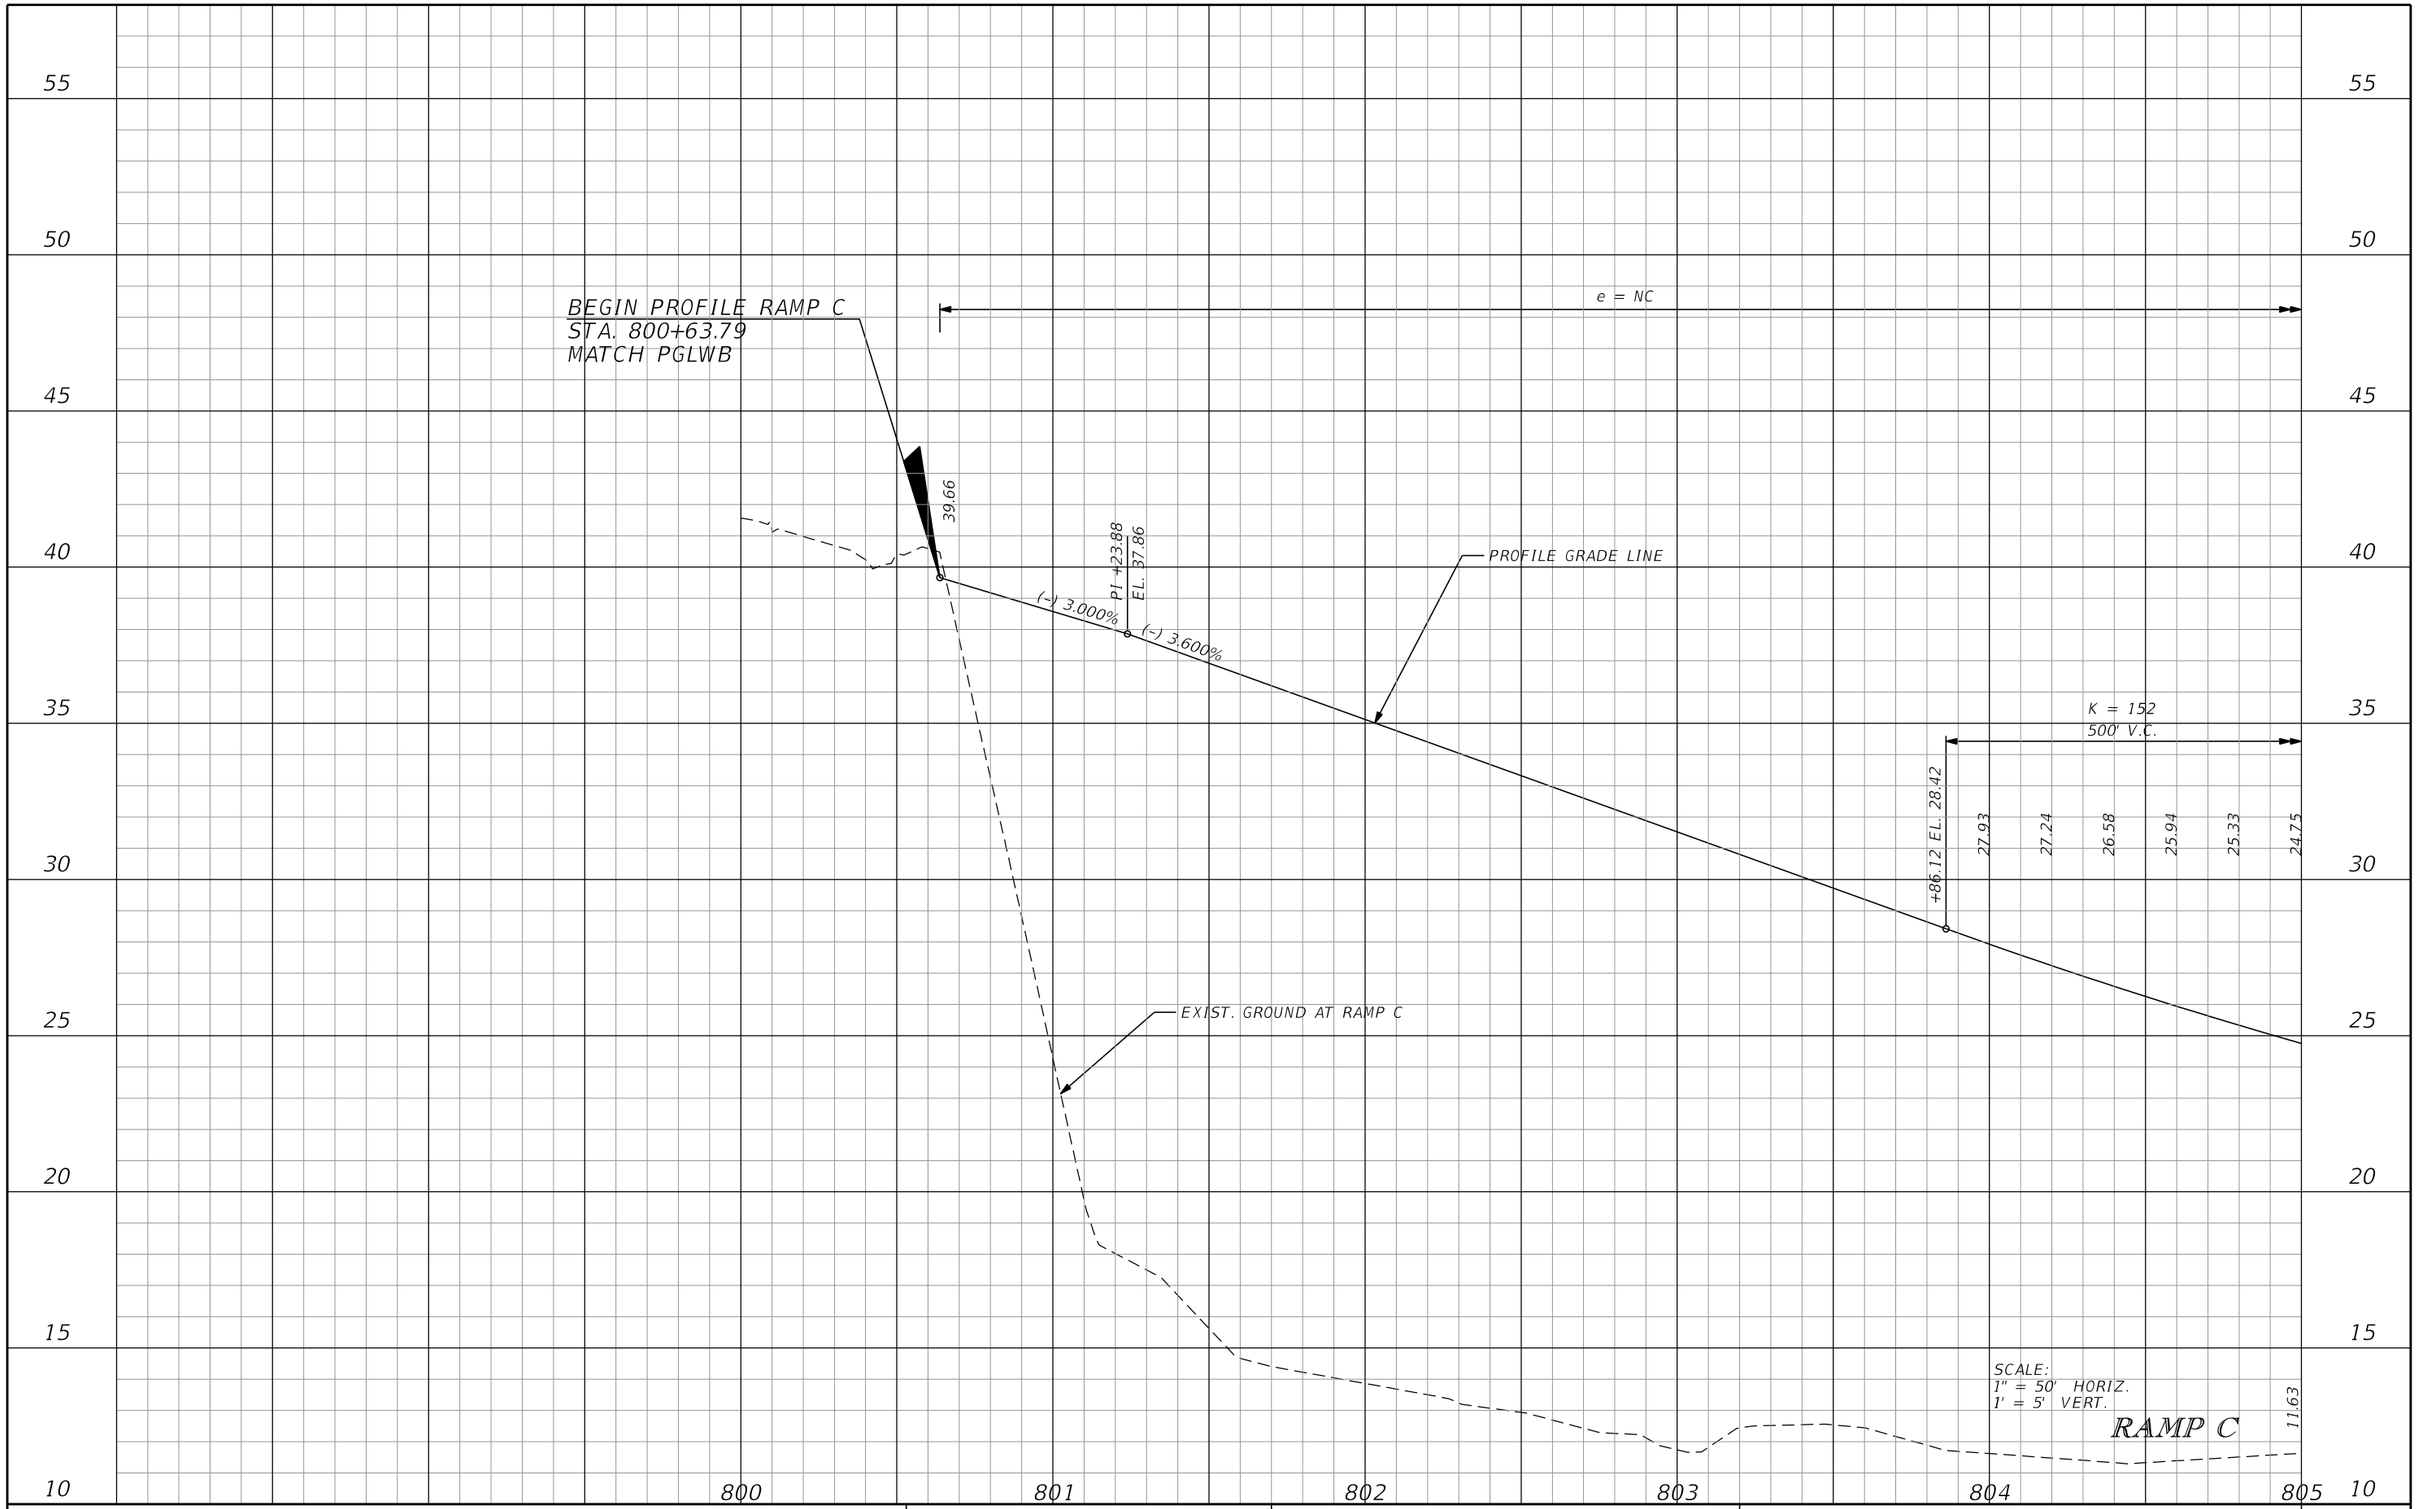

REVISIONS			
DATE	DESCRIPTION	DATE	DESCRIPTION

DOUGLAS GREEN, P.E.
P.E. LICENSE NUMBER 42579
RS&H, INC.
3125 W. COMMERCIAL BLVD., SUITE 130
FORT LAUDERDALE, FLORIDA 3309-3451
CERTIFICATE OF AUTHORIZATION 5620

STATE OF FLORIDA
DEPARTMENT OF TRANSPORTATION

ROAD NO.	COUNTY	FINANCIAL PROJECT ID
SR 9	PALM BEACH	413265-1-52-01

ROADWAY PROFILE

SHEET NO. 92

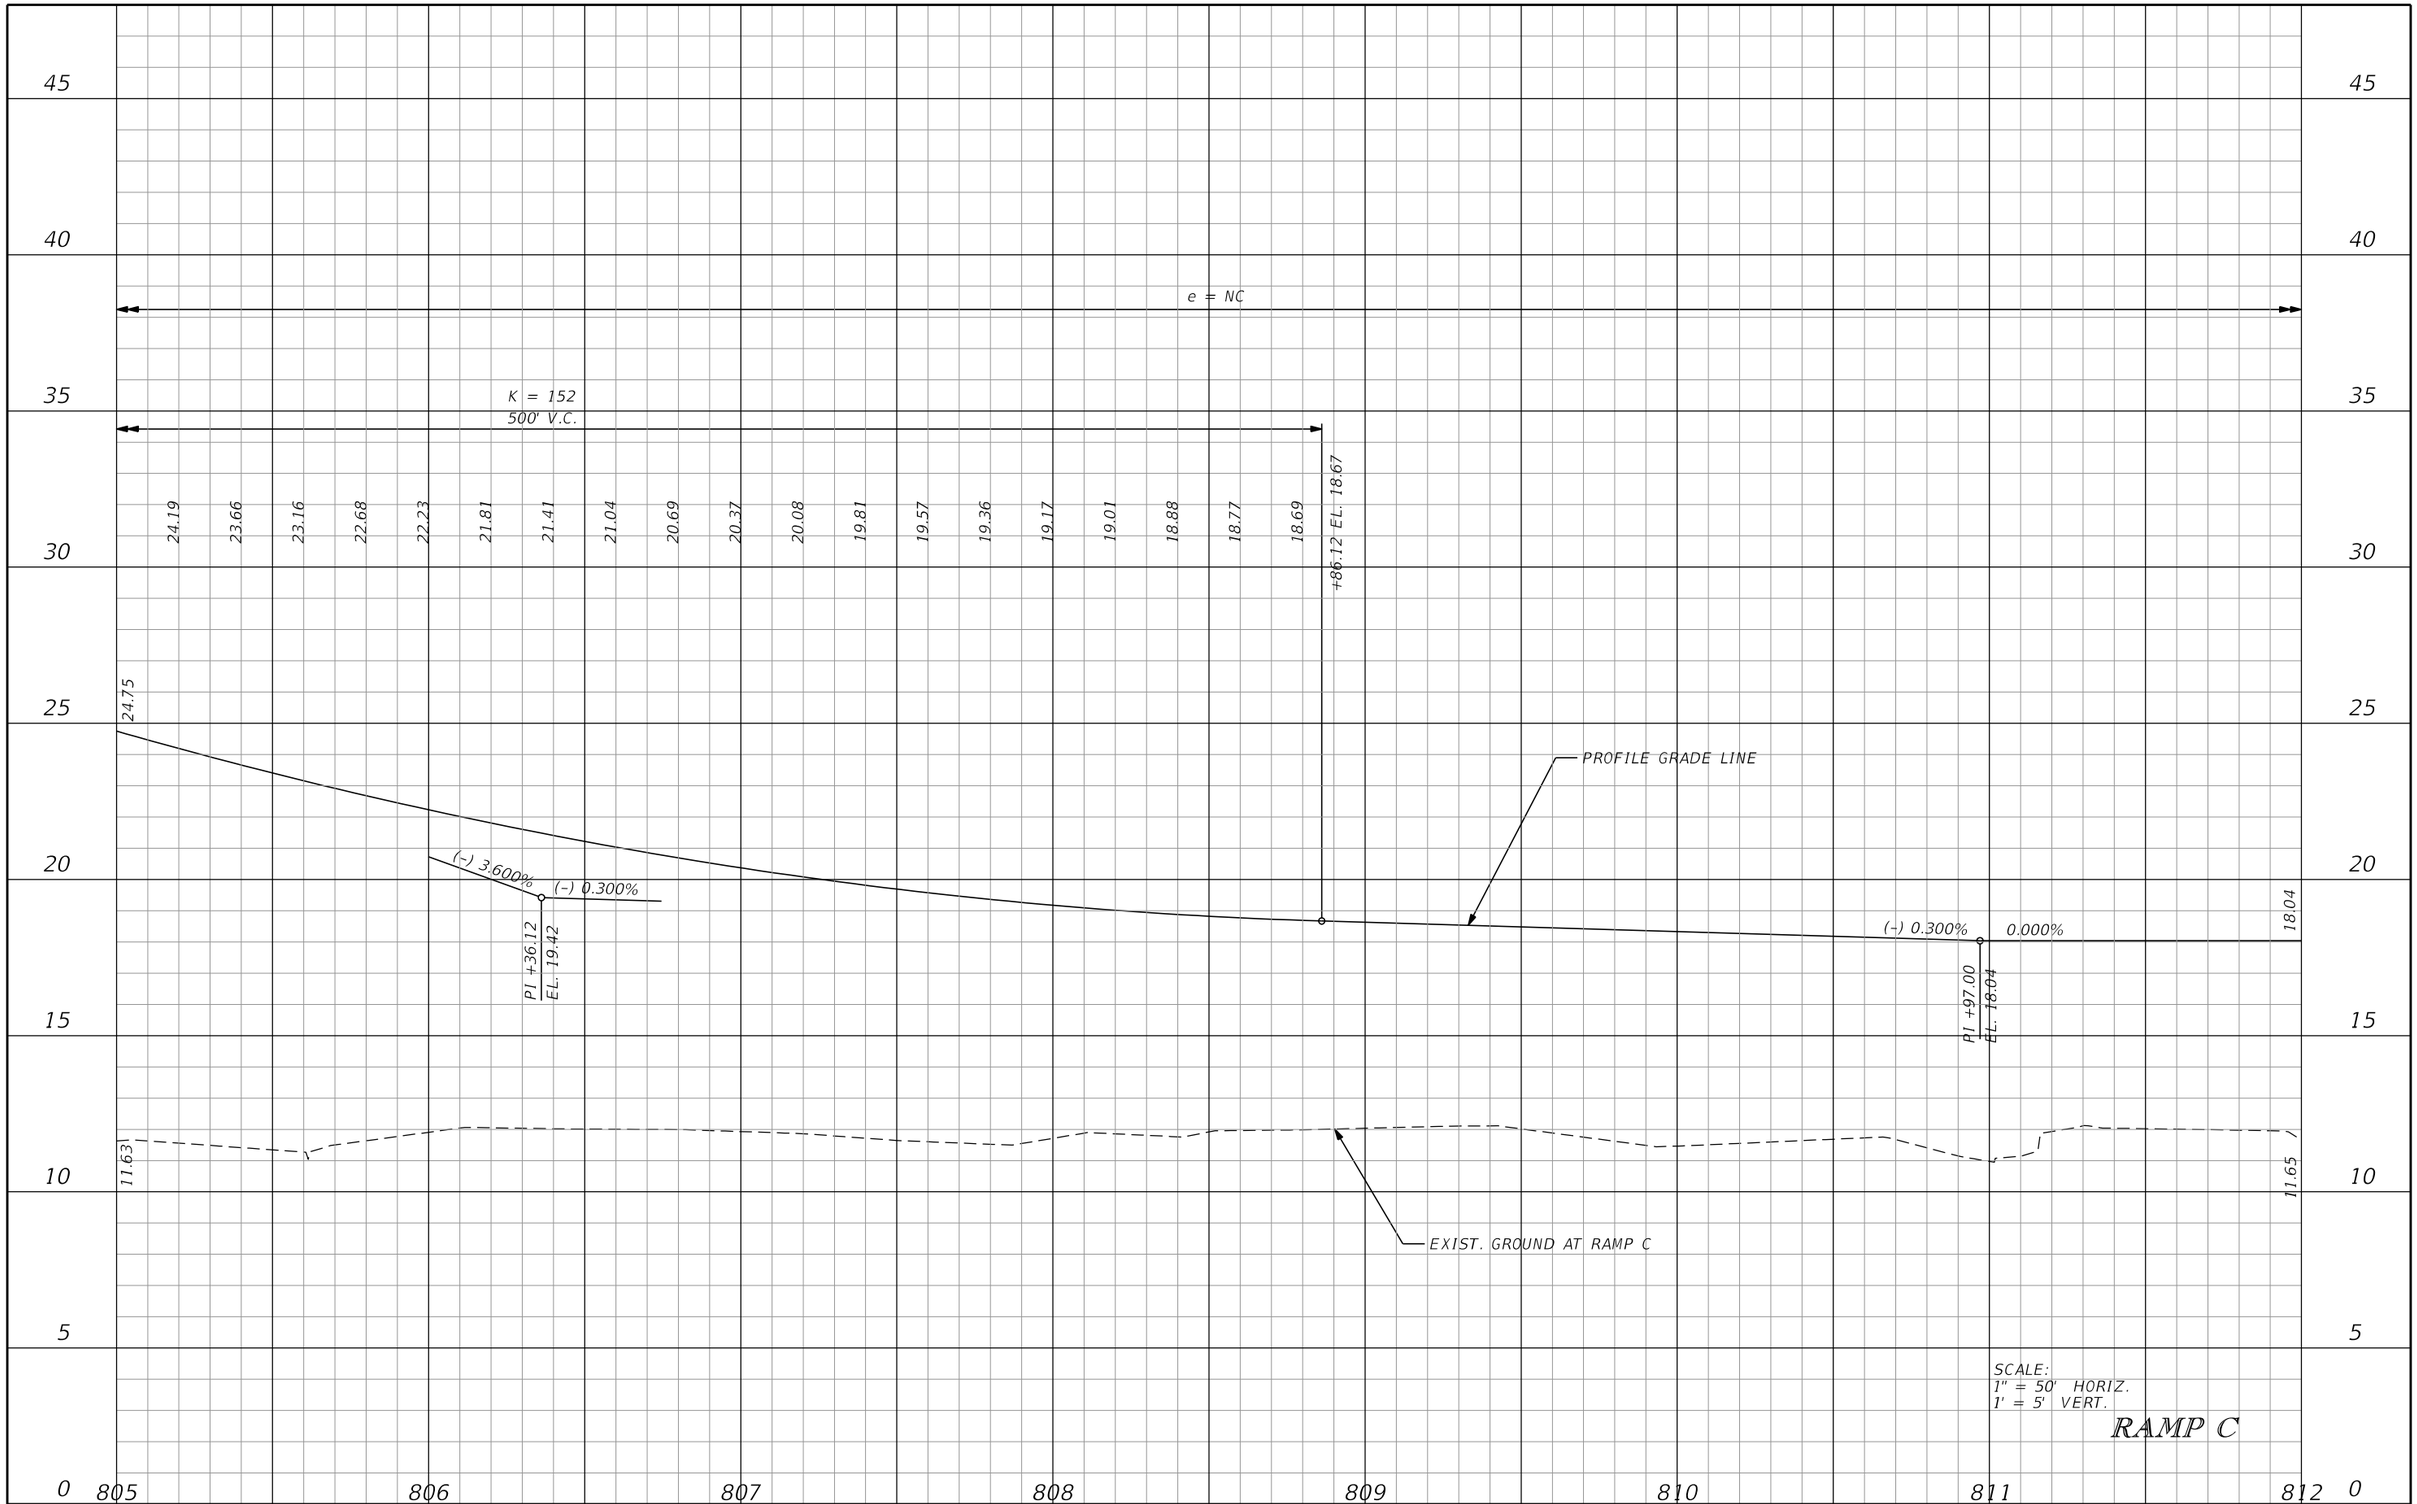

SCALE:
1" = 50' HORIZ.
1' = 5' VERT.

RAMP C

REVISIONS			
DATE	DESCRIPTION	DATE	DESCRIPTION

DOUGLAS GREEN, P.E.
P.E. LICENSE NUMBER 42579
RS&H, INC.
3125 W. COMMERCIAL BLVD., SUITE 130
FORT LAUDERDALE, FLORIDA 3309-3451
CERTIFICATE OF AUTHORIZATION 5620

STATE OF FLORIDA
DEPARTMENT OF TRANSPORTATION

ROAD NO.	COUNTY	FINANCIAL PROJECT ID
SR 9	PALM BEACH	413265-1-52-01

ROADWAY PROFILE

SHEET NO. 93

35
30
25
20
15
10
5
0
-5

812 813 814 815 816 817 818 819

e = NC

PROFILE GRADE LINE

0.000%

18.04

18.04

11.65

11.86

EXIST. GROUND AT RAMP C

SCALE:
1" = 50' HORIZ.
1' = 5' VERT.

RAMP C

REVISIONS			
DATE	DESCRIPTION	DATE	DESCRIPTION

DOUGLAS GREEN, P.E.
P.E. LICENSE NUMBER 42579
RS&H, INC.
3125 W. COMMERCIAL BLVD., SUITE 130
FORT LAUDERDALE, FLORIDA 3309-3451
CERTIFICATE OF AUTHORIZATION 5620

STATE OF FLORIDA
DEPARTMENT OF TRANSPORTATION

ROAD NO.	COUNTY	FINANCIAL PROJECT ID
SR 9	PALM BEACH	413265-1-52-01

ROADWAY PROFILE

SHEET NO. 94

35
30
25
20
15
10
5
0
-5

819 820 821 822 823 824 825 826

e = NC

PROFILE GRADE LINE

18.04

0.000% (+) 0.301%

PI +25.00
EL. 18.04

GORE
RAMP C STA. 824+33.35 =
I-95 PGLNB STA. 2109+89.34 =
℄ CONST. SR 9 STA. 110+91.67

18.97

END PROFILE RAMP C
STA. 824+33.35
MATCH SPLINE GRADE

17.56

11.86

EXIST. GROUND AT RAMP C

SCALE:
1" = 50' HORIZ.
1' = 5' VERT.

RAMP C

REVISIONS			
DATE	DESCRIPTION	DATE	DESCRIPTION

DOUGLAS GREEN, P.E.
P.E. LICENSE NUMBER 42579
RS&H, INC.
3125 W. COMMERCIAL BLVD., SUITE 130
FORT LAUDERDALE, FLORIDA 3309-3451
CERTIFICATE OF AUTHORIZATION 5620

STATE OF FLORIDA
DEPARTMENT OF TRANSPORTATION

ROAD NO.	COUNTY	FINANCIAL PROJECT ID
SR 9	PALM BEACH	413265-1-52-01

ROADWAY PROFILE

SHEET NO. 95

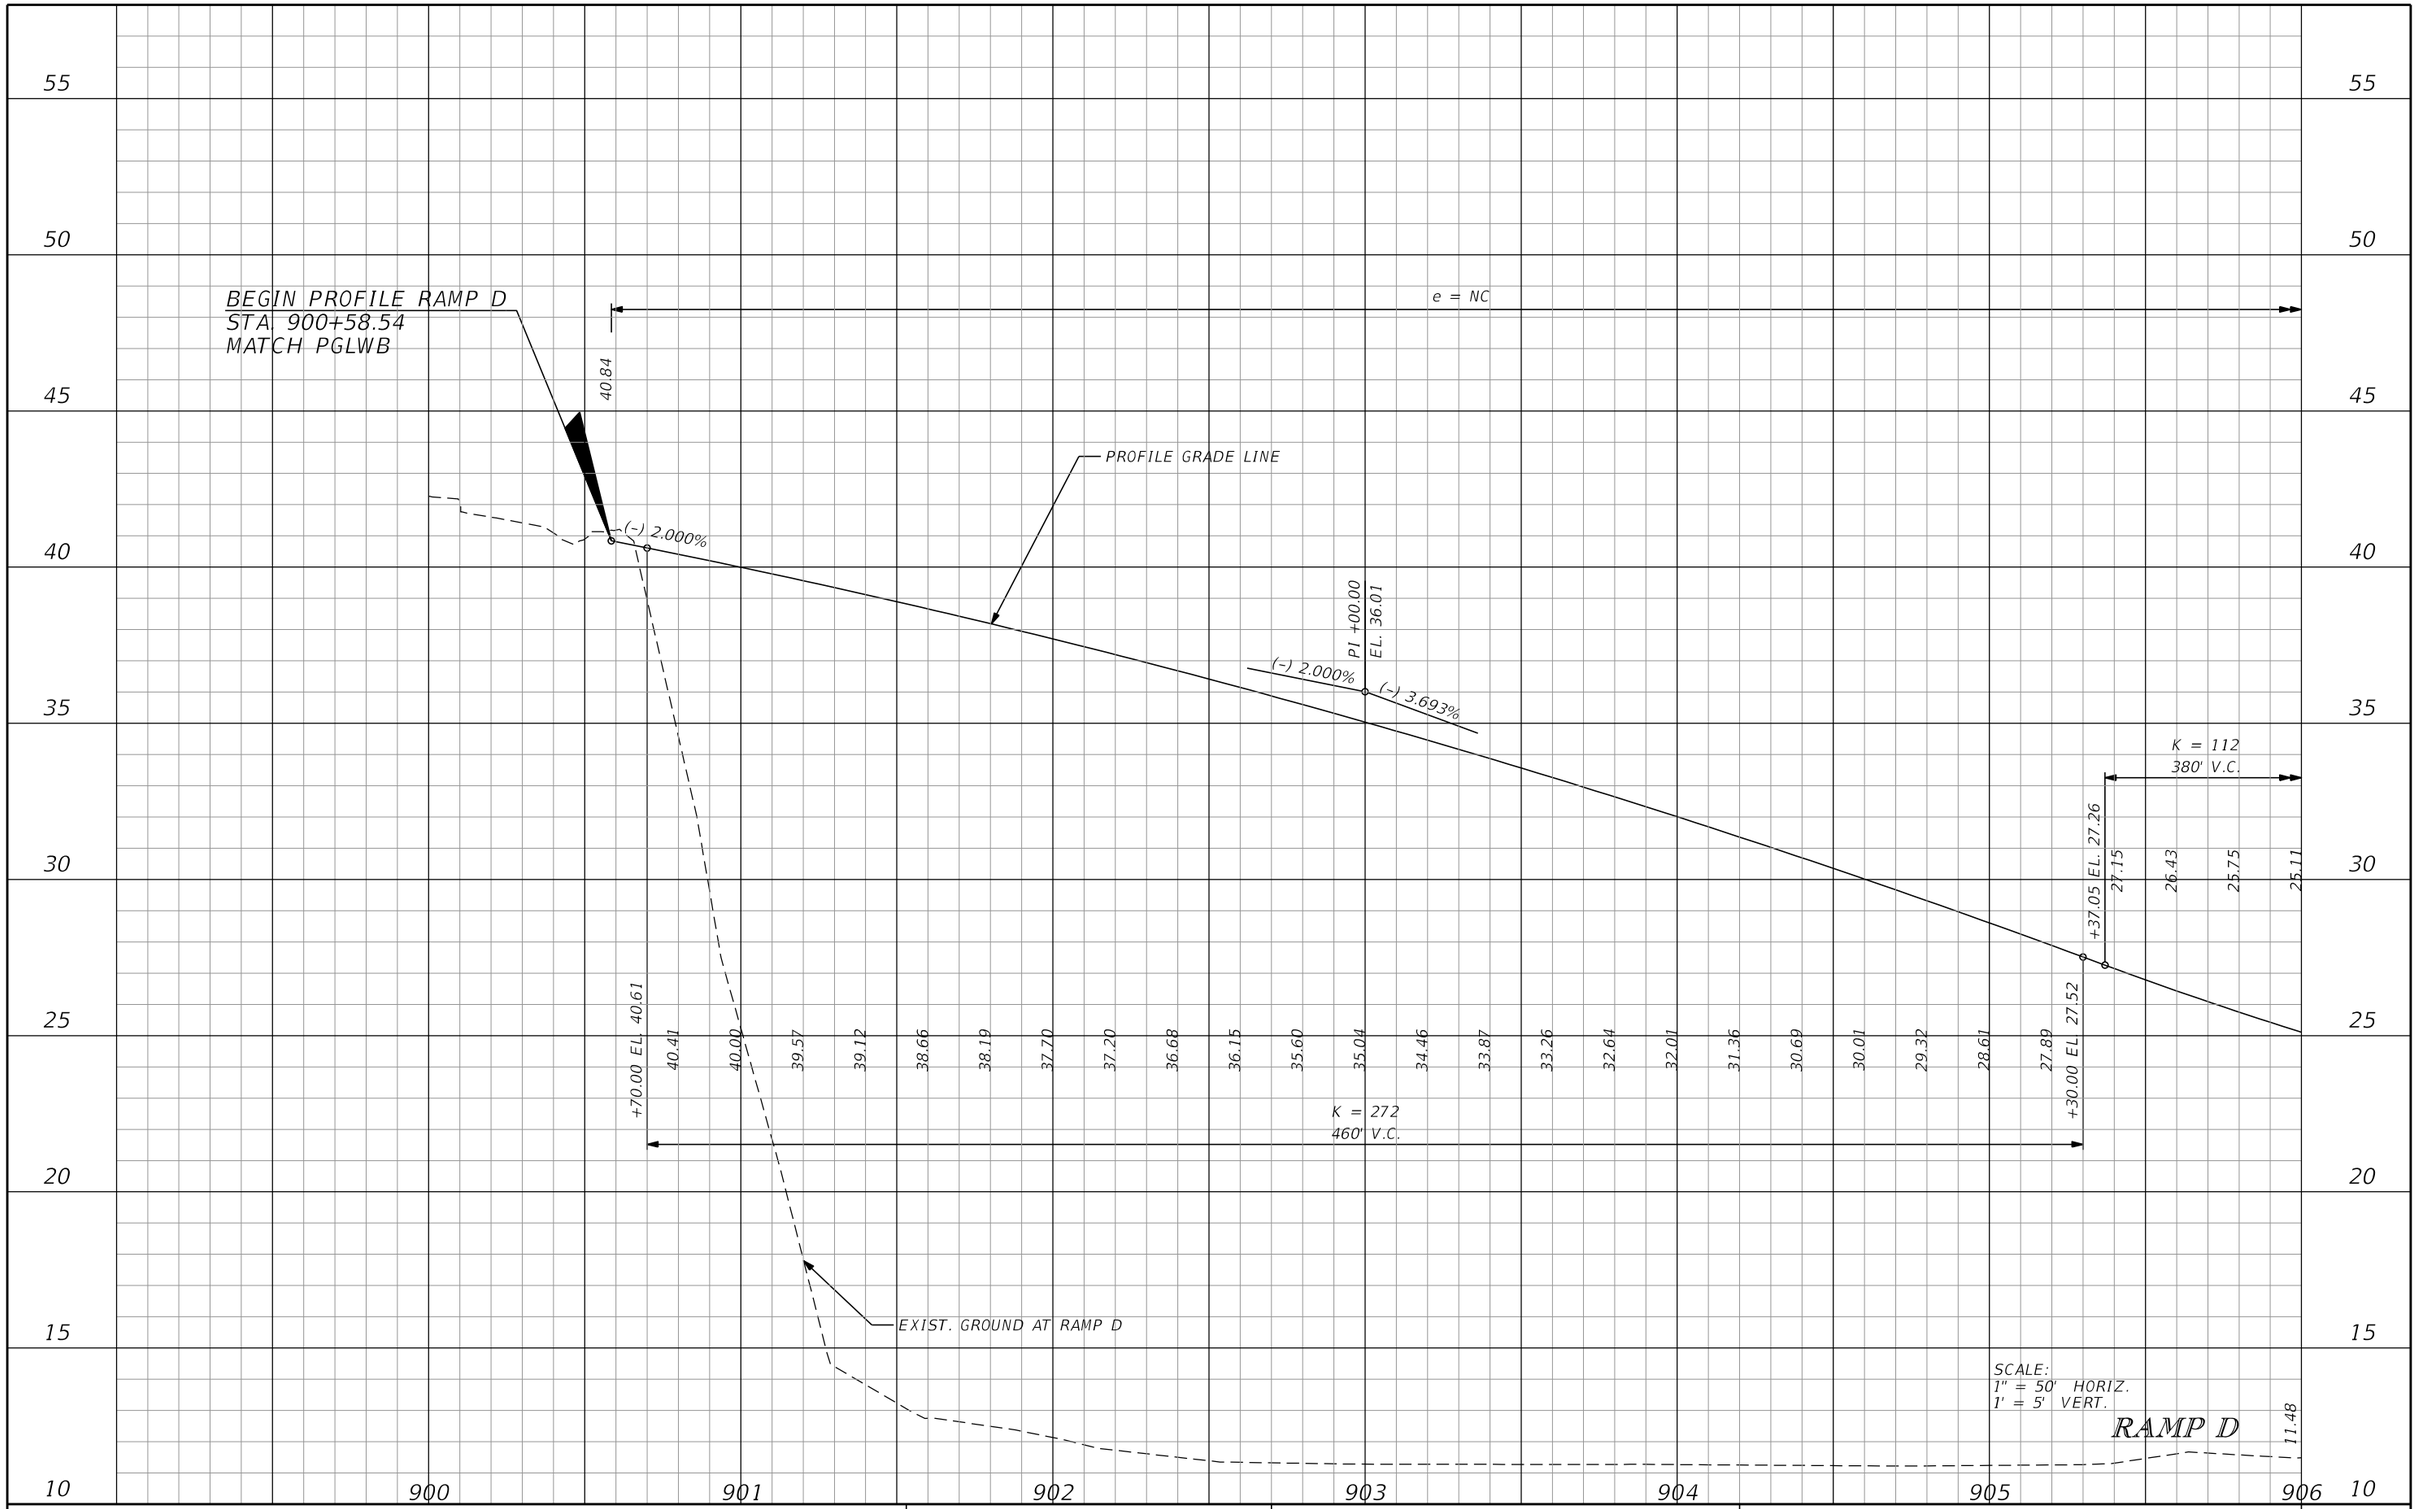

REVISIONS			
DATE	DESCRIPTION	DATE	DESCRIPTION

DOUGLAS GREEN, P.E.
P.E. LICENSE NUMBER 42579
RS&H, INC.
3125 W. COMMERCIAL BLVD., SUITE 130
FORT LAUDERDALE, FLORIDA 3309-3451
CERTIFICATE OF AUTHORIZATION 5620

STATE OF FLORIDA
DEPARTMENT OF TRANSPORTATION

ROAD NO.	COUNTY	FINANCIAL PROJECT ID
SR 9	PALM BEACH	413265-1-52-01

ROADWAY PROFILE

SHEET NO. 96

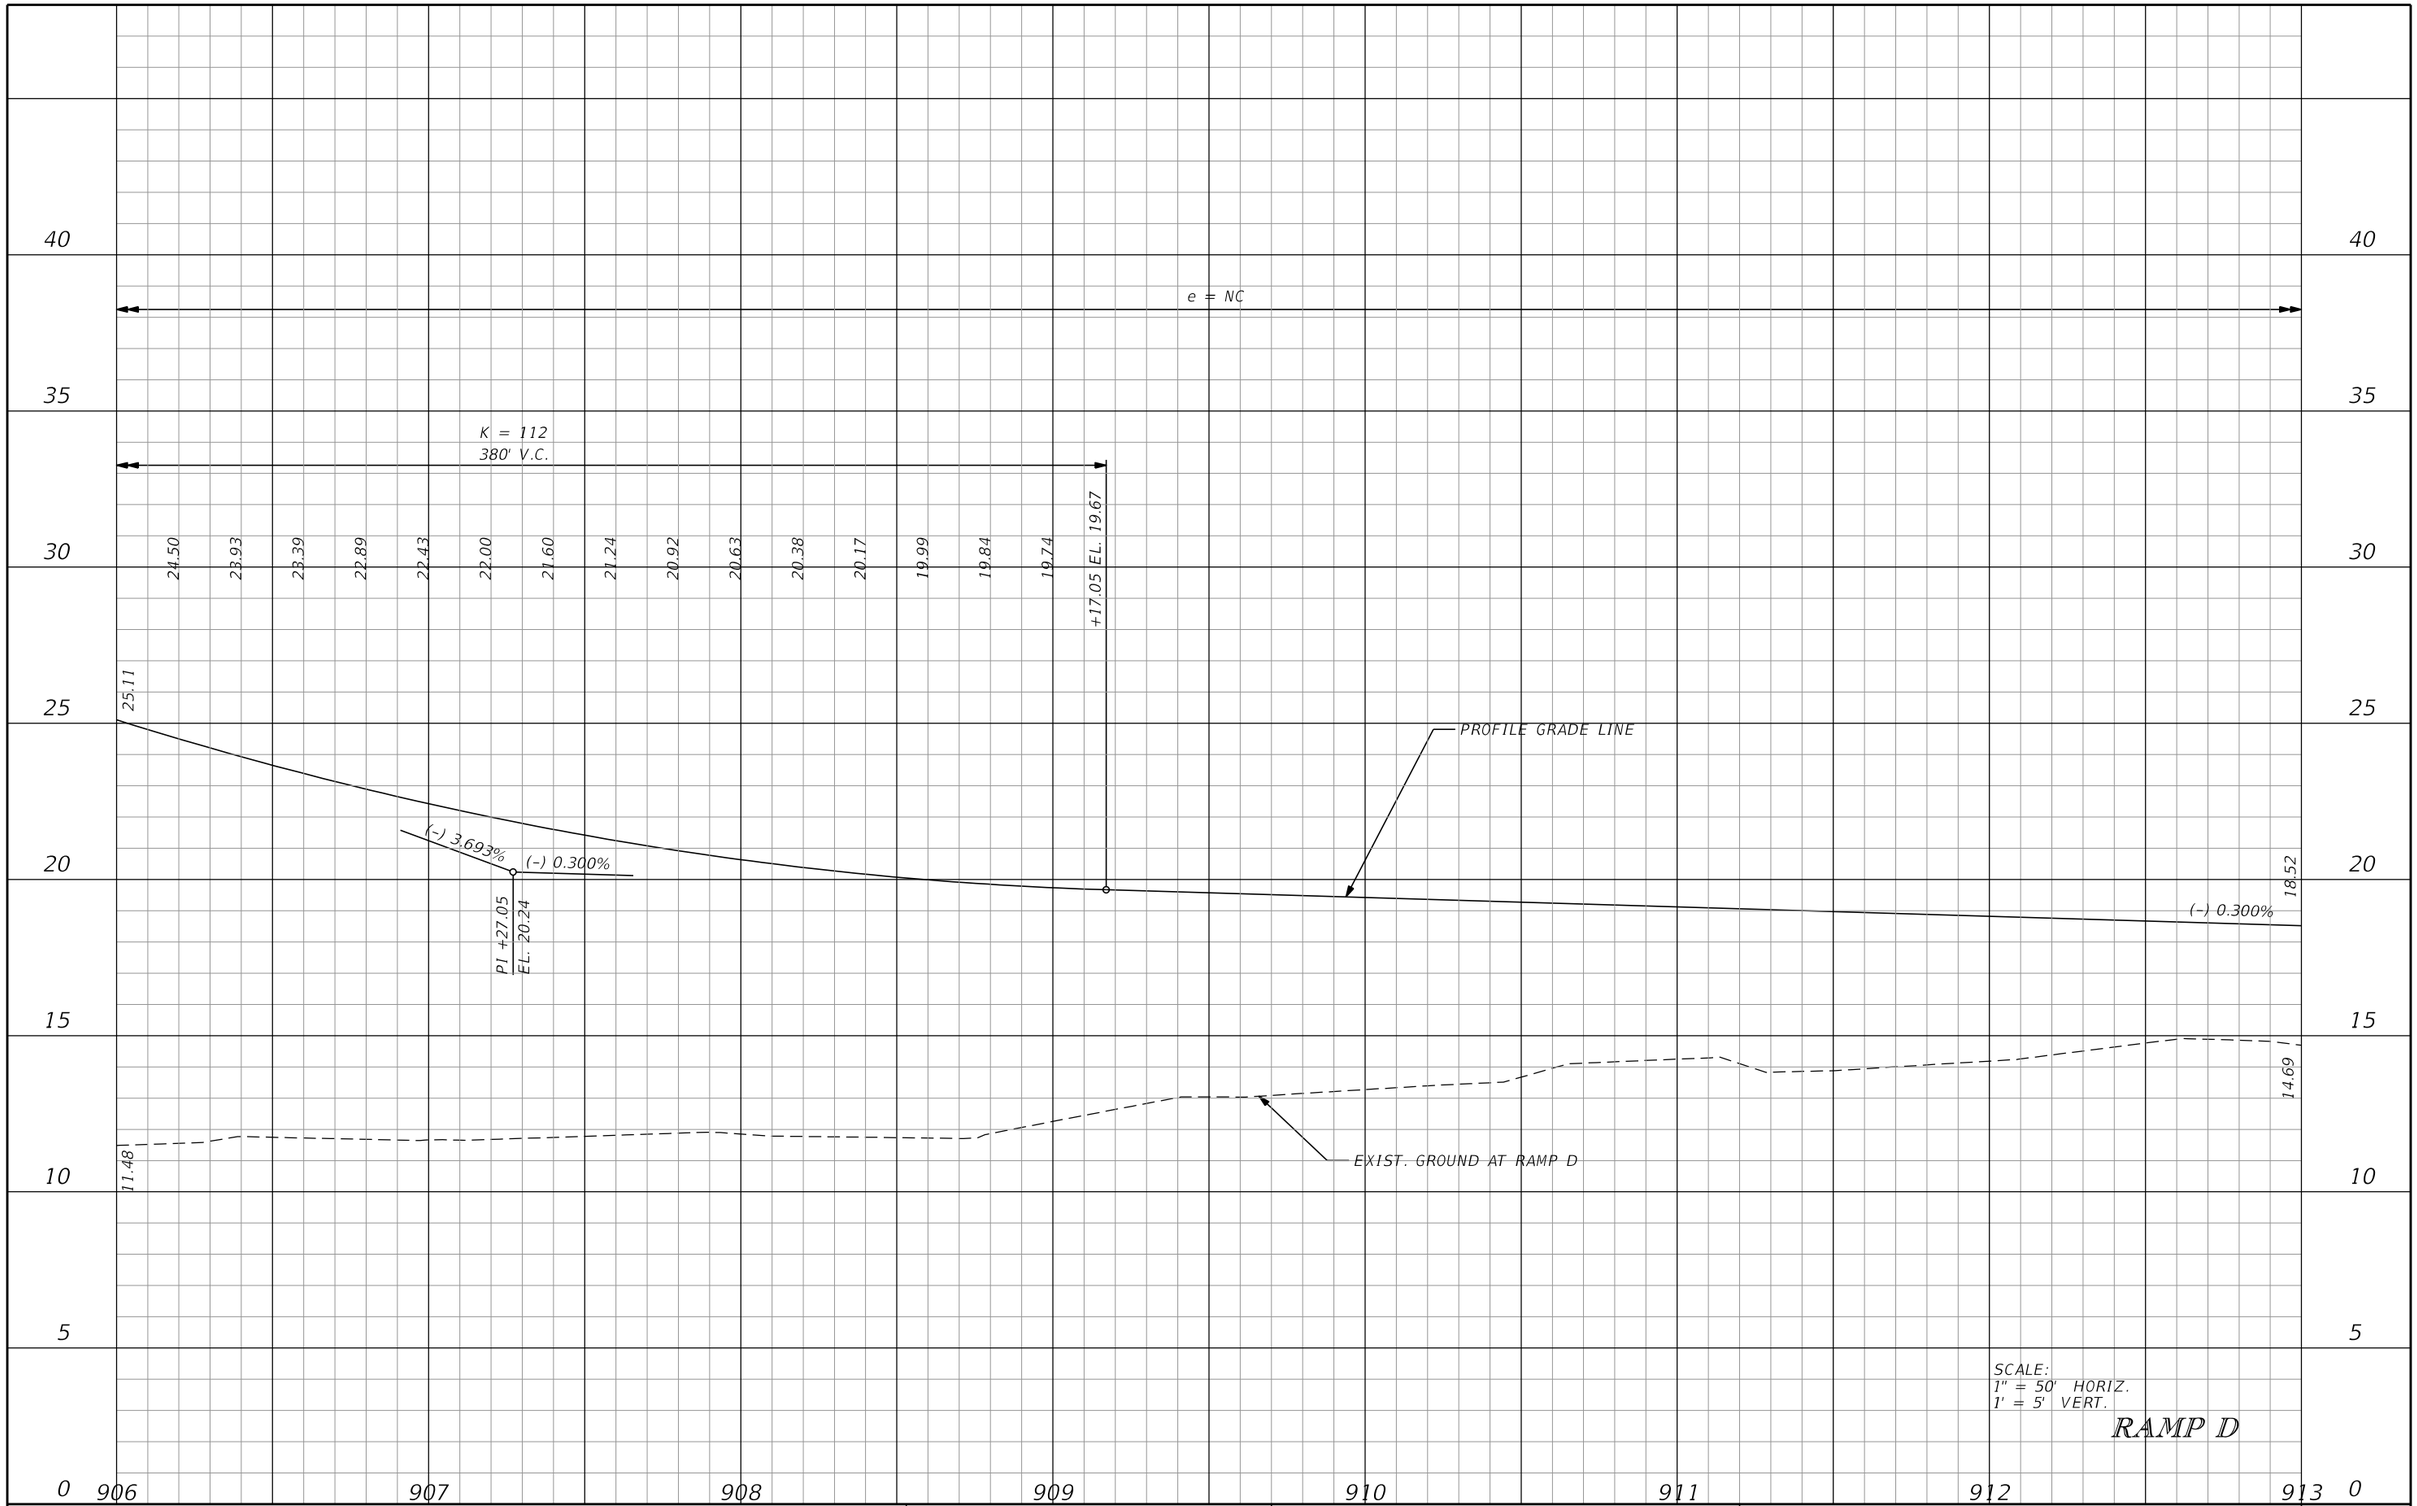

REVISIONS			
DATE	DESCRIPTION	DATE	DESCRIPTION

DOUGLAS GREEN, P.E.
P.E. LICENSE NUMBER 42579
RS&H, INC.
3125 W. COMMERCIAL BLVD., SUITE 130
FORT LAUDERDALE, FLORIDA 3309-3451
CERTIFICATE OF AUTHORIZATION 5620

STATE OF FLORIDA
DEPARTMENT OF TRANSPORTATION

ROAD NO.	COUNTY	FINANCIAL PROJECT ID
SR 9	PALM BEACH	413265-1-52-01

ROADWAY PROFILE

SHEET NO. 97

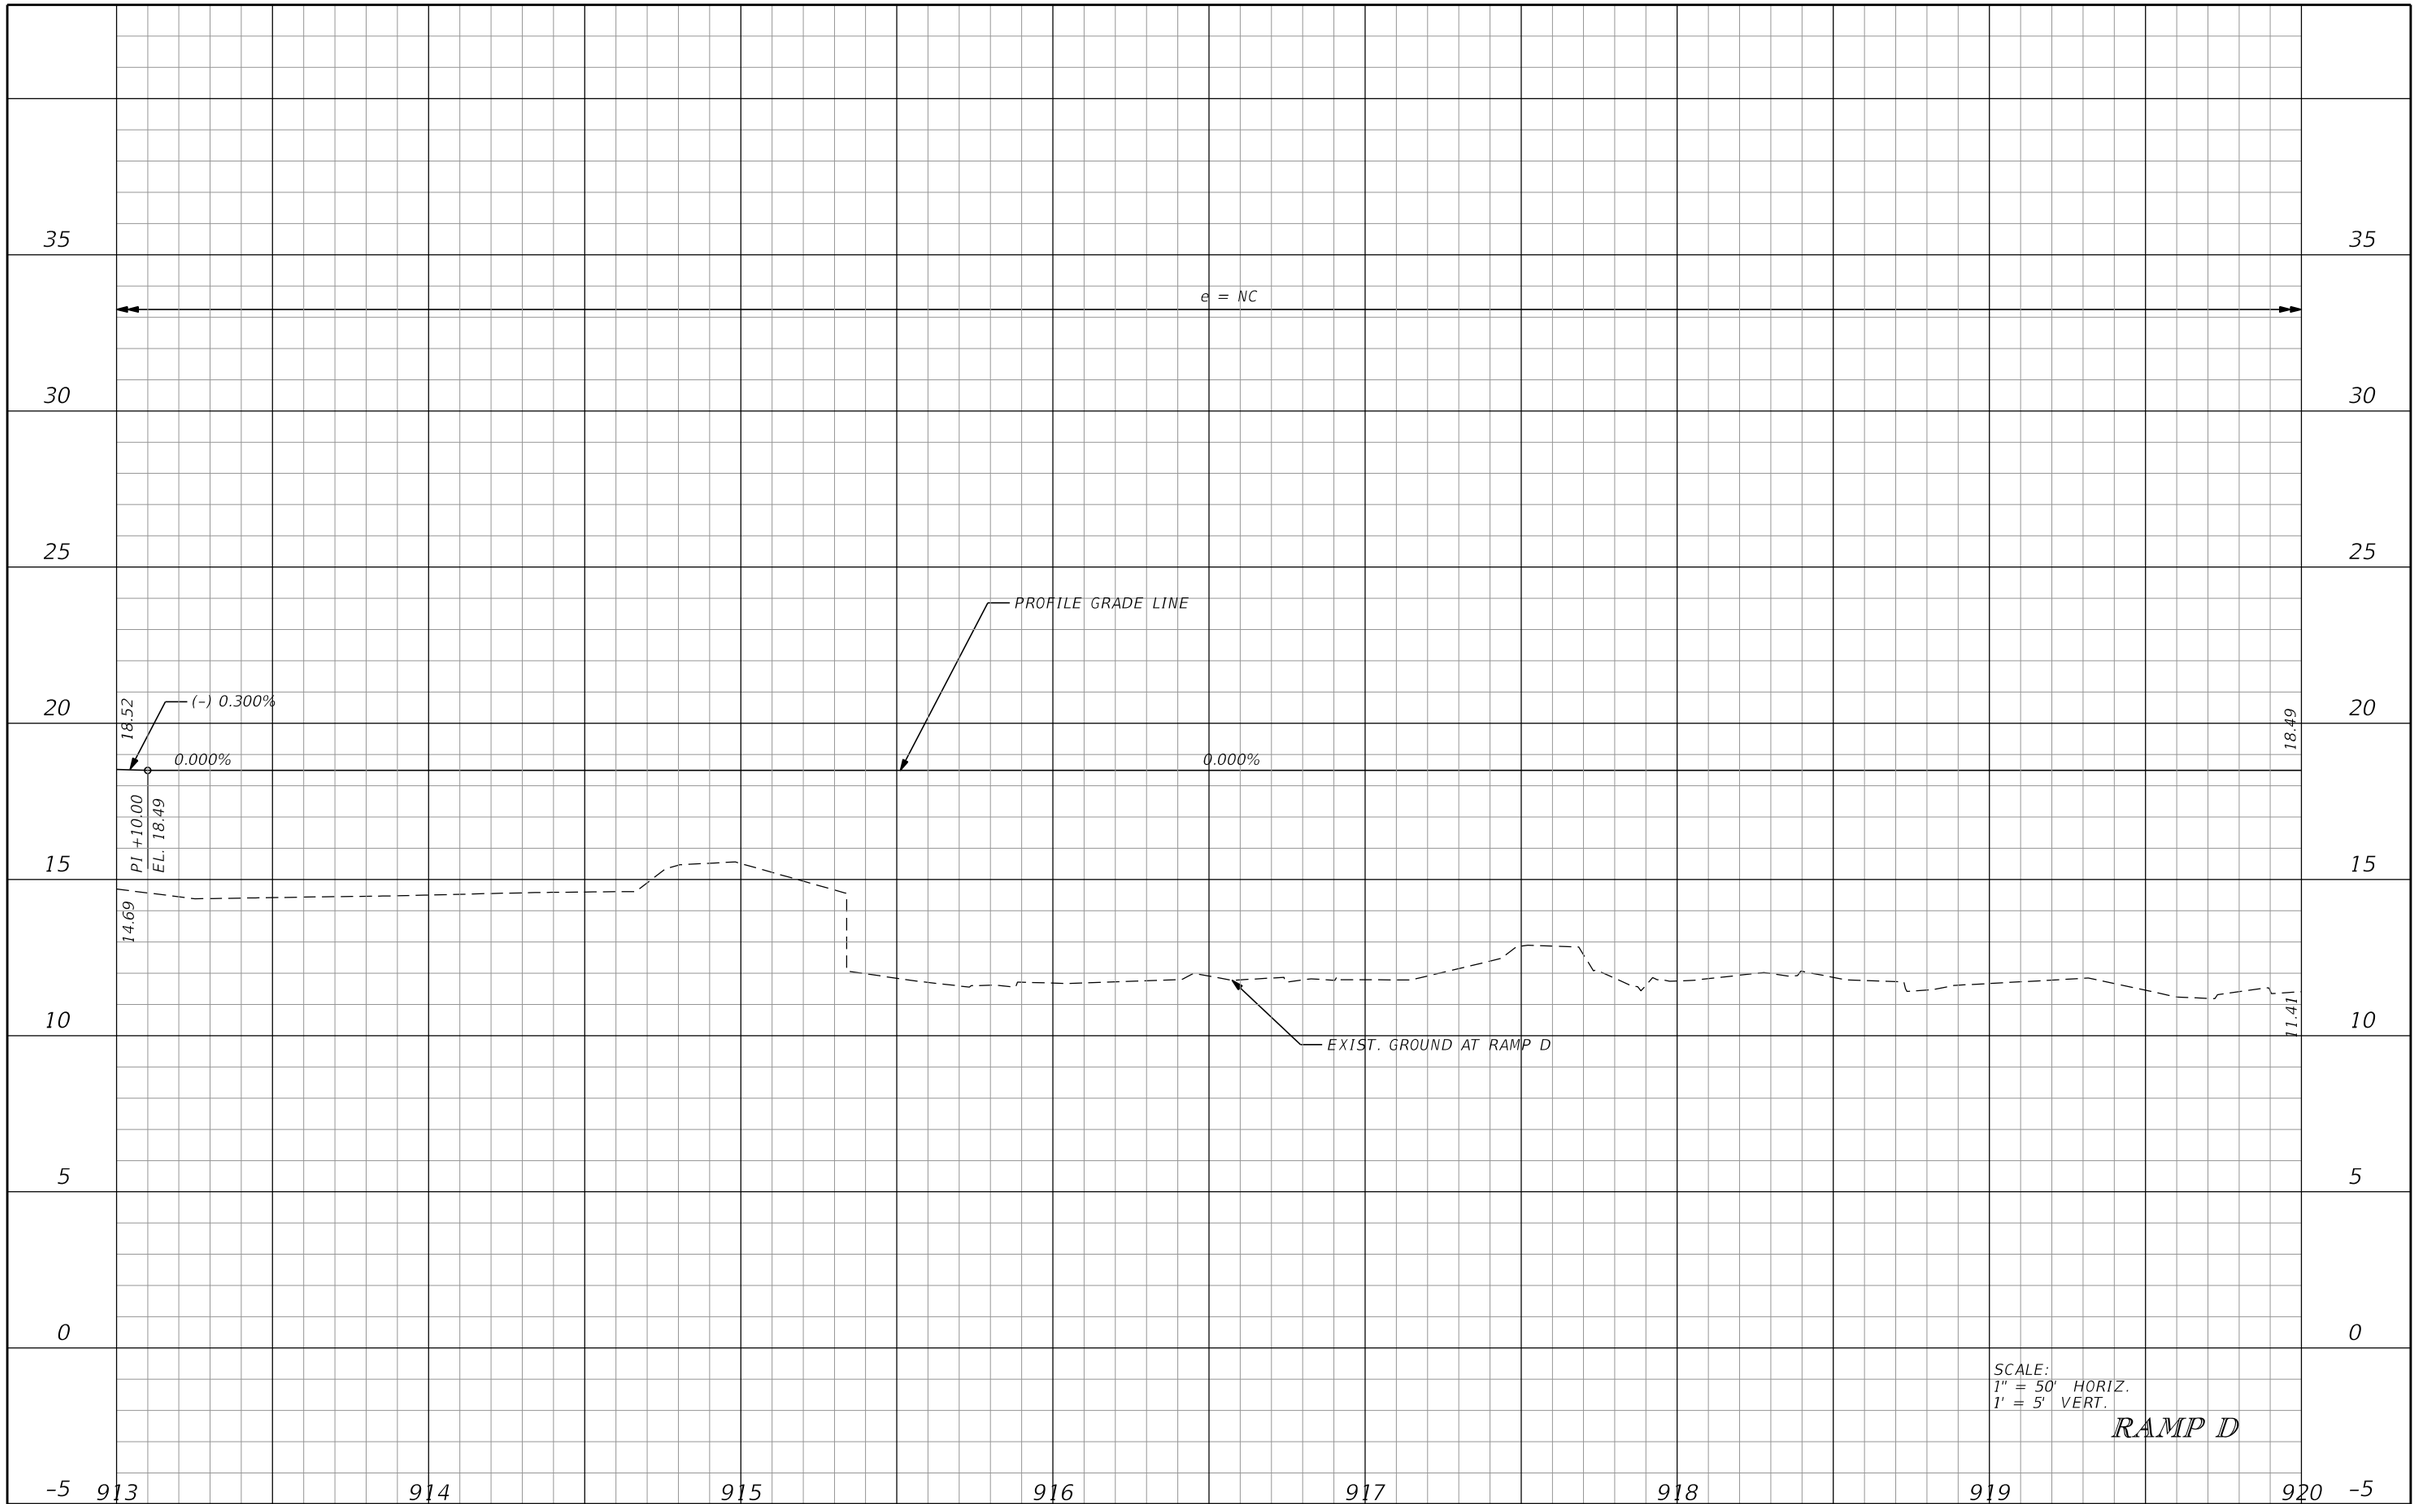

REVISIONS			
DATE	DESCRIPTION	DATE	DESCRIPTION

DOUGLAS GREEN, P.E.
P.E. LICENSE NUMBER 42579
RS&H, INC.
3125 W. COMMERCIAL BLVD., SUITE 130
FORT LAUDERDALE, FLORIDA 3309-3451
CERTIFICATE OF AUTHORIZATION 5620

STATE OF FLORIDA
DEPARTMENT OF TRANSPORTATION

ROAD NO.	COUNTY	FINANCIAL PROJECT ID
SR 9	PALM BEACH	413265-1-52-01

ROADWAY PROFILE

SHEET NO. 98

35
30
25
20
15
10
5
0
-5

e = NC

18.49

PROFILE GRADE LINE

0.000%

END PROFILE RAMP D
STA. 926+01.38
MATCH SPLINE GRADE

GORE
RAMP D STA. 926+01.38 =
I-95 PGLSB STA. 3110+37.27 =
℄ CONST. SR 9 STA. 110+35.23

18.49

16.10

11.41

EXIST. GROUND AT RAMP D

920 921 922 923 924 925 926 927

SCALE:
1" = 50' HORIZ.
1' = 5' VERT.

RAMP D

REVISIONS			
DATE	DESCRIPTION	DATE	DESCRIPTION

DOUGLAS GREEN, P.E.
P.E. LICENSE NUMBER 42579
RS&H, INC.
3125 W. COMMERCIAL BLVD., SUITE 130
FORT LAUDERDALE, FLORIDA 3309-3451
CERTIFICATE OF AUTHORIZATION 5620

STATE OF FLORIDA
DEPARTMENT OF TRANSPORTATION

ROAD NO.	COUNTY	FINANCIAL PROJECT ID
SR 9	PALM BEACH	413265-1-52-01

ROADWAY PROFILE

SHEET NO. 99

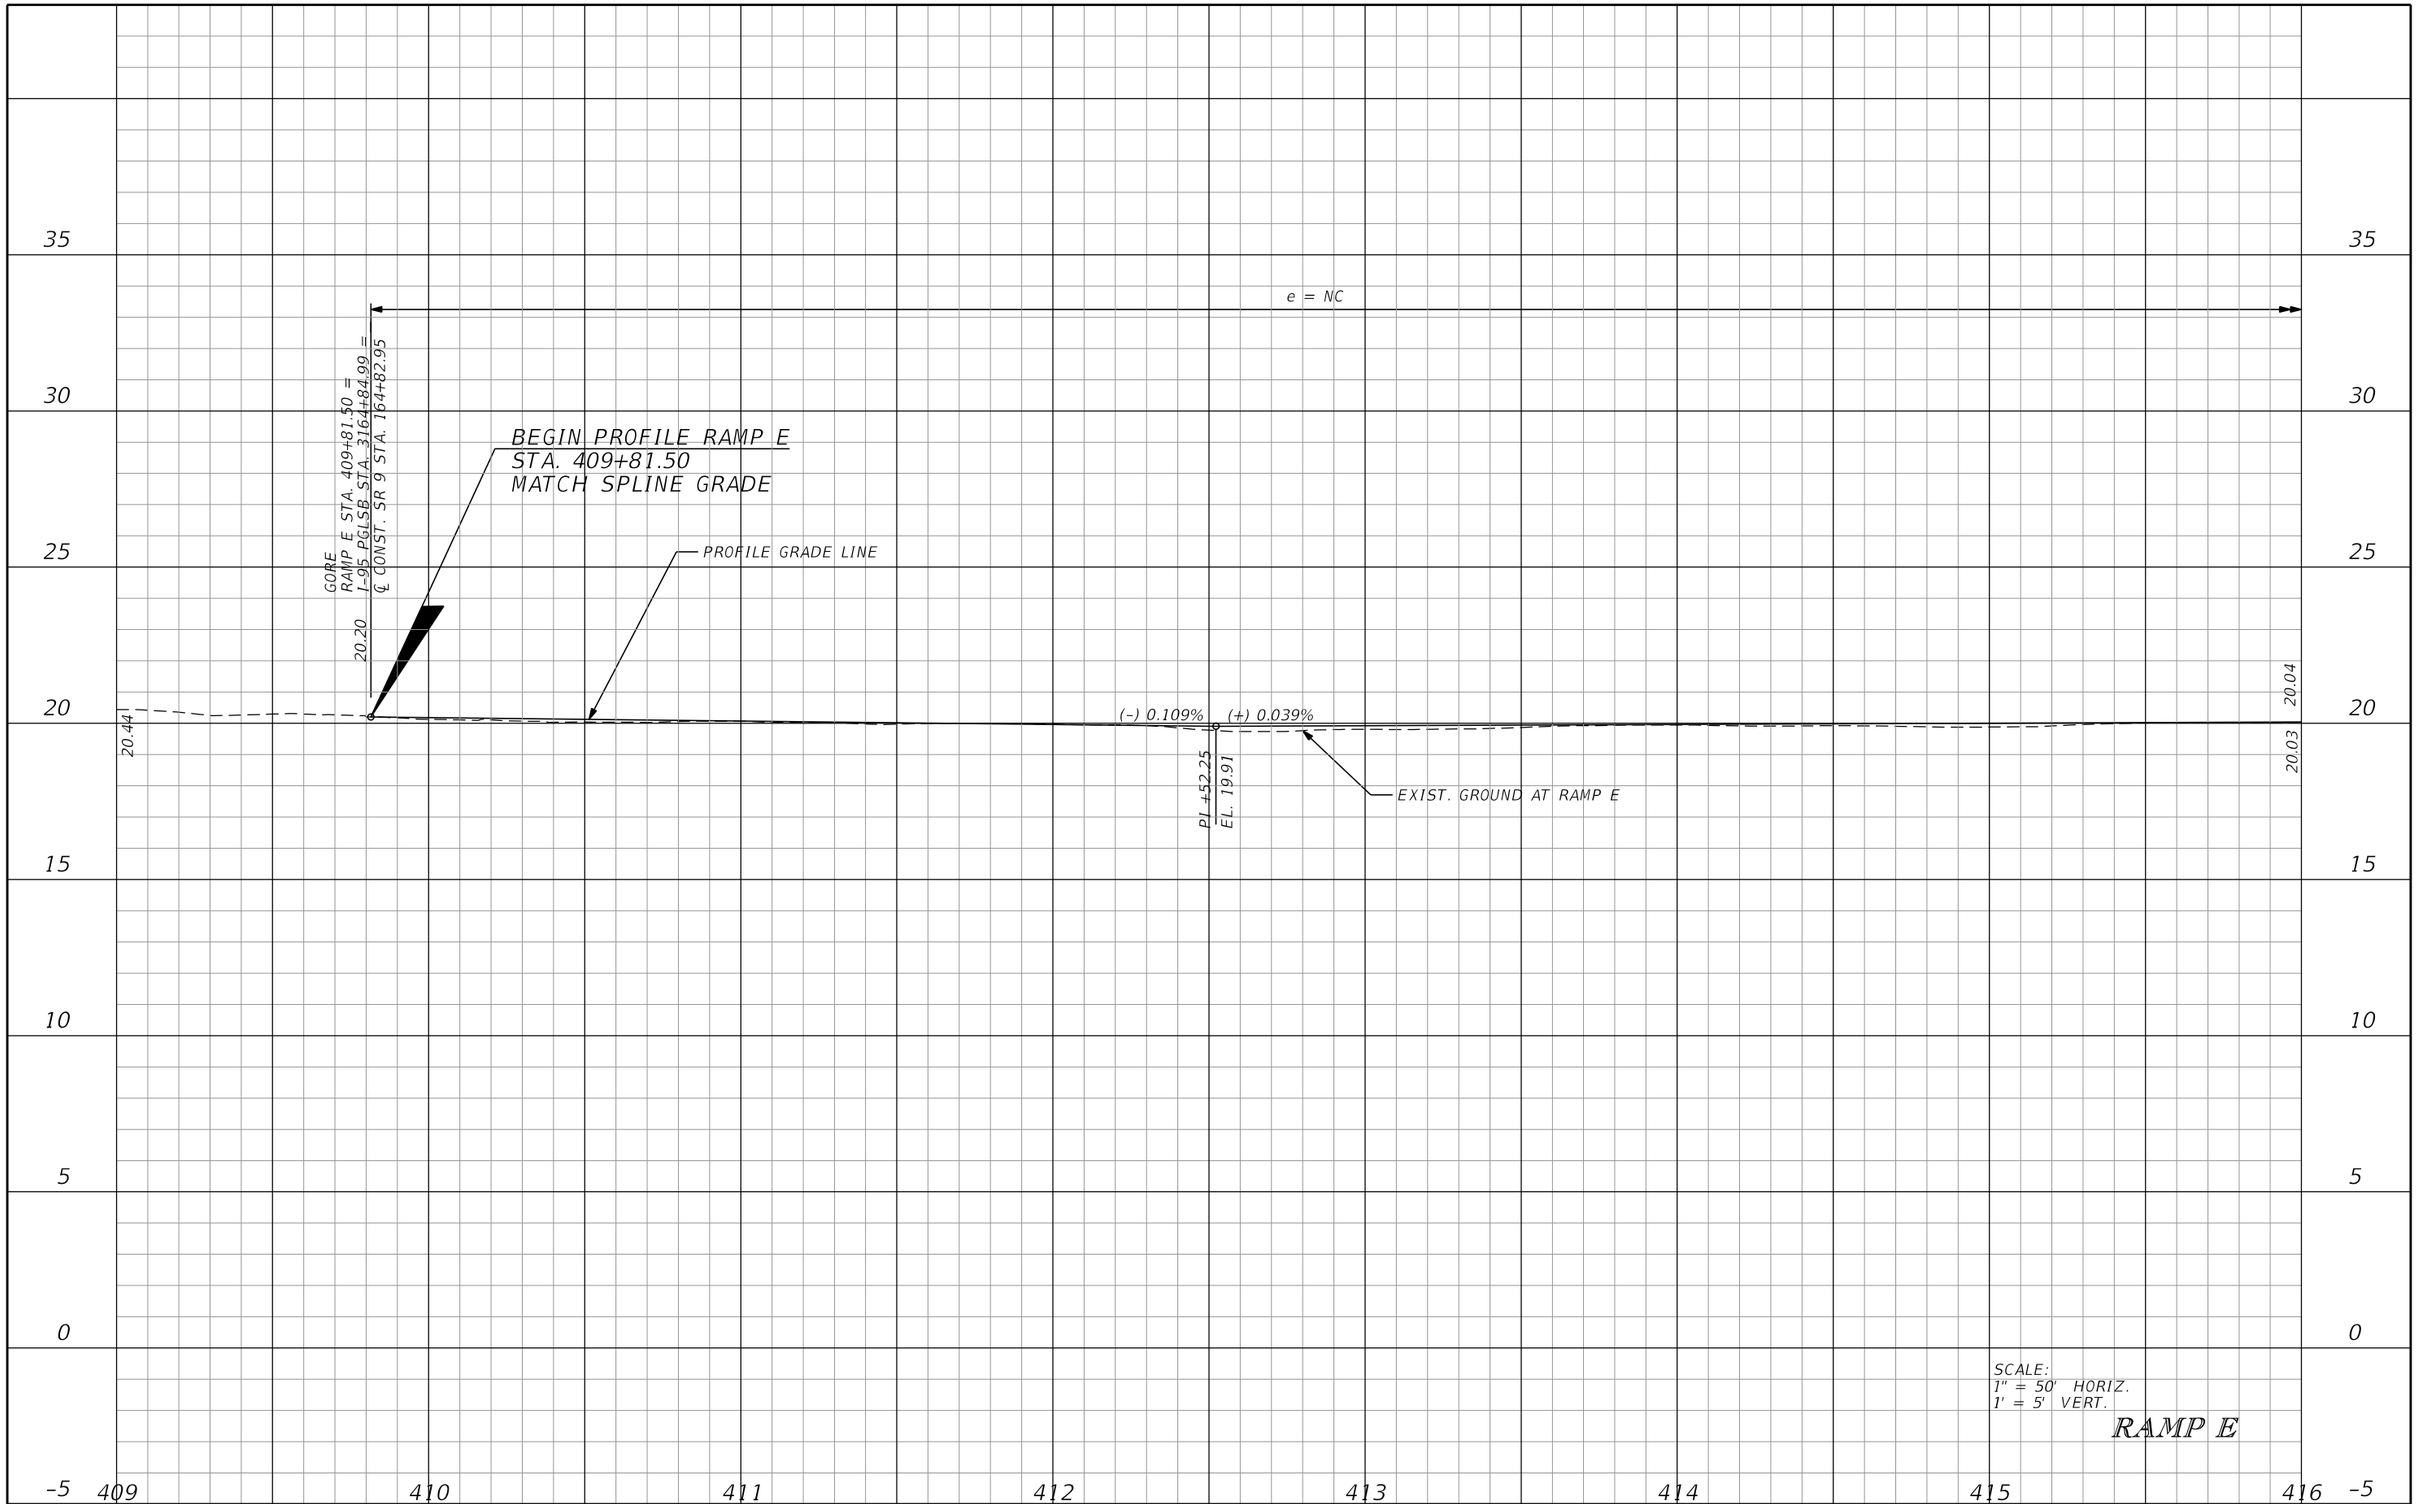

REVISIONS			
DATE	DESCRIPTION	DATE	DESCRIPTION

DOUGLAS GREEN, P.E.
P.E. LICENSE NUMBER 42579
RS&H, INC.
3125 W. COMMERCIAL BLVD., SUITE 130
FORT LAUDERDALE, FLORIDA 3309-3451
CERTIFICATE OF AUTHORIZATION 5620

STATE OF FLORIDA
DEPARTMENT OF TRANSPORTATION

ROAD NO.	COUNTY	FINANCIAL PROJECT ID
SR 9	PALM BEACH	413265-1-52-01

ROADWAY PROFILE

SHEET NO. 100

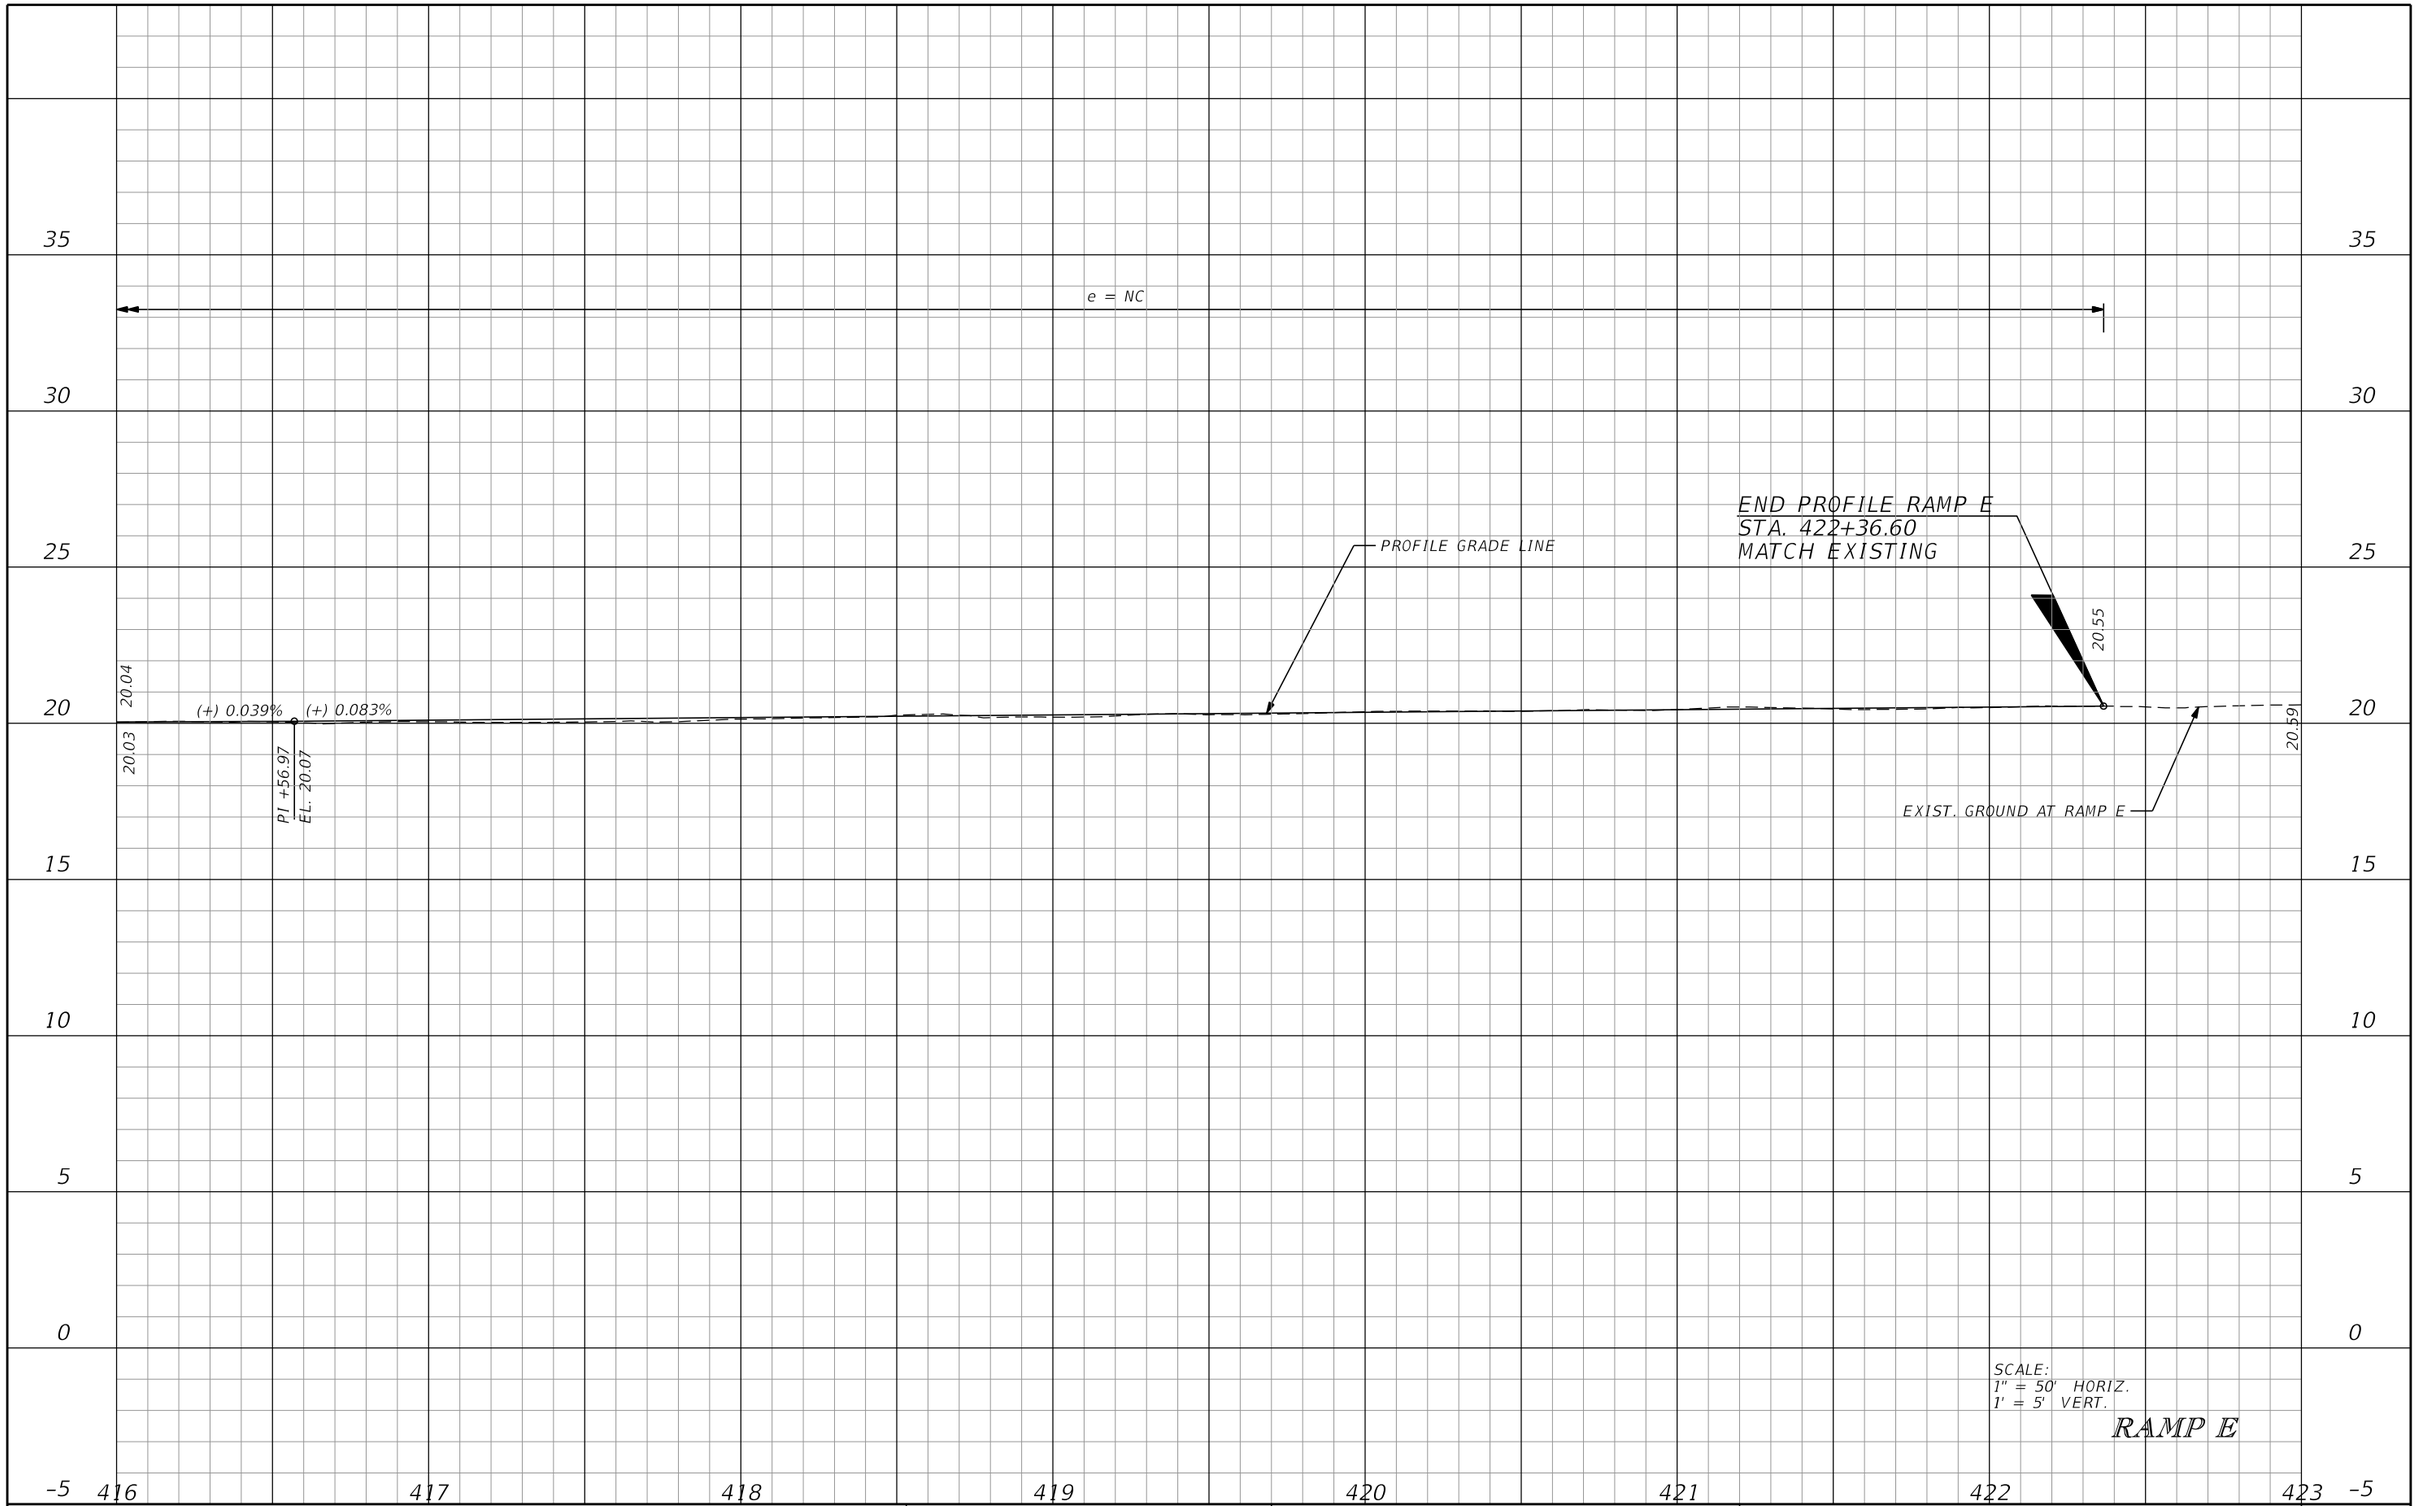

REVISIONS			
DATE	DESCRIPTION	DATE	DESCRIPTION

DOUGLAS GREEN, P.E.
P.E. LICENSE NUMBER 42579
RS&H, INC.
3125 W. COMMERCIAL BLVD., SUITE 130
FORT LAUDERDALE, FLORIDA 3309-3451
CERTIFICATE OF AUTHORIZATION 5620

STATE OF FLORIDA
DEPARTMENT OF TRANSPORTATION

ROAD NO.	COUNTY	FINANCIAL PROJECT ID
SR 9	PALM BEACH	413265-1-52-01

ROADWAY PROFILE

SHEET NO. 101

40 35 30 25 20 15 10 5 0 -5

e = NC

K = 109
400' V.C.

+42.50 EL. 17.34

17.40 17.51 17.66

BEGIN PGLEB
STA. 4075+36.22 =
℄ CONST. CENTRAL BLVD.
STA. 75+36.22
MATCH EXISTING

PROFILE GRADE LINE

16.89

PI +7000
EL. 17.12

(+) 0.678% (+) 0.300%

17.43

15.41

EXIST. GROUND AT PGL EB

SCALE:
1" = 50' HORIZ.
1' = 5' VERT.

CENTRAL BLVD. EB

4071 4072 4073 4074 4075 4076 4077

REVISIONS			
DATE	DESCRIPTION	DATE	DESCRIPTION

DOUGLAS GREEN, P.E.
P.E. LICENSE NUMBER 42579
RS&H, INC.
3125 W. COMMERCIAL BLVD., SUITE 130
FORT LAUDERDALE, FLORIDA 3309-3451
CERTIFICATE OF AUTHORIZATION 5620

STATE OF FLORIDA
DEPARTMENT OF TRANSPORTATION

ROAD NO.	COUNTY	FINANCIAL PROJECT ID
SR 9	PALM BEACH	413265-1-52-01

ROADWAY PROFILE

SHEET NO. 102

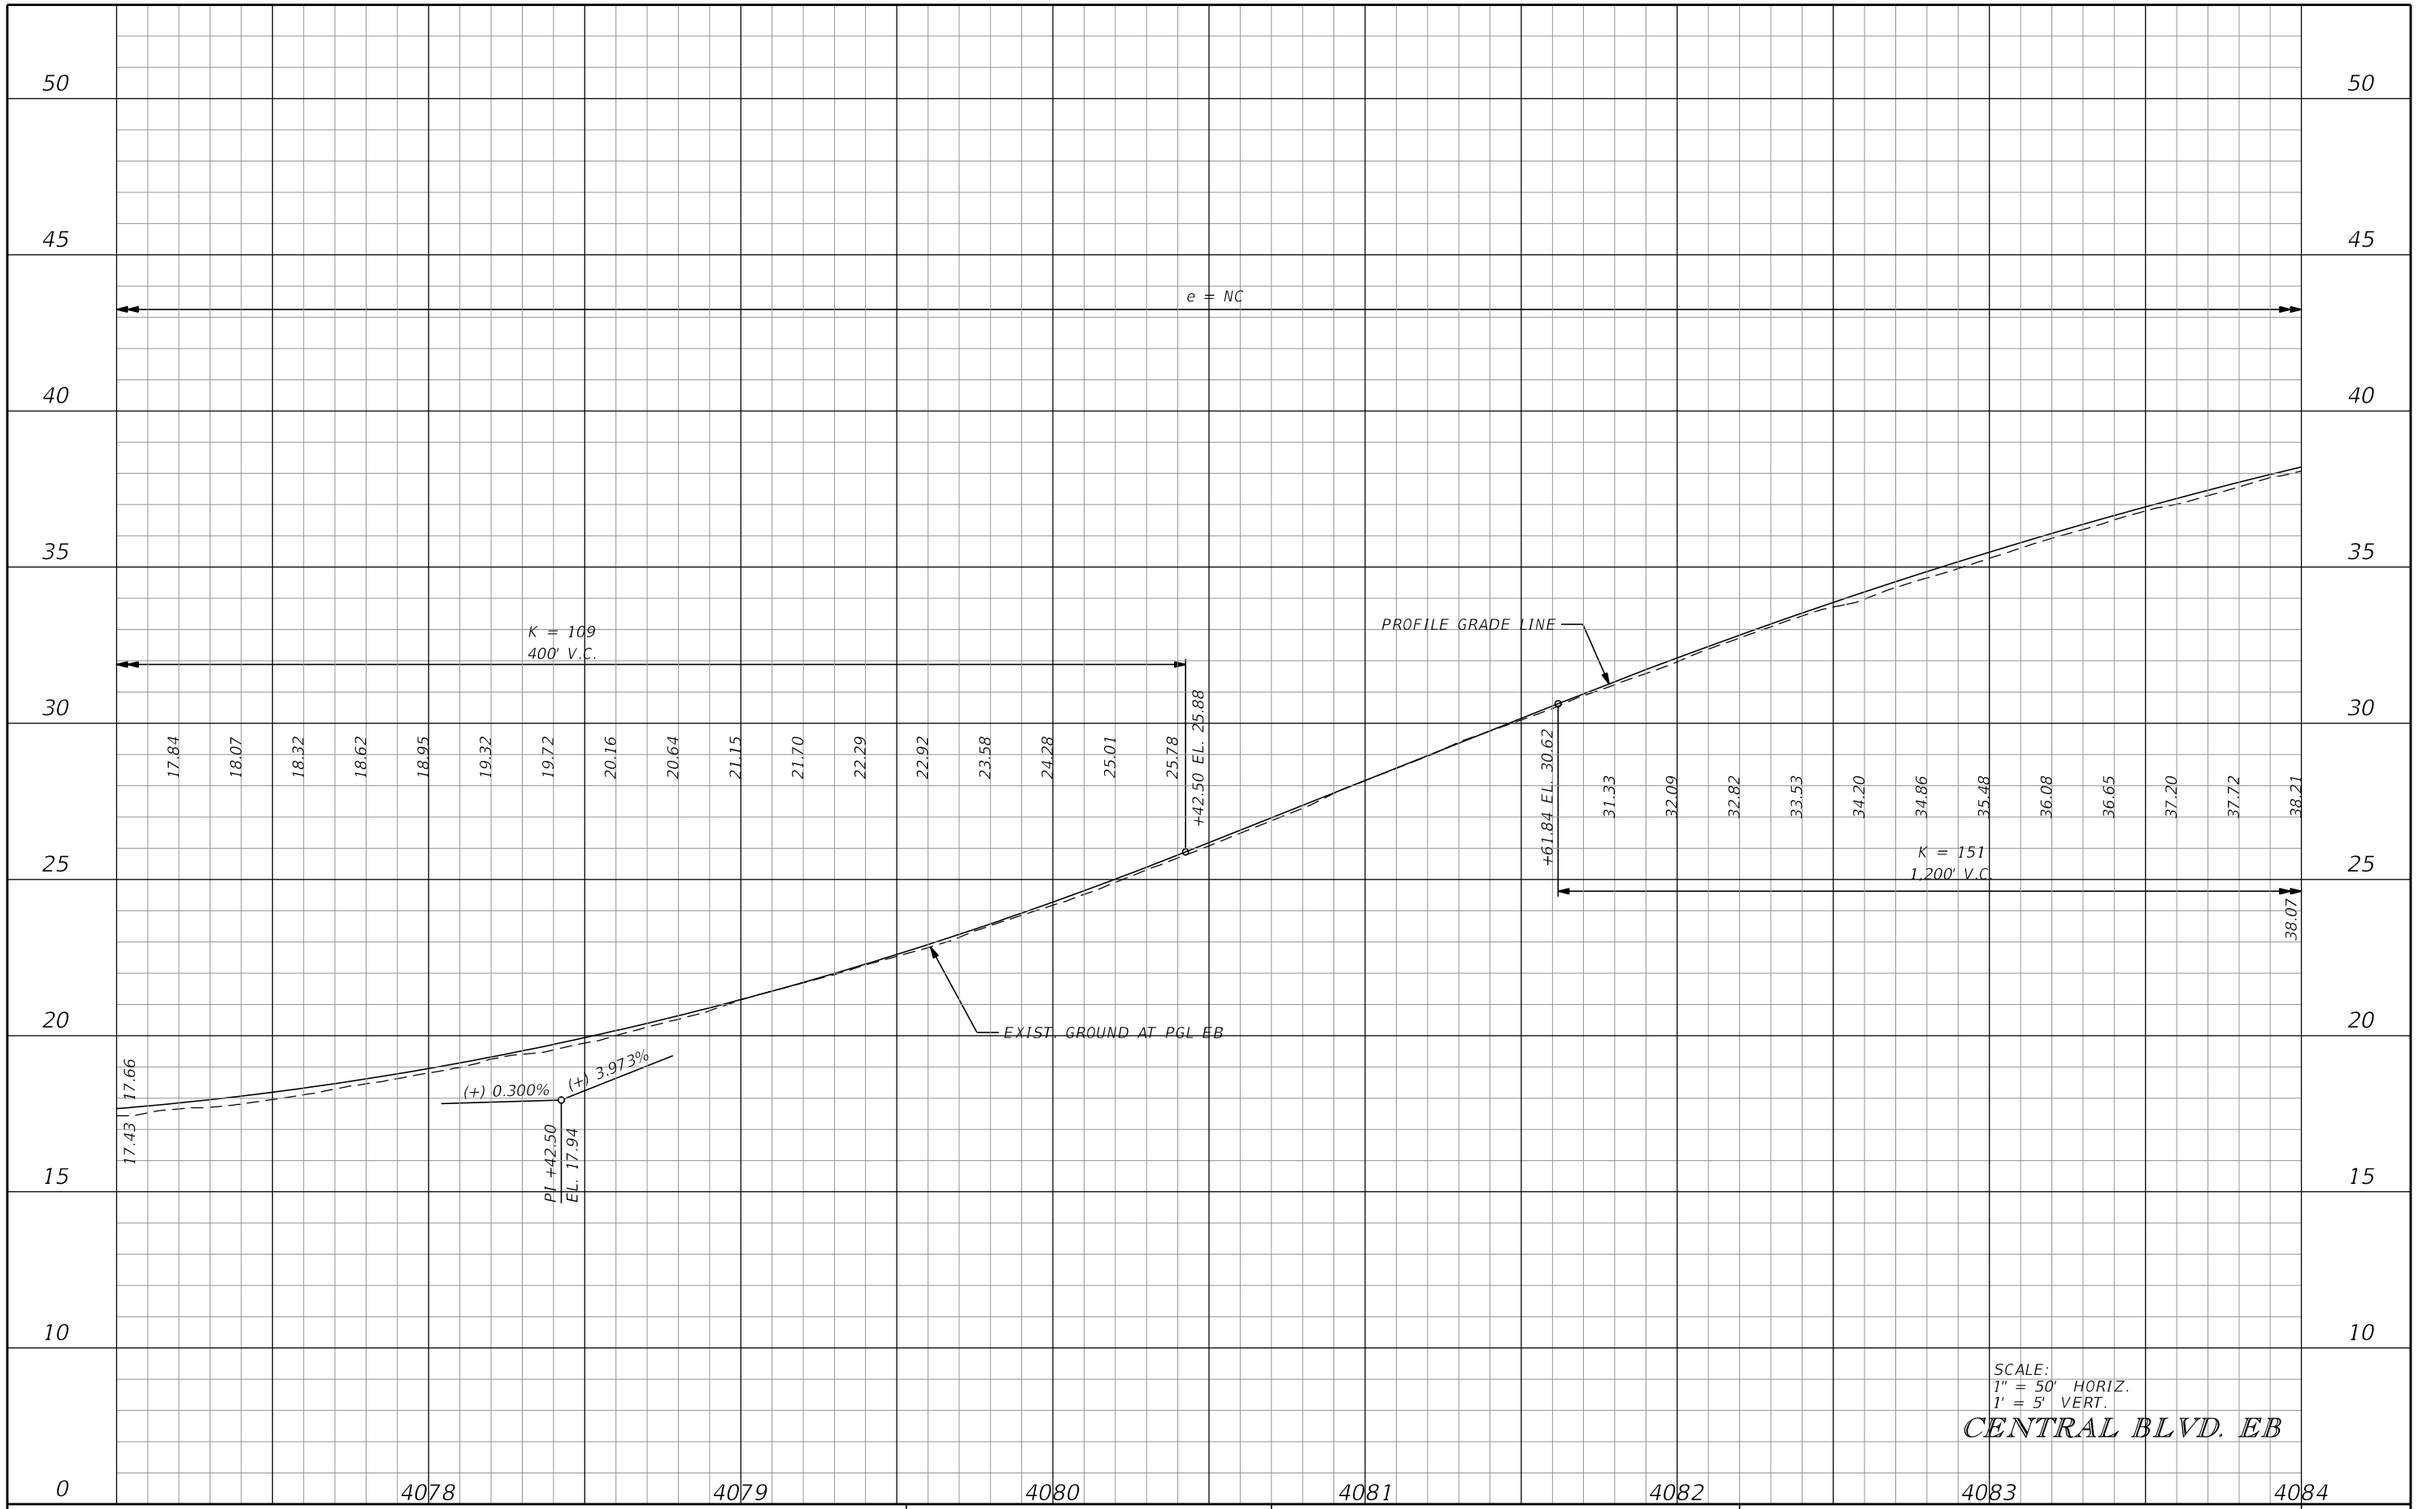

SCALE:
1" = 50' HORIZ.
1' = 5' VERT.

CENTRAL BLVD. EB

REVISIONS			
DATE	DESCRIPTION	DATE	DESCRIPTION

DOUGLAS GREEN, P.E.
P.E. LICENSE NUMBER 42579
RS&H, INC.
3125 W. COMMERCIAL BLVD., SUITE 130
FORT LAUDERDALE, FLORIDA 3309-3451
CERTIFICATE OF AUTHORIZATION 5620

STATE OF FLORIDA
DEPARTMENT OF TRANSPORTATION

ROAD NO.	COUNTY	FINANCIAL PROJECT ID
SR 9	PALM BEACH	413265-1-52-01

ROADWAY PROFILE

SHEET NO. 103

e = NC

PI +61.84
EL. 54.46

(+) 3.973%

(-) 3.966%

BEGIN BRIDGE NO. 930379
℄ CONST. CENTRAL BLVD.
STA. 86+27.00

BEGIN APPROACH SLAB
℄ CONST. CENTRAL BLVD.
STA. 86+06.07

END BRIDGE NO. 930379
℄ CONST. CENTRAL BLVD.
STA. 89+23.10

END APPROACH SLAB
℄ CONST. CENTRAL BLVD.
STA. 89+44.03

EXIST. GROUND AT PGL EB

16.5' MIN. VERTICAL CLEARANCE

16.5' MIN. VERTICAL CLEARANCE

K = 151
1,200' V.C.

PGL SB
STA. 3084+56.14

PGL NB
STA. 2084+84.39

I-95

38.21 38.67 39.11 39.53 39.91 40.27 40.61 40.92 41.20 41.45 41.68 41.88 42.06 42.20 42.33 42.42 42.49 42.53 42.55 42.54 42.50 42.44 42.35 42.24 42.09 41.92 41.73 41.51 41.26 40.98 40.68 40.36 40.00 39.62 39.21 38.78

38.07 38.79

60 55 50 45 40 35 30 25 20 15

4085 4086 4087 4088 4089 4090 4091

SCALE:
1" = 50' HORIZ.
1' = 5' VERT.

CENTRAL BLVD. EB

REVISIONS			
DATE	DESCRIPTION	DATE	DESCRIPTION

DOUGLAS GREEN, P.E.
P.E. LICENSE NUMBER 42579
RS&H, INC.
3125 W. COMMERCIAL BLVD., SUITE 130
FORT LAUDERDALE, FLORIDA 3309-3451
CERTIFICATE OF AUTHORIZATION 5620

STATE OF FLORIDA
DEPARTMENT OF TRANSPORTATION

ROAD NO.	COUNTY	FINANCIAL PROJECT ID
SR 9	PALM BEACH	413265-1-52-01

ROADWAY PROFILE

SHEET NO. 104

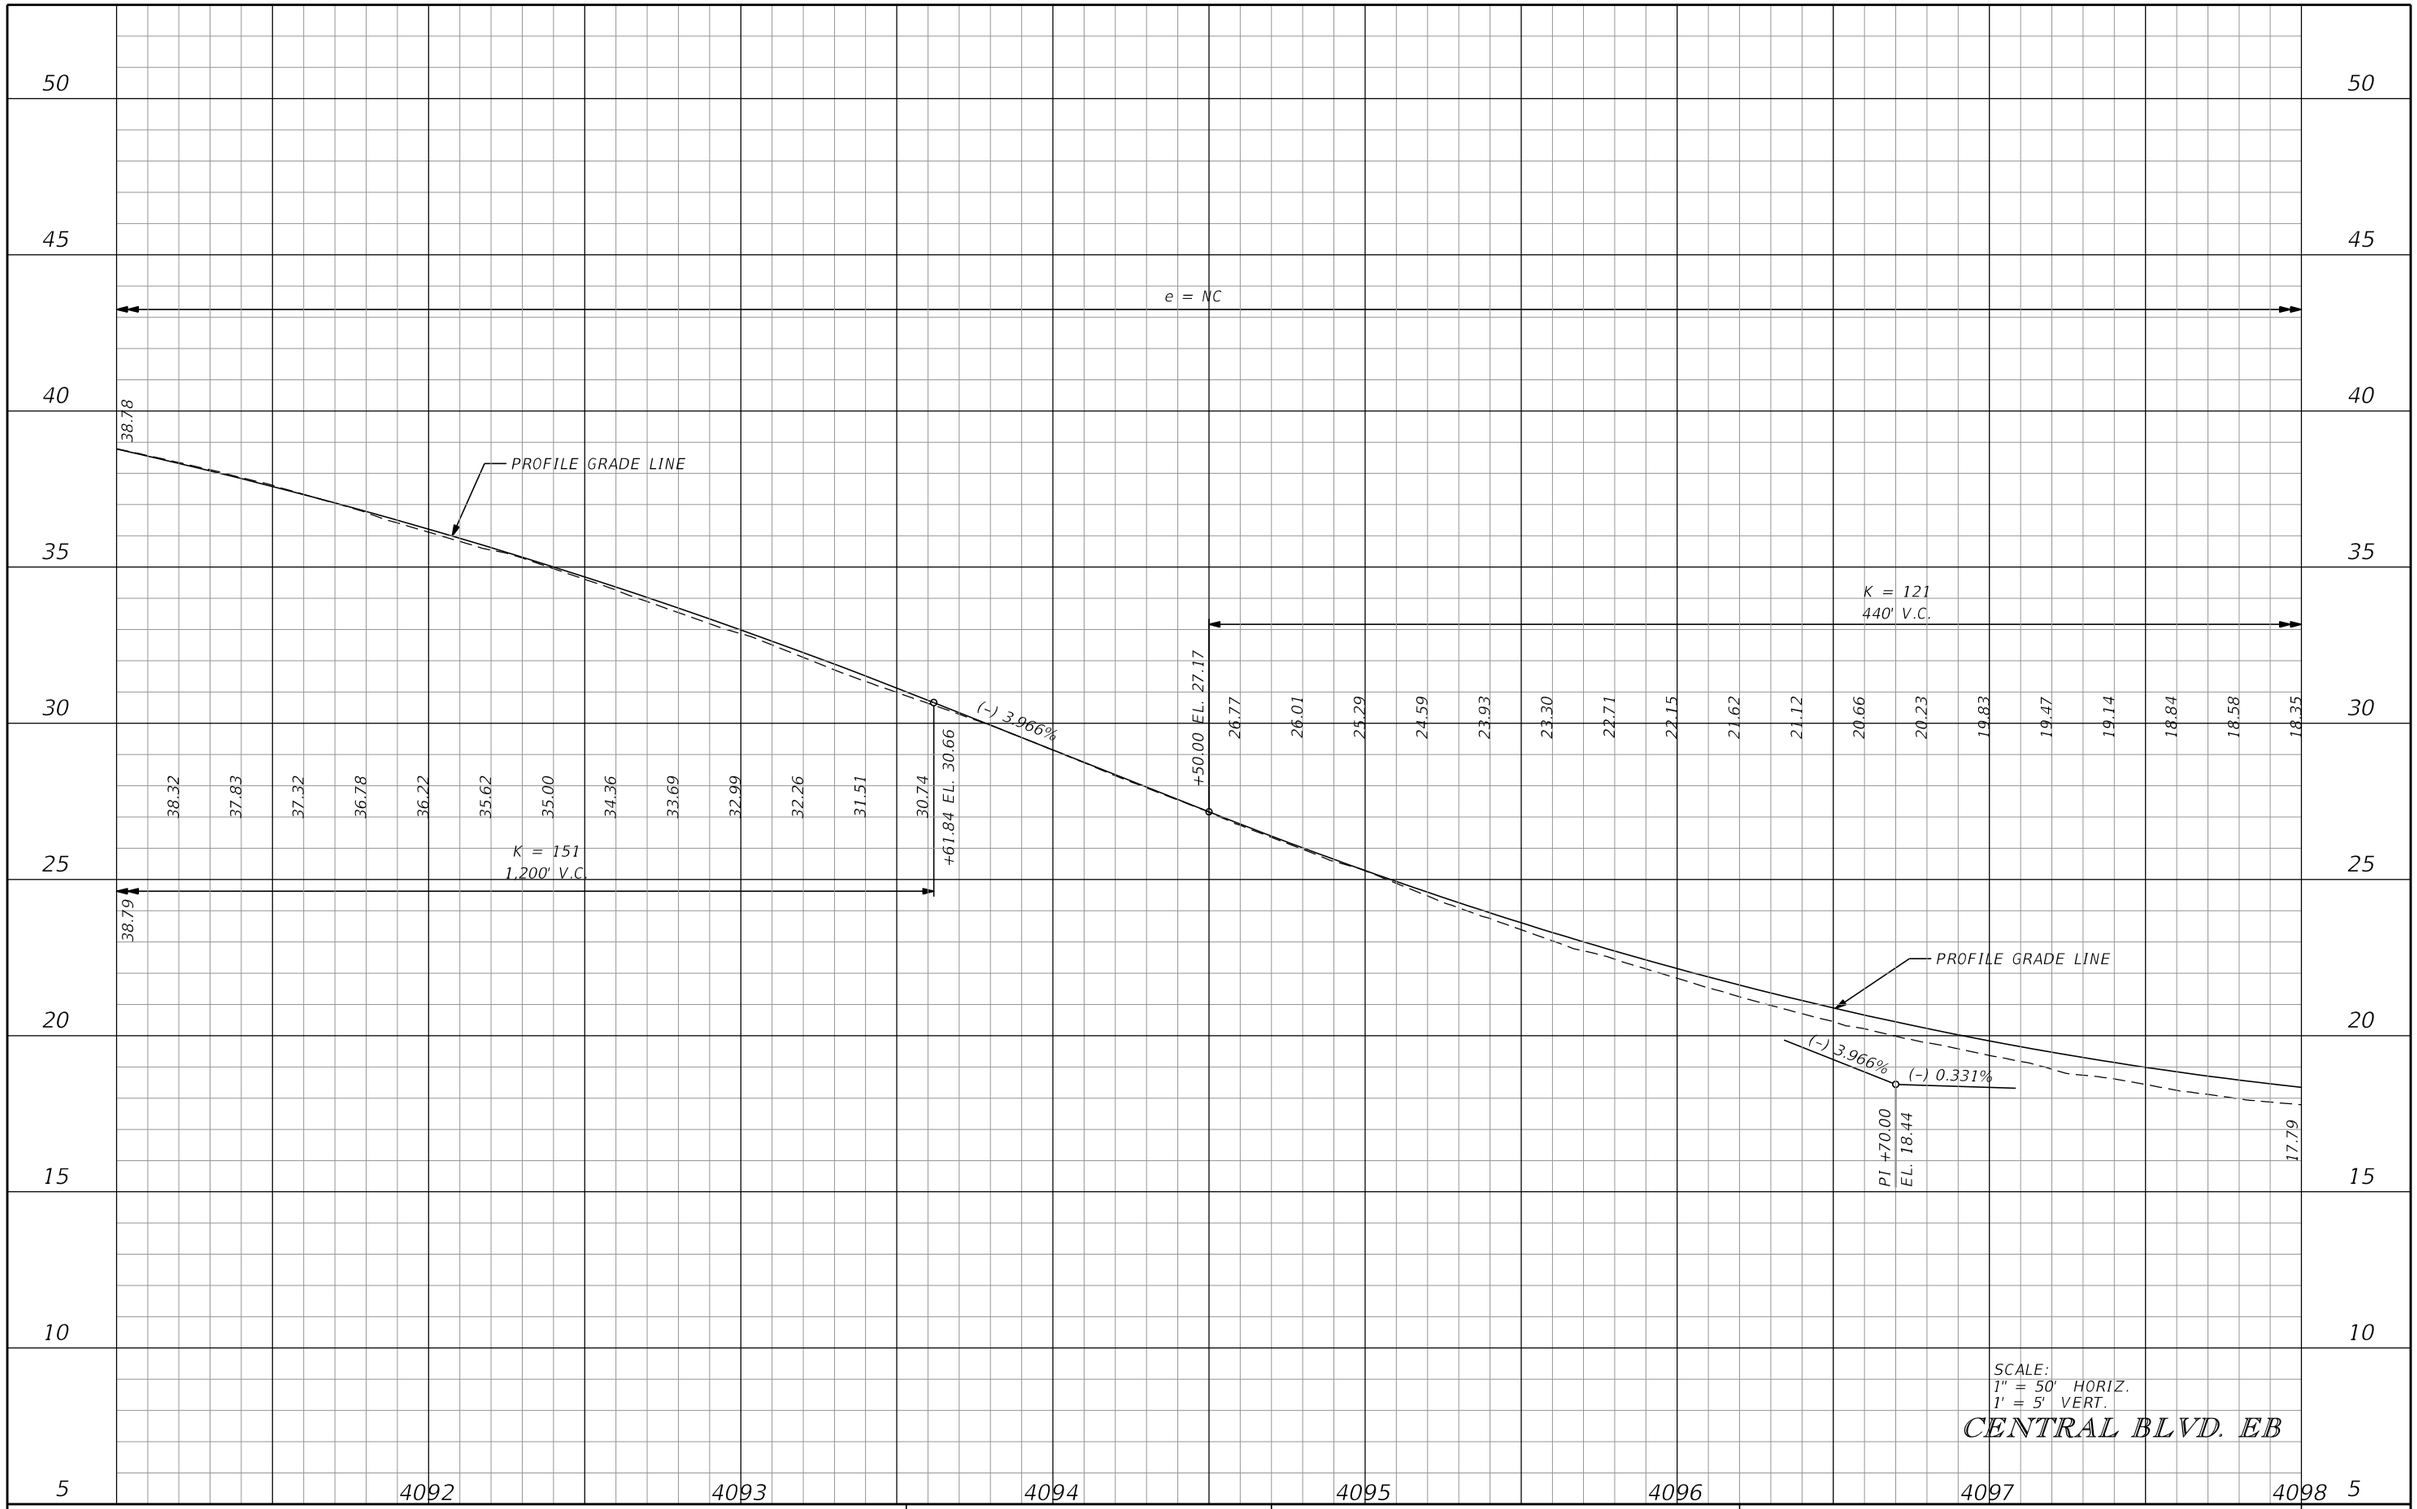

SCALE:
1" = 50' HORIZ.
1' = 5' VERT.

CENTRAL BLVD. EB

REVISIONS			
DATE	DESCRIPTION	DATE	DESCRIPTION

DOUGLAS GREEN, P.E.
P.E. LICENSE NUMBER 42579
RS&H, INC.
3125 W. COMMERCIAL BLVD., SUITE 130
FORT LAUDERDALE, FLORIDA 3309-3451
CERTIFICATE OF AUTHORIZATION 5620

STATE OF FLORIDA
DEPARTMENT OF TRANSPORTATION

ROAD NO.	COUNTY	FINANCIAL PROJECT ID
SR 9	PALM BEACH	413265-1-52-01

ROADWAY PROFILE

SHEET NO.
105

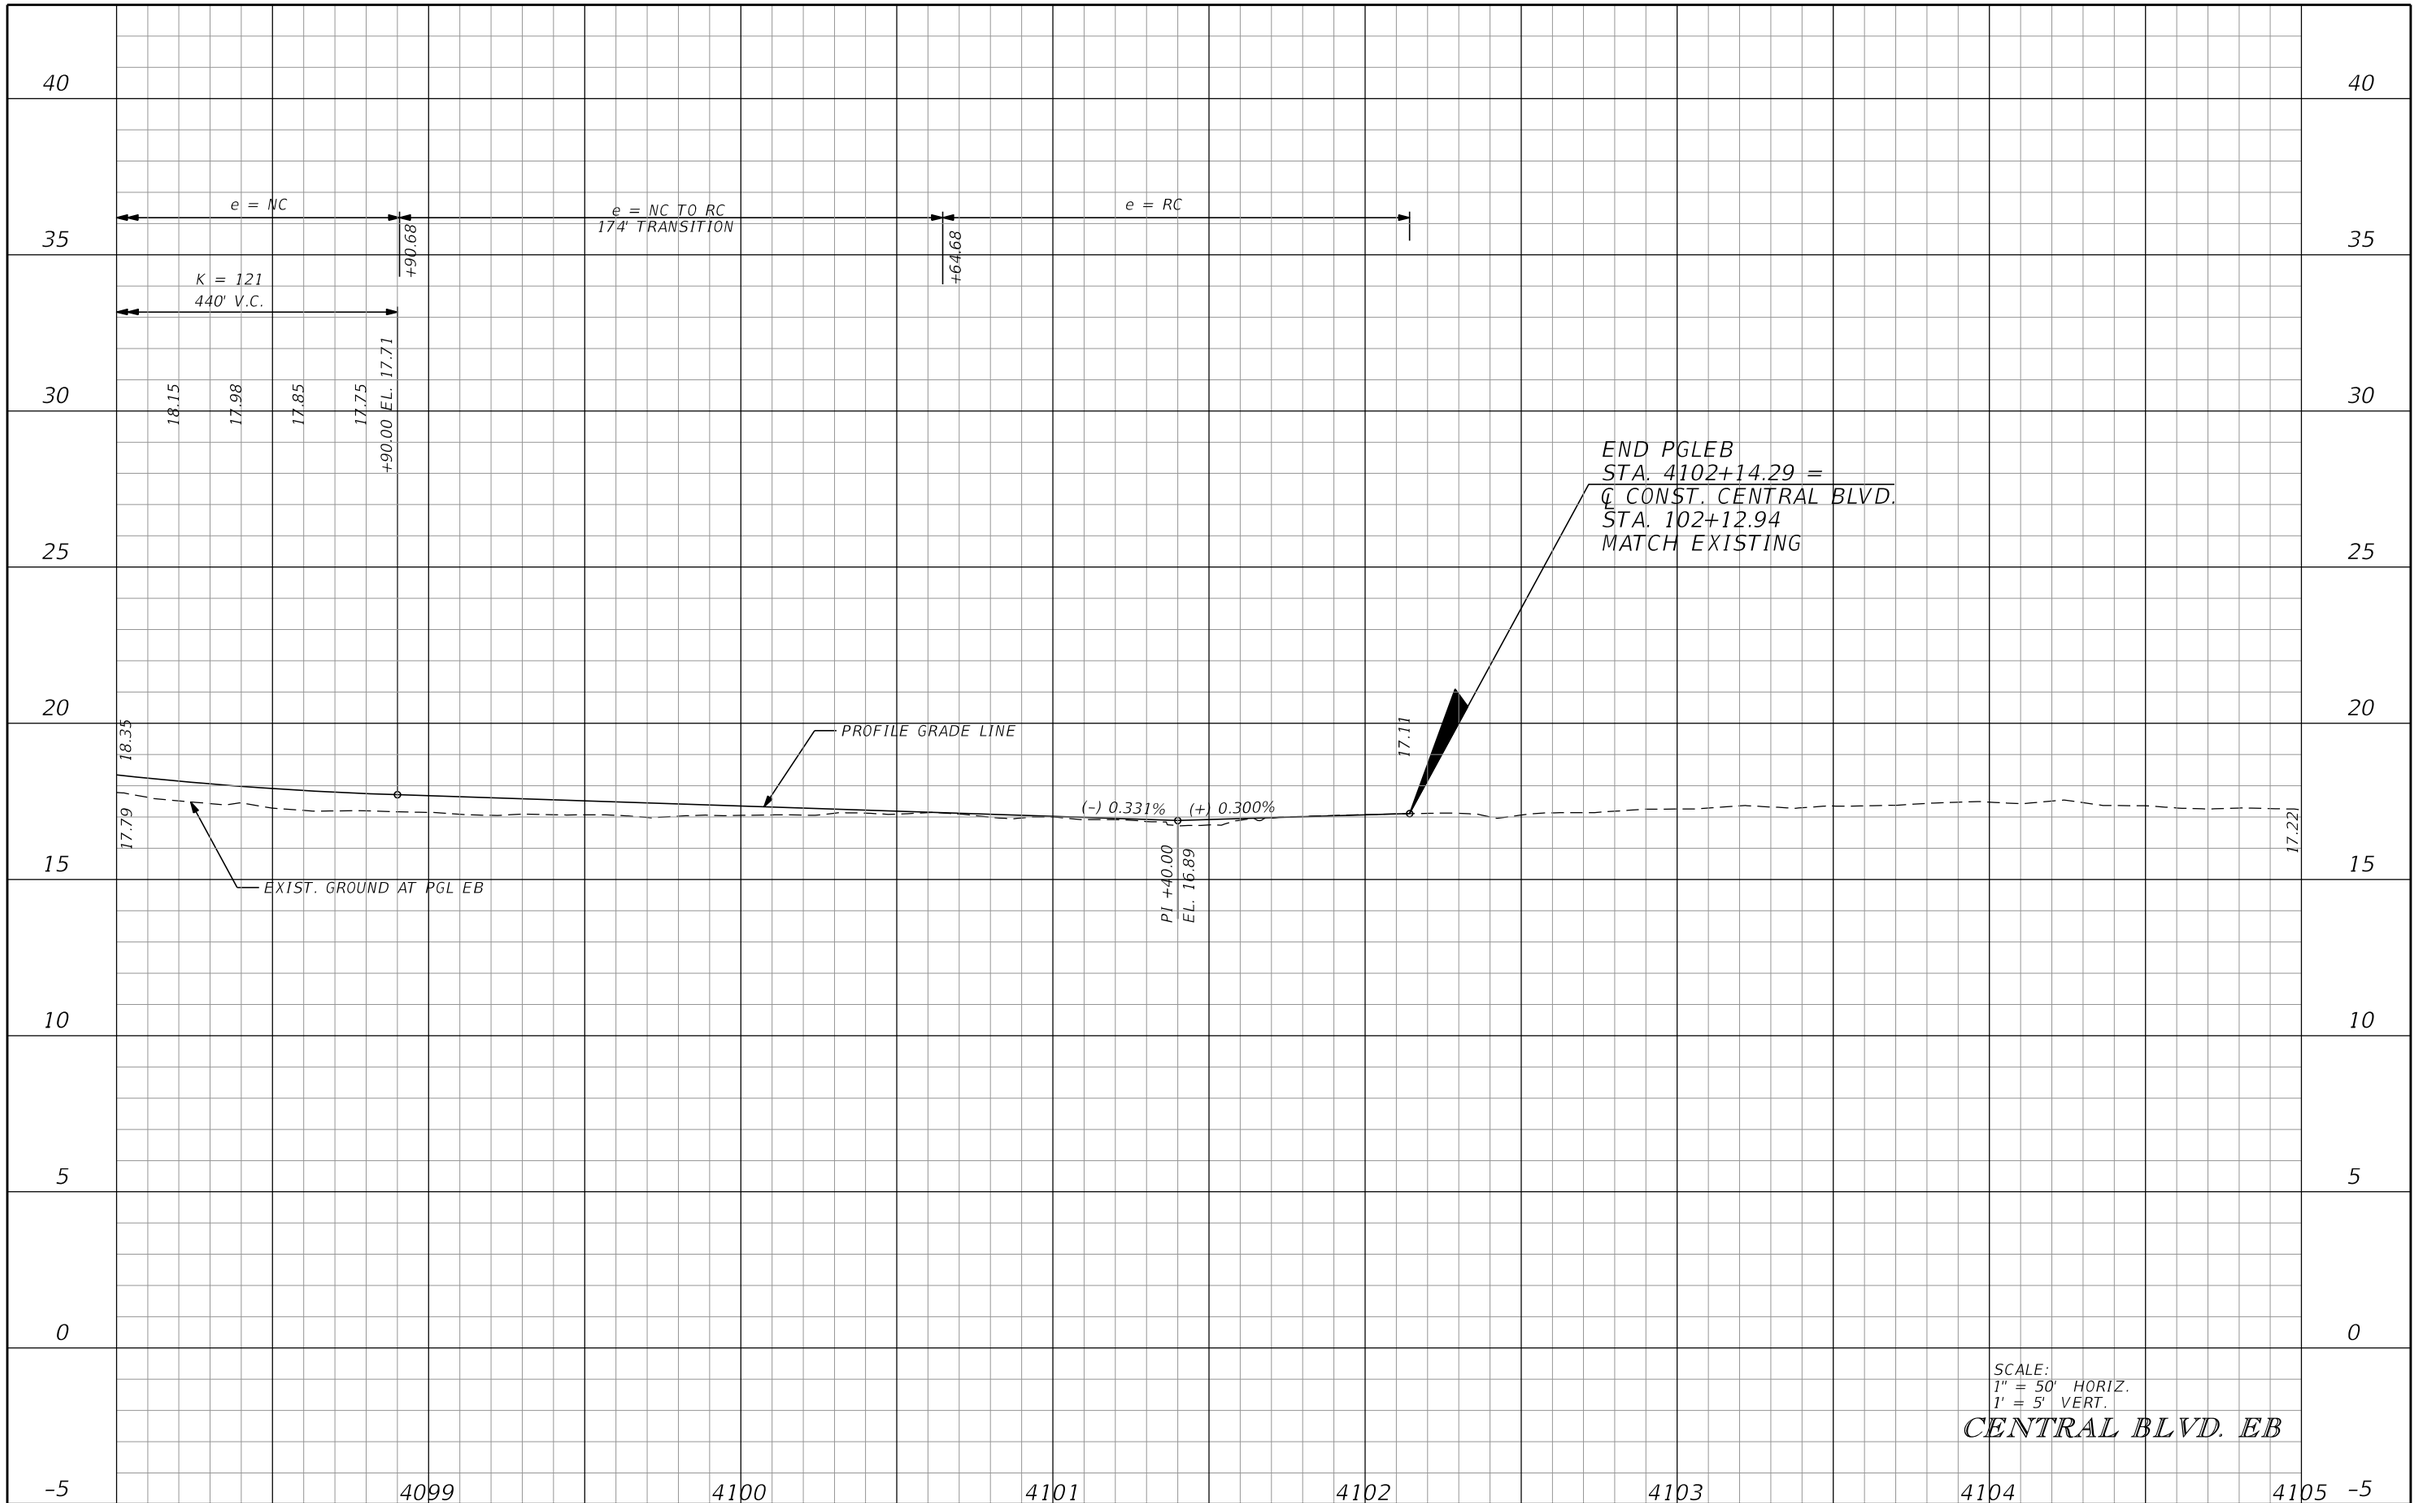

SCALE:
1" = 50' HORIZ.
1' = 5' VERT.

CENTRAL BLVD. EB

REVISIONS			
DATE	DESCRIPTION	DATE	DESCRIPTION

DOUGLAS GREEN, P.E.
P.E. LICENSE NUMBER 42579
RS&H, INC.
3125 W. COMMERCIAL BLVD., SUITE 130
FORT LAUDERDALE, FLORIDA 3309-3451
CERTIFICATE OF AUTHORIZATION 5620

STATE OF FLORIDA
DEPARTMENT OF TRANSPORTATION

ROAD NO.	COUNTY	FINANCIAL PROJECT ID
SR 9	PALM BEACH	413265-1-52-01

ROADWAY PROFILE

SHEET NO. 106

SCALE:
1" = 50' HORIZ.
1' = 5' VERT.

CENTRAL BLVD. WB

REVISIONS			
DATE	DESCRIPTION	DATE	DESCRIPTION

DOUGLAS GREEN, P.E.
P.E. LICENSE NUMBER 42579
RS&H, INC.
3125 W. COMMERCIAL BLVD., SUITE 130
FORT LAUDERDALE, FLORIDA 3309-3451
CERTIFICATE OF AUTHORIZATION 5620

STATE OF FLORIDA
DEPARTMENT OF TRANSPORTATION

ROAD NO.	COUNTY	FINANCIAL PROJECT ID
SR 9	PALM BEACH	413265-1-52-01

ROADWAY PROFILE

SHEET NO. 107

50 45 40 35 30 25 20 15 10 5

e = NC

K = 105
380' V.C.

PROFILE GRADE LINE

17.79 18.03 18.30 18.61 18.96 19.35 19.78 20.24 20.74 21.29 21.86 22.48 23.14 23.83 24.56

+18.05 EL. 25.26

+61.84 EL. 30.90

31.60 32.35 33.07 33.77 34.44 35.08 35.70 36.29 36.86 37.39 37.91 38.39

K = 152
1,200' V.C

38.06

EXIST. GROUND AT PGL WB

17.59

17.38

(+) 0.300%

(+) 3.926%

PI +28.05
EL. 17.80

5078 5079 5080 5081 5082 5083 5084

SCALE:
1" = 50' HORIZ.
1' = 5' VERT.

CENTRAL BLVD. WB

REVISIONS			
DATE	DESCRIPTION	DATE	DESCRIPTION

DOUGLAS GREEN, P.E.
P.E. LICENSE NUMBER 42579
RS&H, INC.
3125 W. COMMERCIAL BLVD., SUITE 130
FORT LAUDERDALE, FLORIDA 3309-3451
CERTIFICATE OF AUTHORIZATION 5620

STATE OF FLORIDA
DEPARTMENT OF TRANSPORTATION

ROAD NO.	COUNTY	FINANCIAL PROJECT ID
SR 9	PALM BEACH	413265-1-52-01

ROADWAY PROFILE

SHEET NO. 108

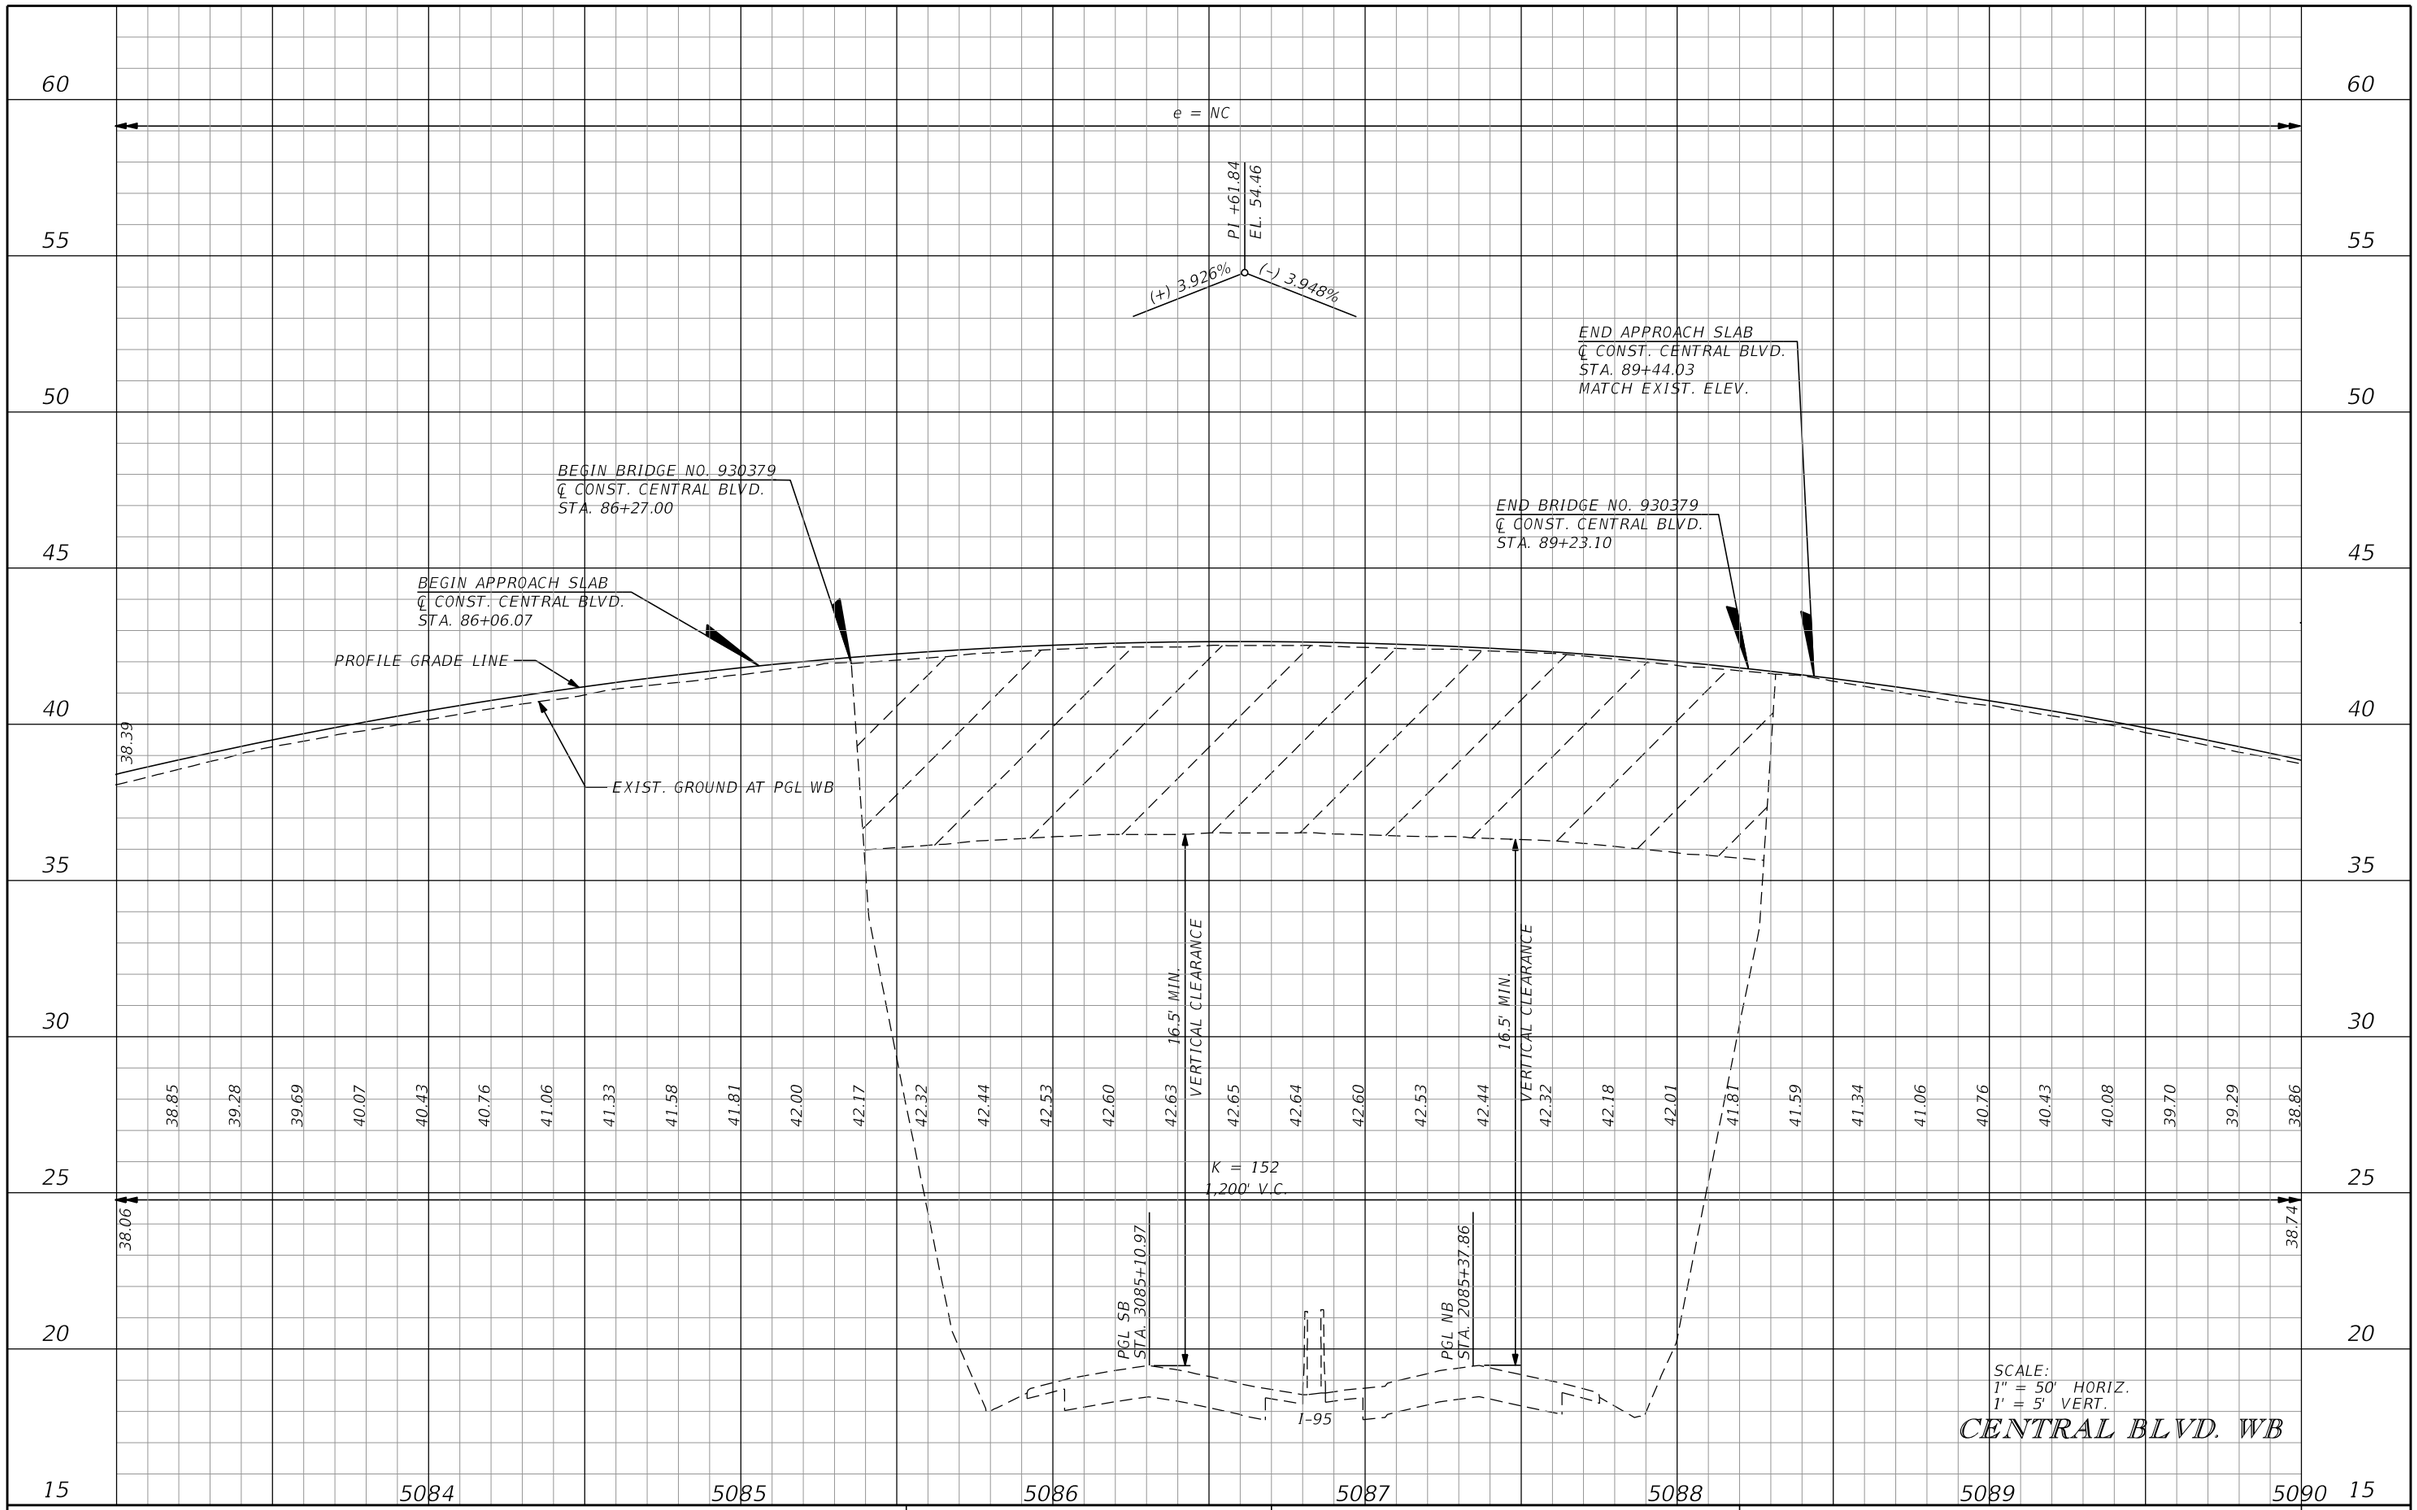

SCALE:
1" = 50' HORIZ.
1' = 5' VERT.

CENTRAL BLVD. WB

REVISIONS			
DATE	DESCRIPTION	DATE	DESCRIPTION

DOUGLAS GREEN, P.E.
P.E. LICENSE NUMBER 42579
RS&H, INC.
3125 W. COMMERCIAL BLVD., SUITE 130
FORT LAUDERDALE, FLORIDA 3309-3451
CERTIFICATE OF AUTHORIZATION 5620

STATE OF FLORIDA
DEPARTMENT OF TRANSPORTATION

ROAD NO.	COUNTY	FINANCIAL PROJECT ID
SR 9	PALM BEACH	413265-1-52-01

ROADWAY PROFILE

SHEET NO. 109

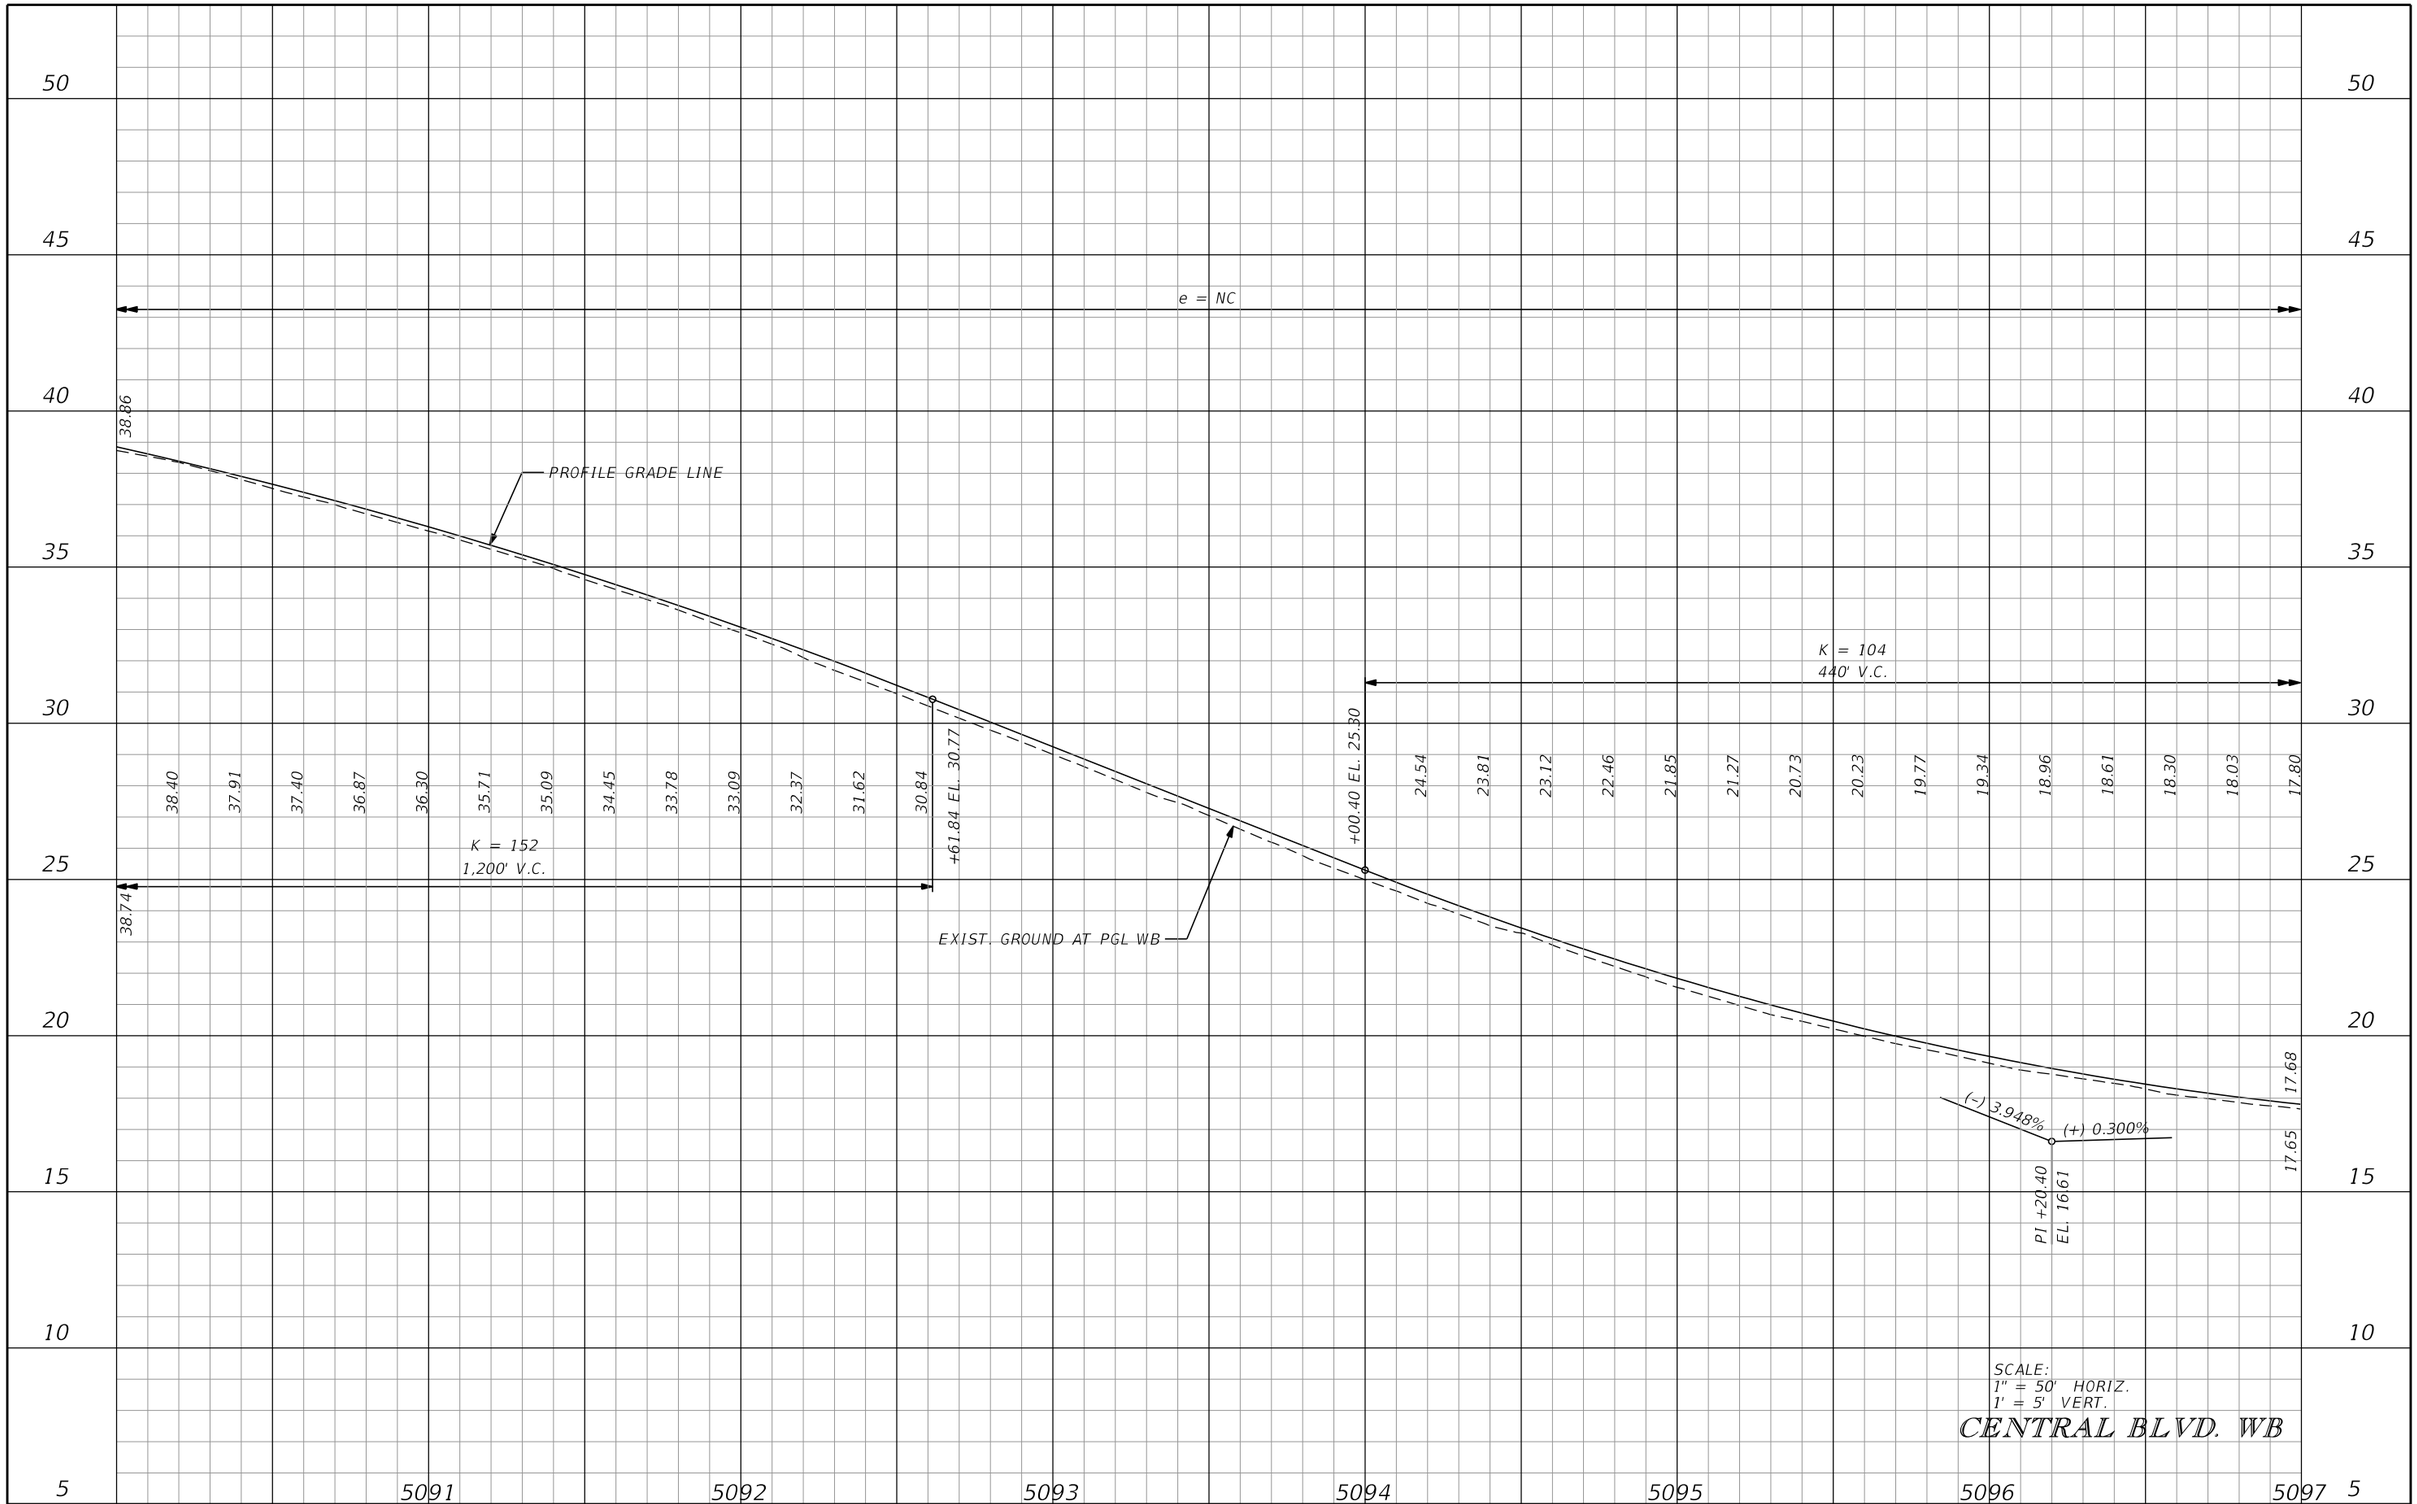

SCALE:
1" = 50' HORIZ.
1' = 5' VERT.

CENTRAL BLVD. WB

REVISIONS			
DATE	DESCRIPTION	DATE	DESCRIPTION

DOUGLAS GREEN, P.E.
P.E. LICENSE NUMBER 42579
RS&H, INC.
3125 W. COMMERCIAL BLVD., SUITE 130
FORT LAUDERDALE, FLORIDA 3309-3451
CERTIFICATE OF AUTHORIZATION 5620

STATE OF FLORIDA
DEPARTMENT OF TRANSPORTATION

ROAD NO.	COUNTY	FINANCIAL PROJECT ID
SR 9	PALM BEACH	413265-1-52-01

ROADWAY PROFILE

SHEET NO. 110

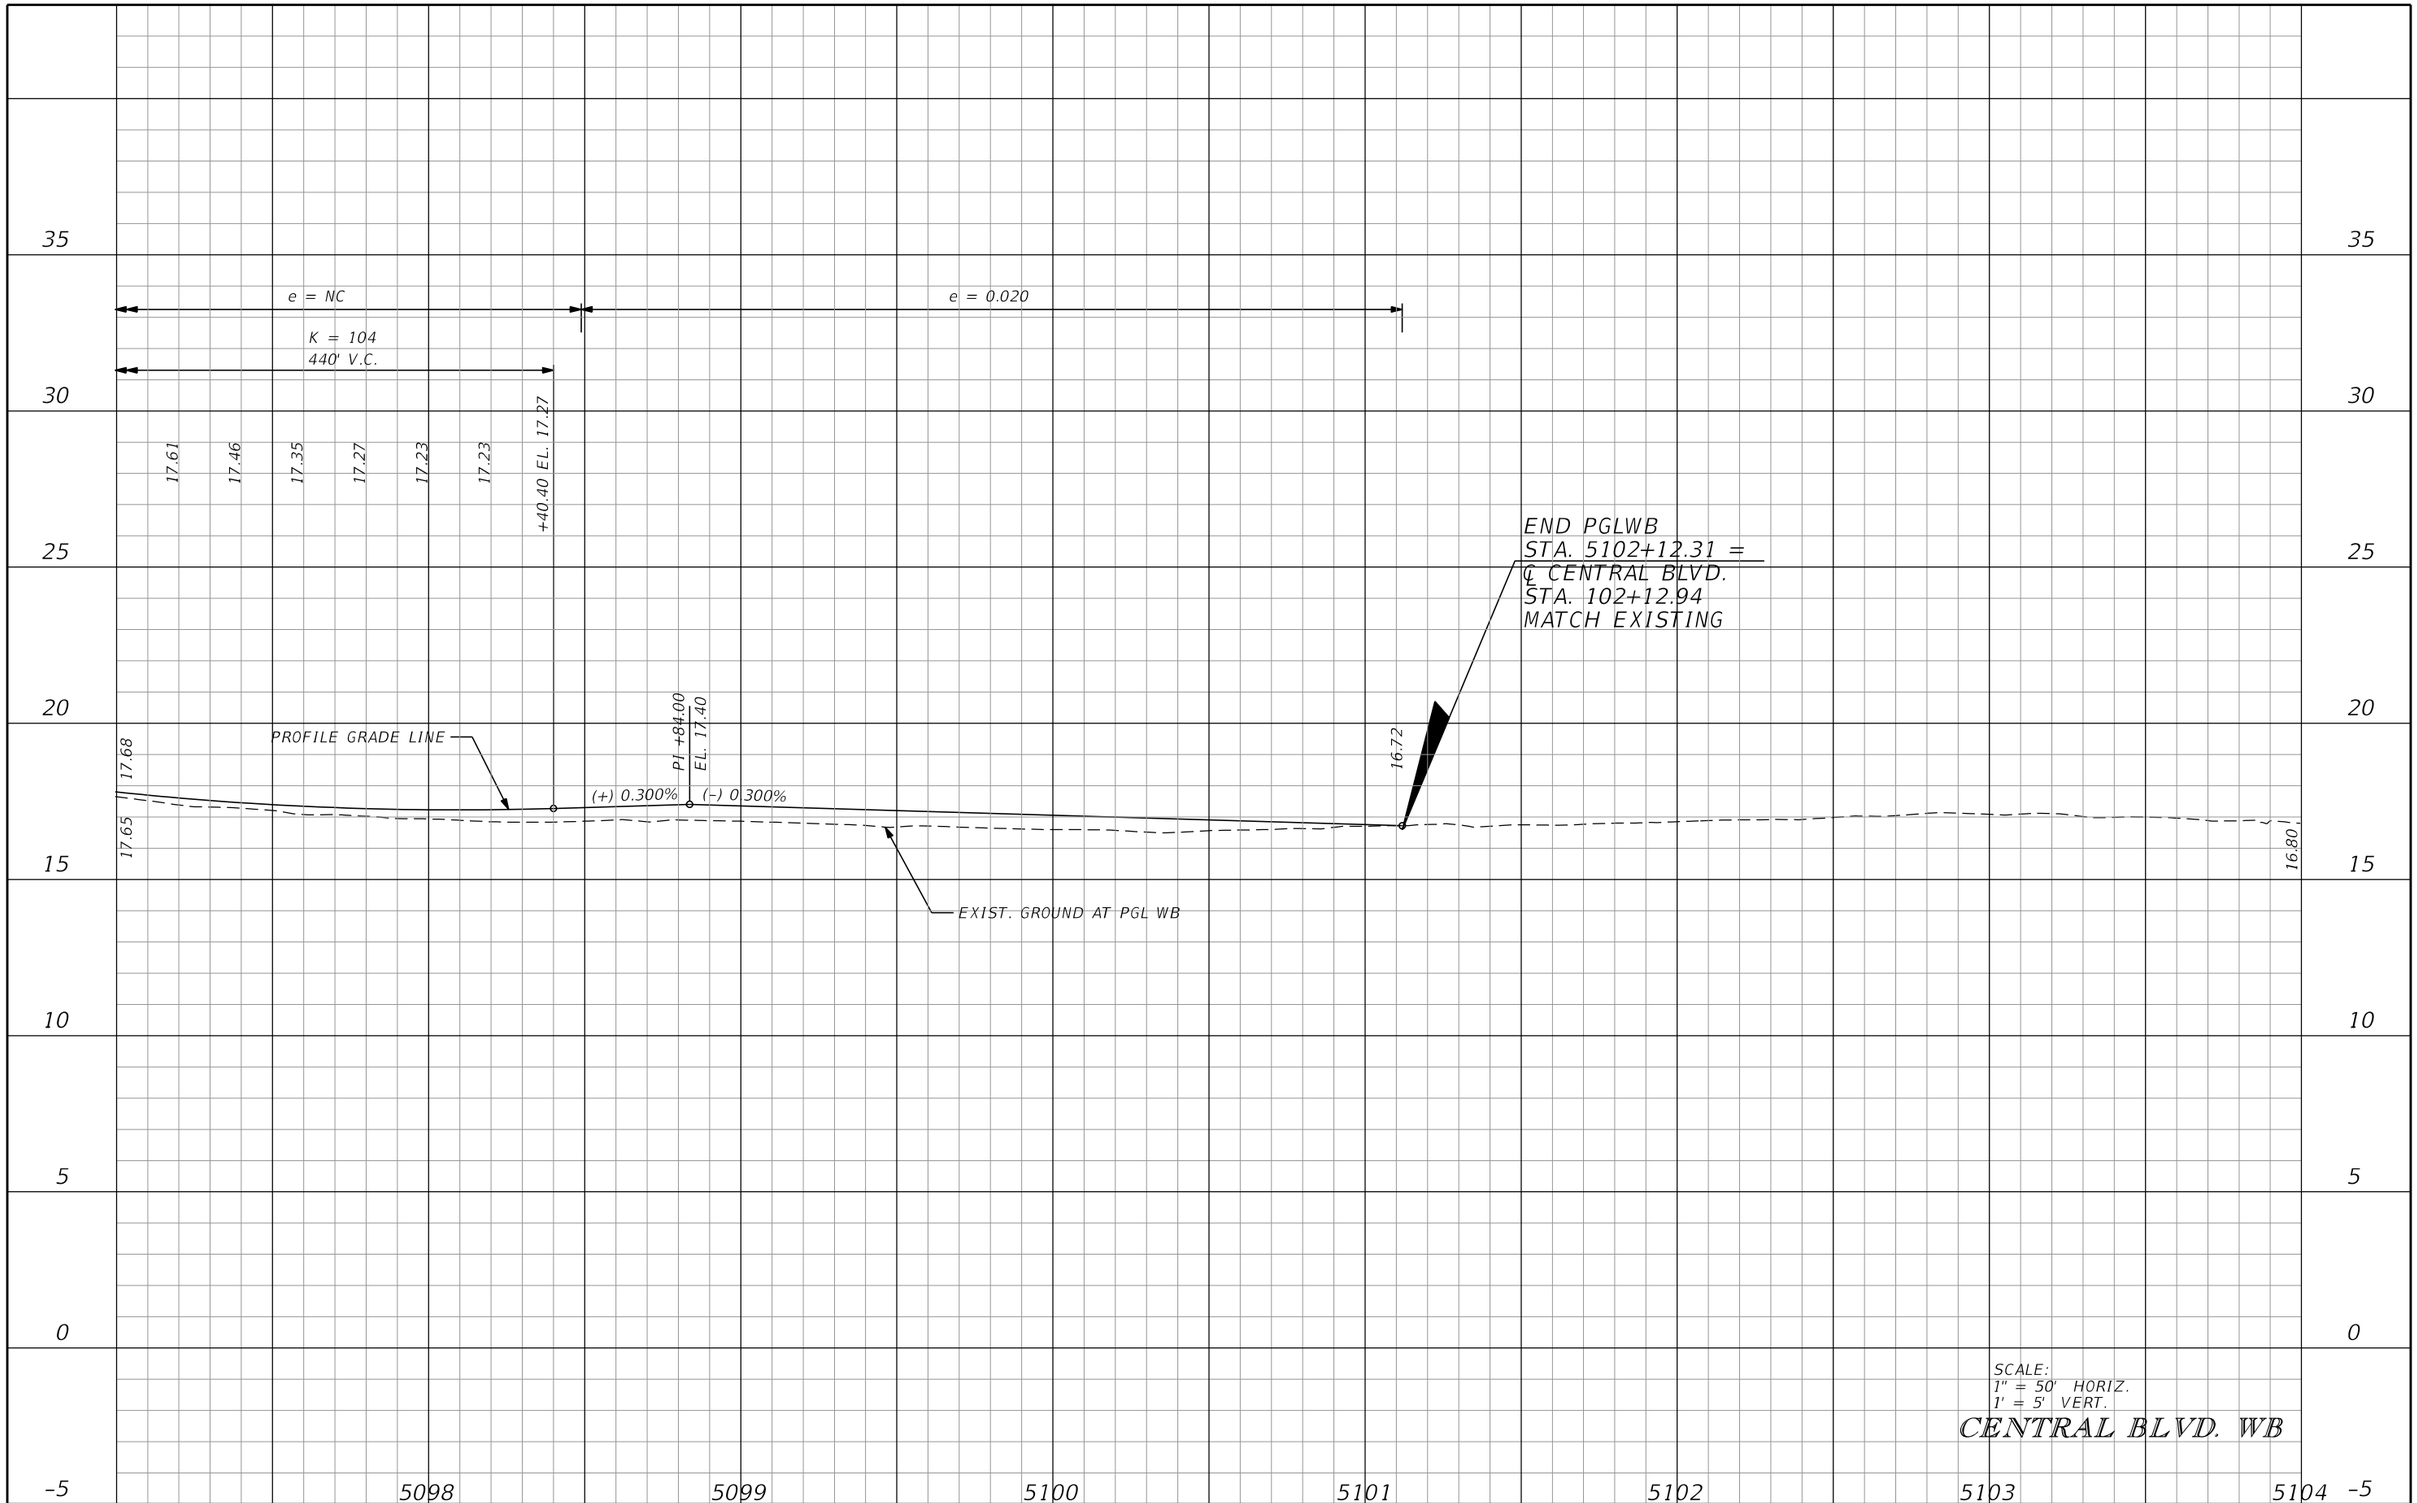

SCALE:
1" = 50' HORIZ.
1' = 5' VERT.

CENTRAL BLVD. WB

REVISIONS			
DATE	DESCRIPTION	DATE	DESCRIPTION

DOUGLAS GREEN, P.E.
P.E. LICENSE NUMBER 42579
RS&H, INC.
3125 W. COMMERCIAL BLVD., SUITE 130
FORT LAUDERDALE, FLORIDA 3309-3451
CERTIFICATE OF AUTHORIZATION 5620

STATE OF FLORIDA
DEPARTMENT OF TRANSPORTATION

ROAD NO.	COUNTY	FINANCIAL PROJECT ID
SR 9	PALM BEACH	413265-1-52-01

ROADWAY PROFILE

SHEET NO. 111

Regular Exc.		Embankment	
A	V	A	V

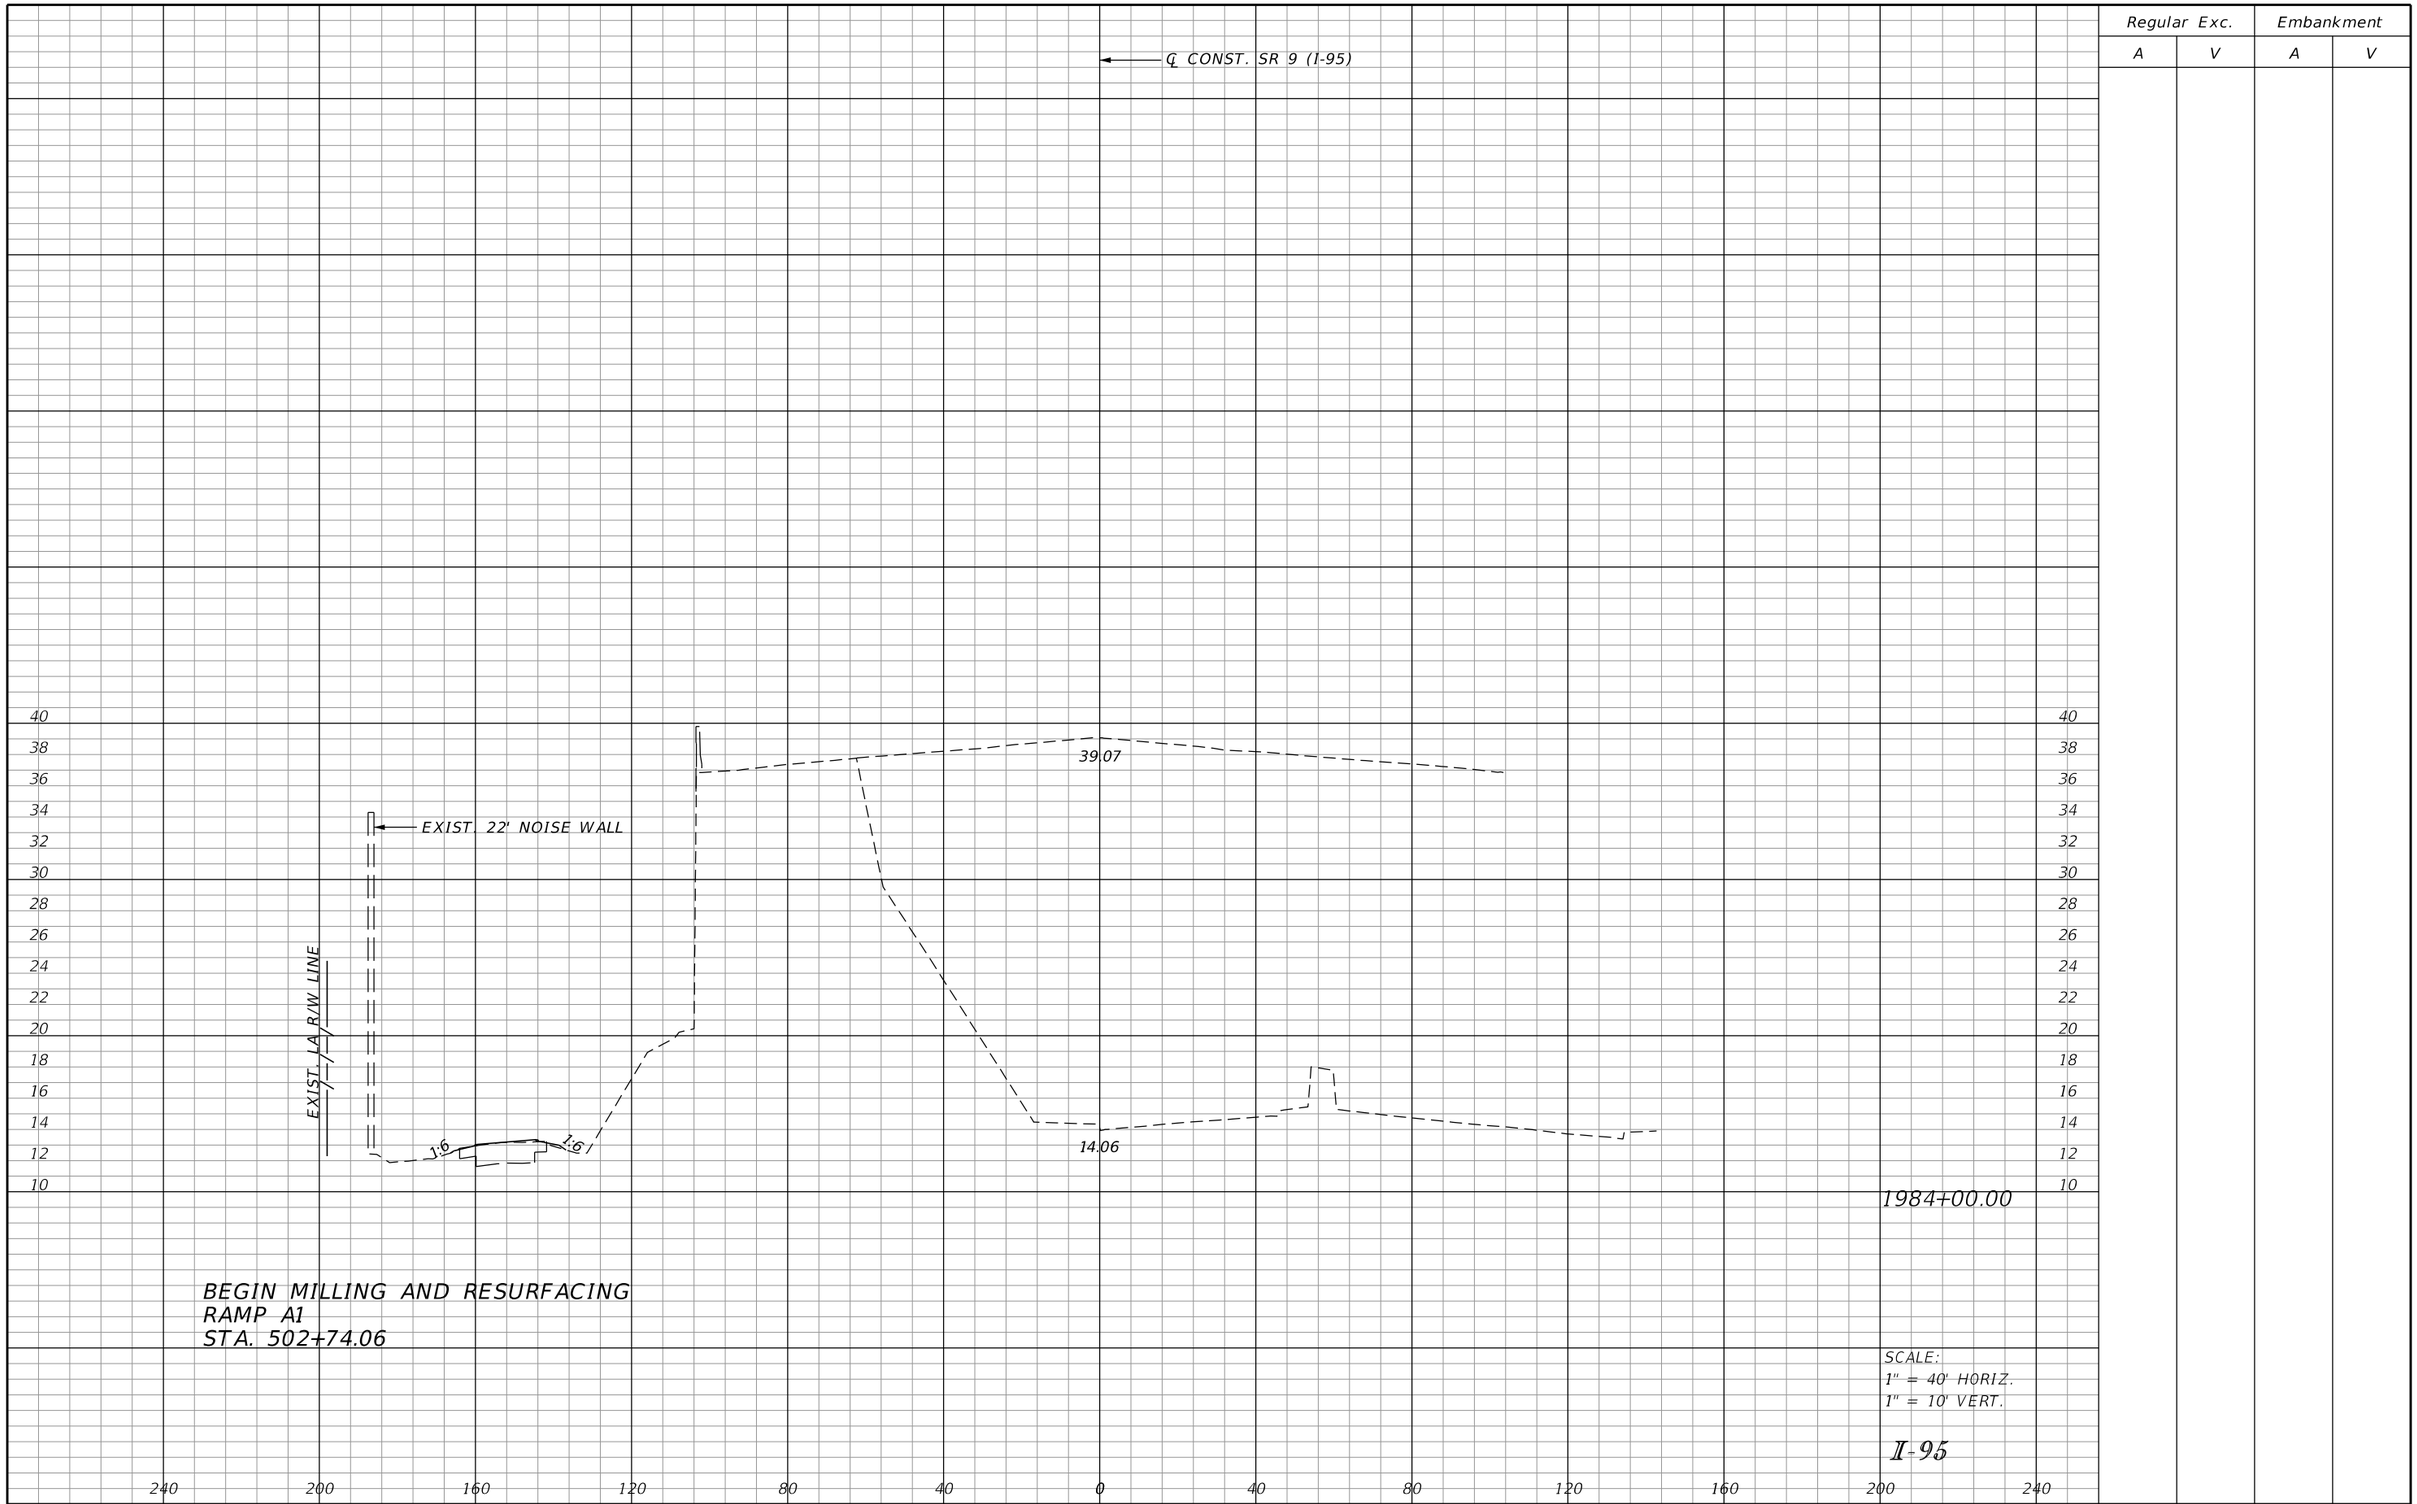

1984+00.00

BEGIN MILLING AND RESURFACING
RAMP A1
STA. 502+74.06

SCALE:
1" = 40' HORIZ.
1" = 10' VERT.

I-95

REVISIONS			
DATE	DESCRIPTION	DATE	DESCRIPTION

DOUGLAS R. GREEN, P.E.
P.E. LICENSE NUMBER 42579
RS&H, INC.
3125 W. COMMERCIAL BLVD., SUITE 130
FORT LAUDERDALE, FL 33309-3451
CERTIFICATE OF AUTHORIZATION 5620

STATE OF FLORIDA
DEPARTMENT OF TRANSPORTATION

ROAD NO.	COUNTY	FINANCIAL PROJECT ID
SR 9	PALM BEACH	413265-1-52-01

CROSS SECTIONS

SHEET NO. 112

Regular Exc.		Embankment	
A	V	A	V

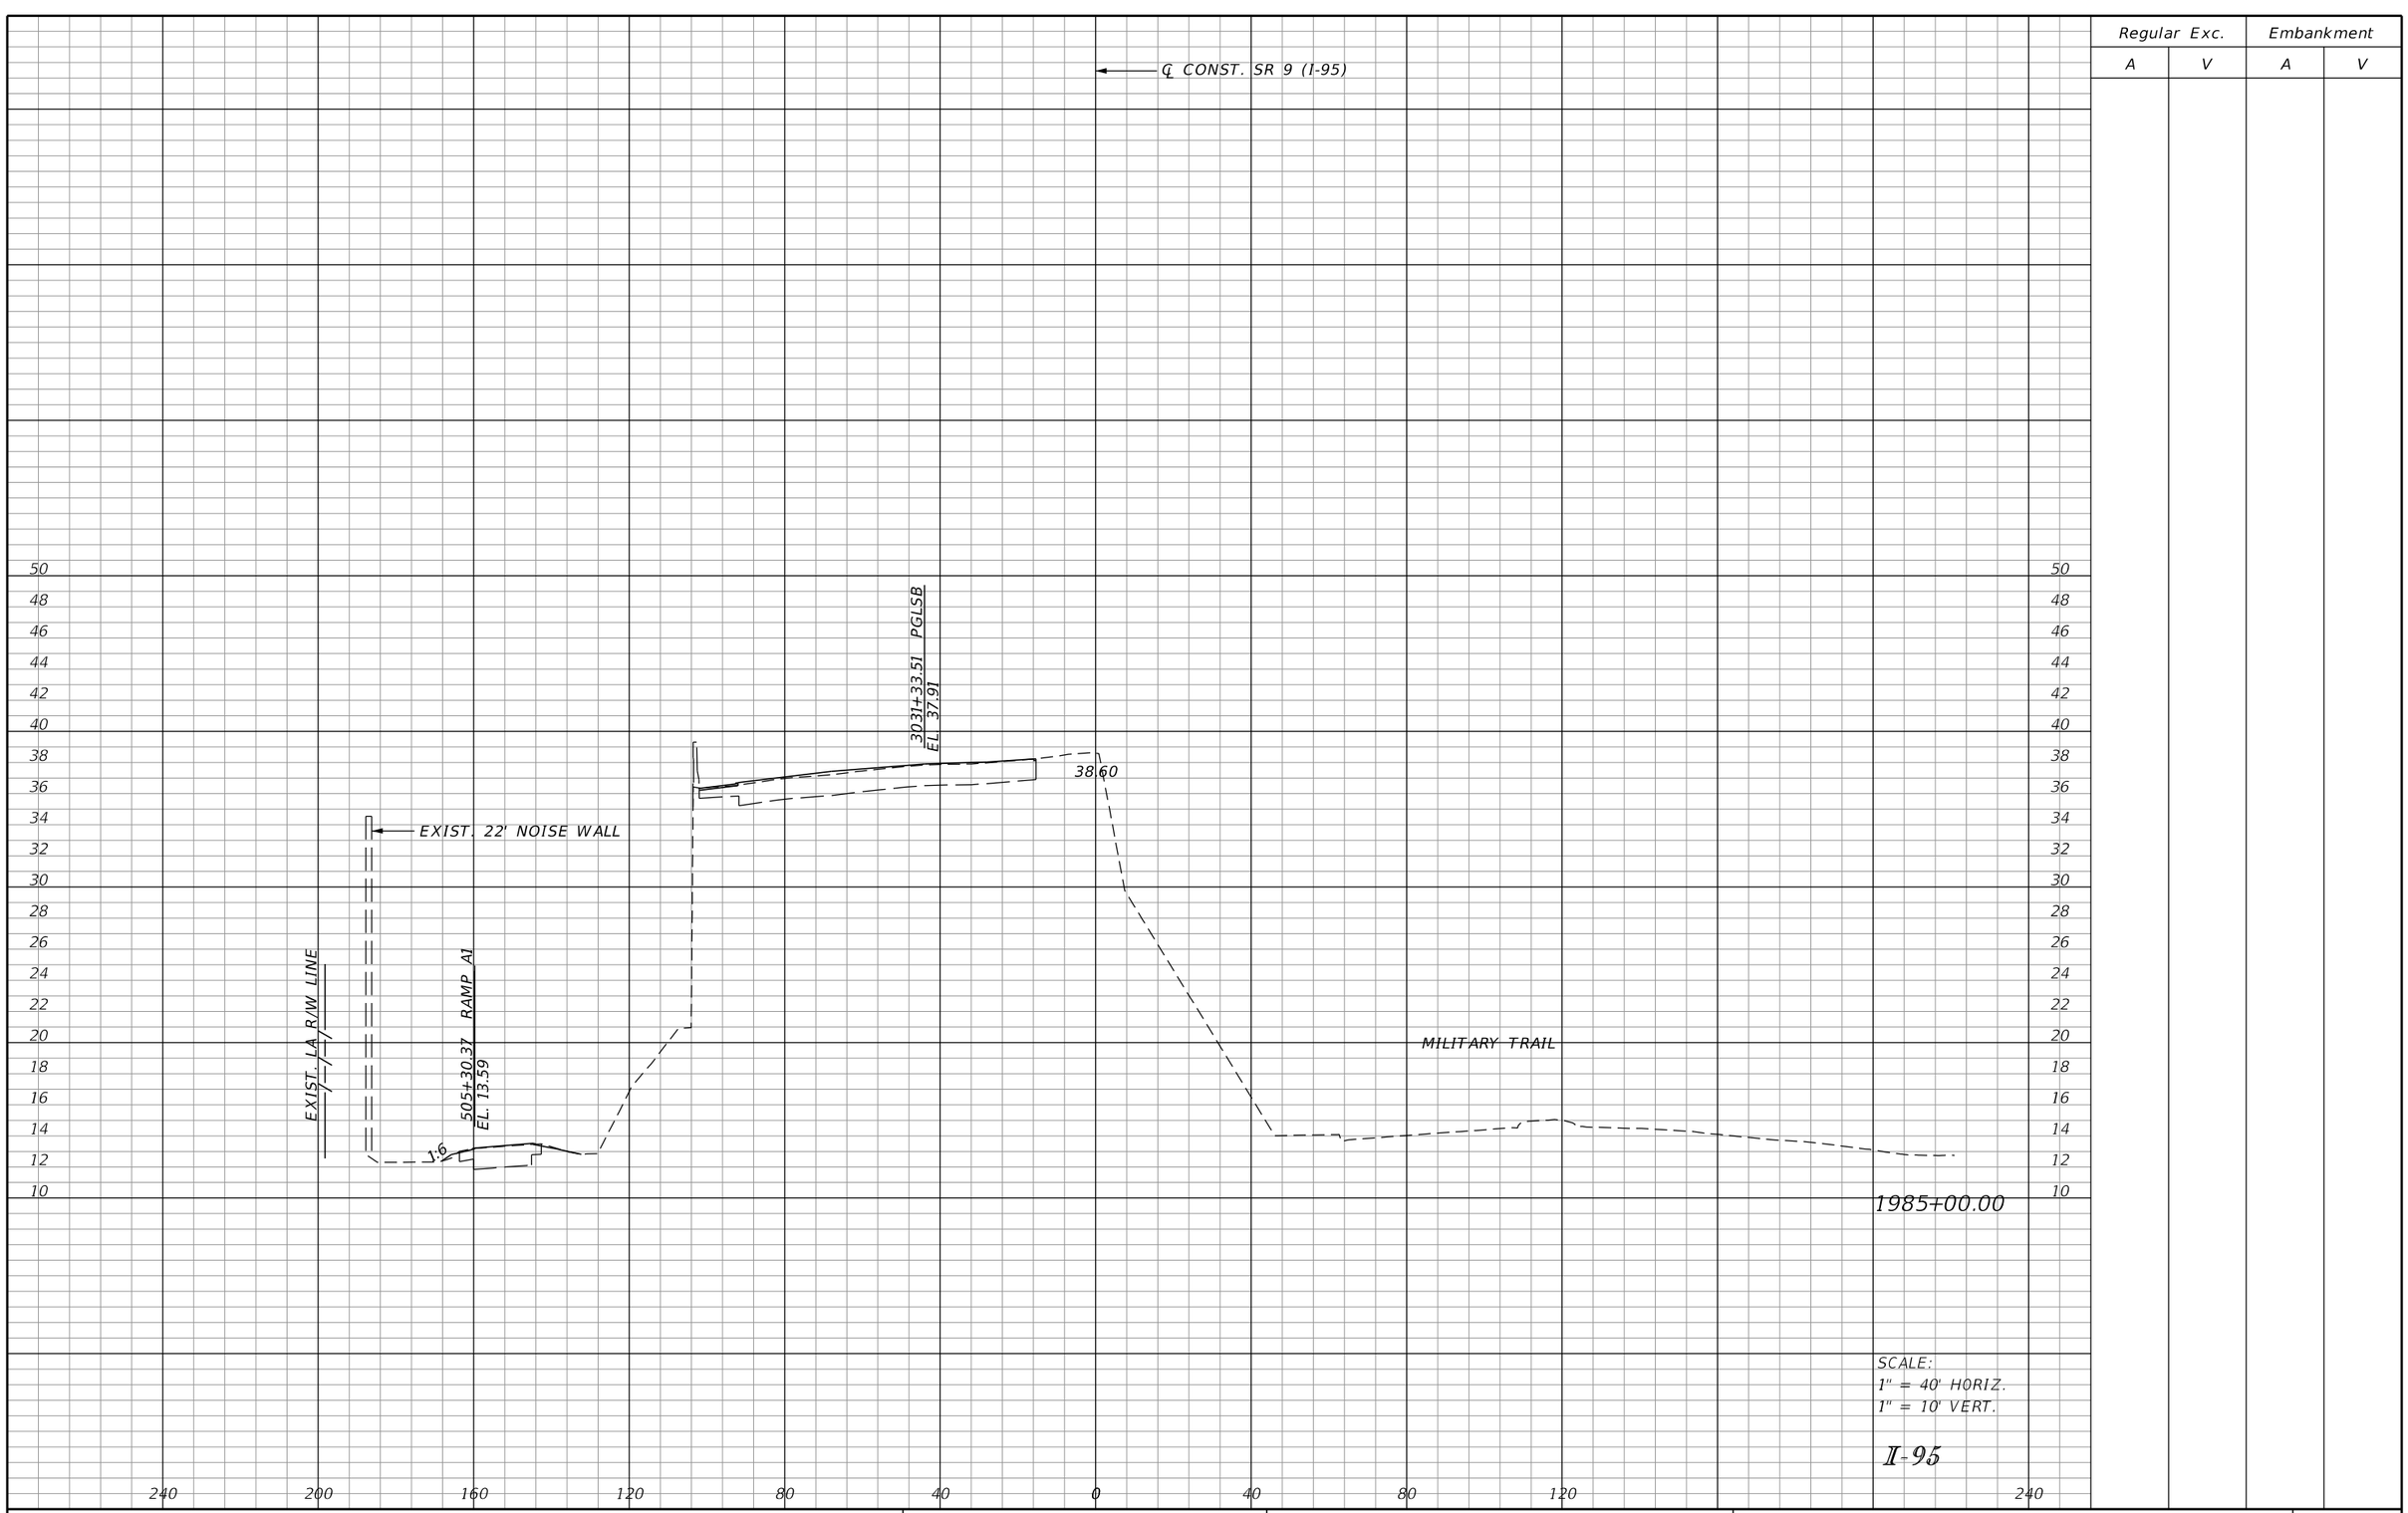

SCALE:
1" = 40' HORIZ.
1" = 10' VERT.

I-95

REVISIONS			
DATE	DESCRIPTION	DATE	DESCRIPTION

DOUGLAS R. GREEN, P.E.
P.E. LICENSE NUMBER 42579
RS&H, INC.
3125 W. COMMERCIAL BLVD., SUITE 130
FORT LAUDERDALE, FL 33309-3451
CERTIFICATE OF AUTHORIZATION 5620

STATE OF FLORIDA
DEPARTMENT OF TRANSPORTATION

ROAD NO.	COUNTY	FINANCIAL PROJECT ID
SR 9	PALM BEACH	413265-1-52-01

CROSS SECTIONS

SHEET NO. 113

Regular Exc.		Embankment	
A	V	A	V

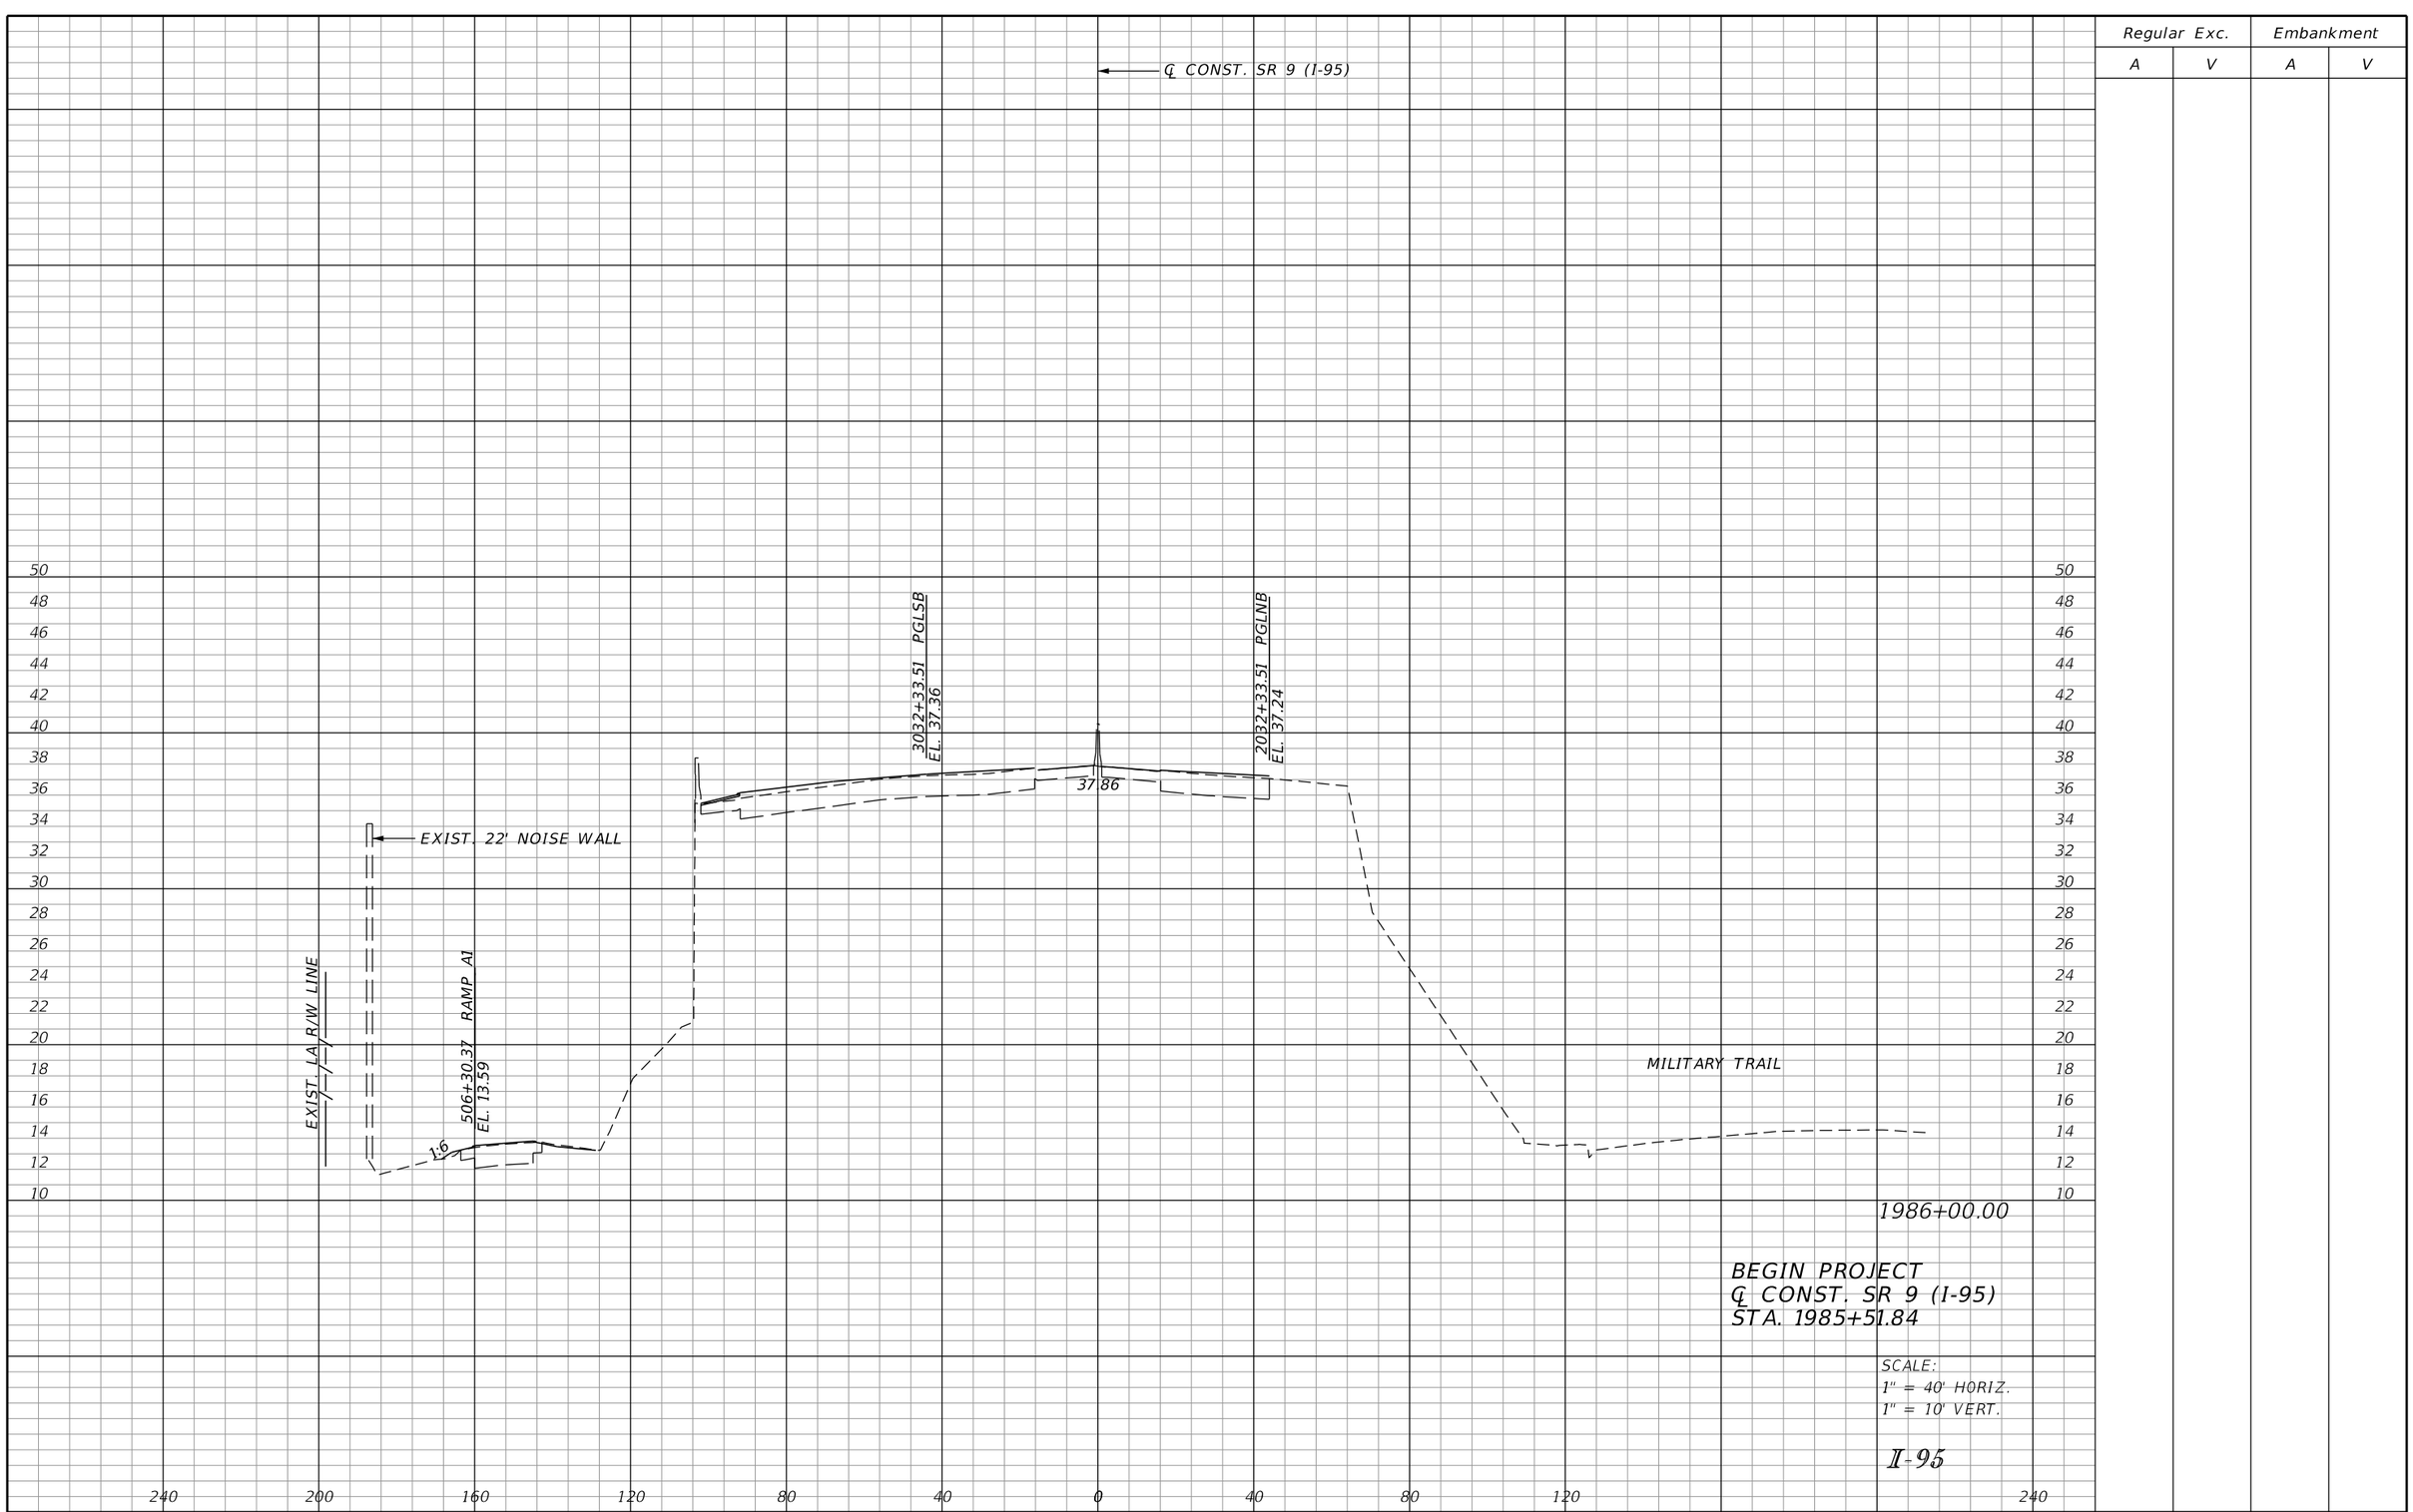

1986+00.00

BEGIN PROJECT
℄ CONST. SR 9 (I-95)
STA. 1985+51.84

SCALE:
1" = 40' HORIZ.
1" = 10' VERT.

I-95

REVISIONS			
DATE	DESCRIPTION	DATE	DESCRIPTION

DOUGLAS R. GREEN, P.E.
P.E. LICENSE NUMBER 42579
RS&H, INC.
3125 W. COMMERCIAL BLVD., SUITE 130
FORT LAUDERDALE, FL 33309-3451
CERTIFICATE OF AUTHORIZATION 5620

STATE OF FLORIDA
DEPARTMENT OF TRANSPORTATION

ROAD NO.	COUNTY	FINANCIAL PROJECT ID
SR 9	PALM BEACH	413265-1-52-01

CROSS SECTIONS

SHEET NO. 114

Regular Exc.		Embankment	
A	V	A	V

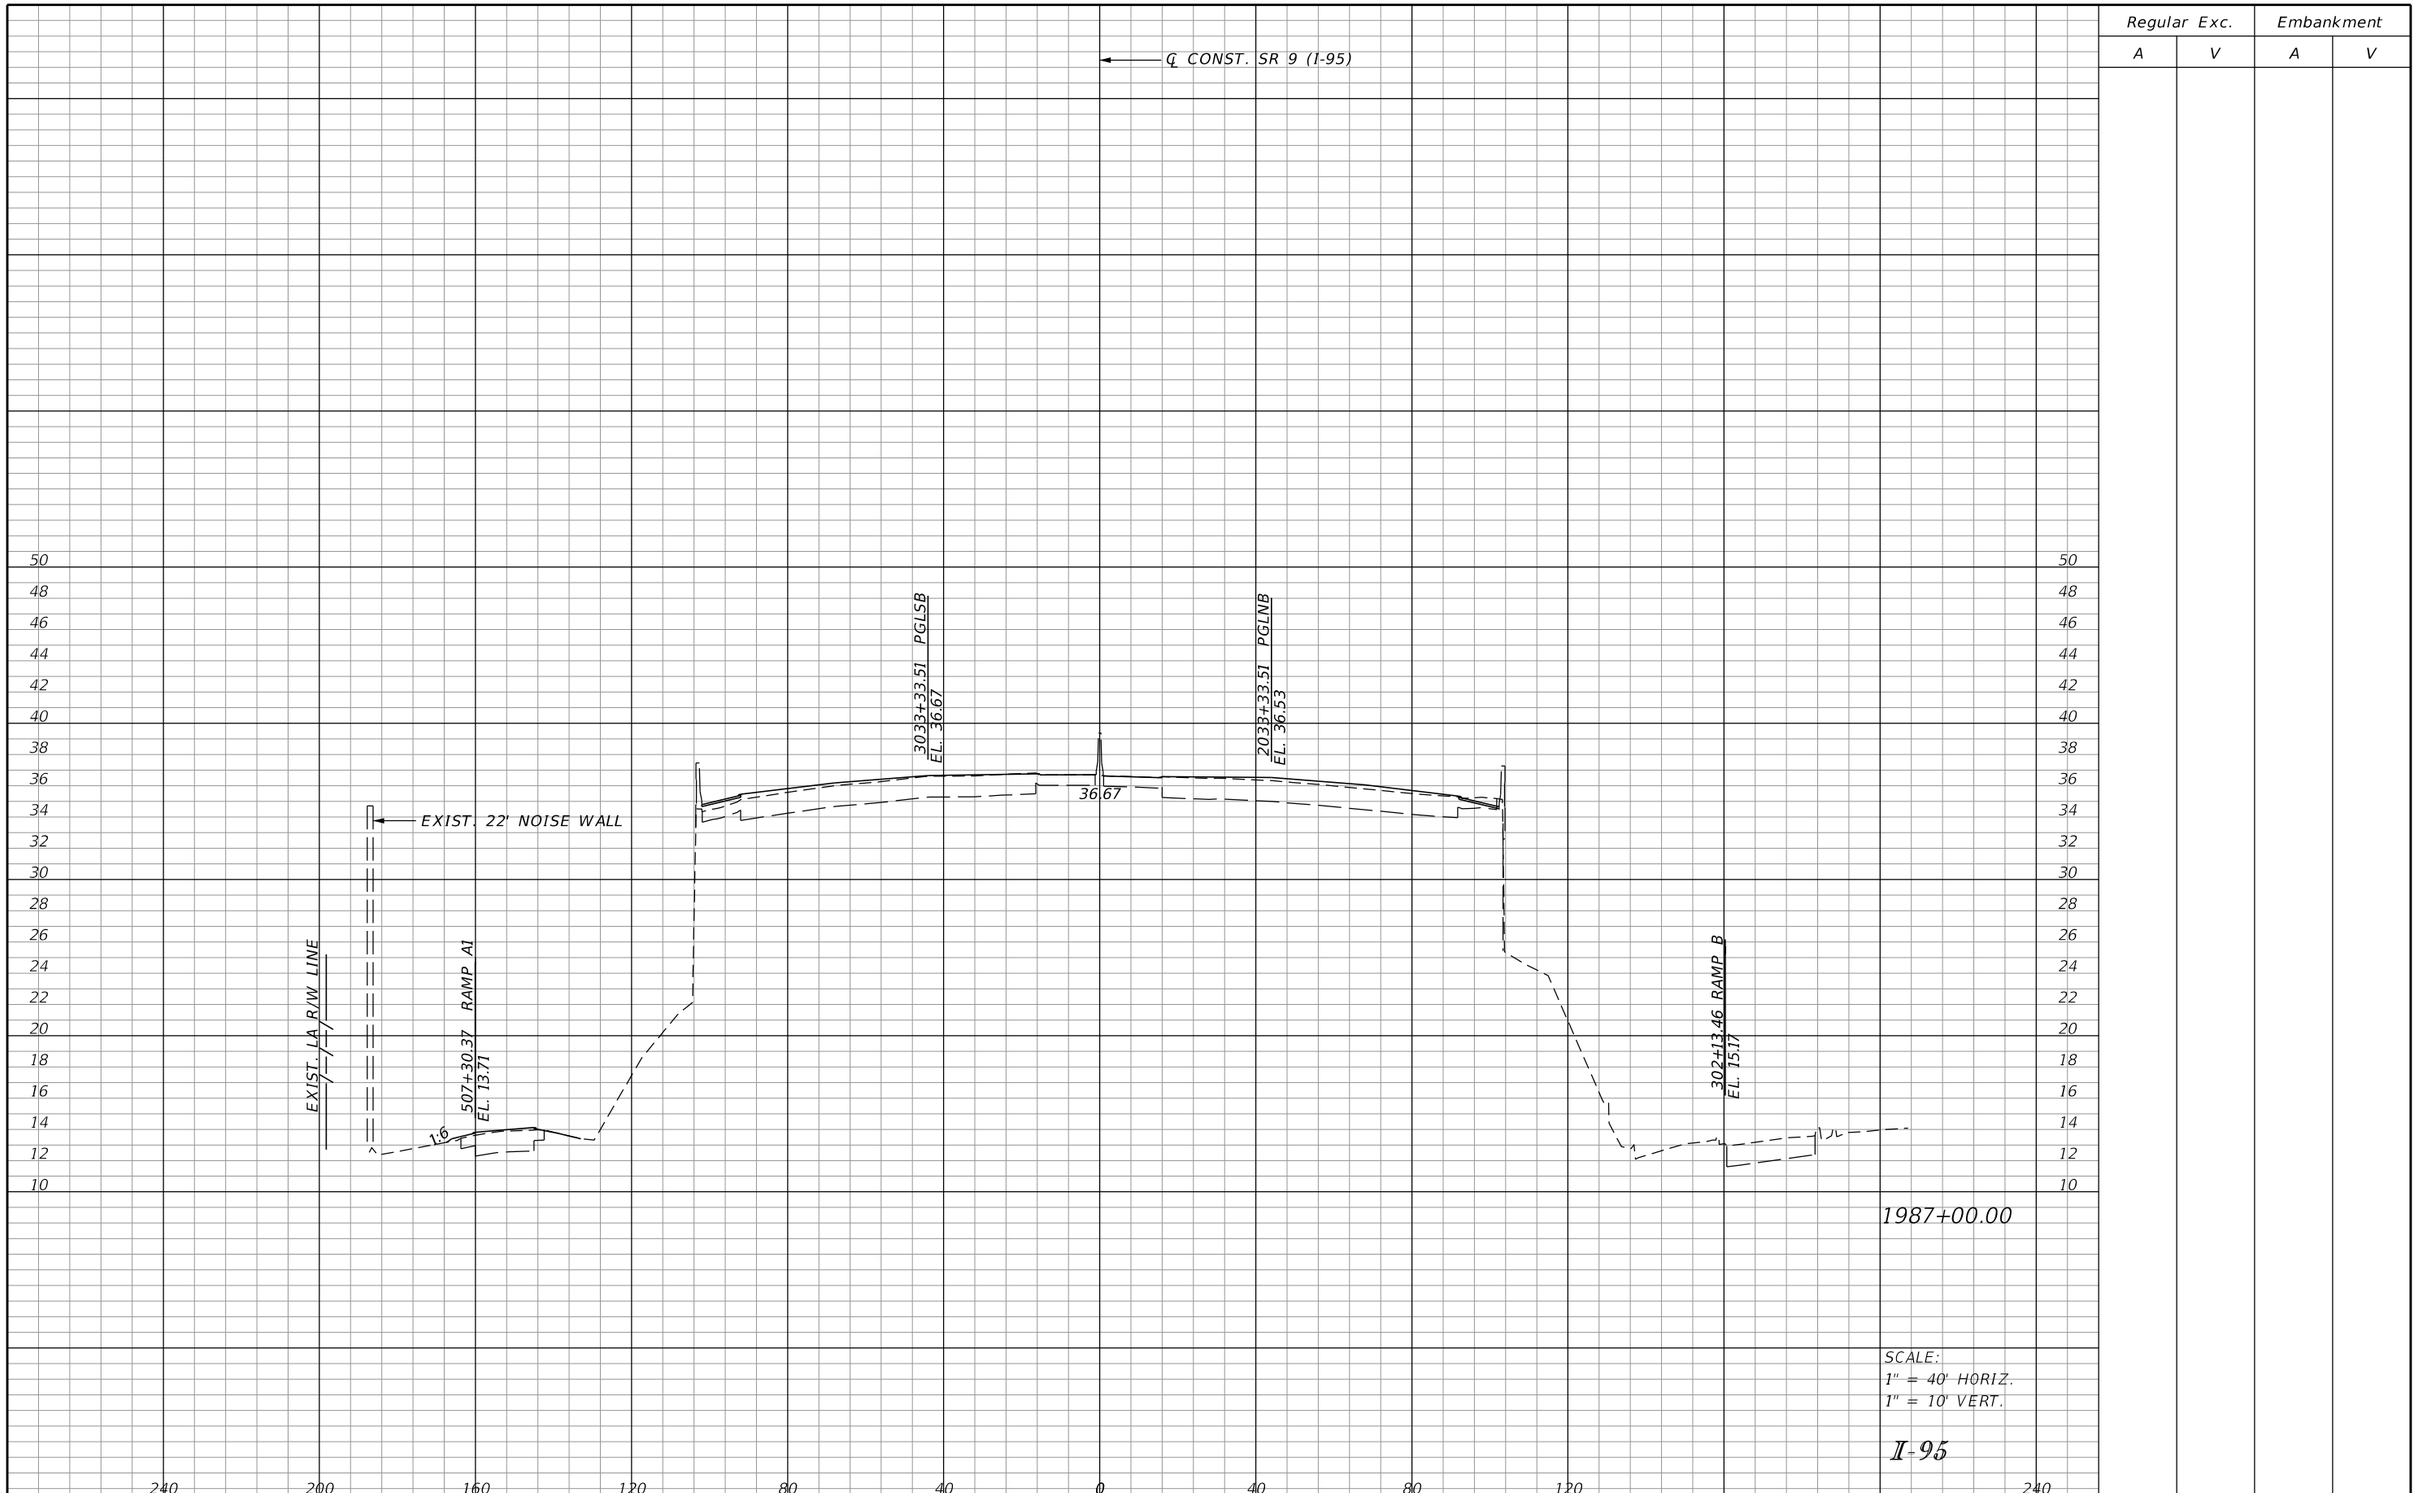

1987+00.00

SCALE:
1" = 40' HORIZ.
1" = 10' VERT.

I-95

REVISIONS			
DATE	DESCRIPTION	DATE	DESCRIPTION

DOUGLAS R. GREEN, P.E.
P.E. LICENSE NUMBER 42579
RS&H, INC.
3125 W. COMMERCIAL BLVD., SUITE 130
FORT LAUDERDALE, FL 33309-3451
CERTIFICATE OF AUTHORIZATION 5620

STATE OF FLORIDA
DEPARTMENT OF TRANSPORTATION

ROAD NO.	COUNTY	FINANCIAL PROJECT ID
SR 9	PALM BEACH	413265-1-52-01

CROSS SECTIONS

SHEET NO. 115

Regular Exc.		Embankment	
A	V	A	V

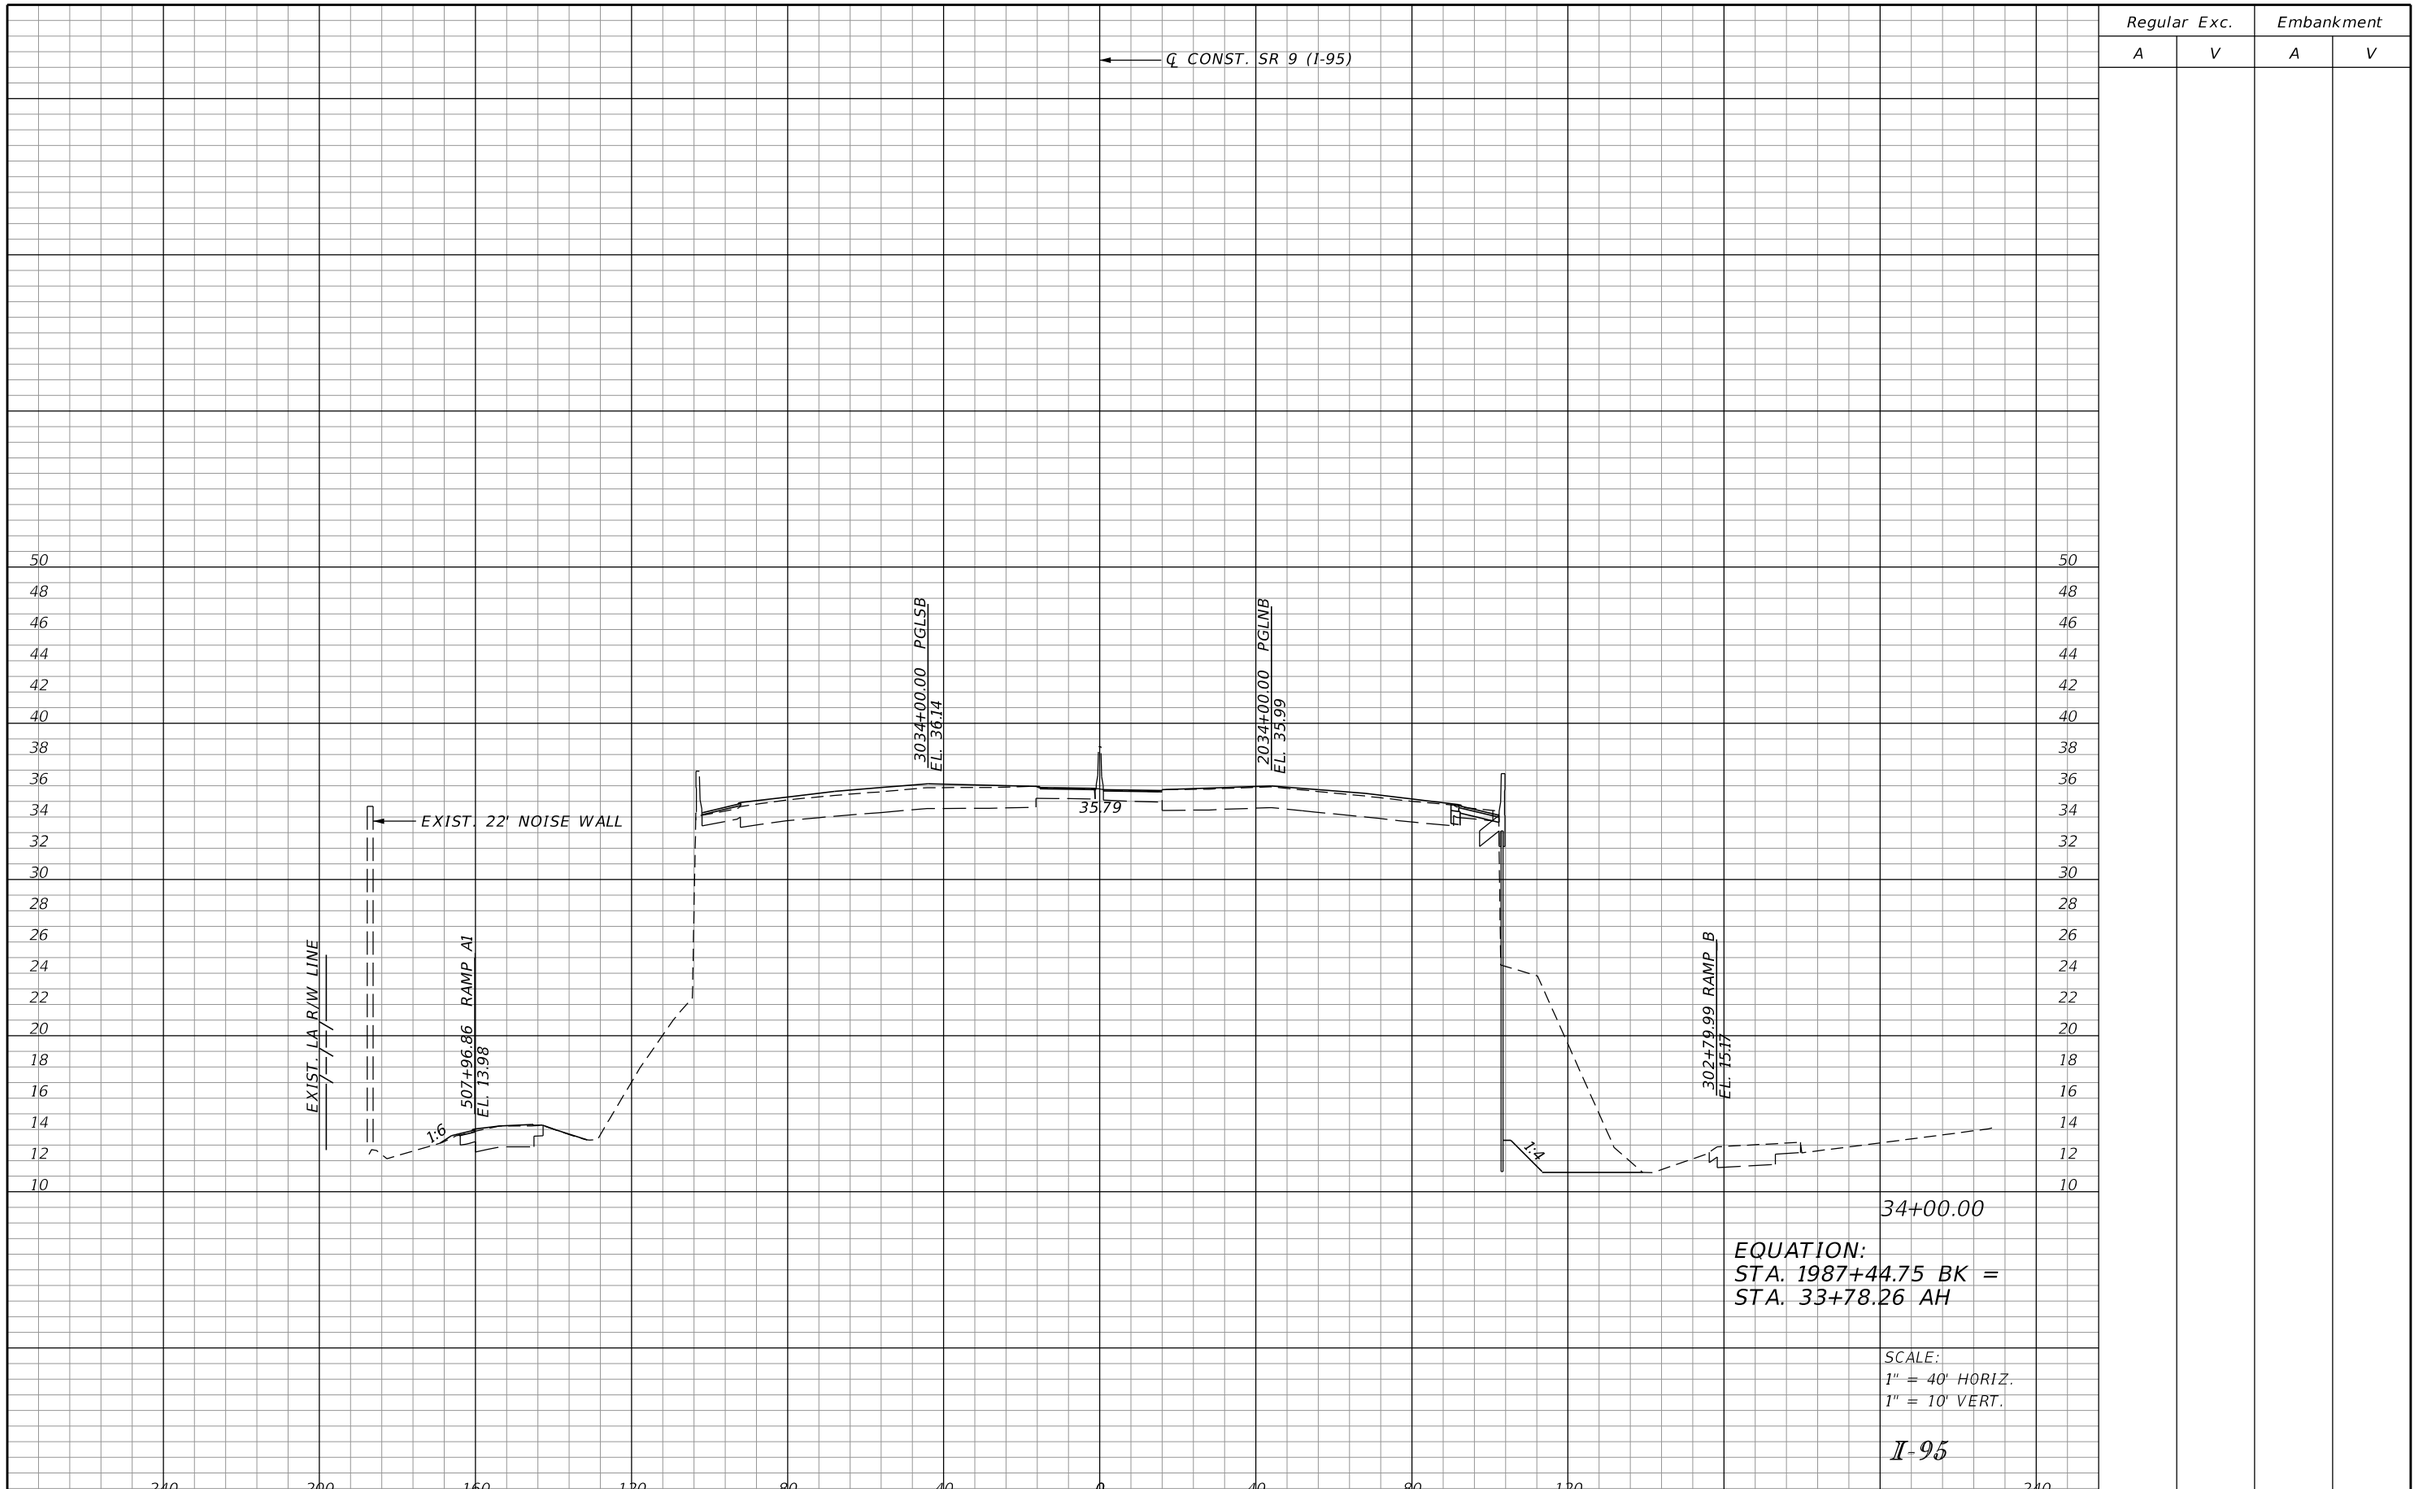

34+00.00

EQUATION:
STA. 1987+44.75 BK =
STA. 33+78.26 AH

SCALE:
1" = 40' HORIZ.
1" = 10' VERT.

I-95

REVISIONS			
DATE	DESCRIPTION	DATE	DESCRIPTION

DOUGLAS R. GREEN, P.E.
P.E. LICENSE NUMBER 42579
RS&H, INC.
3125 W. COMMERCIAL BLVD., SUITE 130
FORT LAUDERDALE, FL 33309-3451
CERTIFICATE OF AUTHORIZATION 5620

STATE OF FLORIDA
DEPARTMENT OF TRANSPORTATION

ROAD NO.	COUNTY	FINANCIAL PROJECT ID
SR 9	PALM BEACH	413265-1-52-01

CROSS SECTIONS

SHEET NO. 116

Regular Exc.		Embankment	
A	V	A	V

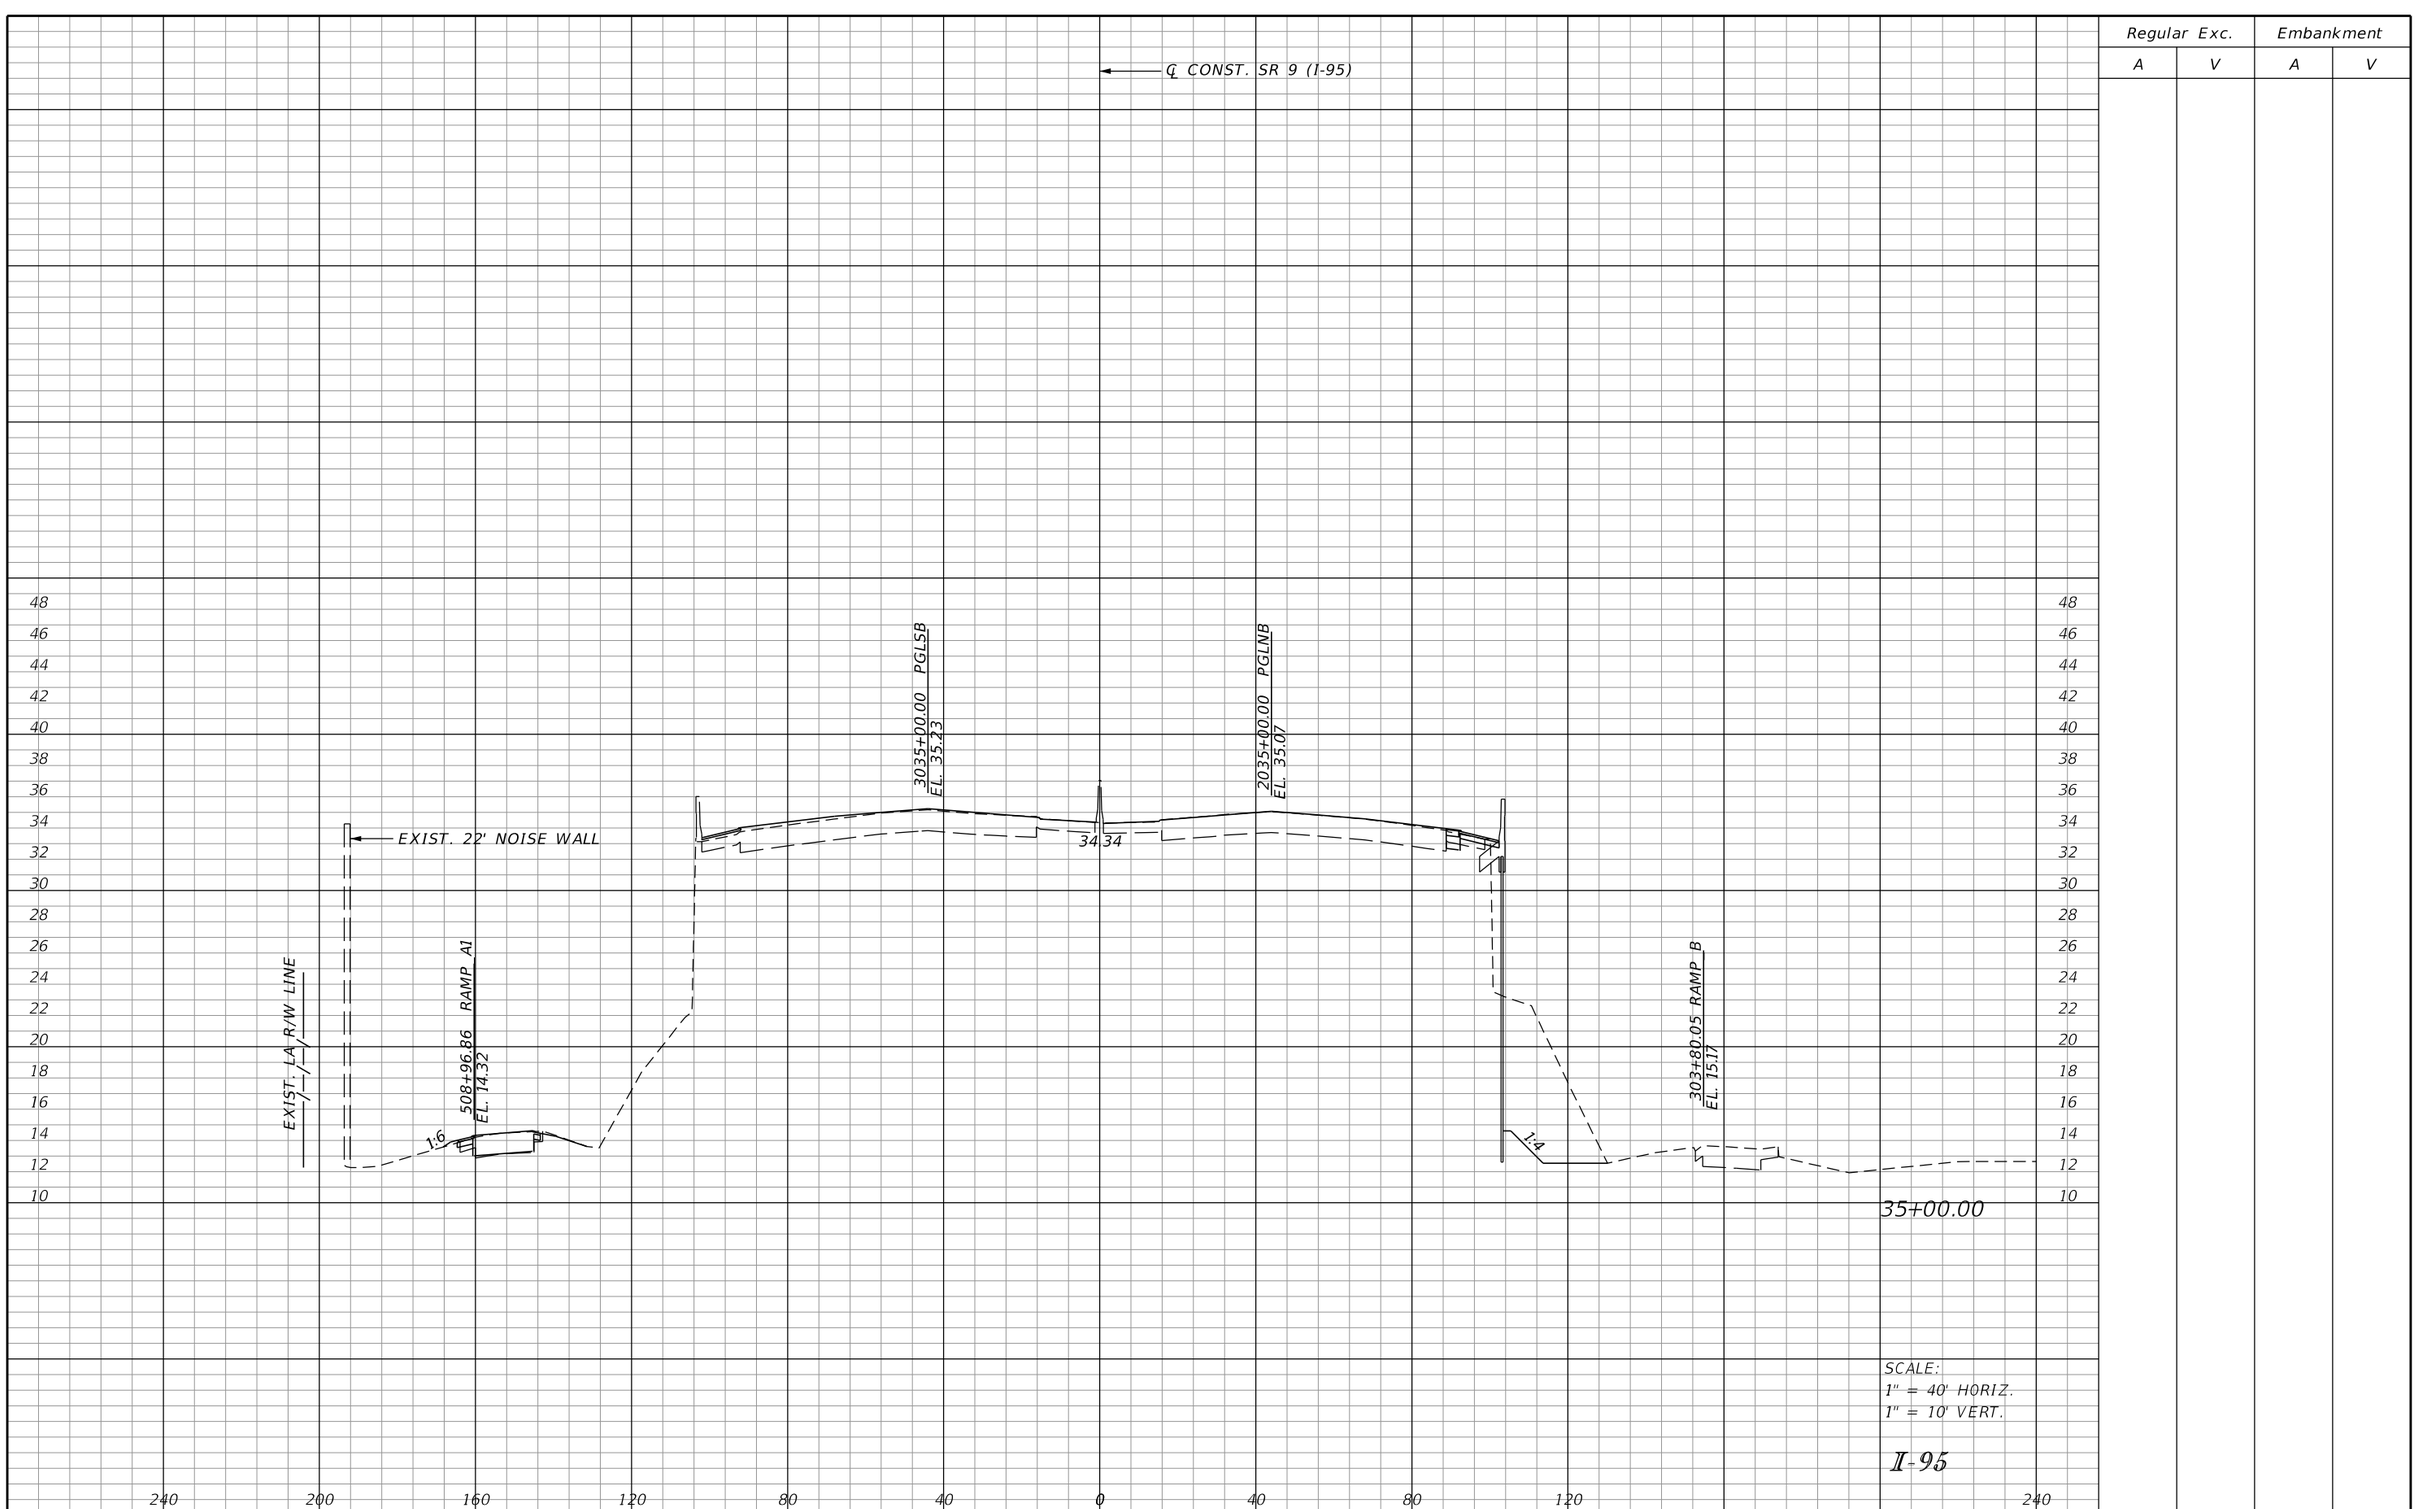

SCALE:
1" = 40' HORIZ.
1" = 10' VERT.

I-95

REVISIONS			
DATE	DESCRIPTION	DATE	DESCRIPTION

DOUGLAS R. GREEN, P.E.
P.E. LICENSE NUMBER 42579
RS&H, INC.
3125 W. COMMERCIAL BLVD., SUITE 130
FORT LAUDERDALE, FL 33309-3451
CERTIFICATE OF AUTHORIZATION 5620

STATE OF FLORIDA
DEPARTMENT OF TRANSPORTATION

ROAD NO.	COUNTY	FINANCIAL PROJECT ID
SR 9	PALM BEACH	413265-1-52-01

CROSS SECTIONS

SHEET NO. 117

Regular Exc.		Embankment	
A	V	A	V

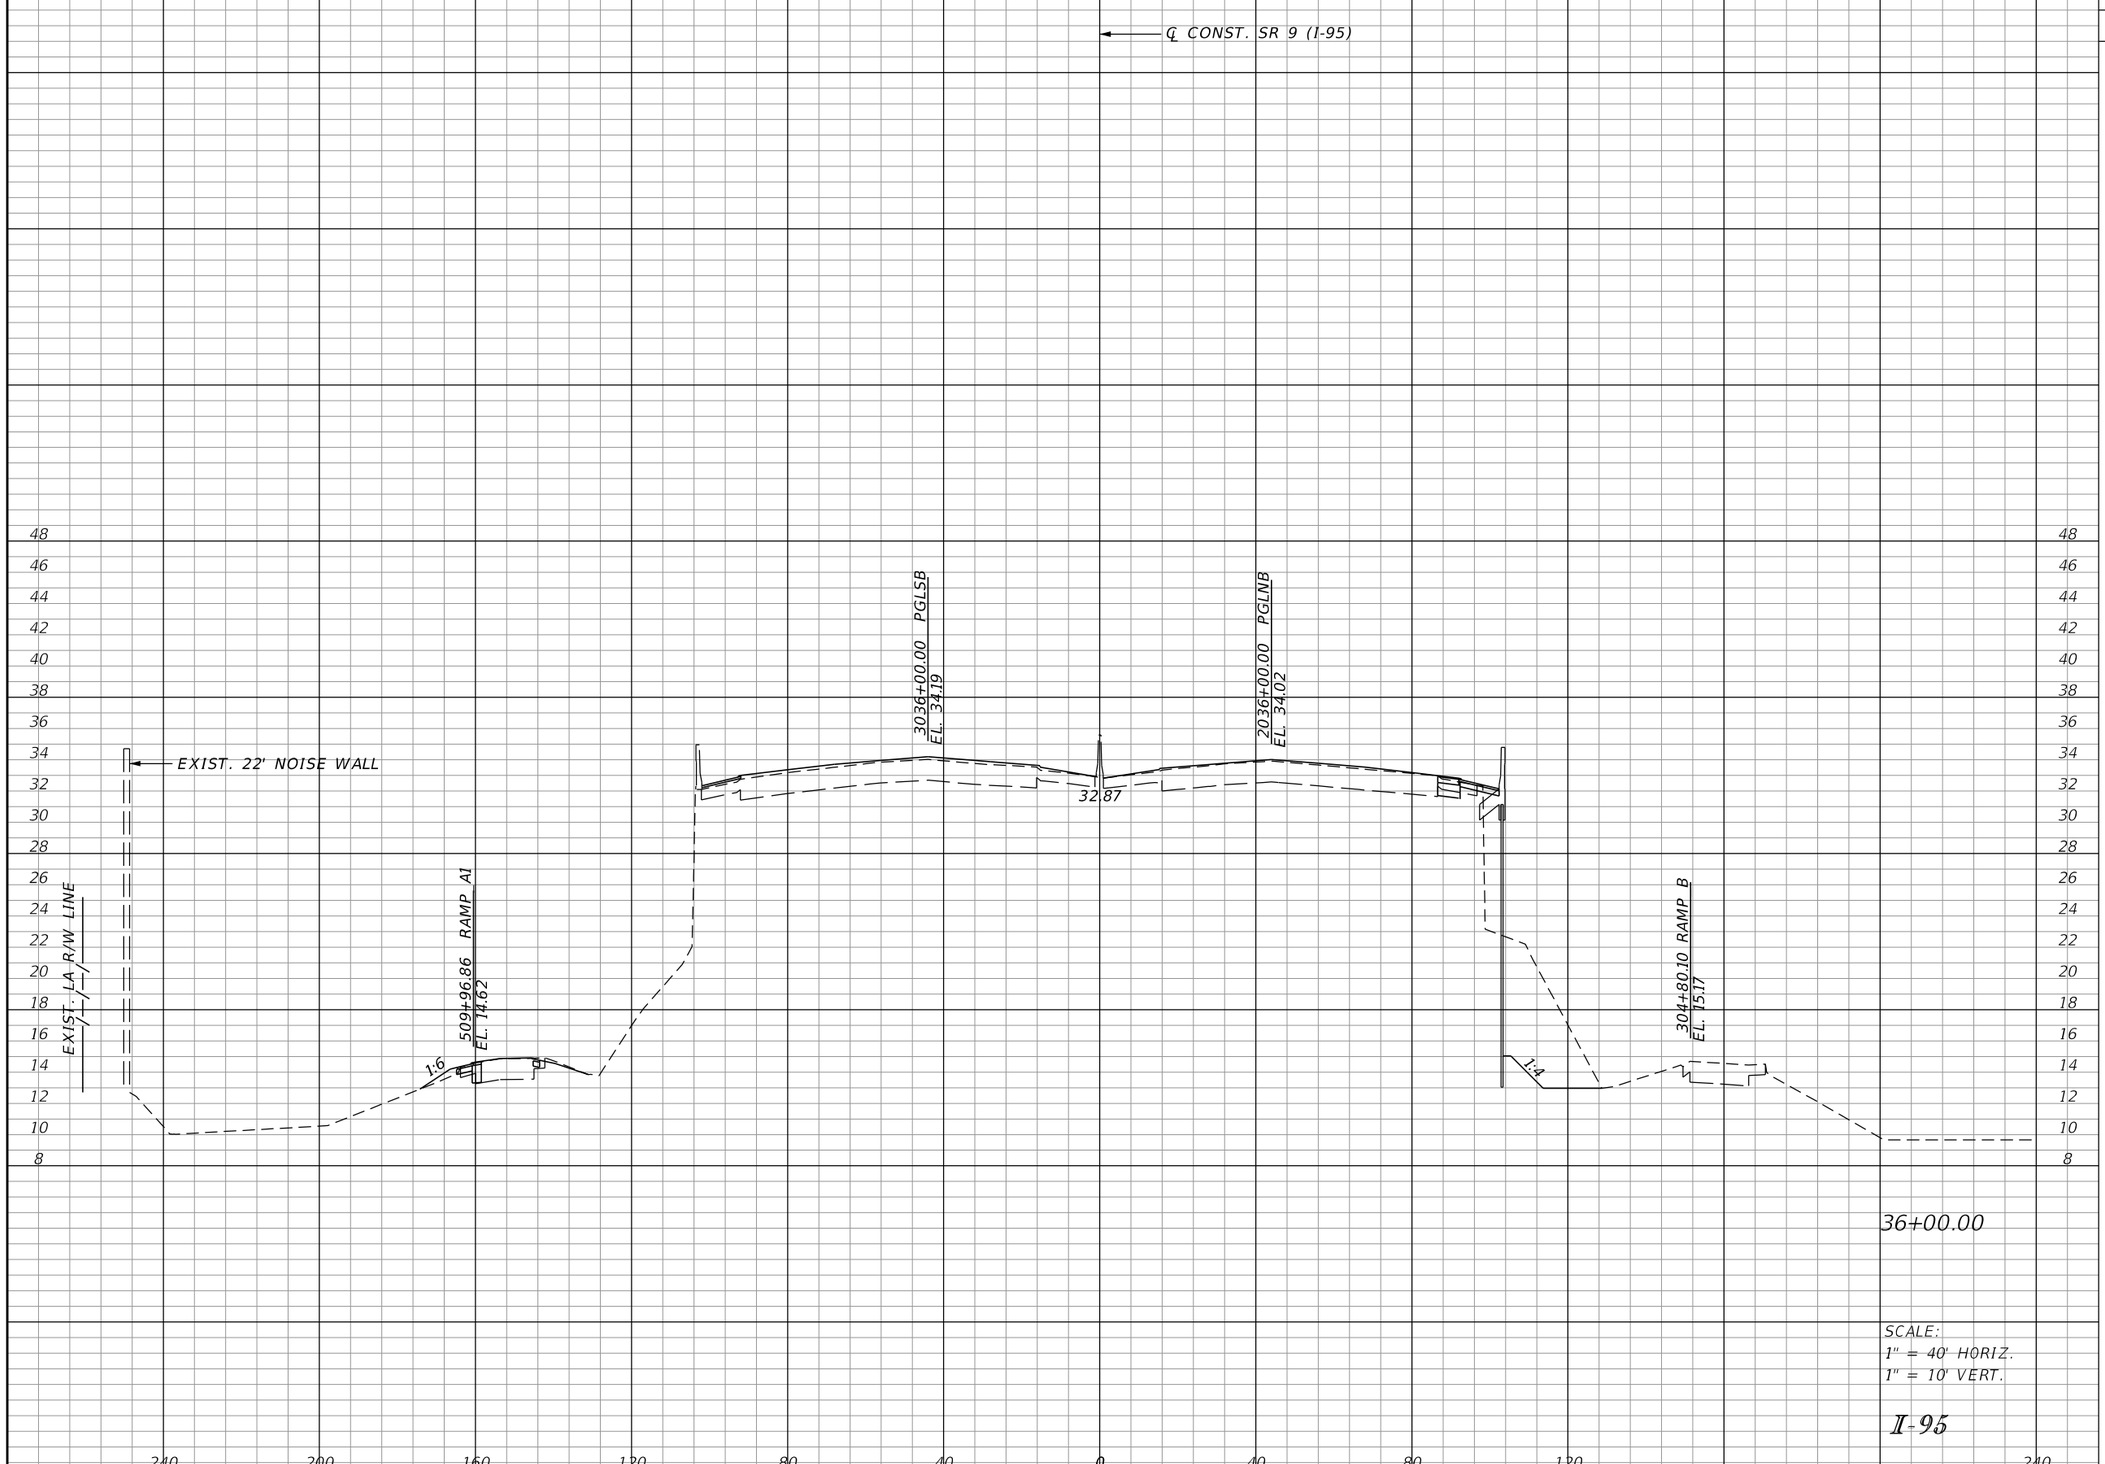

36+00.00

SCALE:
1" = 40' HORIZ.
1" = 10' VERT.

I-95

REVISIONS			
DATE	DESCRIPTION	DATE	DESCRIPTION

DOUGLAS R. GREEN, P.E.
P.E. LICENSE NUMBER 42579
RS&H, INC.
3125 W. COMMERCIAL BLVD., SUITE 130
FORT LAUDERDALE, FL 33309-3451
CERTIFICATE OF AUTHORIZATION 5620

STATE OF FLORIDA
DEPARTMENT OF TRANSPORTATION

ROAD NO.	COUNTY	FINANCIAL PROJECT ID
SR 9	PALM BEACH	413265-1-52-01

CROSS SECTIONS

SHEET NO. 118

Regular Exc.		Embankment	
A	V	A	V

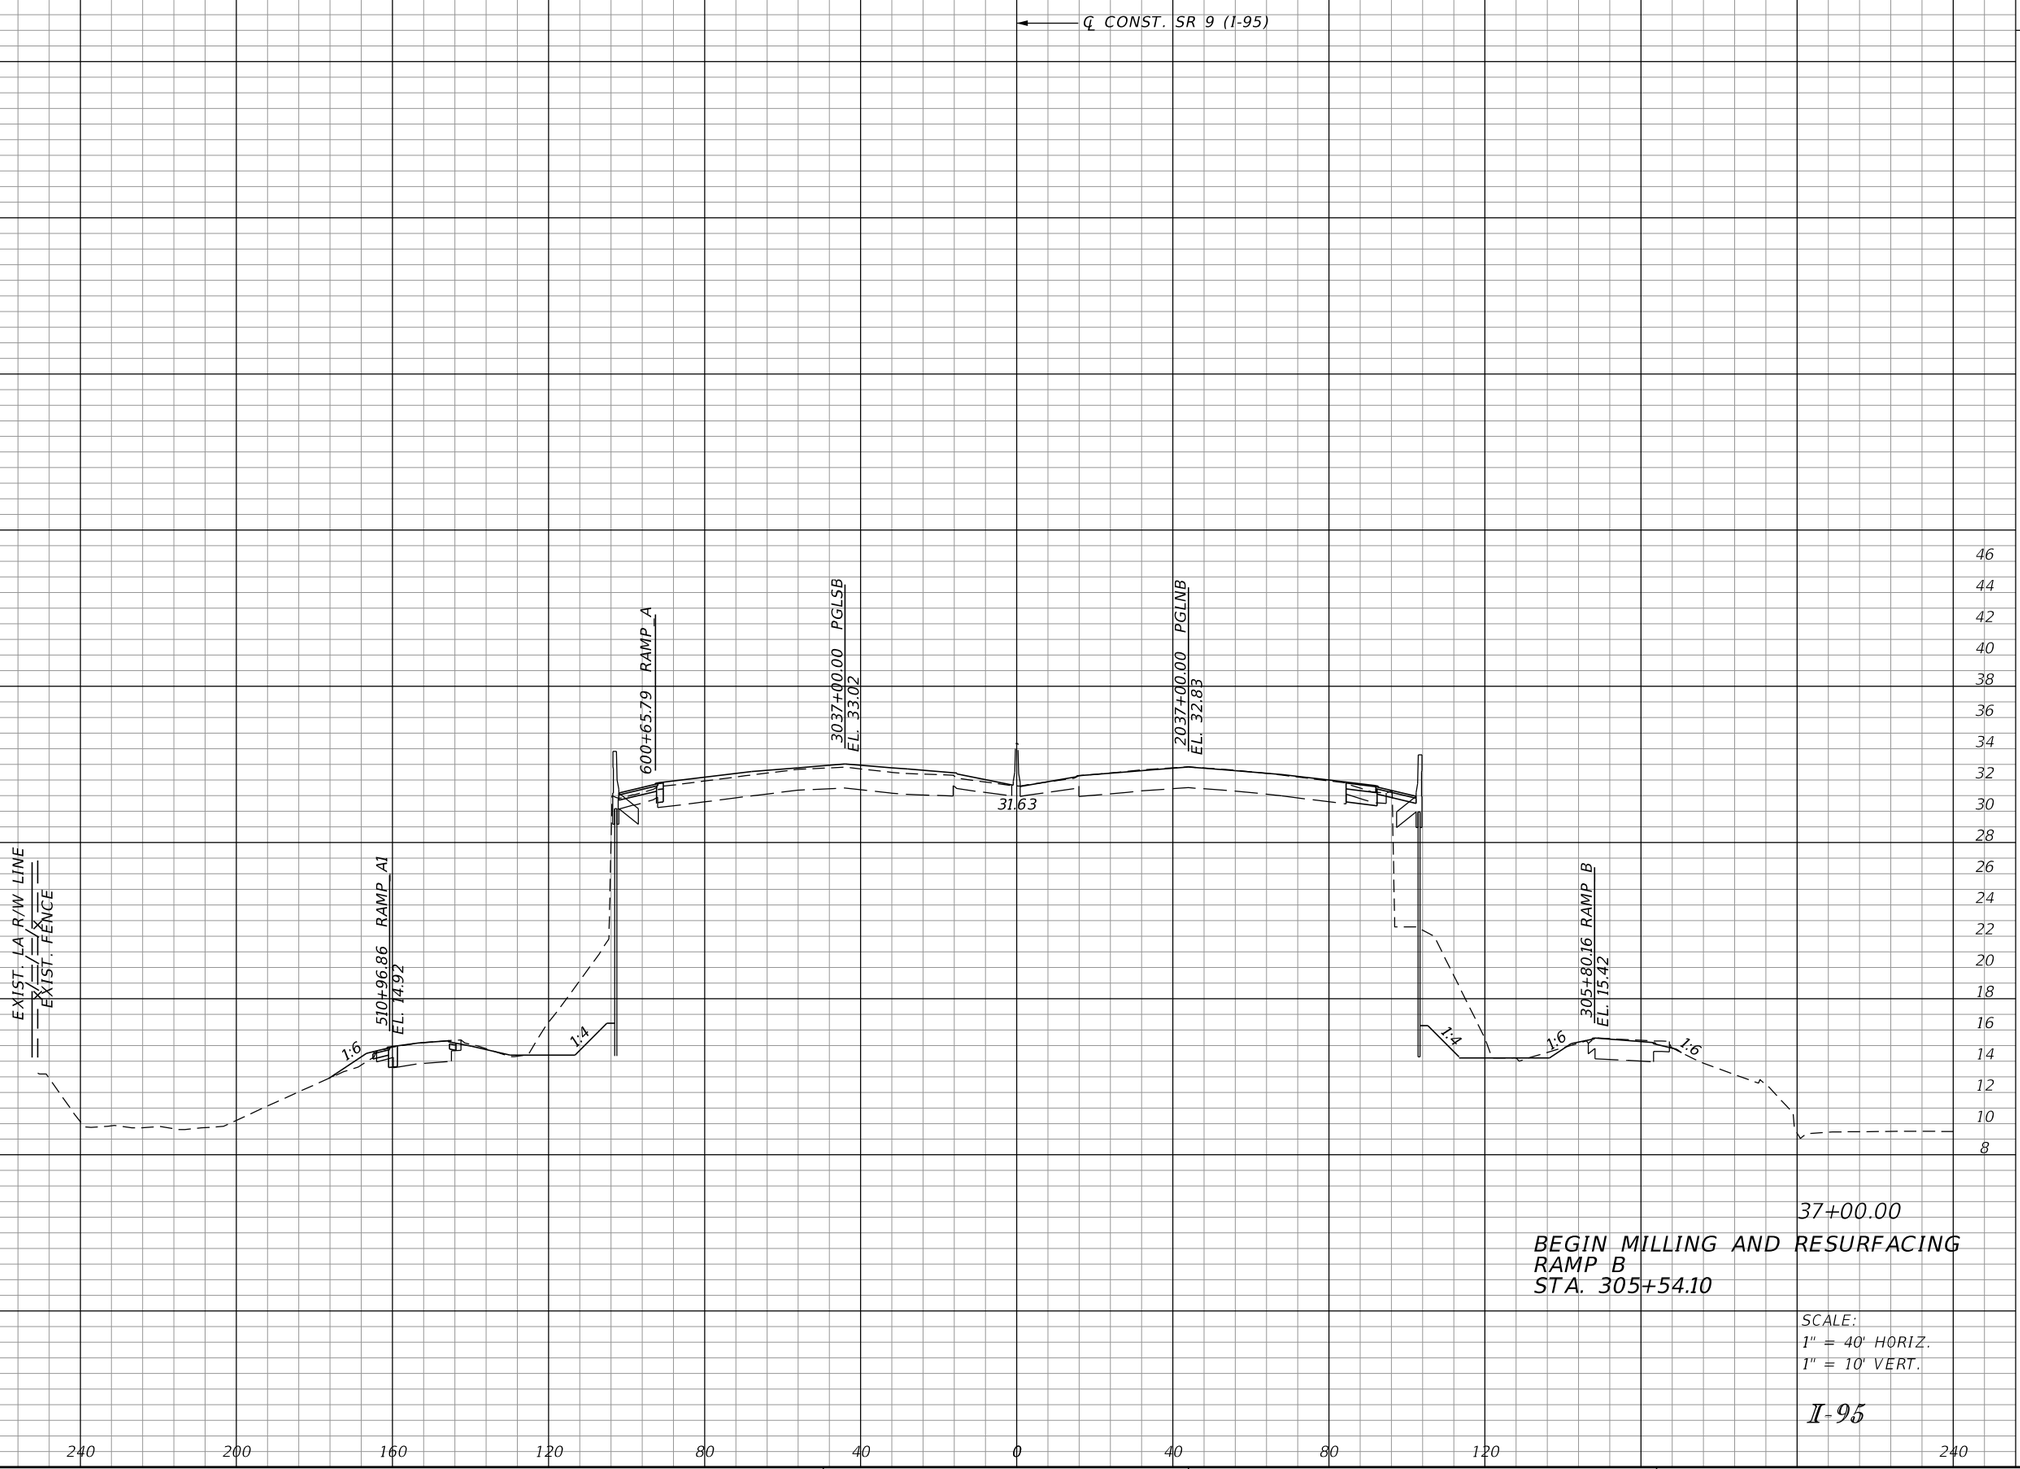

37+00.00

BEGIN MILLING AND RESURFACING
RAMP B
STA. 305+54.10

SCALE:
1" = 40' HORIZ.
1" = 10' VERT.

I-95

REVISIONS			
DATE	DESCRIPTION	DATE	DESCRIPTION

DOUGLAS R. GREEN, P.E.
P.E. LICENSE NUMBER 42579
RS&H, INC.
3125 W. COMMERCIAL BLVD., SUITE 130
FORT LAUDERDALE, FL 33309-3451
CERTIFICATE OF AUTHORIZATION 5620

STATE OF FLORIDA
DEPARTMENT OF TRANSPORTATION

ROAD NO.	COUNTY	FINANCIAL PROJECT ID
SR 9	PALM BEACH	413265-1-52-01

CROSS SECTIONS

SHEET NO. 119

Regular Exc.		Embankment	
A	V	A	V

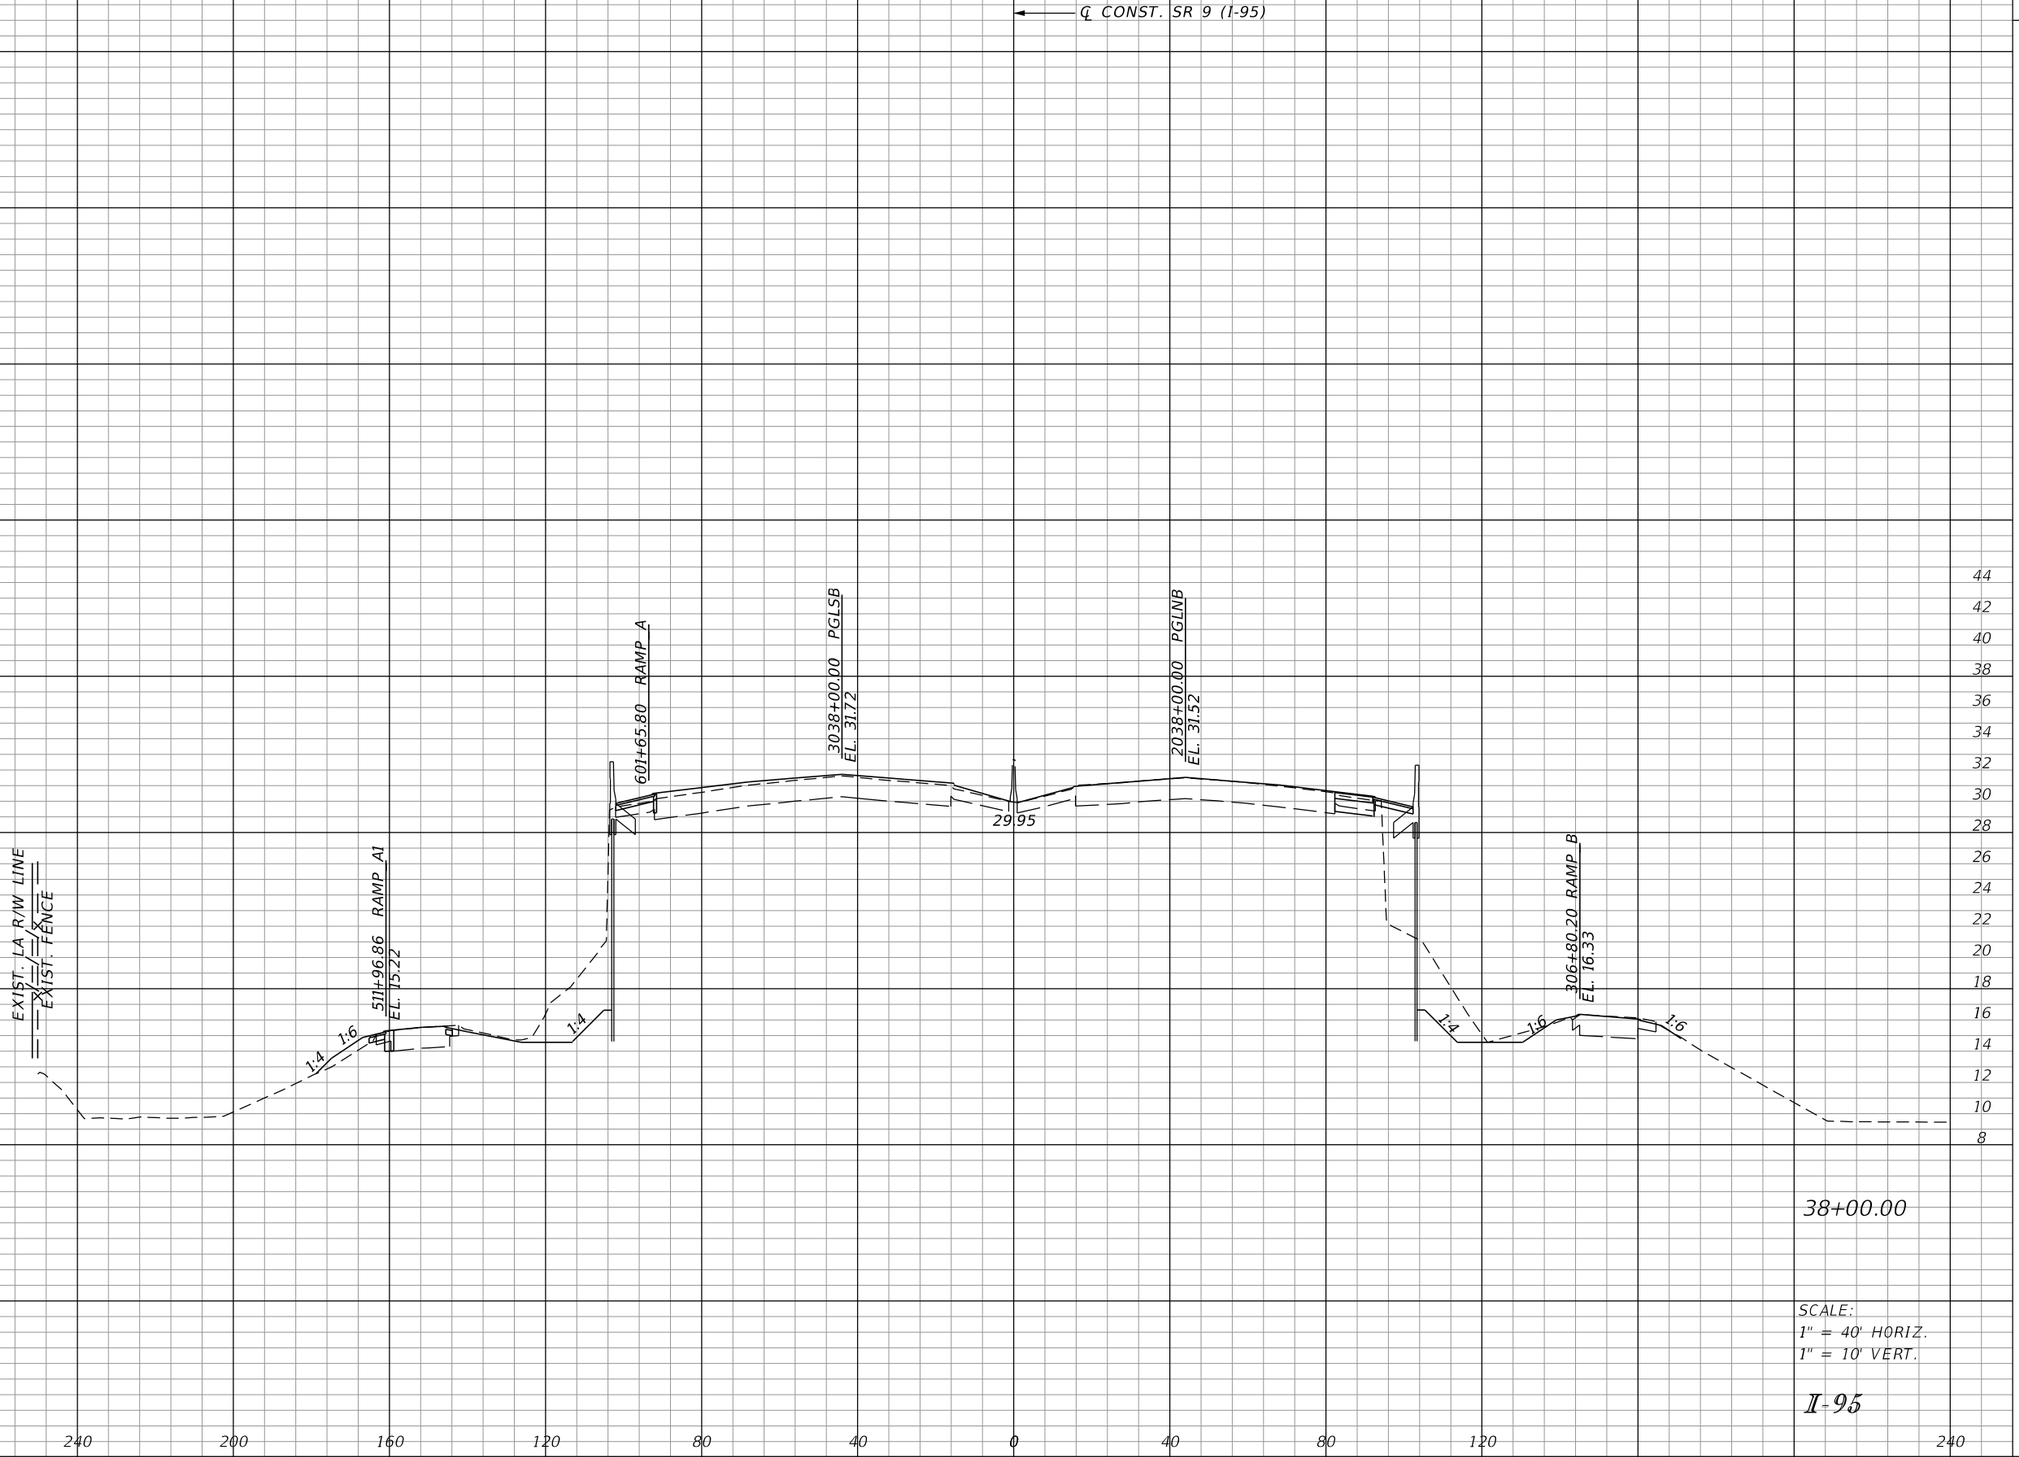

38+00.00

SCALE:
1" = 40' HORIZ.
1" = 10' VERT.

I-95

REVISIONS			
DATE	DESCRIPTION	DATE	DESCRIPTION

DOUGLAS R. GREEN, P.E.
P.E. LICENSE NUMBER 42579
RS&H, INC.
3125 W. COMMERCIAL BLVD., SUITE 130
FORT LAUDERDALE, FL 33309-3451
CERTIFICATE OF AUTHORIZATION 5620

STATE OF FLORIDA
DEPARTMENT OF TRANSPORTATION

ROAD NO.	COUNTY	FINANCIAL PROJECT ID
SR 9	PALM BEACH	413265-1-52-01

CROSS SECTIONS

SHEET NO. 120

Regular Exc.		Embankment	
A	V	A	V

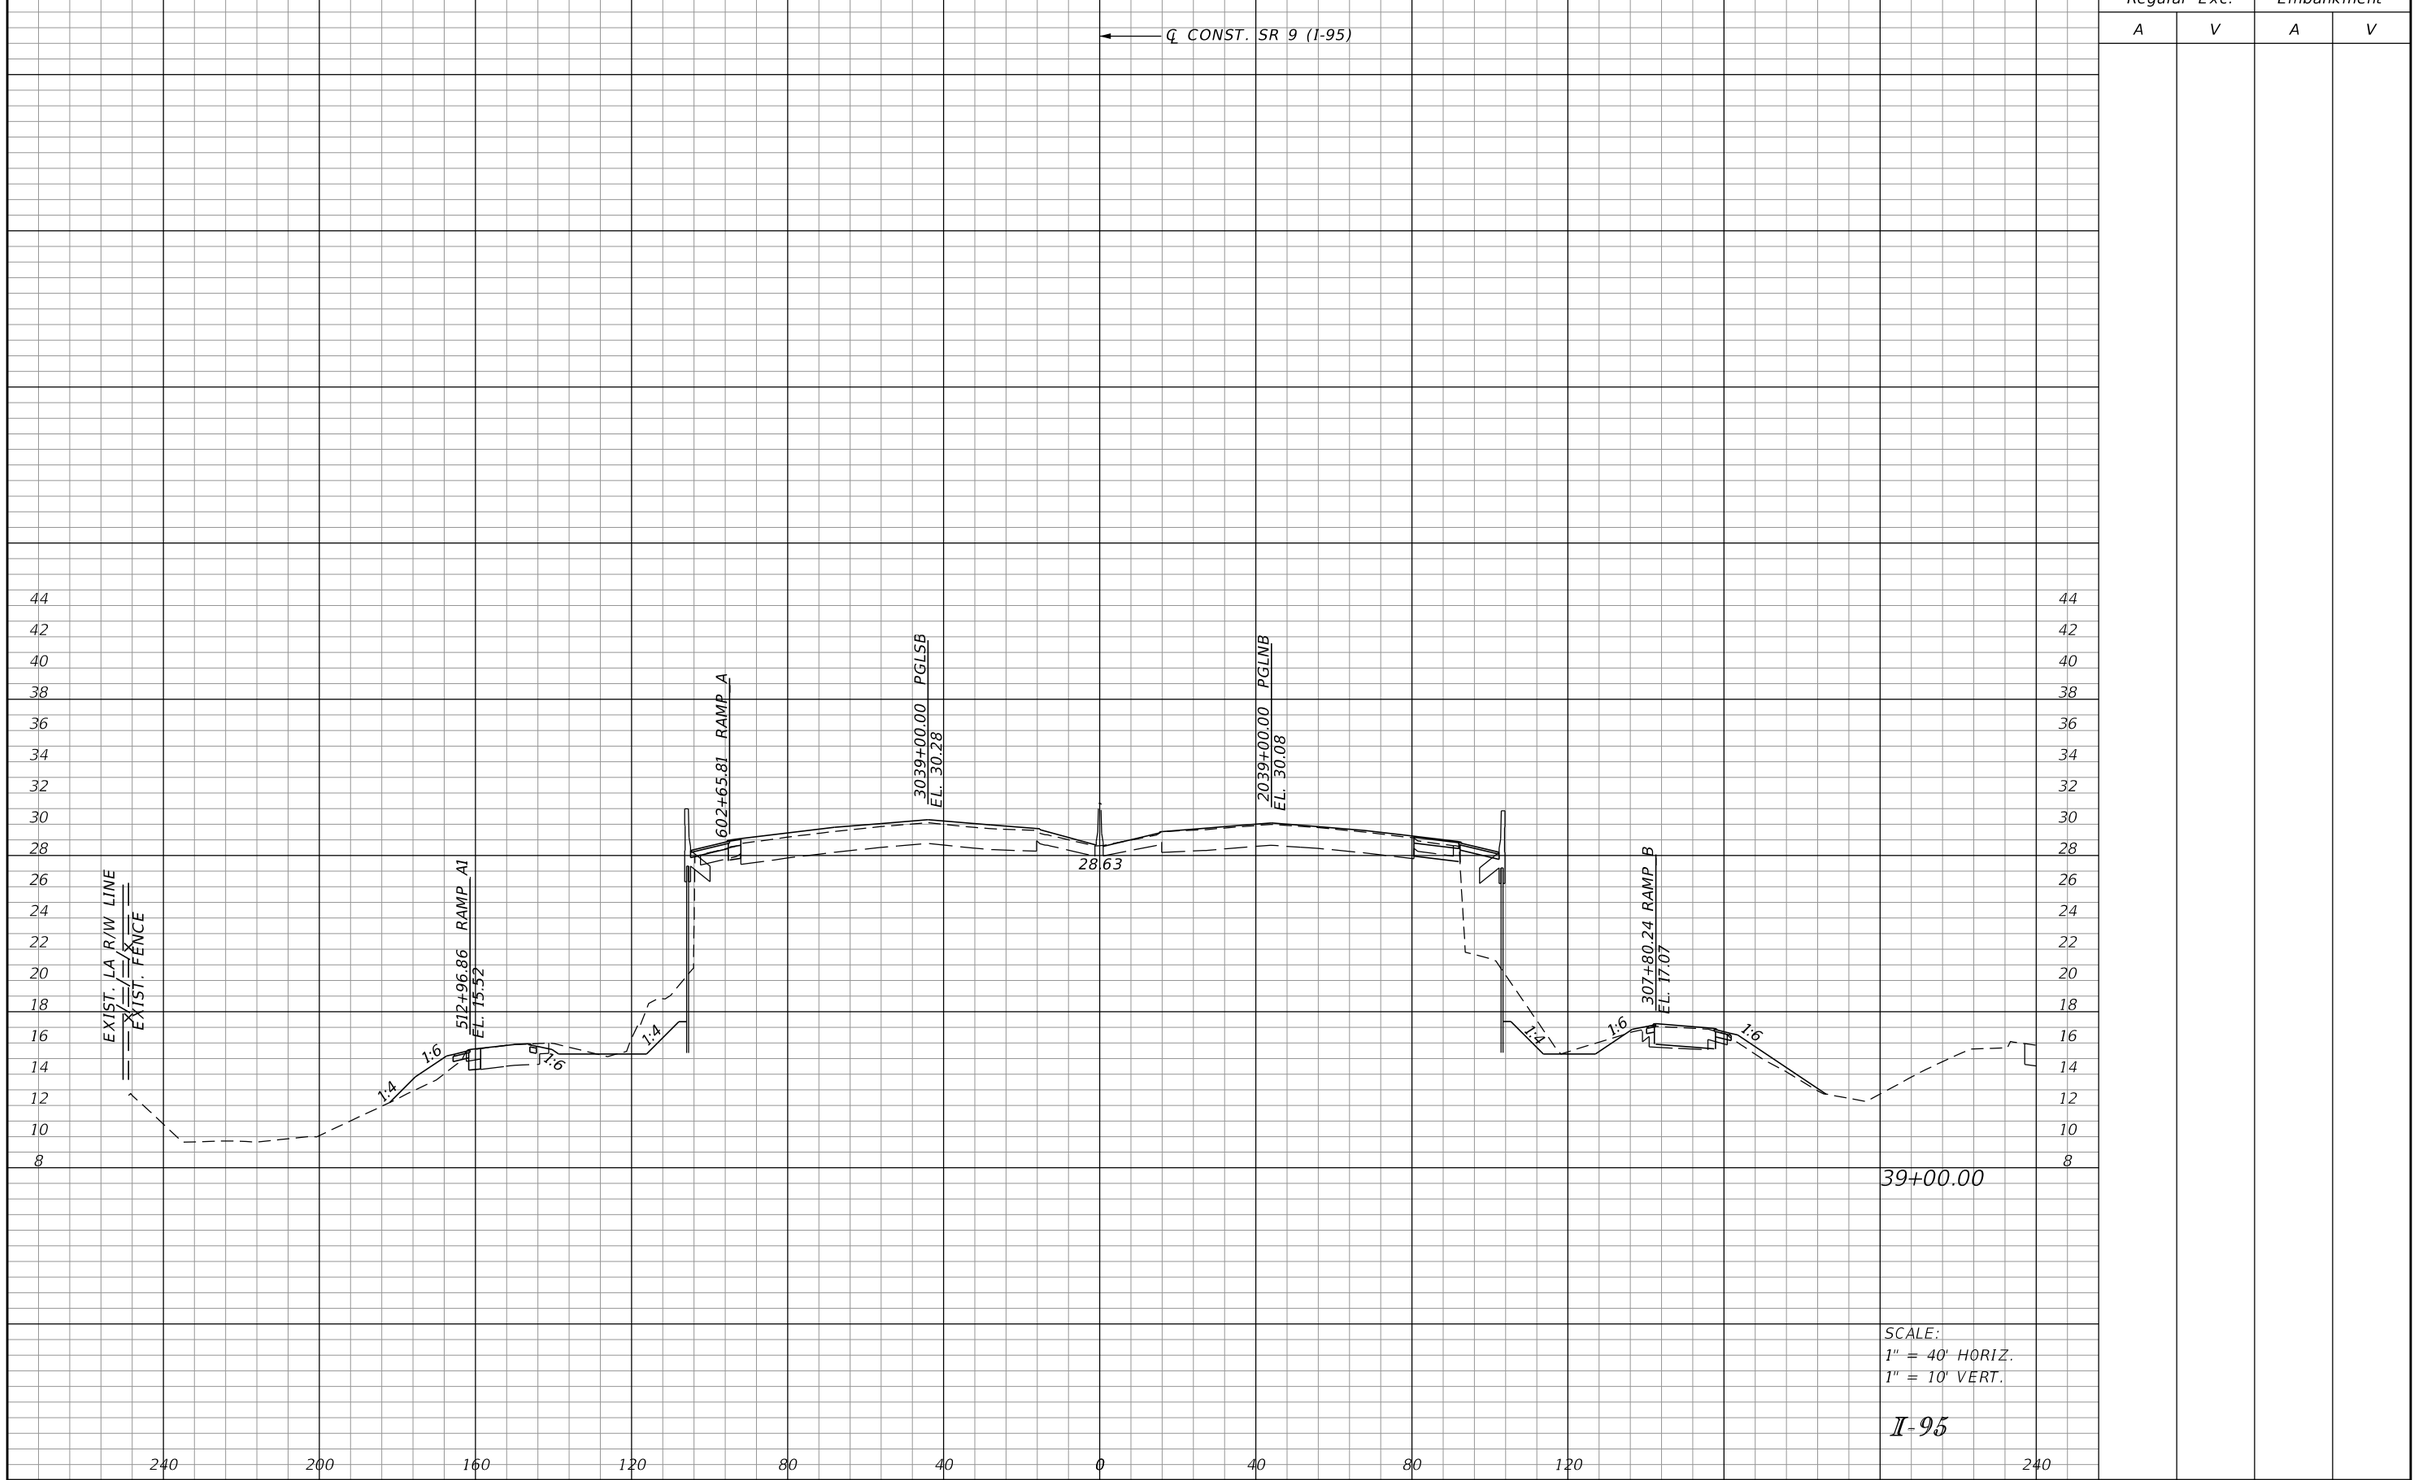

SCALE:
1" = 40' HORIZ.
1" = 10' VERT.

I-95

REVISIONS			
DATE	DESCRIPTION	DATE	DESCRIPTION

DOUGLAS R. GREEN, P.E.
P.E. LICENSE NUMBER 42579
RS&H, INC.
3125 W. COMMERCIAL BLVD., SUITE 130
FORT LAUDERDALE, FL 33309-3451
CERTIFICATE OF AUTHORIZATION 5620

STATE OF FLORIDA
DEPARTMENT OF TRANSPORTATION

ROAD NO.	COUNTY	FINANCIAL PROJECT ID
SR 9	PALM BEACH	413265-1-52-01

CROSS SECTIONS

SHEET NO. 121

Regular Exc.		Embankment	
A	V	A	V

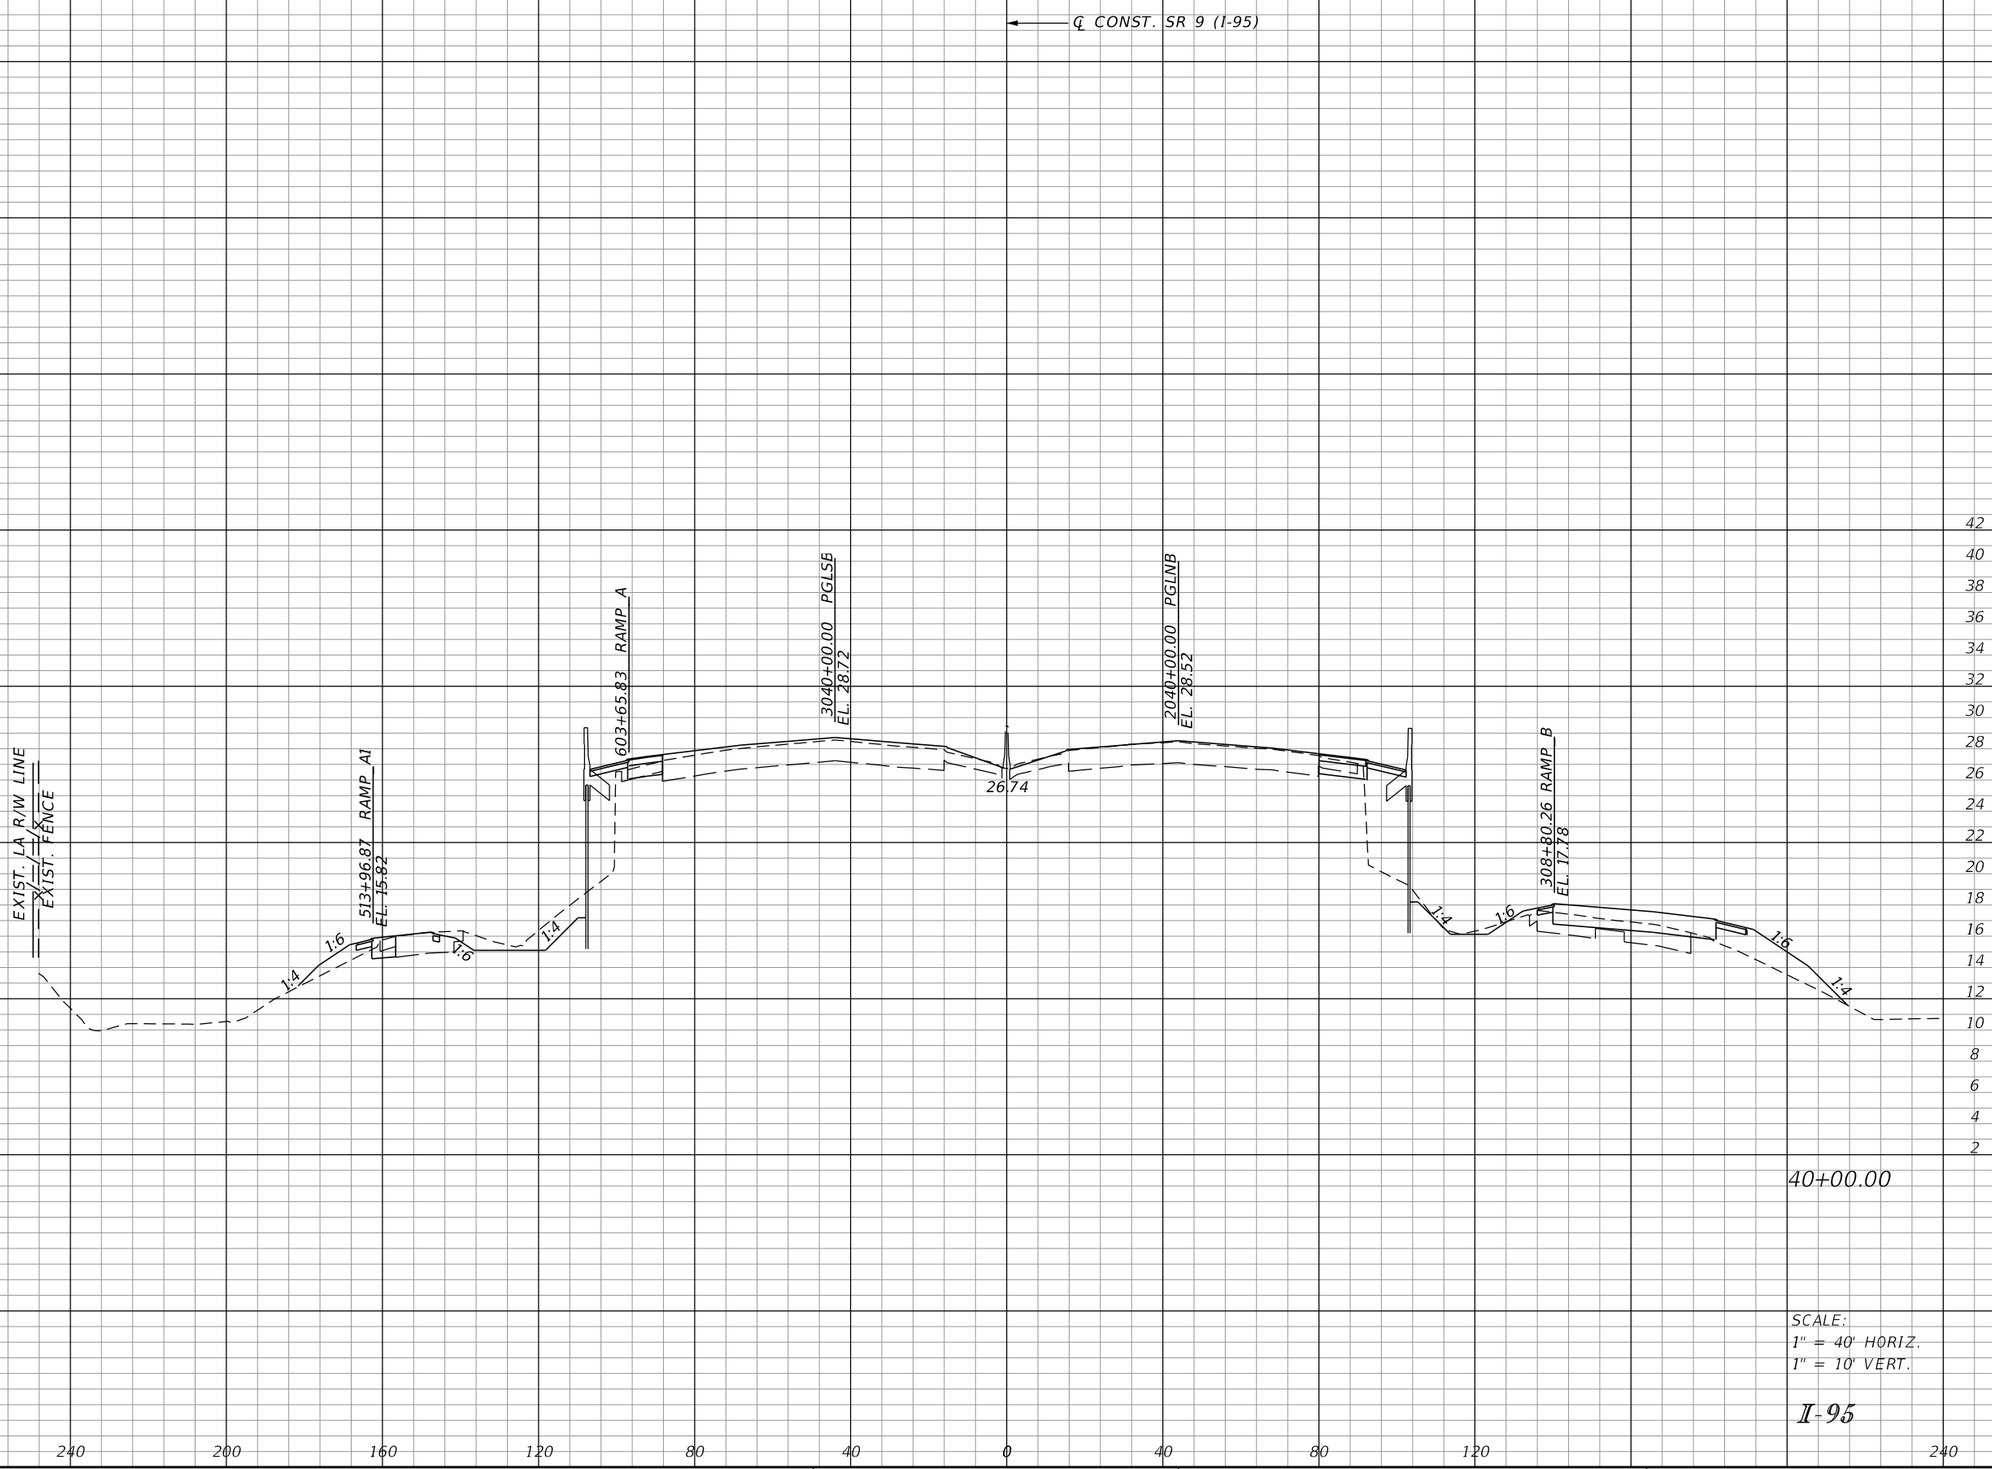

REVISIONS			
DATE	DESCRIPTION	DATE	DESCRIPTION

DOUGLAS R. GREEN, P.E.
P.E. LICENSE NUMBER 42579
RS&H, INC.
3125 W. COMMERCIAL BLVD., SUITE 130
FORT LAUDERDALE, FL 33309-3451
CERTIFICATE OF AUTHORIZATION 5620

STATE OF FLORIDA
DEPARTMENT OF TRANSPORTATION

ROAD NO.	COUNTY	FINANCIAL PROJECT ID
SR 9	PALM BEACH	413265-1-52-01

CROSS SECTIONS

SHEET NO. 122

Regular Exc.		Embankment	
A	V	A	V

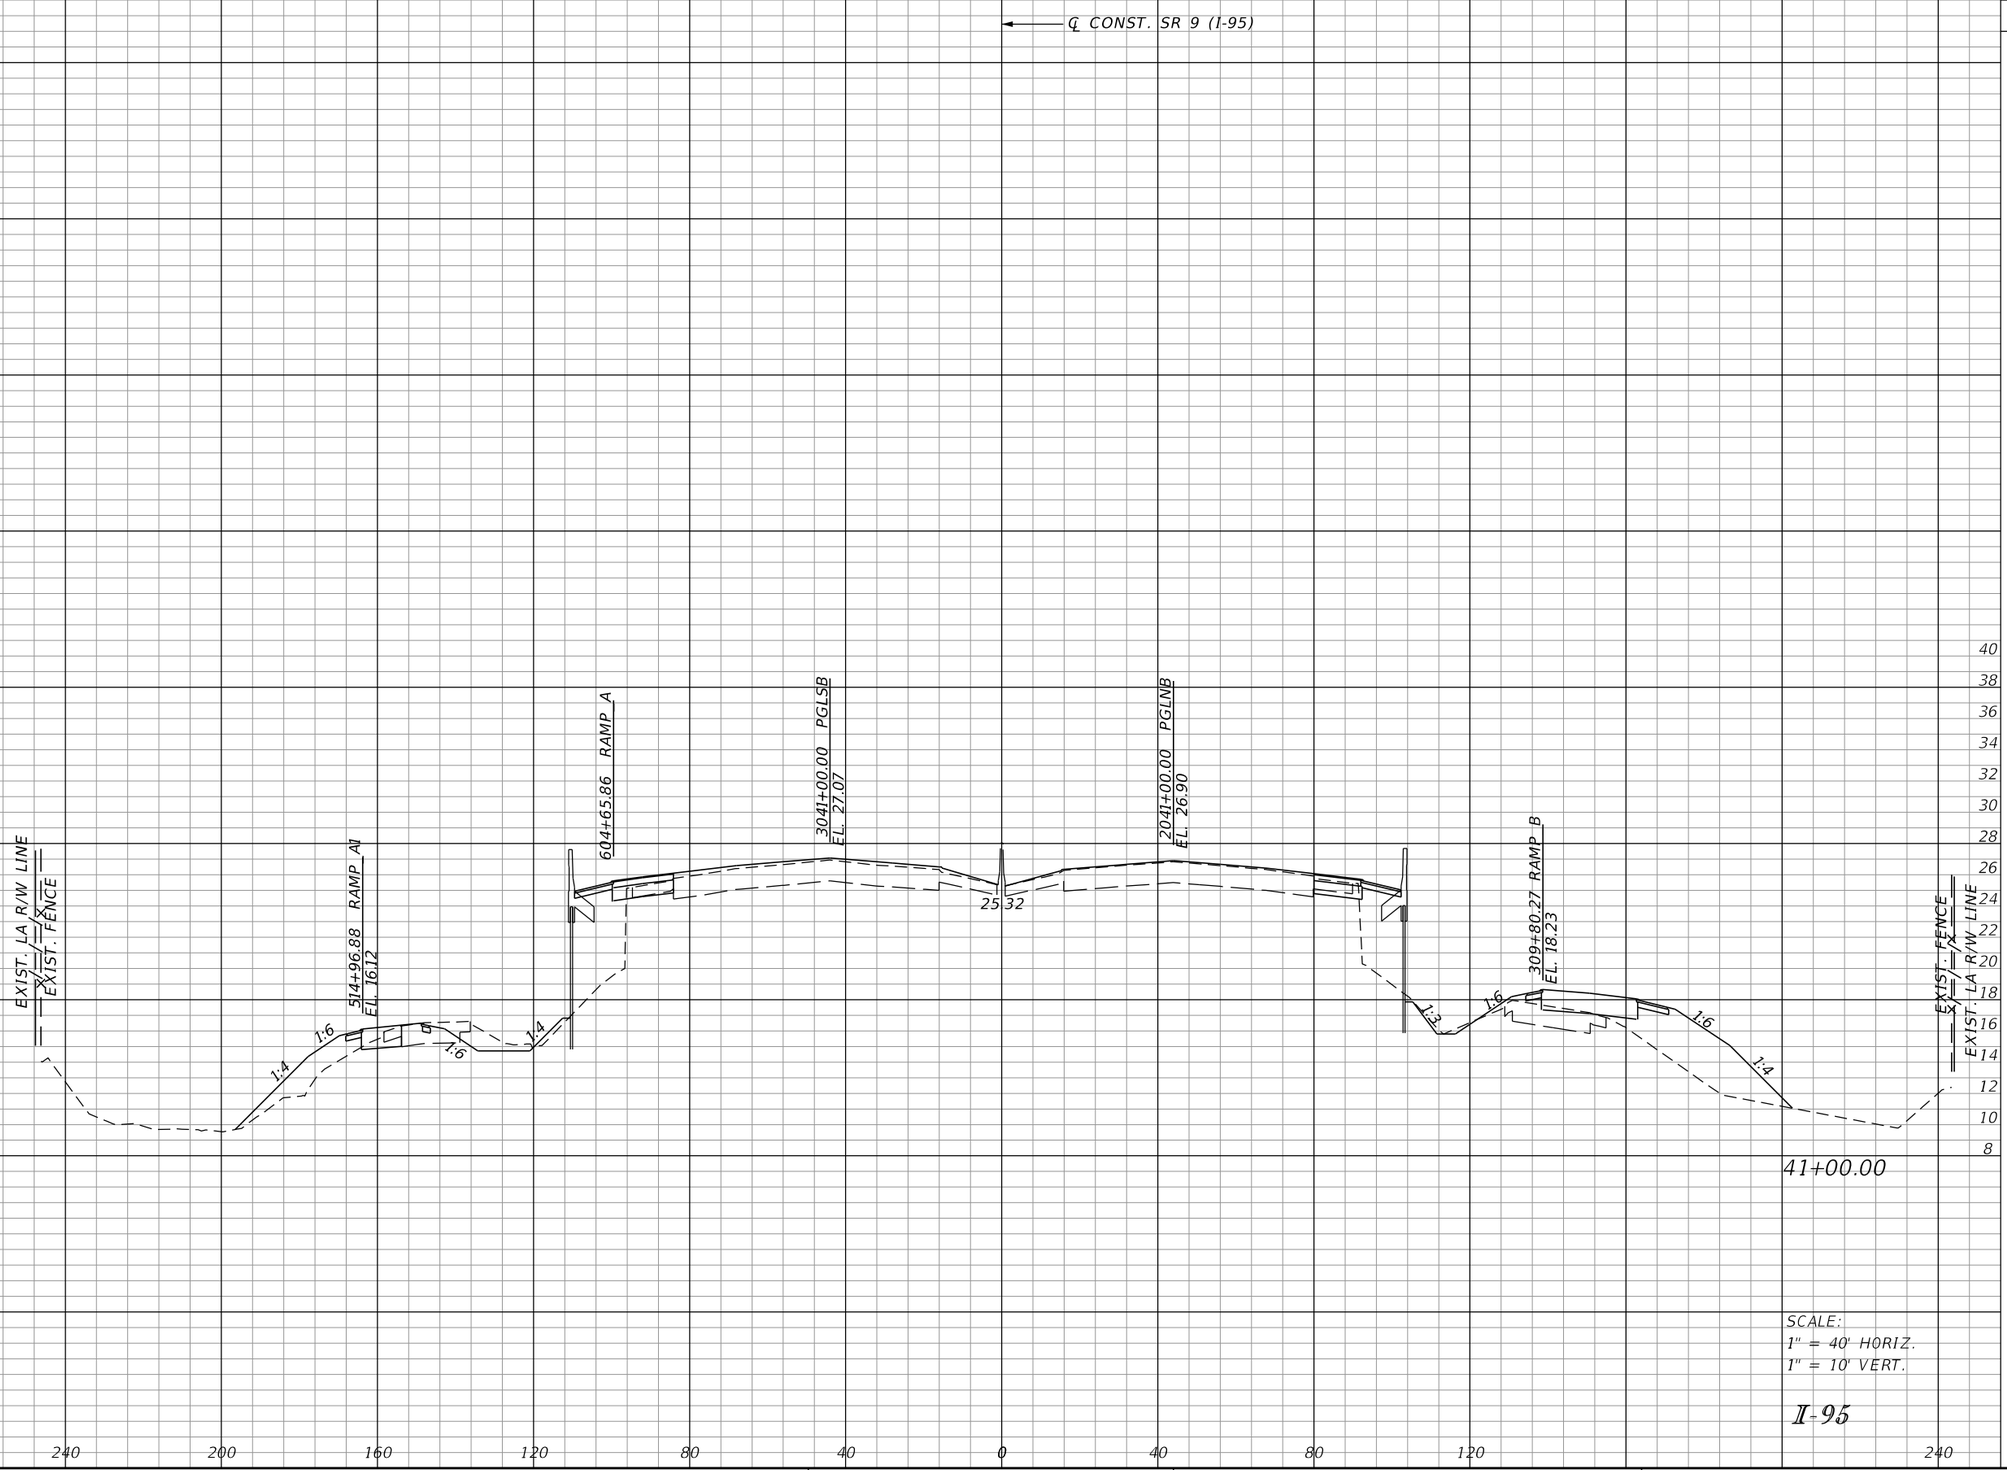

SCALE:
1" = 40' HORIZ.
1" = 10' VERT.

I-95

REVISIONS			
DATE	DESCRIPTION	DATE	DESCRIPTION

DOUGLAS R. GREEN, P.E.
P.E. LICENSE NUMBER 42579
RS&H, INC.
3125 W. COMMERCIAL BLVD., SUITE 130
FORT LAUDERDALE, FL 33309-3451
CERTIFICATE OF AUTHORIZATION 5620

STATE OF FLORIDA
DEPARTMENT OF TRANSPORTATION

ROAD NO.	COUNTY	FINANCIAL PROJECT ID
SR 9	PALM BEACH	413265-1-52-01

CROSS SECTIONS

SHEET NO. 123

Regular Exc.		Embankment	
A	V	A	V

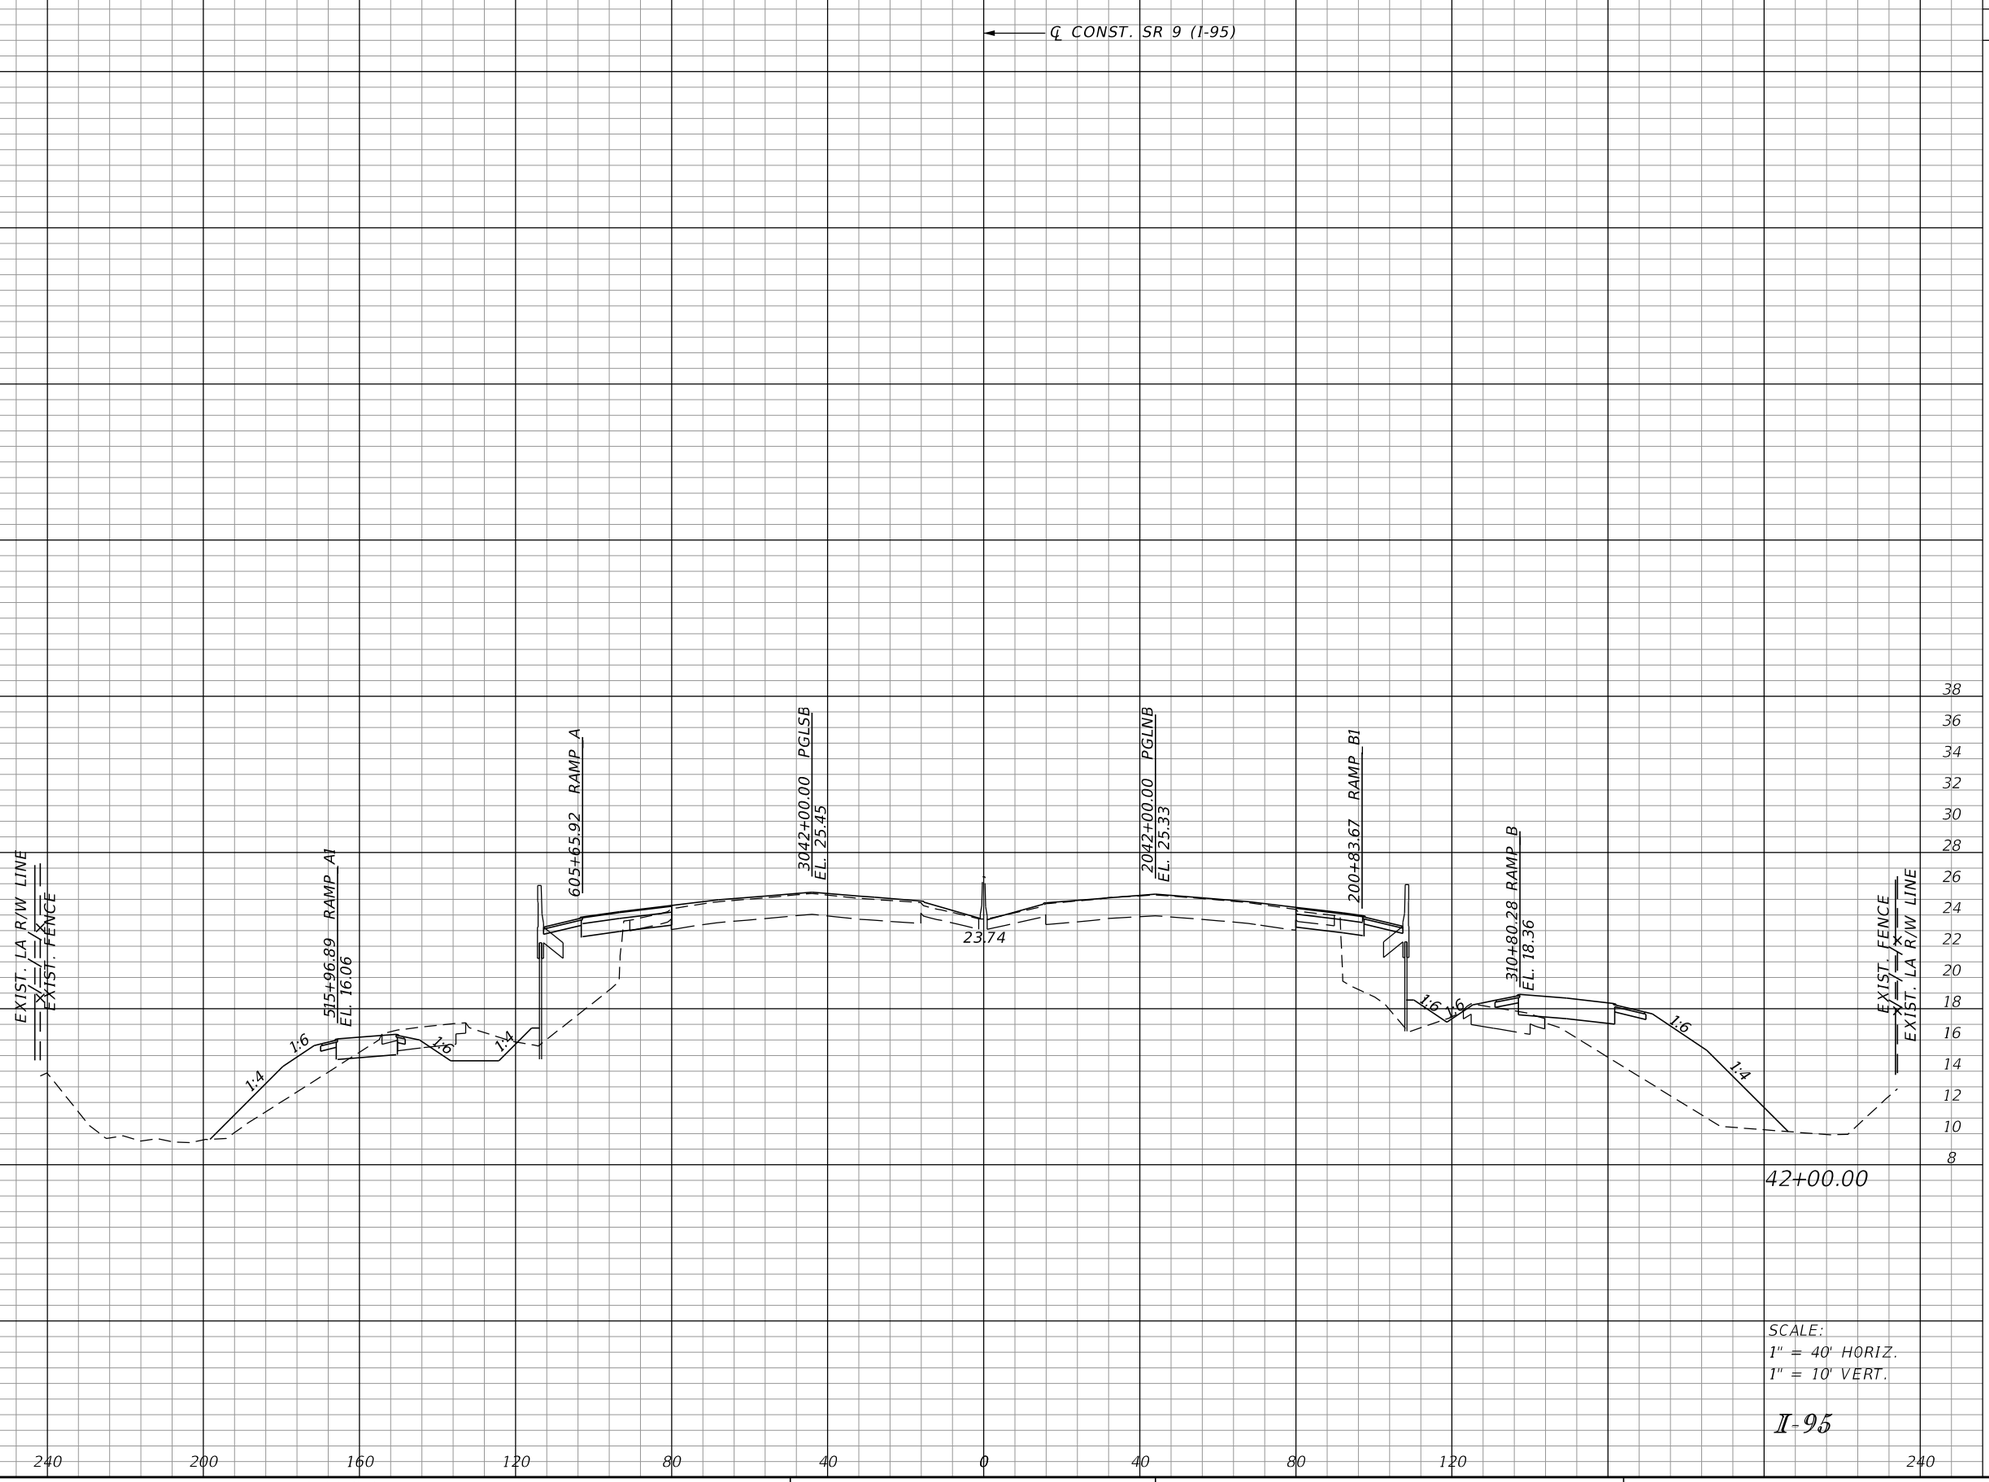

SCALE:
1" = 40' HORIZ.
1" = 10' VERT.

I-95

REVISIONS			
DATE	DESCRIPTION	DATE	DESCRIPTION

DOUGLAS R. GREEN, P.E.
P.E. LICENSE NUMBER 42579
RS&H, INC.
3125 W. COMMERCIAL BLVD., SUITE 130
FORT LAUDERDALE, FL 33309-3451
CERTIFICATE OF AUTHORIZATION 5620

STATE OF FLORIDA
DEPARTMENT OF TRANSPORTATION

ROAD NO.	COUNTY	FINANCIAL PROJECT ID
SR 9	PALM BEACH	413265-1-52-01

CROSS SECTIONS

SHEET NO. 124

Regular Exc.		Embankment	
A	V	A	V

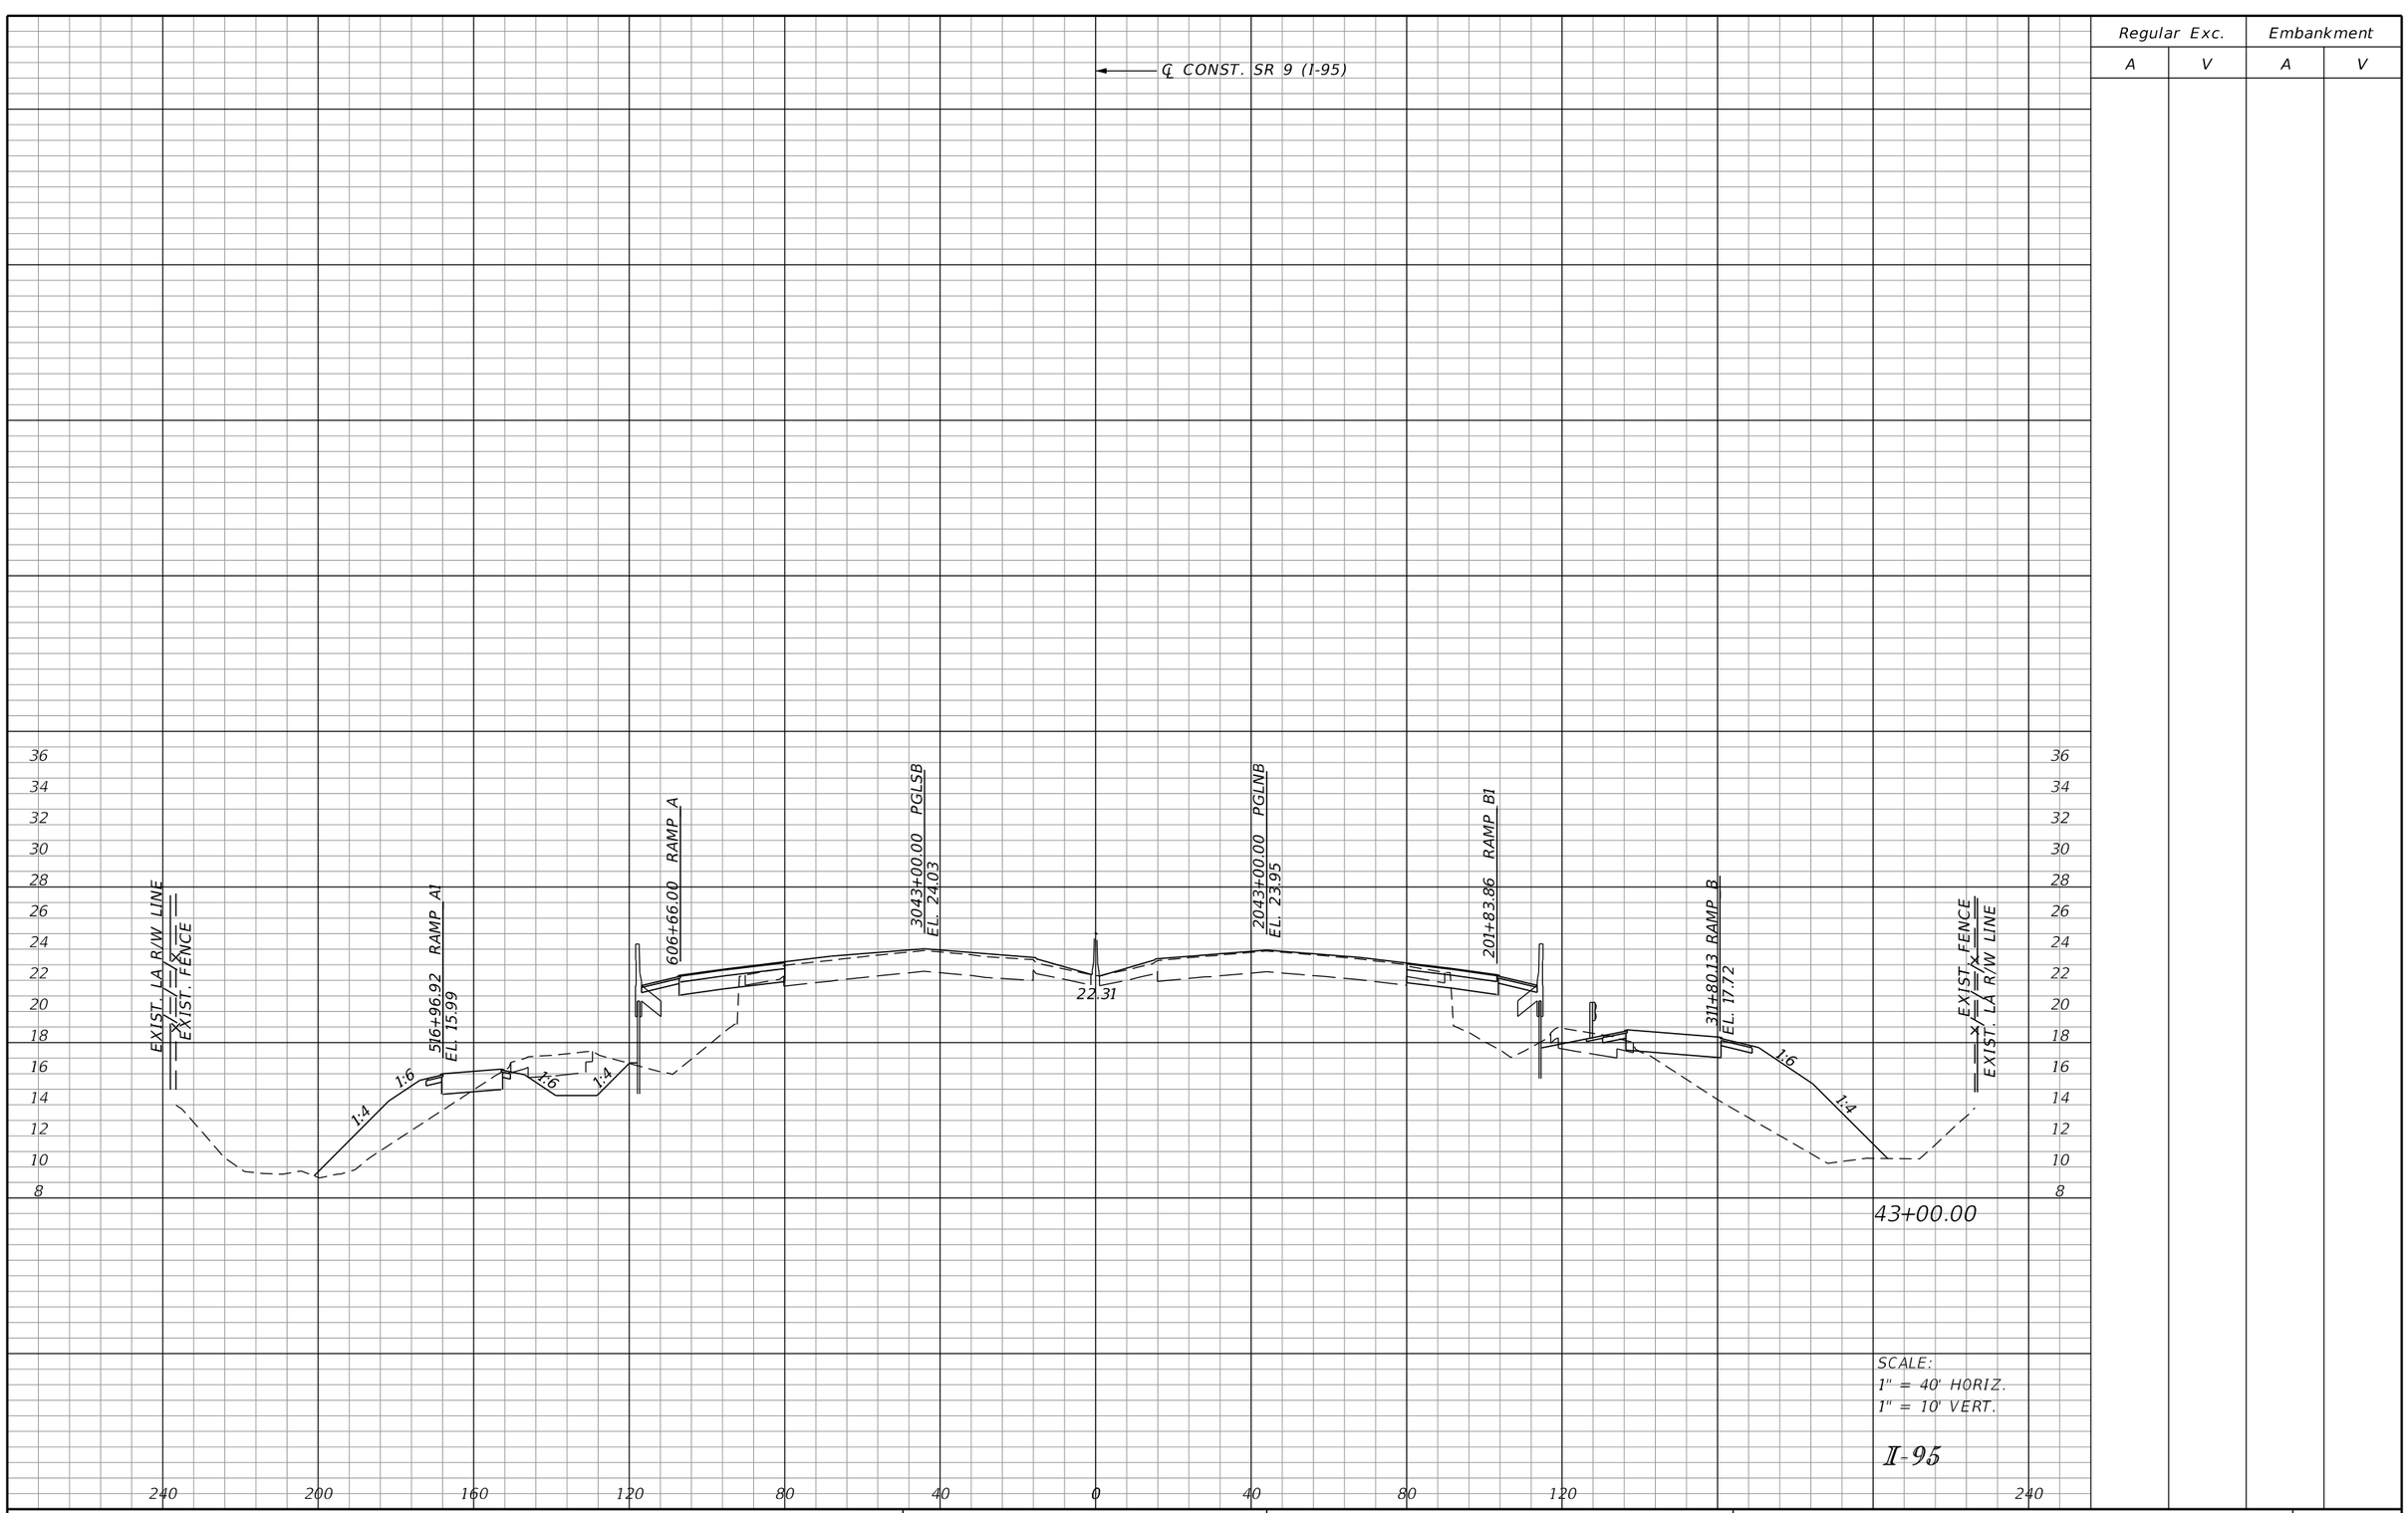

SCALE:
1" = 40' HORIZ.
1" = 10' VERT.

I-95

REVISIONS			
DATE	DESCRIPTION	DATE	DESCRIPTION

DOUGLAS R. GREEN, P.E.
P.E. LICENSE NUMBER 42579
RS&H, INC.
3125 W. COMMERCIAL BLVD., SUITE 130
FORT LAUDERDALE, FL 33309-3451
CERTIFICATE OF AUTHORIZATION 5620

STATE OF FLORIDA
DEPARTMENT OF TRANSPORTATION

ROAD NO.	COUNTY	FINANCIAL PROJECT ID
SR 9	PALM BEACH	413265-1-52-01

CROSS SECTIONS

SHEET NO. 125

Regular Exc.		Embankment	
A	V	A	V

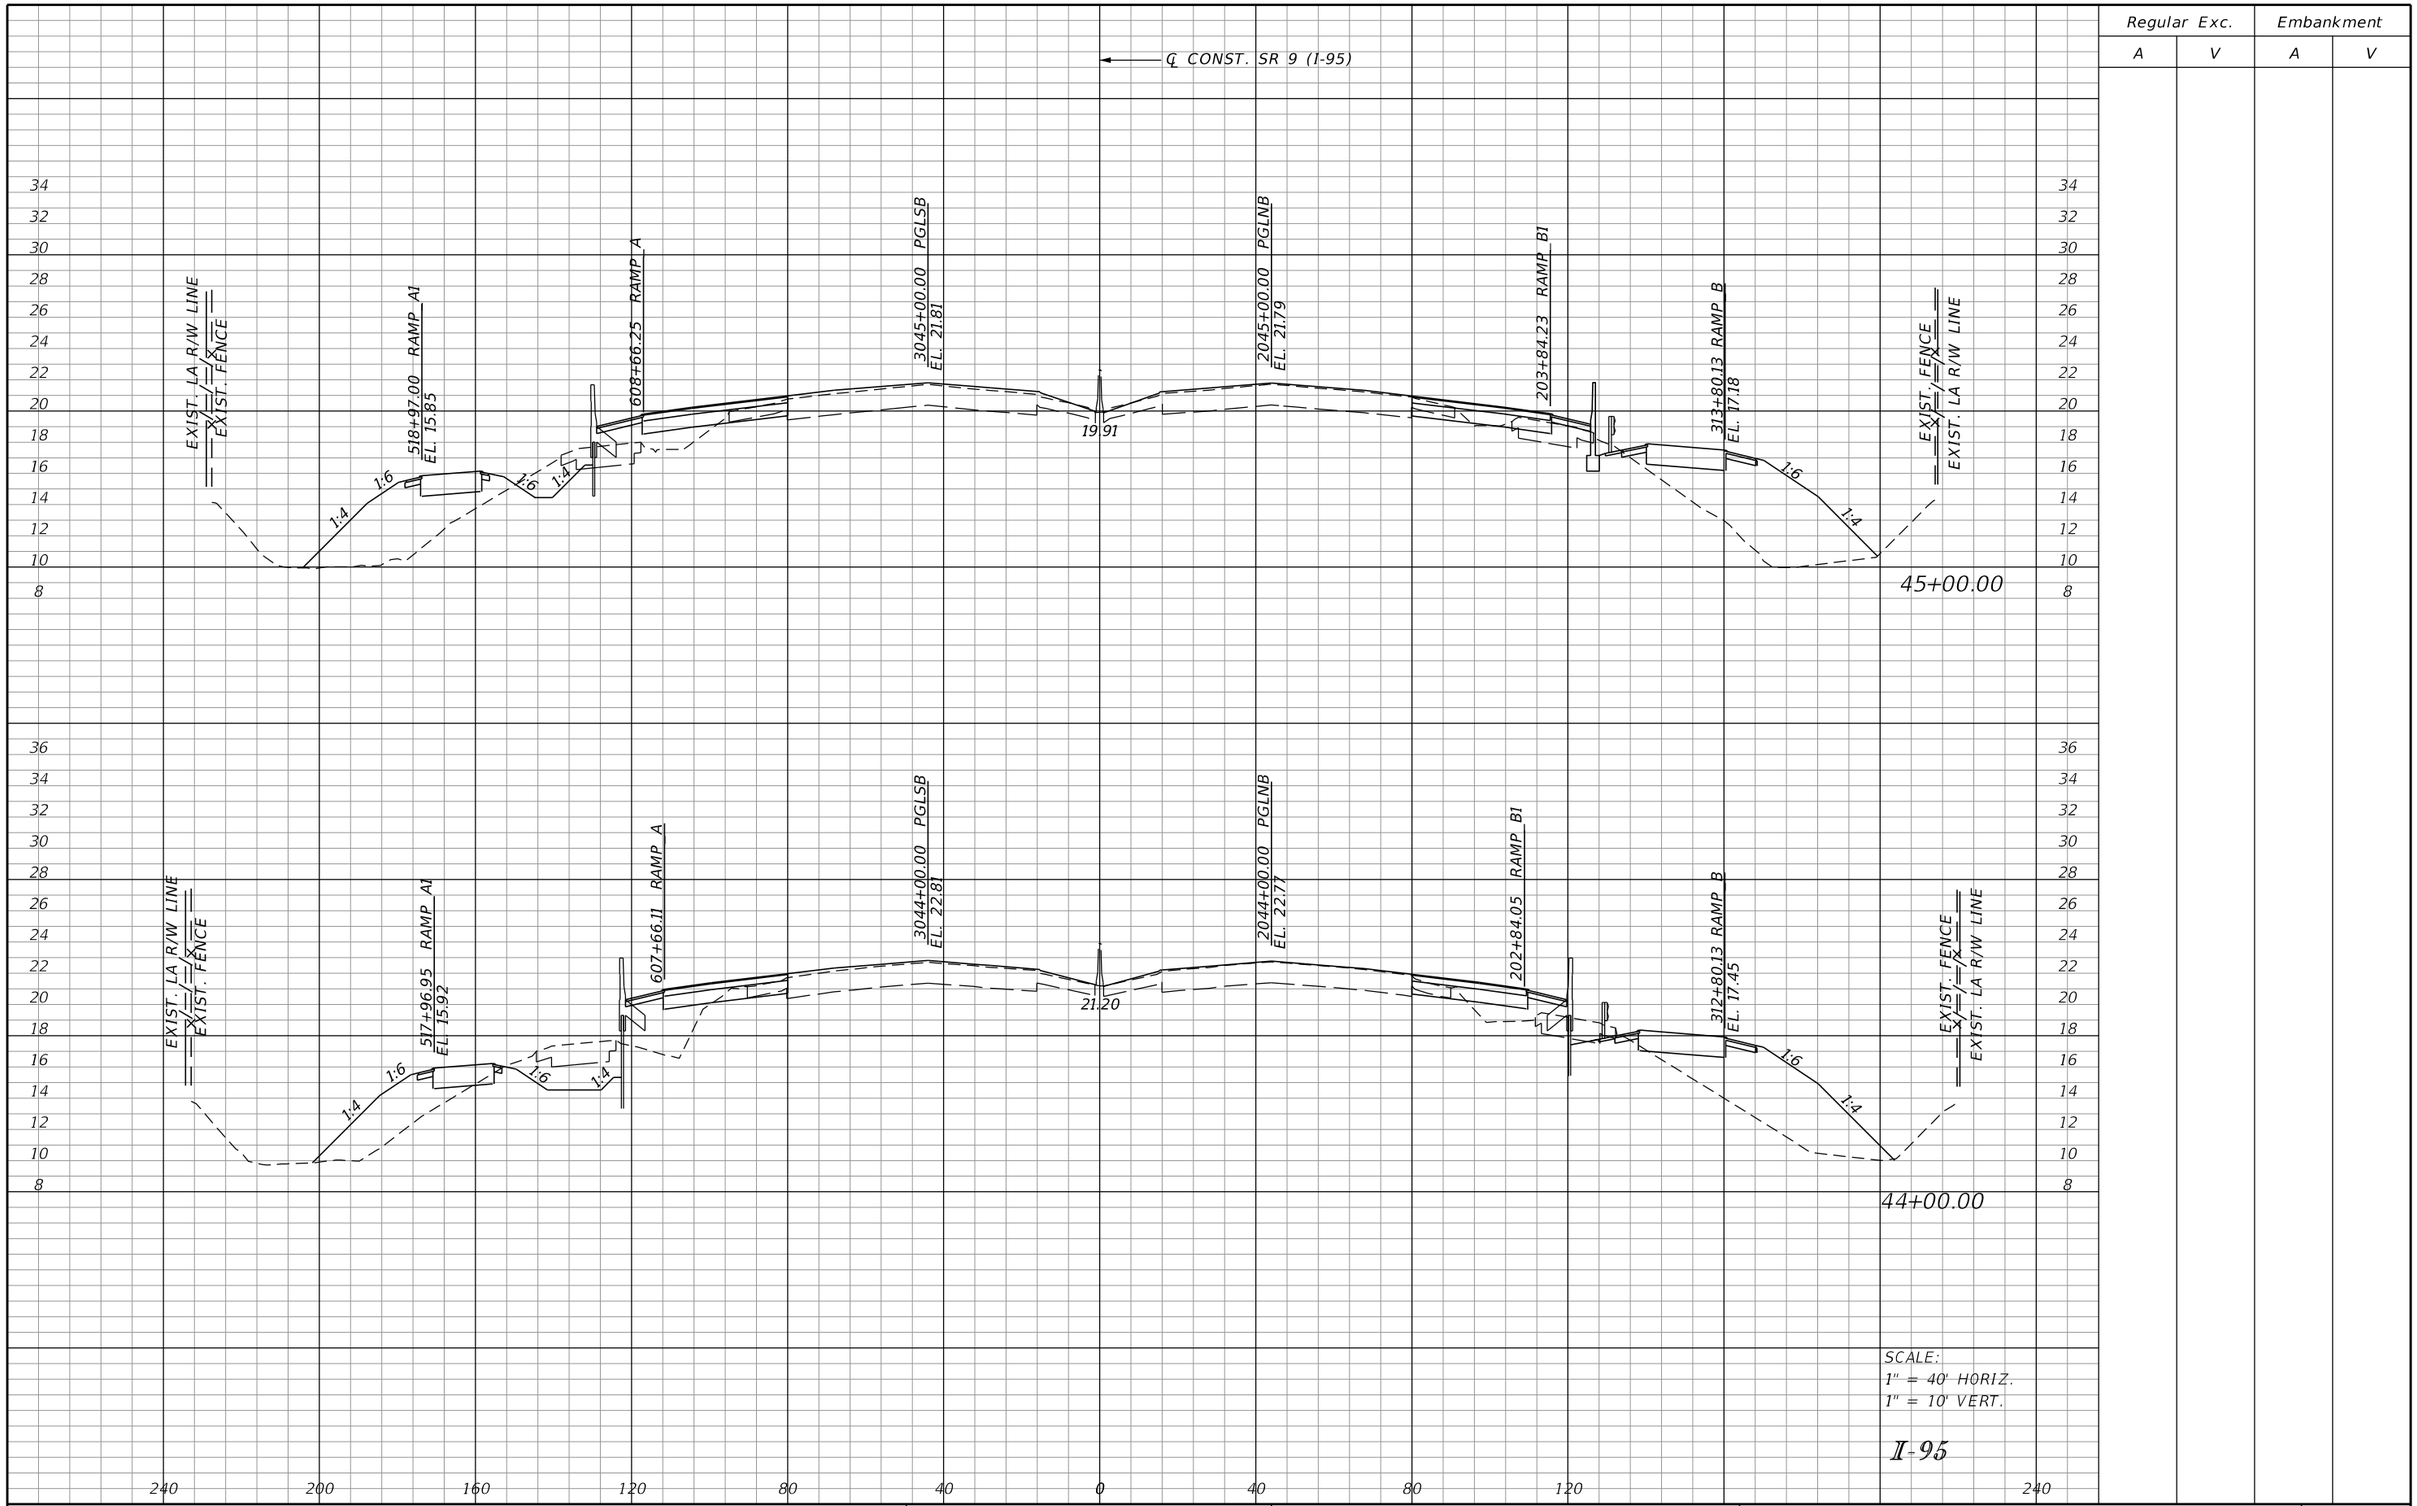

SCALE:
1" = 40' HORIZ.
1" = 10' VERT.

I-95

REVISIONS			
DATE	DESCRIPTION	DATE	DESCRIPTION

DOUGLAS R. GREEN, P.E.
P.E. LICENSE NUMBER 42579
RS&H, INC.
3125 W. COMMERCIAL BLVD., SUITE 130
FORT LAUDERDALE, FL 33309-3451
CERTIFICATE OF AUTHORIZATION 5620

STATE OF FLORIDA
DEPARTMENT OF TRANSPORTATION

ROAD NO.	COUNTY	FINANCIAL PROJECT ID
SR 9	PALM BEACH	413265-1-52-01

CROSS SECTIONS

SHEET NO. 126

Regular Exc.		Embankment	
A	V	A	V

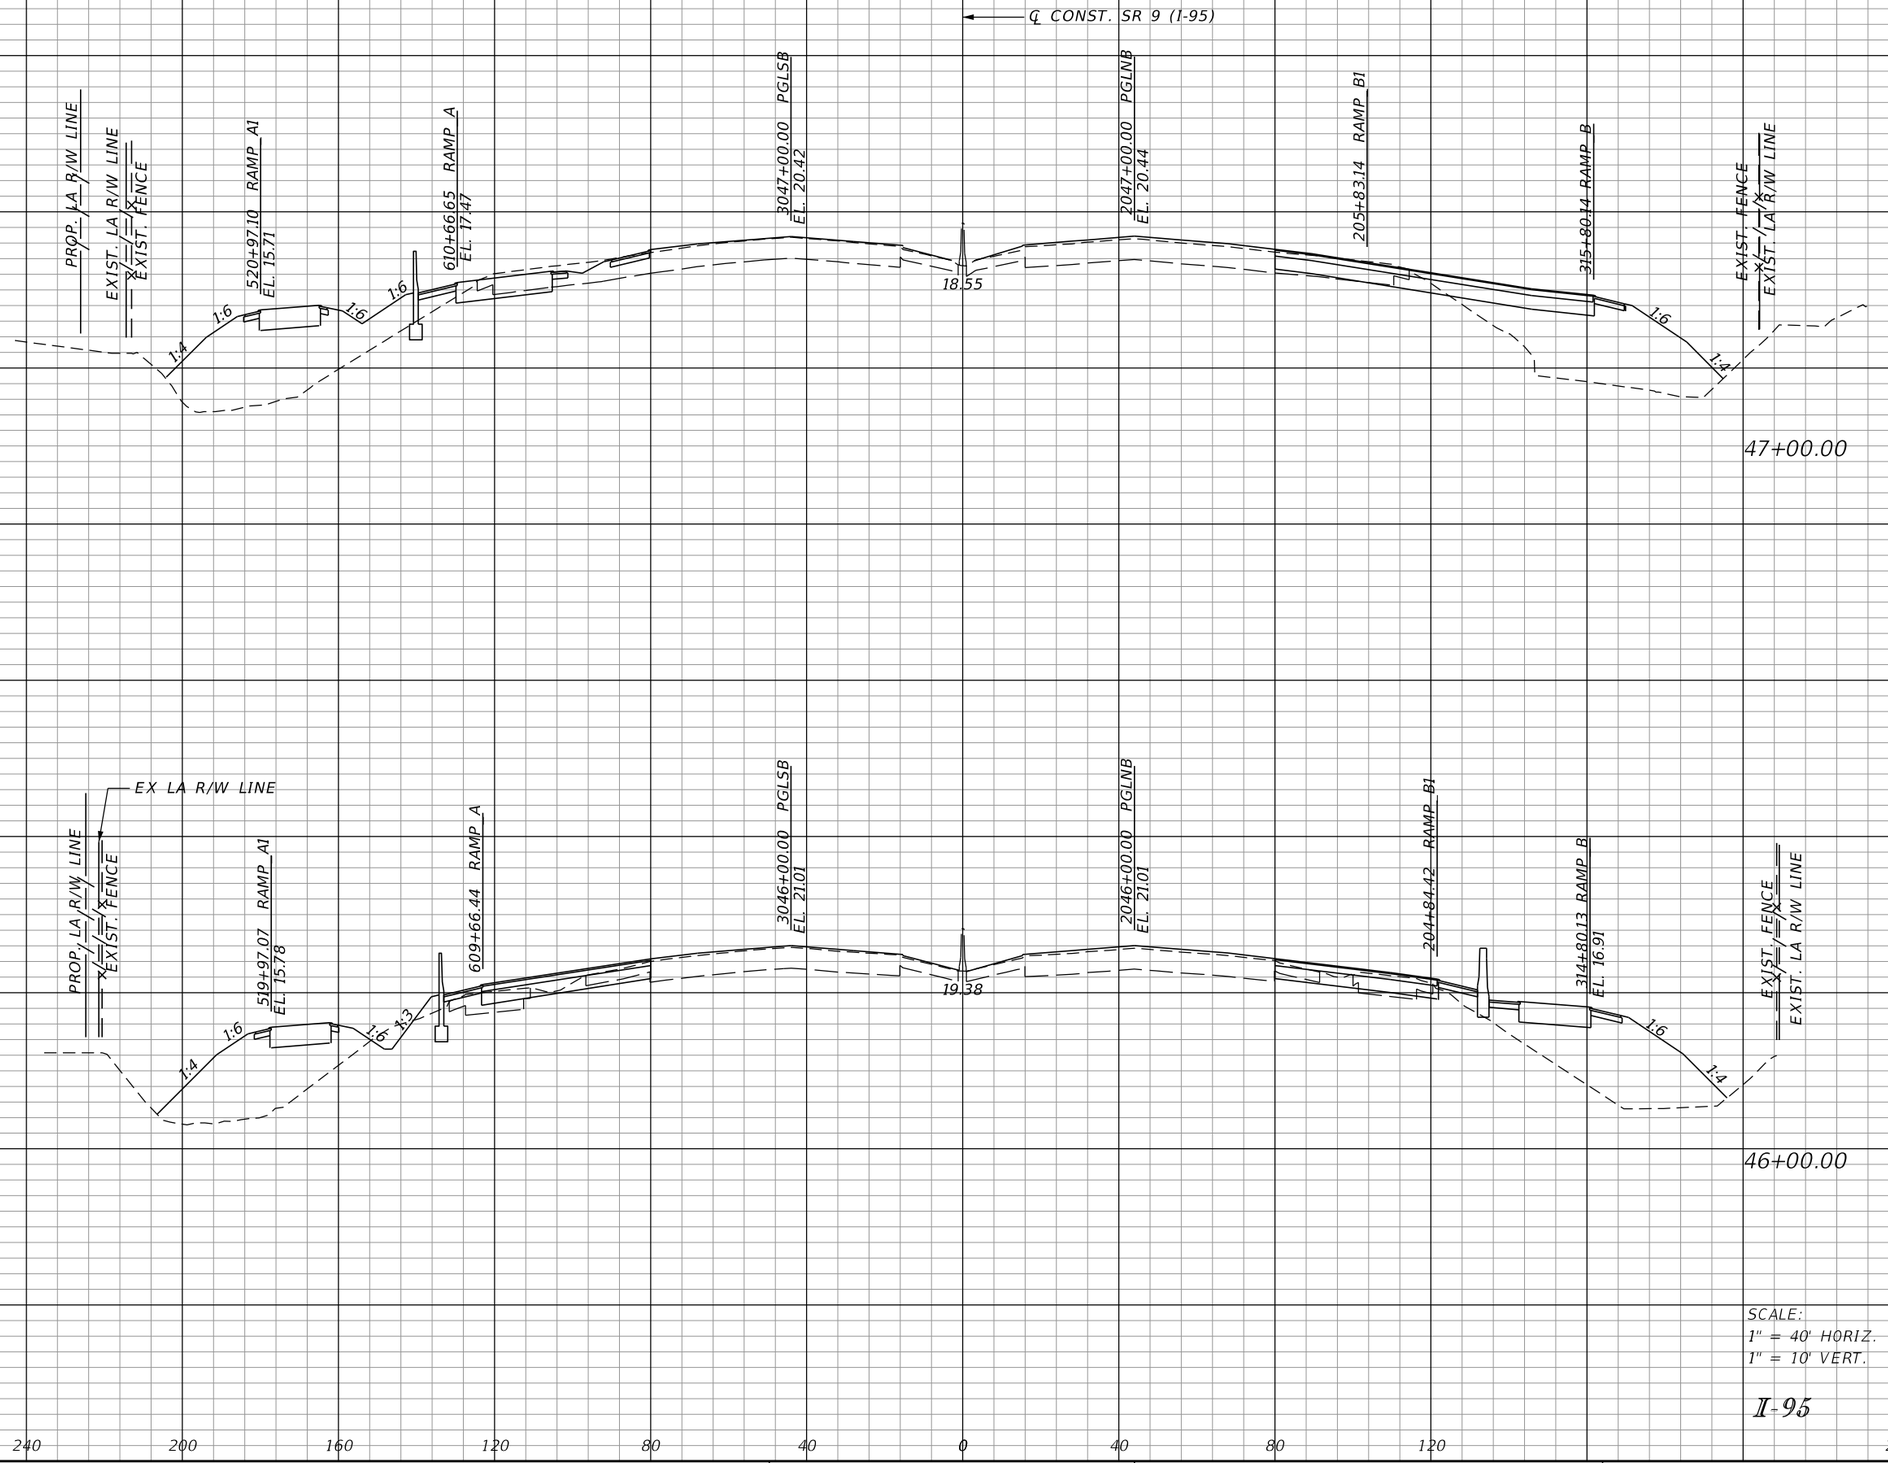

SCALE:
1" = 40' HORIZ.
1" = 10' VERT.

I-95

REVISIONS			
DATE	DESCRIPTION	DATE	DESCRIPTION

DOUGLAS R. GREEN, P.E.
P.E. LICENSE NUMBER 42579
RS&H, INC.
3125 W. COMMERCIAL BLVD., SUITE 130
FORT LAUDERDALE, FL 33309-3451
CERTIFICATE OF AUTHORIZATION 5620

STATE OF FLORIDA
DEPARTMENT OF TRANSPORTATION

ROAD NO.	COUNTY	FINANCIAL PROJECT ID
SR 9	PALM BEACH	413265-1-52-01

CROSS SECTIONS

SHEET NO. 127

Regular Exc.		Embankment	
A	V	A	V

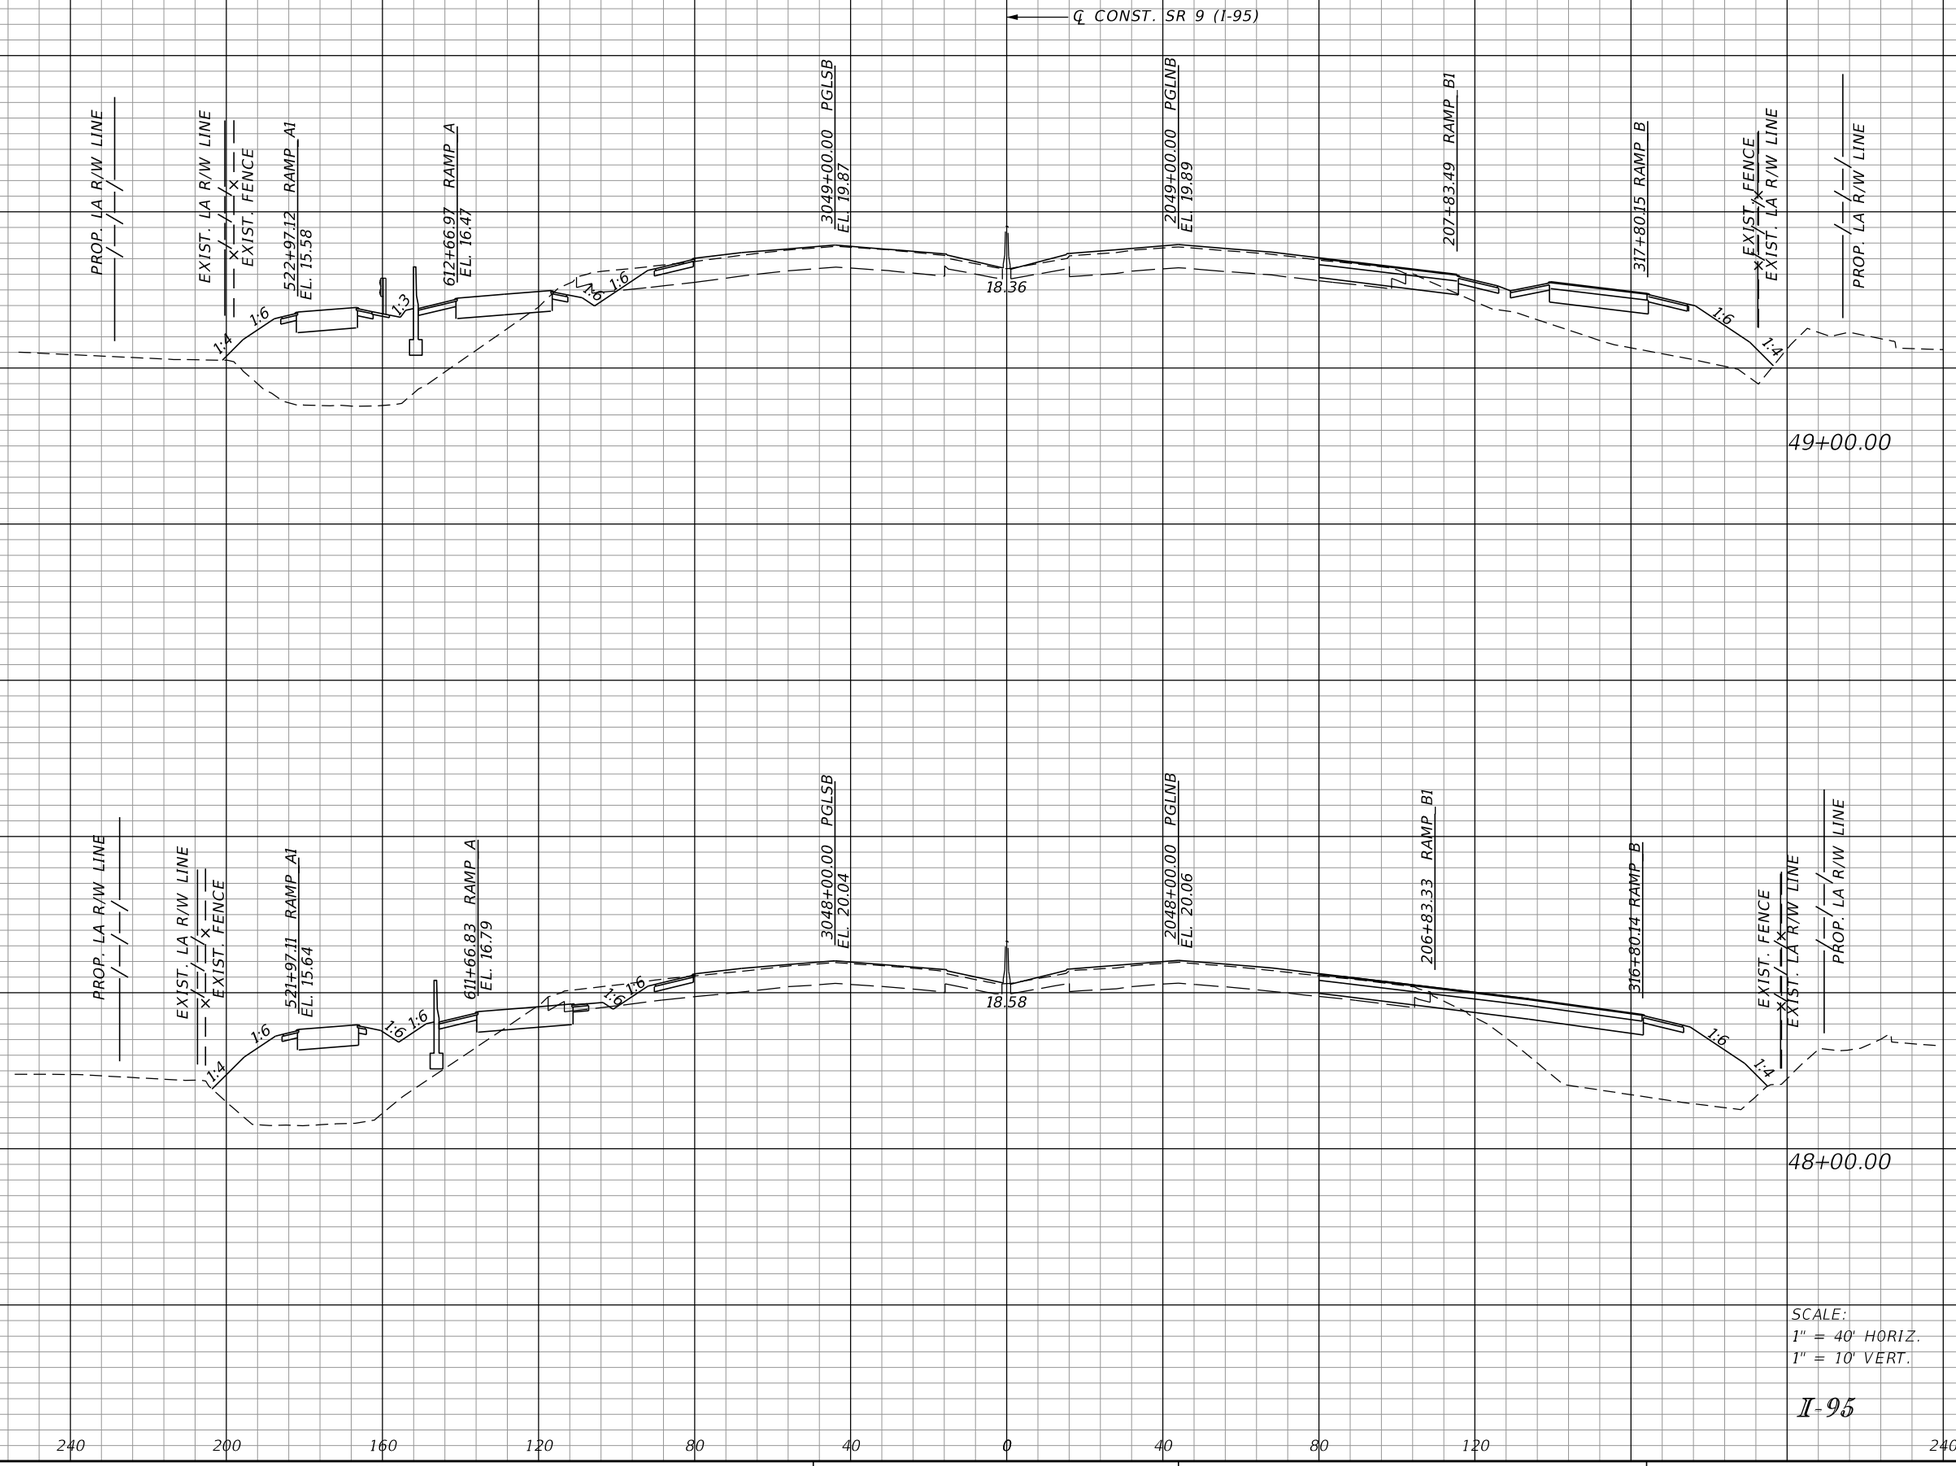

SCALE:
1" = 40' HORIZ.
1" = 10' VERT.

I-95

REVISIONS			
DATE	DESCRIPTION	DATE	DESCRIPTION

DOUGLAS R. GREEN, P.E.
P.E. LICENSE NUMBER 42579
RS&H, INC.
3125 W. COMMERCIAL BLVD., SUITE 130
FORT LAUDERDALE, FL 33309-3451
CERTIFICATE OF AUTHORIZATION 5620

STATE OF FLORIDA
DEPARTMENT OF TRANSPORTATION

ROAD NO.	COUNTY	FINANCIAL PROJECT ID
SR 9	PALM BEACH	413265-1-52-01

CROSS SECTIONS

SHEET NO. 128

Regular Exc.		Embankment	
A	V	A	V

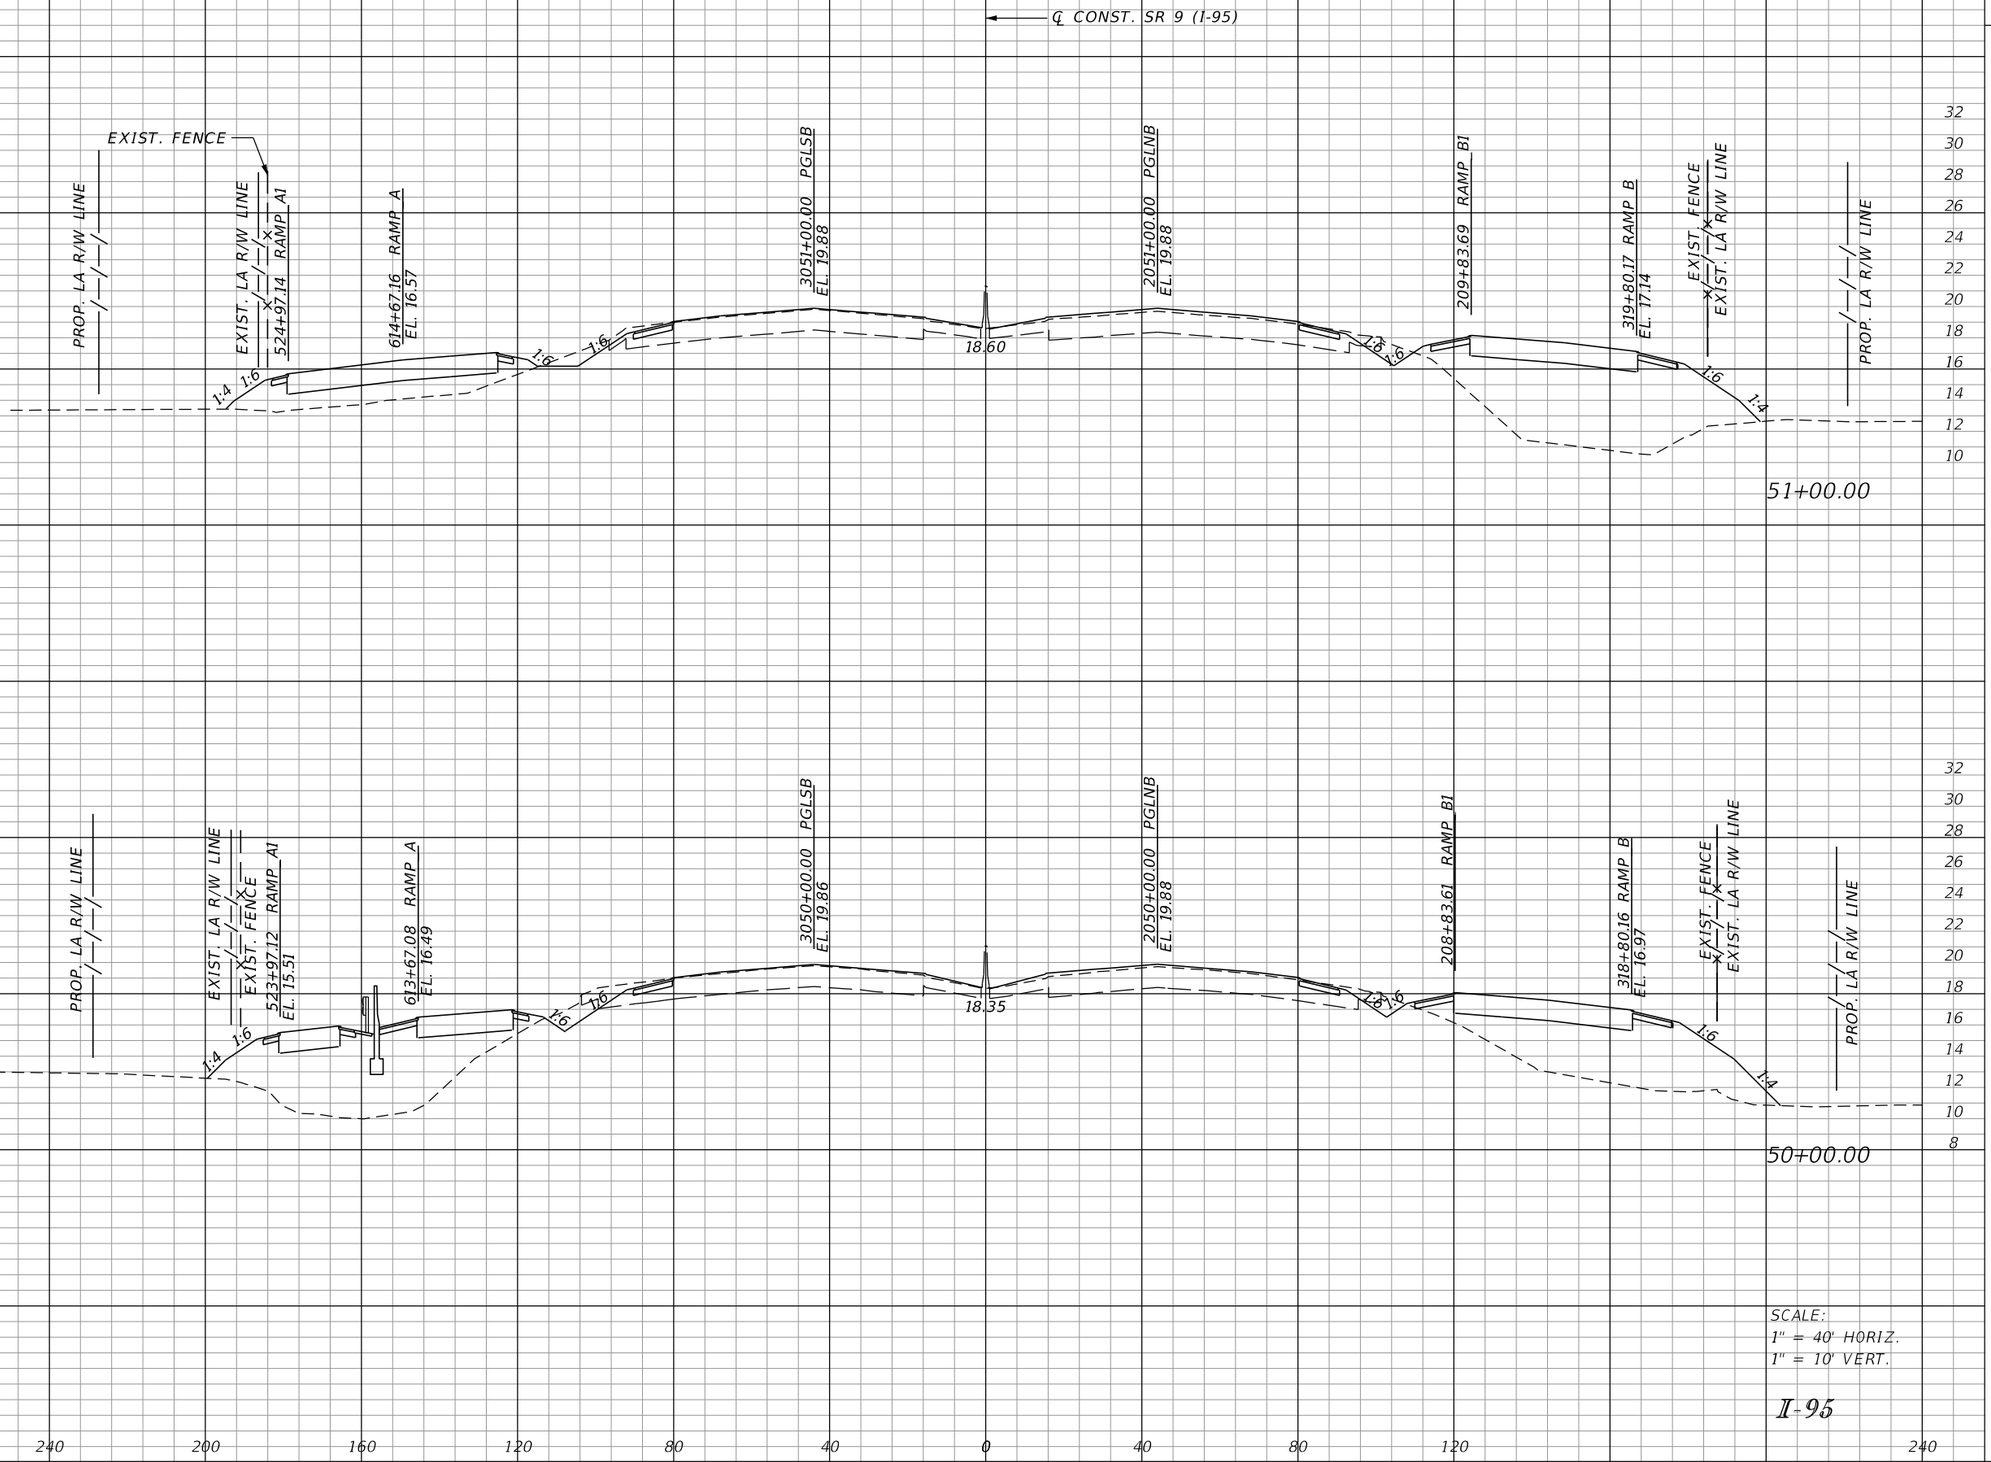

SCALE:
1" = 40' HORIZ.
1" = 10' VERT.

I-95

REVISIONS			
DATE	DESCRIPTION	DATE	DESCRIPTION

DOUGLAS R. GREEN, P.E.
P.E. LICENSE NUMBER 42579
RS&H, INC.
3125 W. COMMERCIAL BLVD., SUITE 130
FORT LAUDERDALE, FL 33309-3451
CERTIFICATE OF AUTHORIZATION 5620

STATE OF FLORIDA
DEPARTMENT OF TRANSPORTATION

ROAD NO.	COUNTY	FINANCIAL PROJECT ID
SR 9	PALM BEACH	413265-1-52-01

CROSS SECTIONS

SHEET NO. 129

Regular Exc.		Embankment	
A	V	A	V

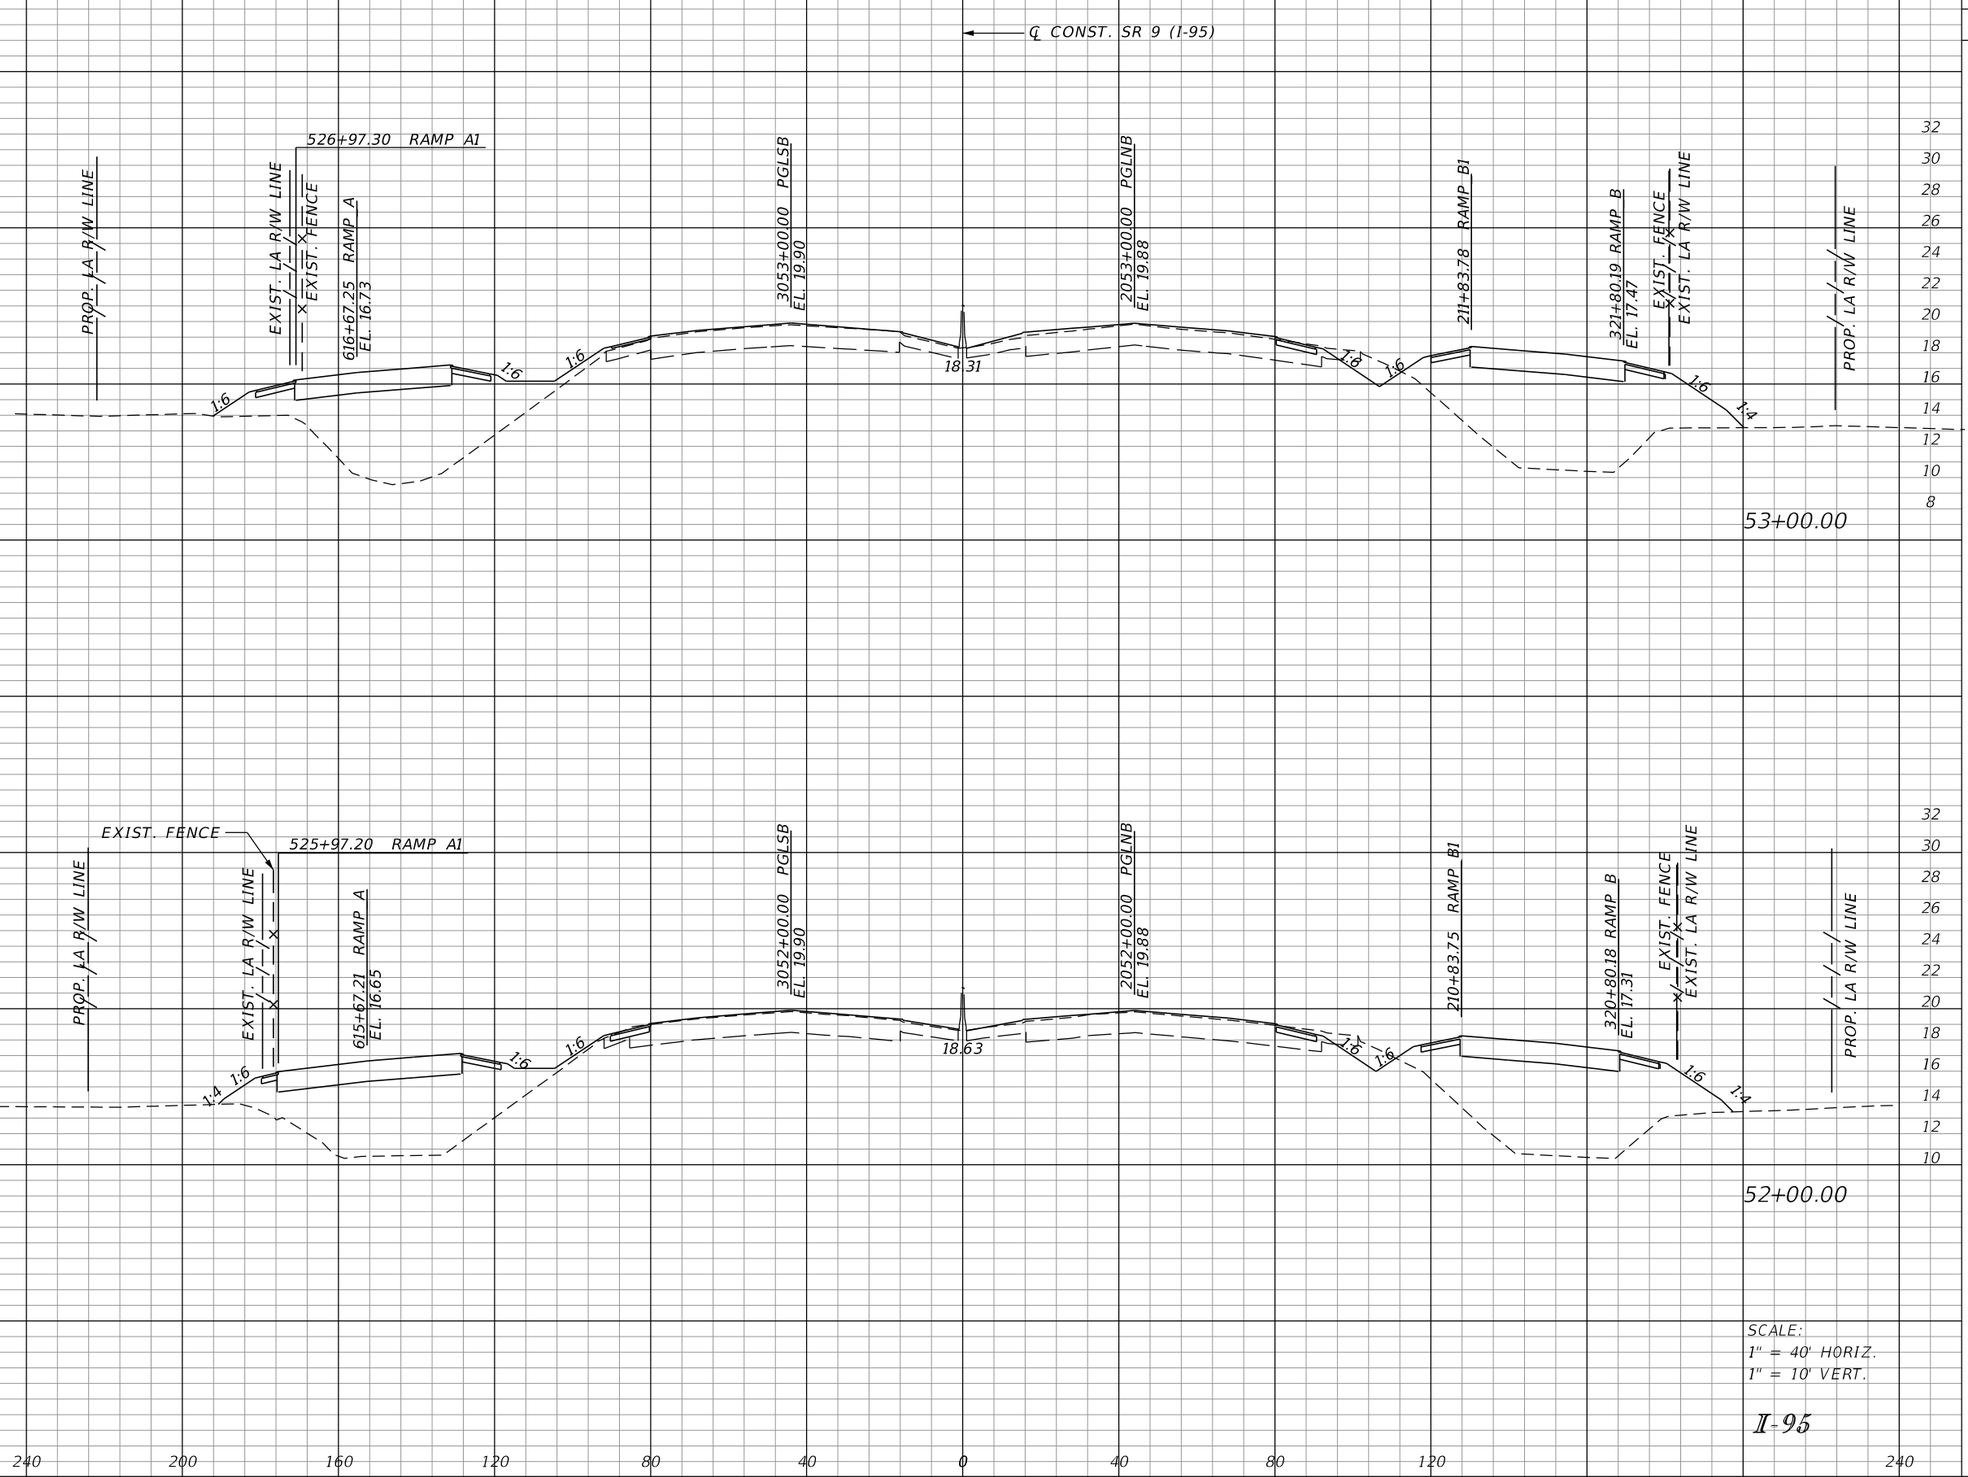

REVISIONS			
DATE	DESCRIPTION	DATE	DESCRIPTION

DOUGLAS R. GREEN, P.E.
P.E. LICENSE NUMBER 42579
RS&H, INC.
3125 W. COMMERCIAL BLVD., SUITE 130
FORT LAUDERDALE, FL 33309-3451
CERTIFICATE OF AUTHORIZATION 5620

STATE OF FLORIDA
DEPARTMENT OF TRANSPORTATION

ROAD NO.	COUNTY	FINANCIAL PROJECT ID
SR 9	PALM BEACH	413265-1-52-01

CROSS SECTIONS

SHEET NO. 130

Regular Exc.		Embankment	
A	V	A	V

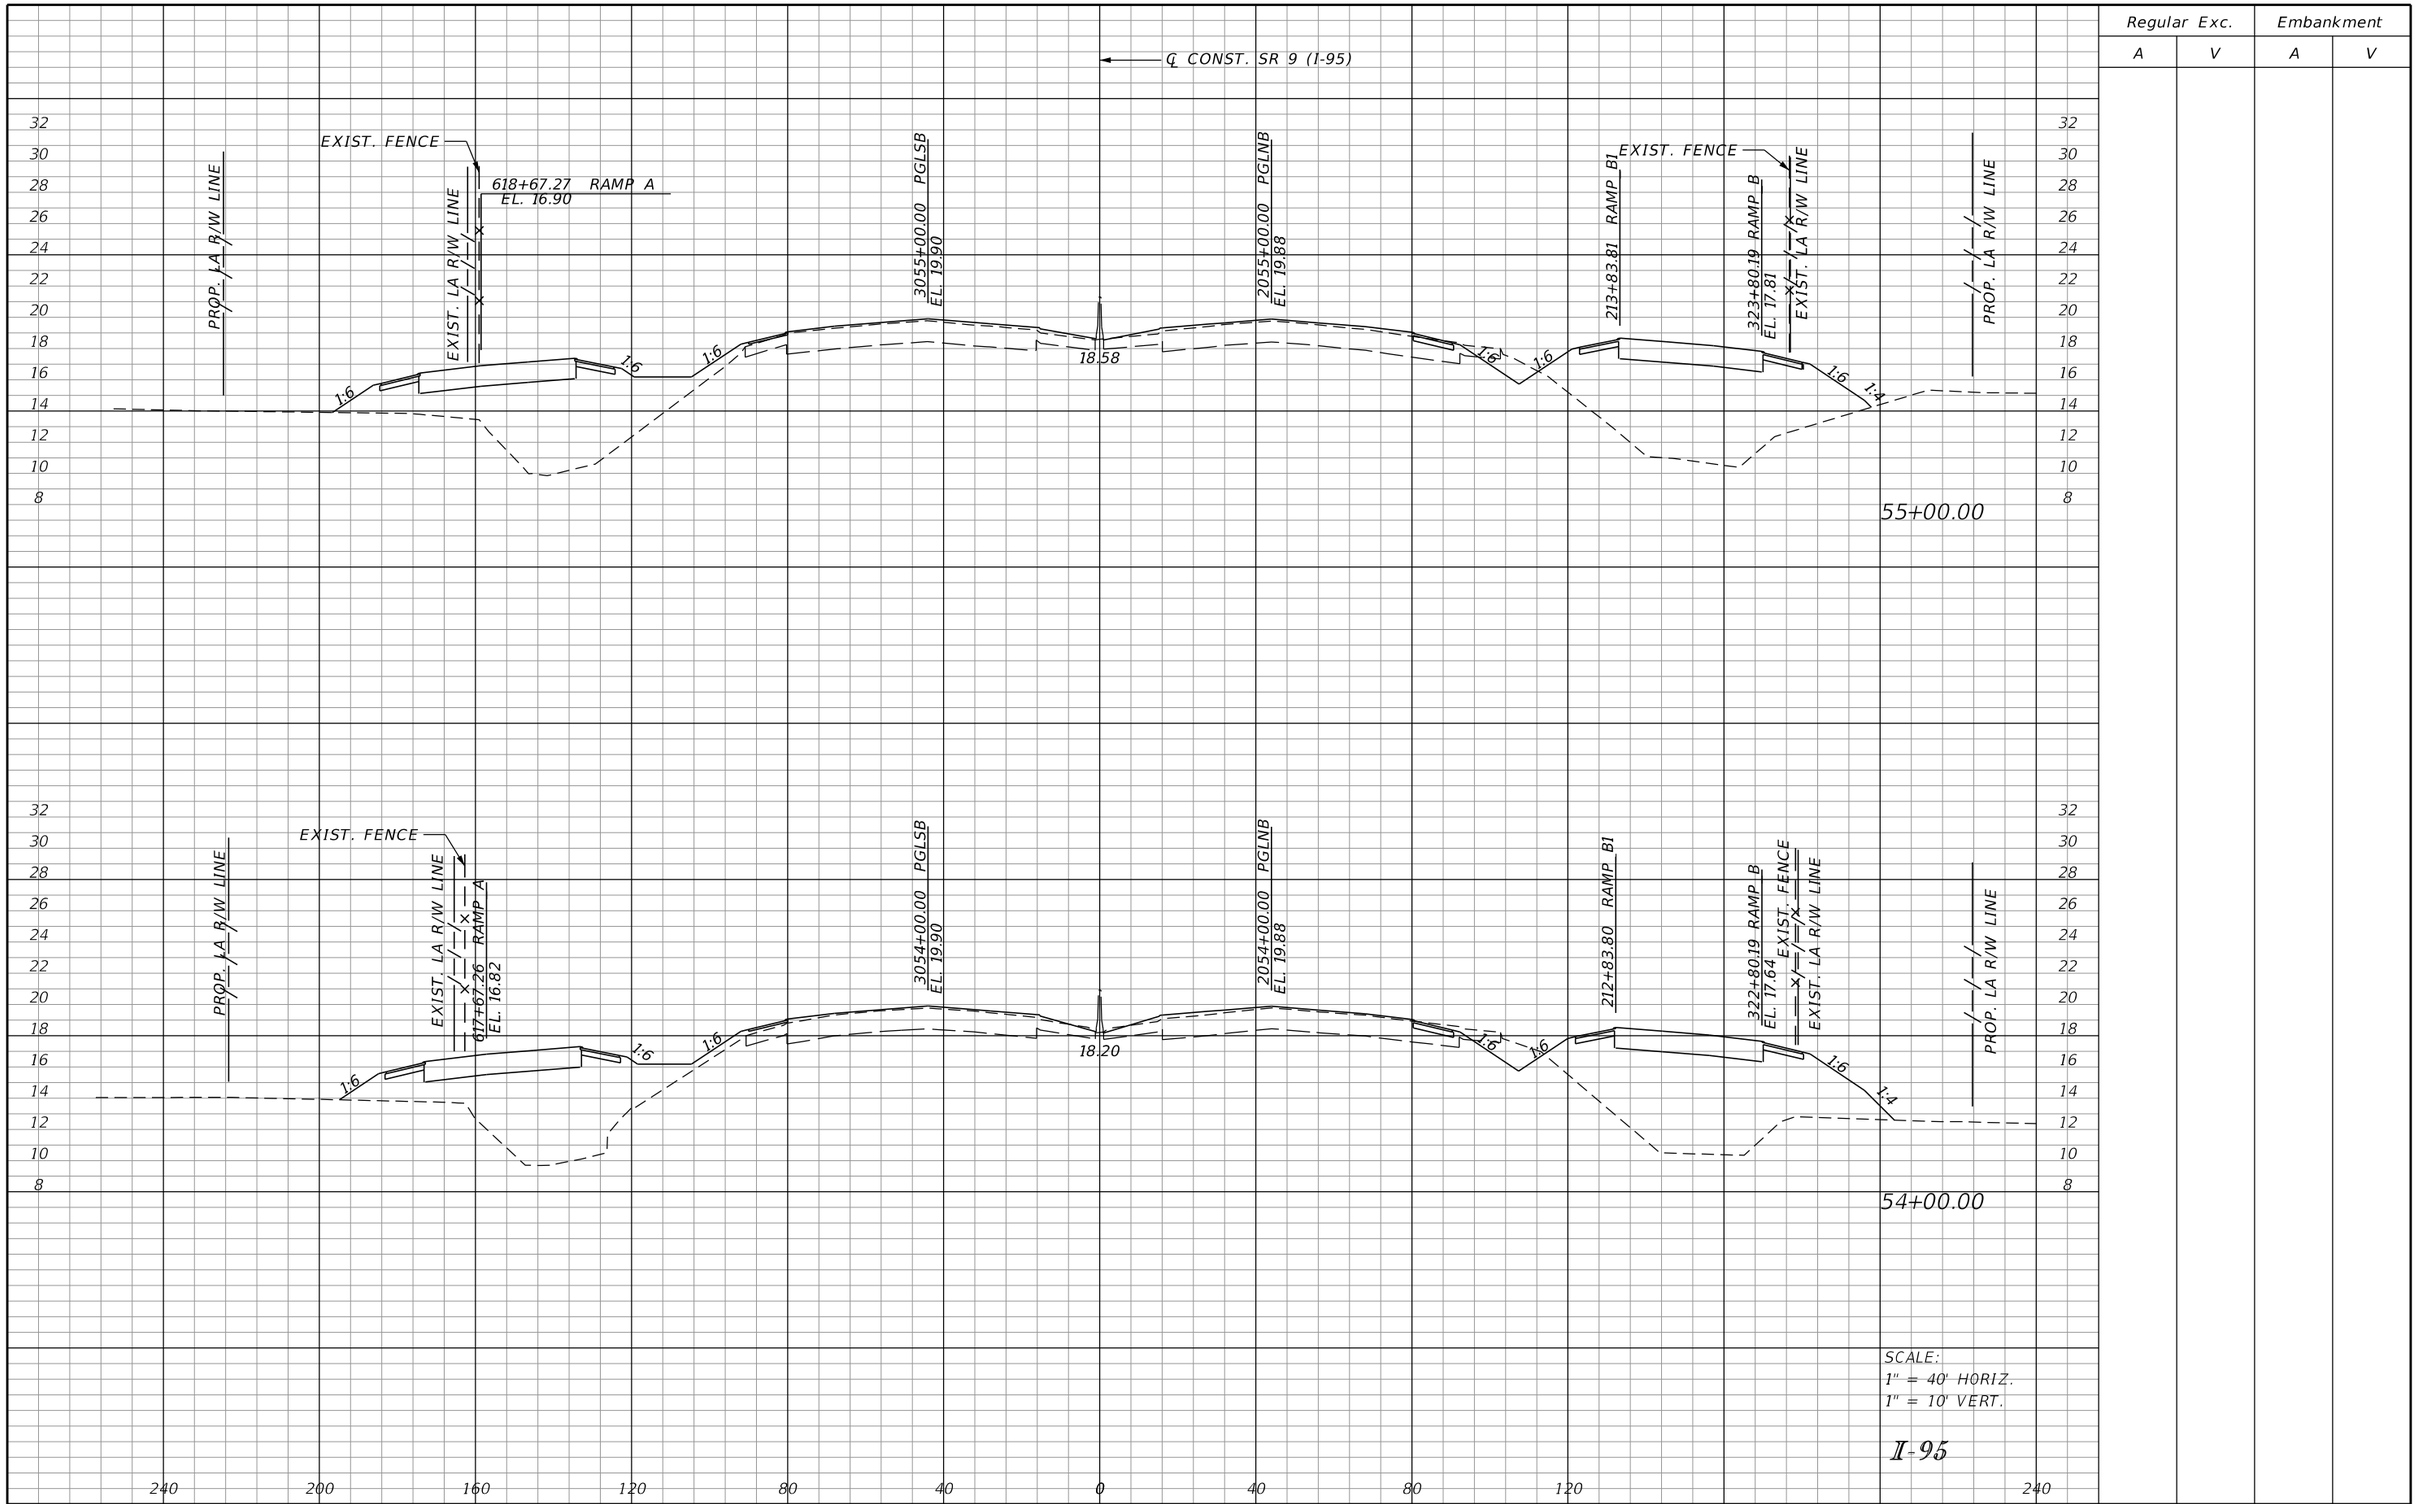

SCALE:
1" = 40' HORIZ.
1" = 10' VERT.

I-95

REVISIONS			
DATE	DESCRIPTION	DATE	DESCRIPTION

DOUGLAS R. GREEN, P.E.
P.E. LICENSE NUMBER 42579
RS&H, INC.
3125 W. COMMERCIAL BLVD., SUITE 130
FORT LAUDERDALE, FL 33309-3451
CERTIFICATE OF AUTHORIZATION 5620

STATE OF FLORIDA
DEPARTMENT OF TRANSPORTATION

ROAD NO.	COUNTY	FINANCIAL PROJECT ID
SR 9	PALM BEACH	413265-1-52-01

CROSS SECTIONS

SHEET NO. 131

Regular Exc.		Embankment	
A	V	A	V

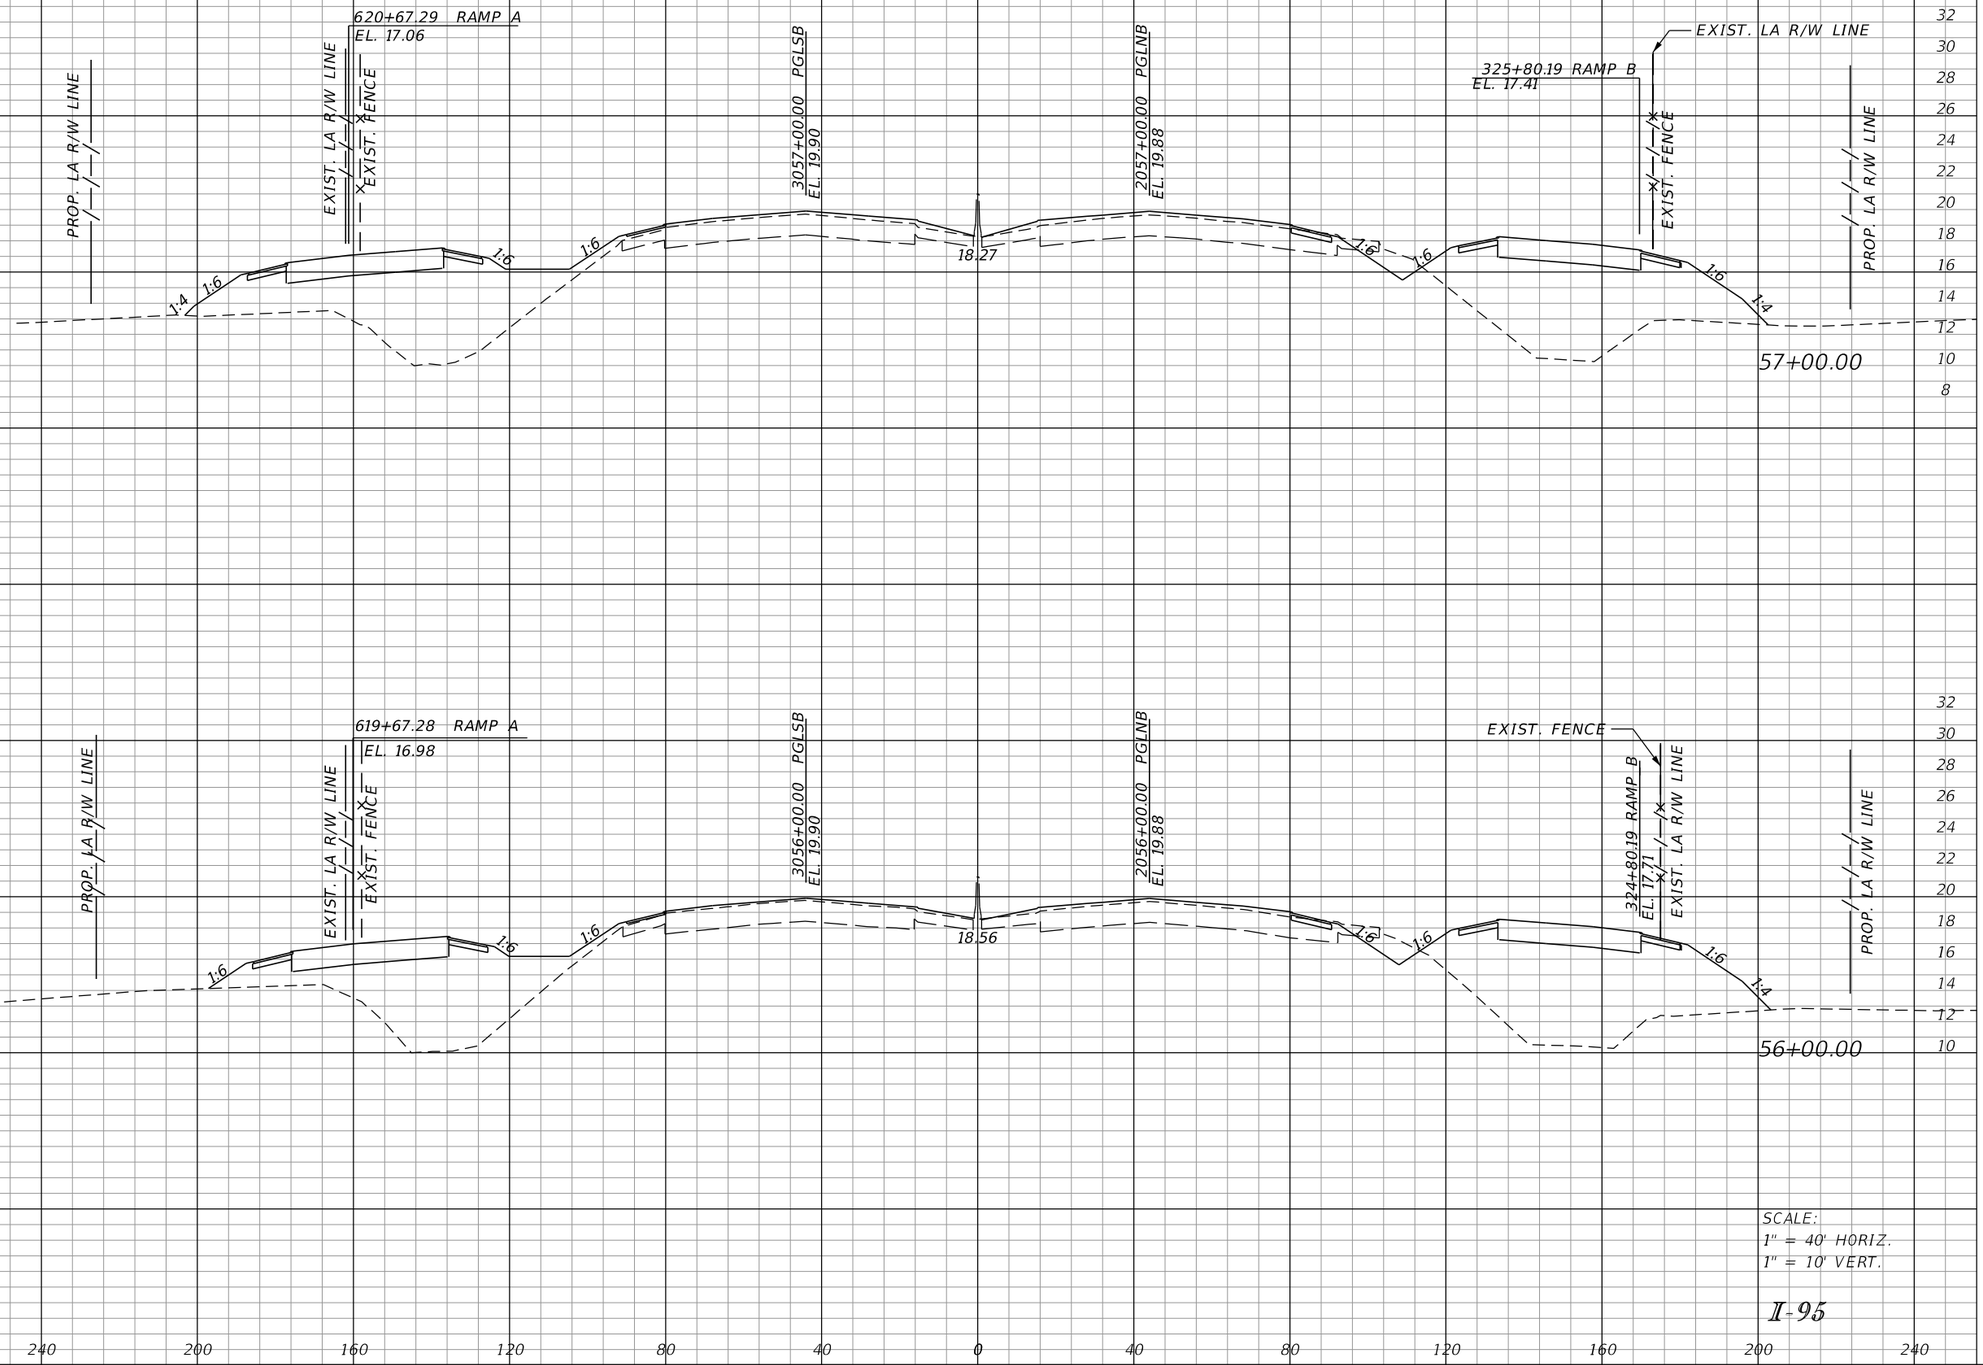

SCALE:
1" = 40' HORIZ.
1" = 10' VERT.

I-95

REVISIONS			
DATE	DESCRIPTION	DATE	DESCRIPTION

DOUGLAS R. GREEN, P.E.
P.E. LICENSE NUMBER 42579
RS&H, INC.
3125 W. COMMERCIAL BLVD., SUITE 130
FORT LAUDERDALE, FL 33309-3451
CERTIFICATE OF AUTHORIZATION 5620

STATE OF FLORIDA
DEPARTMENT OF TRANSPORTATION

ROAD NO.	COUNTY	FINANCIAL PROJECT ID
SR 9	PALM BEACH	413265-1-52-01

CROSS SECTIONS

SHEET NO. 132

Regular Exc.		Embankment	
A	V	A	V

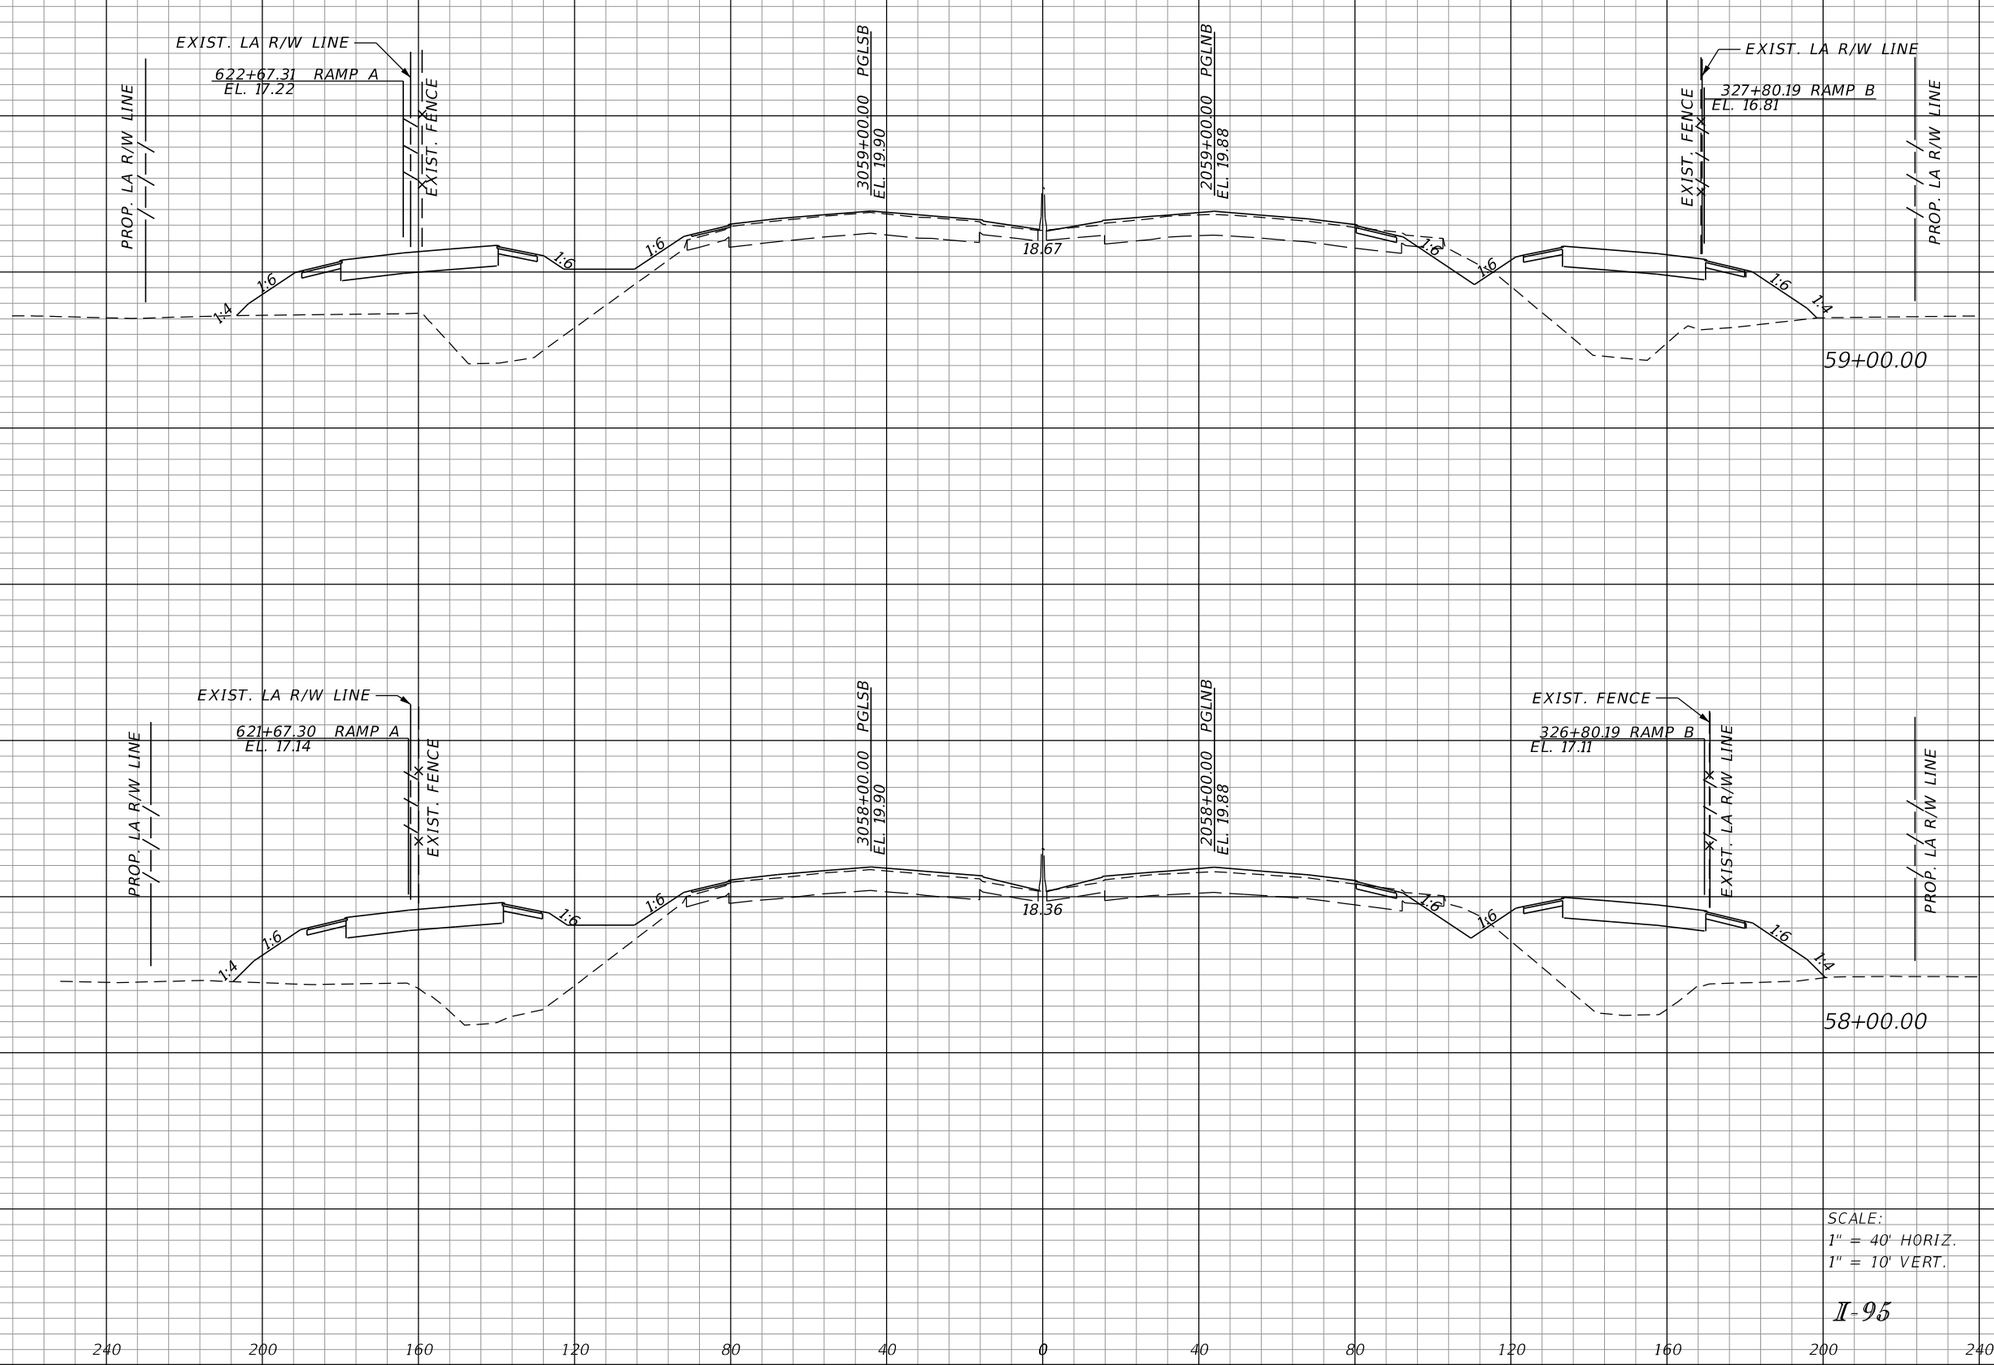

SCALE:
1" = 40' HORIZ.
1" = 10' VERT.

I-95

REVISIONS			
DATE	DESCRIPTION	DATE	DESCRIPTION

DOUGLAS R. GREEN, P.E.
P.E. LICENSE NUMBER 42579
RS&H, INC.
3125 W. COMMERCIAL BLVD., SUITE 130
FORT LAUDERDALE, FL 33309-3451
CERTIFICATE OF AUTHORIZATION 5620

STATE OF FLORIDA
DEPARTMENT OF TRANSPORTATION

ROAD NO.	COUNTY	FINANCIAL PROJECT ID
SR 9	PALM BEACH	413265-1-52-01

CROSS SECTIONS

SHEET NO.
133

Regular Exc.		Embankment	
A	V	A	V

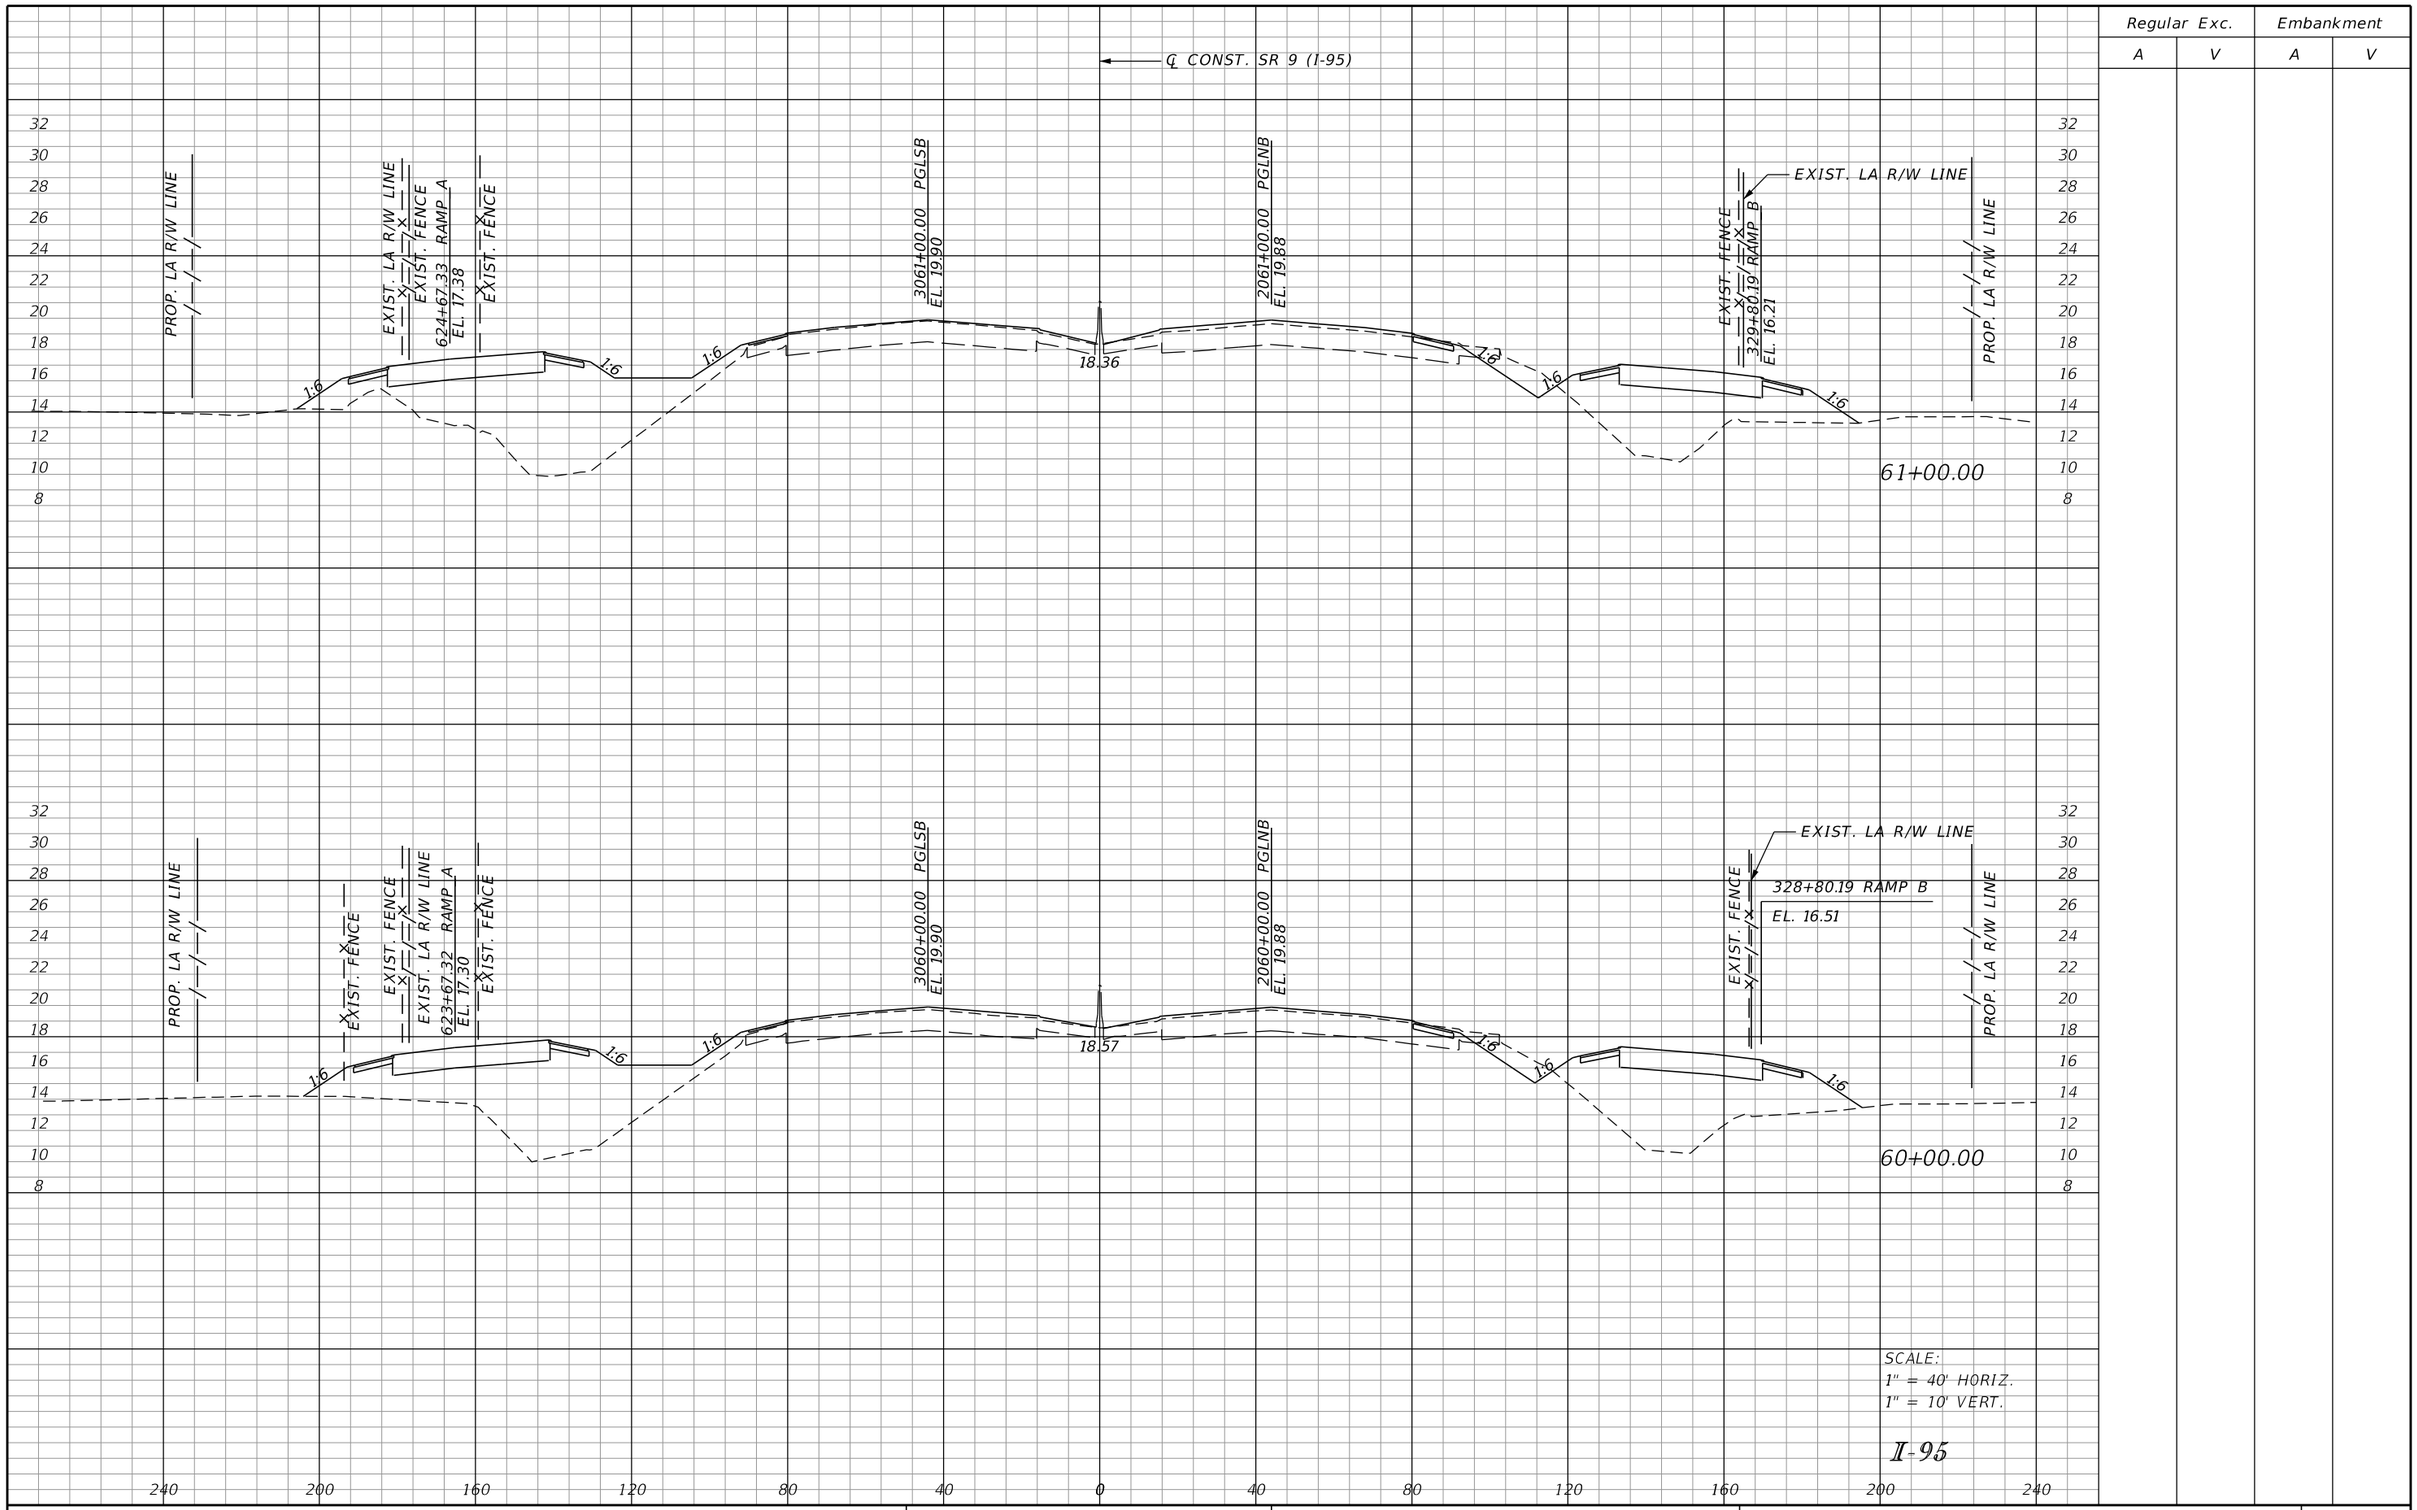

REVISIONS			
DATE	DESCRIPTION	DATE	DESCRIPTION

DOUGLAS R. GREEN, P.E.
P.E. LICENSE NUMBER 42579
RS&H, INC.
3125 W. COMMERCIAL BLVD., SUITE 130
FORT LAUDERDALE, FL 33309-3451
CERTIFICATE OF AUTHORIZATION 5620

STATE OF FLORIDA
DEPARTMENT OF TRANSPORTATION

ROAD NO.	COUNTY	FINANCIAL PROJECT ID
SR 9	PALM BEACH	413265-1-52-01

CROSS SECTIONS

SHEET NO. 134

Regular Exc.		Embankment	
A	V	A	V

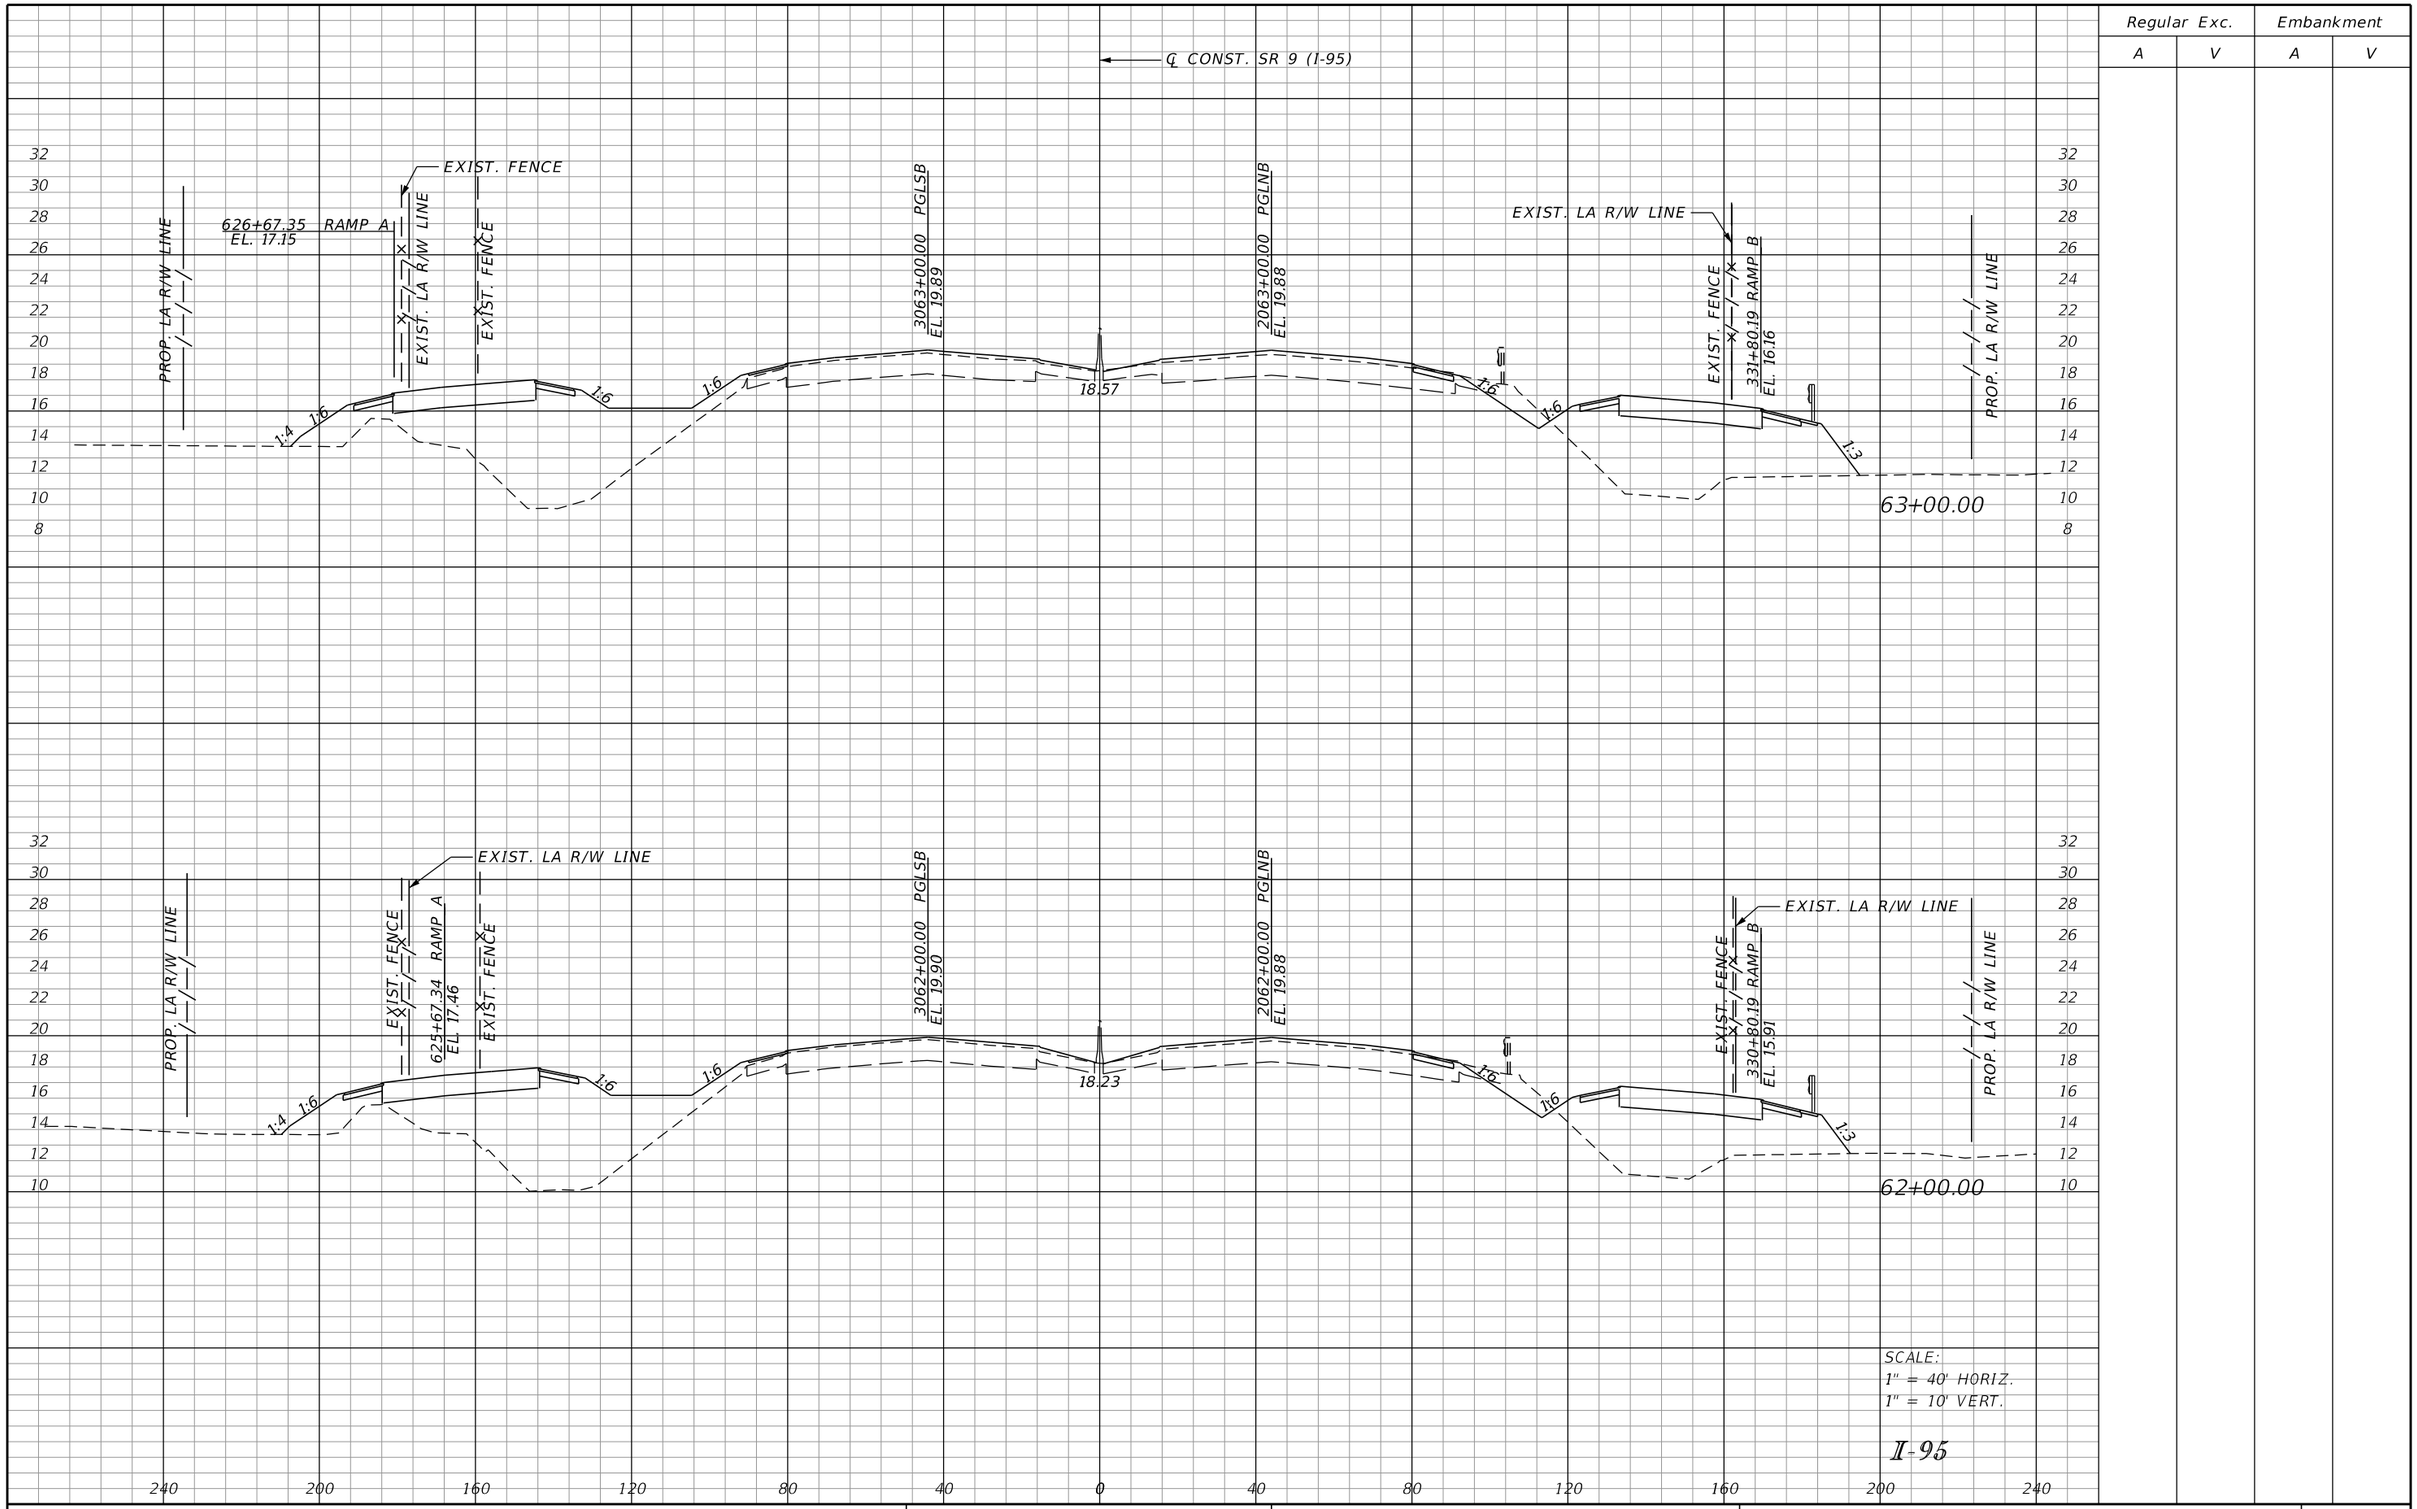

SCALE:
1" = 40' HORIZ.
1" = 10' VERT.

I-95

REVISIONS			
DATE	DESCRIPTION	DATE	DESCRIPTION

DOUGLAS R. GREEN, P.E.
P.E. LICENSE NUMBER 42579
RS&H, INC.
3125 W. COMMERCIAL BLVD., SUITE 130
FORT LAUDERDALE, FL 33309-3451
CERTIFICATE OF AUTHORIZATION 5620

STATE OF FLORIDA
DEPARTMENT OF TRANSPORTATION

ROAD NO.	COUNTY	FINANCIAL PROJECT ID
SR 9	PALM BEACH	413265-1-52-01

CROSS SECTIONS

SHEET NO.
135

Regular Exc.		Embankment	
A	V	A	V

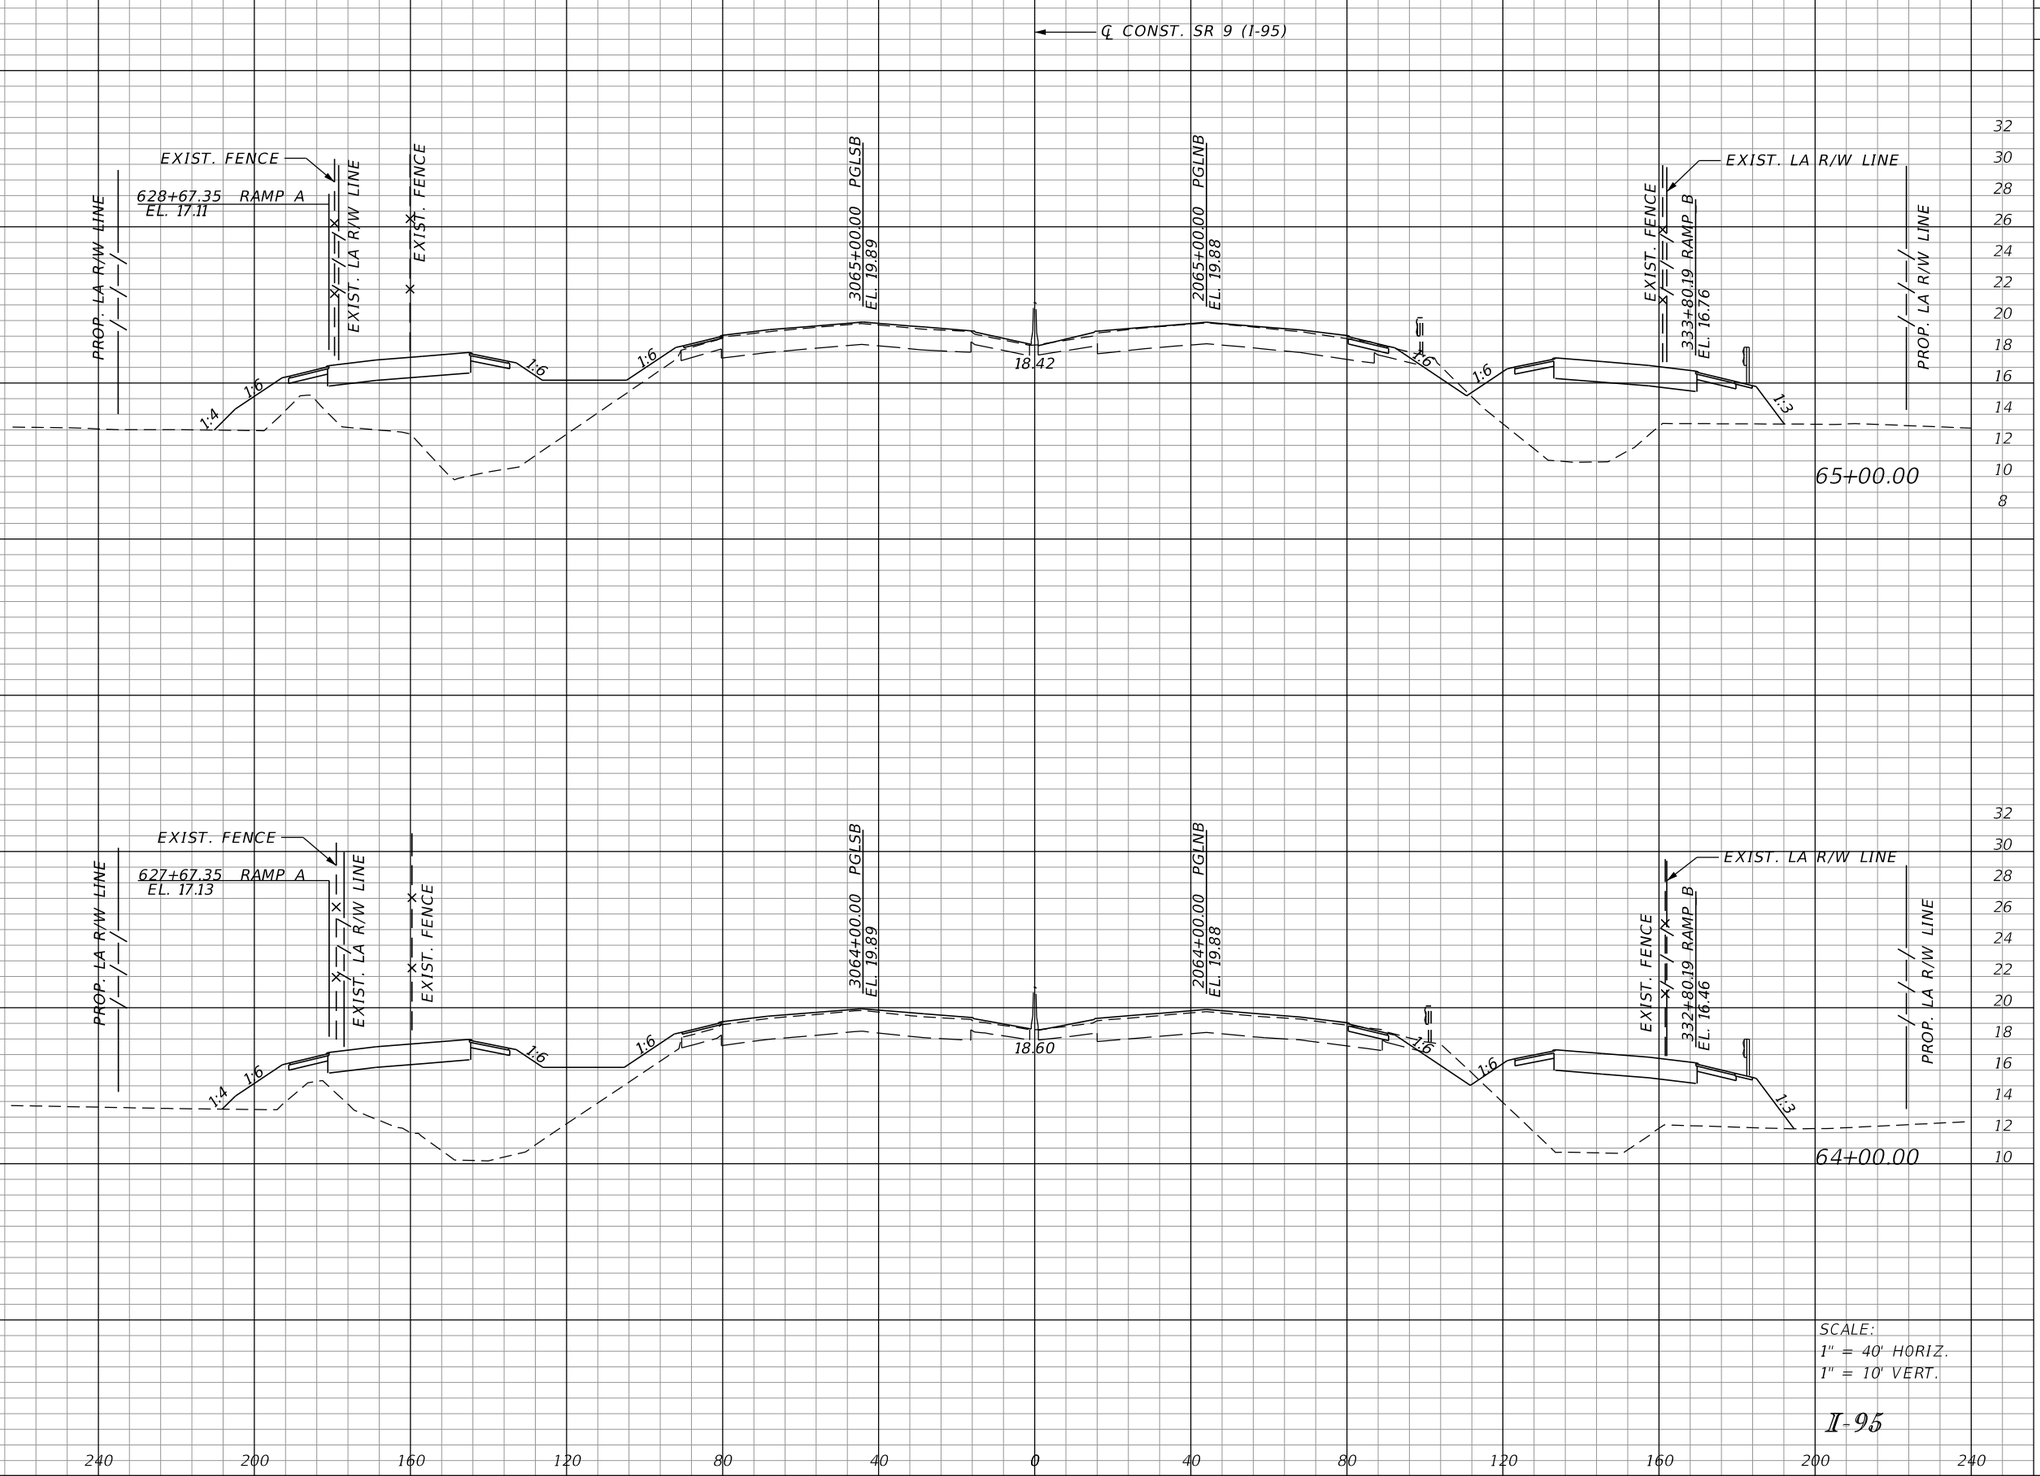

SCALE:
1" = 40' HORIZ.
1" = 10' VERT.

I-95

REVISIONS			
DATE	DESCRIPTION	DATE	DESCRIPTION

DOUGLAS R. GREEN, P.E.
P.E. LICENSE NUMBER 42579
RS&H, INC.
3125 W. COMMERCIAL BLVD., SUITE 130
FORT LAUDERDALE, FL 33309-3451
CERTIFICATE OF AUTHORIZATION 5620

STATE OF FLORIDA
DEPARTMENT OF TRANSPORTATION

ROAD NO.	COUNTY	FINANCIAL PROJECT ID
SR 9	PALM BEACH	413265-1-52-01

CROSS SECTIONS

SHEET NO. 136

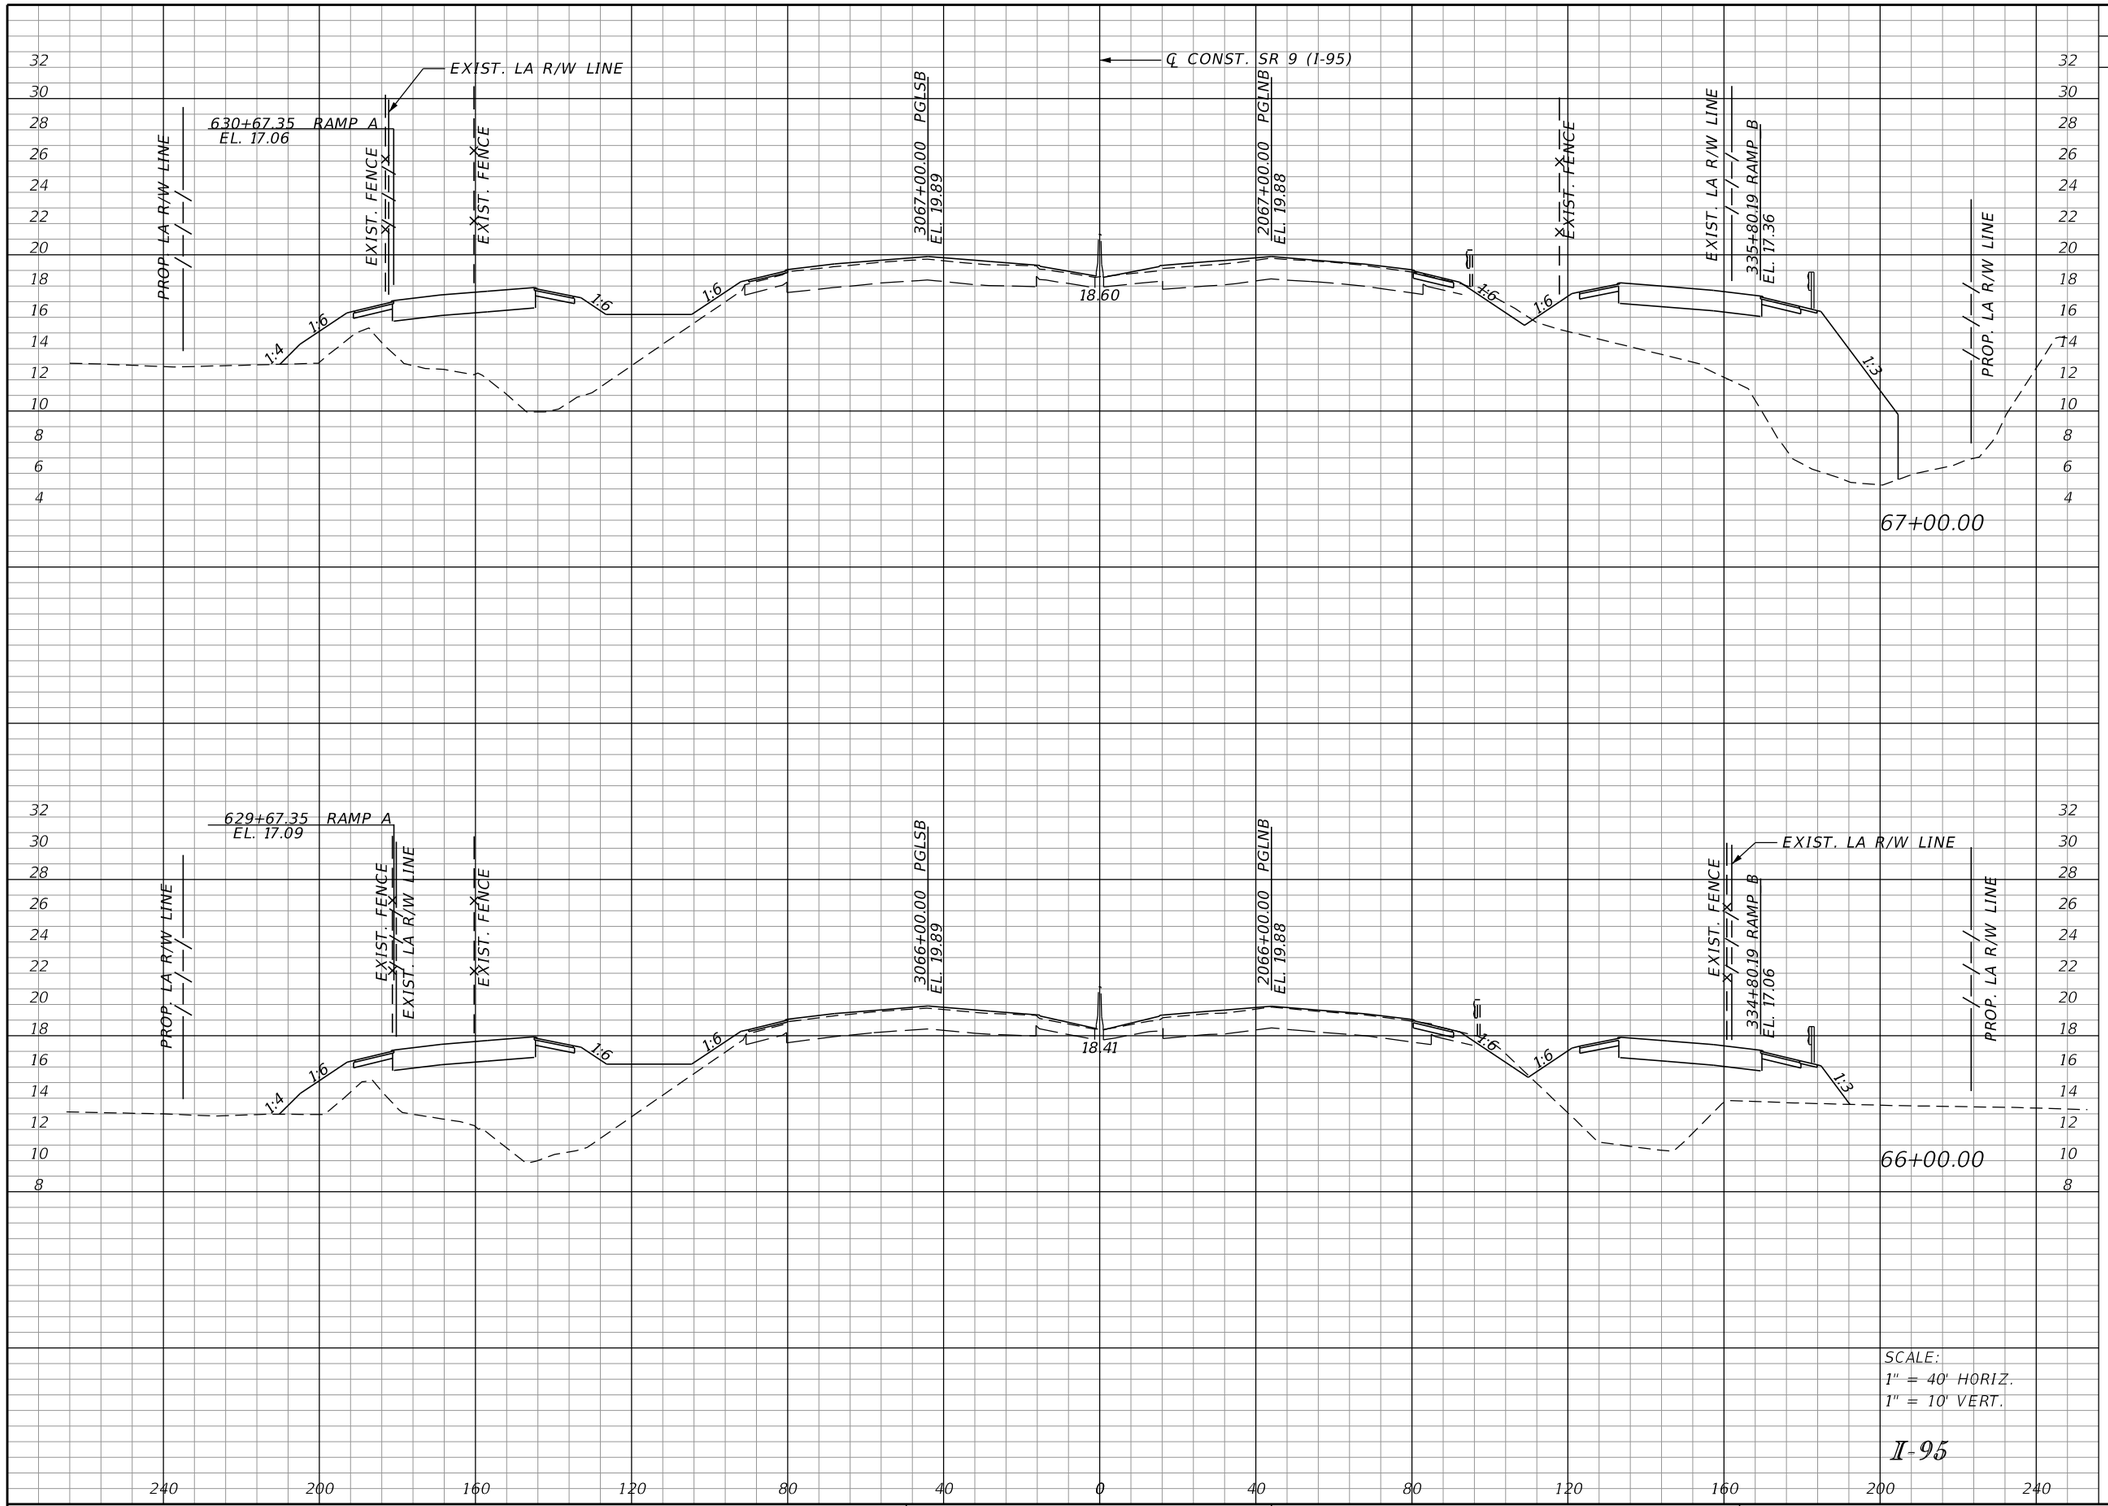

Regular Exc.		Embankment	
A	V	A	V

SCALE:
1" = 40' HORIZ.
1" = 10' VERT.

I-95

REVISIONS			
DATE	DESCRIPTION	DATE	DESCRIPTION

DOUGLAS R. GREEN, P.E.
P.E. LICENSE NUMBER 42579
RS&H, INC.
3125 W. COMMERCIAL BLVD., SUITE 130
FORT LAUDERDALE, FL 33309-3451
CERTIFICATE OF AUTHORIZATION 5620

STATE OF FLORIDA
DEPARTMENT OF TRANSPORTATION

ROAD NO.	COUNTY	FINANCIAL PROJECT ID
SR 9	PALM BEACH	413265-1-52-01

CROSS SECTIONS

SHEET NO. 137

Regular Exc.		Embankment	
A	V	A	V

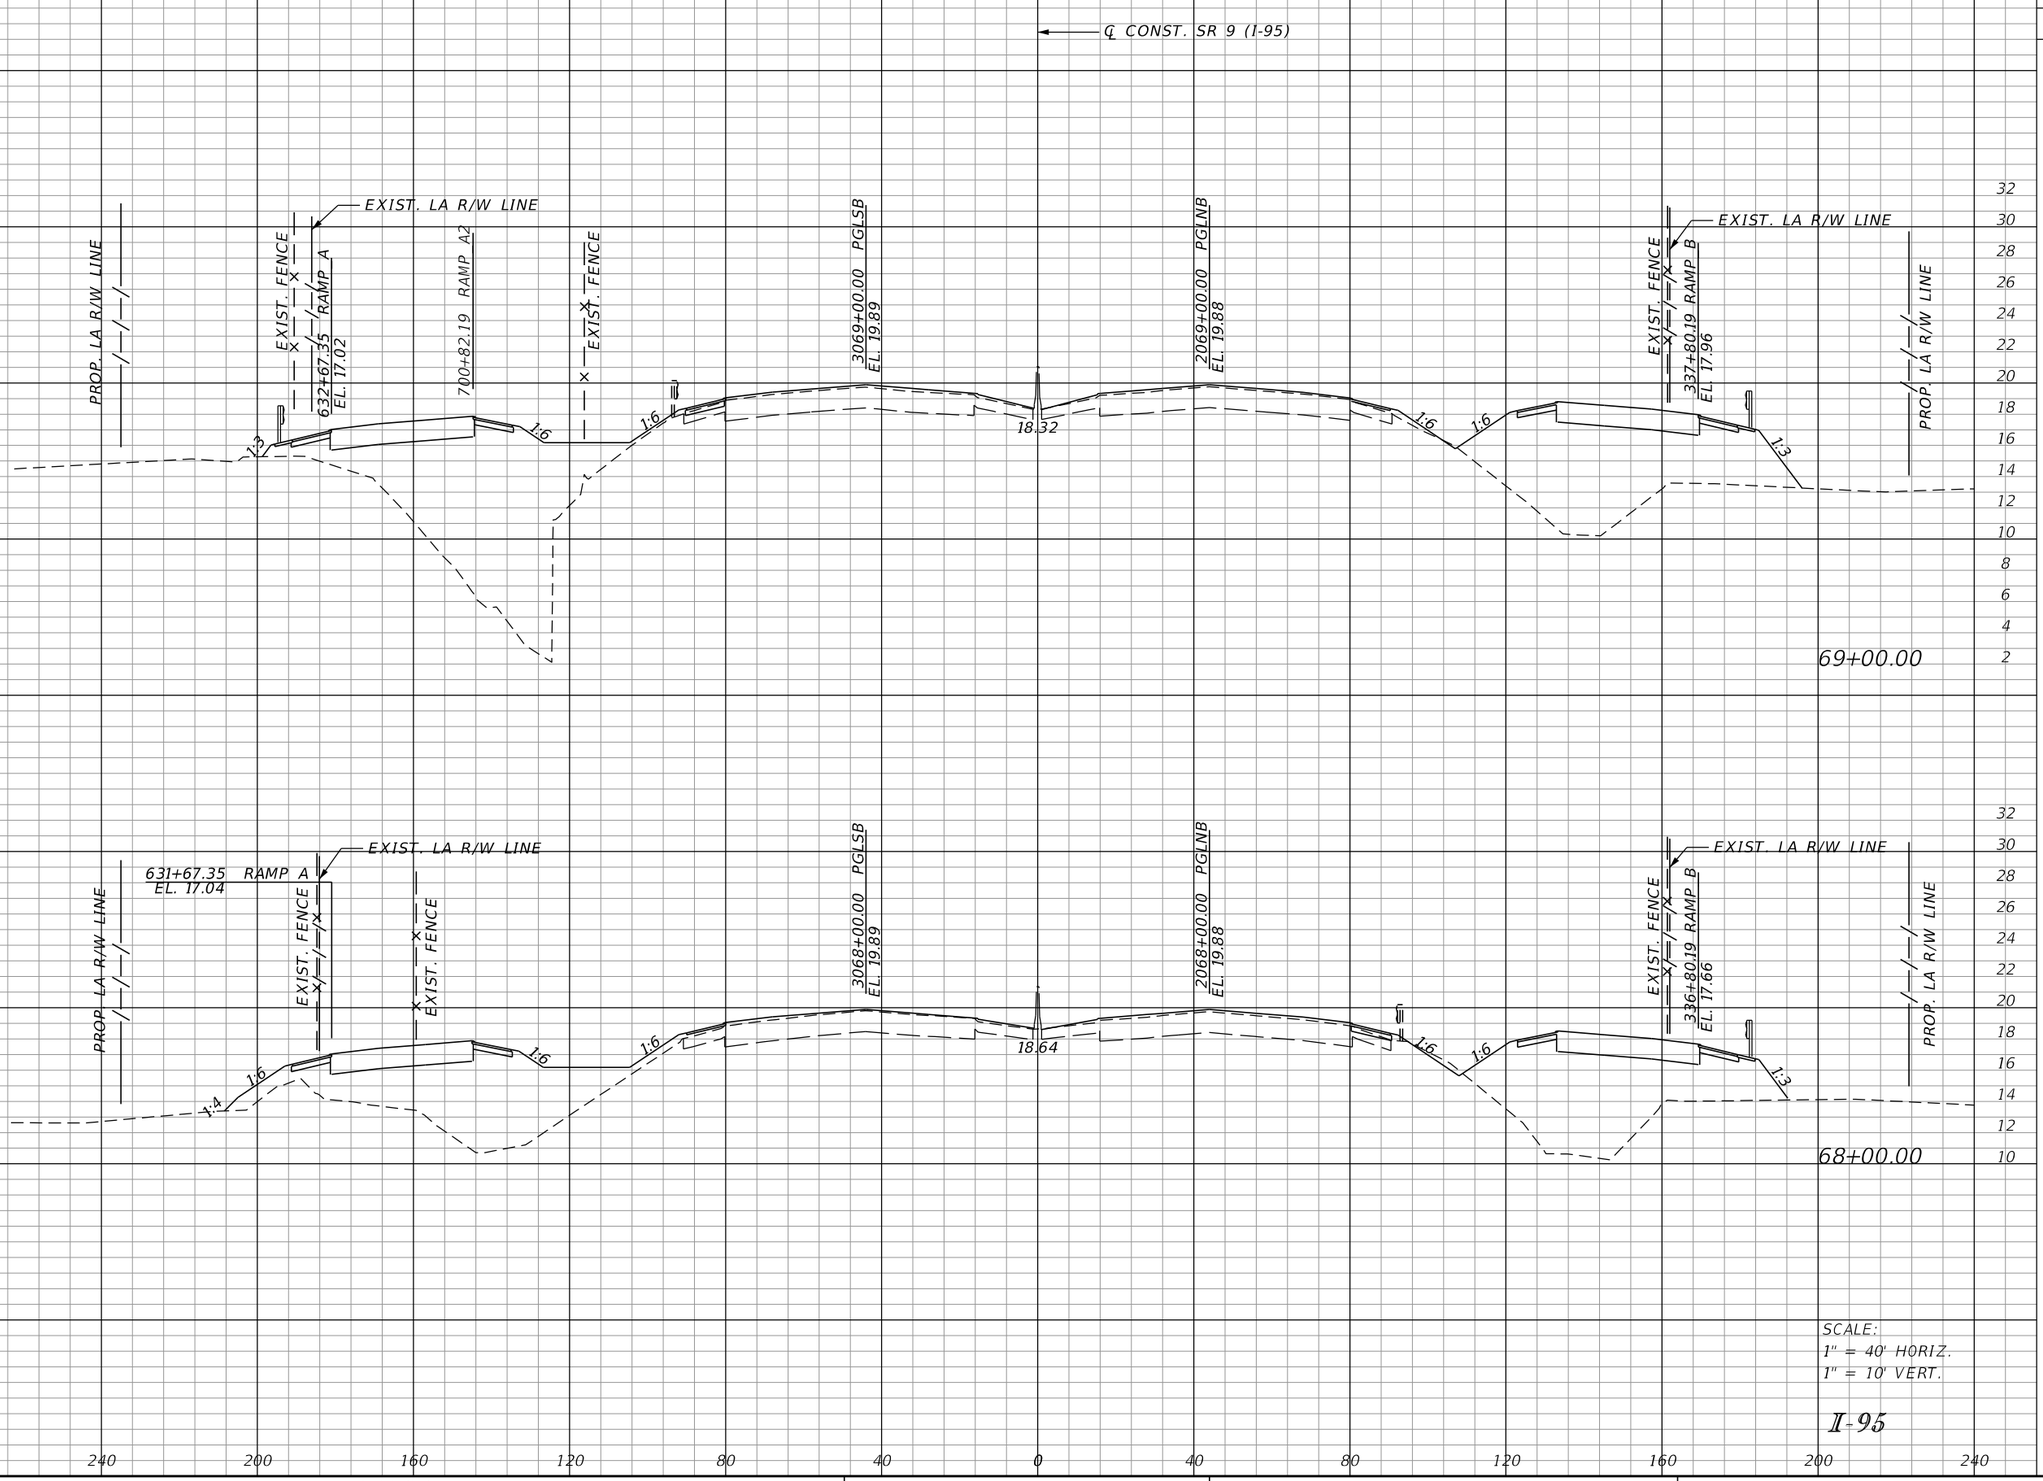

SCALE:
1" = 40' HORIZ.
1" = 10' VERT.

I-95

REVISIONS			
DATE	DESCRIPTION	DATE	DESCRIPTION

DOUGLAS R. GREEN, P.E.
P.E. LICENSE NUMBER 42579
RS&H, INC.
3125 W. COMMERCIAL BLVD., SUITE 130
FORT LAUDERDALE, FL 33309-3451
CERTIFICATE OF AUTHORIZATION 5620

STATE OF FLORIDA
DEPARTMENT OF TRANSPORTATION

ROAD NO.	COUNTY	FINANCIAL PROJECT ID
SR 9	PALM BEACH	413265-1-52-01

CROSS SECTIONS

SHEET NO. 138

Regular Exc.		Embankment	
A	V	A	V

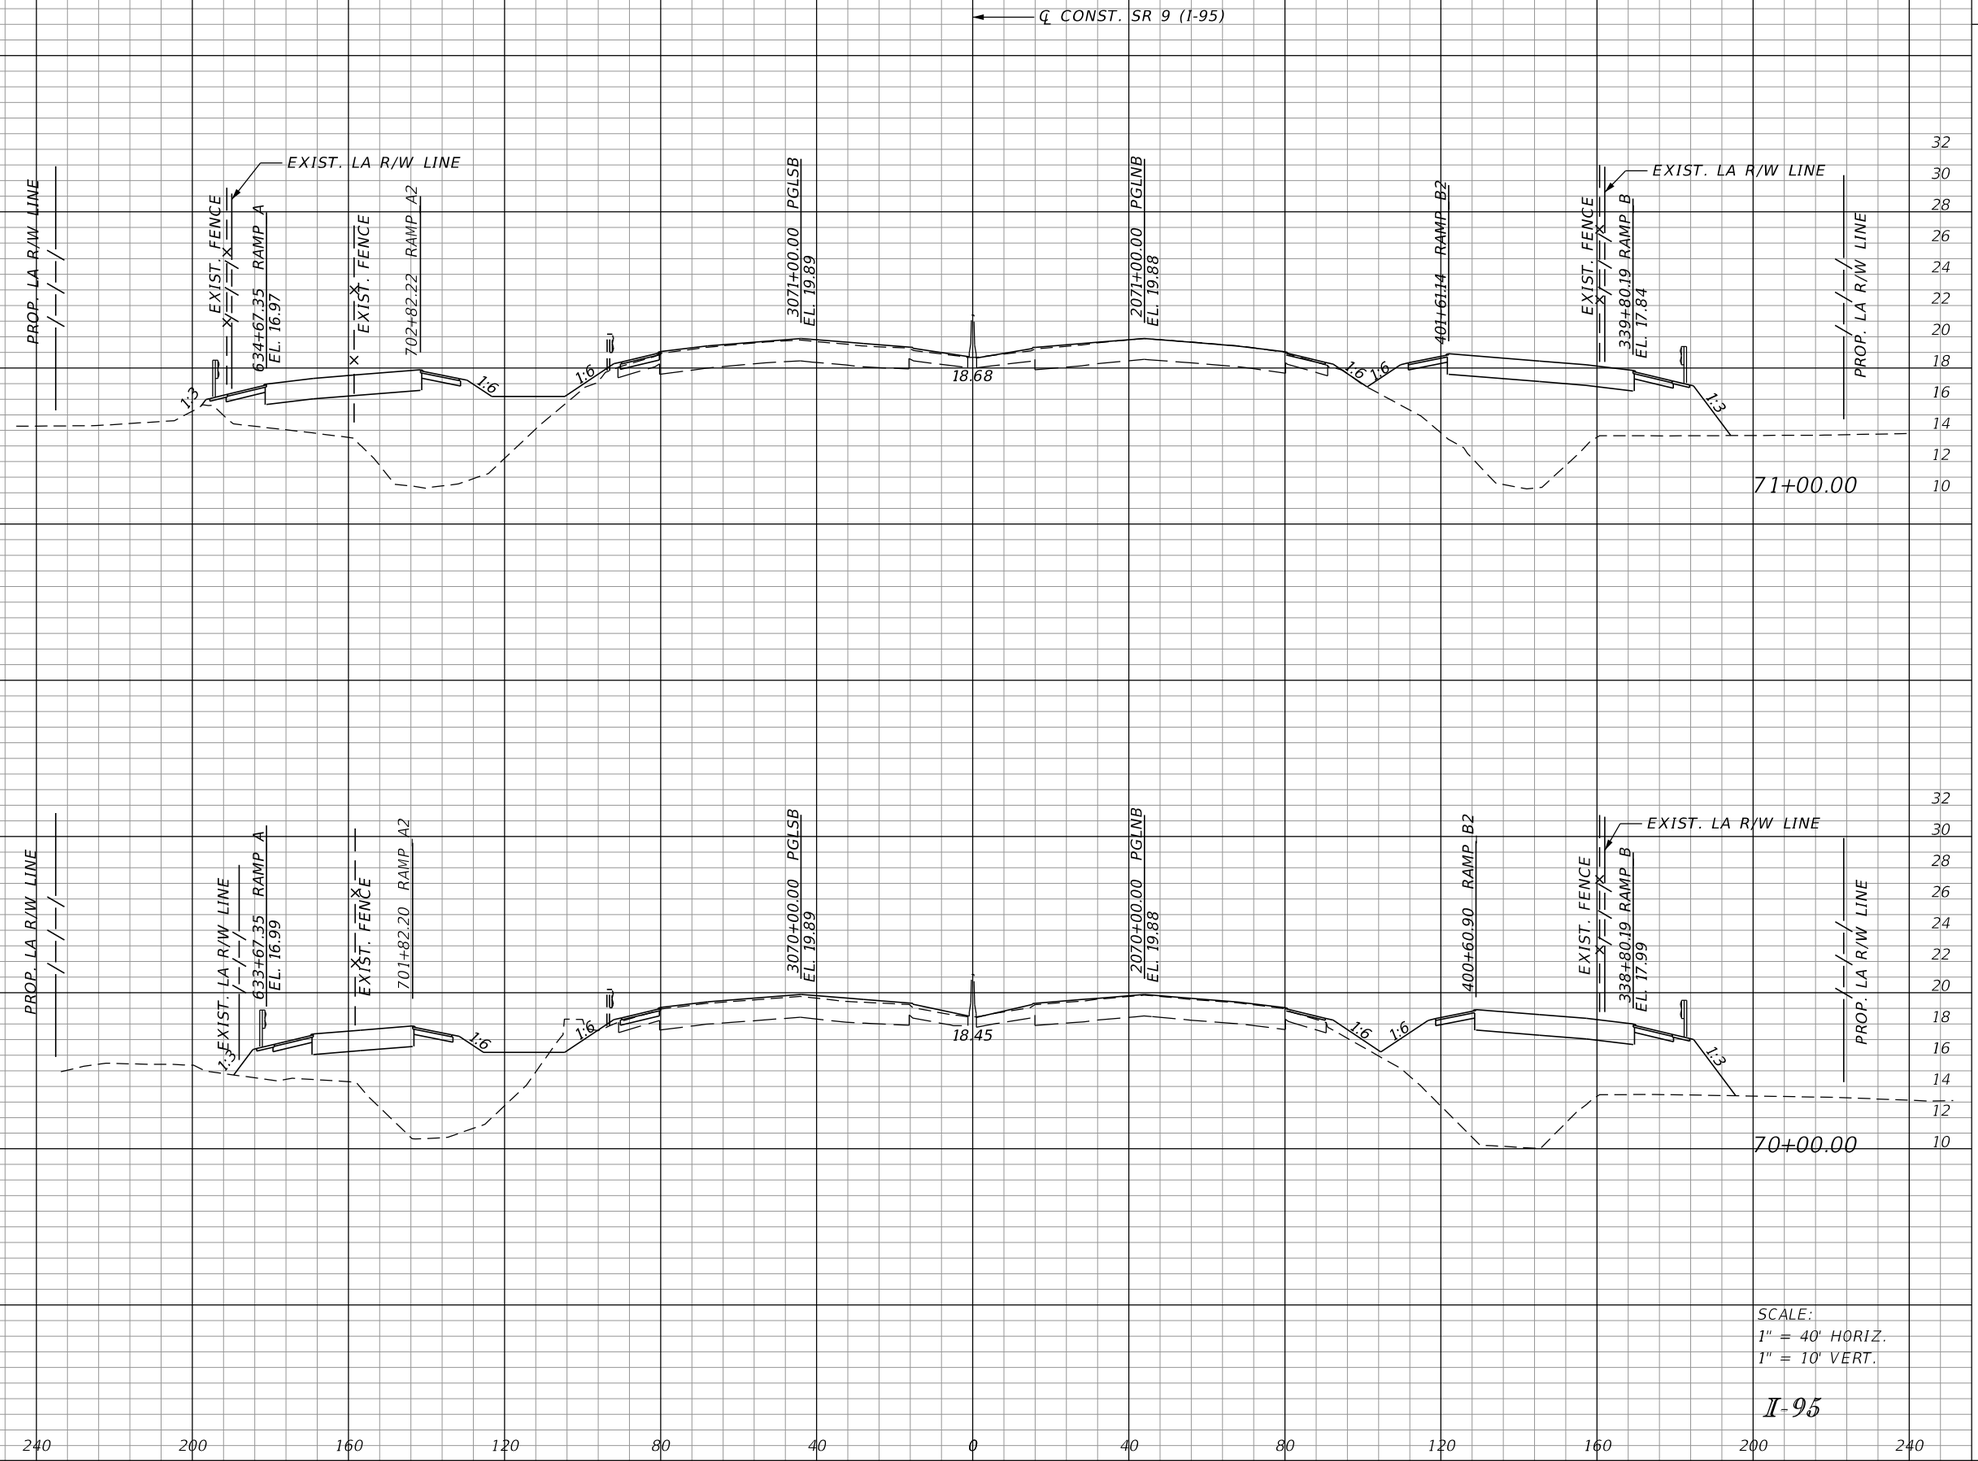

SCALE:
1" = 40' HORIZ.
1" = 10' VERT.

I-95

REVISIONS			
DATE	DESCRIPTION	DATE	DESCRIPTION

DOUGLAS R. GREEN, P.E.
P.E. LICENSE NUMBER 42579
RS&H, INC.
3125 W. COMMERCIAL BLVD., SUITE 130
FORT LAUDERDALE, FL 33309-3451
CERTIFICATE OF AUTHORIZATION 5620

STATE OF FLORIDA
DEPARTMENT OF TRANSPORTATION

ROAD NO.	COUNTY	FINANCIAL PROJECT ID
SR 9	PALM BEACH	413265-1-52-01

CROSS SECTIONS

SHEET NO.
139

Regular Exc.		Embankment	
A	V	A	V

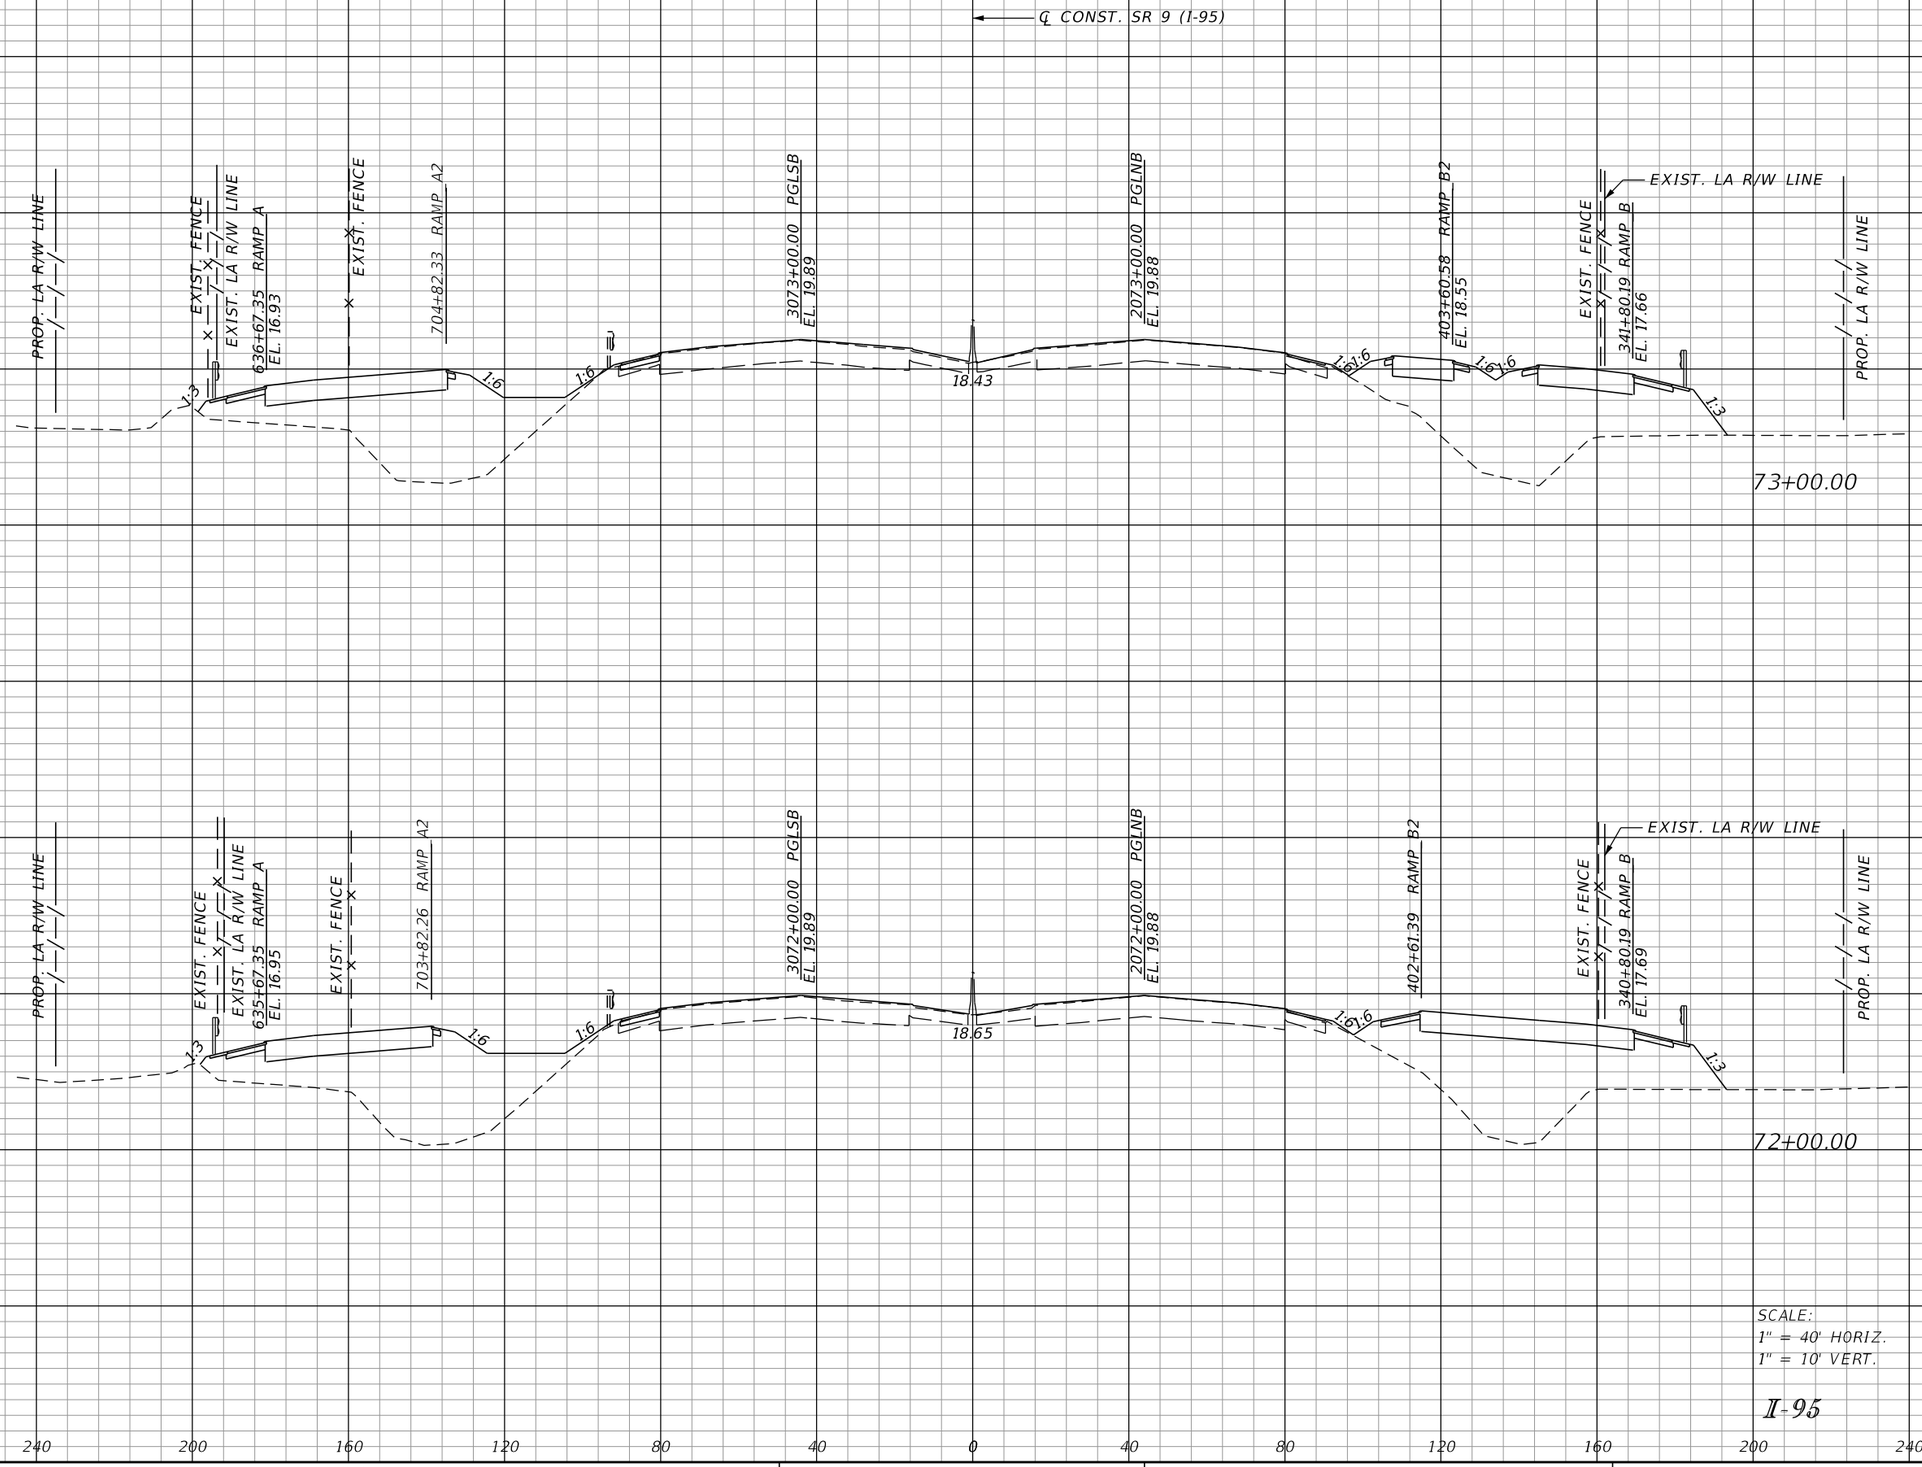

SCALE:
1" = 40' HORIZ.
1" = 10' VERT.

I-95

REVISIONS			
DATE	DESCRIPTION	DATE	DESCRIPTION

DOUGLAS R. GREEN, P.E.
P.E. LICENSE NUMBER 42579
RS&H, INC.
3125 W. COMMERCIAL BLVD., SUITE 130
FORT LAUDERDALE, FL 33309-3451
CERTIFICATE OF AUTHORIZATION 5620

STATE OF FLORIDA
DEPARTMENT OF TRANSPORTATION

ROAD NO.	COUNTY	FINANCIAL PROJECT ID
SR 9	PALM BEACH	413265-1-52-01

CROSS SECTIONS

SHEET NO. 140

Regular Exc.		Embankment	
A	V	A	V

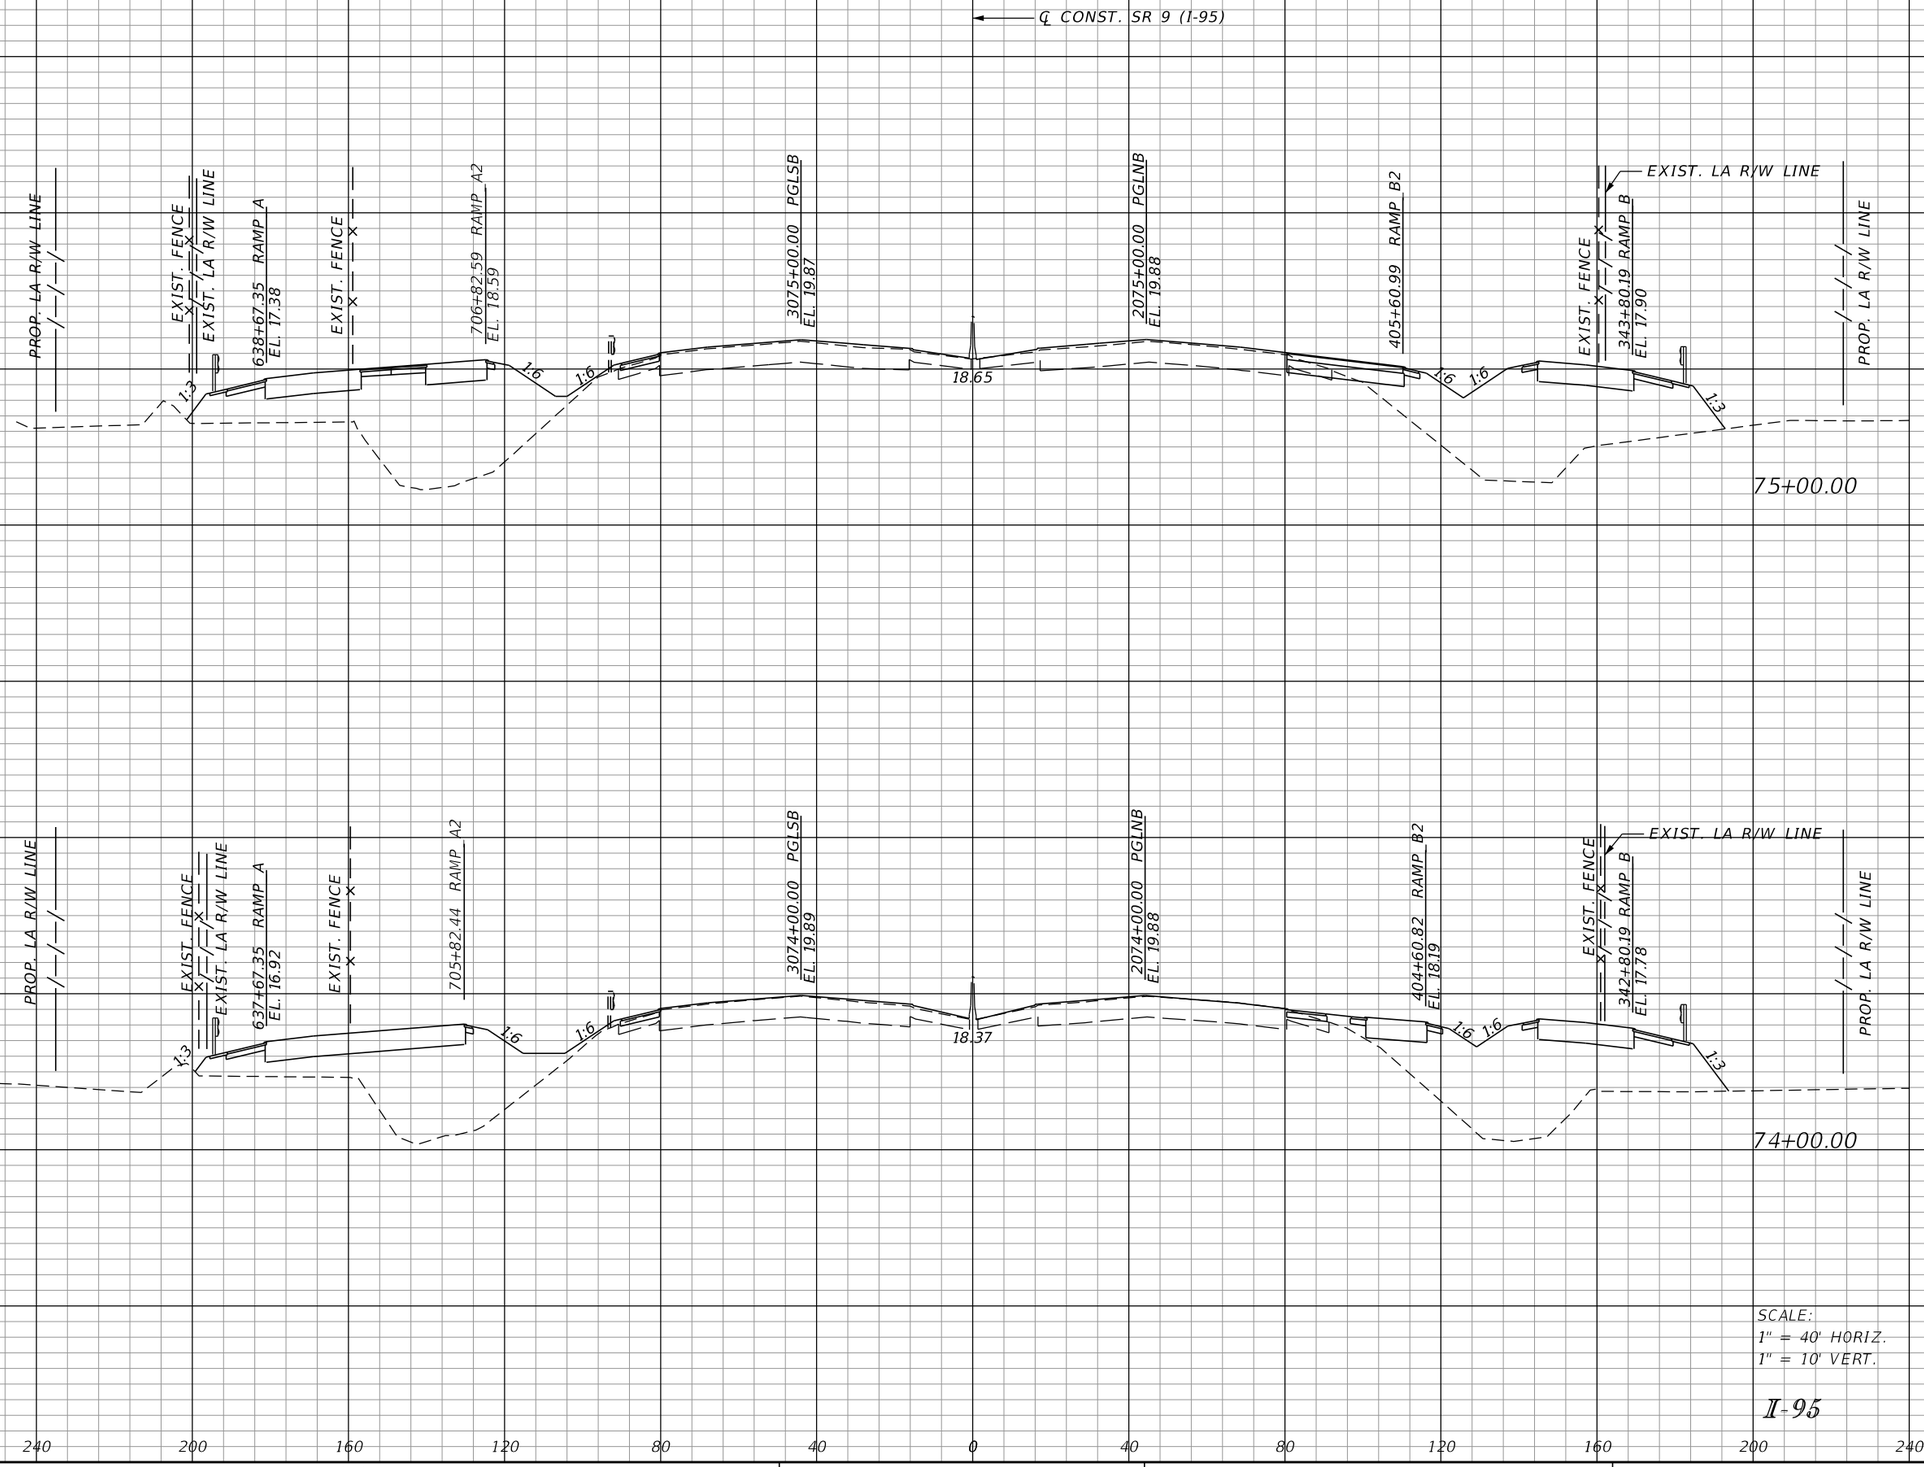

SCALE:
1" = 40' HORIZ.
1" = 10' VERT.

I-95

REVISIONS			
DATE	DESCRIPTION	DATE	DESCRIPTION

DOUGLAS R. GREEN, P.E.
P.E. LICENSE NUMBER 42579
RS&H, INC.
3125 W. COMMERCIAL BLVD., SUITE 130
FORT LAUDERDALE, FL 33309-3451
CERTIFICATE OF AUTHORIZATION 5620

STATE OF FLORIDA
DEPARTMENT OF TRANSPORTATION

ROAD NO.	COUNTY	FINANCIAL PROJECT ID
SR 9	PALM BEACH	413265-1-52-01

CROSS SECTIONS

SHEET NO.
141

Regular Exc.		Embankment	
A	V	A	V

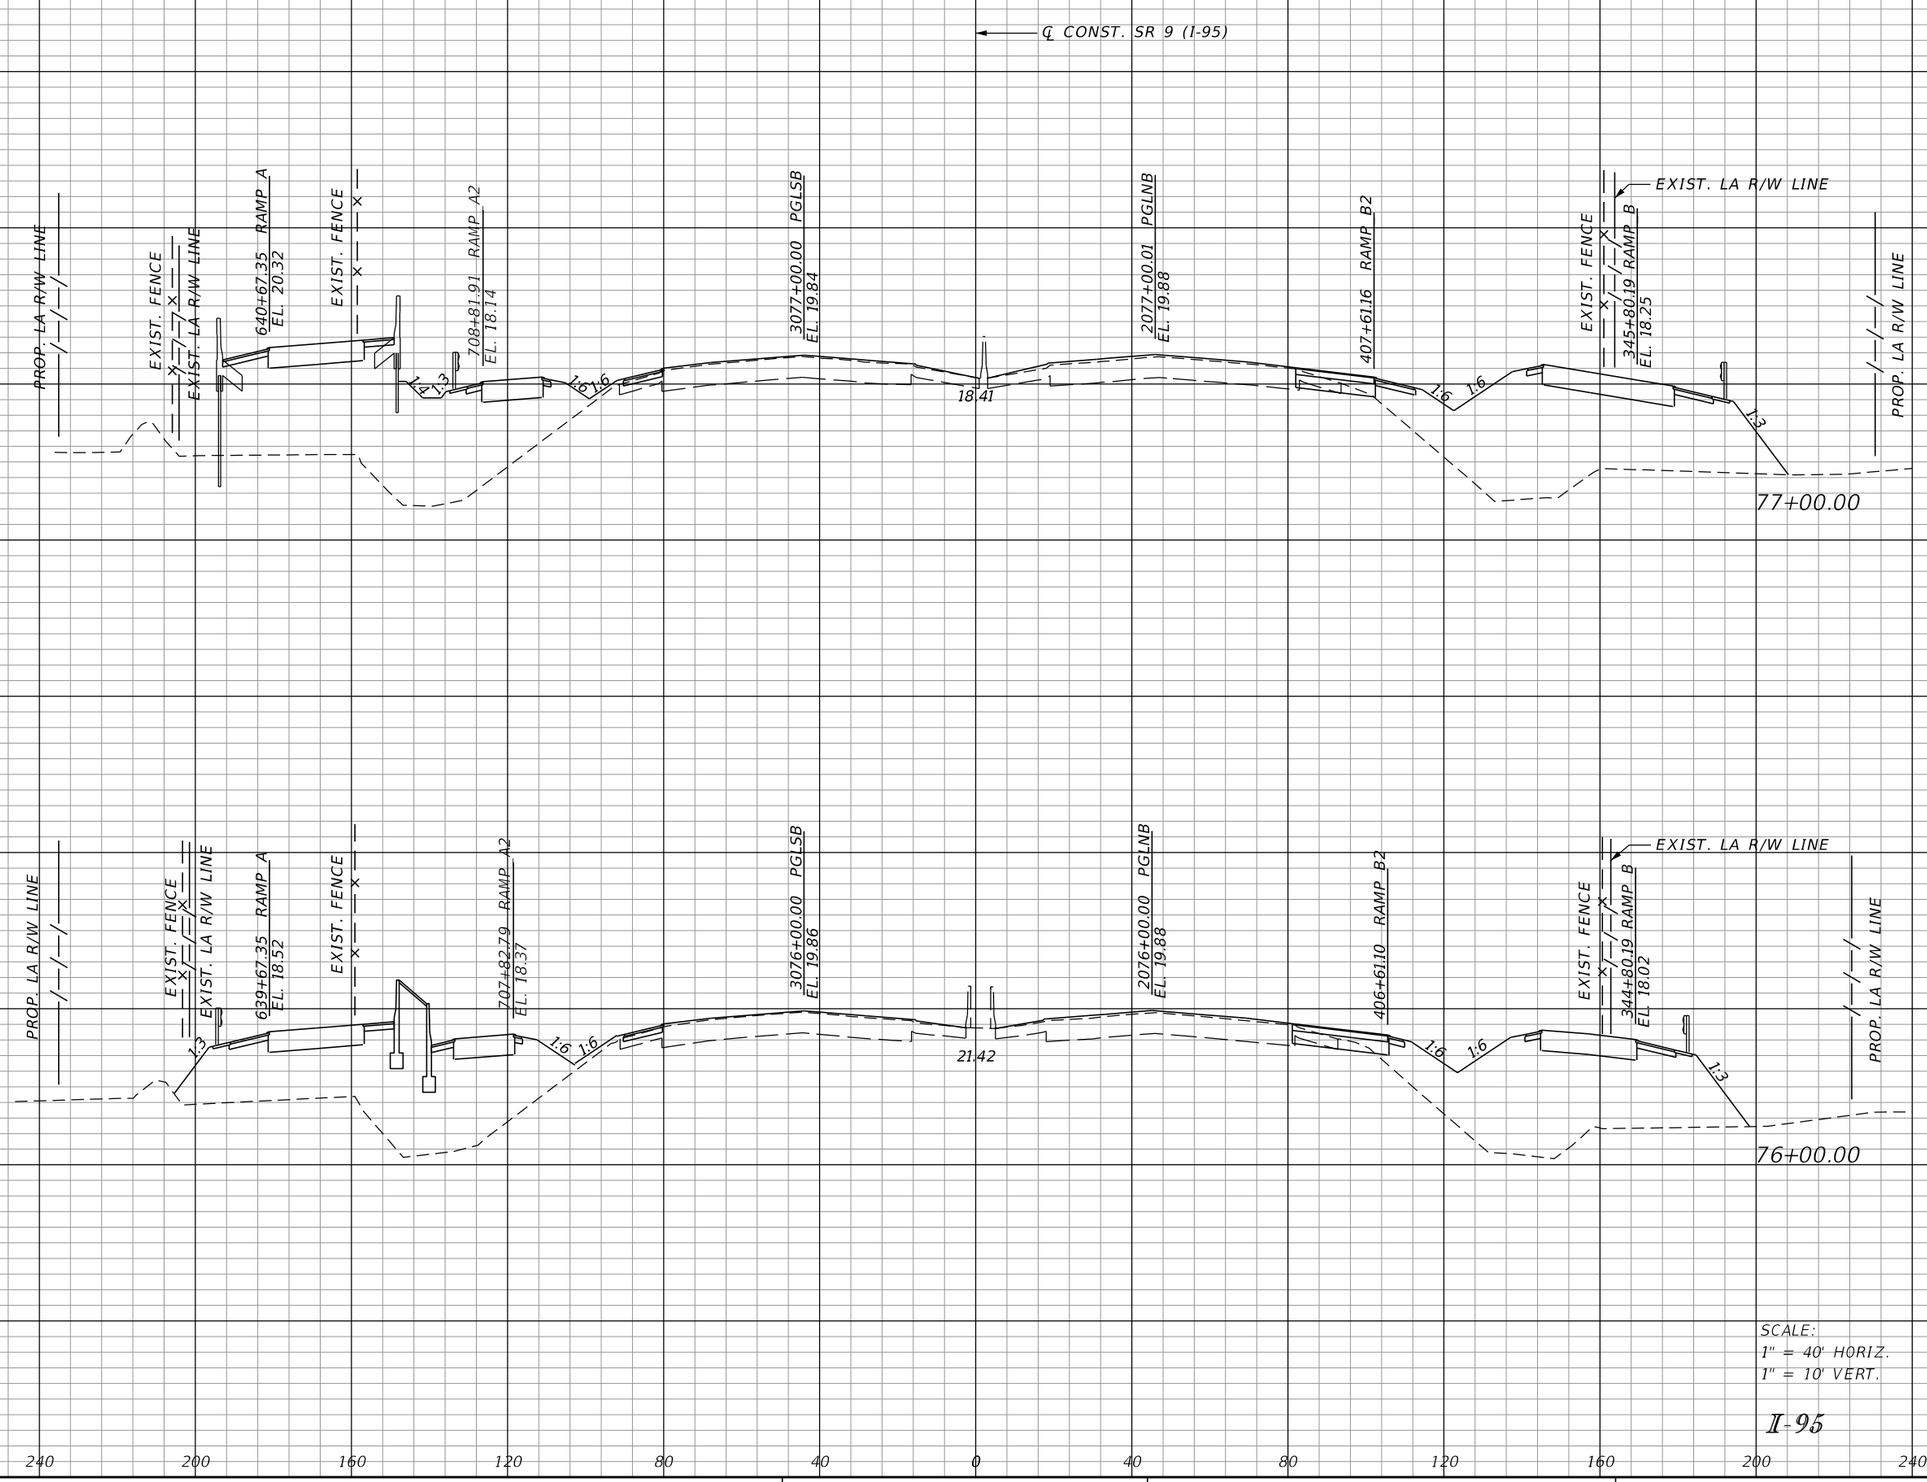

REVISIONS			
DATE	DESCRIPTION	DATE	DESCRIPTION

DOUGLAS R. GREEN, P.E.
P.E. LICENSE NUMBER 42579
RS&H, INC.
3125 W. COMMERCIAL BLVD., SUITE 130
FORT LAUDERDALE, FL 33309-3451
CERTIFICATE OF AUTHORIZATION 5620

STATE OF FLORIDA
DEPARTMENT OF TRANSPORTATION

ROAD NO.	COUNTY	FINANCIAL PROJECT ID
SR 9	PALM BEACH	413265-1-52-01

CROSS SECTIONS

SHEET NO. 142

Regular Exc.		Embankment	
A	V	A	V

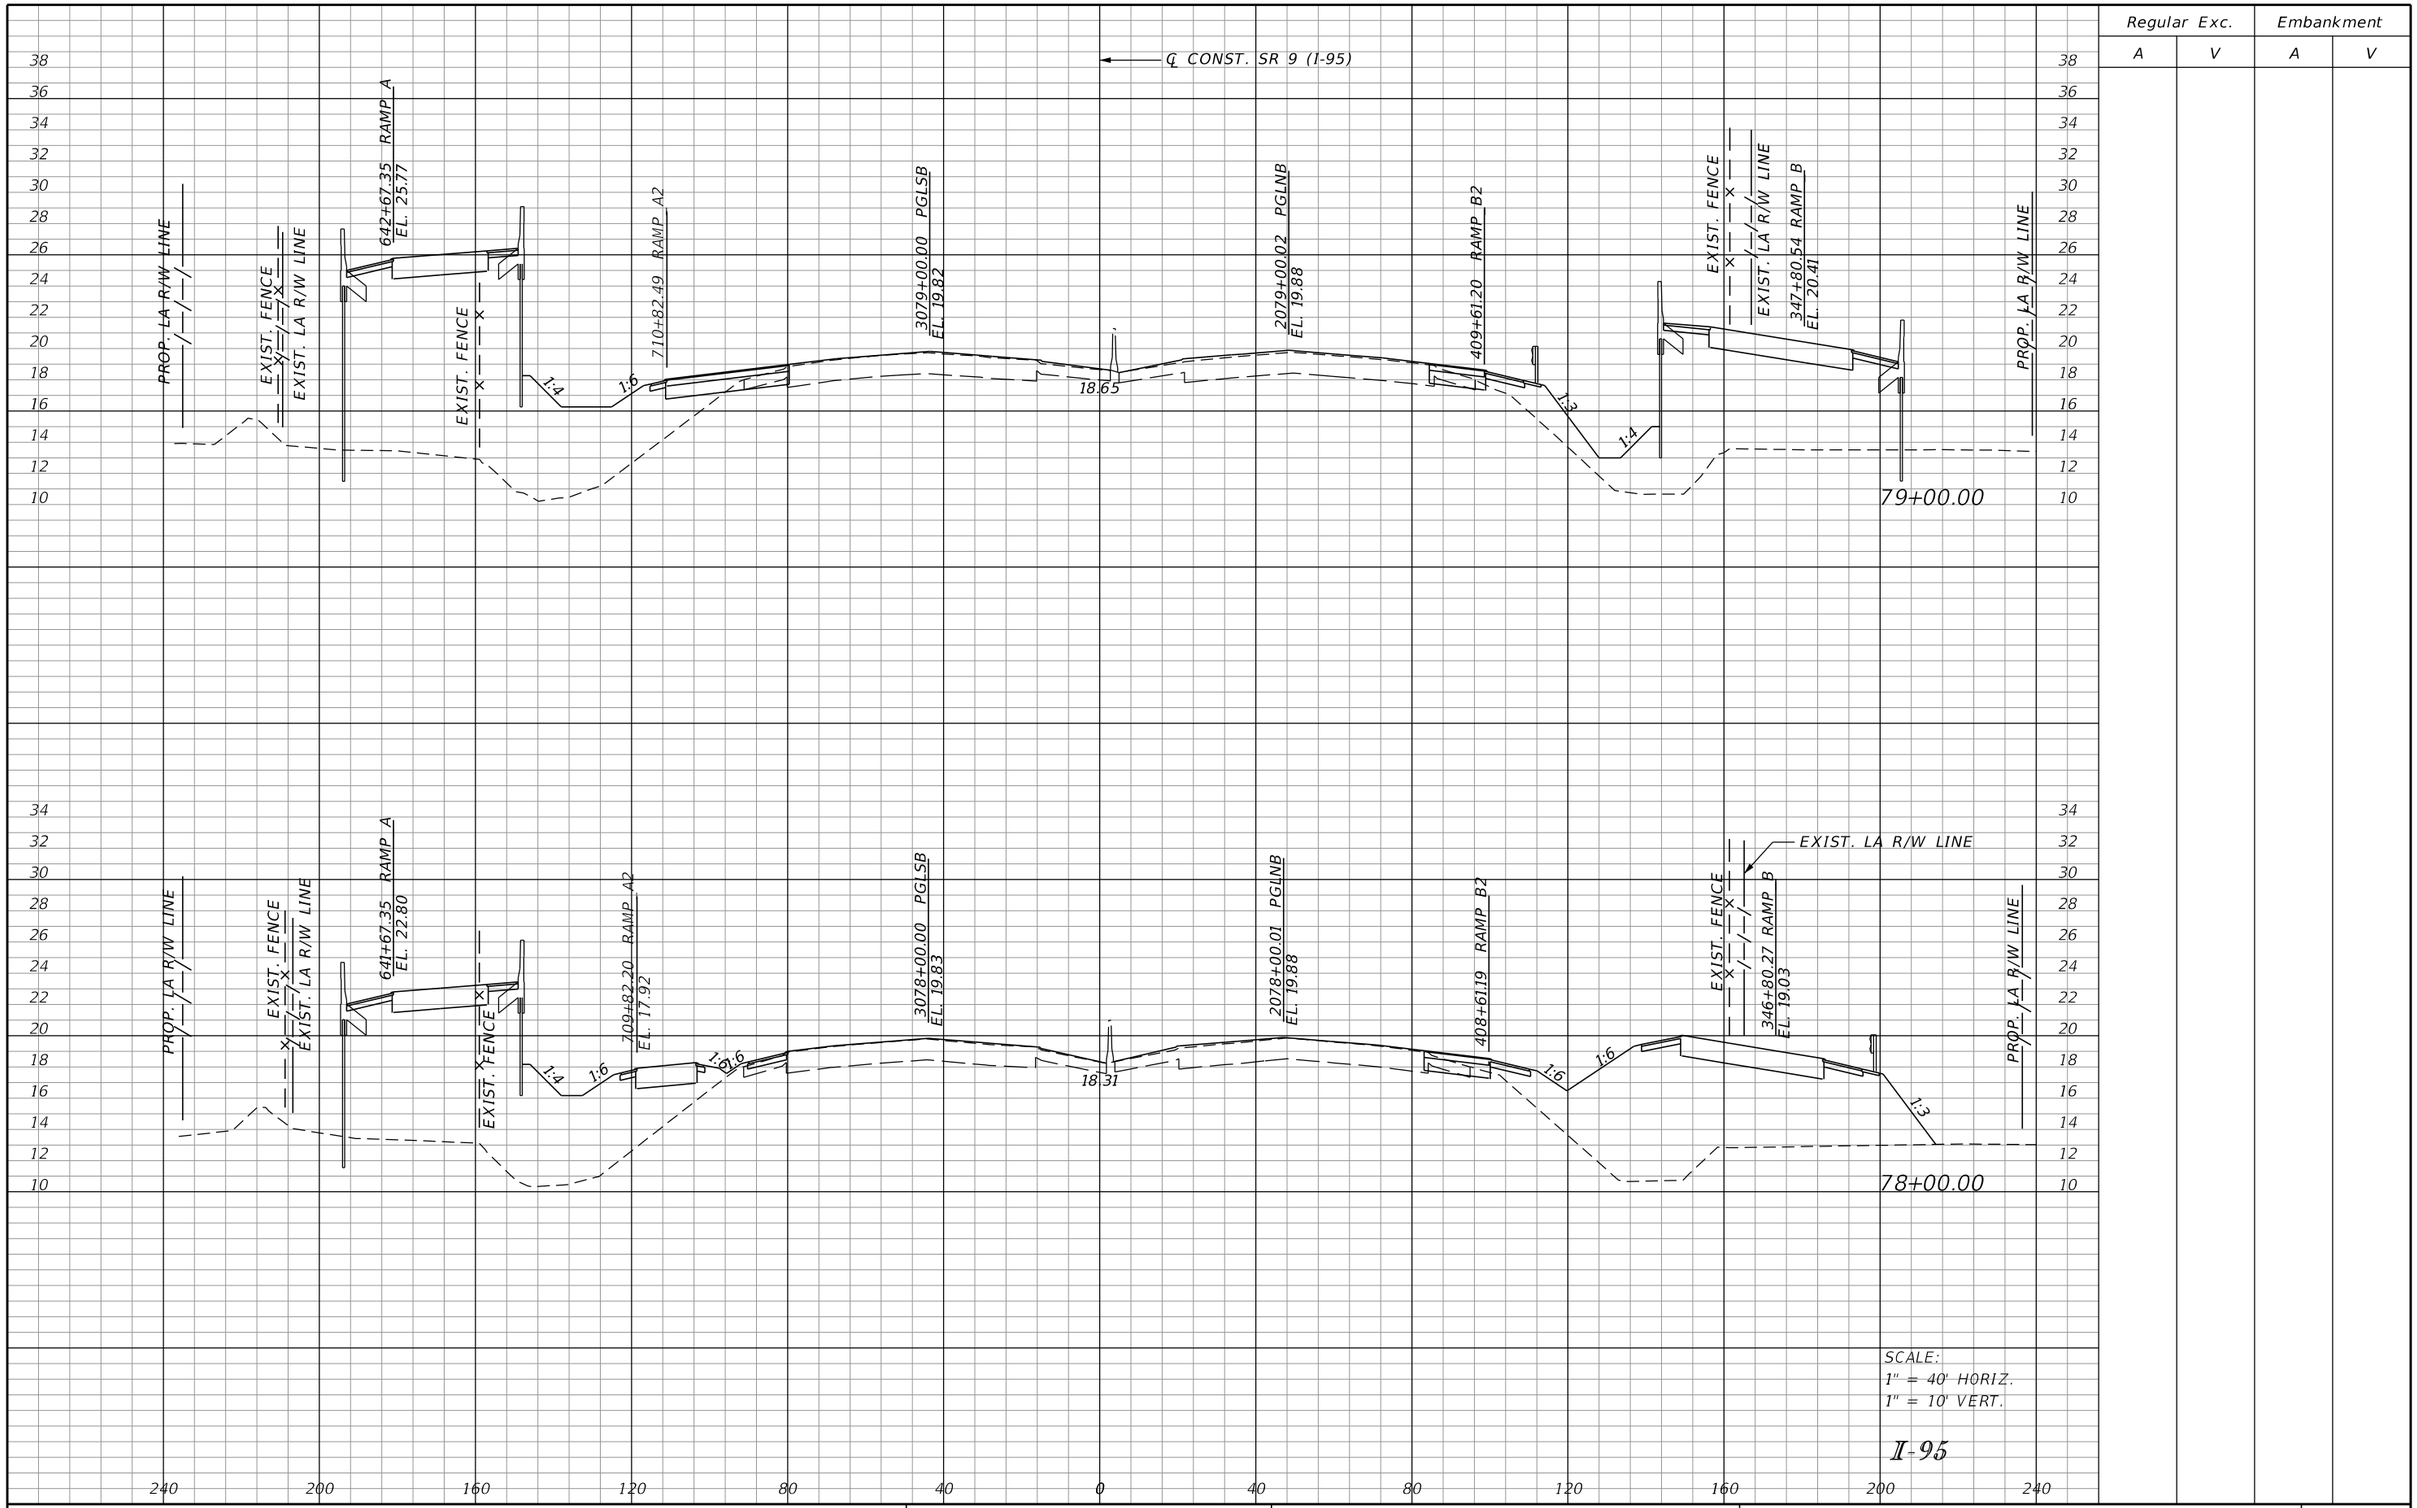

REVISIONS			
DATE	DESCRIPTION	DATE	DESCRIPTION

DOUGLAS R. GREEN, P.E.
P.E. LICENSE NUMBER 42579
RS&H, INC.
3125 W. COMMERCIAL BLVD., SUITE 130
FORT LAUDERDALE, FL 33309-3451
CERTIFICATE OF AUTHORIZATION 5620

STATE OF FLORIDA
DEPARTMENT OF TRANSPORTATION

ROAD NO.	COUNTY	FINANCIAL PROJECT ID
SR 9	PALM BEACH	413265-1-52-01

CROSS SECTIONS

SHEET NO. 143

Regular Exc.		Embankment	
A	V	A	V

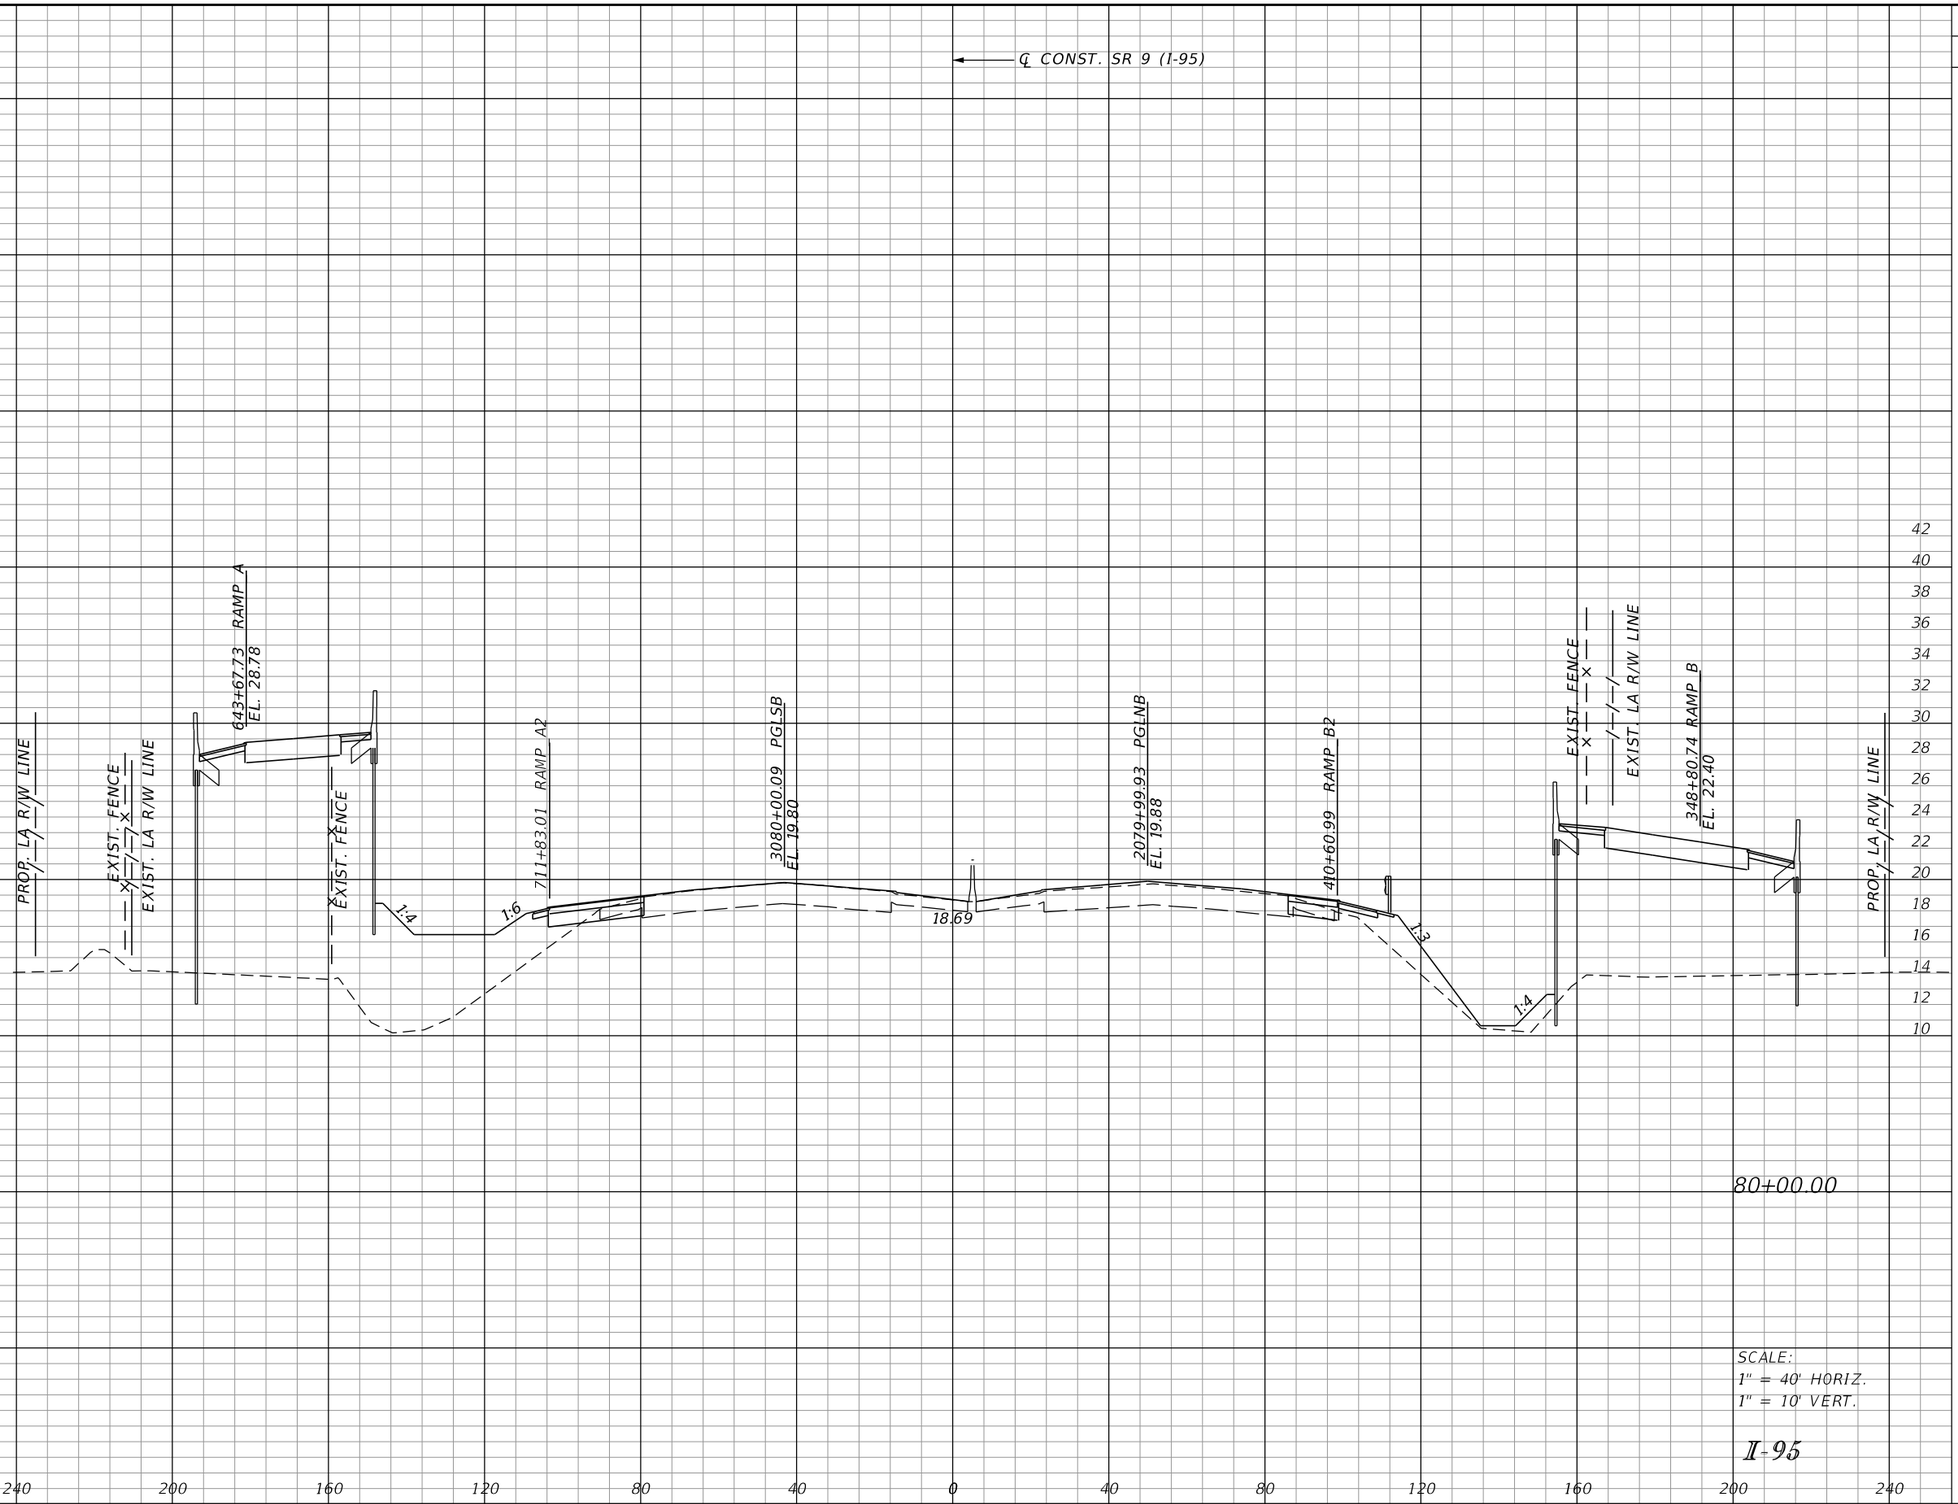

REVISIONS			
DATE	DESCRIPTION	DATE	DESCRIPTION

DOUGLAS R. GREEN, P.E.
P.E. LICENSE NUMBER 42579
RS&H, INC.
3125 W. COMMERCIAL BLVD., SUITE 130
FORT LAUDERDALE, FL 33309-3451
CERTIFICATE OF AUTHORIZATION 5620

STATE OF FLORIDA
DEPARTMENT OF TRANSPORTATION

ROAD NO.	COUNTY	FINANCIAL PROJECT ID
SR 9	PALM BEACH	413265-1-52-01

CROSS SECTIONS

SHEET NO. 144

Regular Exc.		Embankment	
A	V	A	V

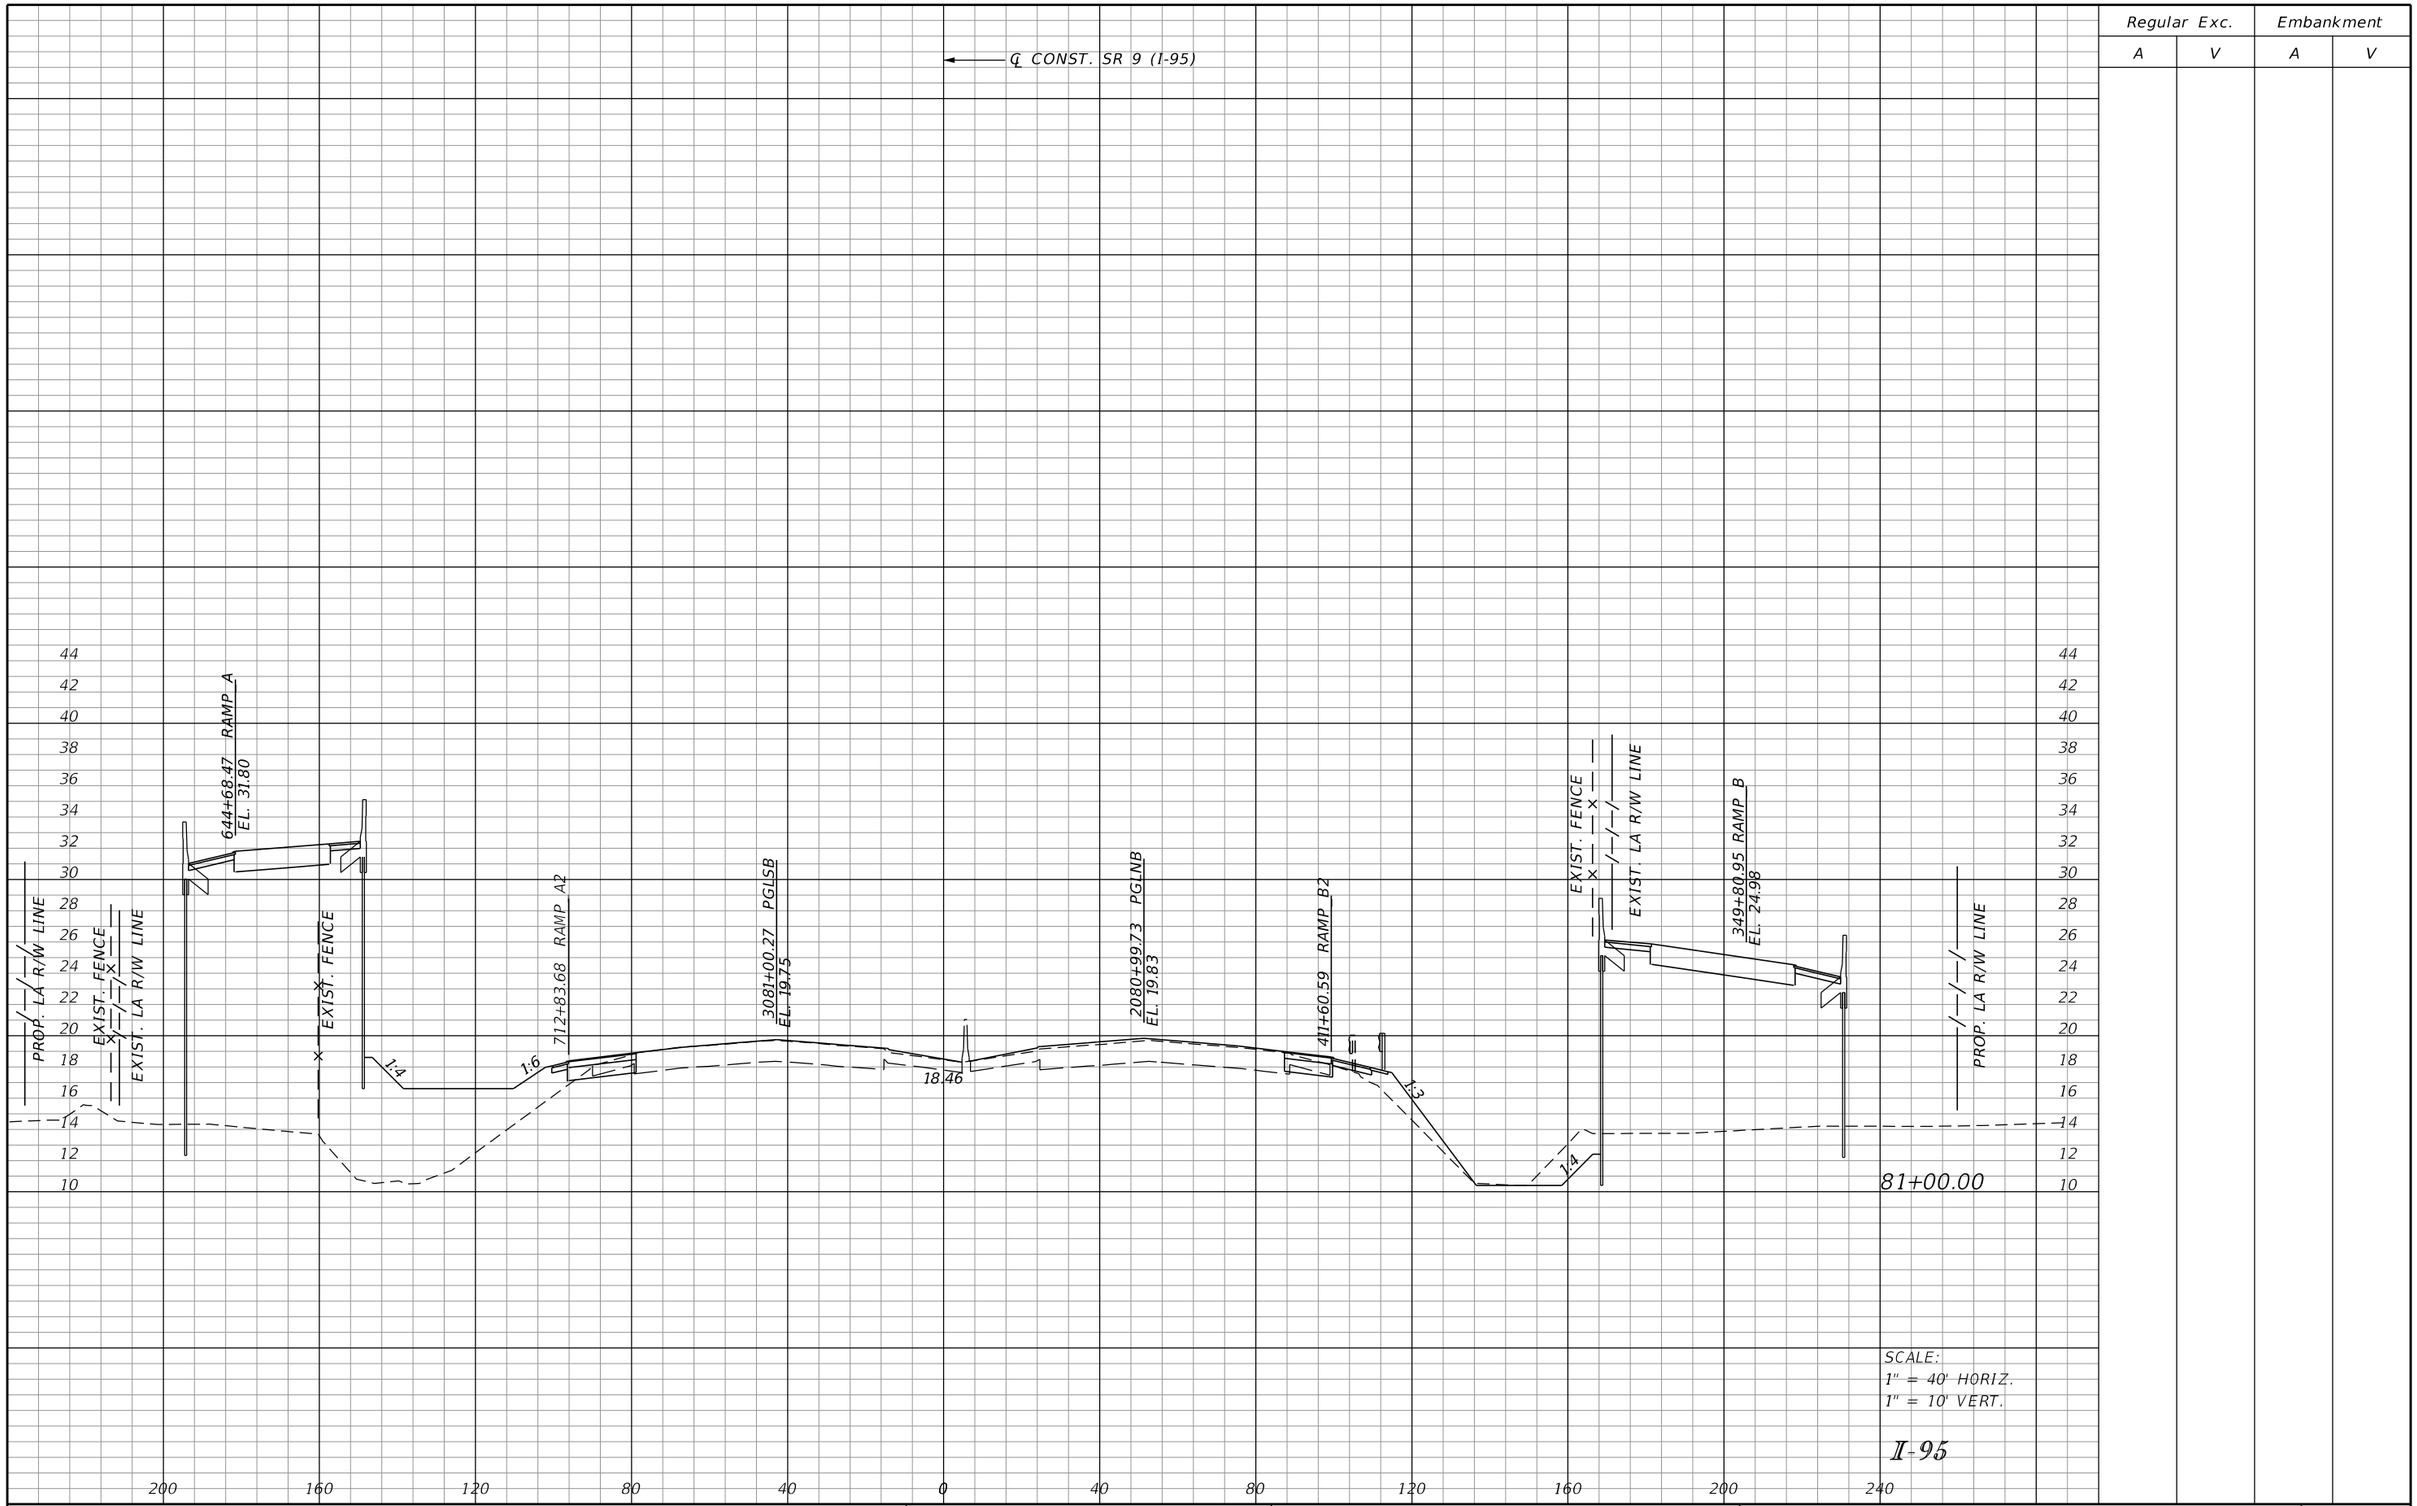

SCALE:
1" = 40' HORIZ.
1" = 10' VERT.

I-95

REVISIONS			
DATE	DESCRIPTION	DATE	DESCRIPTION

DOUGLAS R. GREEN, P.E.
P.E. LICENSE NUMBER 42579
RS&H, INC.
3125 W. COMMERCIAL BLVD., SUITE 130
FORT LAUDERDALE, FL 33309-3451
CERTIFICATE OF AUTHORIZATION 5620

STATE OF FLORIDA
DEPARTMENT OF TRANSPORTATION

ROAD NO.	COUNTY	FINANCIAL PROJECT ID
SR 9	PALM BEACH	413265-1-52-01

CROSS SECTIONS

SHEET NO. 145

Regular Exc.		Embankment	
A	V	A	V

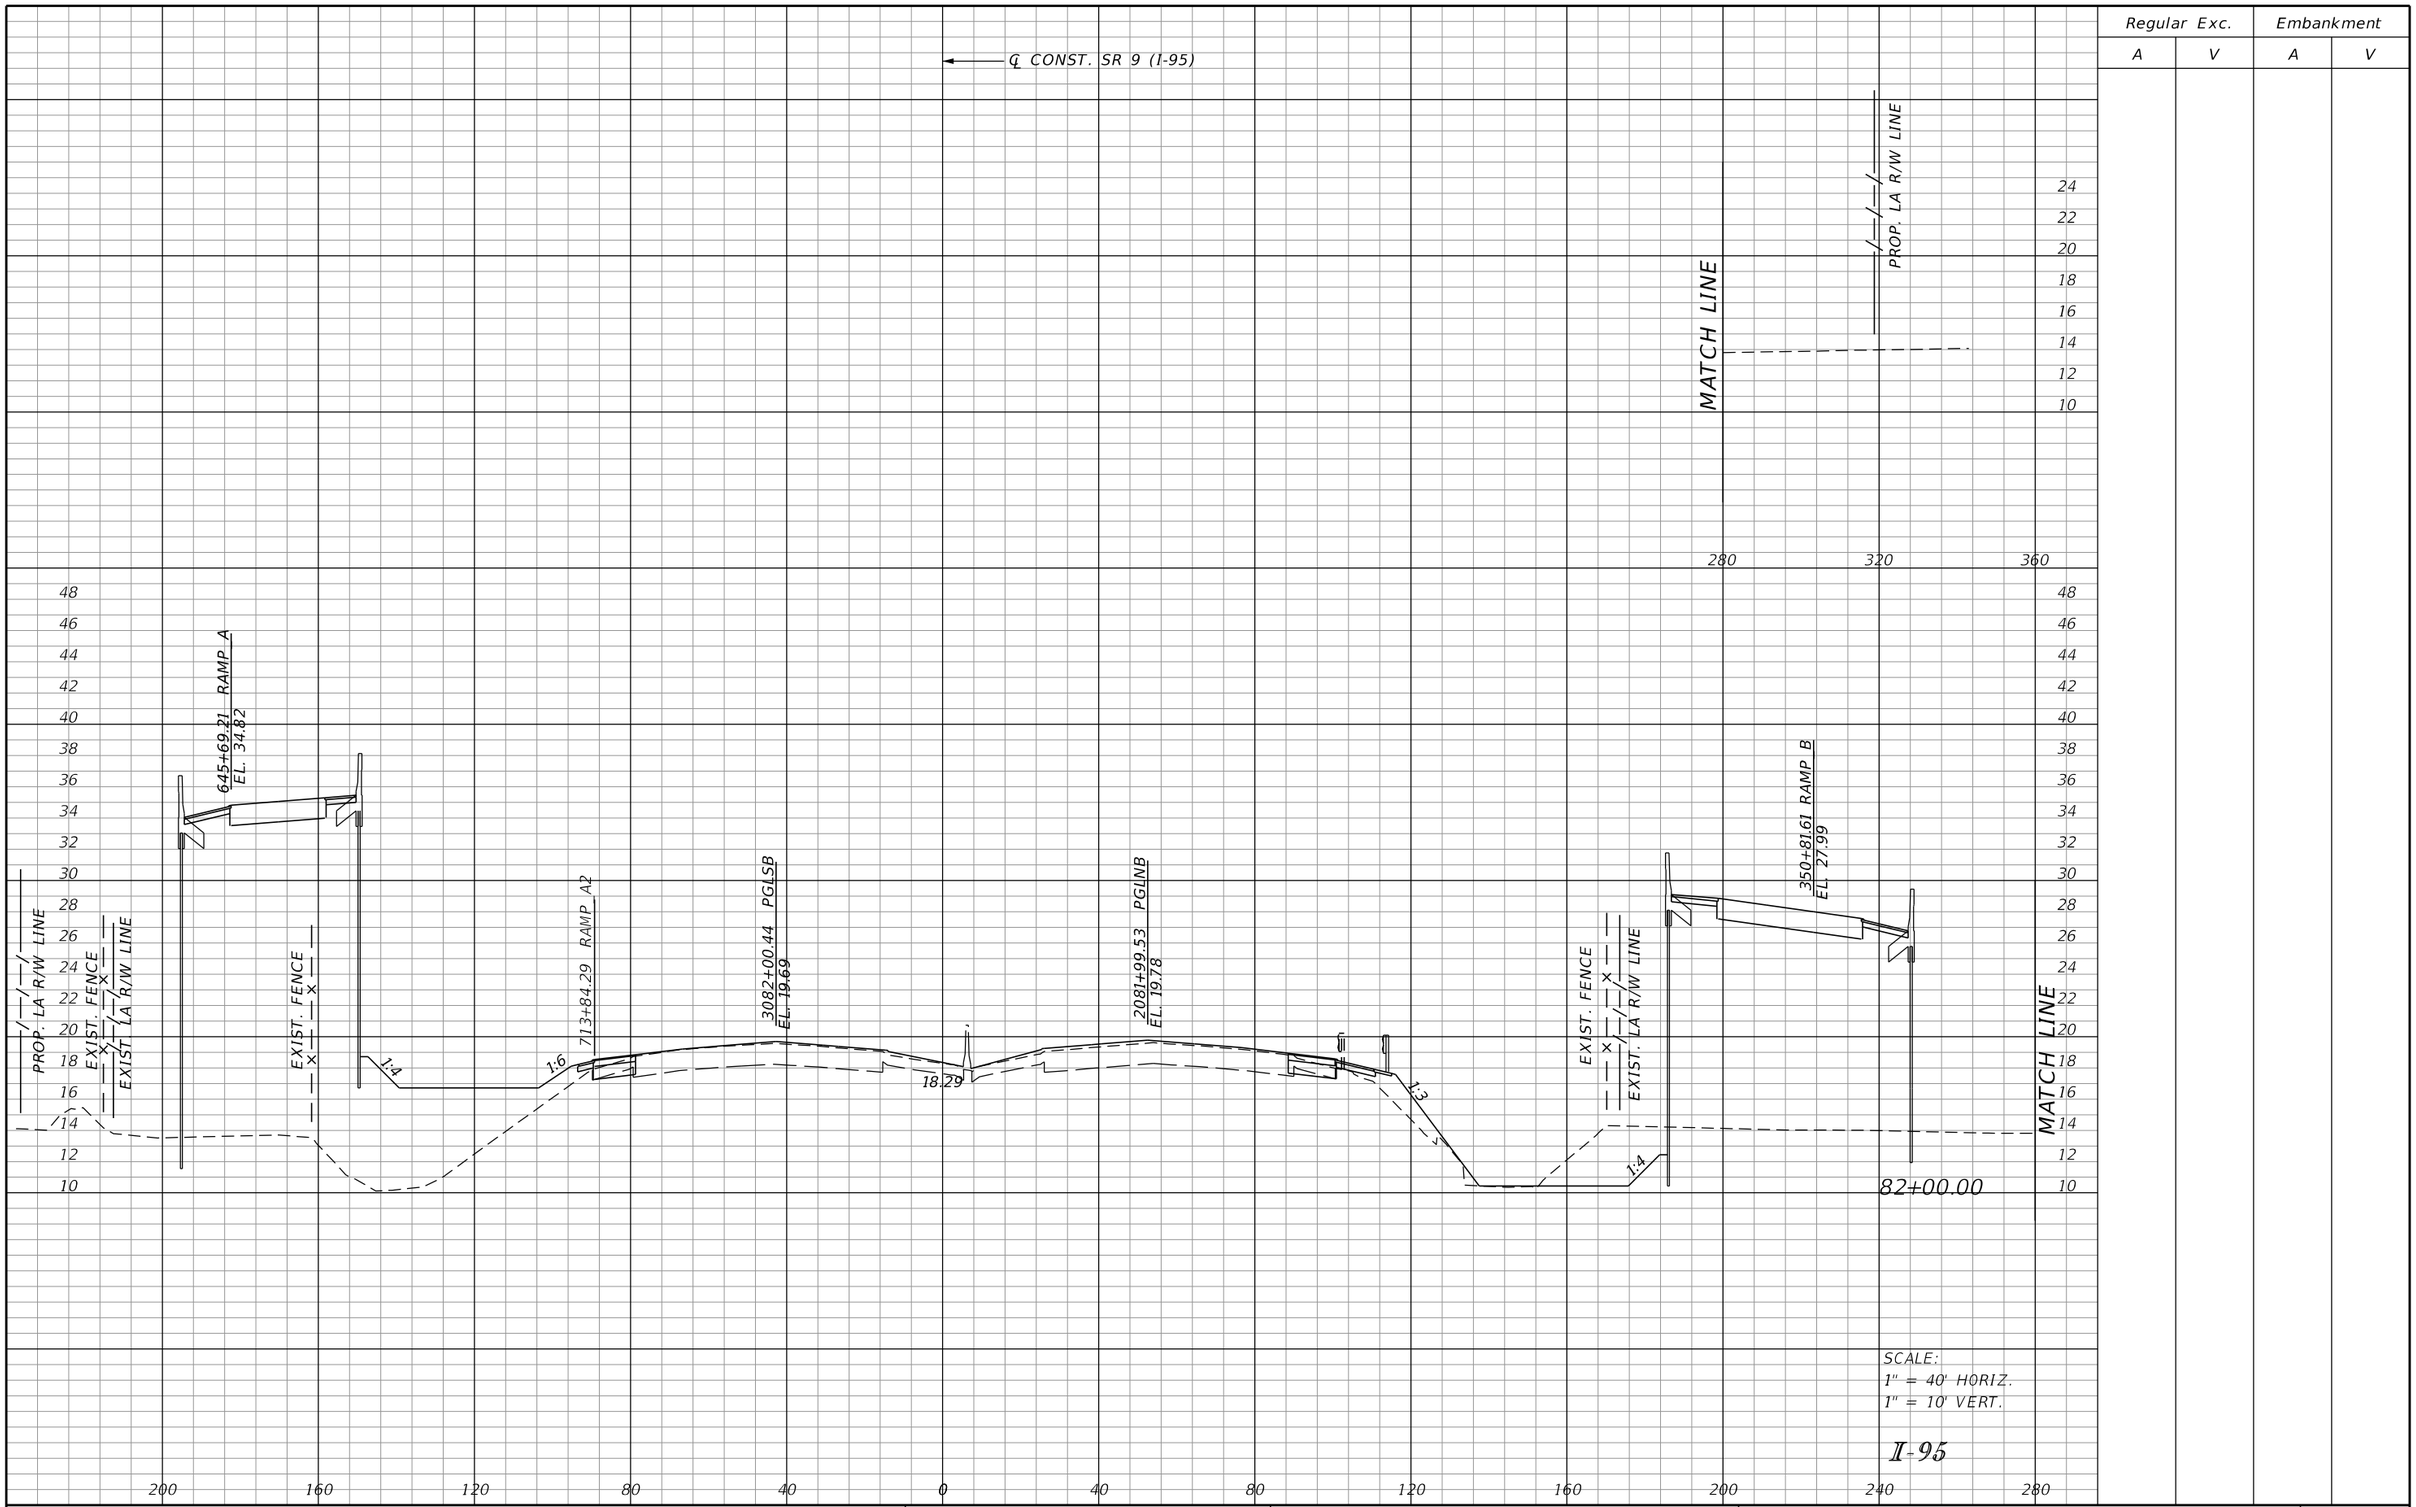

SCALE:
1" = 40' HORIZ.
1" = 10' VERT.

I-95

REVISIONS			
DATE	DESCRIPTION	DATE	DESCRIPTION

DOUGLAS R. GREEN, P.E.
P.E. LICENSE NUMBER 42579
RS&H, INC.
3125 W. COMMERCIAL BLVD., SUITE 130
FORT LAUDERDALE, FL 33309-3451
CERTIFICATE OF AUTHORIZATION 5620

STATE OF FLORIDA
DEPARTMENT OF TRANSPORTATION

ROAD NO.	COUNTY	FINANCIAL PROJECT ID
SR 9	PALM BEACH	413265-1-52-01

CROSS SECTIONS

SHEET NO.
146

Regular Exc.		Embankment	
A	V	A	V

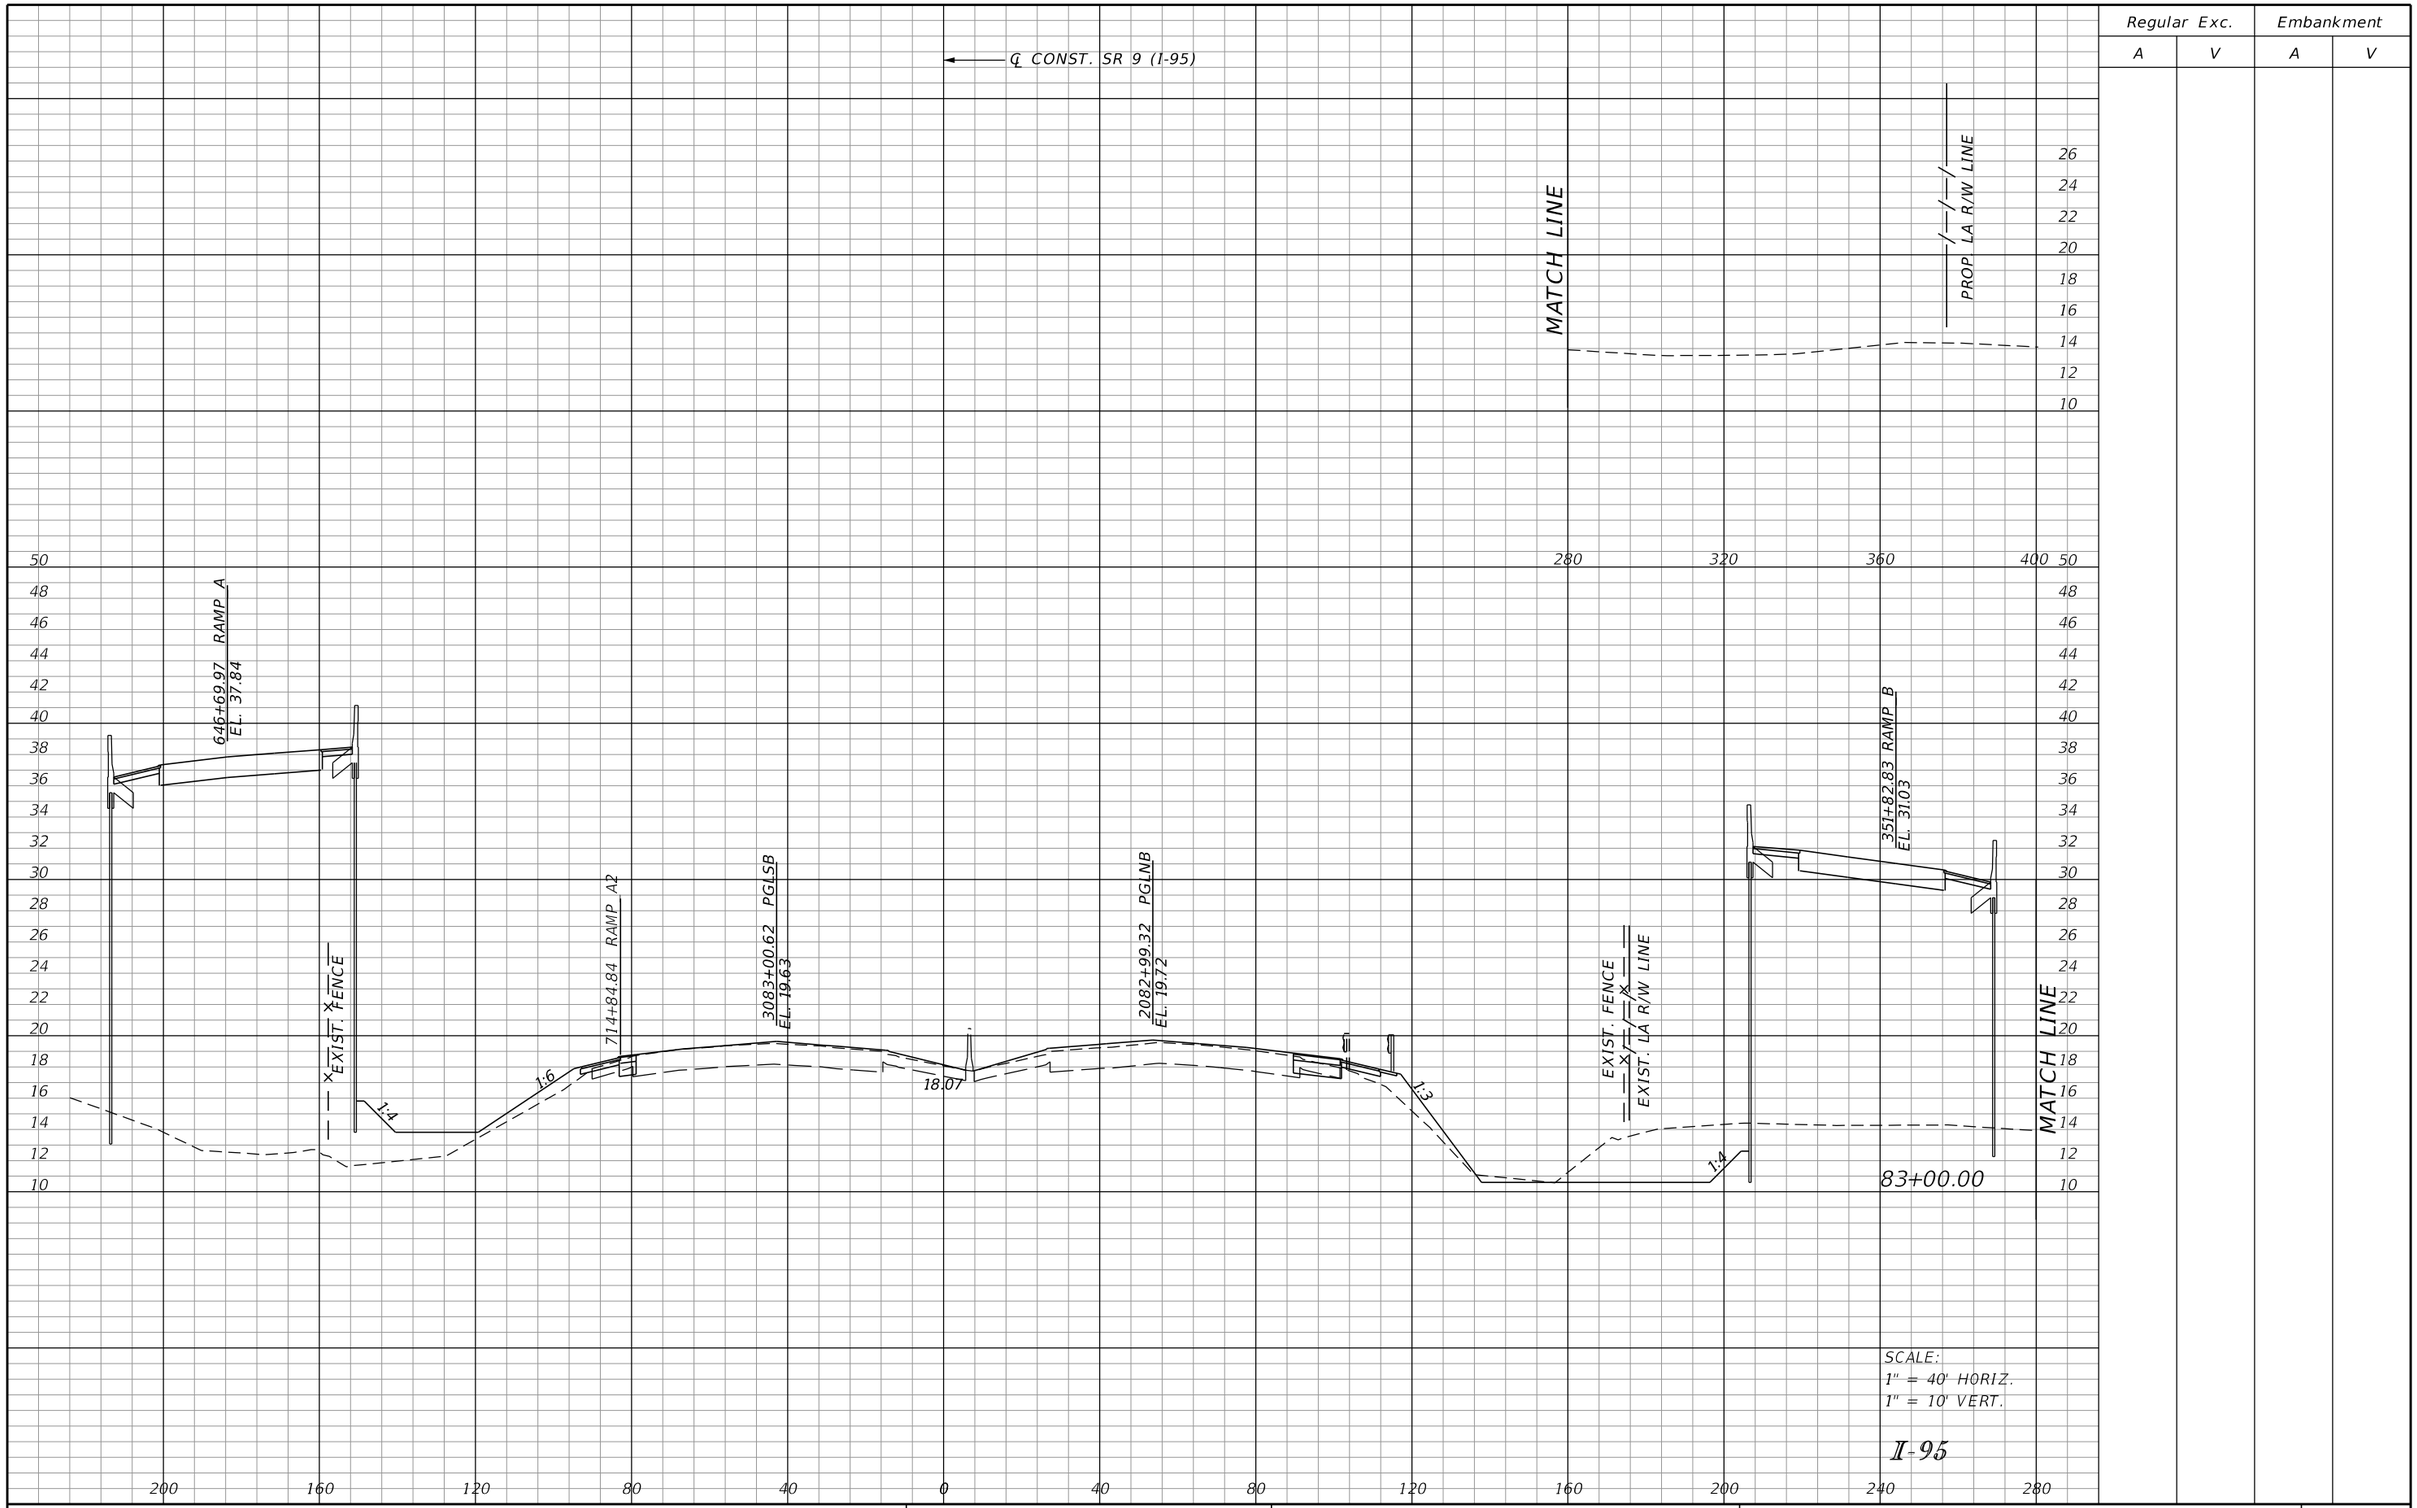

REVISIONS			
DATE	DESCRIPTION	DATE	DESCRIPTION

DOUGLAS R. GREEN, P.E.
P.E. LICENSE NUMBER 42579
RS&H, INC.
3125 W. COMMERCIAL BLVD., SUITE 130
FORT LAUDERDALE, FL 33309-3451
CERTIFICATE OF AUTHORIZATION 5620

STATE OF FLORIDA
DEPARTMENT OF TRANSPORTATION

ROAD NO.	COUNTY	FINANCIAL PROJECT ID
SR 9	PALM BEACH	413265-1-52-01

CROSS SECTIONS

SHEET NO. 147

Regular Exc.		Embankment	
A	V	A	V

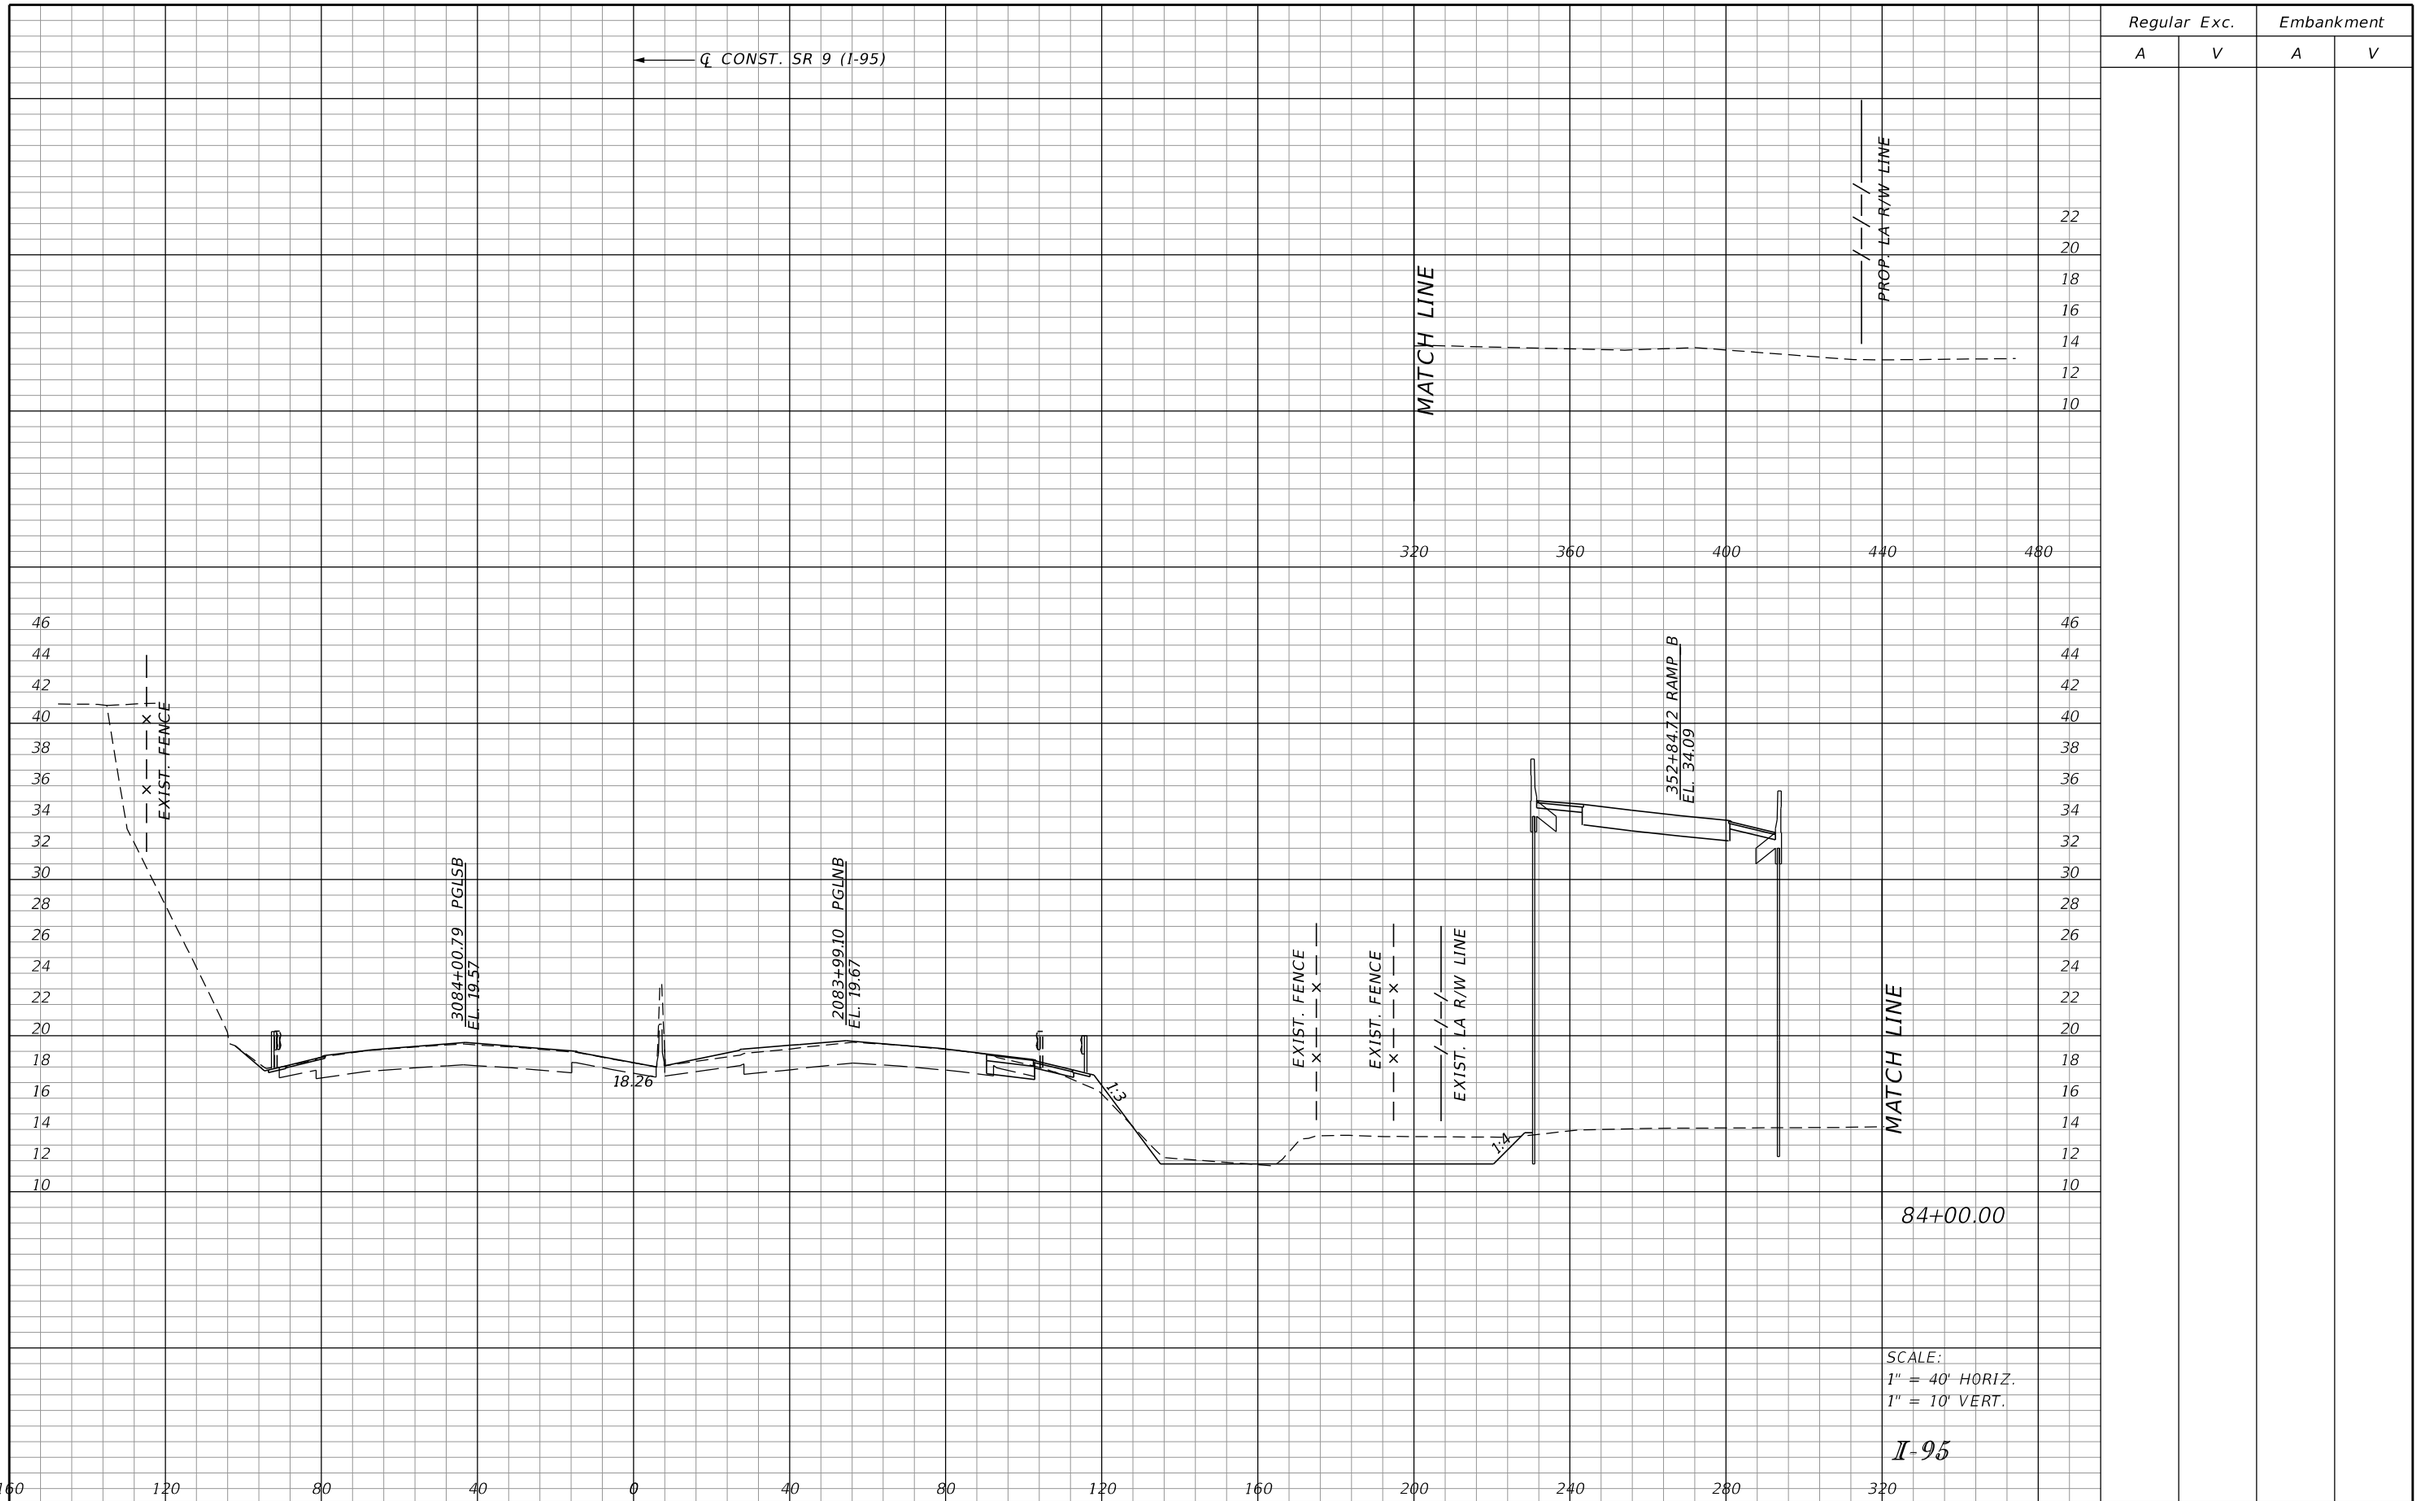

SCALE:
1" = 40' HORIZ.
1" = 10' VERT.

I-95

REVISIONS			
DATE	DESCRIPTION	DATE	DESCRIPTION

DOUGLAS R. GREEN, P.E.
P.E. LICENSE NUMBER 42579
RS&H, INC.
3125 W. COMMERCIAL BLVD., SUITE 130
FORT LAUDERDALE, FL 33309-3451
CERTIFICATE OF AUTHORIZATION 5620

STATE OF FLORIDA
DEPARTMENT OF TRANSPORTATION

ROAD NO.	COUNTY	FINANCIAL PROJECT ID
SR 9	PALM BEACH	413265-1-52-01

CROSS SECTIONS

SHEET NO.
148

Regular Exc.		Embankment	
A	V	A	V

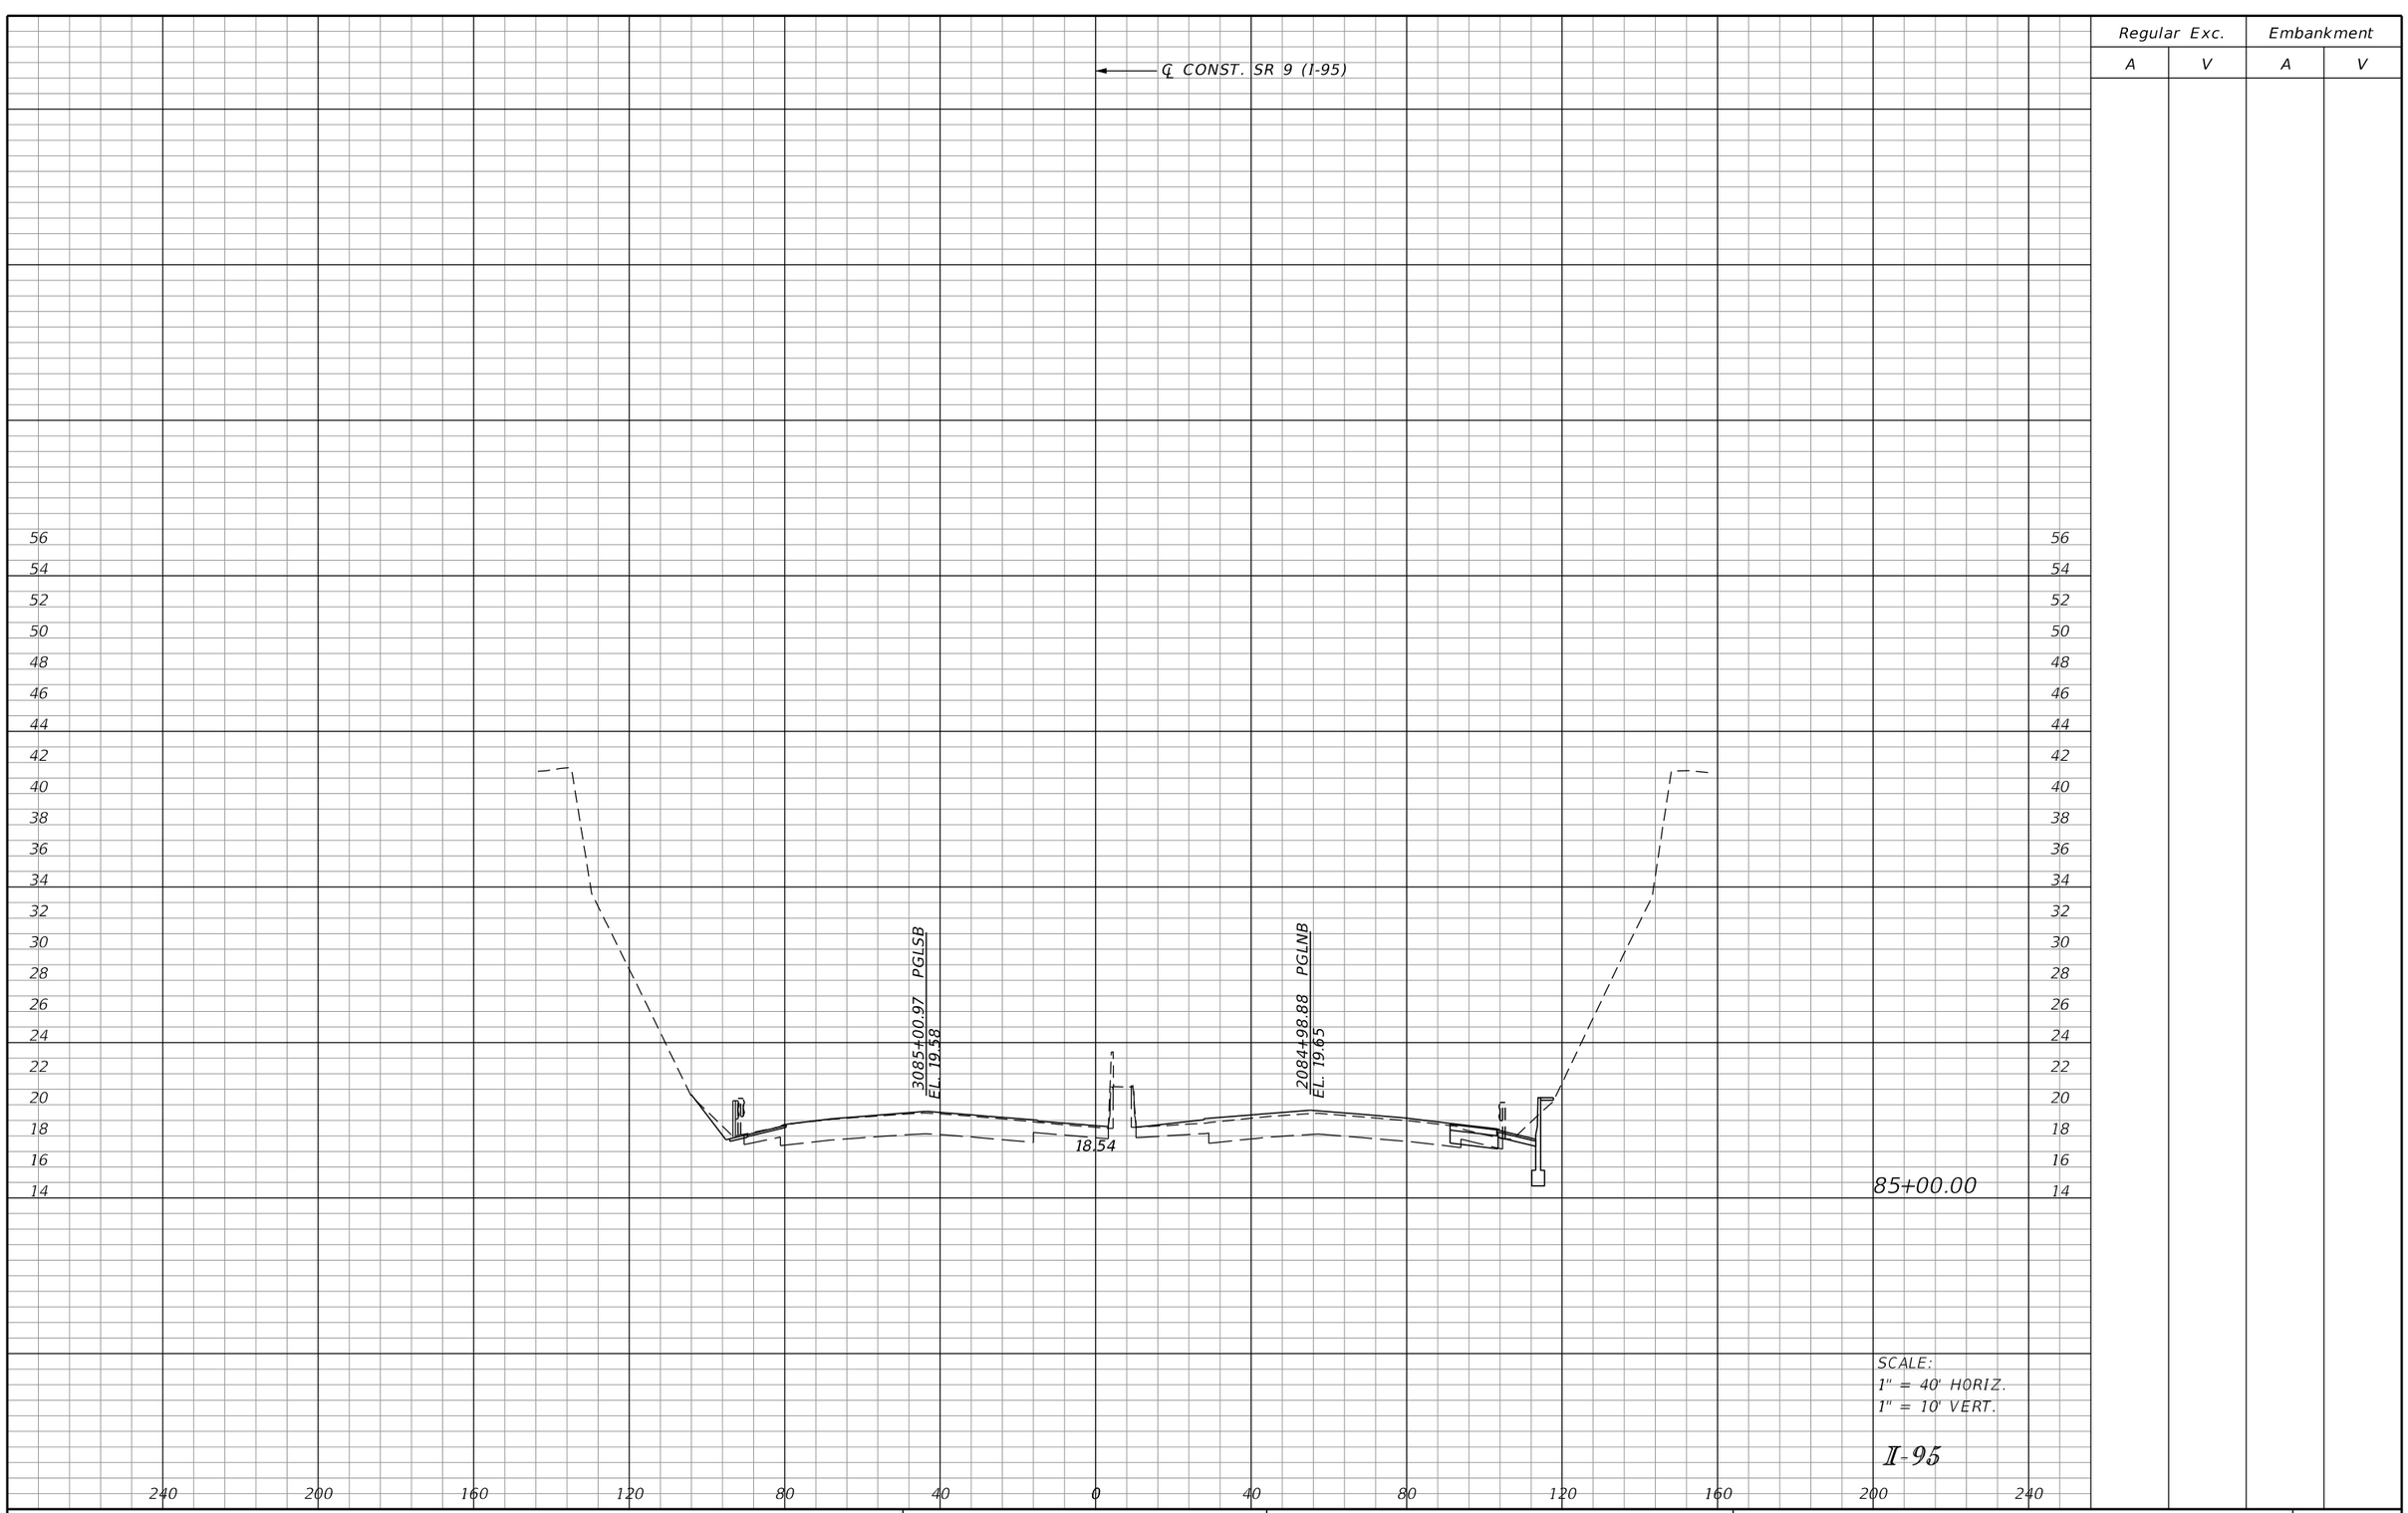

SCALE:
1" = 40' HORIZ.
1" = 10' VERT.

I-95

REVISIONS			
DATE	DESCRIPTION	DATE	DESCRIPTION

DOUGLAS R. GREEN, P.E.
P.E. LICENSE NUMBER 42579
RS&H, INC.
3125 W. COMMERCIAL BLVD., SUITE 130
FORT LAUDERDALE, FL 33309-3451
CERTIFICATE OF AUTHORIZATION 5620

STATE OF FLORIDA
DEPARTMENT OF TRANSPORTATION

ROAD NO.	COUNTY	FINANCIAL PROJECT ID
SR 9	PALM BEACH	413265-1-52-01

CROSS SECTIONS

SHEET NO.
149

Regular Exc.		Embankment	
A	V	A	V

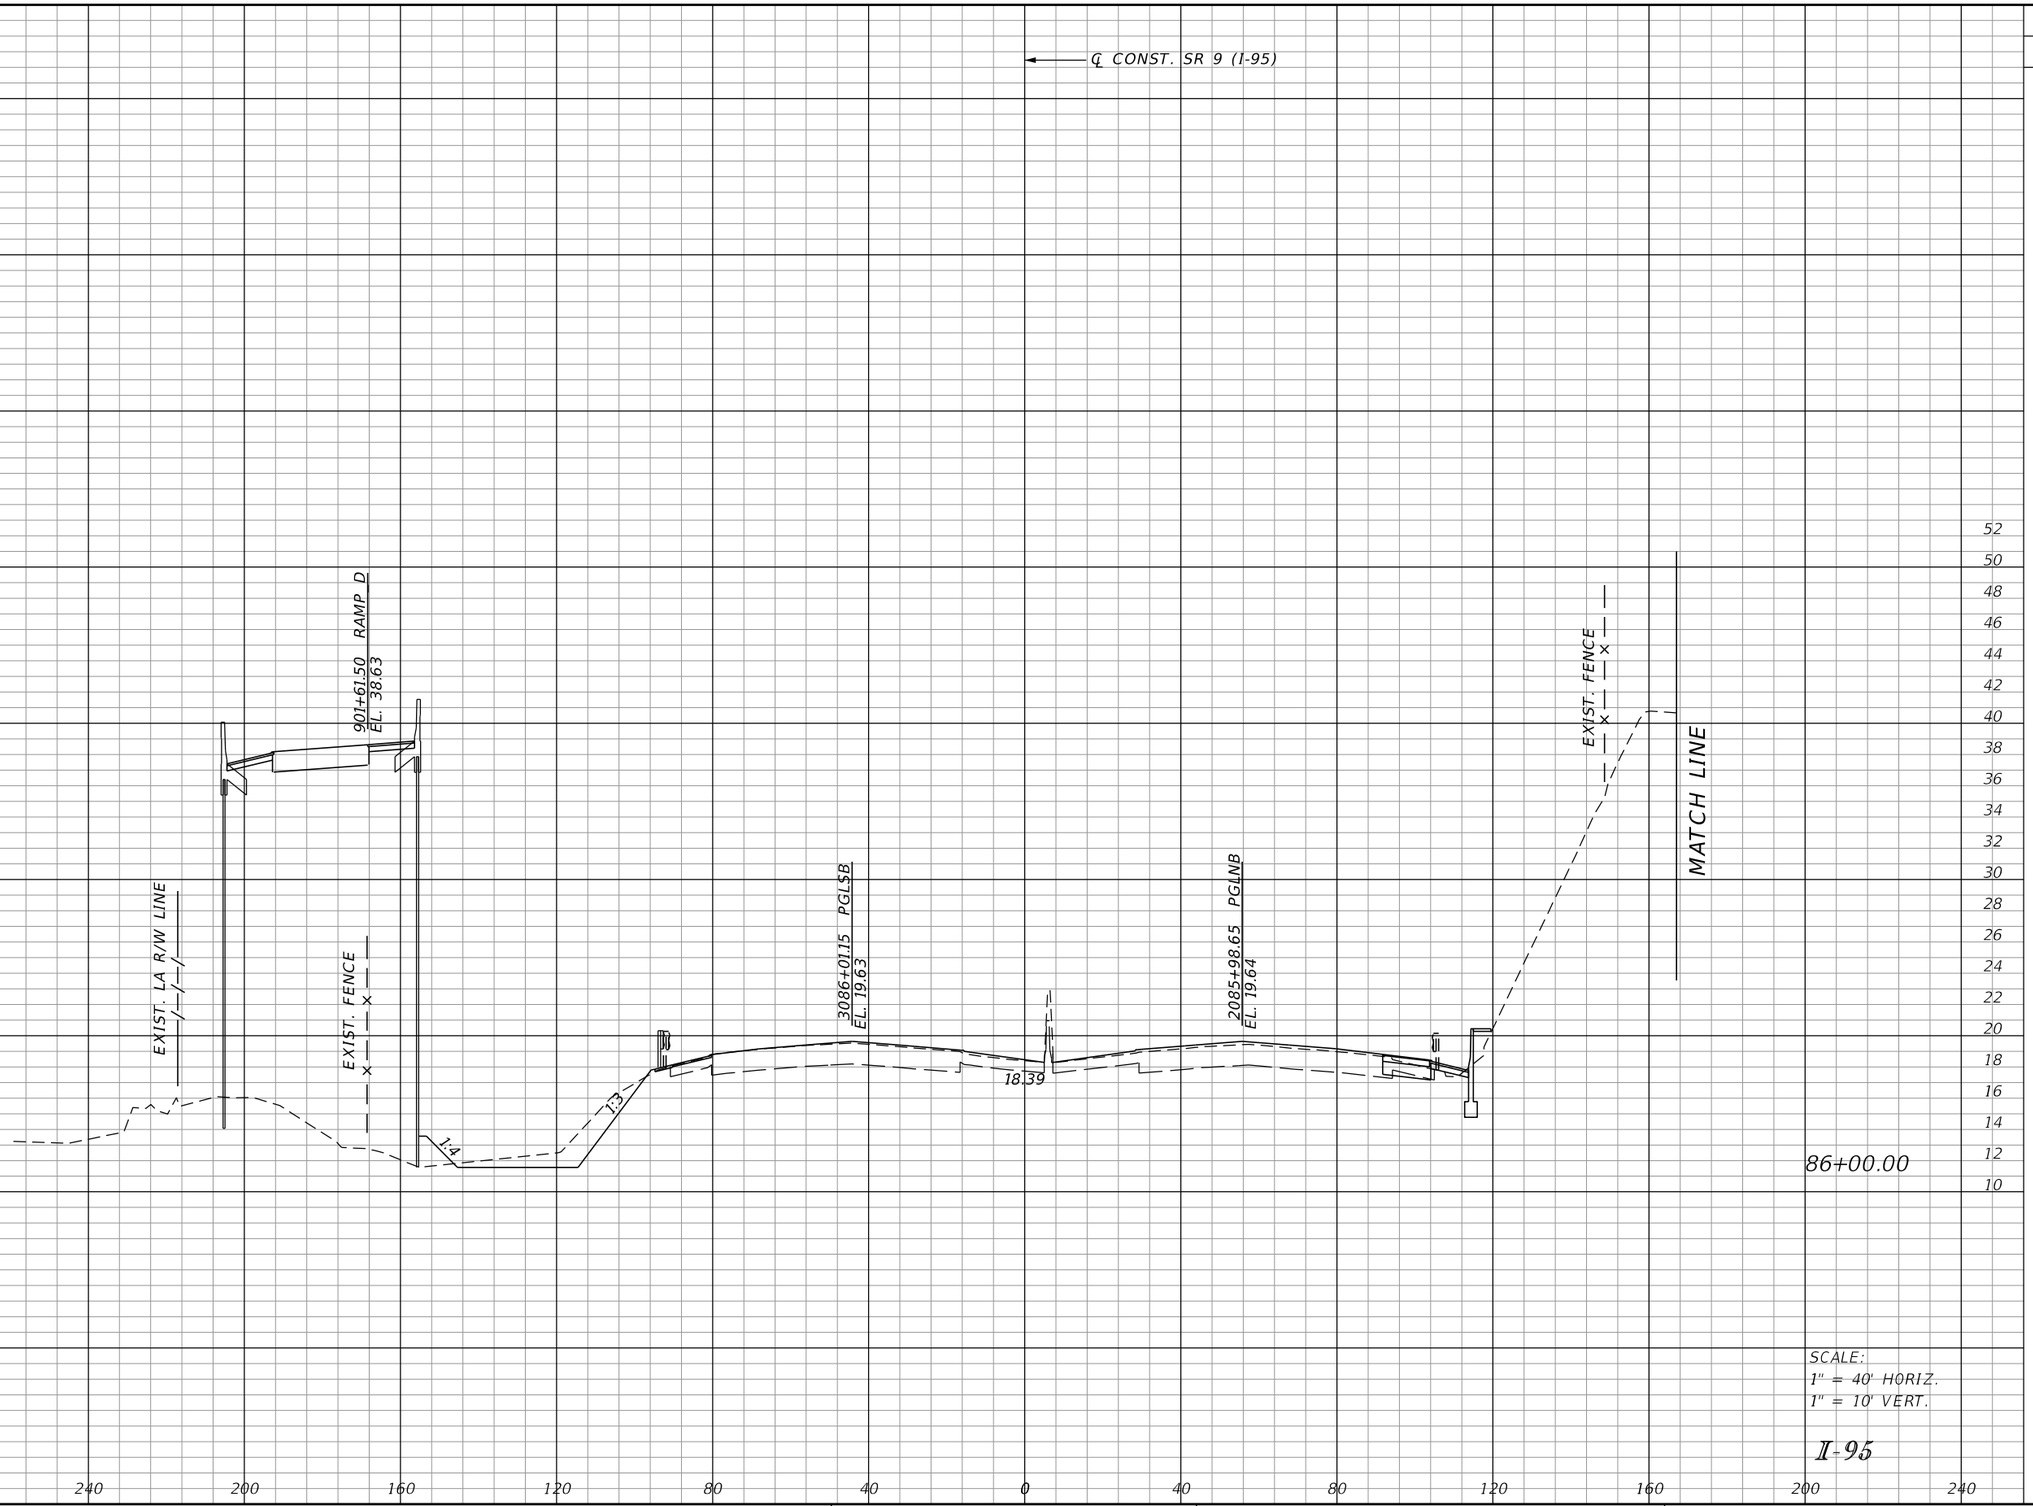

SCALE:
1" = 40' HORIZ.
1" = 10' VERT.

I-95

REVISIONS			
DATE	DESCRIPTION	DATE	DESCRIPTION

DOUGLAS R. GREEN, P.E.
P.E. LICENSE NUMBER 42579
RS&H, INC.
3125 W. COMMERCIAL BLVD., SUITE 130
FORT LAUDERDALE, FL 33309-3451
CERTIFICATE OF AUTHORIZATION 5620

STATE OF FLORIDA
DEPARTMENT OF TRANSPORTATION

ROAD NO.	COUNTY	FINANCIAL PROJECT ID
SR 9	PALM BEACH	413265-1-52-01

CROSS SECTIONS

SHEET NO. 150

Regular Exc.		Embankment	
A	V	A	V

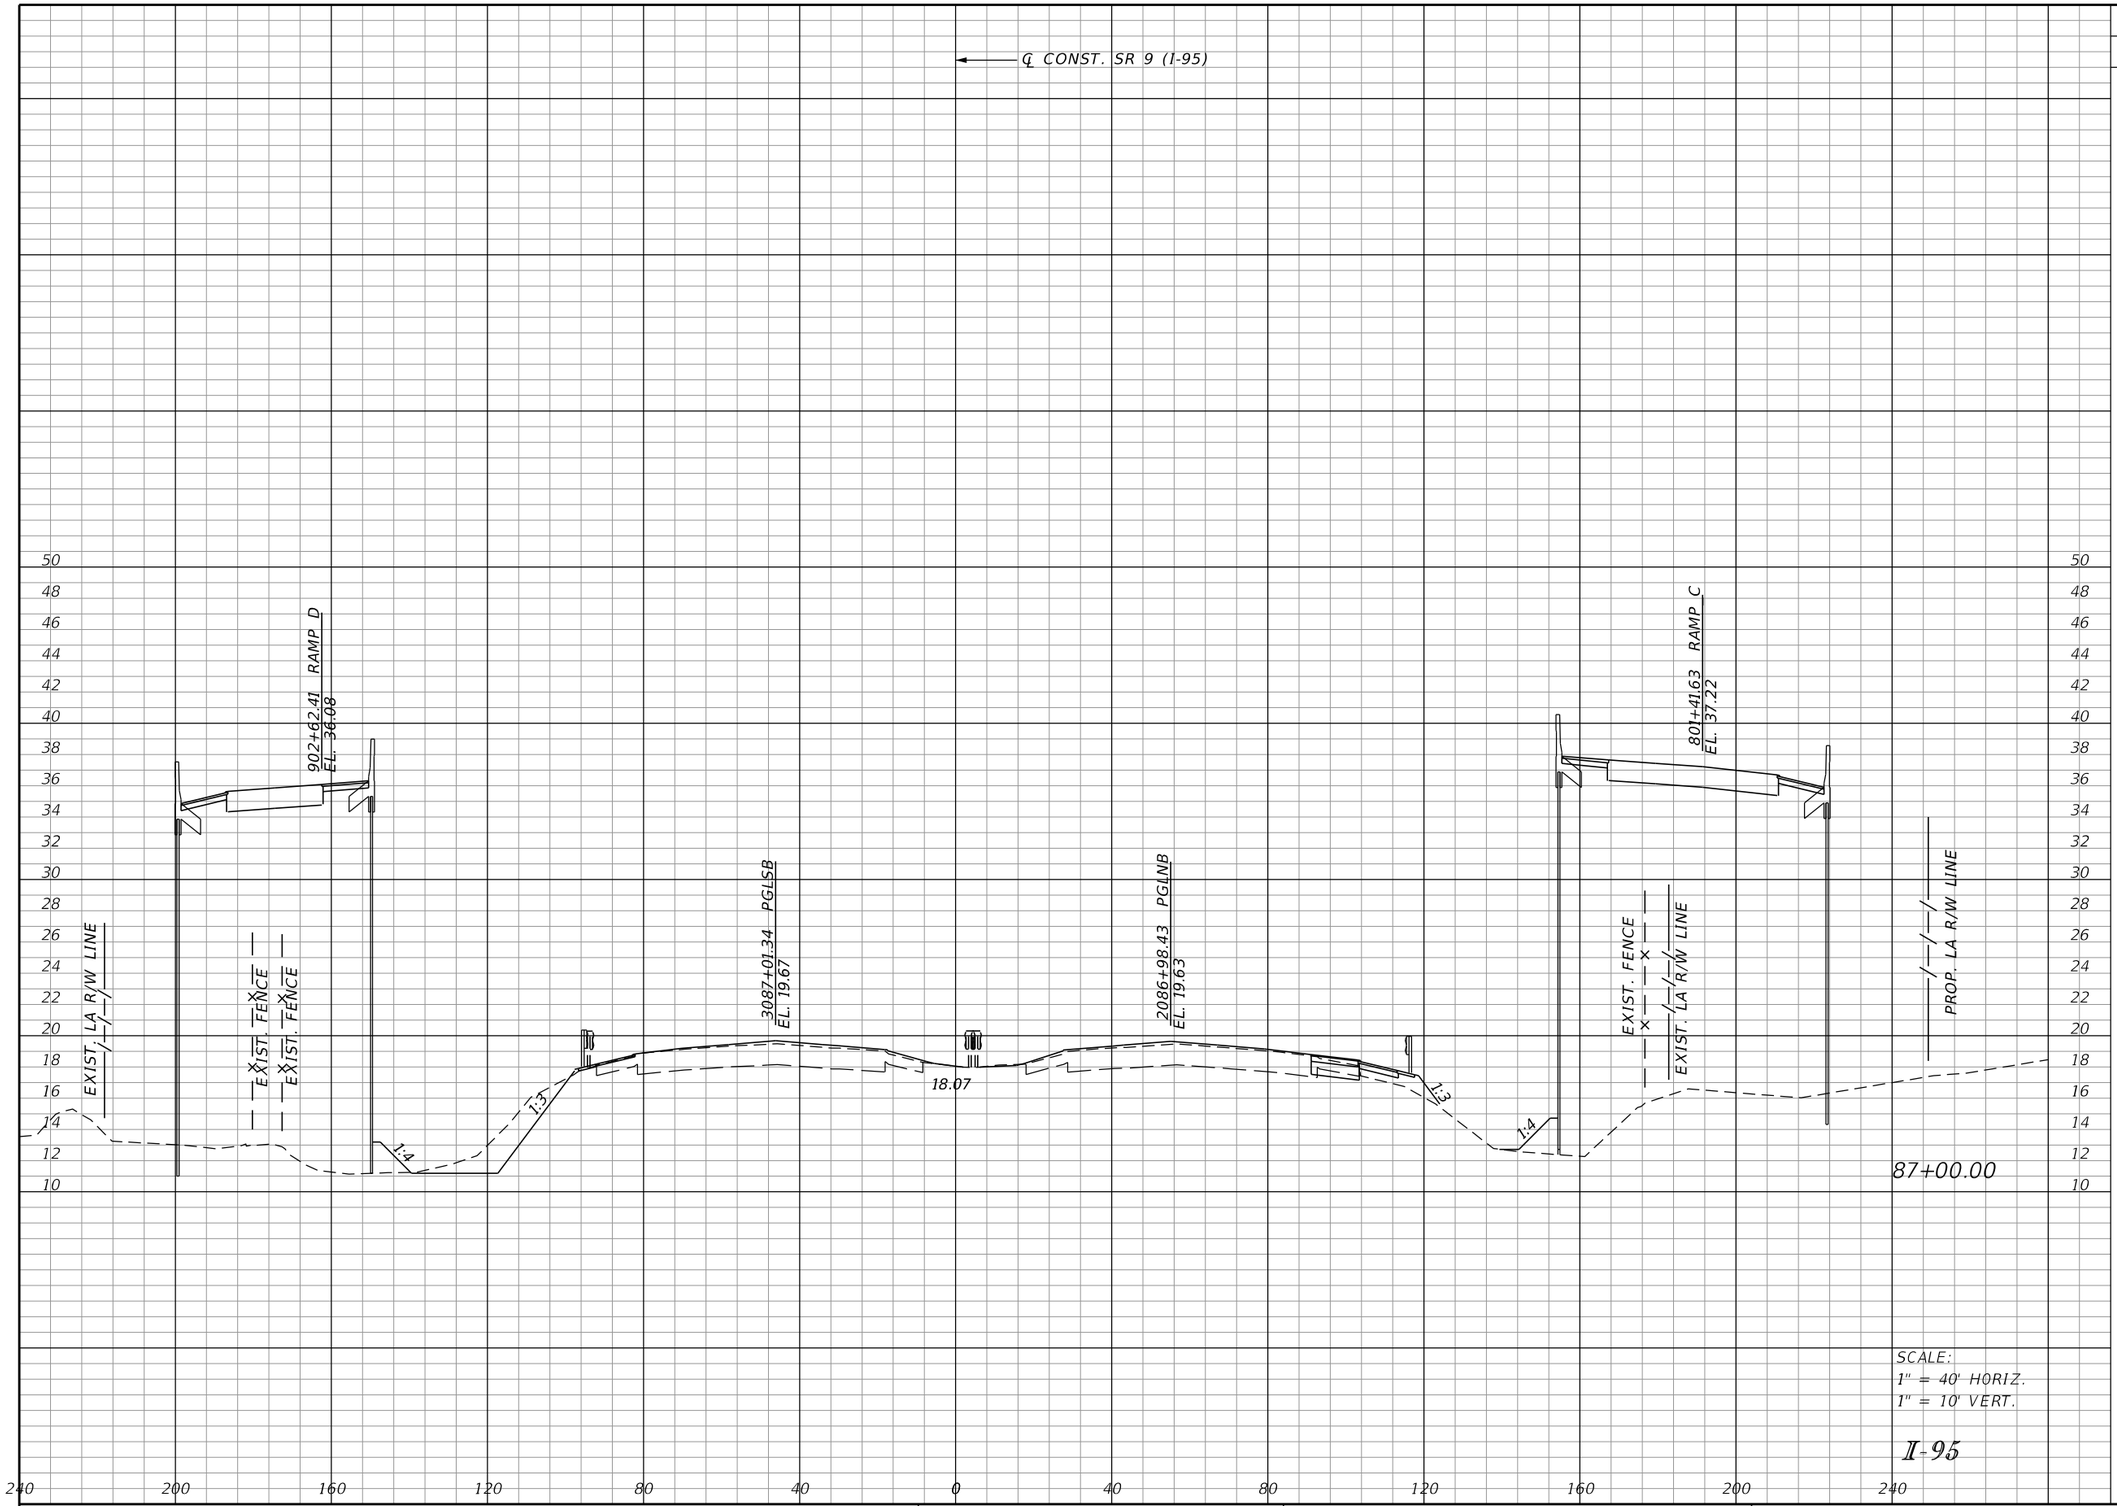

SCALE:
1" = 40' HORIZ.
1" = 10' VERT.

I-95

REVISIONS			
DATE	DESCRIPTION	DATE	DESCRIPTION

DOUGLAS R. GREEN, P.E.
P.E. LICENSE NUMBER 42579
RS&H, INC.
3125 W. COMMERCIAL BLVD., SUITE 130
FORT LAUDERDALE, FL 33309-3451
CERTIFICATE OF AUTHORIZATION 5620

STATE OF FLORIDA
DEPARTMENT OF TRANSPORTATION

ROAD NO.	COUNTY	FINANCIAL PROJECT ID
SR 9	PALM BEACH	413265-1-52-01

CROSS SECTIONS

SHEET NO. 151

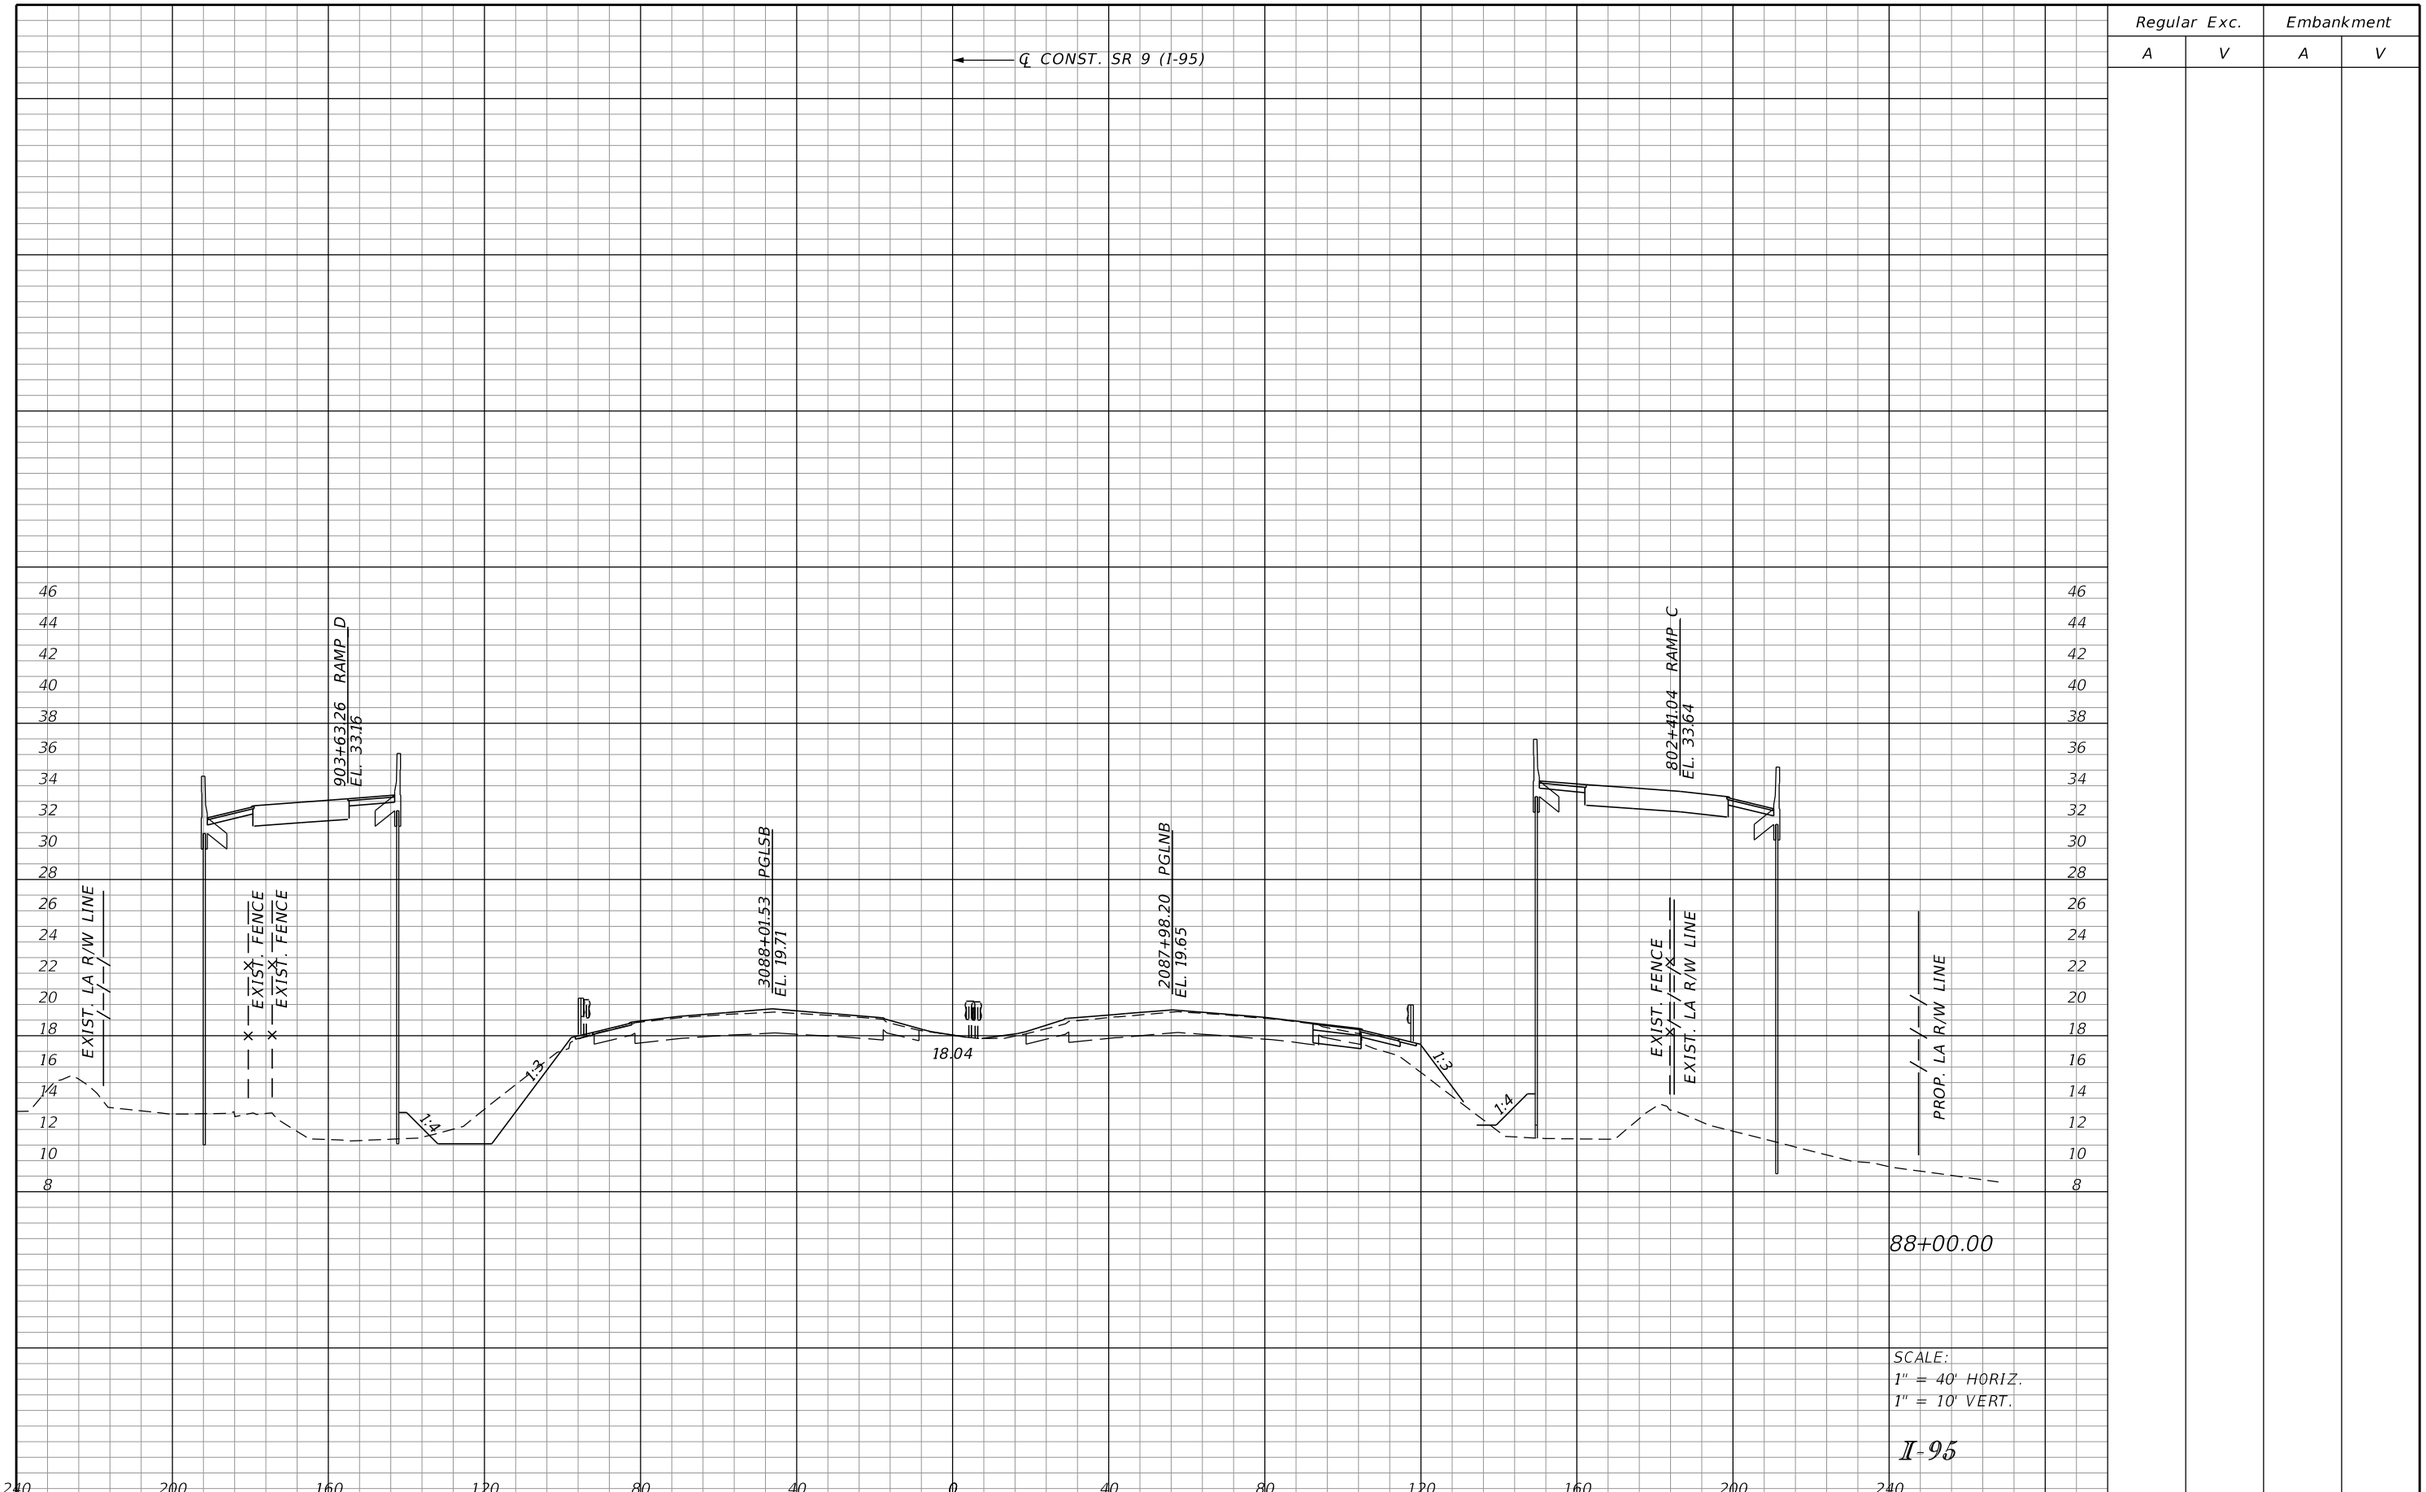

Regular Exc.		Embankment	
A	V	A	V

88+00.00

SCALE:
1" = 40' HORIZ.
1" = 10' VERT.

I-95

REVISIONS			
DATE	DESCRIPTION	DATE	DESCRIPTION

DOUGLAS R. GREEN, P.E.
P.E. LICENSE NUMBER 42579
RS&H, INC.
3125 W. COMMERCIAL BLVD., SUITE 130
FORT LAUDERDALE, FL 33309-3451
CERTIFICATE OF AUTHORIZATION 5620

STATE OF FLORIDA
DEPARTMENT OF TRANSPORTATION

ROAD NO.	COUNTY	FINANCIAL PROJECT ID
SR 9	PALM BEACH	413265-1-52-01

CROSS SECTIONS

SHEET NO. 152

Regular Exc.		Embankment	
A	V	A	V

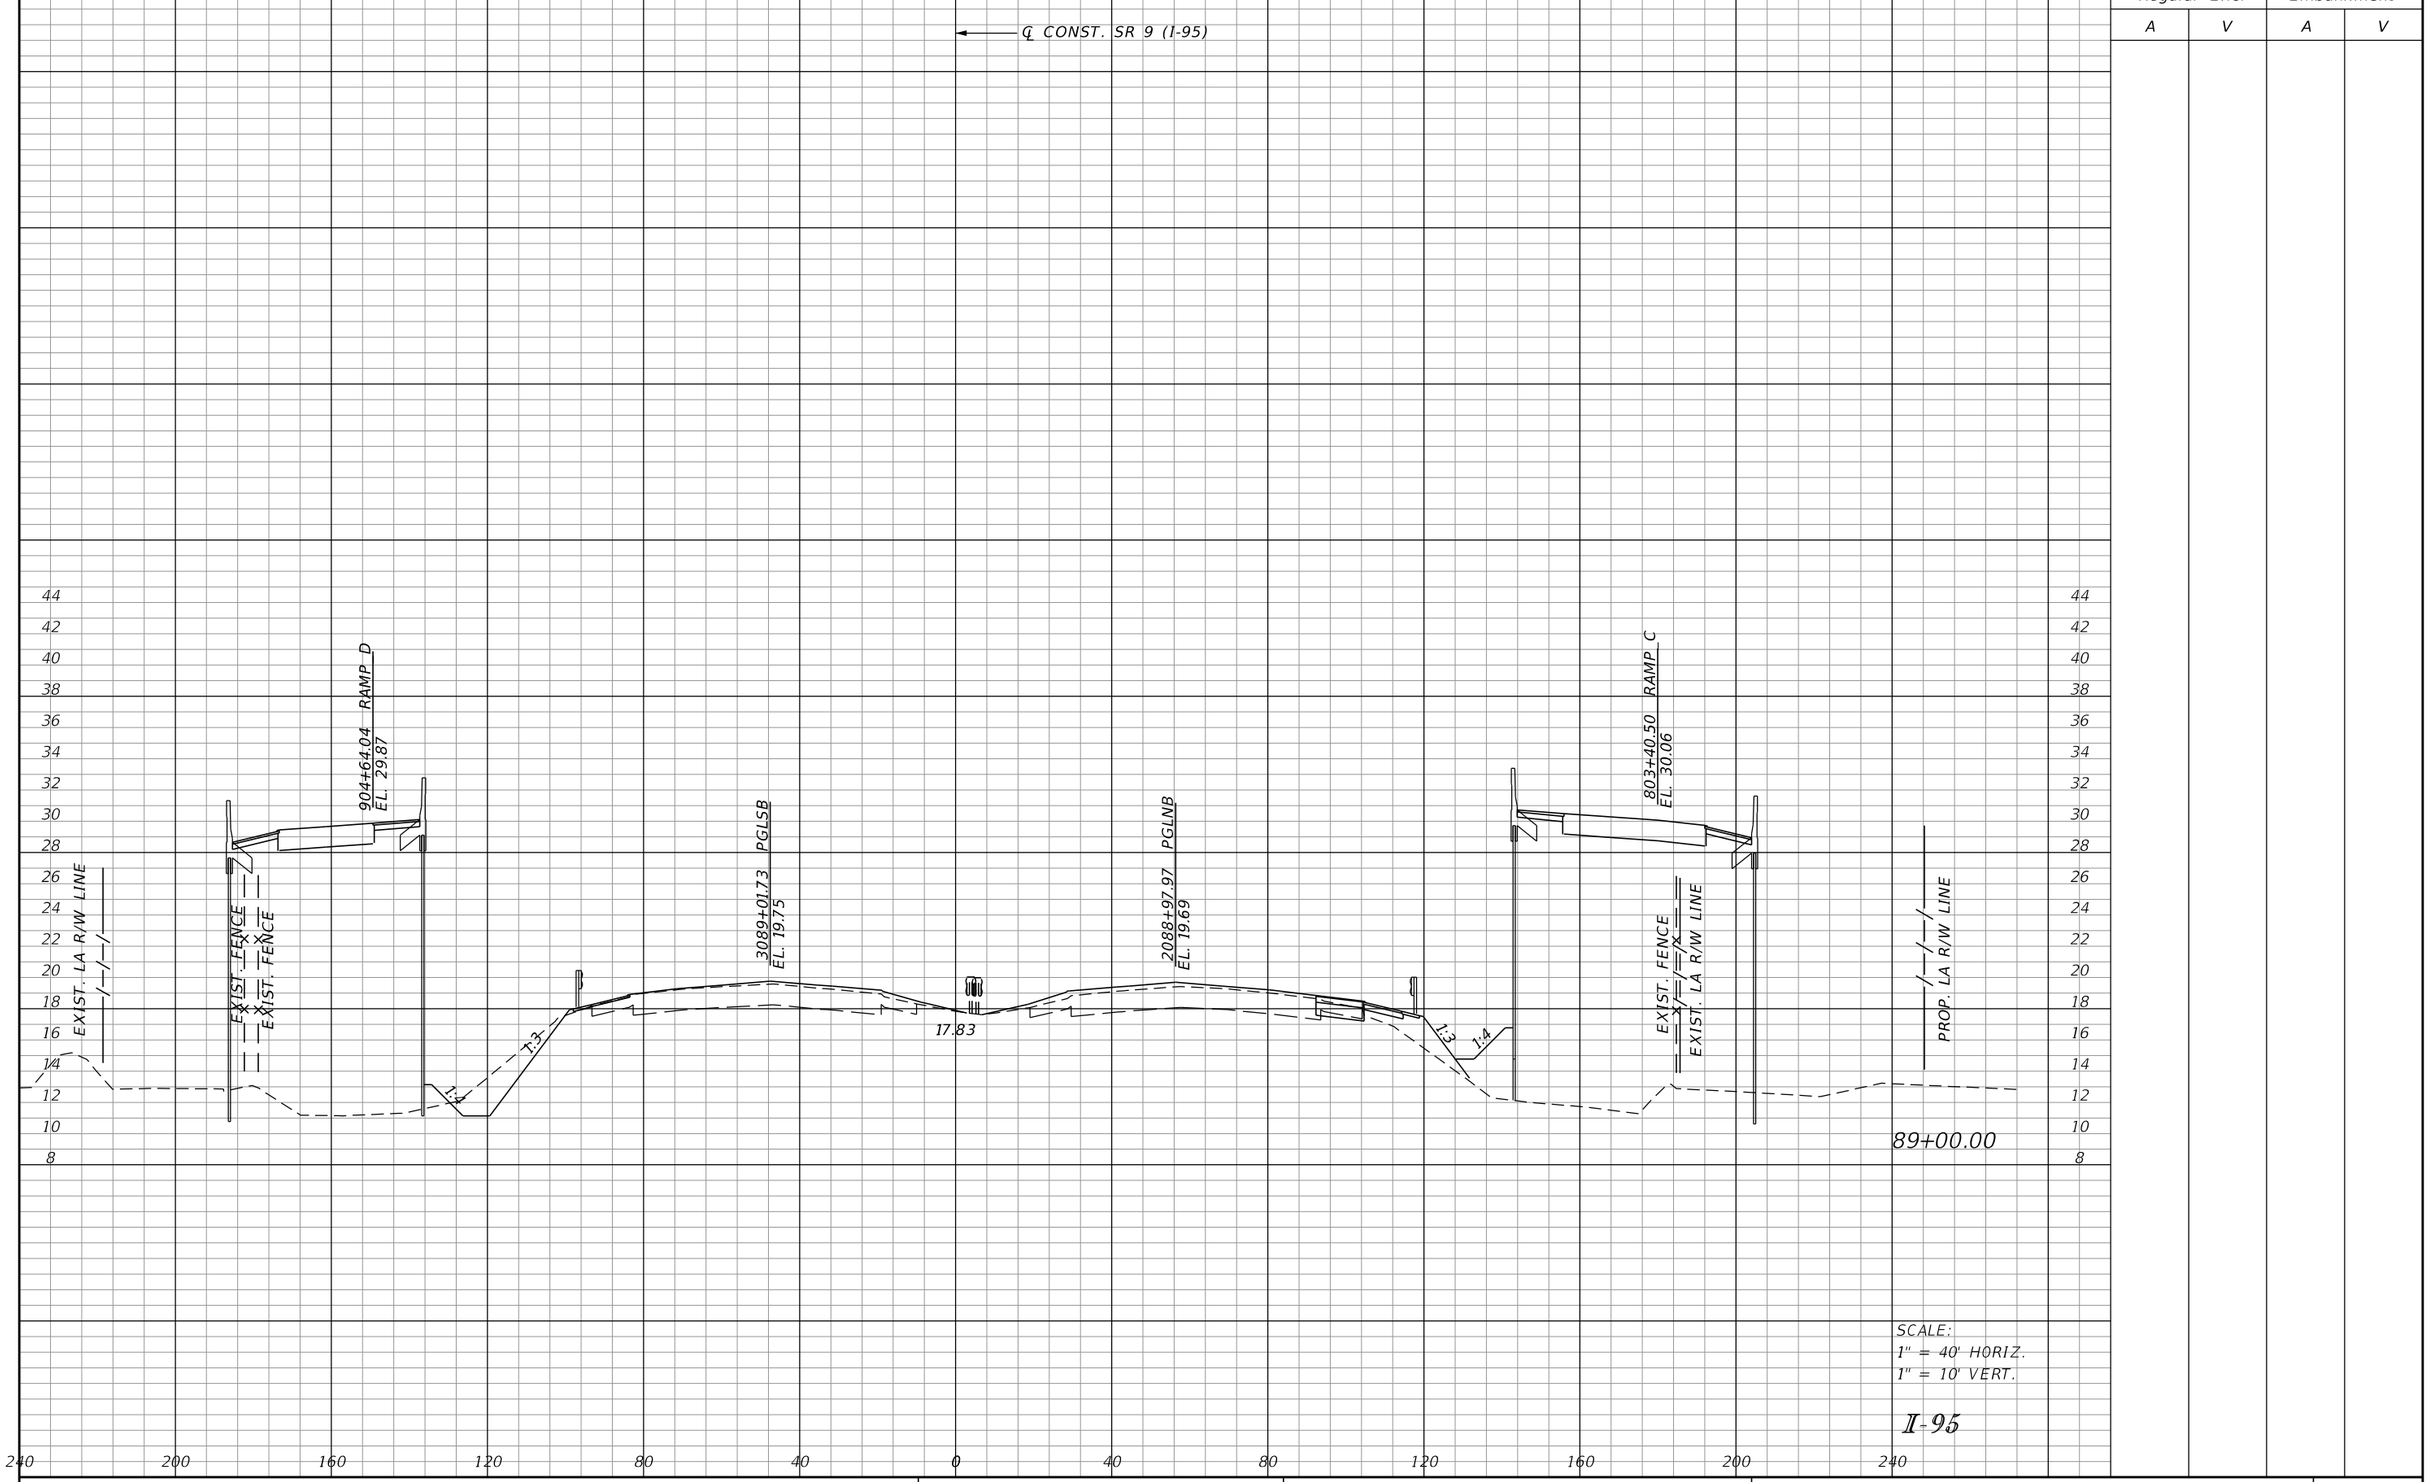

SCALE:
1" = 40' HORIZ.
1" = 10' VERT.

I-95

REVISIONS			
DATE	DESCRIPTION	DATE	DESCRIPTION

DOUGLAS R. GREEN, P.E.
P.E. LICENSE NUMBER 42579
RS&H, INC.
3125 W. COMMERCIAL BLVD., SUITE 130
FORT LAUDERDALE, FL 33309-3451
CERTIFICATE OF AUTHORIZATION 5620

STATE OF FLORIDA
DEPARTMENT OF TRANSPORTATION

ROAD NO.	COUNTY	FINANCIAL PROJECT ID
SR 9	PALM BEACH	413265-1-52-01

CROSS SECTIONS

SHEET NO. 153

Regular Exc.		Embankment	
A	V	A	V

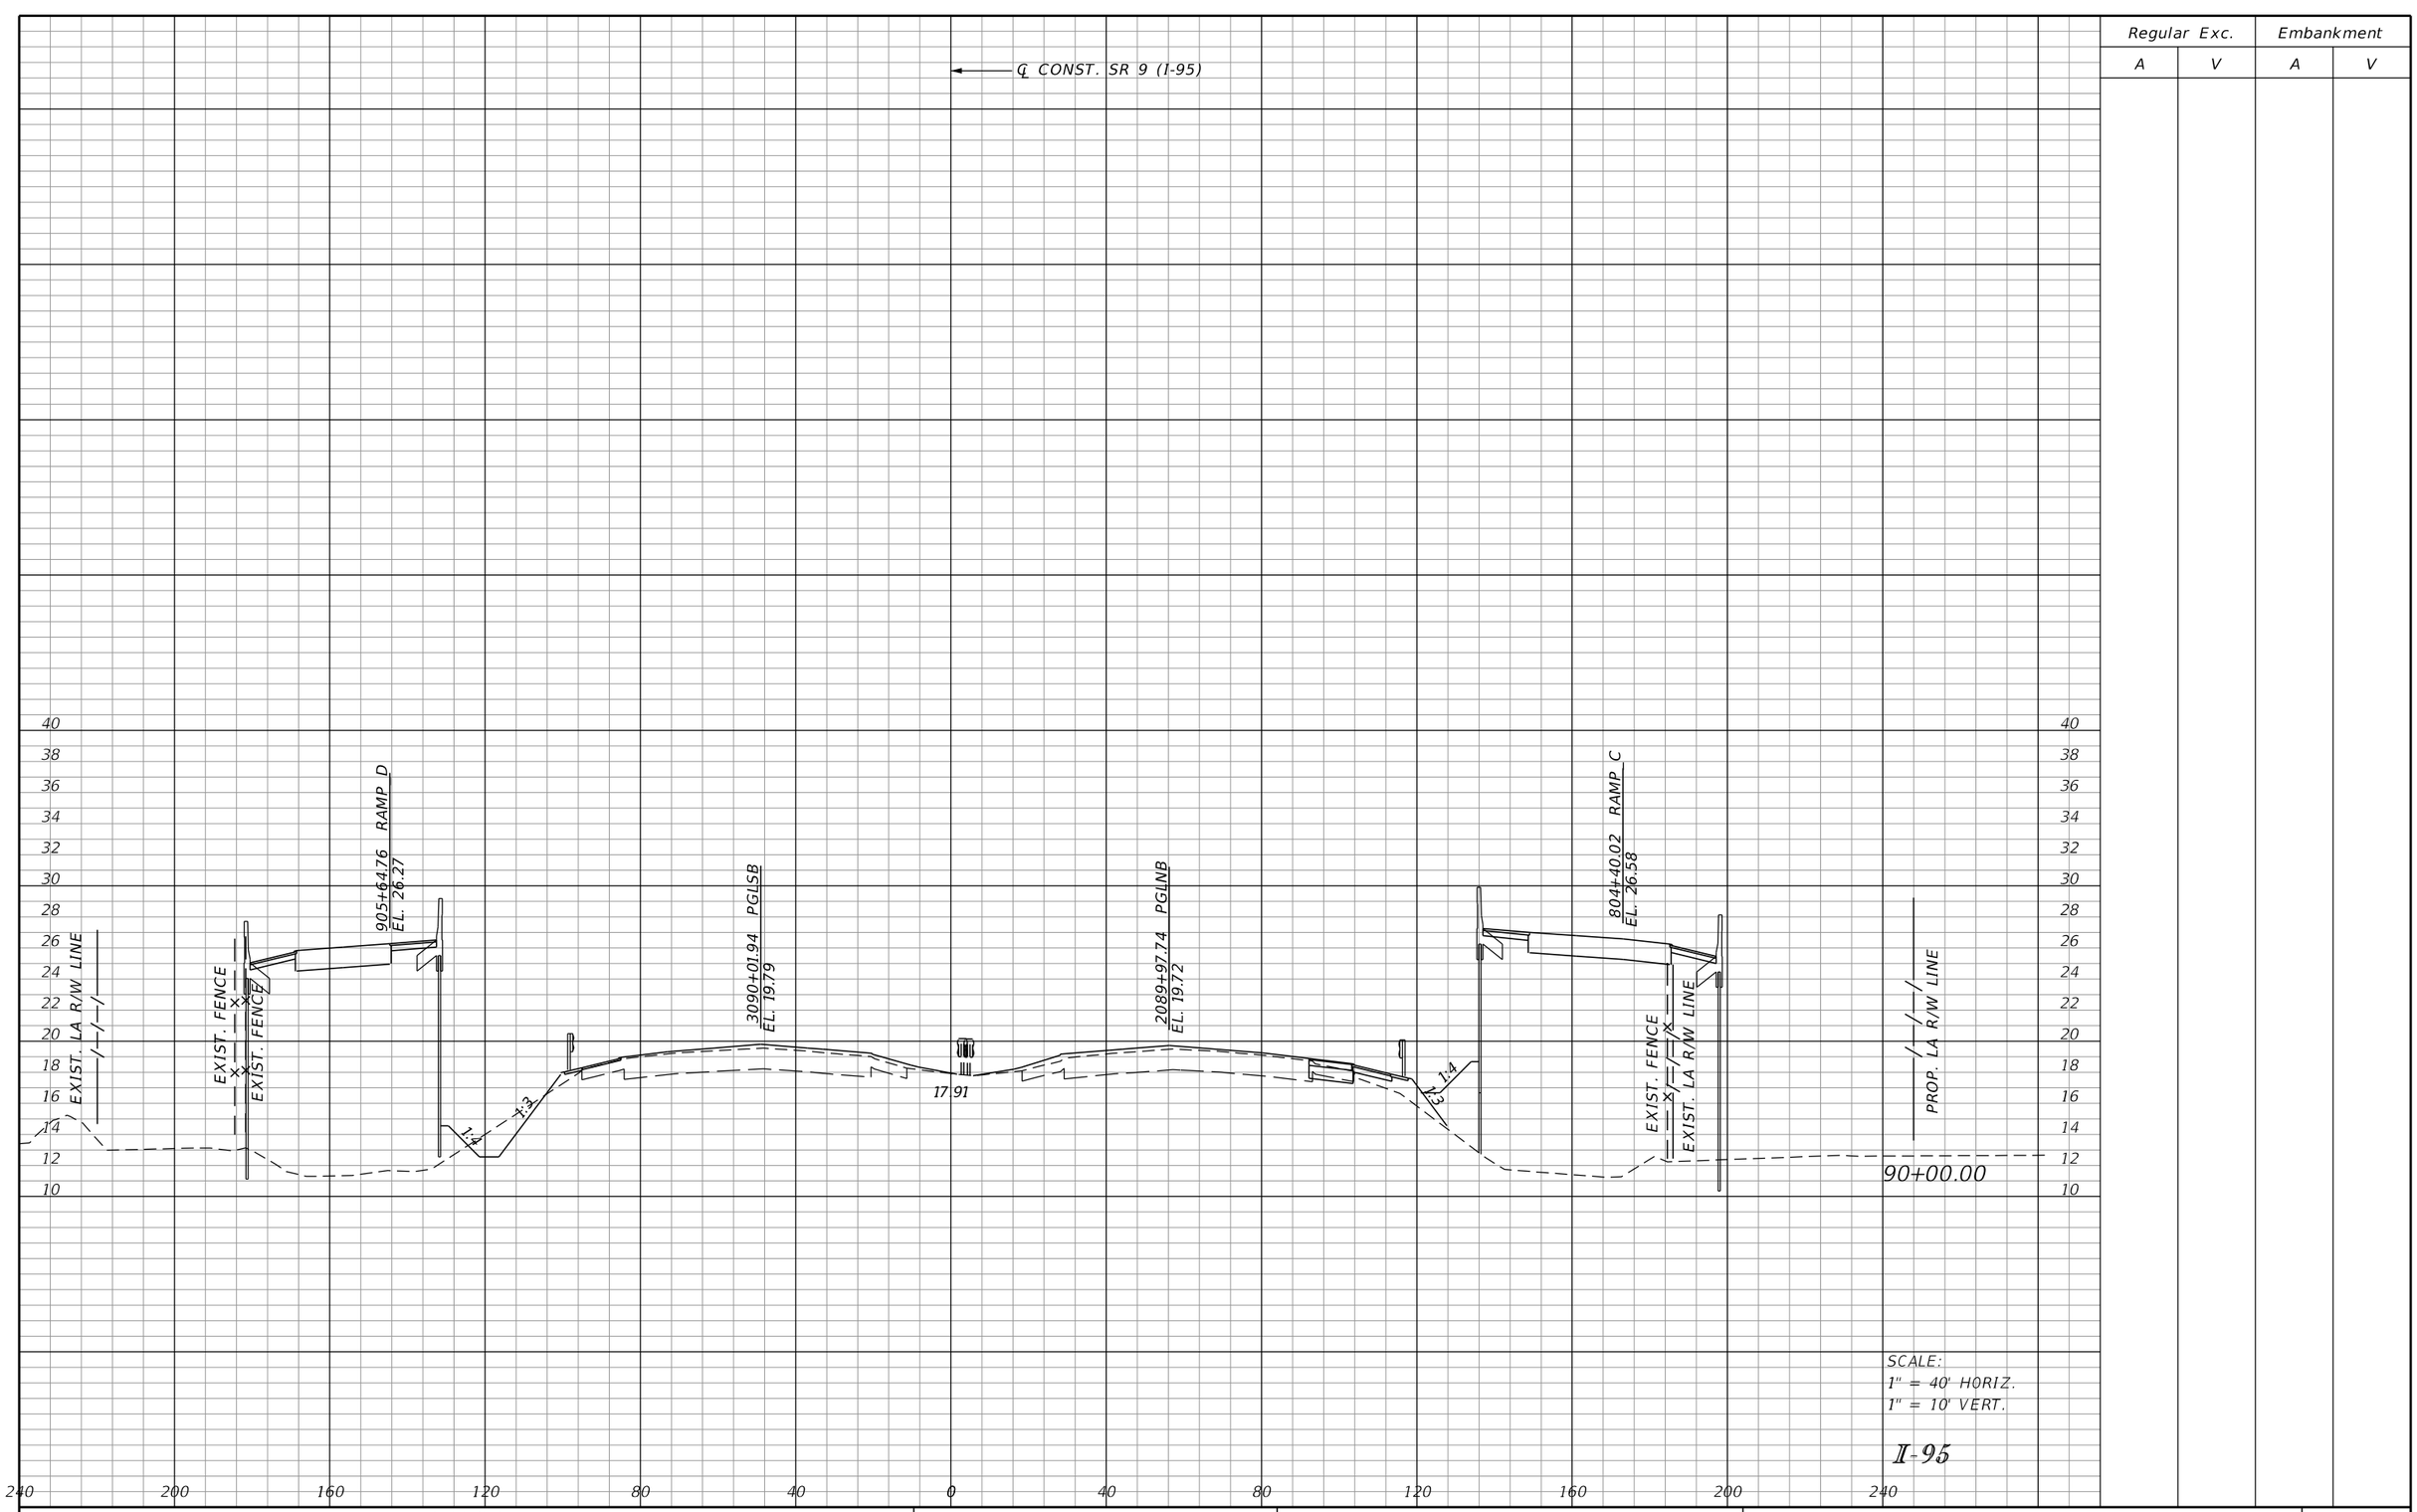

SCALE:
1" = 40' HORIZ.
1" = 10' VERT.

I-95

REVISIONS			
DATE	DESCRIPTION	DATE	DESCRIPTION

DOUGLAS R. GREEN, P.E.
P.E. LICENSE NUMBER 42579
RS&H, INC.
3125 W. COMMERCIAL BLVD., SUITE 130
FORT LAUDERDALE, FL 33309-3451
CERTIFICATE OF AUTHORIZATION 5620

STATE OF FLORIDA
DEPARTMENT OF TRANSPORTATION

ROAD NO.	COUNTY	FINANCIAL PROJECT ID
SR 9	PALM BEACH	413265-1-52-01

CROSS SECTIONS

SHEET NO. 154

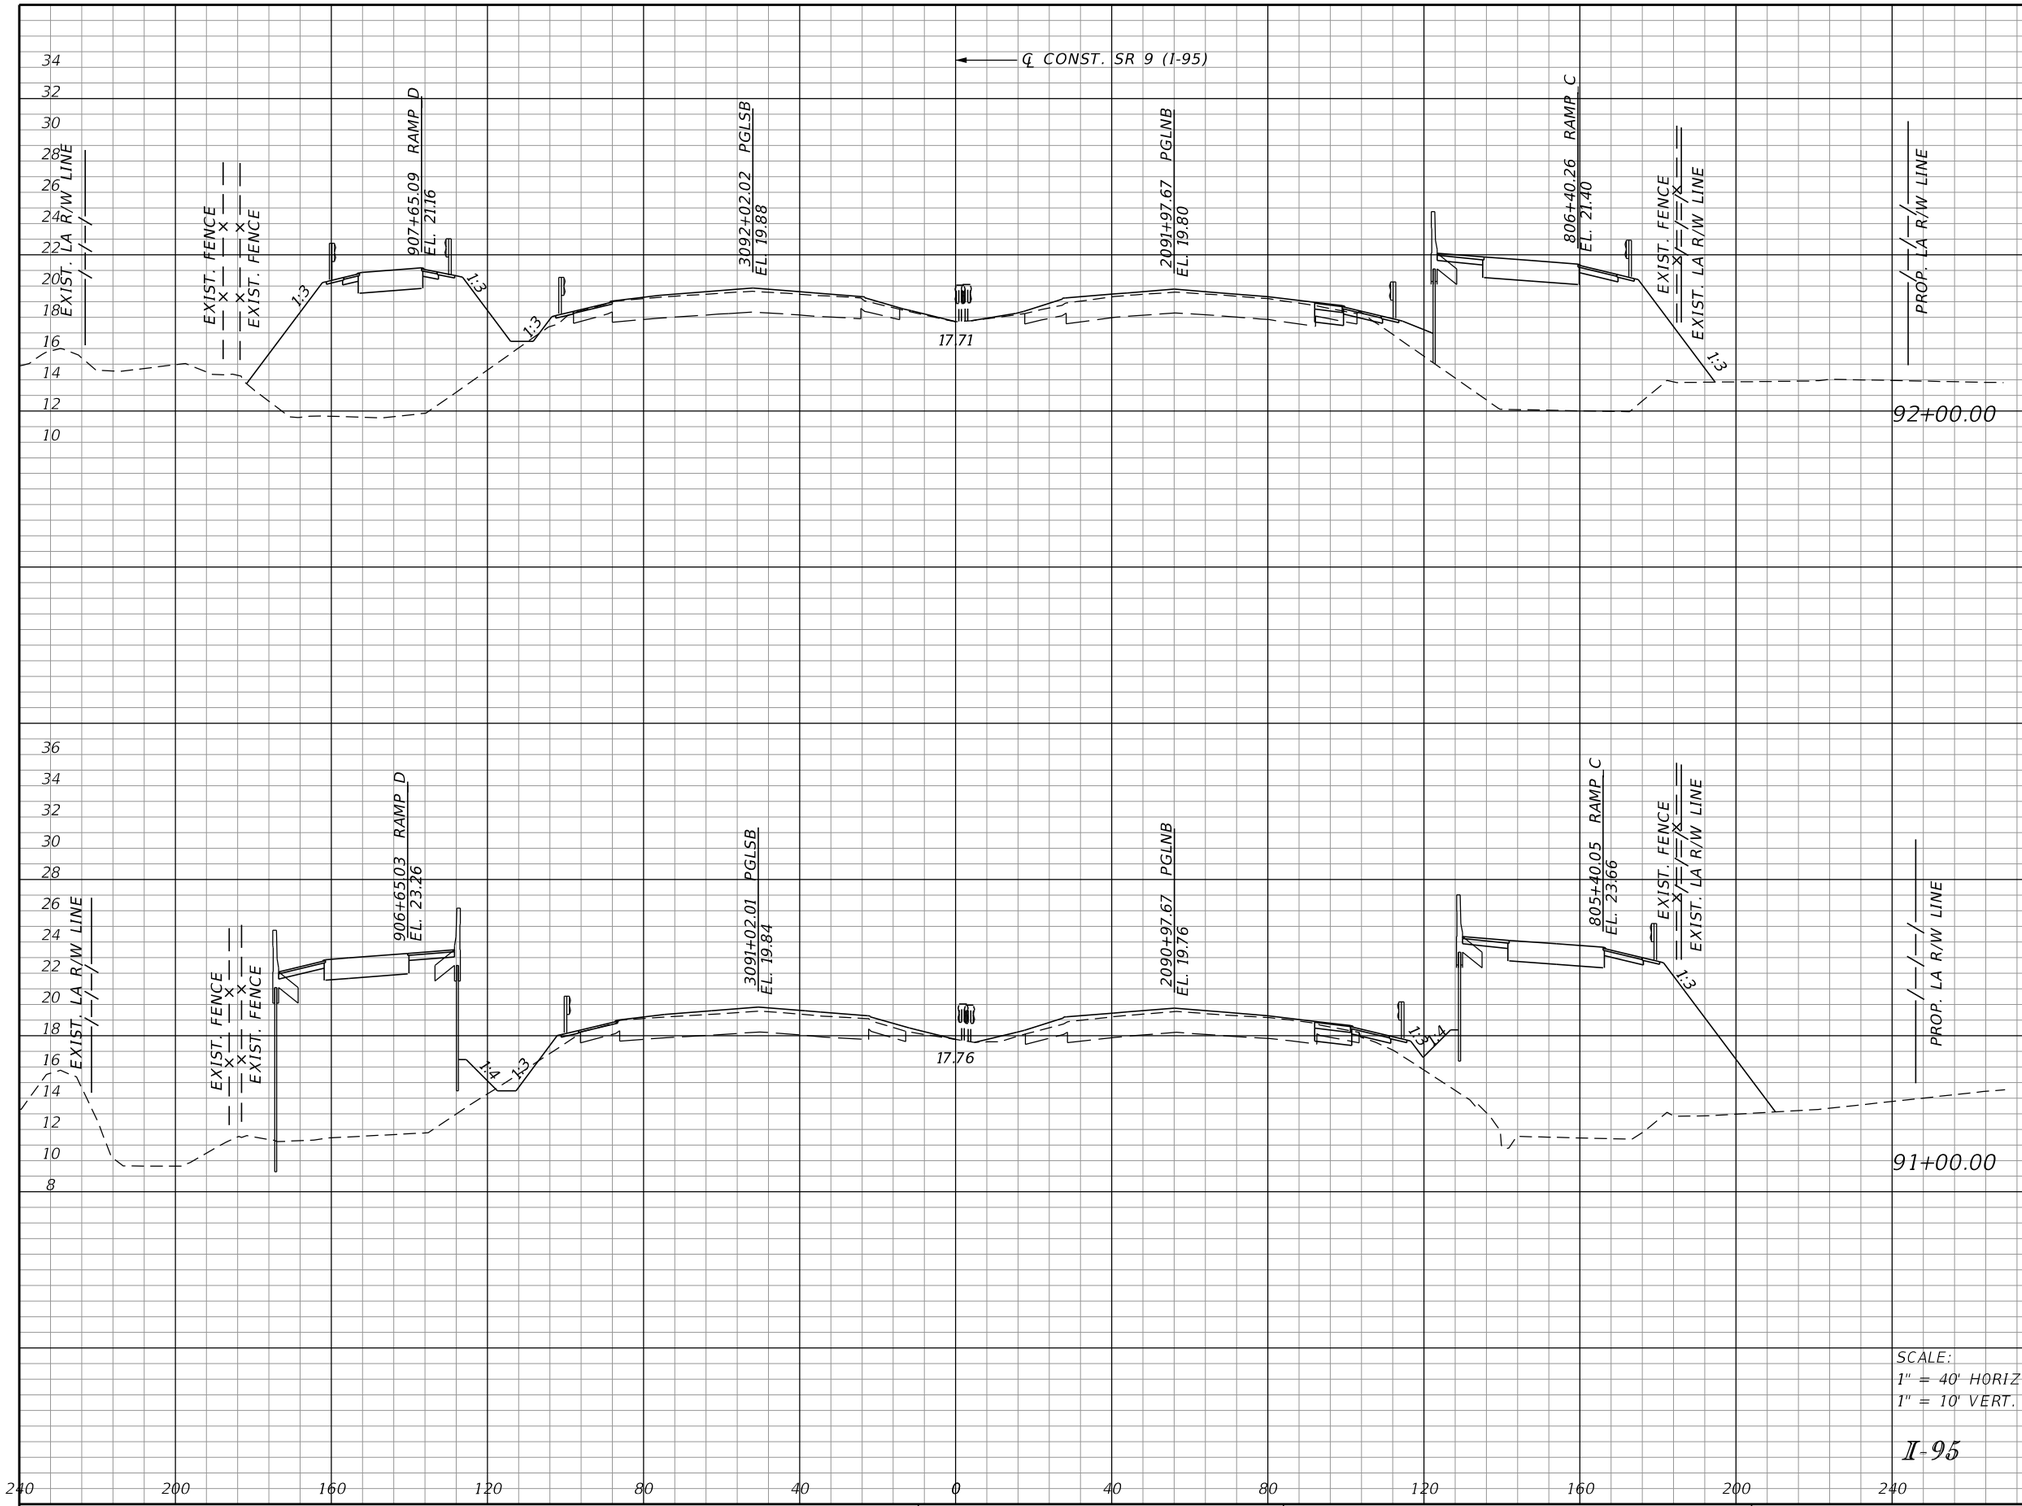

Regular Exc.		Embankment	
A	V	A	V

REVISIONS			
DATE	DESCRIPTION	DATE	DESCRIPTION

DOUGLAS R. GREEN, P.E.
P.E. LICENSE NUMBER 42579
RS&H, INC.
3125 W. COMMERCIAL BLVD., SUITE 130
FORT LAUDERDALE, FL 33309-3451
CERTIFICATE OF AUTHORIZATION 5620

STATE OF FLORIDA
DEPARTMENT OF TRANSPORTATION

ROAD NO.	COUNTY	FINANCIAL PROJECT ID
SR 9	PALM BEACH	413265-1-52-01

CROSS SECTIONS

SHEET NO. 155

Regular Exc.		Embankment	
A	V	A	V

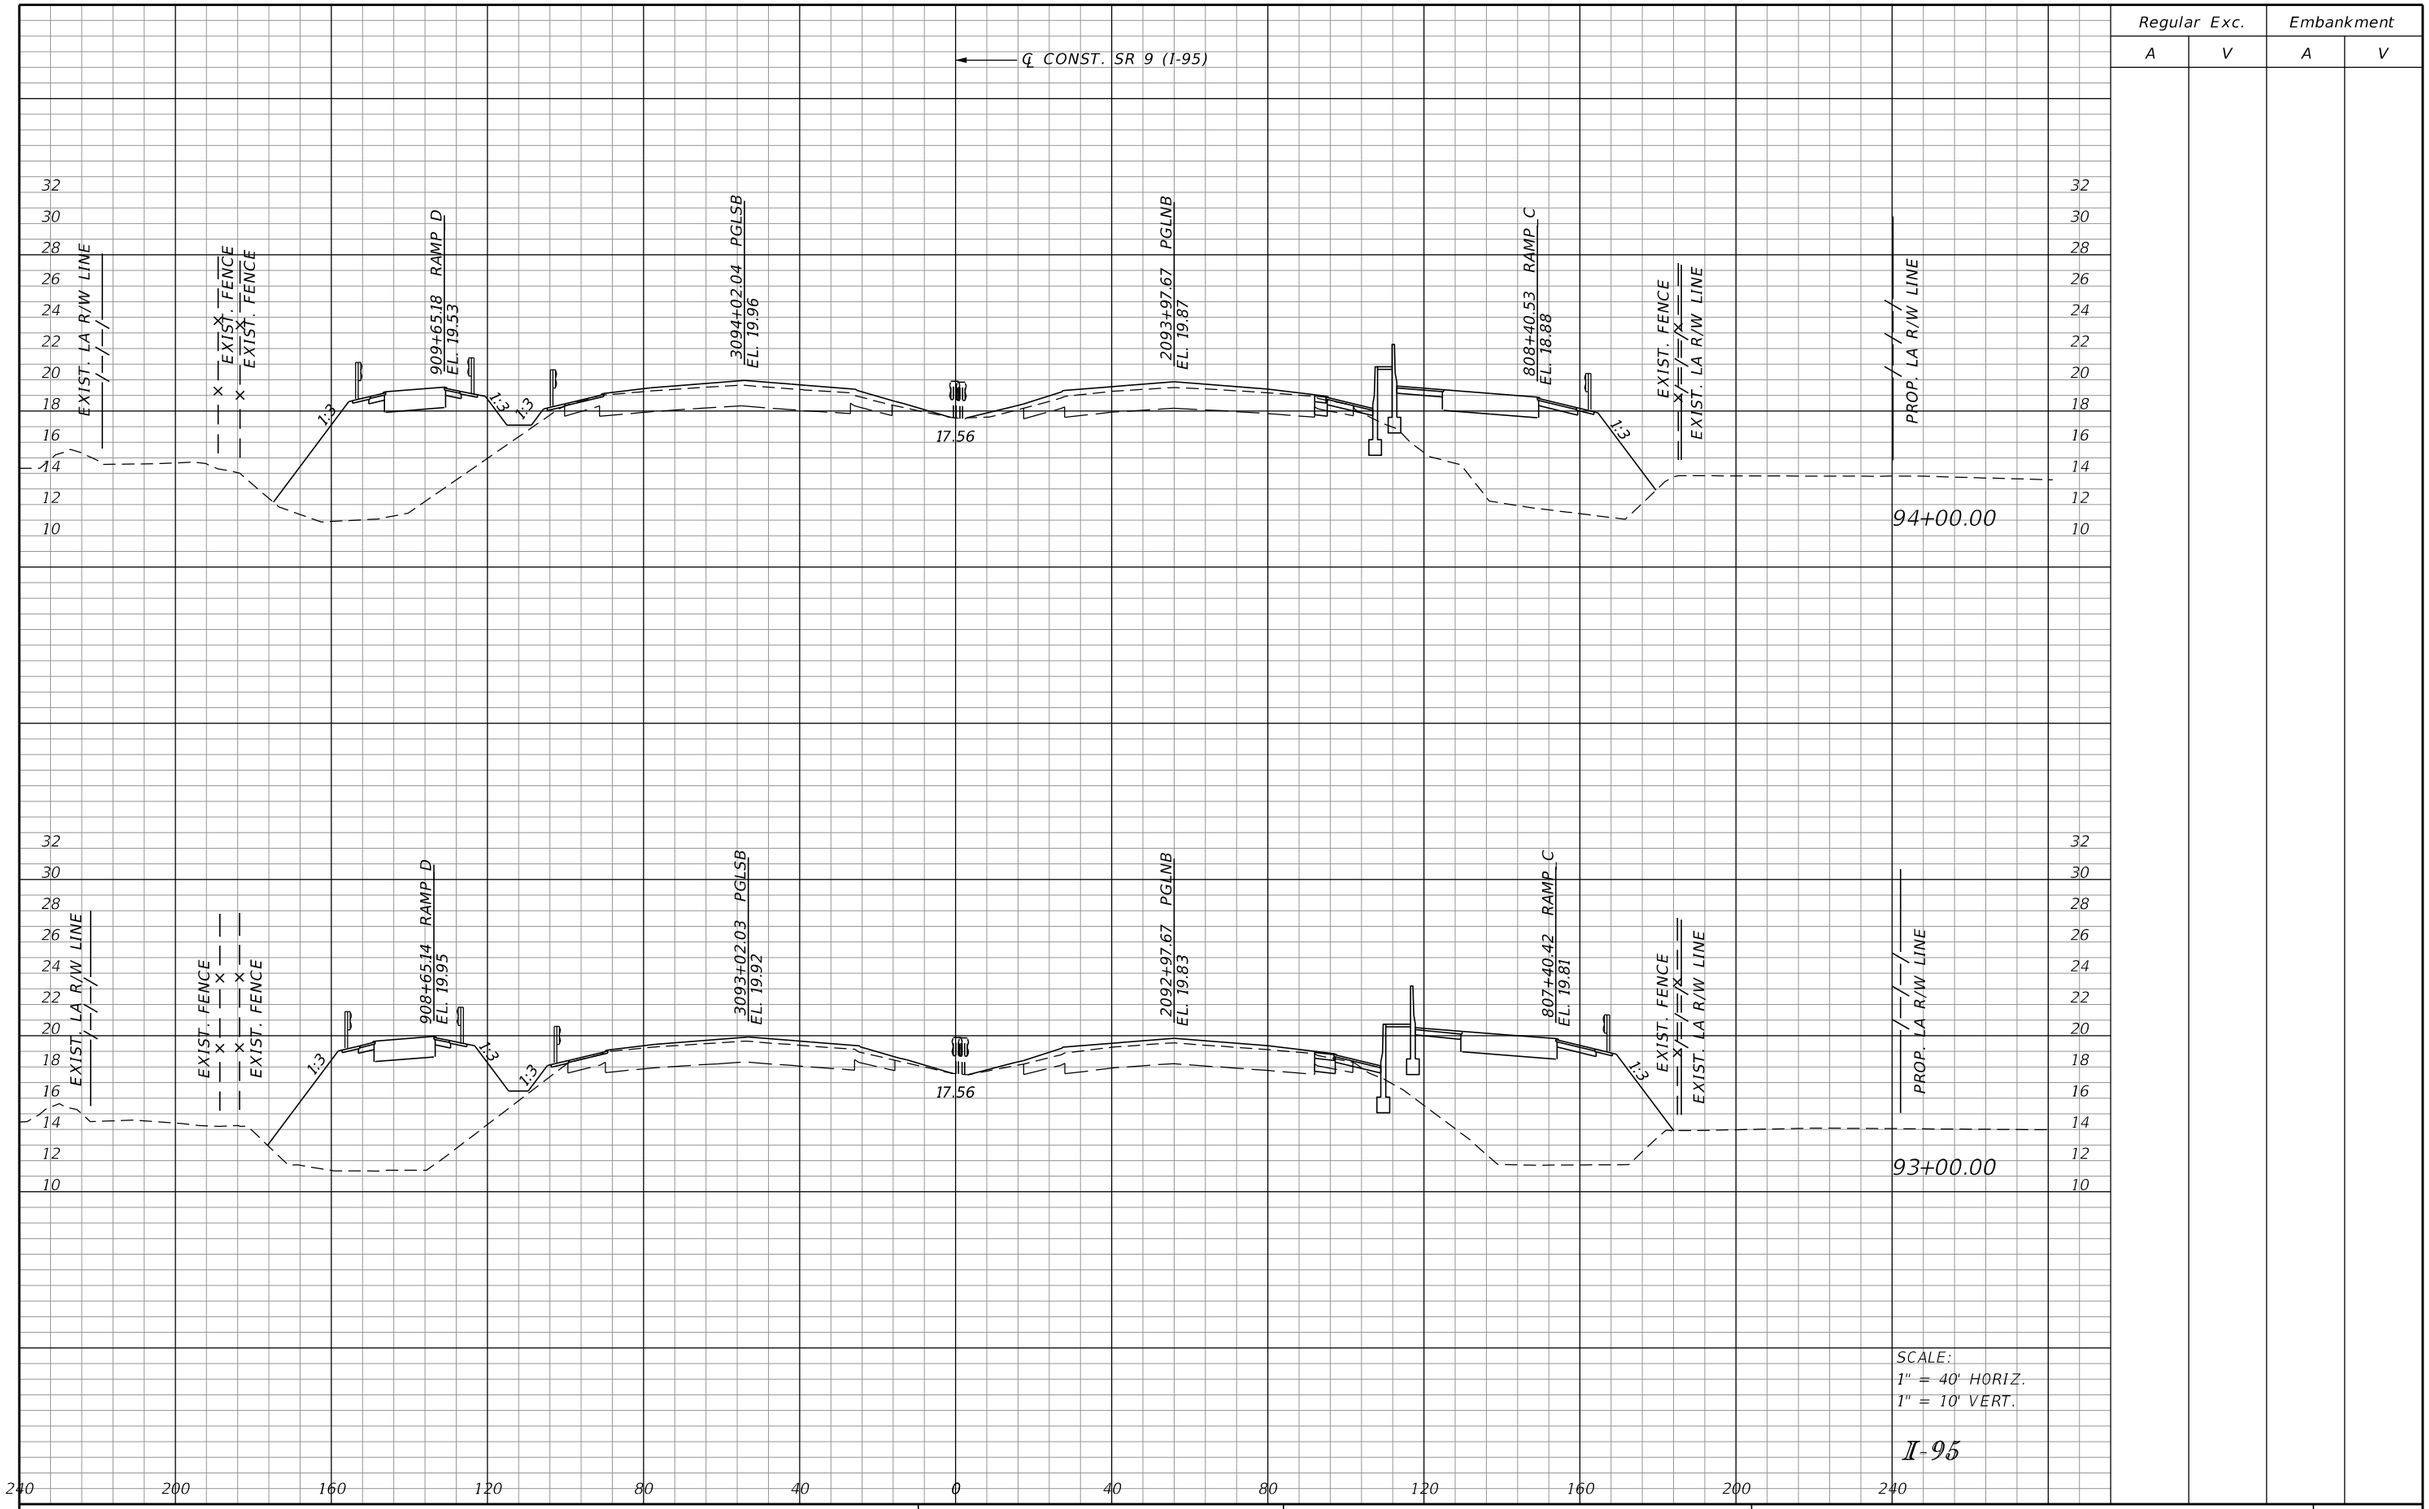

SCALE:
1" = 40' HORIZ.
1" = 10' VERT.

I-95

REVISIONS			
DATE	DESCRIPTION	DATE	DESCRIPTION

DOUGLAS R. GREEN, P.E.
P.E. LICENSE NUMBER 42579
RS&H, INC.
3125 W. COMMERCIAL BLVD., SUITE 130
FORT LAUDERDALE, FL 33309-3451
CERTIFICATE OF AUTHORIZATION 5620

STATE OF FLORIDA
DEPARTMENT OF TRANSPORTATION

ROAD NO.	COUNTY	FINANCIAL PROJECT ID
SR 9	PALM BEACH	413265-1-52-01

CROSS SECTIONS

SHEET NO.
156

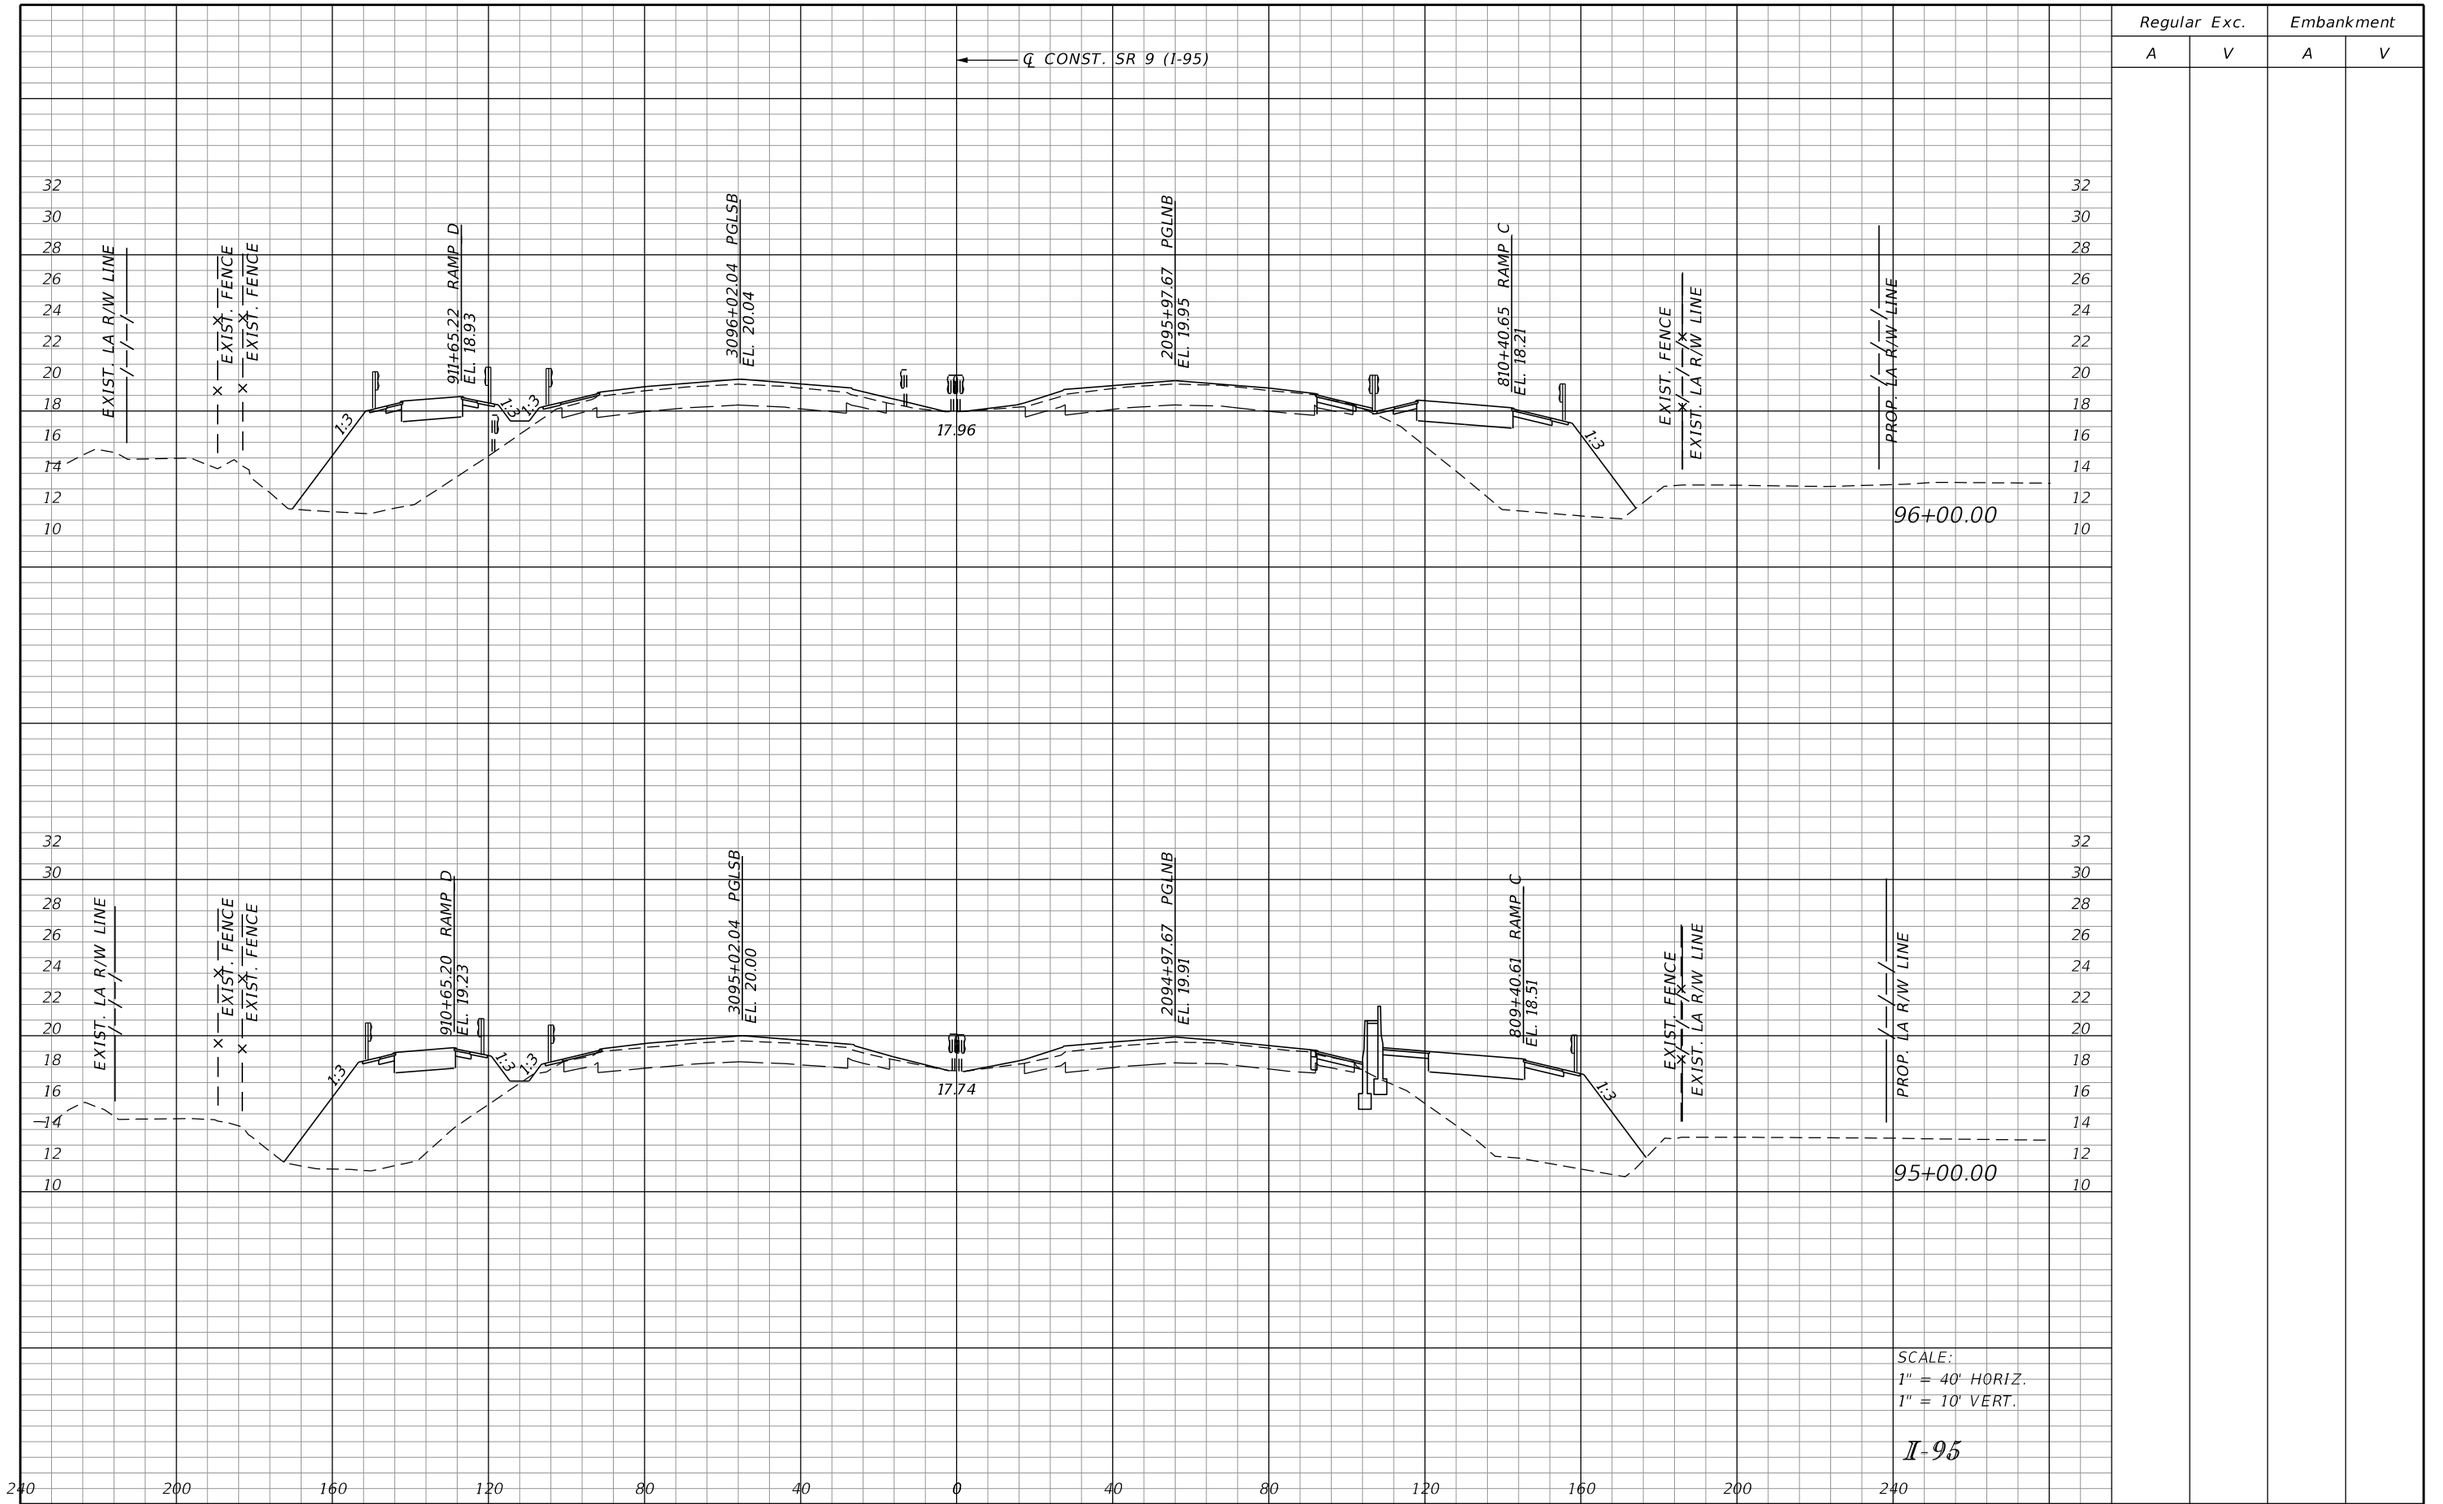

Regular Exc.		Embankment	
A	V	A	V

SCALE:
1" = 40' HORIZ.
1" = 10' VERT.

I-95

REVISIONS

DATE	DESCRIPTION	DATE	DESCRIPTION

DOUGLAS R. GREEN, P.E.
P.E. LICENSE NUMBER 42579
RS&H, INC.
3125 W. COMMERCIAL BLVD., SUITE 130
FORT LAUDERDALE, FL 33309-3451
CERTIFICATE OF AUTHORIZATION 5620

STATE OF FLORIDA
DEPARTMENT OF TRANSPORTATION

ROAD NO.	COUNTY	FINANCIAL PROJECT ID
SR 9	PALM BEACH	413265-1-52-01

CROSS SECTIONS

SHEET NO. 157

Regular Exc.		Embankment	
A	V	A	V

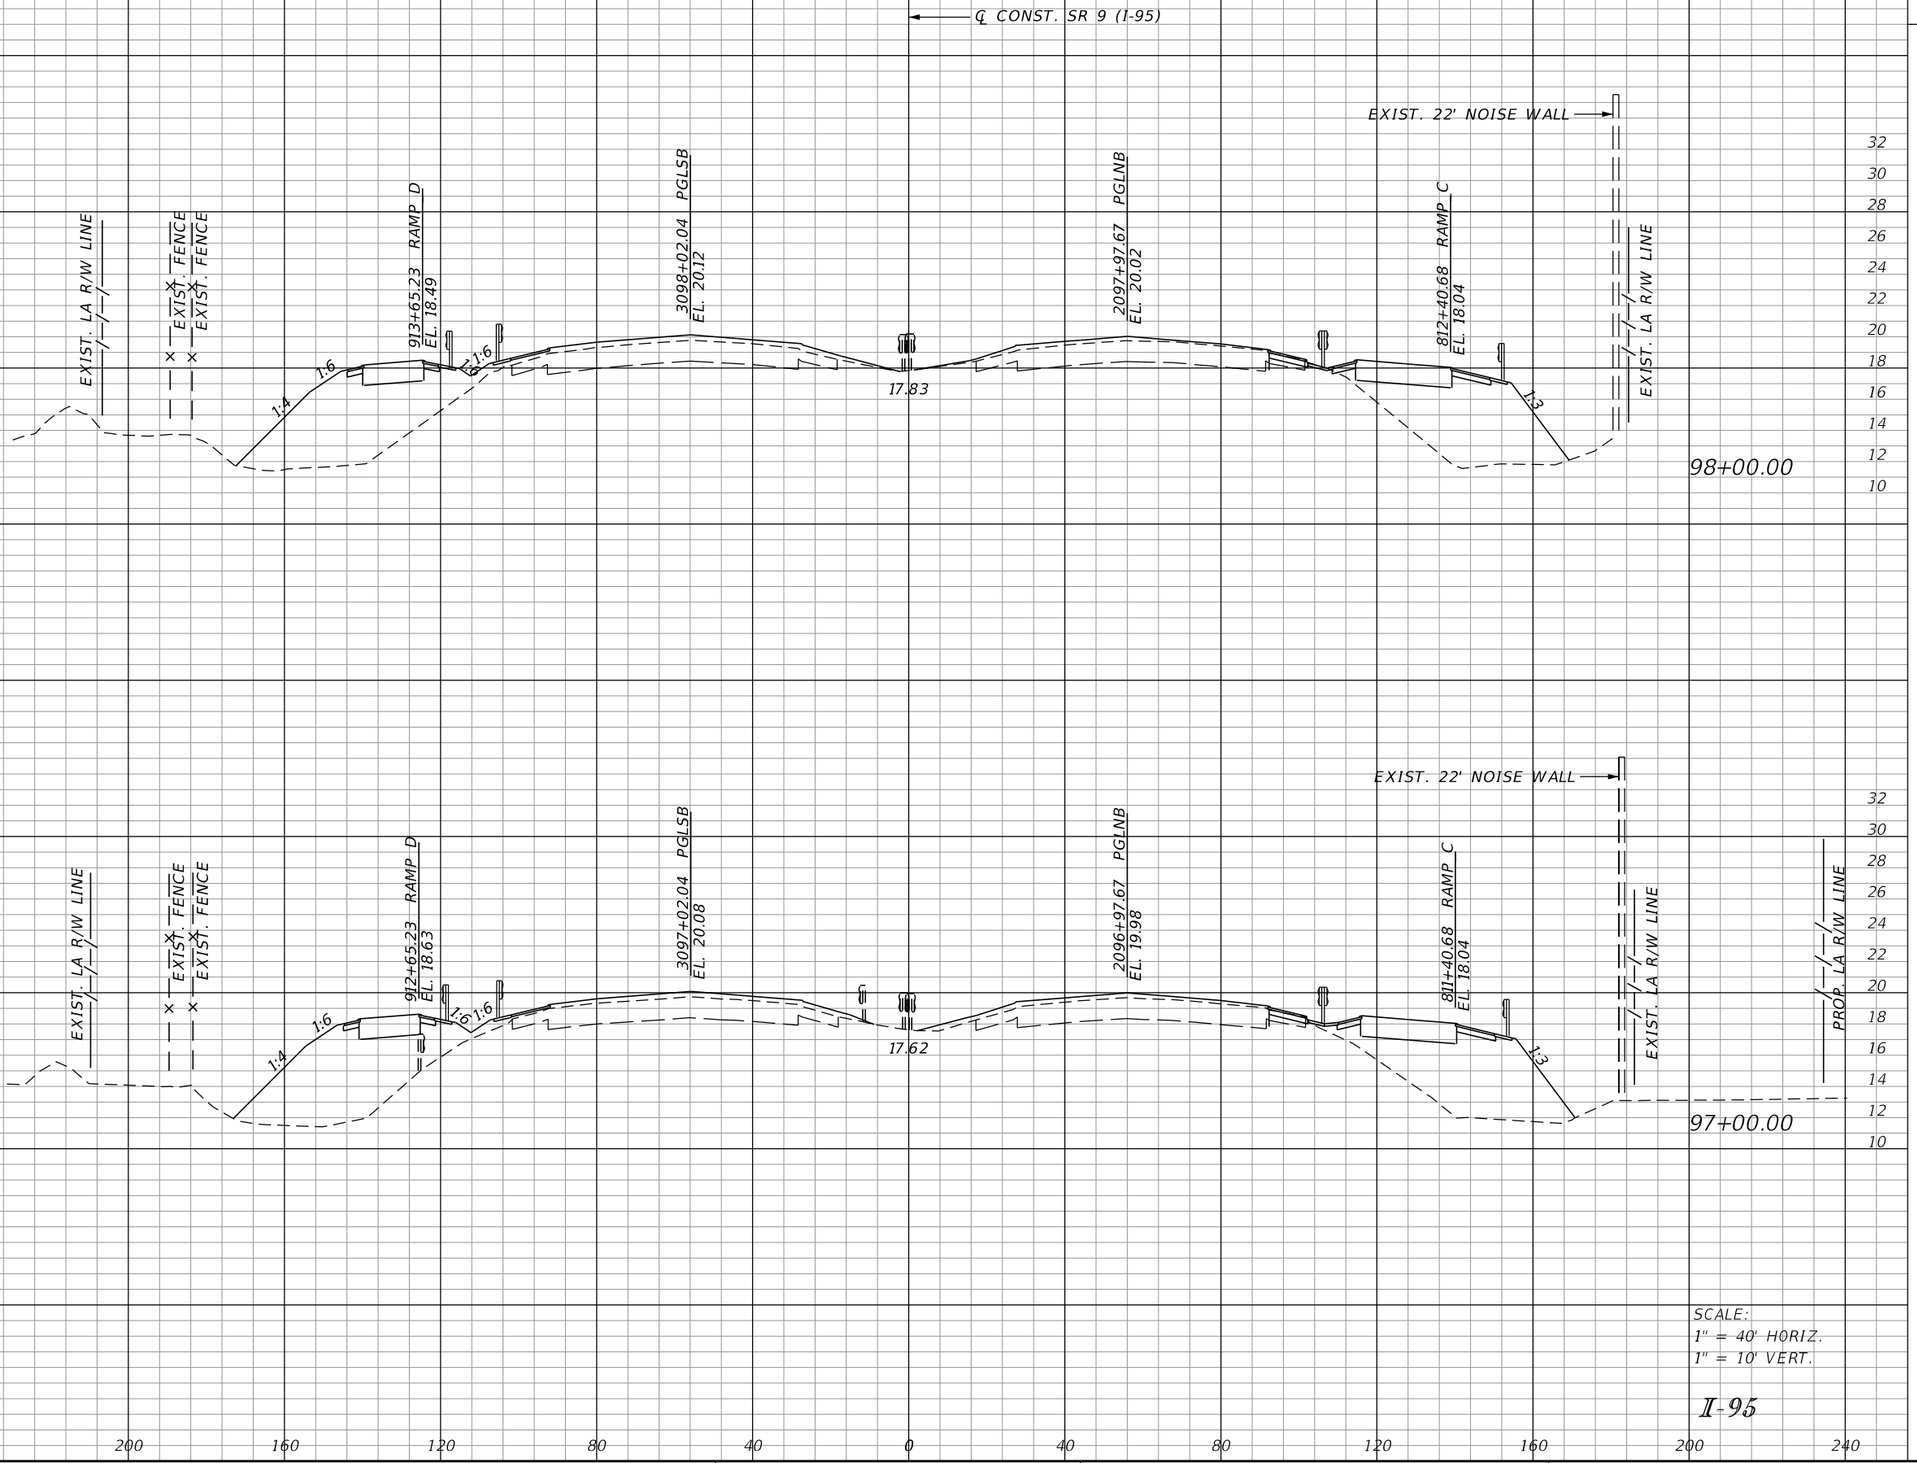

SCALE:
1" = 40' HORIZ.
1" = 10' VERT.

I-95

REVISIONS			
DATE	DESCRIPTION	DATE	DESCRIPTION

DOUGLAS R. GREEN, P.E.
P.E. LICENSE NUMBER 42579
RS&H, INC.
3125 W. COMMERCIAL BLVD., SUITE 130
FORT LAUDERDALE, FL 33309-3451
CERTIFICATE OF AUTHORIZATION 5620

STATE OF FLORIDA
DEPARTMENT OF TRANSPORTATION

ROAD NO.	COUNTY	FINANCIAL PROJECT ID
SR 9	PALM BEACH	413265-1-52-01

CROSS SECTIONS

SHEET NO. 158

Regular Exc.		Embankment	
A	V	A	V

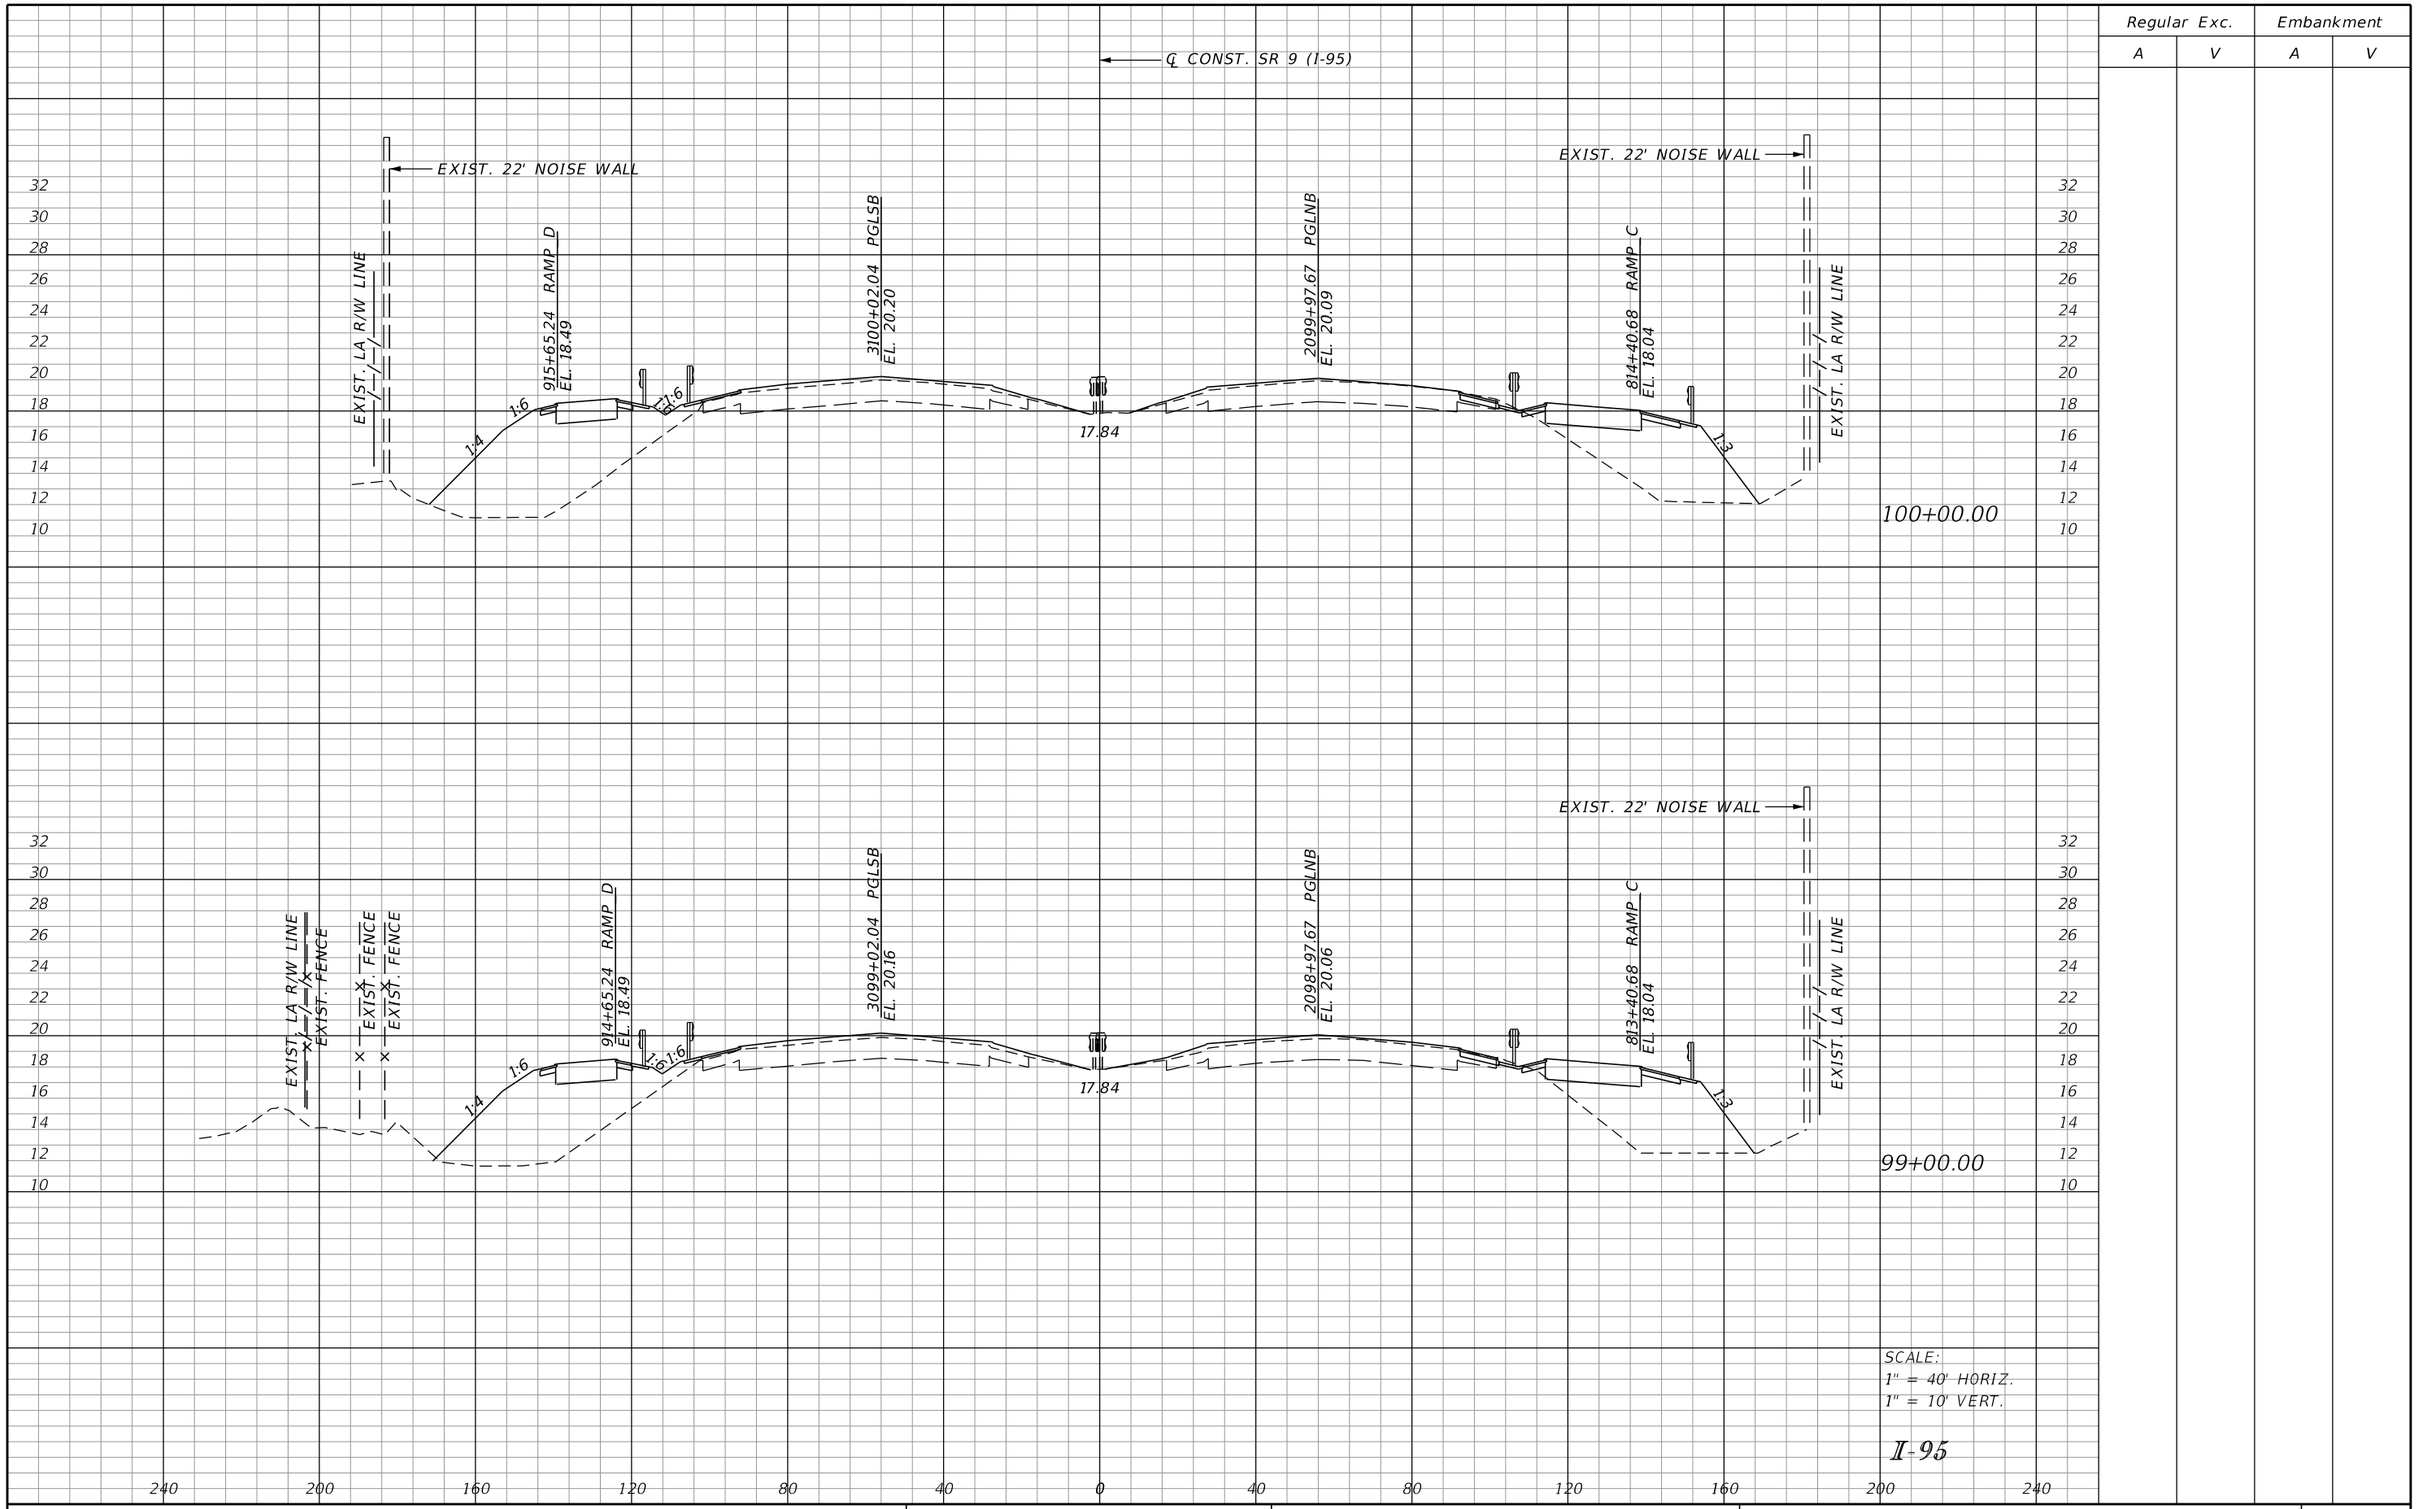

SCALE:
1" = 40' HORIZ.
1" = 10' VERT.

I-95

REVISIONS			
DATE	DESCRIPTION	DATE	DESCRIPTION

DOUGLAS R. GREEN, P.E.
P.E. LICENSE NUMBER 42579
RS&H, INC.
3125 W. COMMERCIAL BLVD., SUITE 130
FORT LAUDERDALE, FL 33309-3451
CERTIFICATE OF AUTHORIZATION 5620

STATE OF FLORIDA
DEPARTMENT OF TRANSPORTATION

ROAD NO.	COUNTY	FINANCIAL PROJECT ID
SR 9	PALM BEACH	413265-1-52-01

CROSS SECTIONS

SHEET NO.
159

Regular Exc.		Embankment	
A	V	A	V

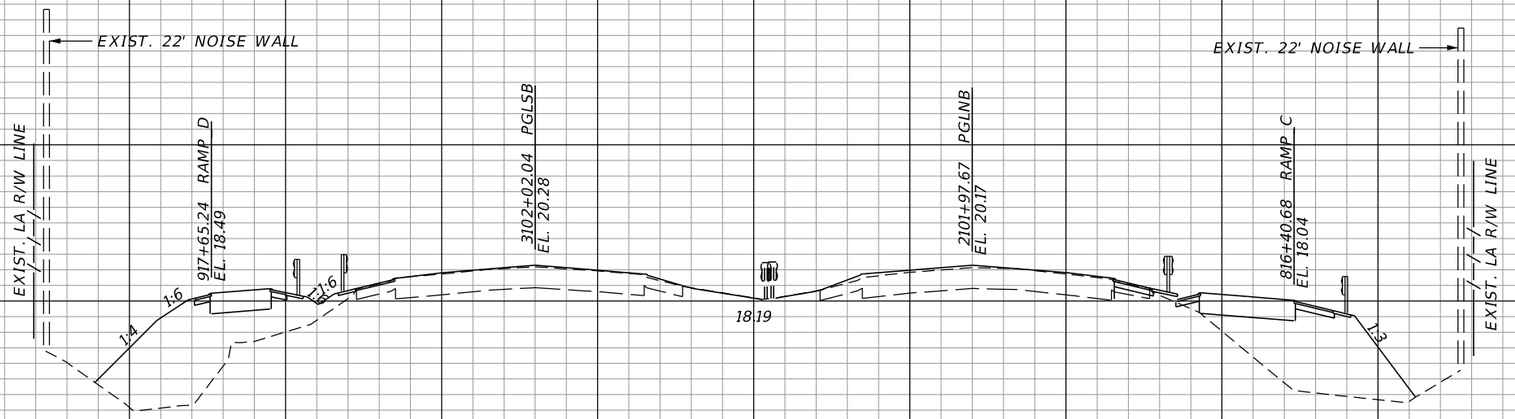

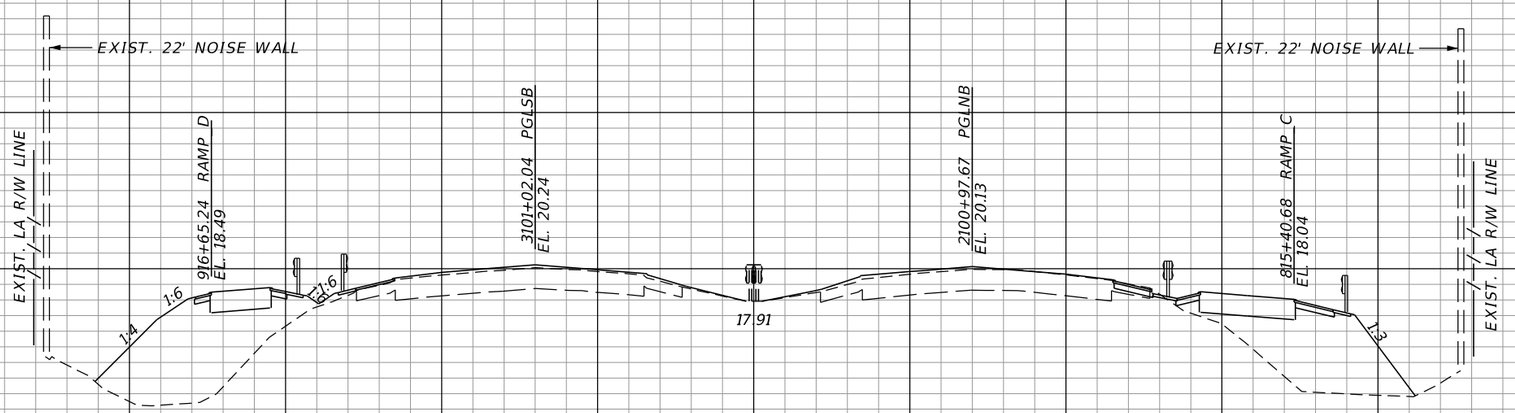

SCALE:
1" = 40' HORIZ.
1" = 10' VERT.

I-95

240 200 160 120 80 40 0 40 80 120 160 200 240

REVISIONS			
DATE	DESCRIPTION	DATE	DESCRIPTION

DOUGLAS R. GREEN, P.E.
P.E. LICENSE NUMBER 42579
RS&H, INC.
3125 W. COMMERCIAL BLVD., SUITE 130
FORT LAUDERDALE, FL 33309-3451
CERTIFICATE OF AUTHORIZATION 5620

STATE OF FLORIDA
DEPARTMENT OF TRANSPORTATION

ROAD NO.	COUNTY	FINANCIAL PROJECT ID
SR 9	PALM BEACH	413265-1-52-01

CROSS SECTIONS

SHEET NO. 160

Regular Exc.		Embankment	
A	V	A	V

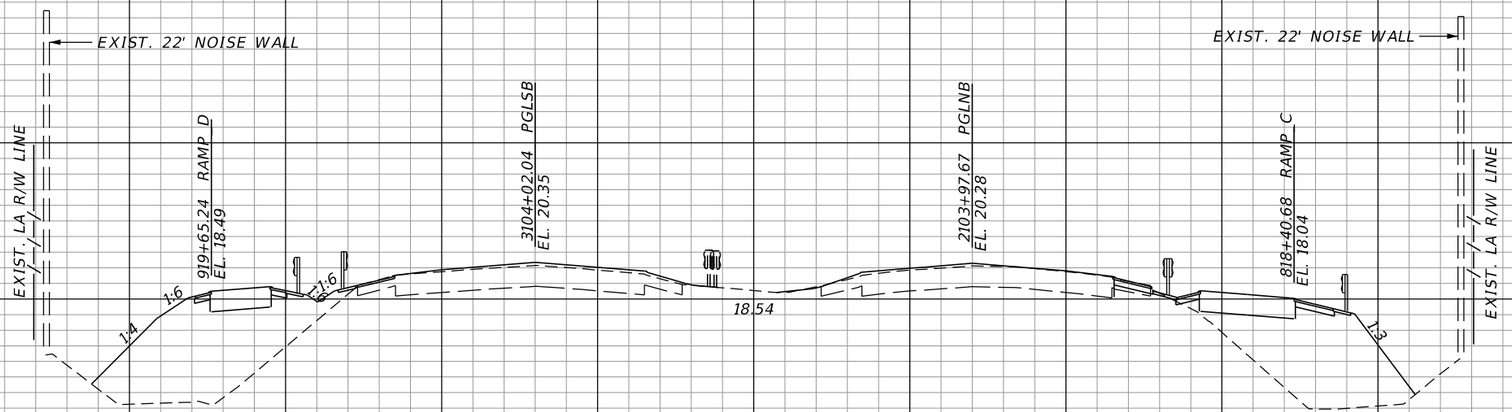

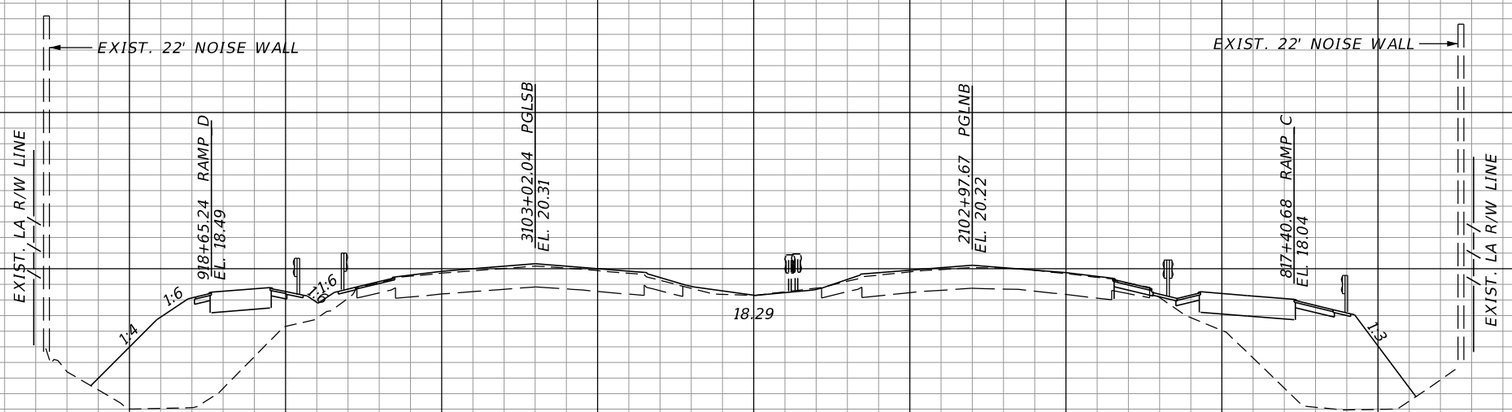

SCALE:
1" = 40' HORIZ.
1" = 10' VERT.

I-95

REVISIONS			
DATE	DESCRIPTION	DATE	DESCRIPTION

DOUGLAS R. GREEN, P.E.
P.E. LICENSE NUMBER 42579
RS&H, INC.
3125 W. COMMERCIAL BLVD., SUITE 130
FORT LAUDERDALE, FL 33309-3451
CERTIFICATE OF AUTHORIZATION 5620

STATE OF FLORIDA
DEPARTMENT OF TRANSPORTATION

ROAD NO.	COUNTY	FINANCIAL PROJECT ID
SR 9	PALM BEACH	413265-1-52-01

CROSS SECTIONS

SHEET NO. 161

Regular Exc.		Embankment	
A	V	A	V

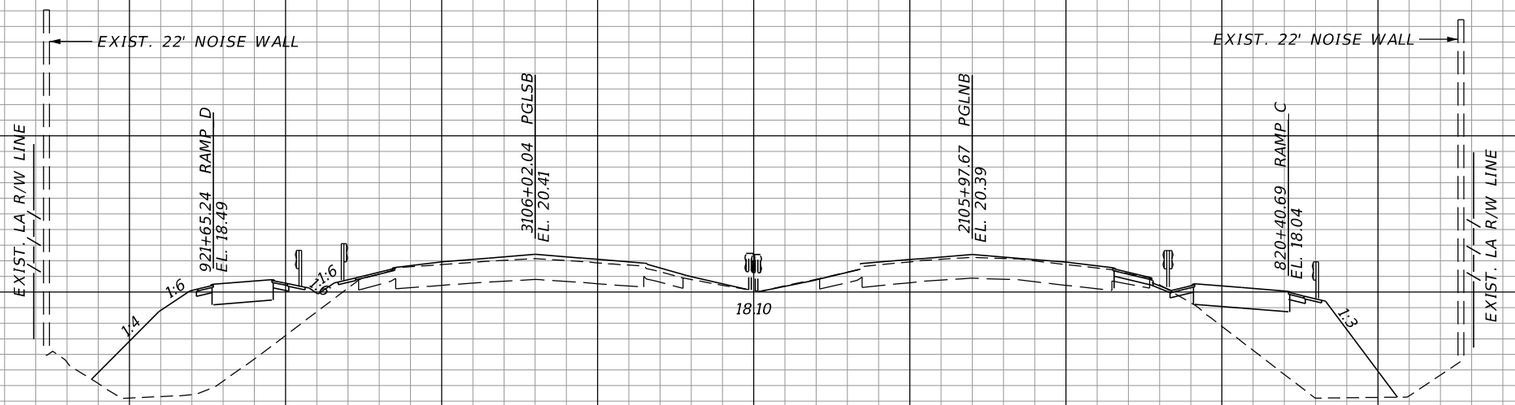

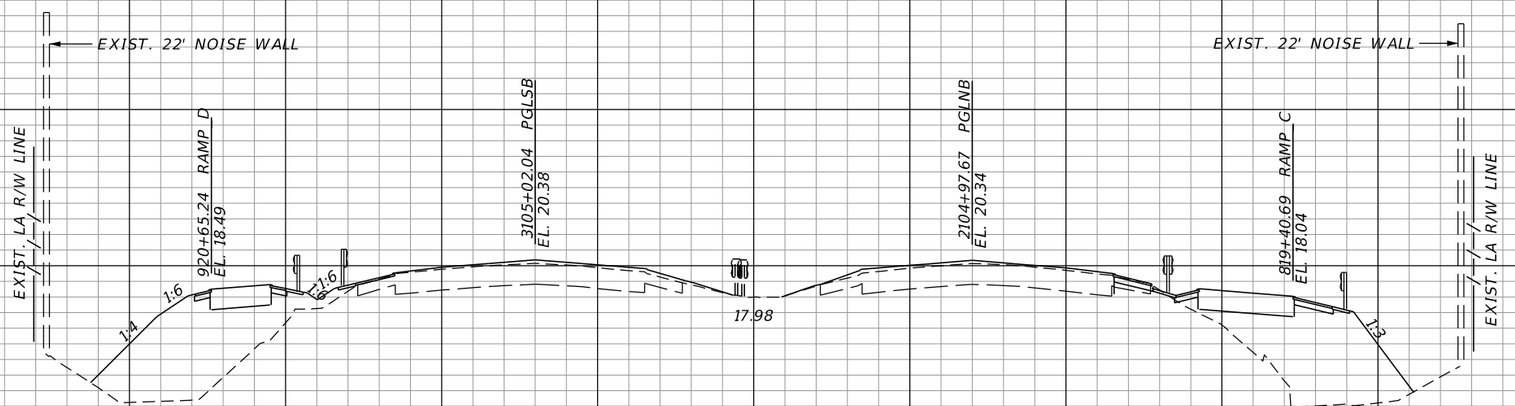

SCALE:
1" = 40' HORIZ.
1" = 10' VERT.

I-95

REVISIONS			
DATE	DESCRIPTION	DATE	DESCRIPTION

DOUGLAS R. GREEN, P.E.
P.E. LICENSE NUMBER 42579
RS&H, INC.
3125 W. COMMERCIAL BLVD., SUITE 130
FORT LAUDERDALE, FL 33309-3451
CERTIFICATE OF AUTHORIZATION 5620

STATE OF FLORIDA
DEPARTMENT OF TRANSPORTATION

ROAD NO.	COUNTY	FINANCIAL PROJECT ID
SR 9	PALM BEACH	413265-1-52-01

CROSS SECTIONS

SHEET NO. 162

Regular Exc.		Embankment	
A	V	A	V

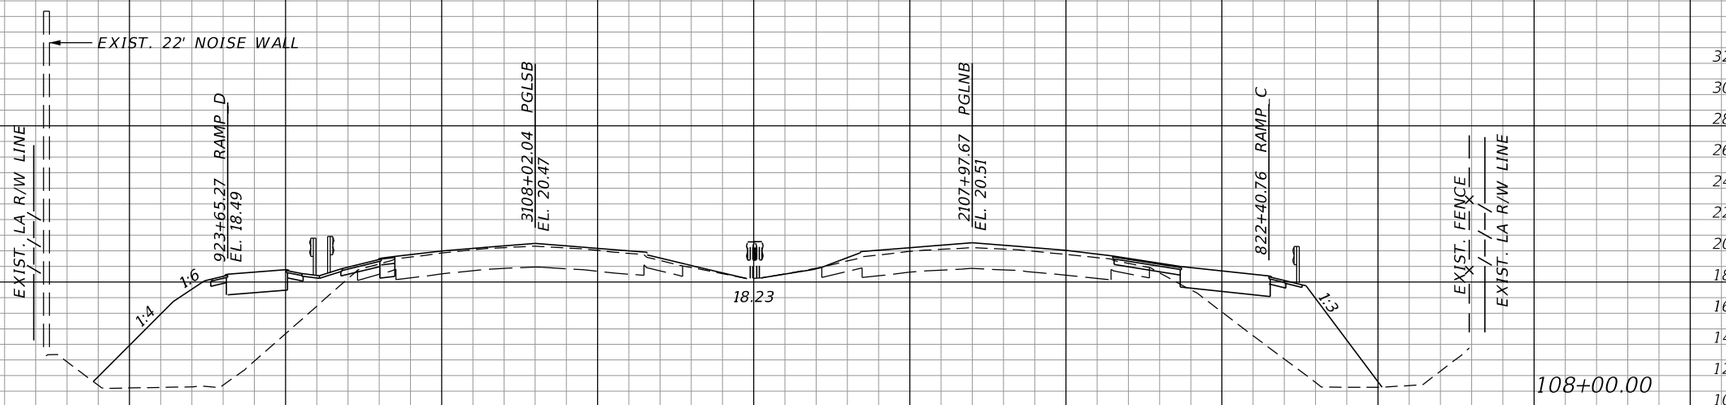

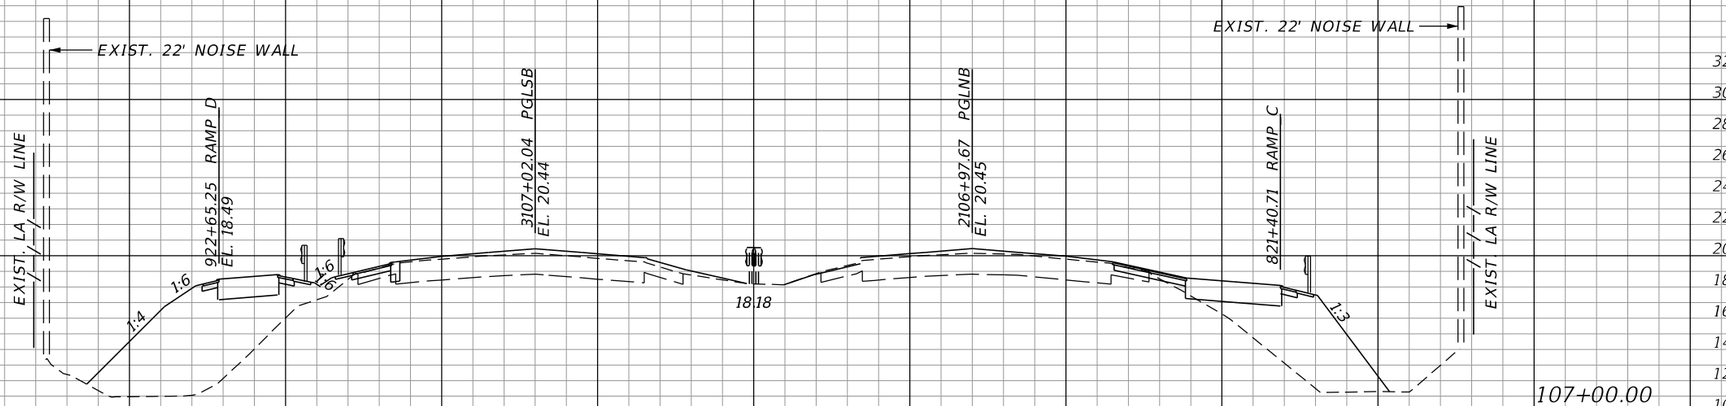

SCALE:
1" = 40' HORIZ.
1" = 10' VERT.

I-95

REVISIONS			
DATE	DESCRIPTION	DATE	DESCRIPTION

DOUGLAS R. GREEN, P.E.
P.E. LICENSE NUMBER 42579
RS&H, INC.
3125 W. COMMERCIAL BLVD., SUITE 130
FORT LAUDERDALE, FL 33309-3451
CERTIFICATE OF AUTHORIZATION 5620

STATE OF FLORIDA
DEPARTMENT OF TRANSPORTATION

ROAD NO.	COUNTY	FINANCIAL PROJECT ID
SR 9	PALM BEACH	413265-1-52-01

CROSS SECTIONS

SHEET NO.
163

Regular Exc.		Embankment	
A	V	A	V

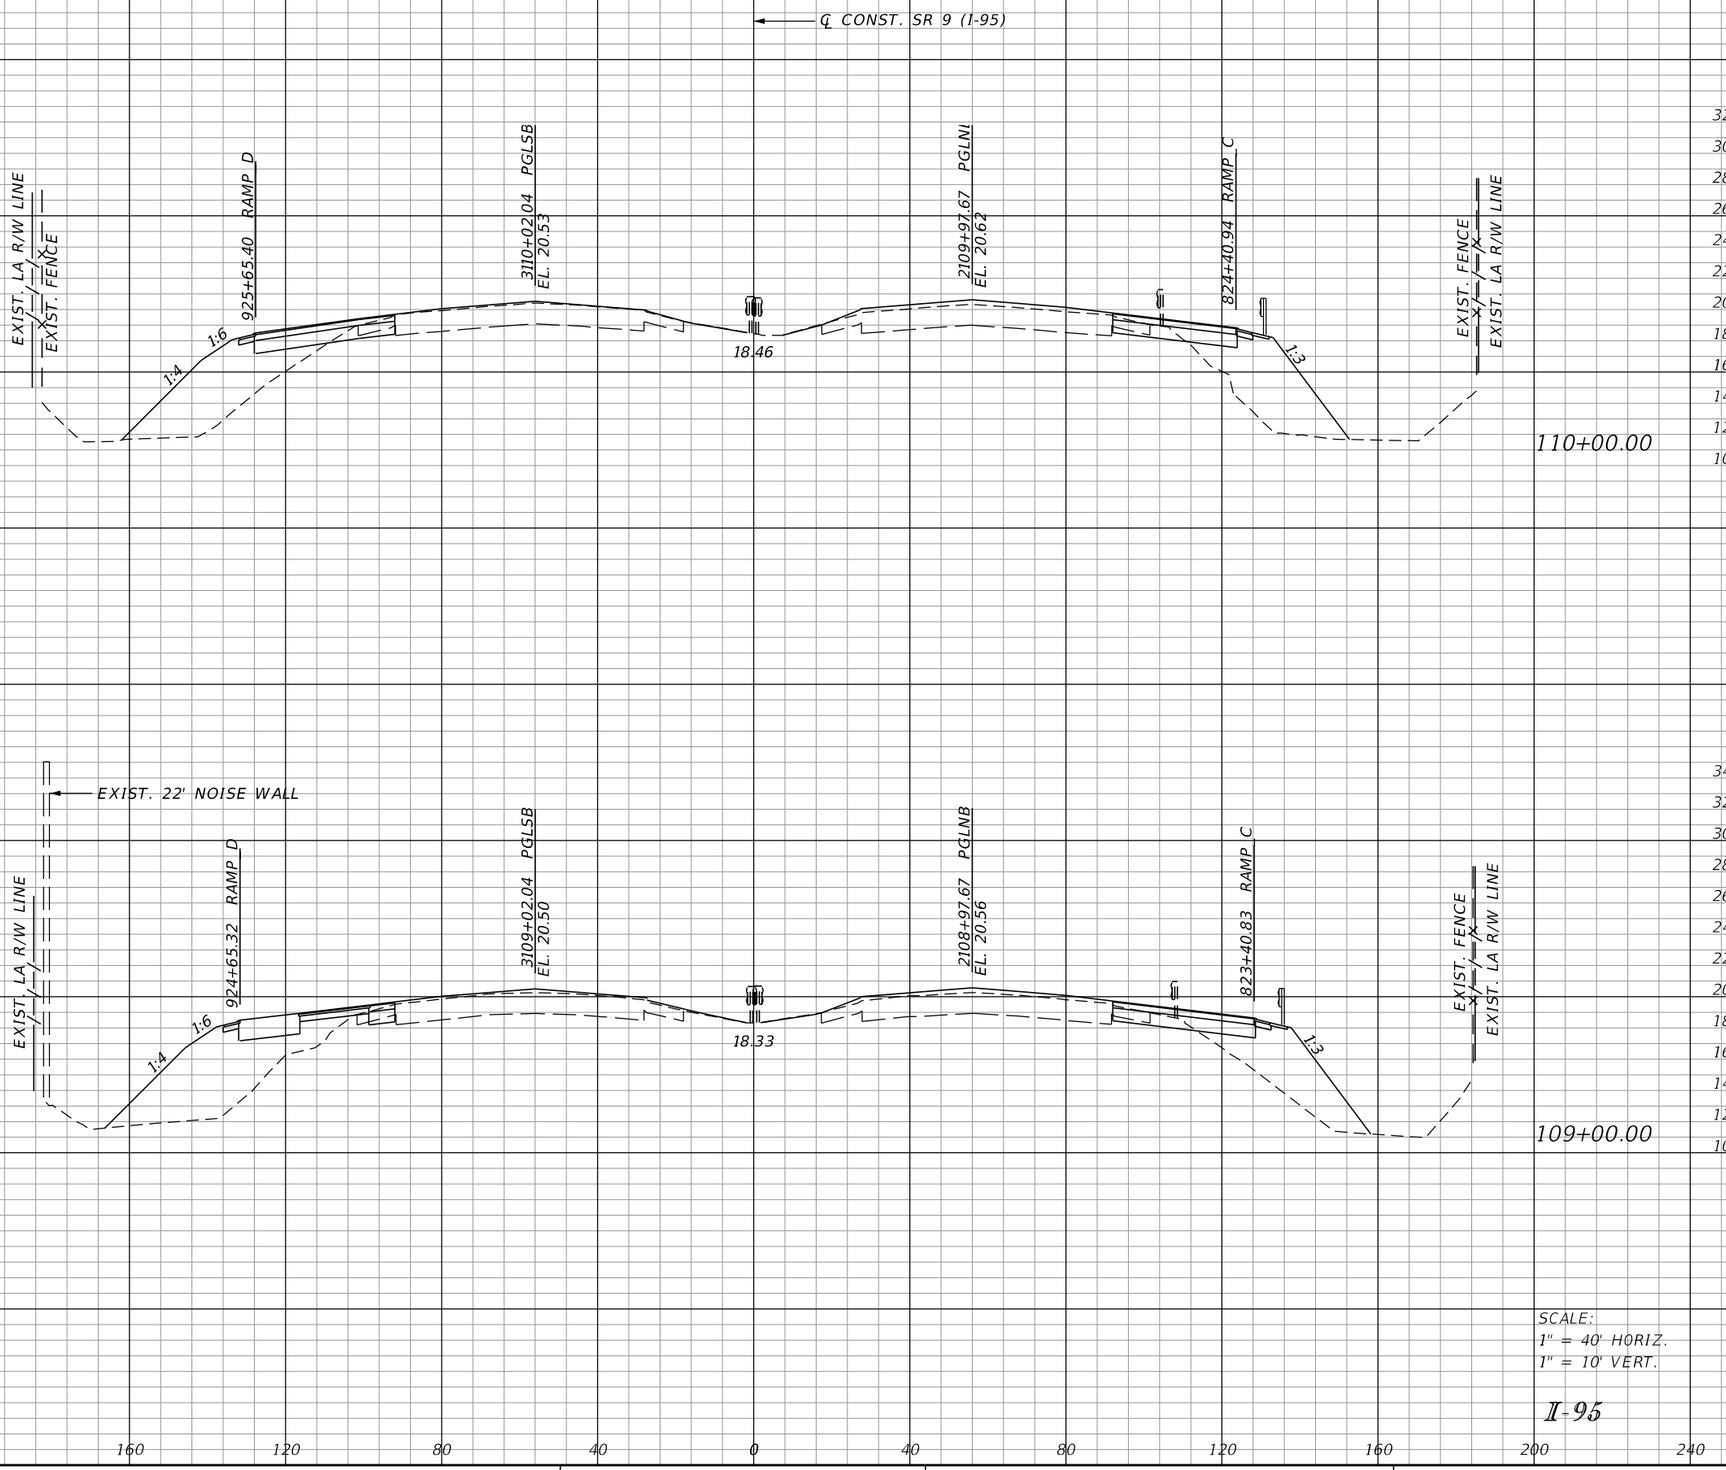

SCALE:
1" = 40' HORIZ.
1" = 10' VERT.

I-95

REVISIONS			
DATE	DESCRIPTION	DATE	DESCRIPTION

DOUGLAS R. GREEN, P.E.
P.E. LICENSE NUMBER 42579
RS&H, INC.
3125 W. COMMERCIAL BLVD., SUITE 130
FORT LAUDERDALE, FL 33309-3451
CERTIFICATE OF AUTHORIZATION 5620

STATE OF FLORIDA
DEPARTMENT OF TRANSPORTATION

ROAD NO.	COUNTY	FINANCIAL PROJECT ID
SR 9	PALM BEACH	413265-1-52-01

CROSS SECTIONS

SHEET NO. 164

Regular Exc.		Embankment	
A	V	A	V

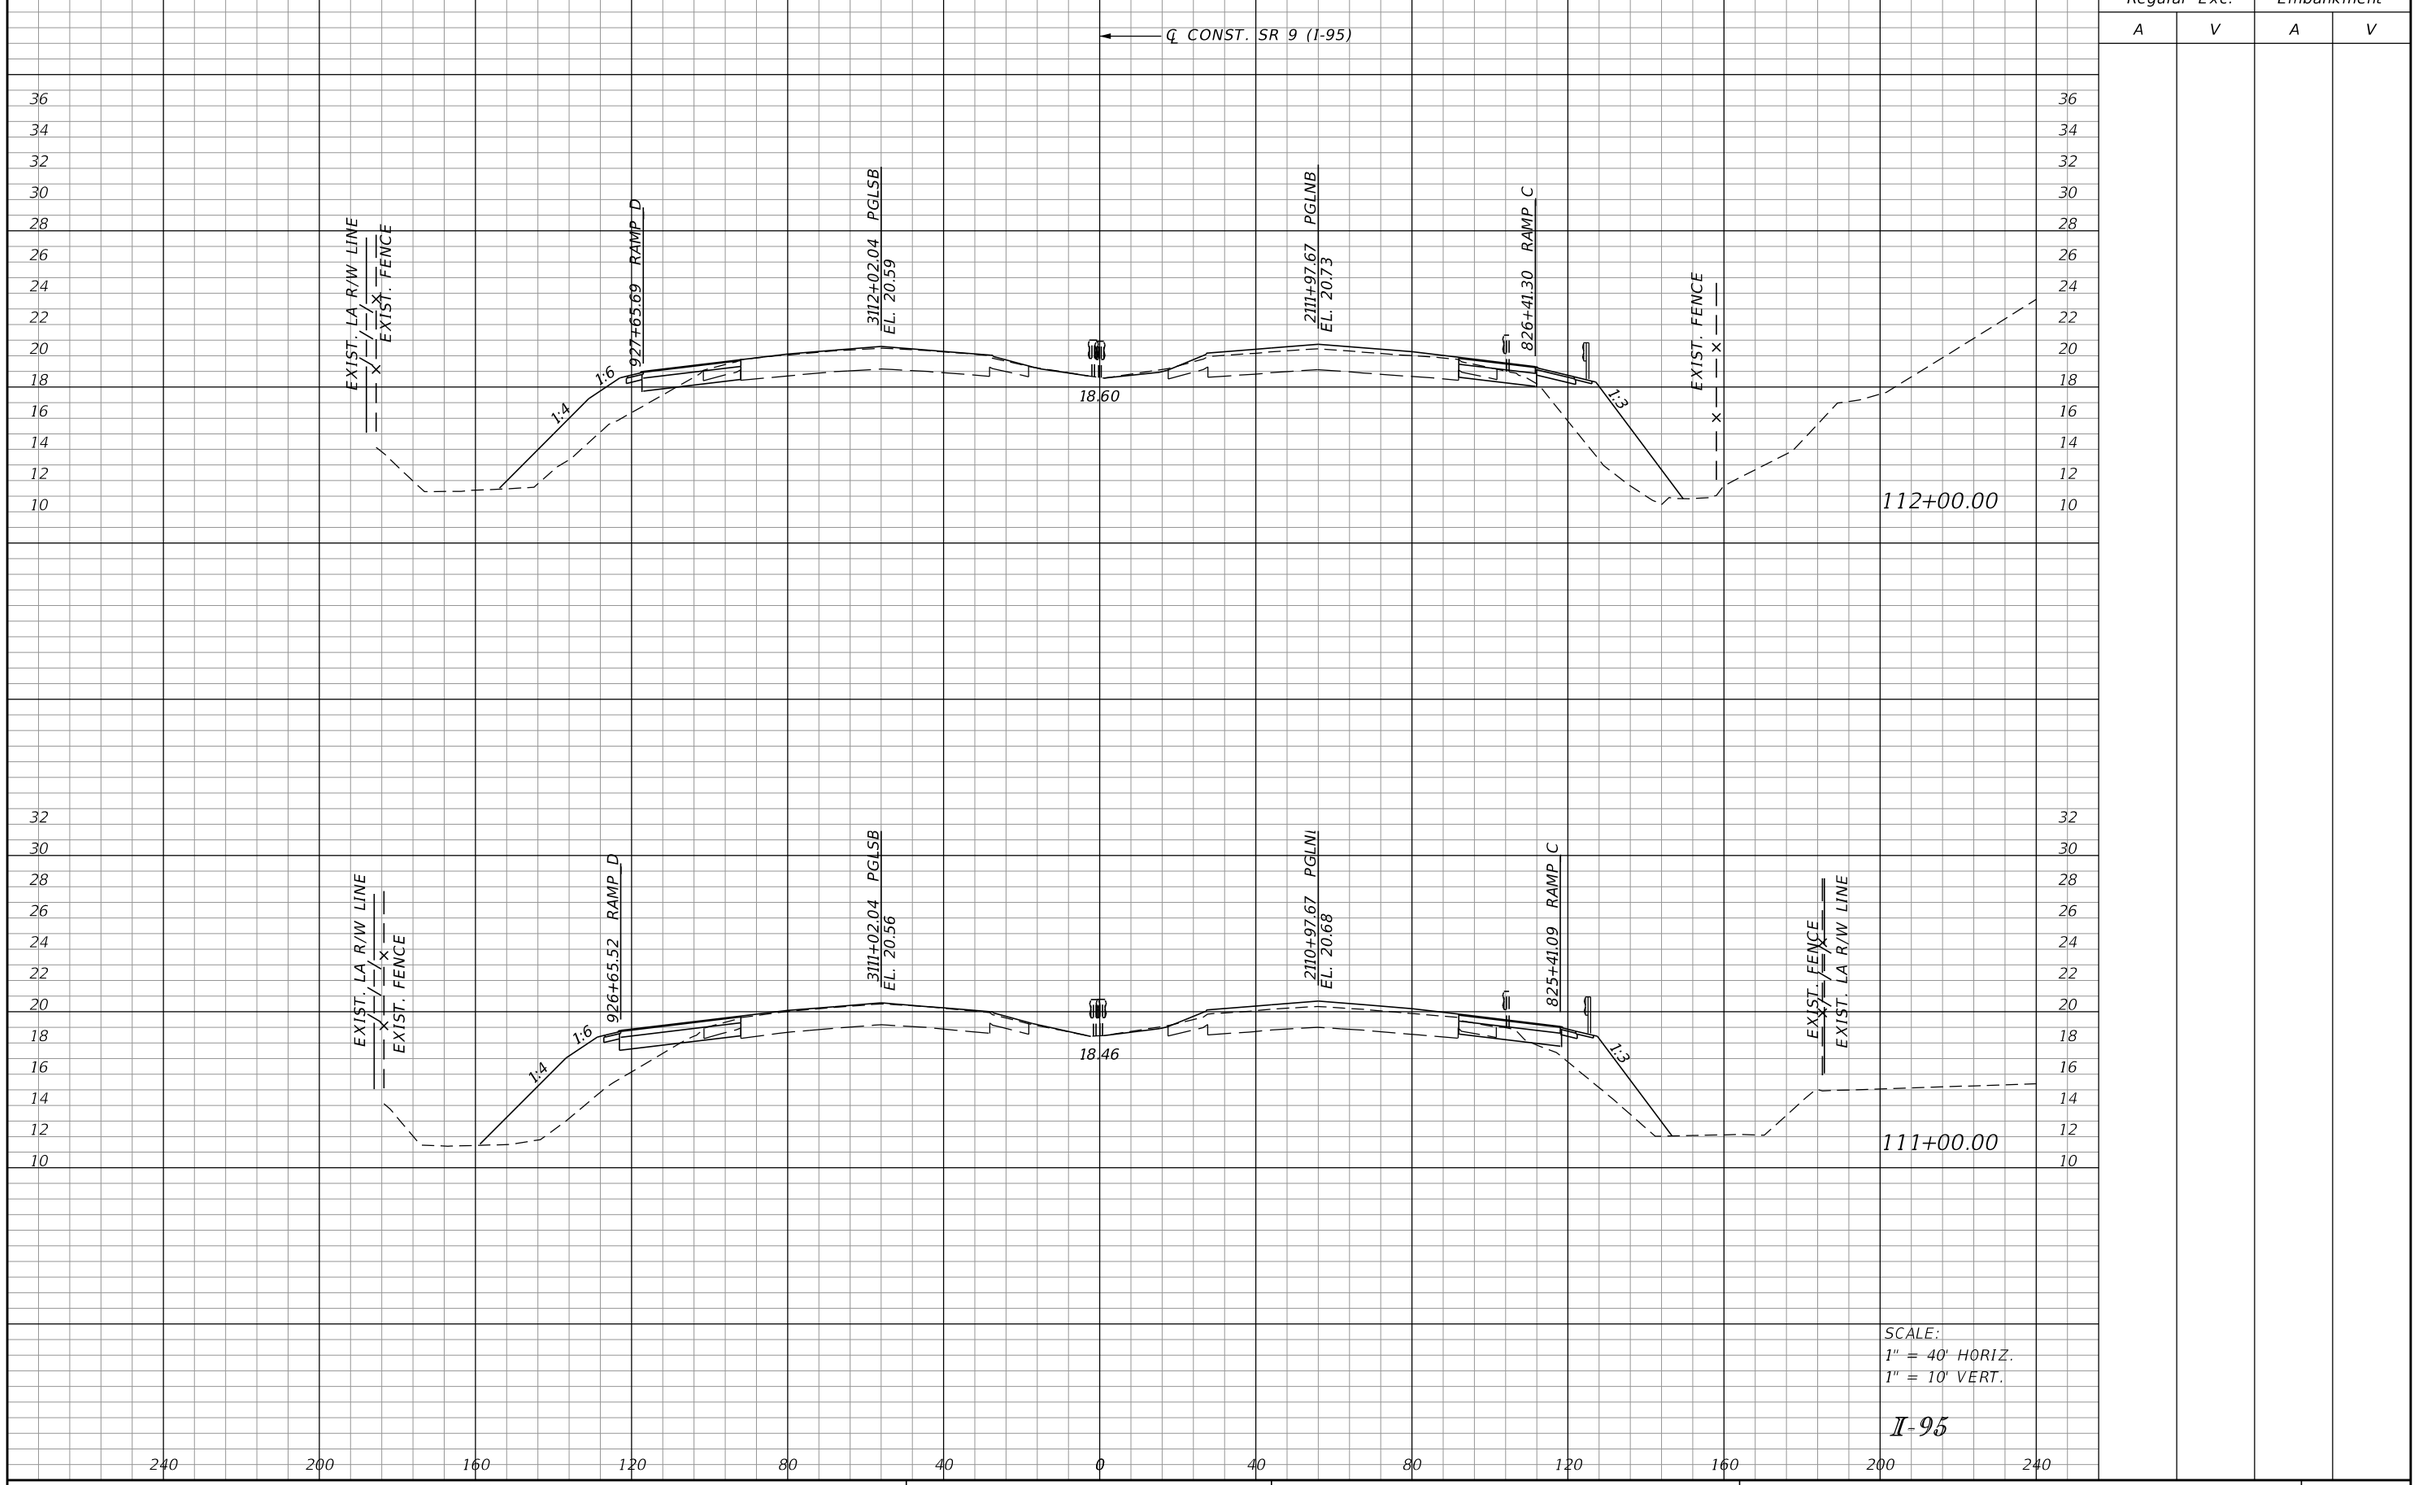

SCALE:
1" = 40' HORIZ.
1" = 10' VERT.

I-95

REVISIONS			
DATE	DESCRIPTION	DATE	DESCRIPTION

DOUGLAS R. GREEN, P.E.
P.E. LICENSE NUMBER 42579
RS&H, INC.
3125 W. COMMERCIAL BLVD., SUITE 130
FORT LAUDERDALE, FL 33309-3451
CERTIFICATE OF AUTHORIZATION 5620

STATE OF FLORIDA
DEPARTMENT OF TRANSPORTATION

ROAD NO.	COUNTY	FINANCIAL PROJECT ID
SR 9	PALM BEACH	413265-1-52-01

CROSS SECTIONS

SHEET NO. 165

Regular Exc.		Embankment	
A	V	A	V

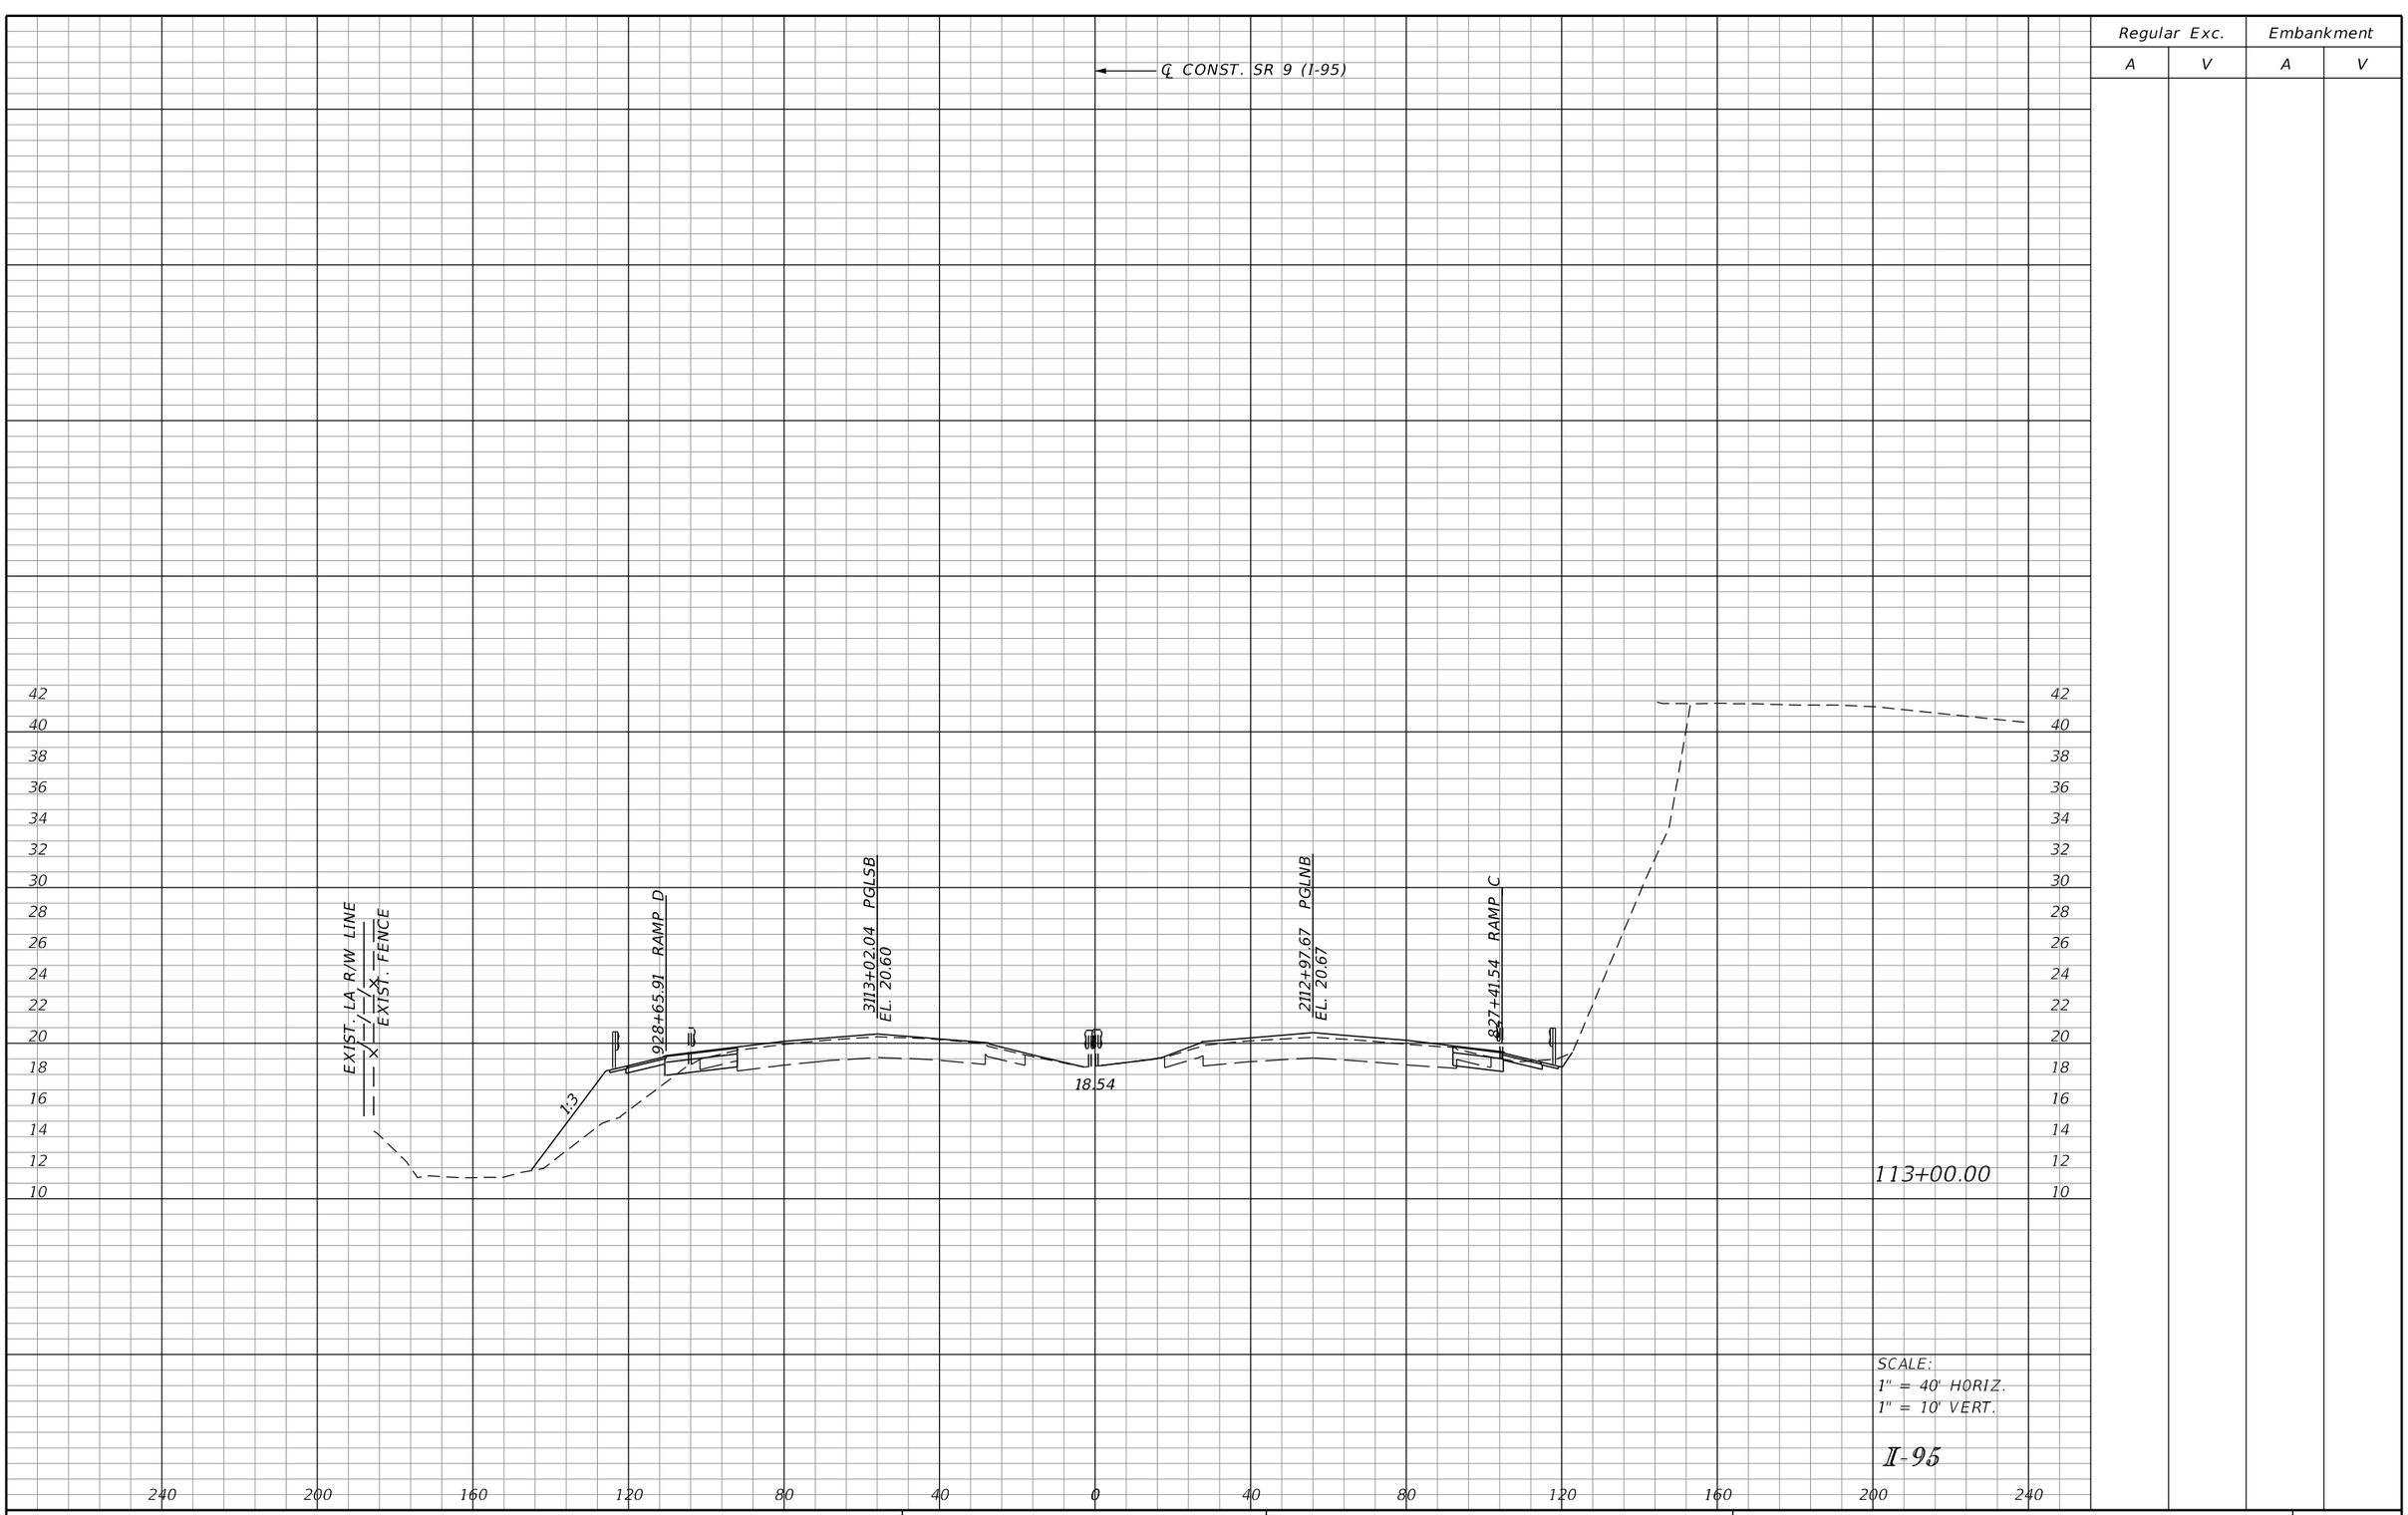

SCALE:
1" = 40' HORIZ.
1" = 10' VERT.

I-95

REVISIONS			
DATE	DESCRIPTION	DATE	DESCRIPTION

DOUGLAS R. GREEN, P.E.
P.E. LICENSE NUMBER 42579
RS&H, INC.
3125 W. COMMERCIAL BLVD., SUITE 130
FORT LAUDERDALE, FL 33309-3451
CERTIFICATE OF AUTHORIZATION 5620

STATE OF FLORIDA
DEPARTMENT OF TRANSPORTATION

ROAD NO.	COUNTY	FINANCIAL PROJECT ID
SR 9	PALM BEACH	413265-1-52-01

CROSS SECTIONS

SHEET NO. 166

Regular Exc.		Embankment	
A	V	A	V

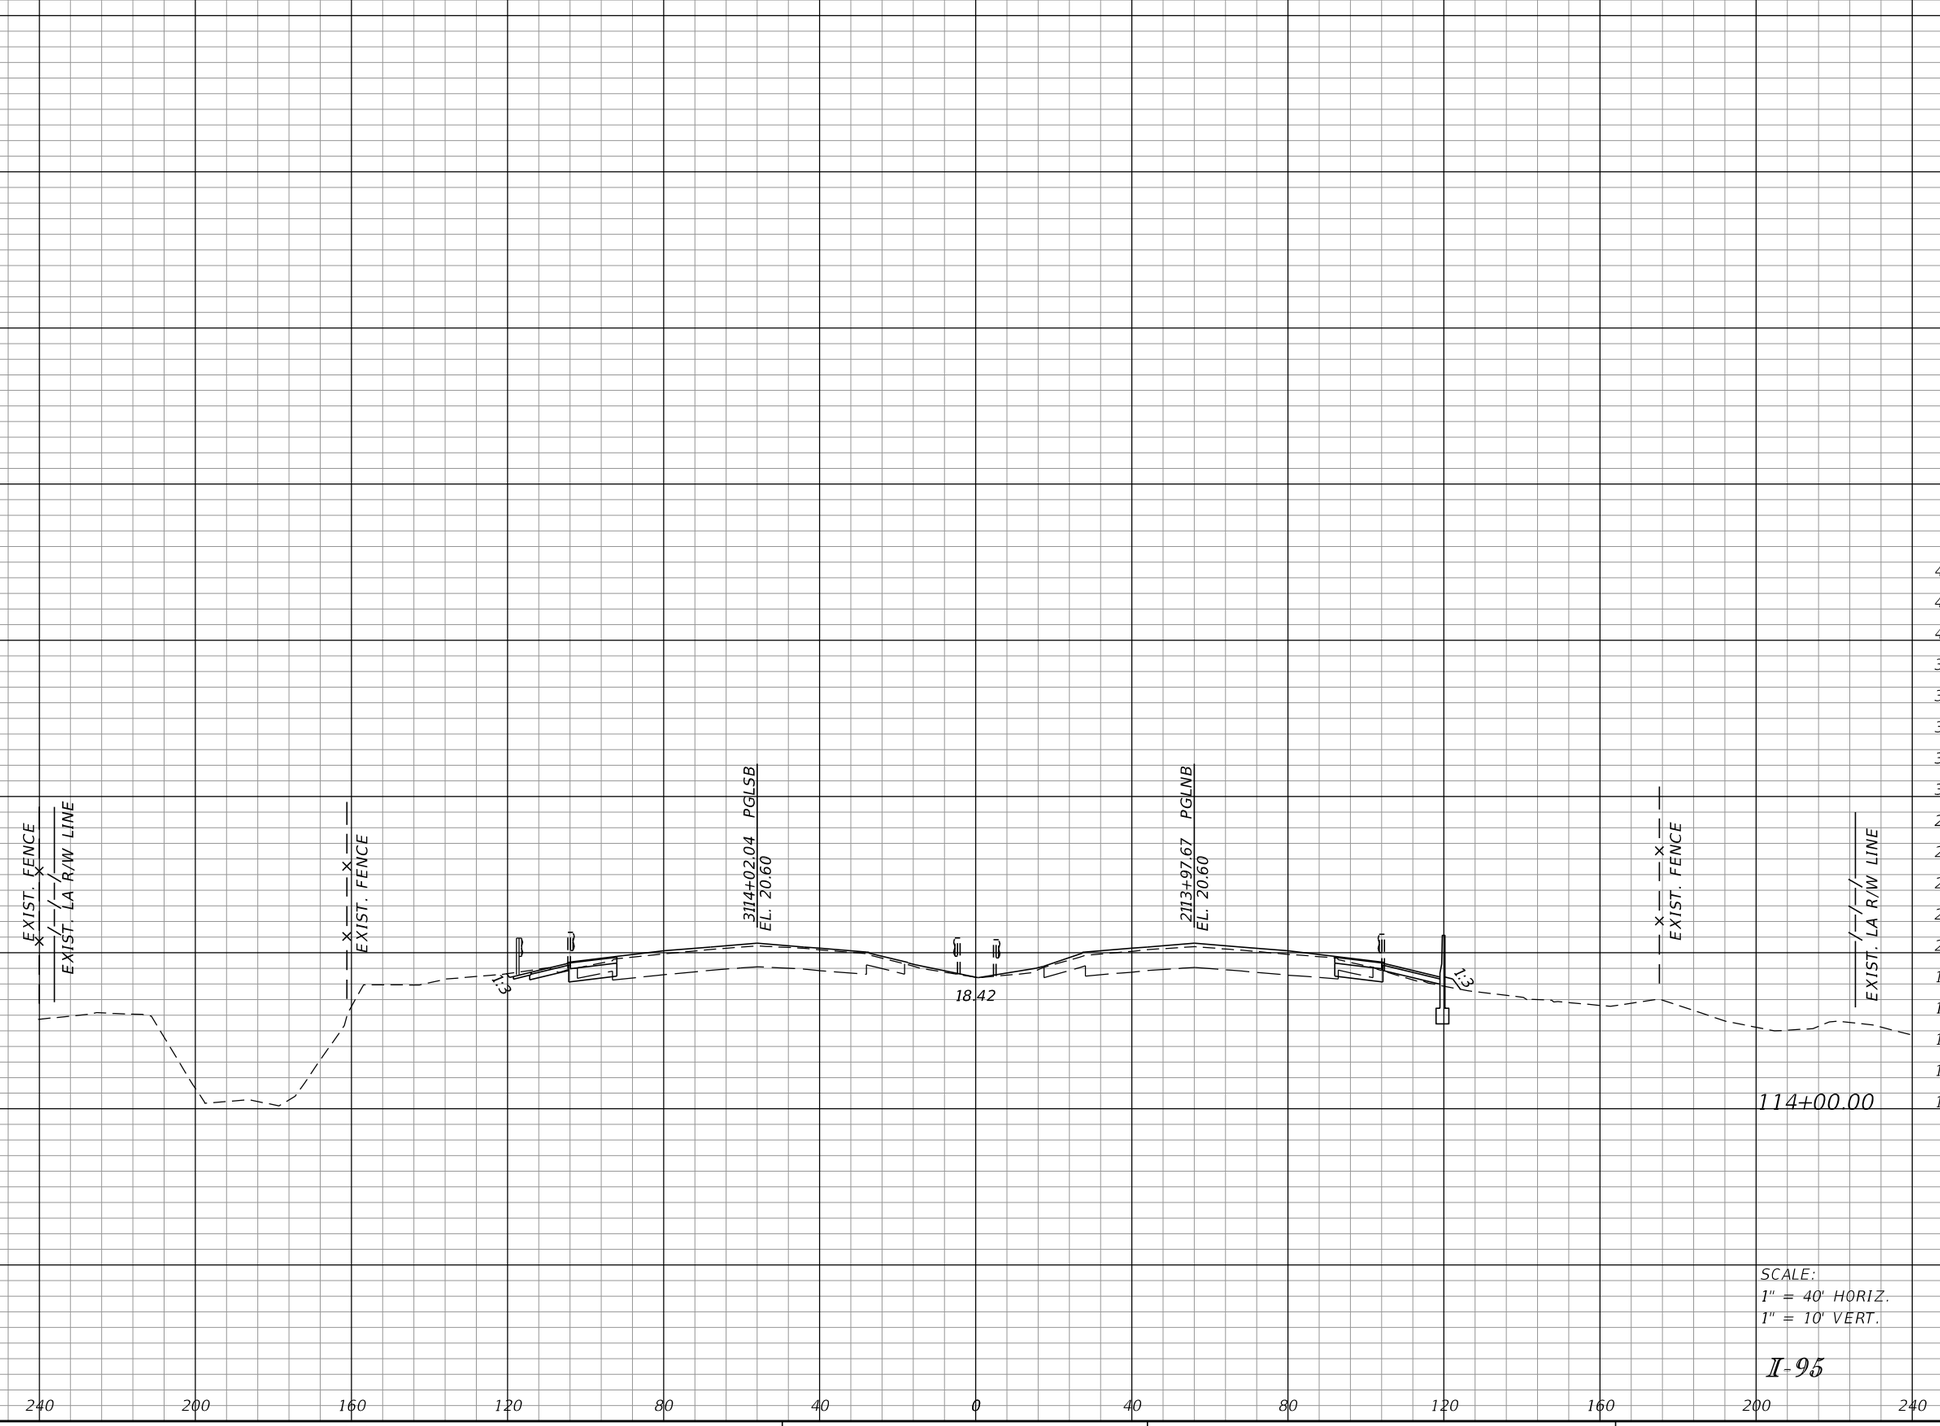

REVISIONS			
DATE	DESCRIPTION	DATE	DESCRIPTION

DOUGLAS R. GREEN, P.E.
P.E. LICENSE NUMBER 42579
RS&H, INC.
3125 W. COMMERCIAL BLVD., SUITE 130
FORT LAUDERDALE, FL 33309-3451
CERTIFICATE OF AUTHORIZATION 5620

STATE OF FLORIDA
DEPARTMENT OF TRANSPORTATION

ROAD NO.	COUNTY	FINANCIAL PROJECT ID
SR 9	PALM BEACH	413265-1-52-01

CROSS SECTIONS

SHEET NO.
167

Regular Exc.		Embankment	
A	V	A	V

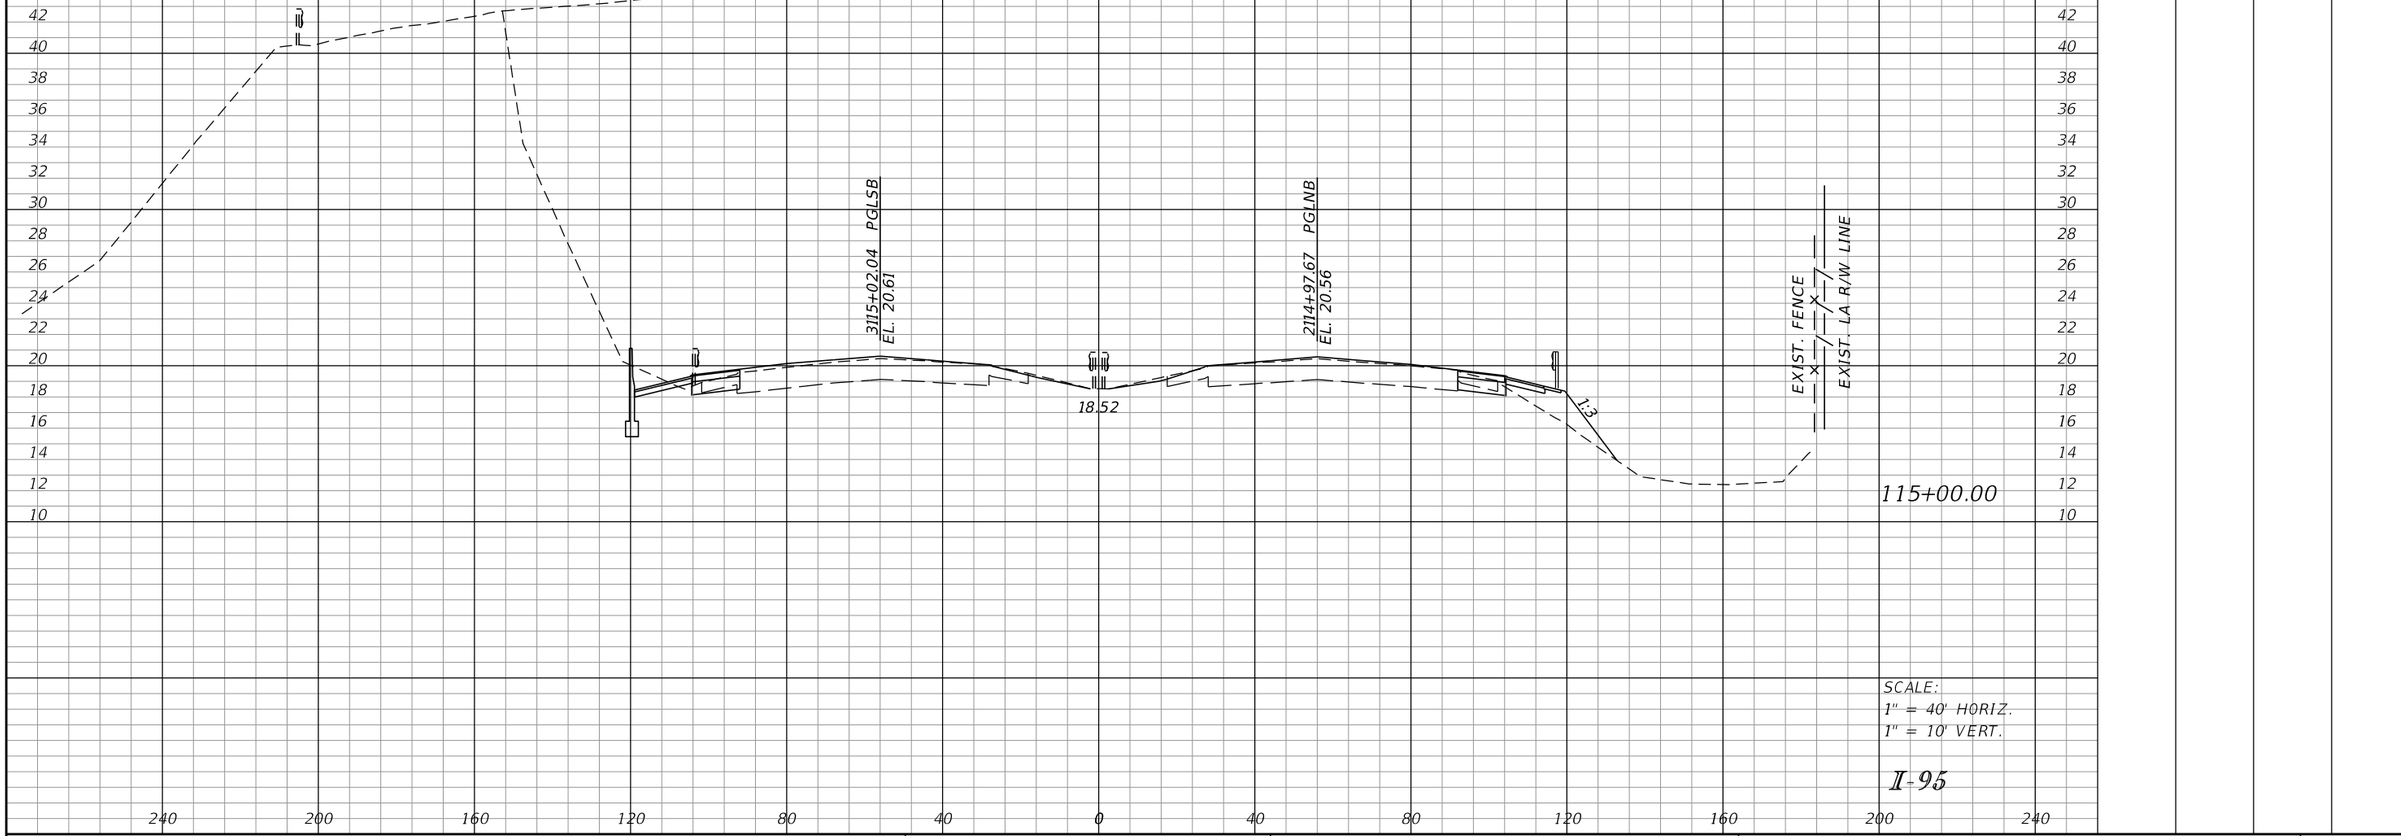

SCALE:
1" = 40' HORIZ.
1" = 10' VERT.

I-95

REVISIONS			
DATE	DESCRIPTION	DATE	DESCRIPTION

DOUGLAS R. GREEN, P.E.
P.E. LICENSE NUMBER 42579
RS&H, INC.
3125 W. COMMERCIAL BLVD., SUITE 130
FORT LAUDERDALE, FL 33309-3451
CERTIFICATE OF AUTHORIZATION 5620

STATE OF FLORIDA
DEPARTMENT OF TRANSPORTATION

ROAD NO.	COUNTY	FINANCIAL PROJECT ID
SR 9	PALM BEACH	413265-1-52-01

CROSS SECTIONS

SHEET NO.
168

Regular Exc.		Embankment	
A	V	A	V

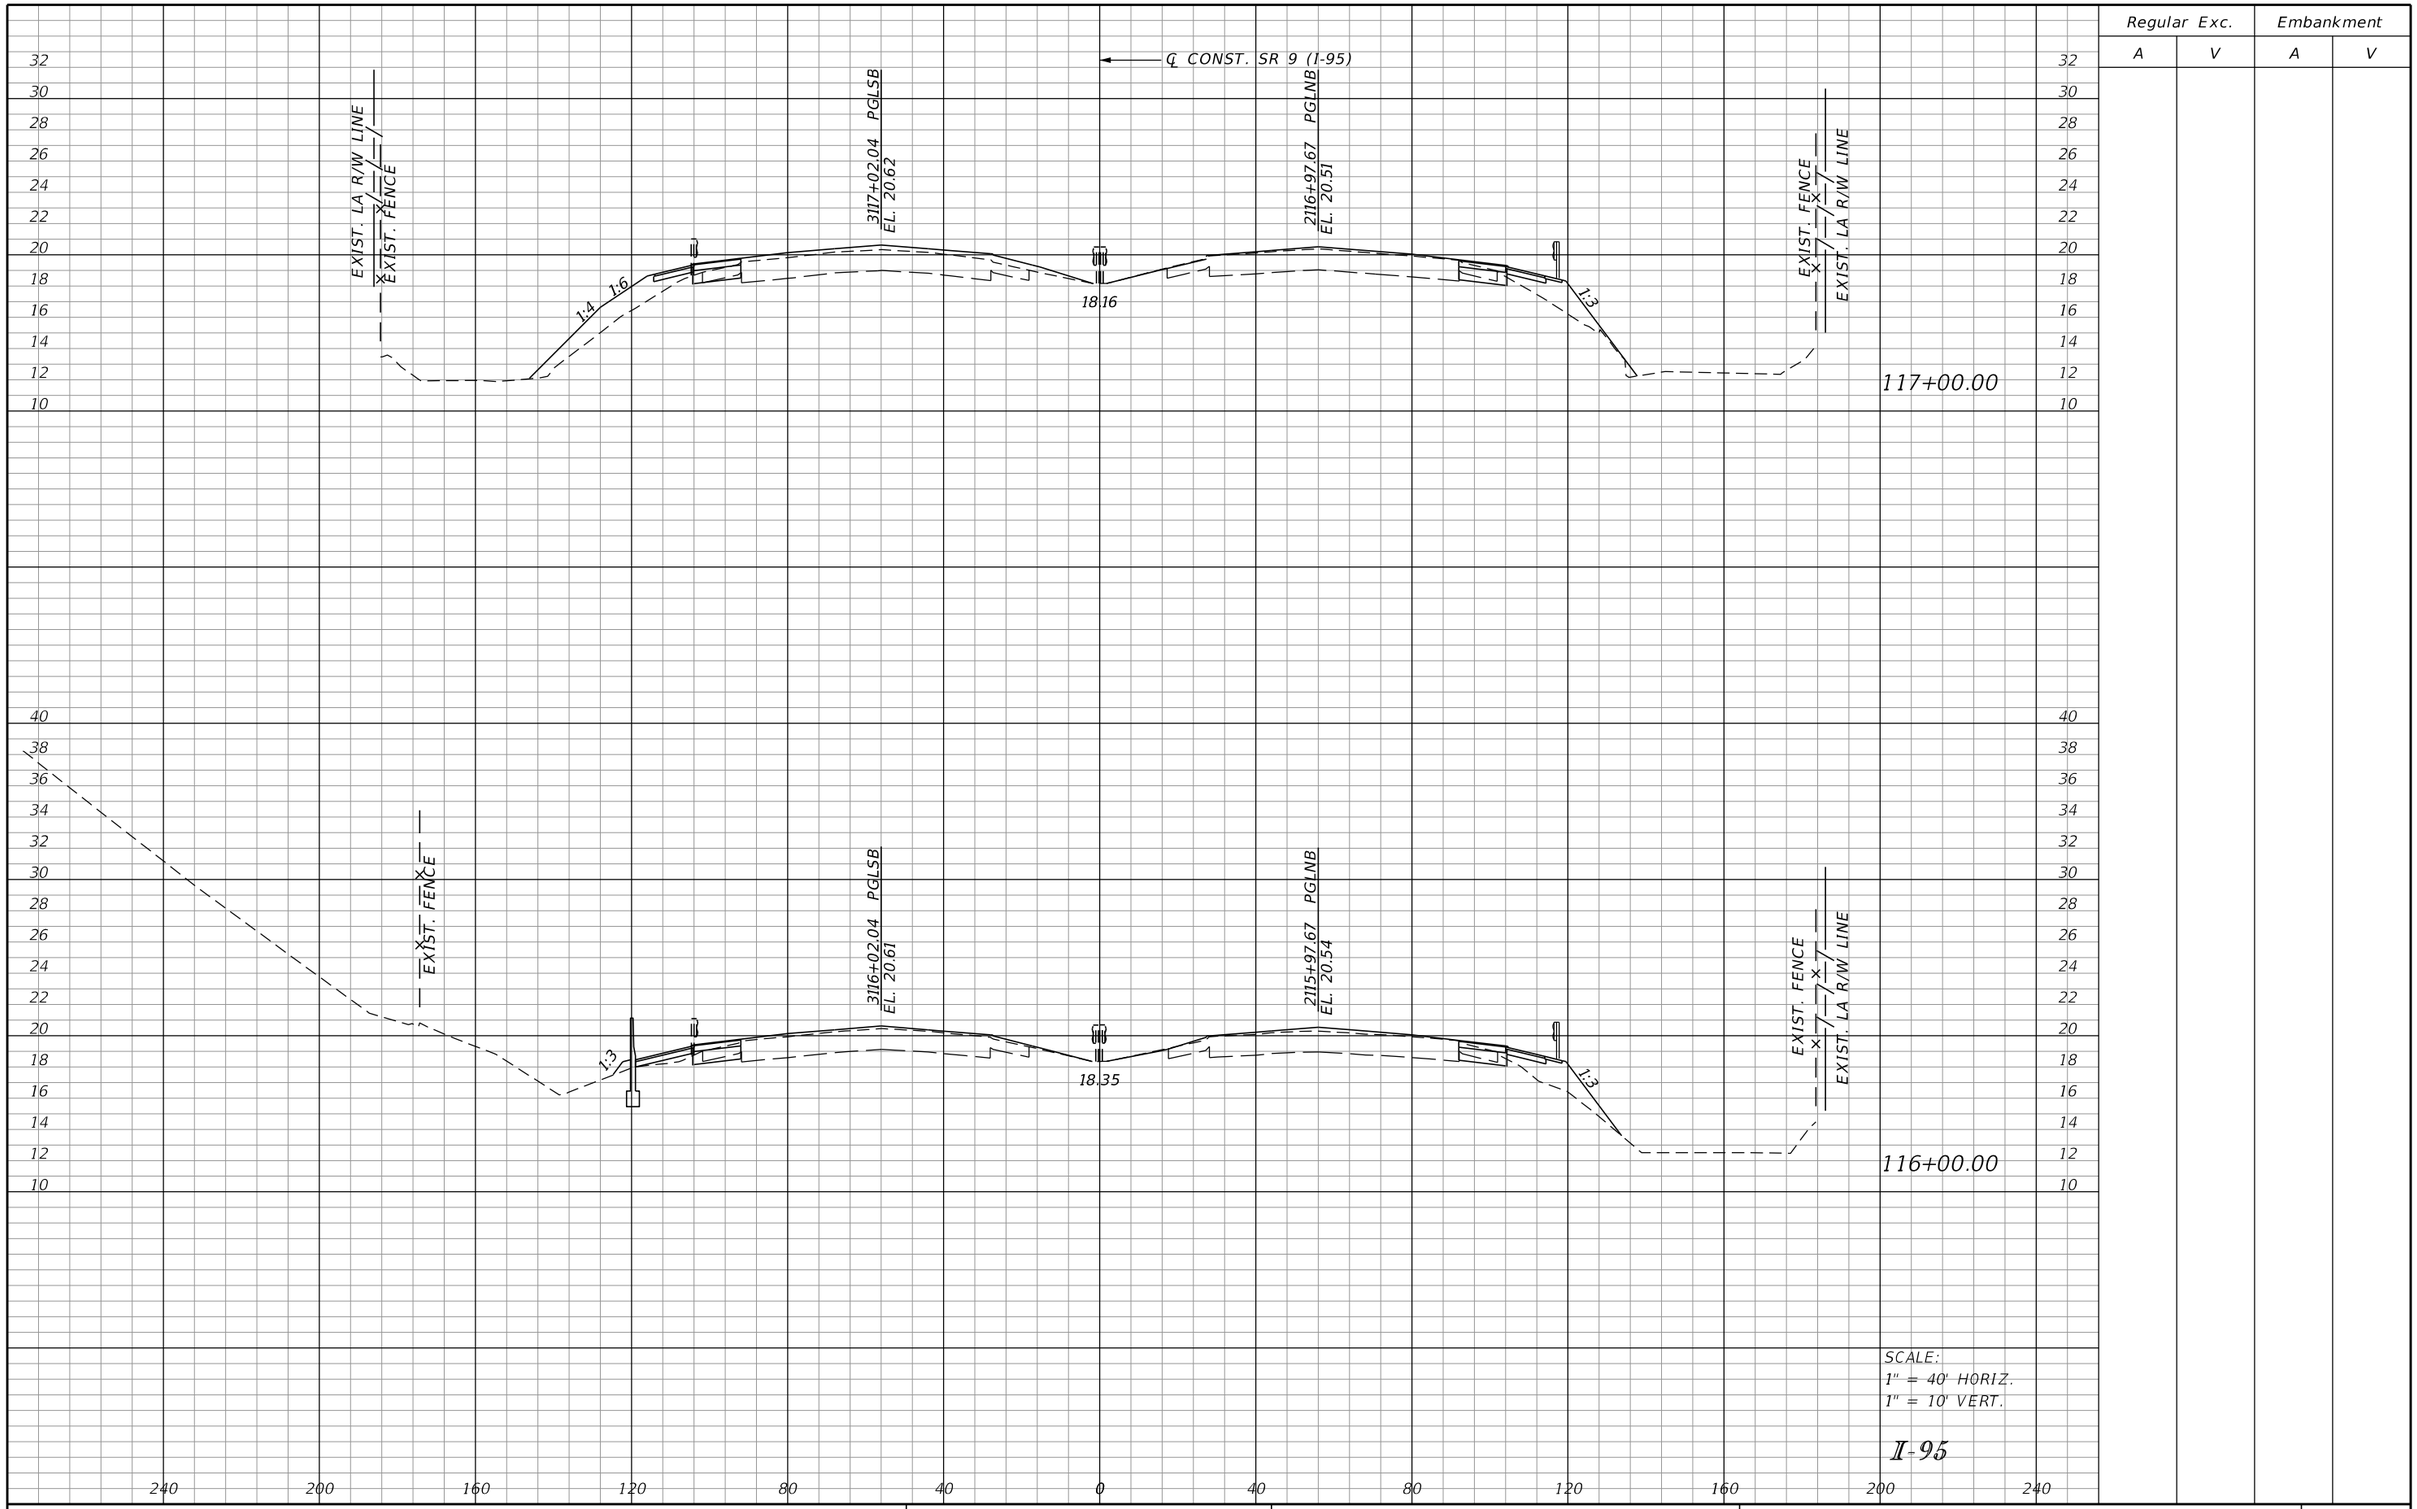

REVISIONS			
DATE	DESCRIPTION	DATE	DESCRIPTION

DOUGLAS R. GREEN, P.E.
P.E. LICENSE NUMBER 42579
RS&H, INC.
3125 W. COMMERCIAL BLVD., SUITE 130
FORT LAUDERDALE, FL 33309-3451
CERTIFICATE OF AUTHORIZATION 5620

STATE OF FLORIDA
DEPARTMENT OF TRANSPORTATION

ROAD NO.	COUNTY	FINANCIAL PROJECT ID
SR 9	PALM BEACH	413265-1-52-01

CROSS SECTIONS

SHEET NO. 169

Regular Exc.		Embankment	
A	V	A	V

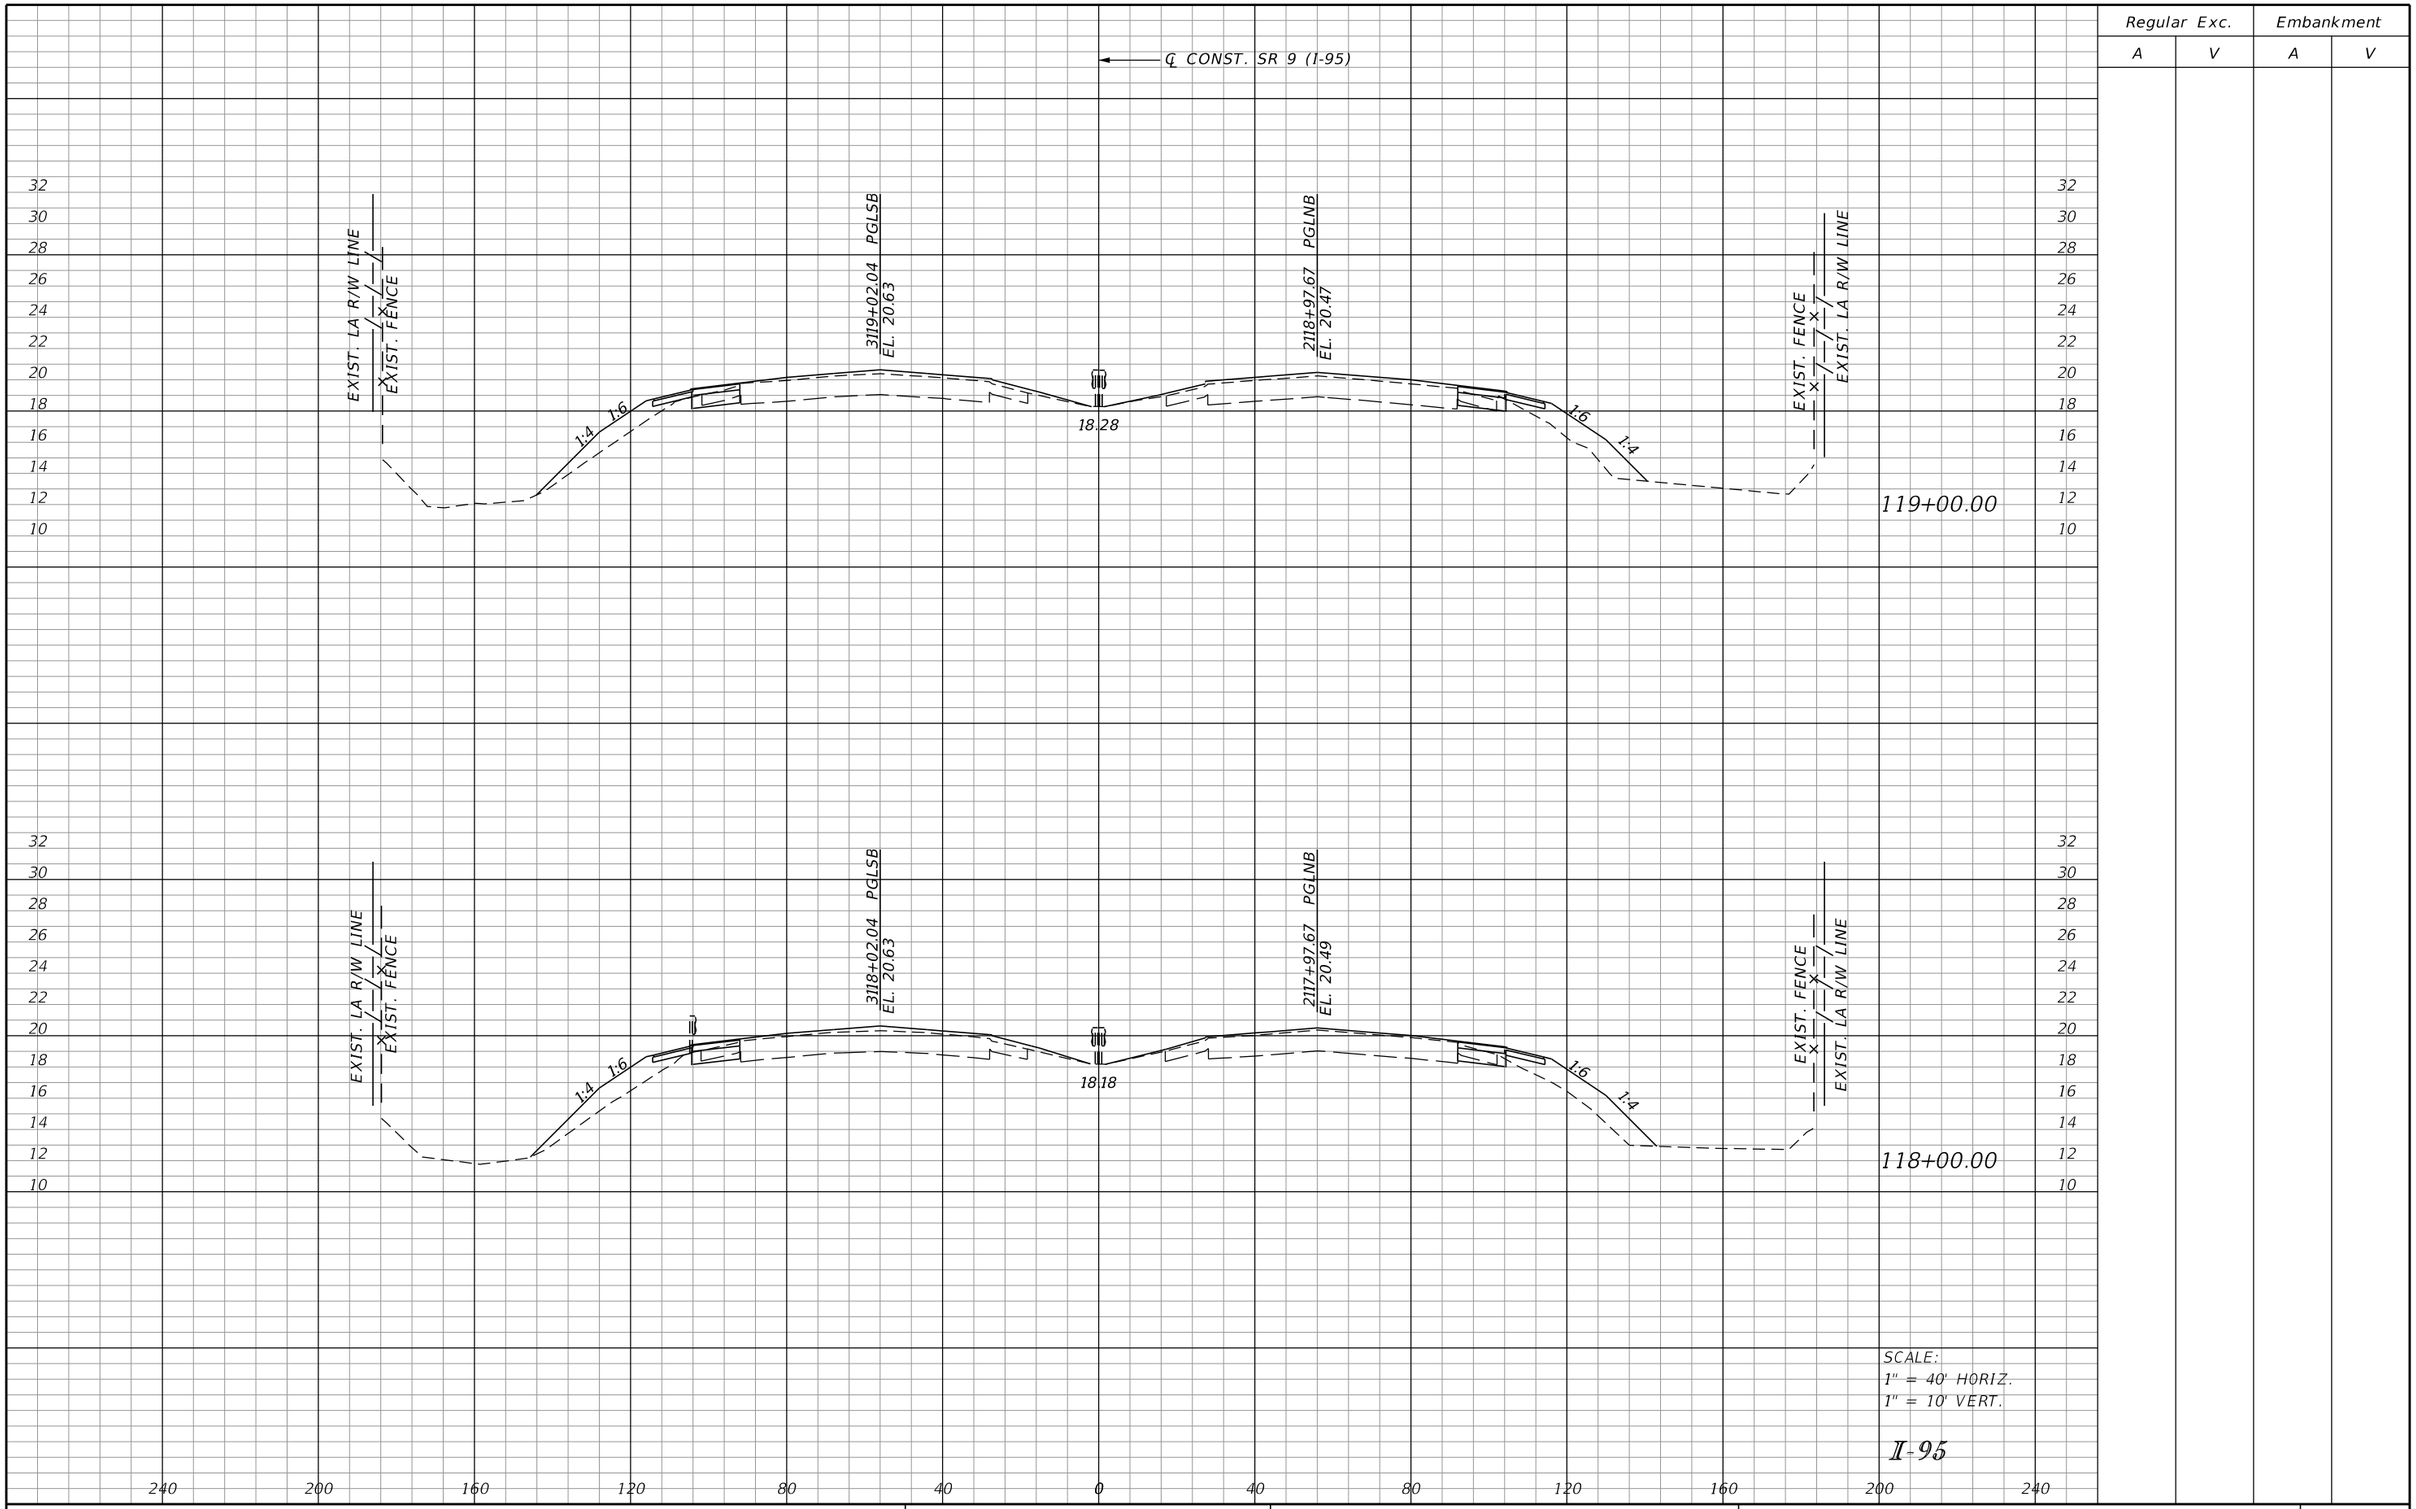

REVISIONS			
DATE	DESCRIPTION	DATE	DESCRIPTION

DOUGLAS R. GREEN, P.E.
P.E. LICENSE NUMBER 42579
RS&H, INC.
3125 W. COMMERCIAL BLVD., SUITE 130
FORT LAUDERDALE, FL 33309-3451
CERTIFICATE OF AUTHORIZATION 5620

STATE OF FLORIDA
DEPARTMENT OF TRANSPORTATION

ROAD NO.	COUNTY	FINANCIAL PROJECT ID
SR 9	PALM BEACH	413265-1-52-01

CROSS SECTIONS

SHEET NO. 170

Regular Exc.		Embankment	
A	V	A	V

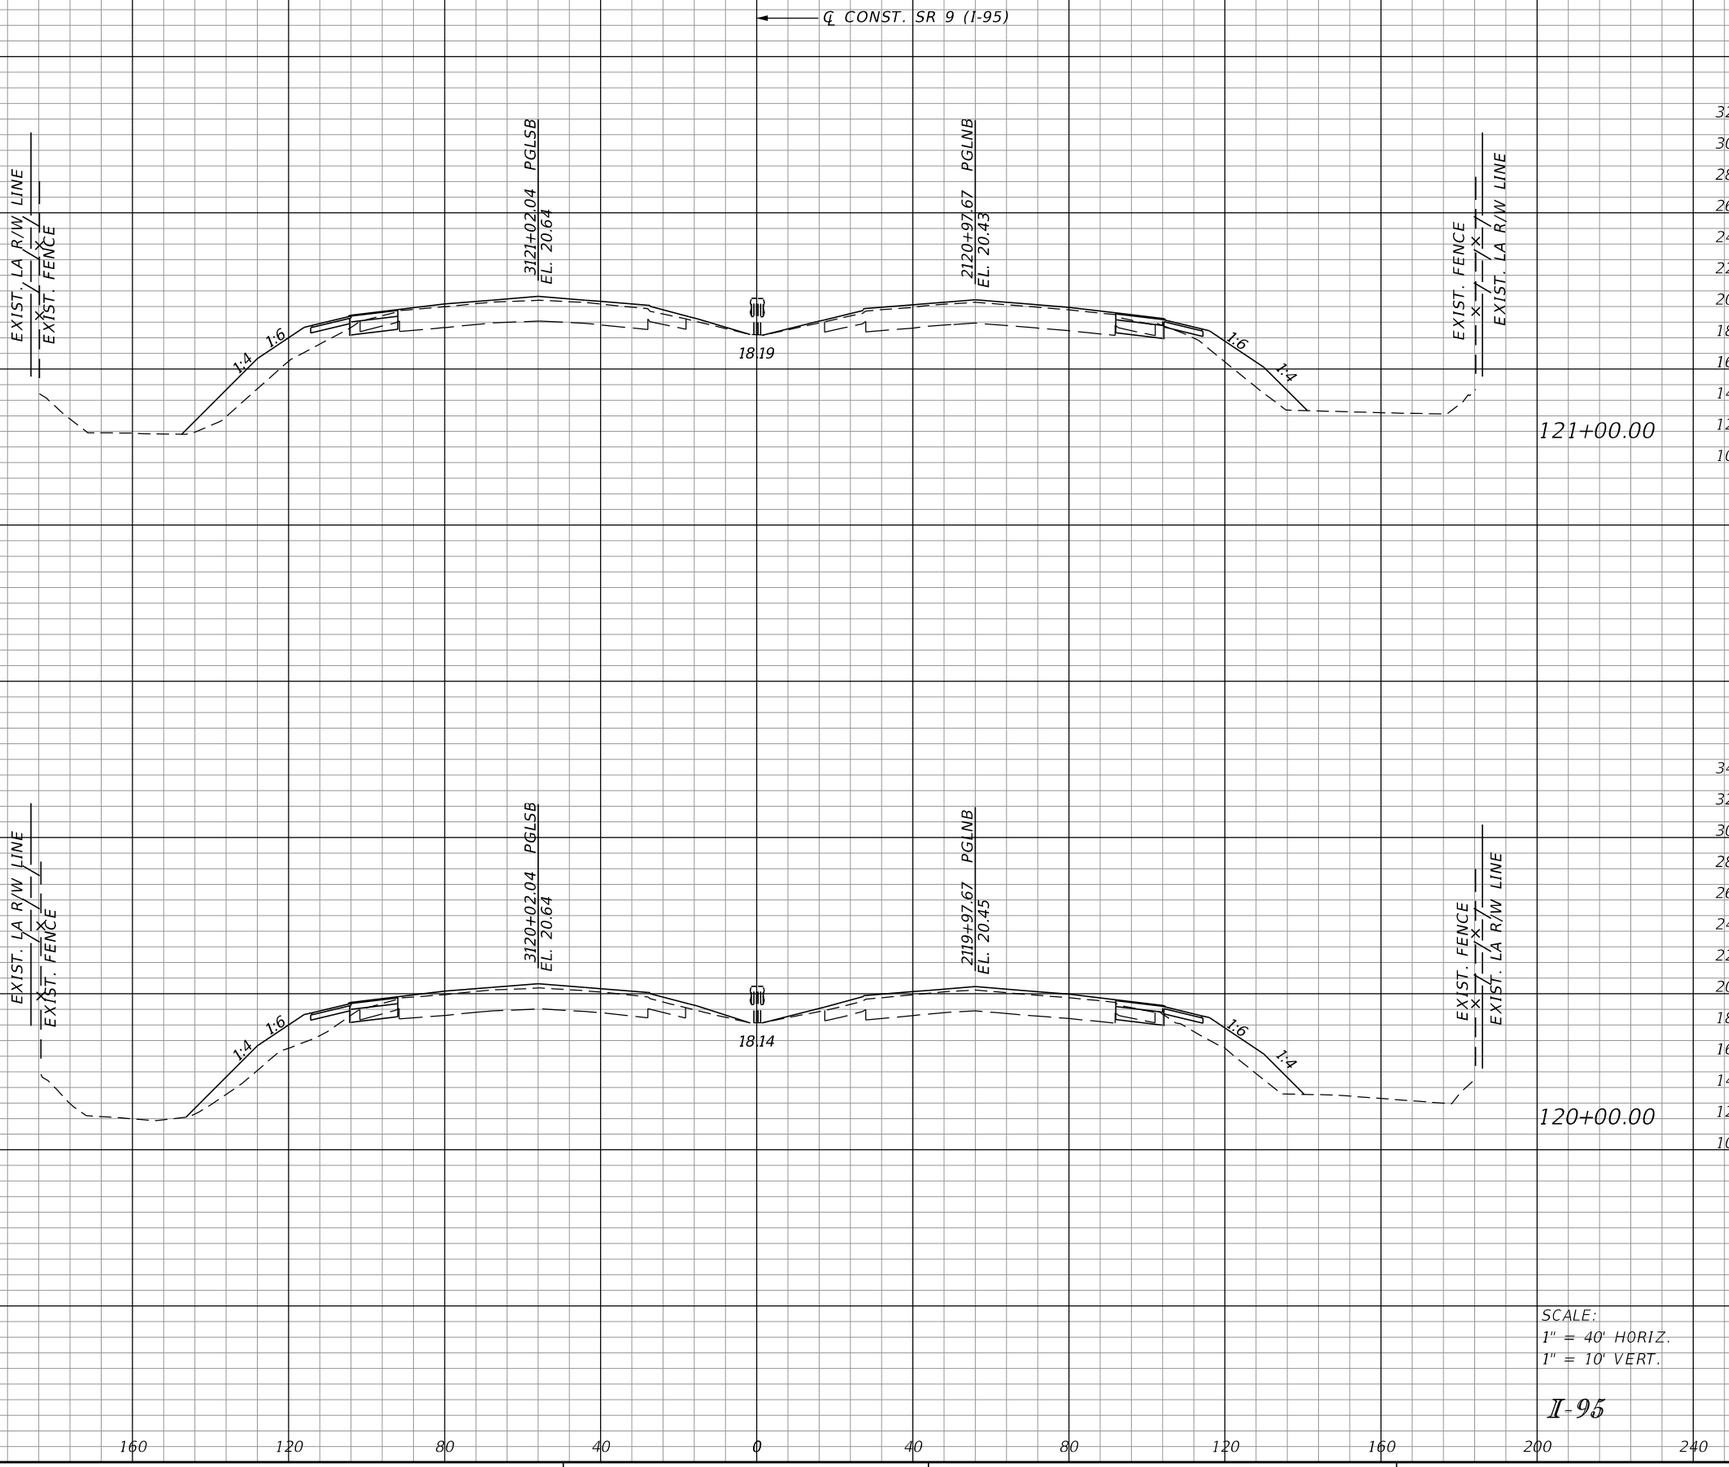

SCALE:
1" = 40' HORIZ.
1" = 10' VERT.

I-95

REVISIONS			
DATE	DESCRIPTION	DATE	DESCRIPTION

DOUGLAS R. GREEN, P.E.
P.E. LICENSE NUMBER 42579
RS&H, INC.
3125 W. COMMERCIAL BLVD., SUITE 130
FORT LAUDERDALE, FL 33309-3451
CERTIFICATE OF AUTHORIZATION 5620

STATE OF FLORIDA
DEPARTMENT OF TRANSPORTATION

ROAD NO.	COUNTY	FINANCIAL PROJECT ID
SR 9	PALM BEACH	413265-1-52-01

CROSS SECTIONS

SHEET NO.
171

Regular Exc.		Embankment	
A	V	A	V

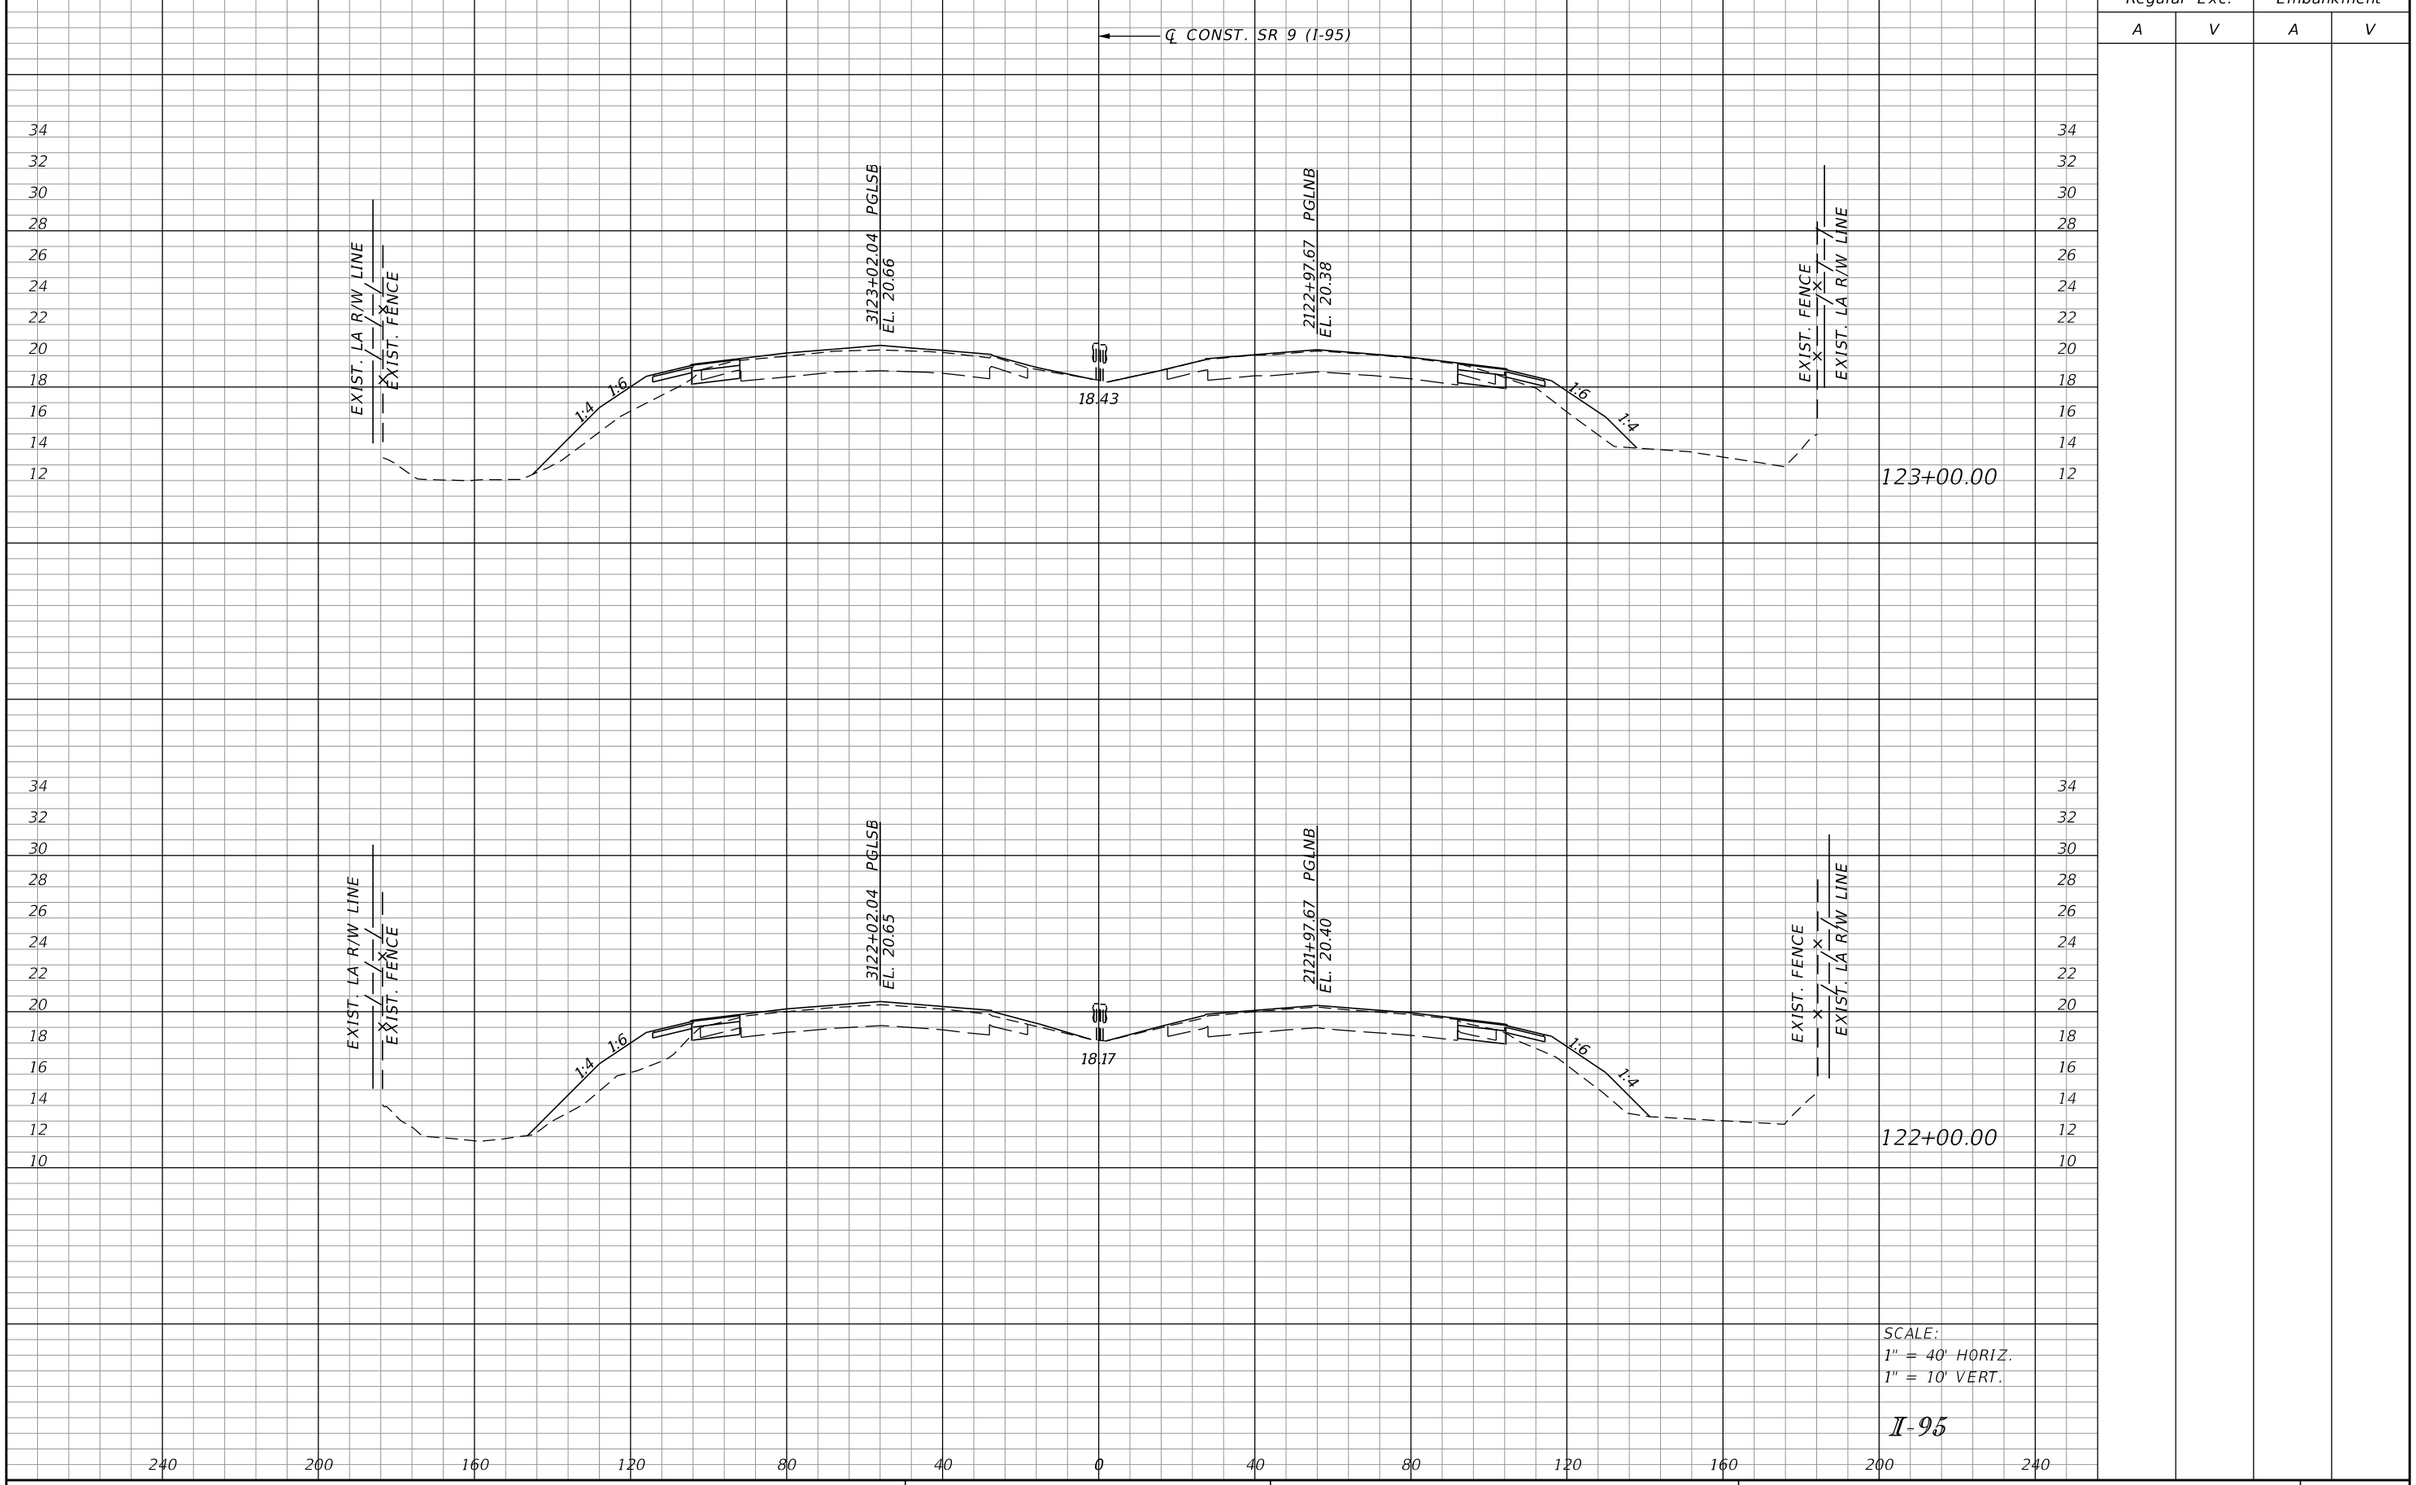

SCALE:
1" = 40' HORIZ.
1" = 10' VERT.

I-95

REVISIONS			
DATE	DESCRIPTION	DATE	DESCRIPTION

DOUGLAS R. GREEN, P.E.
P.E. LICENSE NUMBER 42579
RS&H, INC.
3125 W. COMMERCIAL BLVD., SUITE 130
FORT LAUDERDALE, FL 33309-3451
CERTIFICATE OF AUTHORIZATION 5620

STATE OF FLORIDA
DEPARTMENT OF TRANSPORTATION

ROAD NO.	COUNTY	FINANCIAL PROJECT ID
SR 9	PALM BEACH	413265-1-52-01

CROSS SECTIONS

SHEET NO. 172

Regular Exc.		Embankment	
A	V	A	V

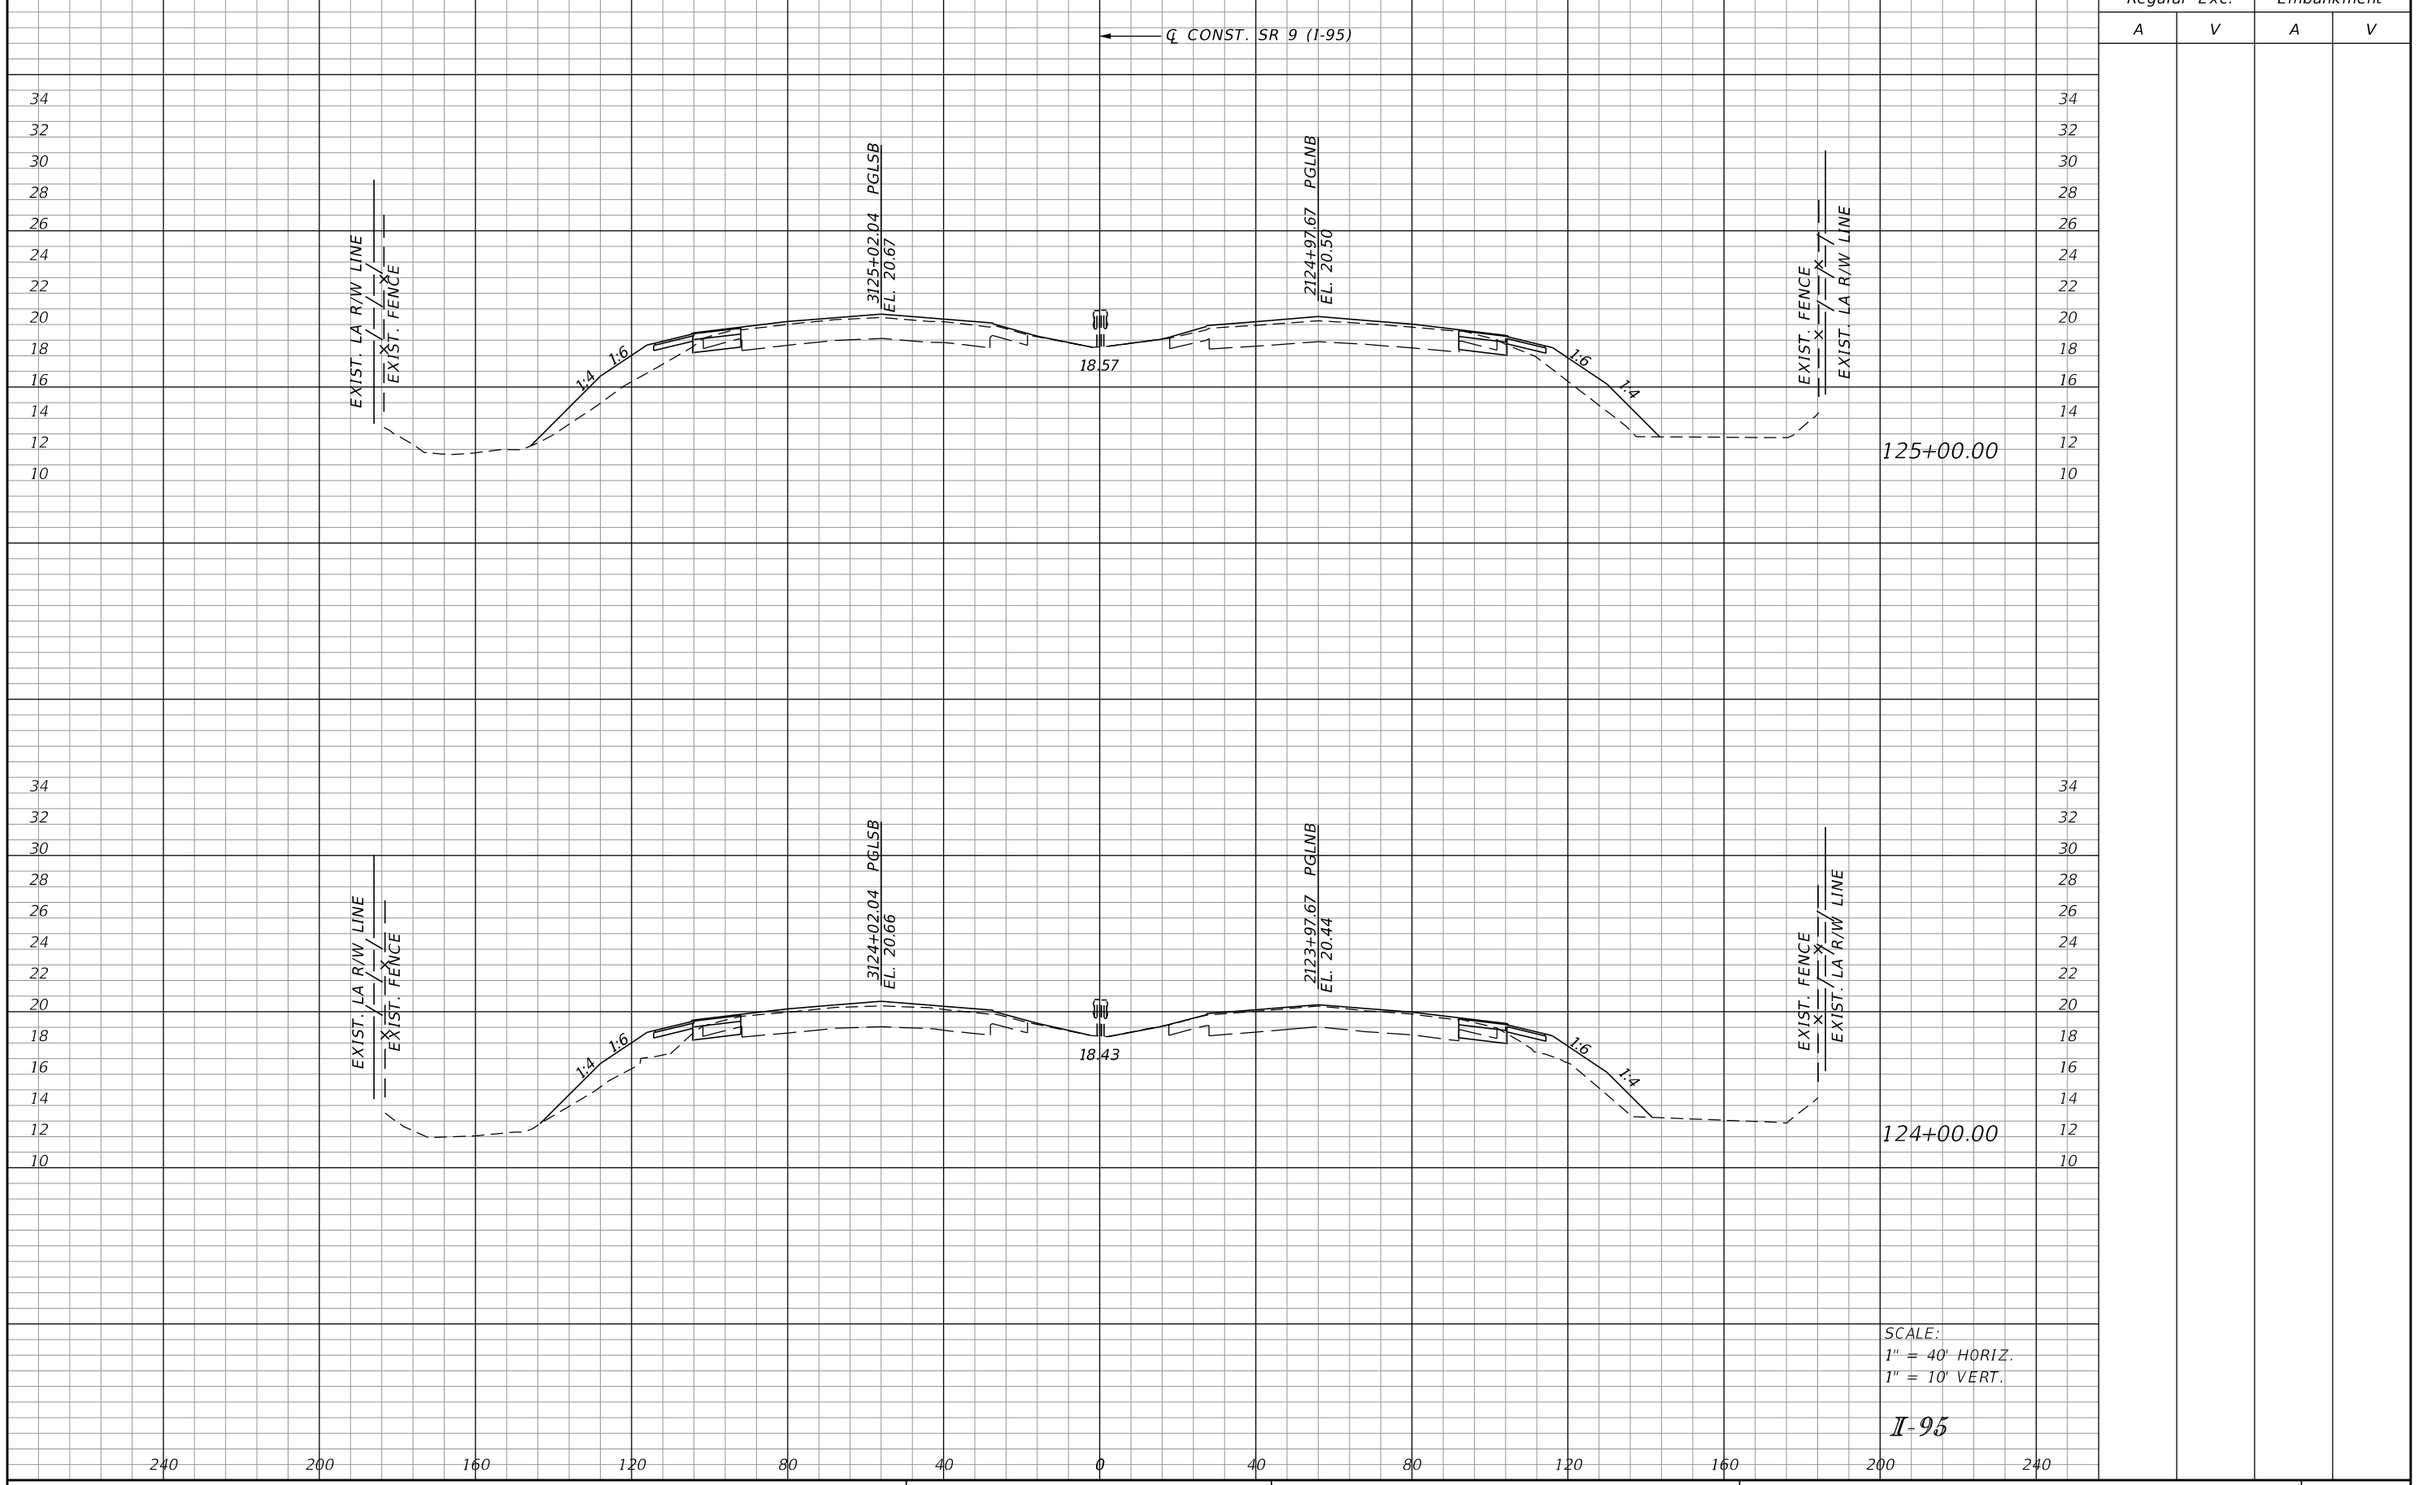

SCALE:
1" = 40' HORIZ.
1" = 10' VERT.

I-95

REVISIONS			
DATE	DESCRIPTION	DATE	DESCRIPTION

DOUGLAS R. GREEN, P.E.
P.E. LICENSE NUMBER 42579
RS&H, INC.
3125 W. COMMERCIAL BLVD., SUITE 130
FORT LAUDERDALE, FL 33309-3451
CERTIFICATE OF AUTHORIZATION 5620

STATE OF FLORIDA
DEPARTMENT OF TRANSPORTATION

ROAD NO.	COUNTY	FINANCIAL PROJECT ID
SR 9	PALM BEACH	413265-1-52-01

CROSS SECTIONS

SHEET NO.
173

Regular Exc.		Embankment	
A	V	A	V

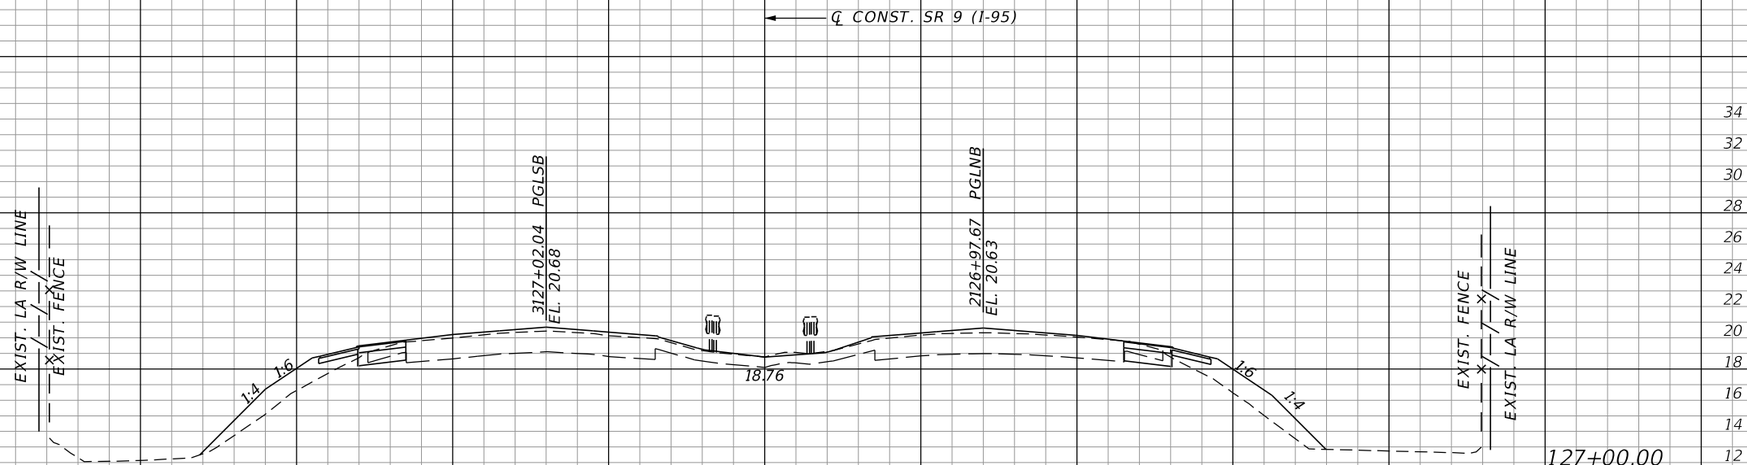

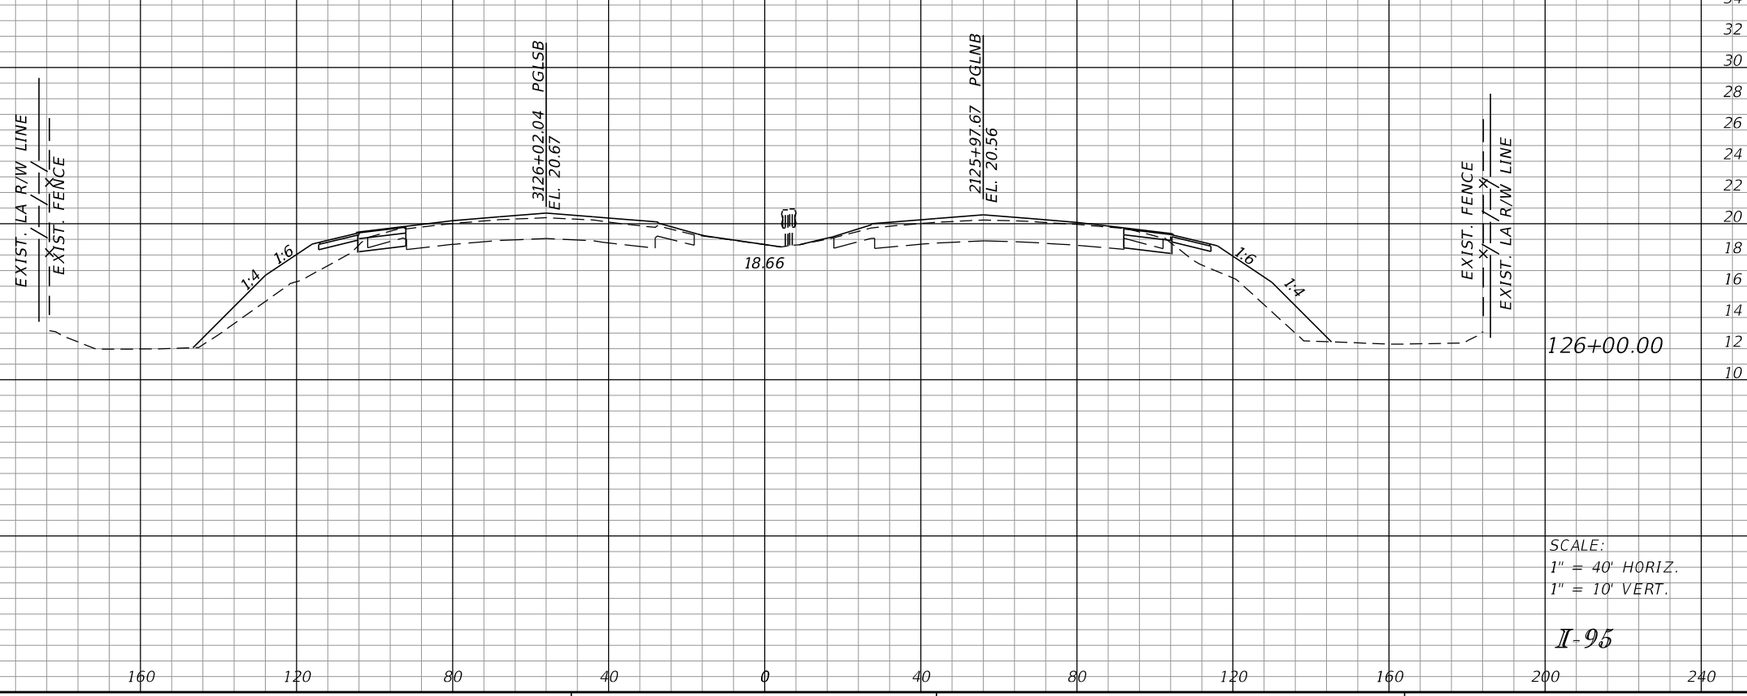

SCALE:
1" = 40' HORIZ.
1" = 10' VERT.

I-95

REVISIONS			
DATE	DESCRIPTION	DATE	DESCRIPTION

DOUGLAS R. GREEN, P.E.
P.E. LICENSE NUMBER 42579
RS&H, INC.
3125 W. COMMERCIAL BLVD., SUITE 130
FORT LAUDERDALE, FL 33309-3451
CERTIFICATE OF AUTHORIZATION 5620

STATE OF FLORIDA
DEPARTMENT OF TRANSPORTATION

ROAD NO.	COUNTY	FINANCIAL PROJECT ID
SR 9	PALM BEACH	413265-1-52-01

CROSS SECTIONS

SHEET NO. 174

Regular Exc.		Embankment	
A	V	A	V

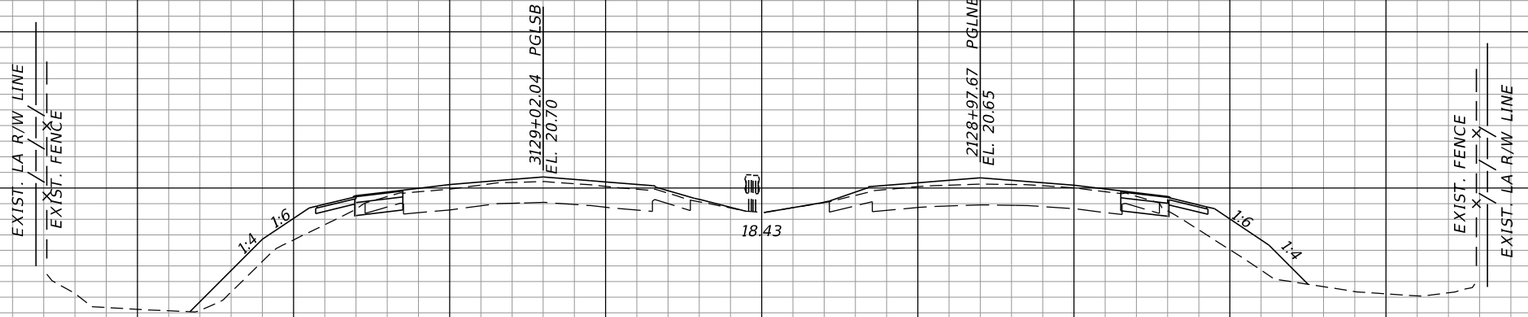

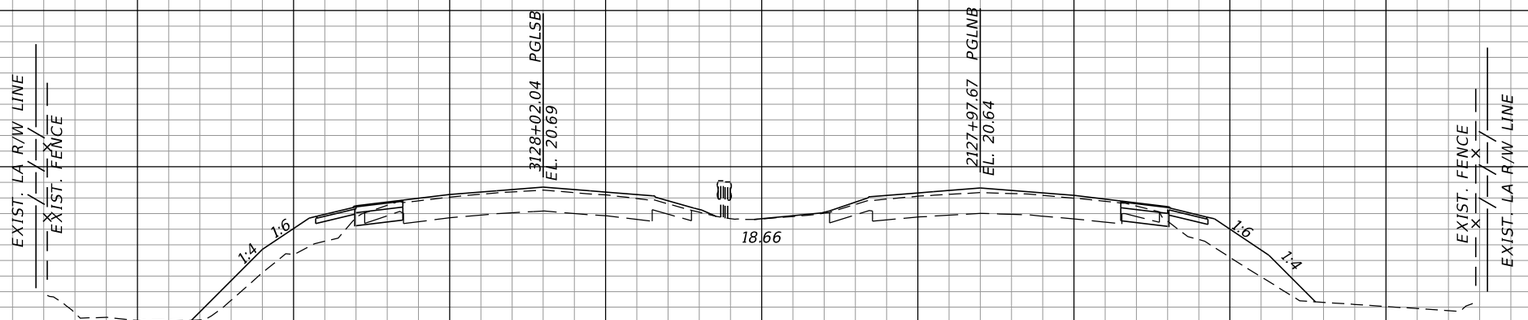

SCALE:
1" = 40' HORIZ.
1" = 10' VERT.

I-95

REVISIONS			
DATE	DESCRIPTION	DATE	DESCRIPTION

DOUGLAS R. GREEN, P.E.
P.E. LICENSE NUMBER 42579
RS&H, INC.
3125 W. COMMERCIAL BLVD., SUITE 130
FORT LAUDERDALE, FL 33309-3451
CERTIFICATE OF AUTHORIZATION 5620

STATE OF FLORIDA
DEPARTMENT OF TRANSPORTATION

ROAD NO.	COUNTY	FINANCIAL PROJECT ID
SR 9	PALM BEACH	413265-1-52-01

CROSS SECTIONS

SHEET NO. 175

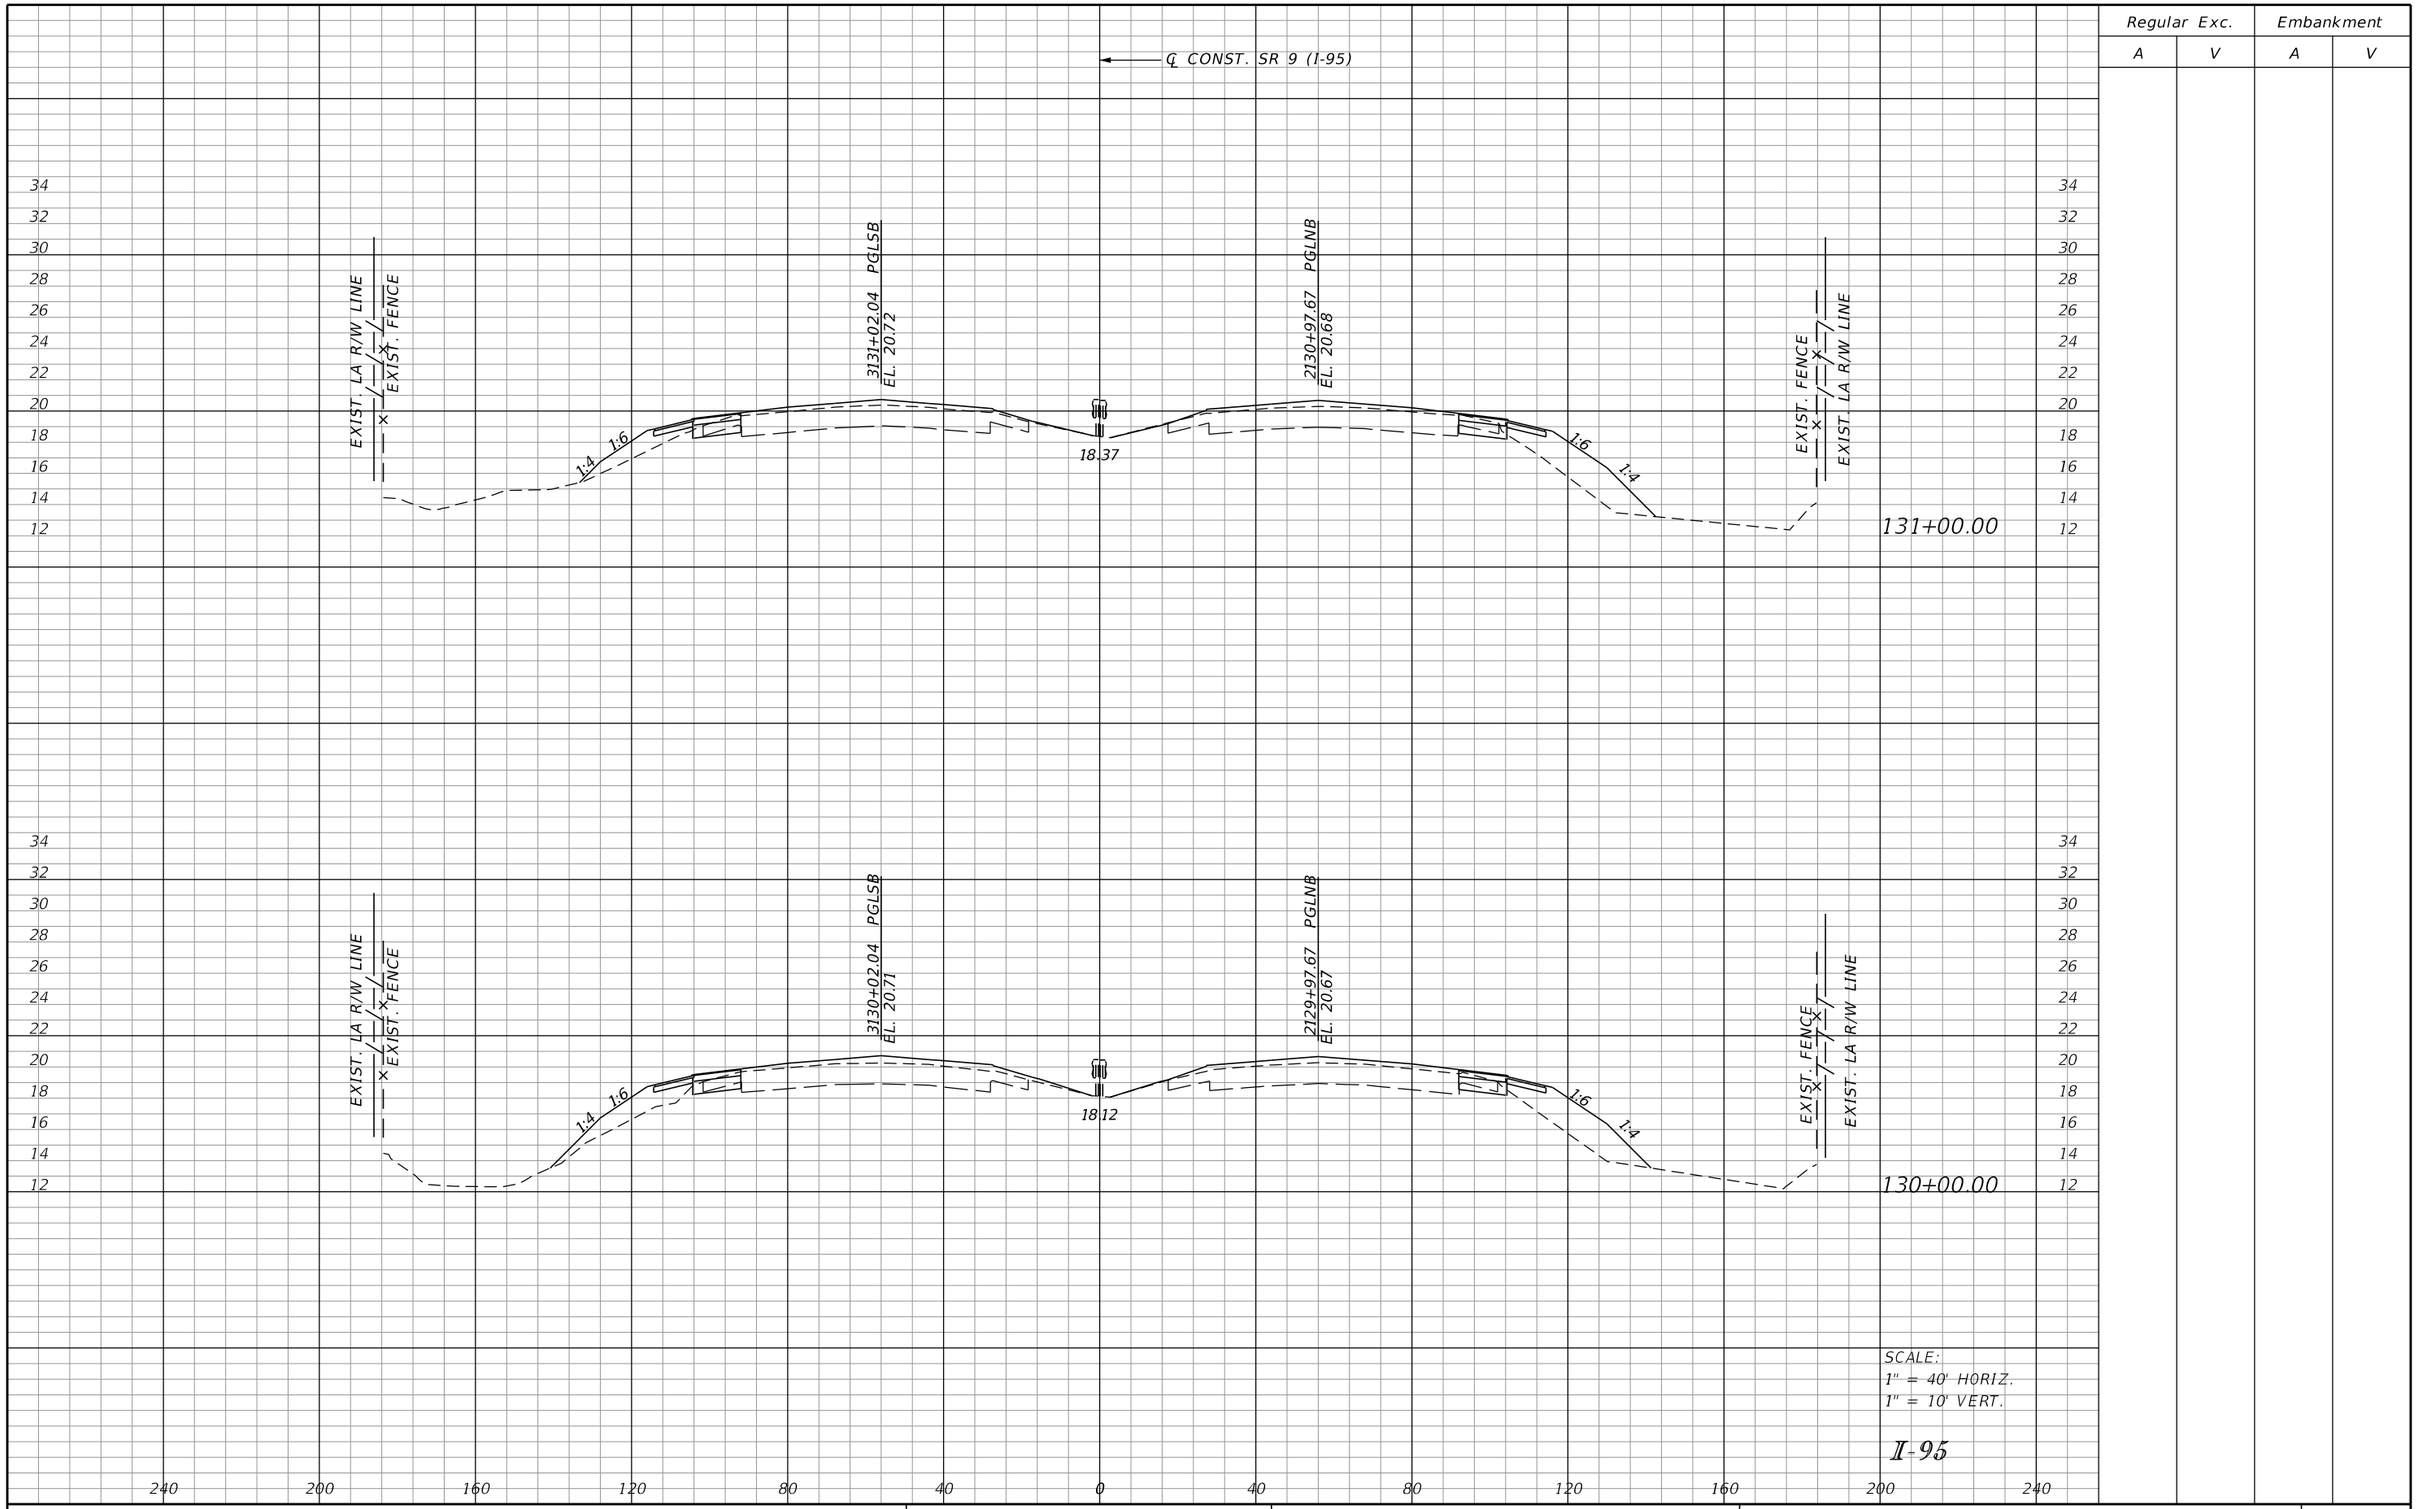

Regular Exc.		Embankment	
A	V	A	V

REVISIONS			
DATE	DESCRIPTION	DATE	DESCRIPTION

DOUGLAS R. GREEN, P.E.
P.E. LICENSE NUMBER 42579
RS&H, INC.
3125 W. COMMERCIAL BLVD., SUITE 130
FORT LAUDERDALE, FL 33309-3451
CERTIFICATE OF AUTHORIZATION 5620

STATE OF FLORIDA
DEPARTMENT OF TRANSPORTATION

ROAD NO.	COUNTY	FINANCIAL PROJECT ID
SR 9	PALM BEACH	413265-1-52-01

CROSS SECTIONS

SHEET NO. 176

Regular Exc.		Embankment	
A	V	A	V

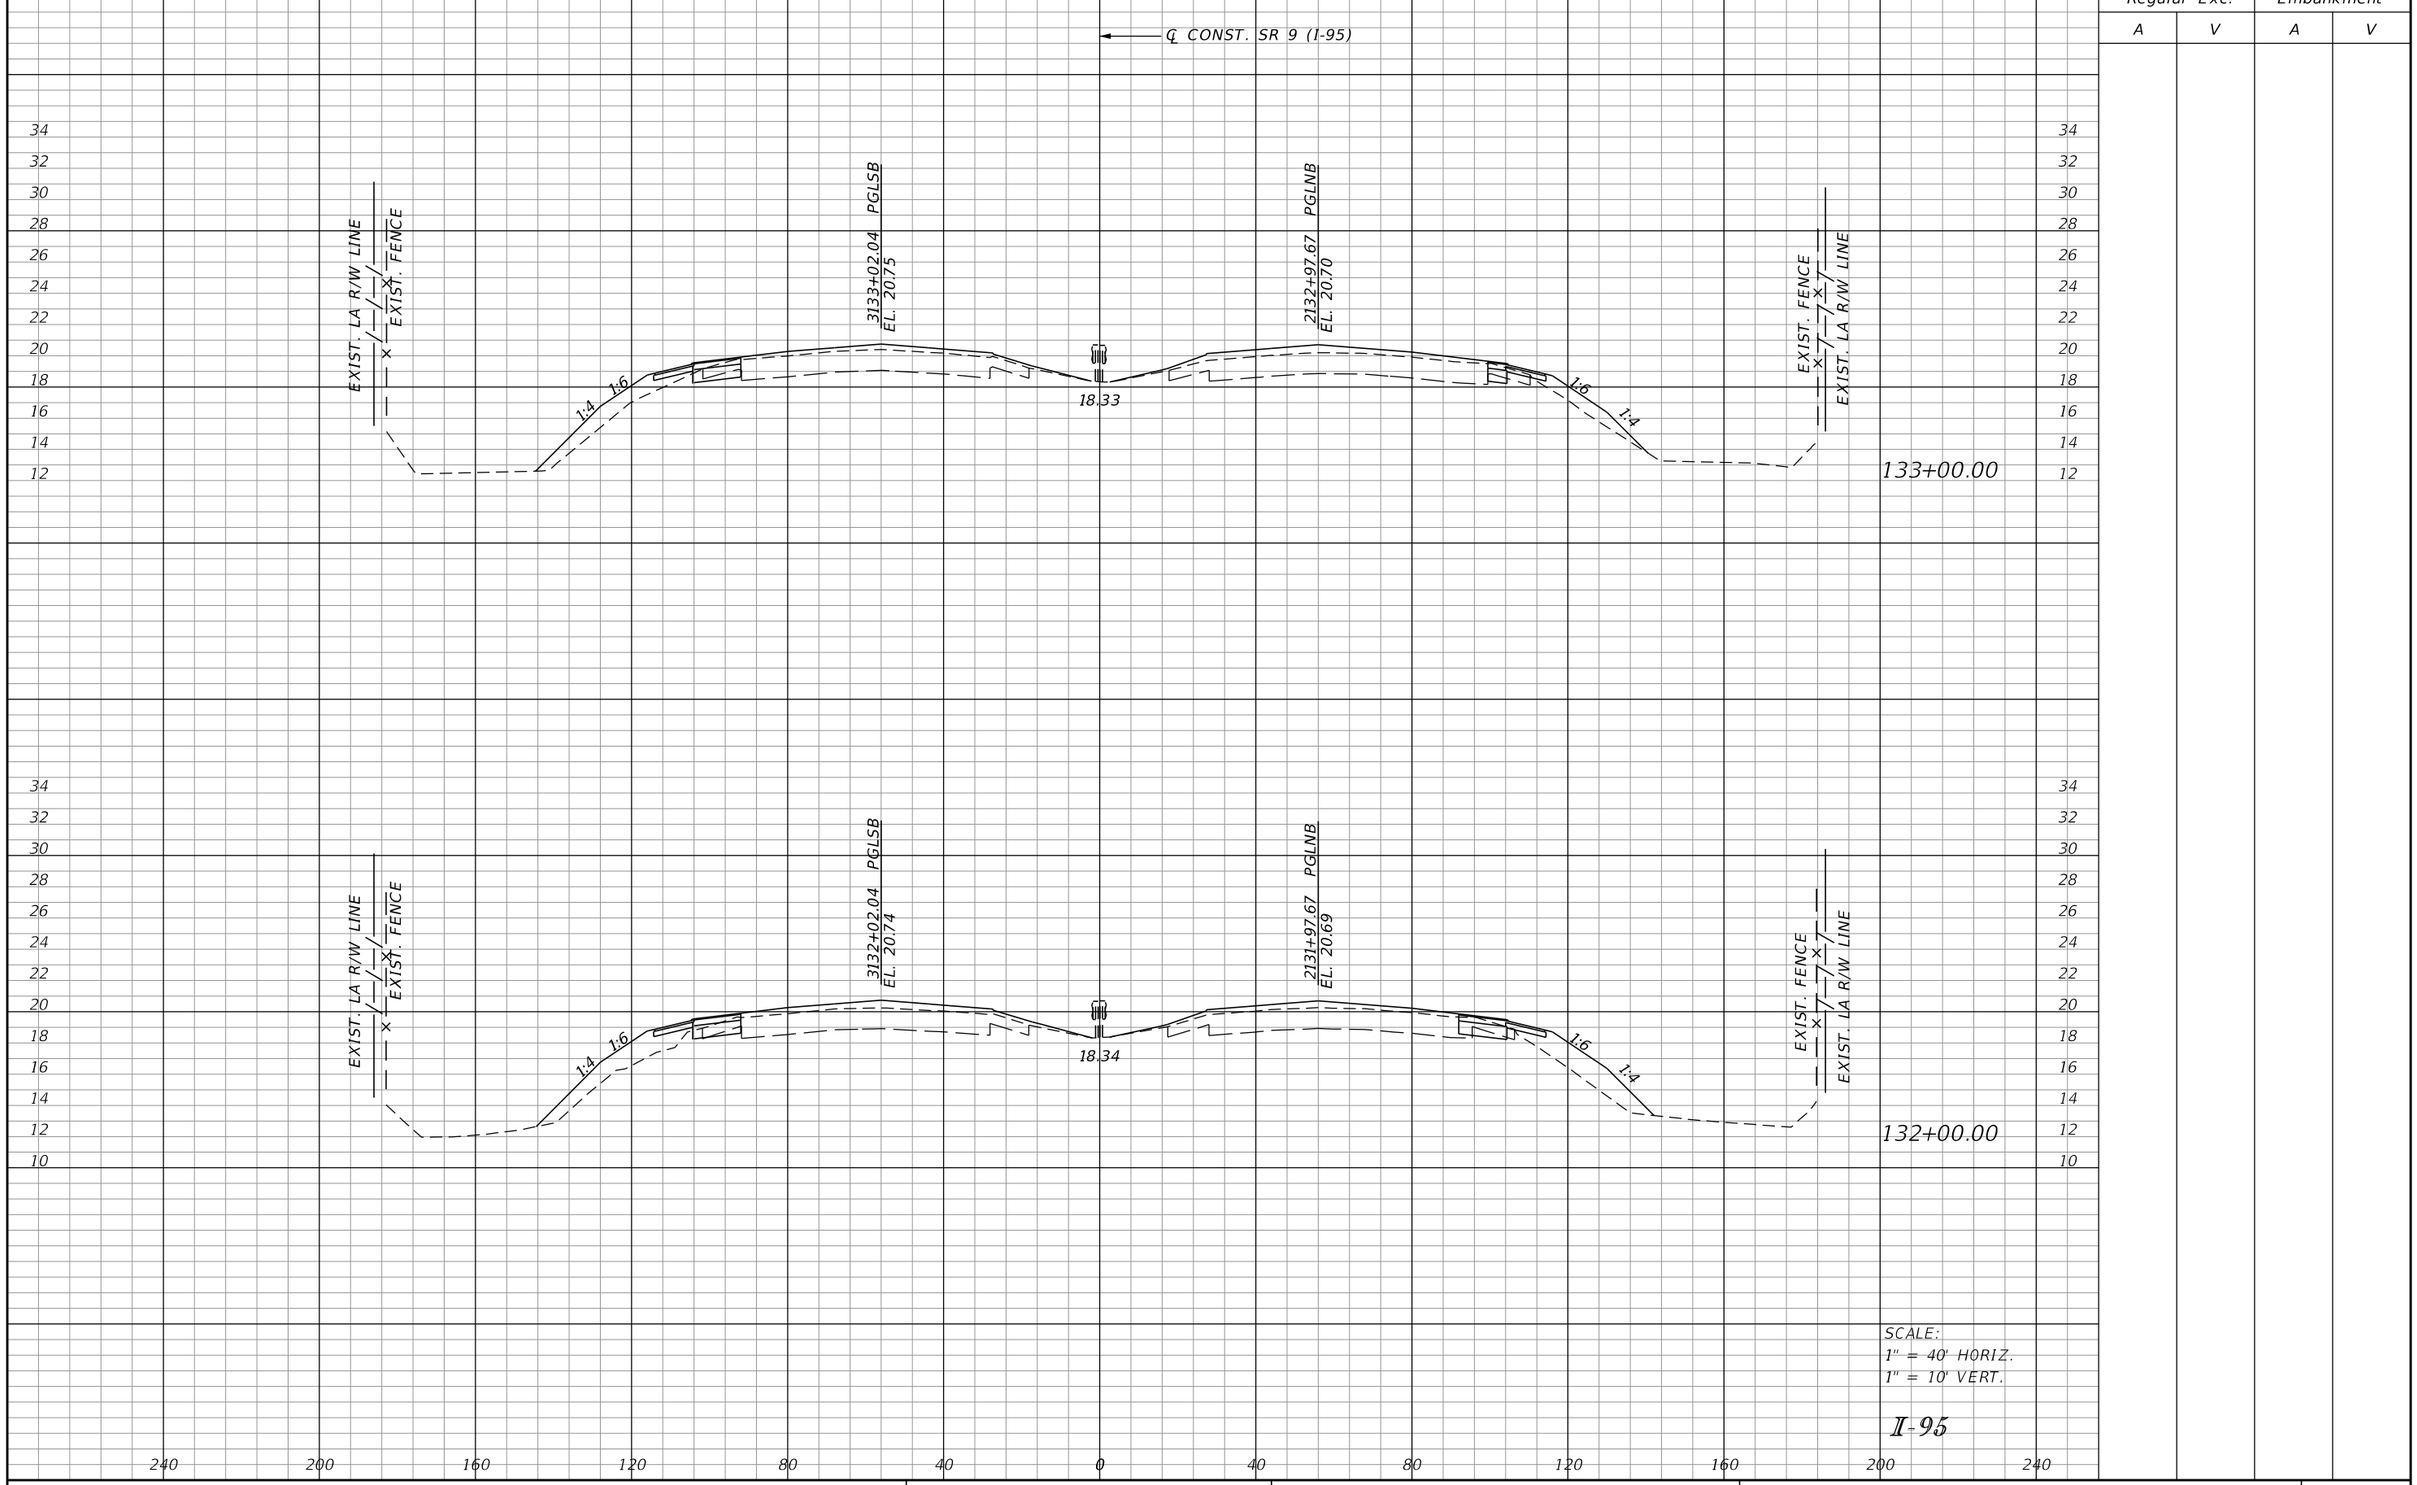

SCALE:
1" = 40' HORIZ.
1" = 10' VERT.

I-95

REVISIONS			
DATE	DESCRIPTION	DATE	DESCRIPTION

DOUGLAS R. GREEN, P.E.
P.E. LICENSE NUMBER 42579
RS&H, INC.
3125 W. COMMERCIAL BLVD., SUITE 130
FORT LAUDERDALE, FL 33309-3451
CERTIFICATE OF AUTHORIZATION 5620

STATE OF FLORIDA
DEPARTMENT OF TRANSPORTATION

ROAD NO.	COUNTY	FINANCIAL PROJECT ID
SR 9	PALM BEACH	413265-1-52-01

CROSS SECTIONS

SHEET NO. 177

Regular Exc.		Embankment	
A	V	A	V

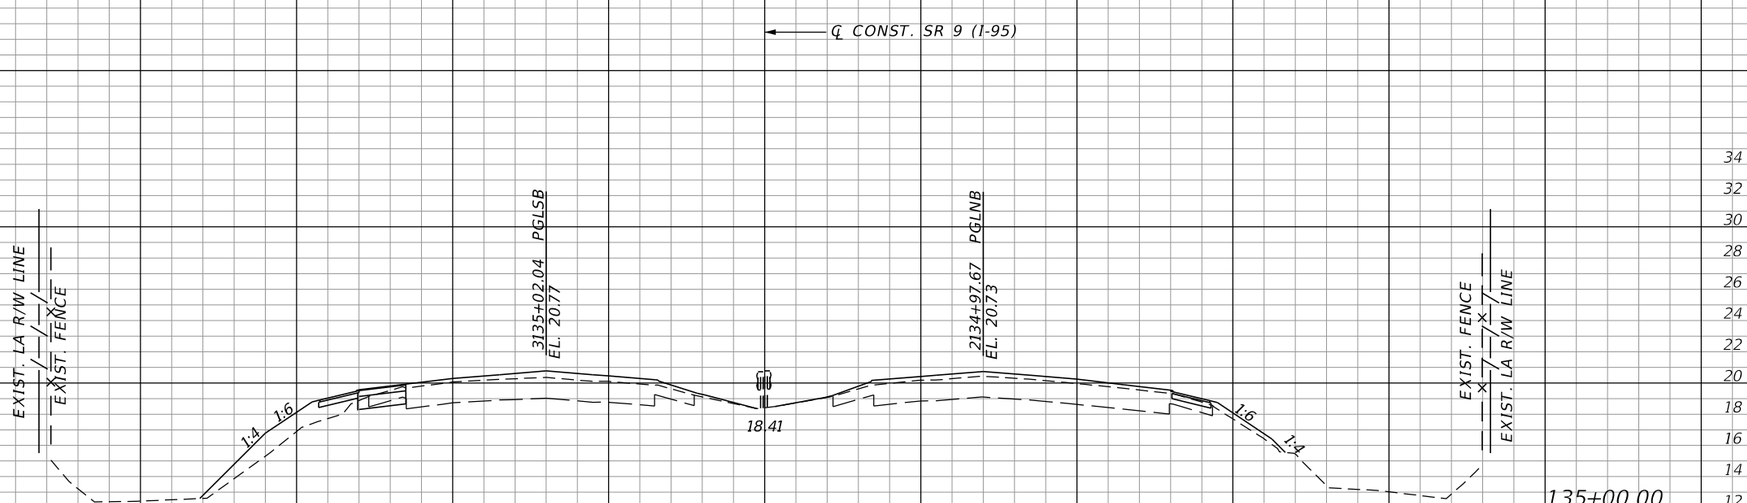

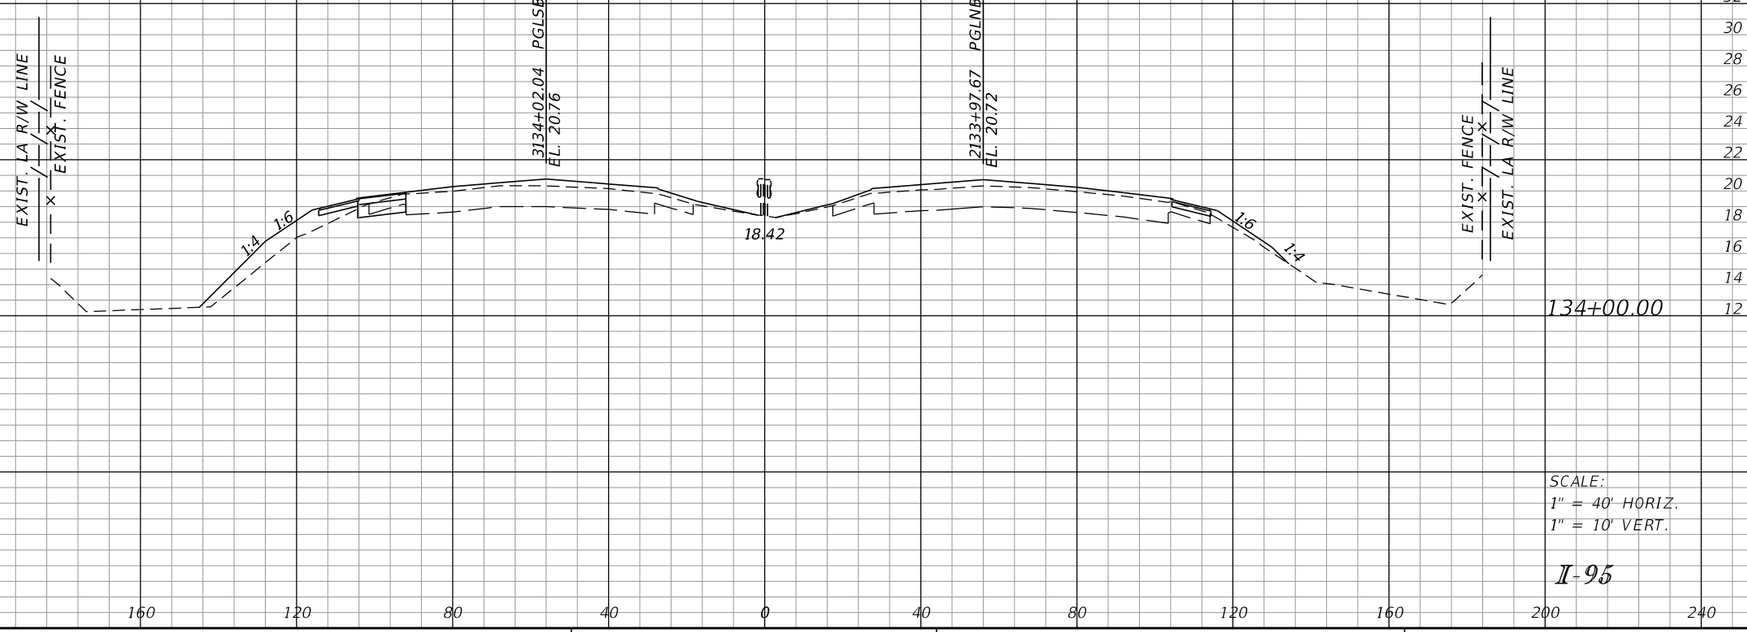

SCALE:
1" = 40' HORIZ.
1" = 10' VERT.

I-95

REVISIONS			
DATE	DESCRIPTION	DATE	DESCRIPTION

DOUGLAS R. GREEN, P.E.
P.E. LICENSE NUMBER 42579
RS&H, INC.
3125 W. COMMERCIAL BLVD., SUITE 130
FORT LAUDERDALE, FL 33309-3451
CERTIFICATE OF AUTHORIZATION 5620

STATE OF FLORIDA
DEPARTMENT OF TRANSPORTATION

ROAD NO.	COUNTY	FINANCIAL PROJECT ID
SR 9	PALM BEACH	413265-1-52-01

CROSS SECTIONS

SHEET NO. 178

Regular Exc.		Embankment	
A	V	A	V

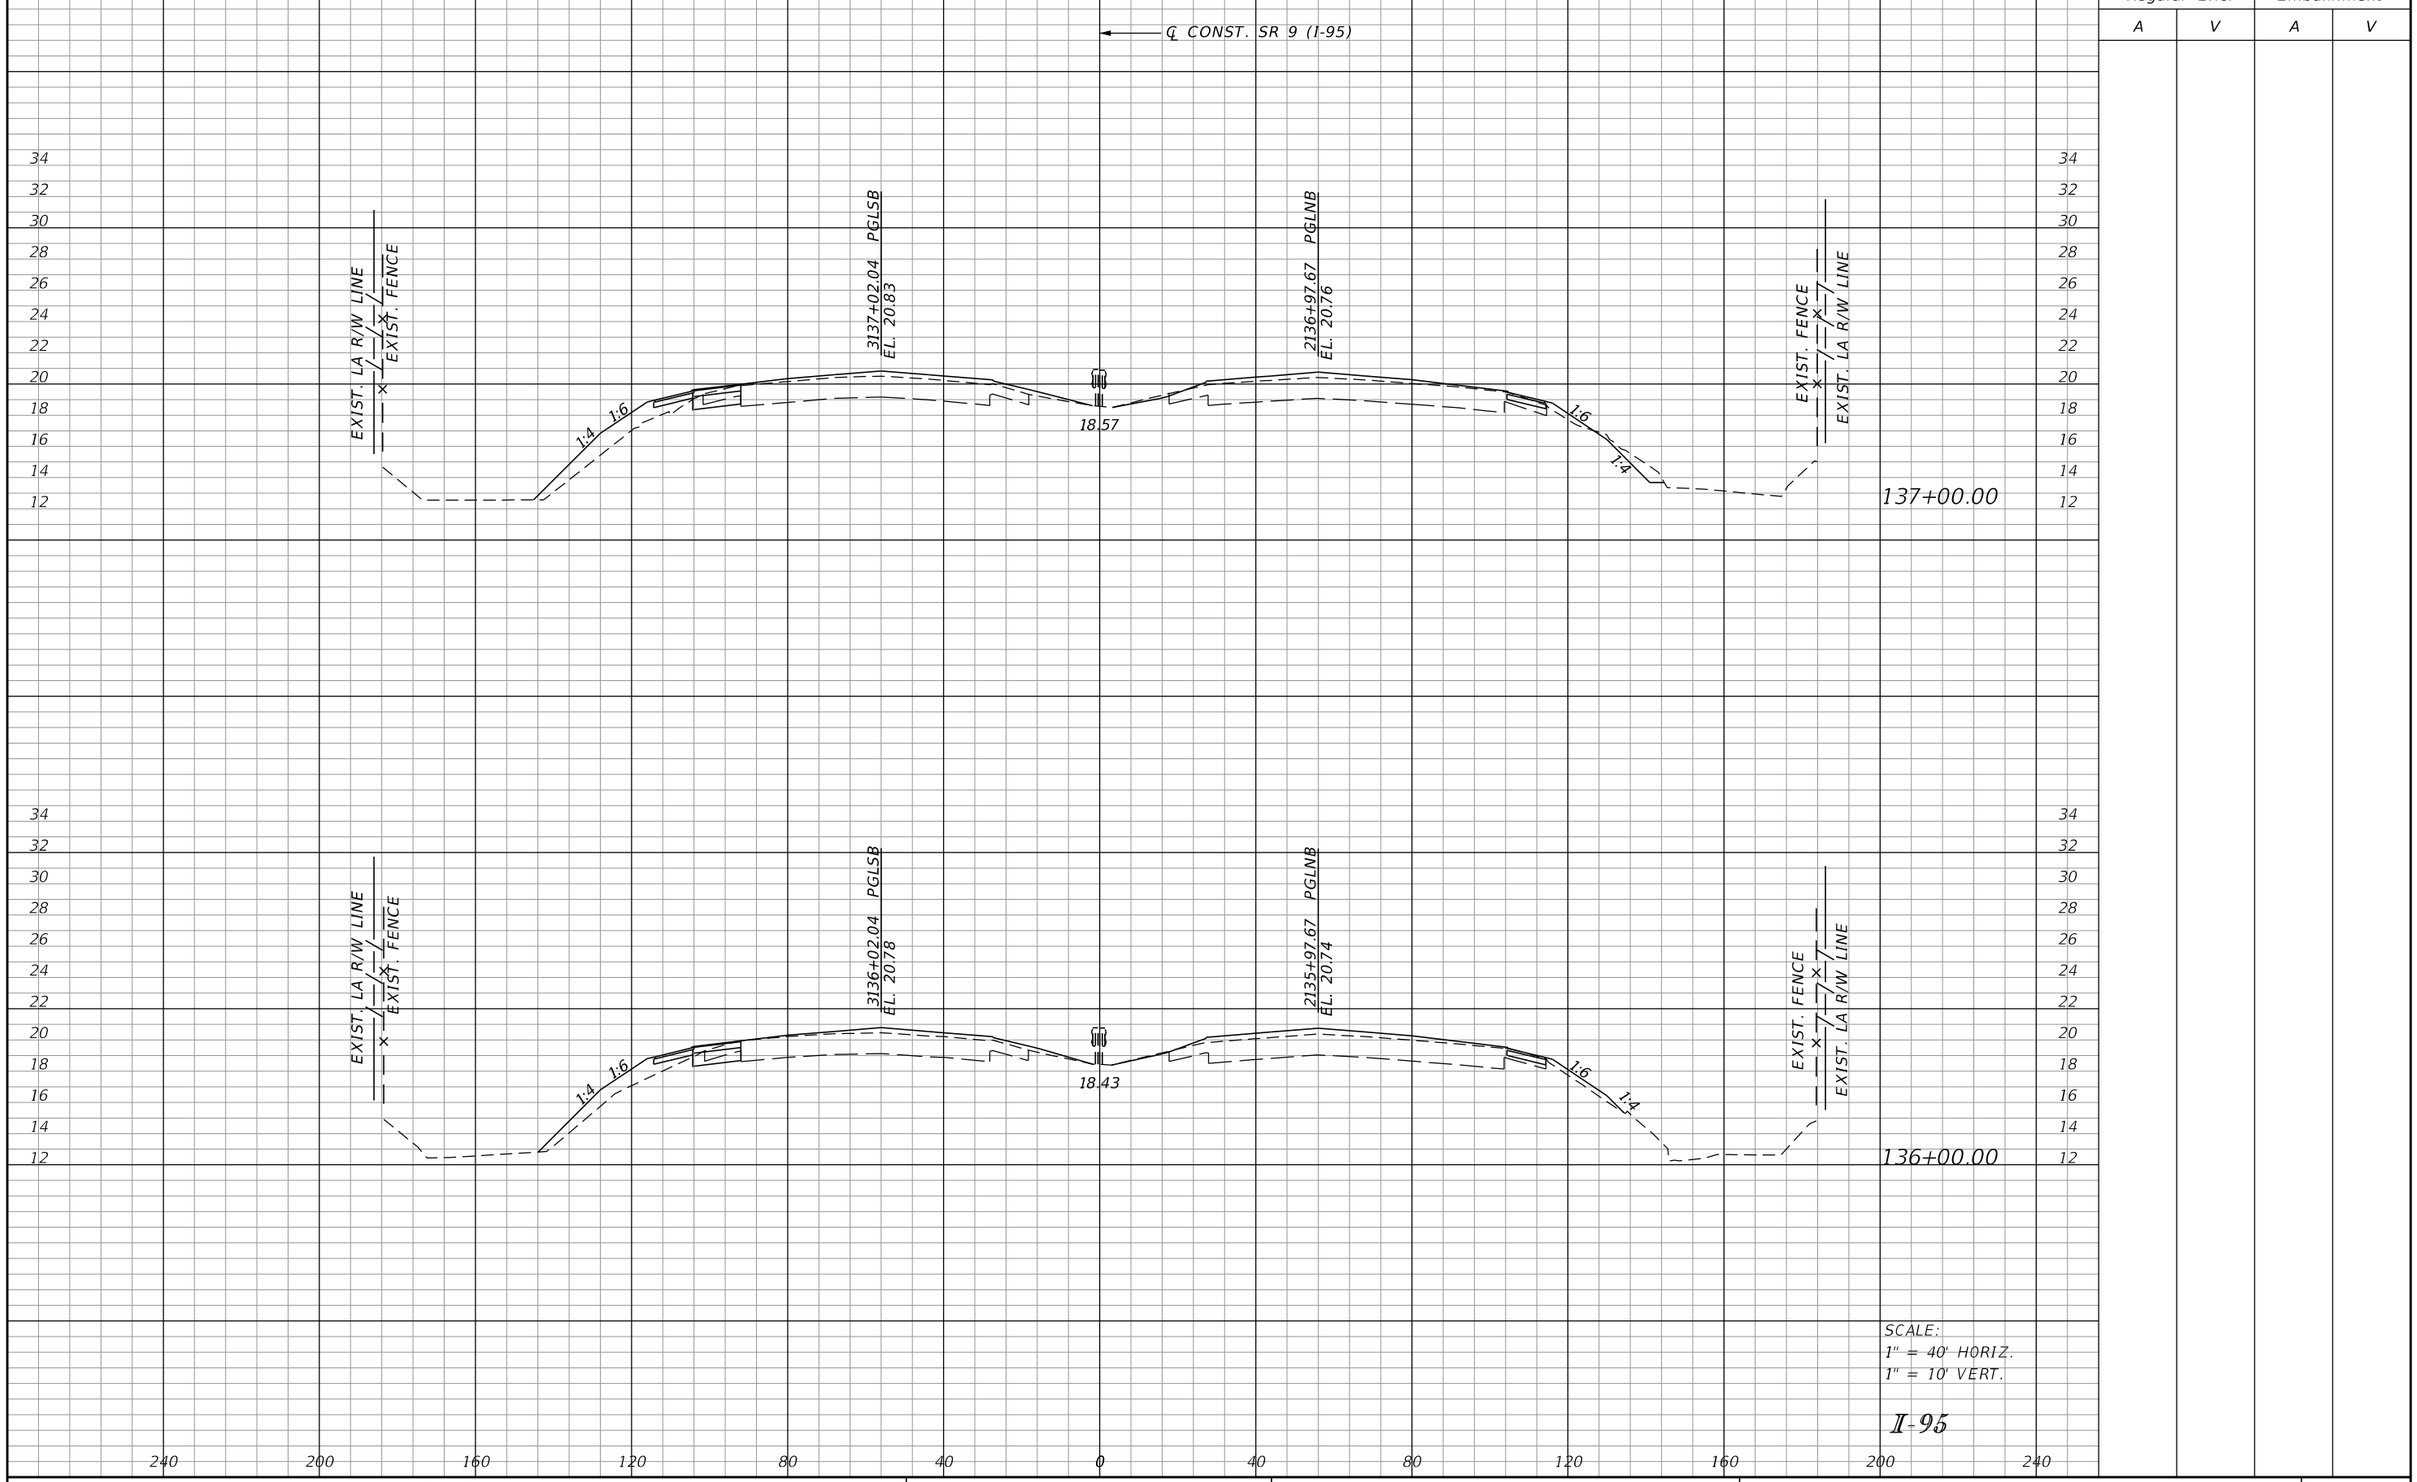

REVISIONS			
DATE	DESCRIPTION	DATE	DESCRIPTION

DOUGLAS R. GREEN, P.E.
P.E. LICENSE NUMBER 42579
RS&H, INC.
3125 W. COMMERCIAL BLVD., SUITE 130
FORT LAUDERDALE, FL 33309-3451
CERTIFICATE OF AUTHORIZATION 5620

STATE OF FLORIDA
DEPARTMENT OF TRANSPORTATION

ROAD NO.	COUNTY	FINANCIAL PROJECT ID
SR 9	PALM BEACH	413265-1-52-01

CROSS SECTIONS

SHEET NO. 179

Regular Exc.		Embankment	
A	V	A	V

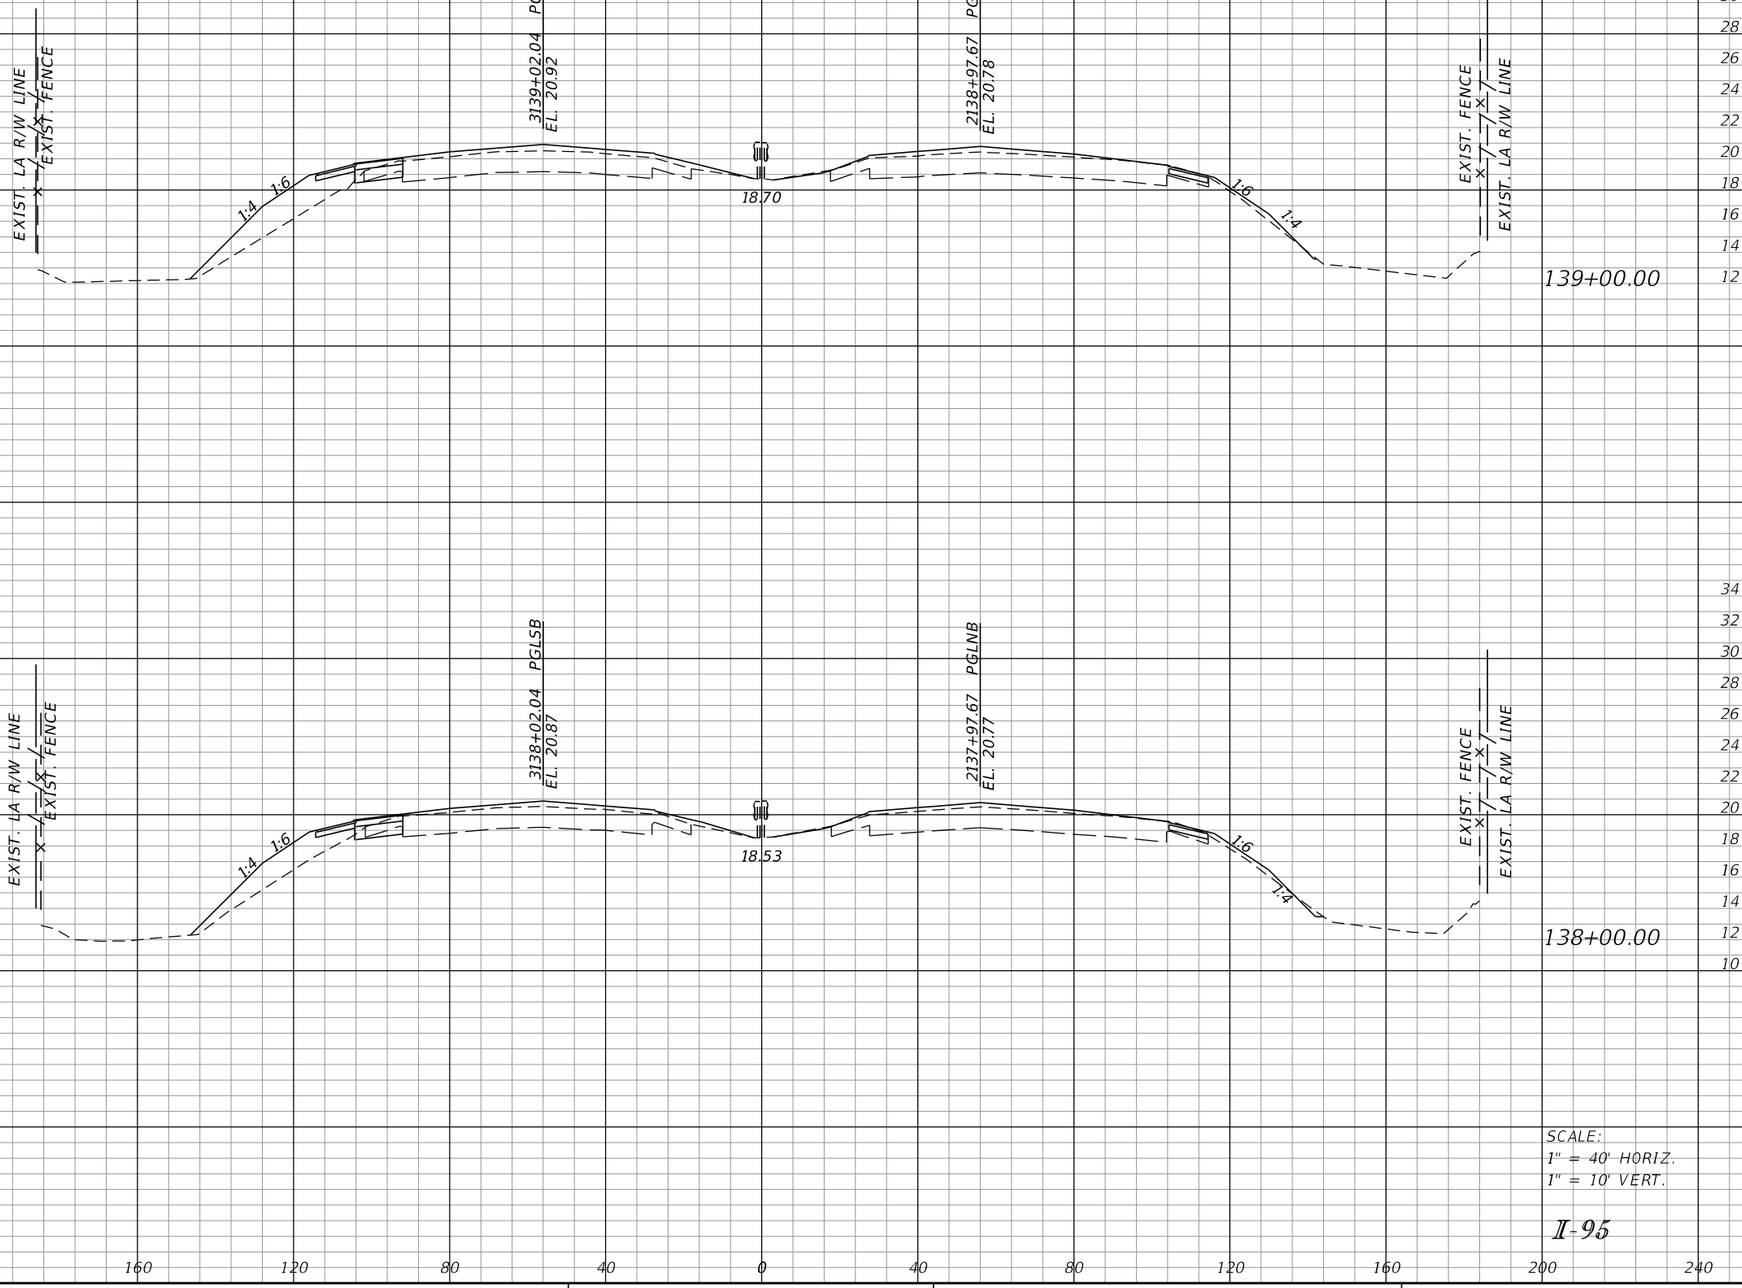

SCALE:
1" = 40' HORIZ.
1" = 10' VERT.

I-95

REVISIONS			
DATE	DESCRIPTION	DATE	DESCRIPTION

DOUGLAS R. GREEN, P.E.
P.E. LICENSE NUMBER 42579
RS&H, INC.
3125 W. COMMERCIAL BLVD., SUITE 130
FORT LAUDERDALE, FL 33309-3451
CERTIFICATE OF AUTHORIZATION 5620

STATE OF FLORIDA
DEPARTMENT OF TRANSPORTATION

ROAD NO.	COUNTY	FINANCIAL PROJECT ID
SR 9	PALM BEACH	413265-1-52-01

CROSS SECTIONS

SHEET NO.
180

Regular Exc.		Embankment	
A	V	A	V

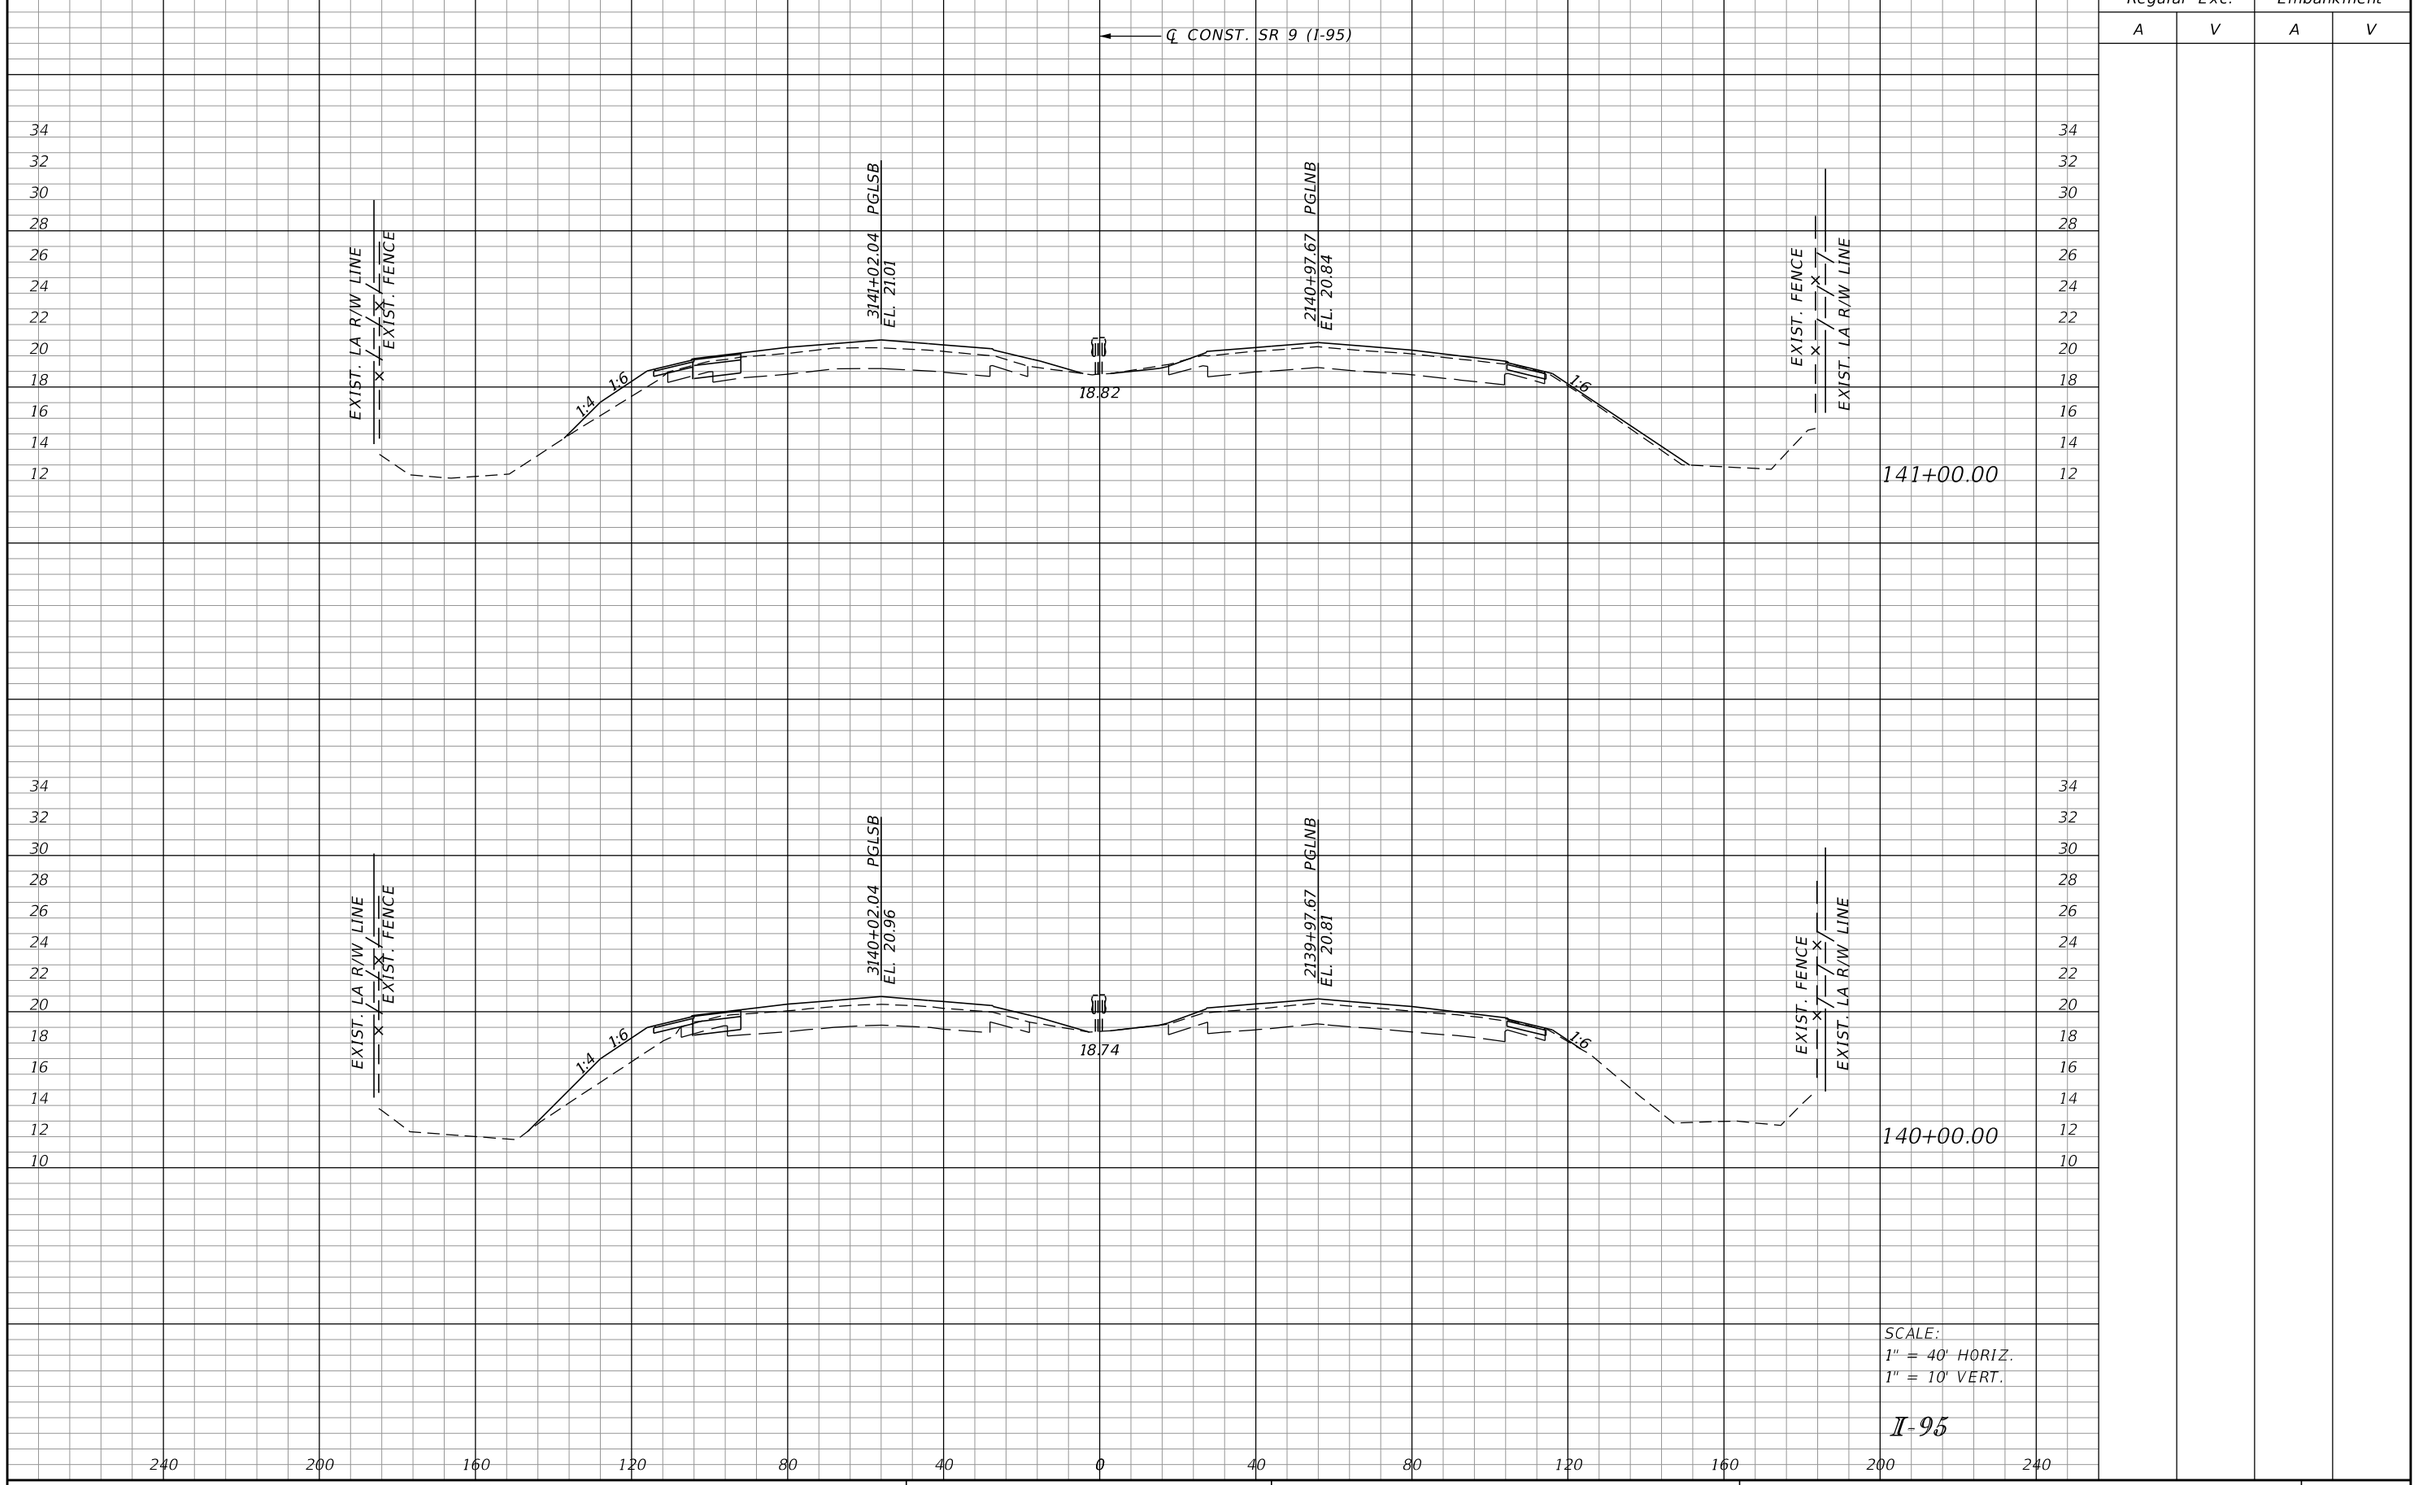

REVISIONS			
DATE	DESCRIPTION	DATE	DESCRIPTION

DOUGLAS R. GREEN, P.E.
P.E. LICENSE NUMBER 42579
RS&H, INC.
3125 W. COMMERCIAL BLVD., SUITE 130
FORT LAUDERDALE, FL 33309-3451
CERTIFICATE OF AUTHORIZATION 5620

STATE OF FLORIDA
DEPARTMENT OF TRANSPORTATION

ROAD NO.	COUNTY	FINANCIAL PROJECT ID
SR 9	PALM BEACH	413265-1-52-01

CROSS SECTIONS

SHEET NO. 181

Regular Exc.		Embankment	
A	V	A	V

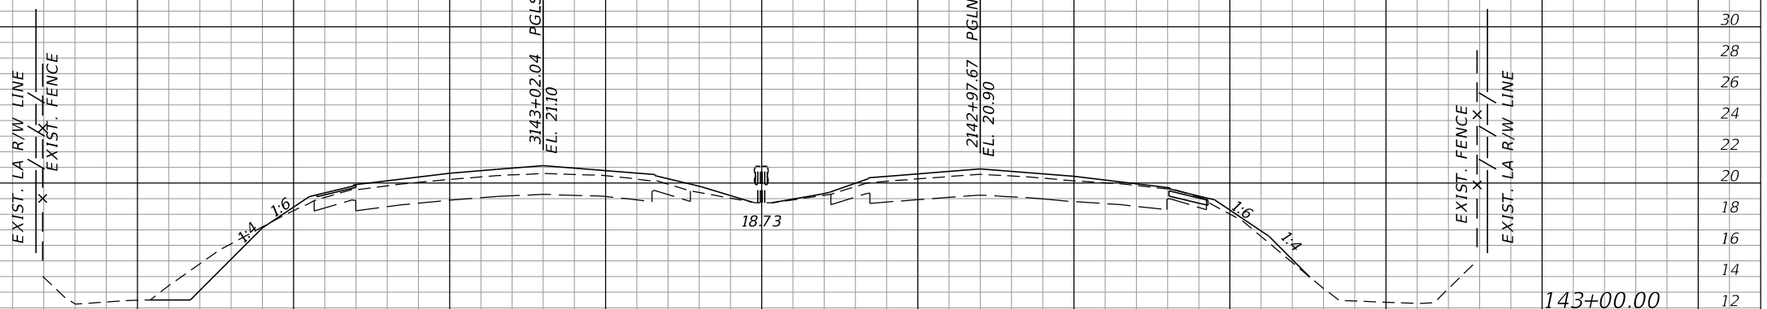

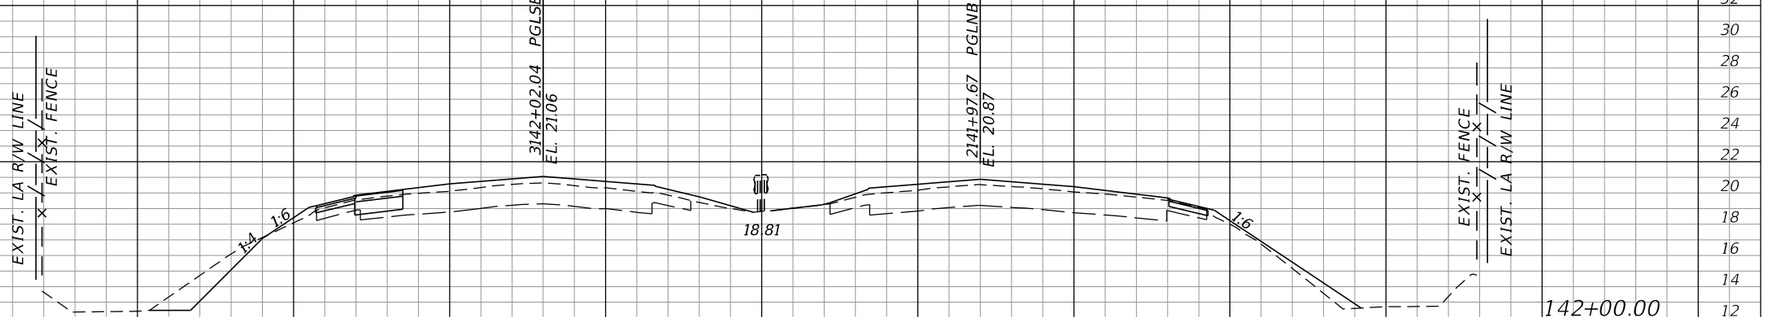

SCALE:
1" = 40' HORIZ.
1" = 10' VERT.

I-95

REVISIONS			
DATE	DESCRIPTION	DATE	DESCRIPTION

DOUGLAS R. GREEN, P.E.
P.E. LICENSE NUMBER 42579
RS&H, INC.
3125 W. COMMERCIAL BLVD., SUITE 130
FORT LAUDERDALE, FL 33309-3451
CERTIFICATE OF AUTHORIZATION 5620

STATE OF FLORIDA
DEPARTMENT OF TRANSPORTATION

ROAD NO.	COUNTY	FINANCIAL PROJECT ID
SR 9	PALM BEACH	413265-1-52-01

CROSS SECTIONS

SHEET NO.
182

Regular Exc.		Embankment	
A	V	A	V

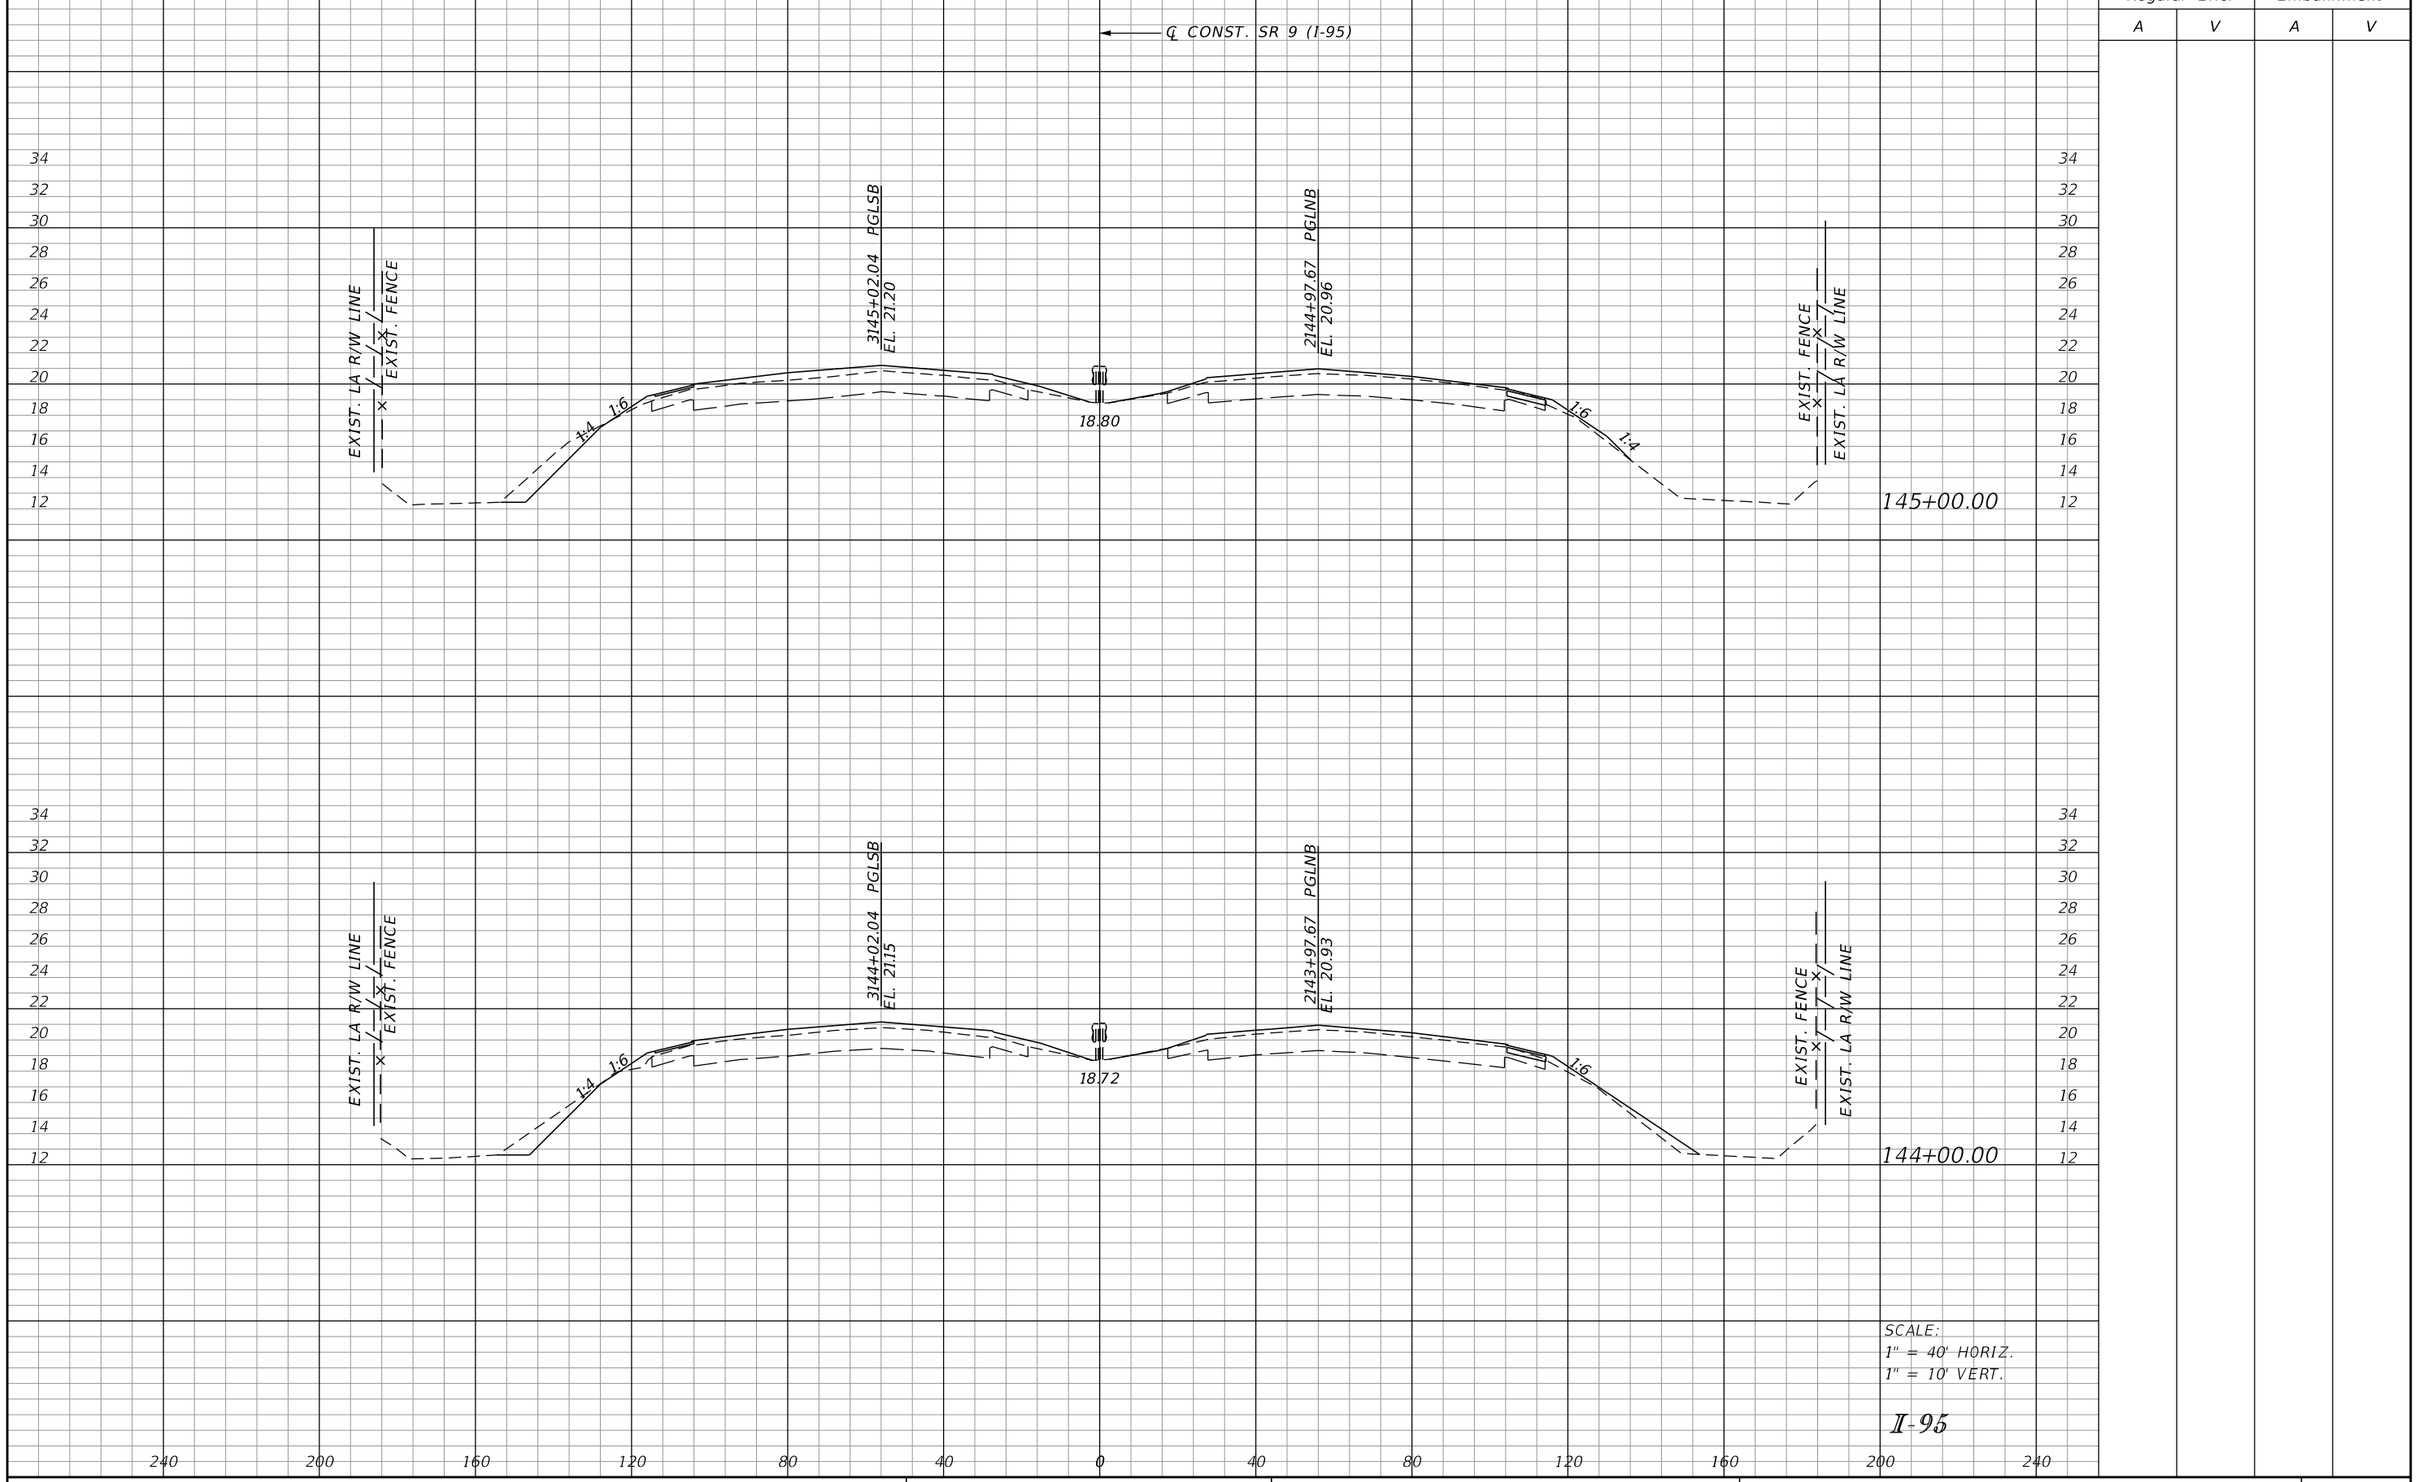

REVISIONS			
DATE	DESCRIPTION	DATE	DESCRIPTION

DOUGLAS R. GREEN, P.E.
P.E. LICENSE NUMBER 42579
RS&H, INC.
3125 W. COMMERCIAL BLVD., SUITE 130
FORT LAUDERDALE, FL 33309-3451
CERTIFICATE OF AUTHORIZATION 5620

STATE OF FLORIDA
DEPARTMENT OF TRANSPORTATION

ROAD NO.	COUNTY	FINANCIAL PROJECT ID
SR 9	PALM BEACH	413265-1-52-01

CROSS SECTIONS

SHEET NO. 183

Regular Exc.		Embankment	
A	V	A	V

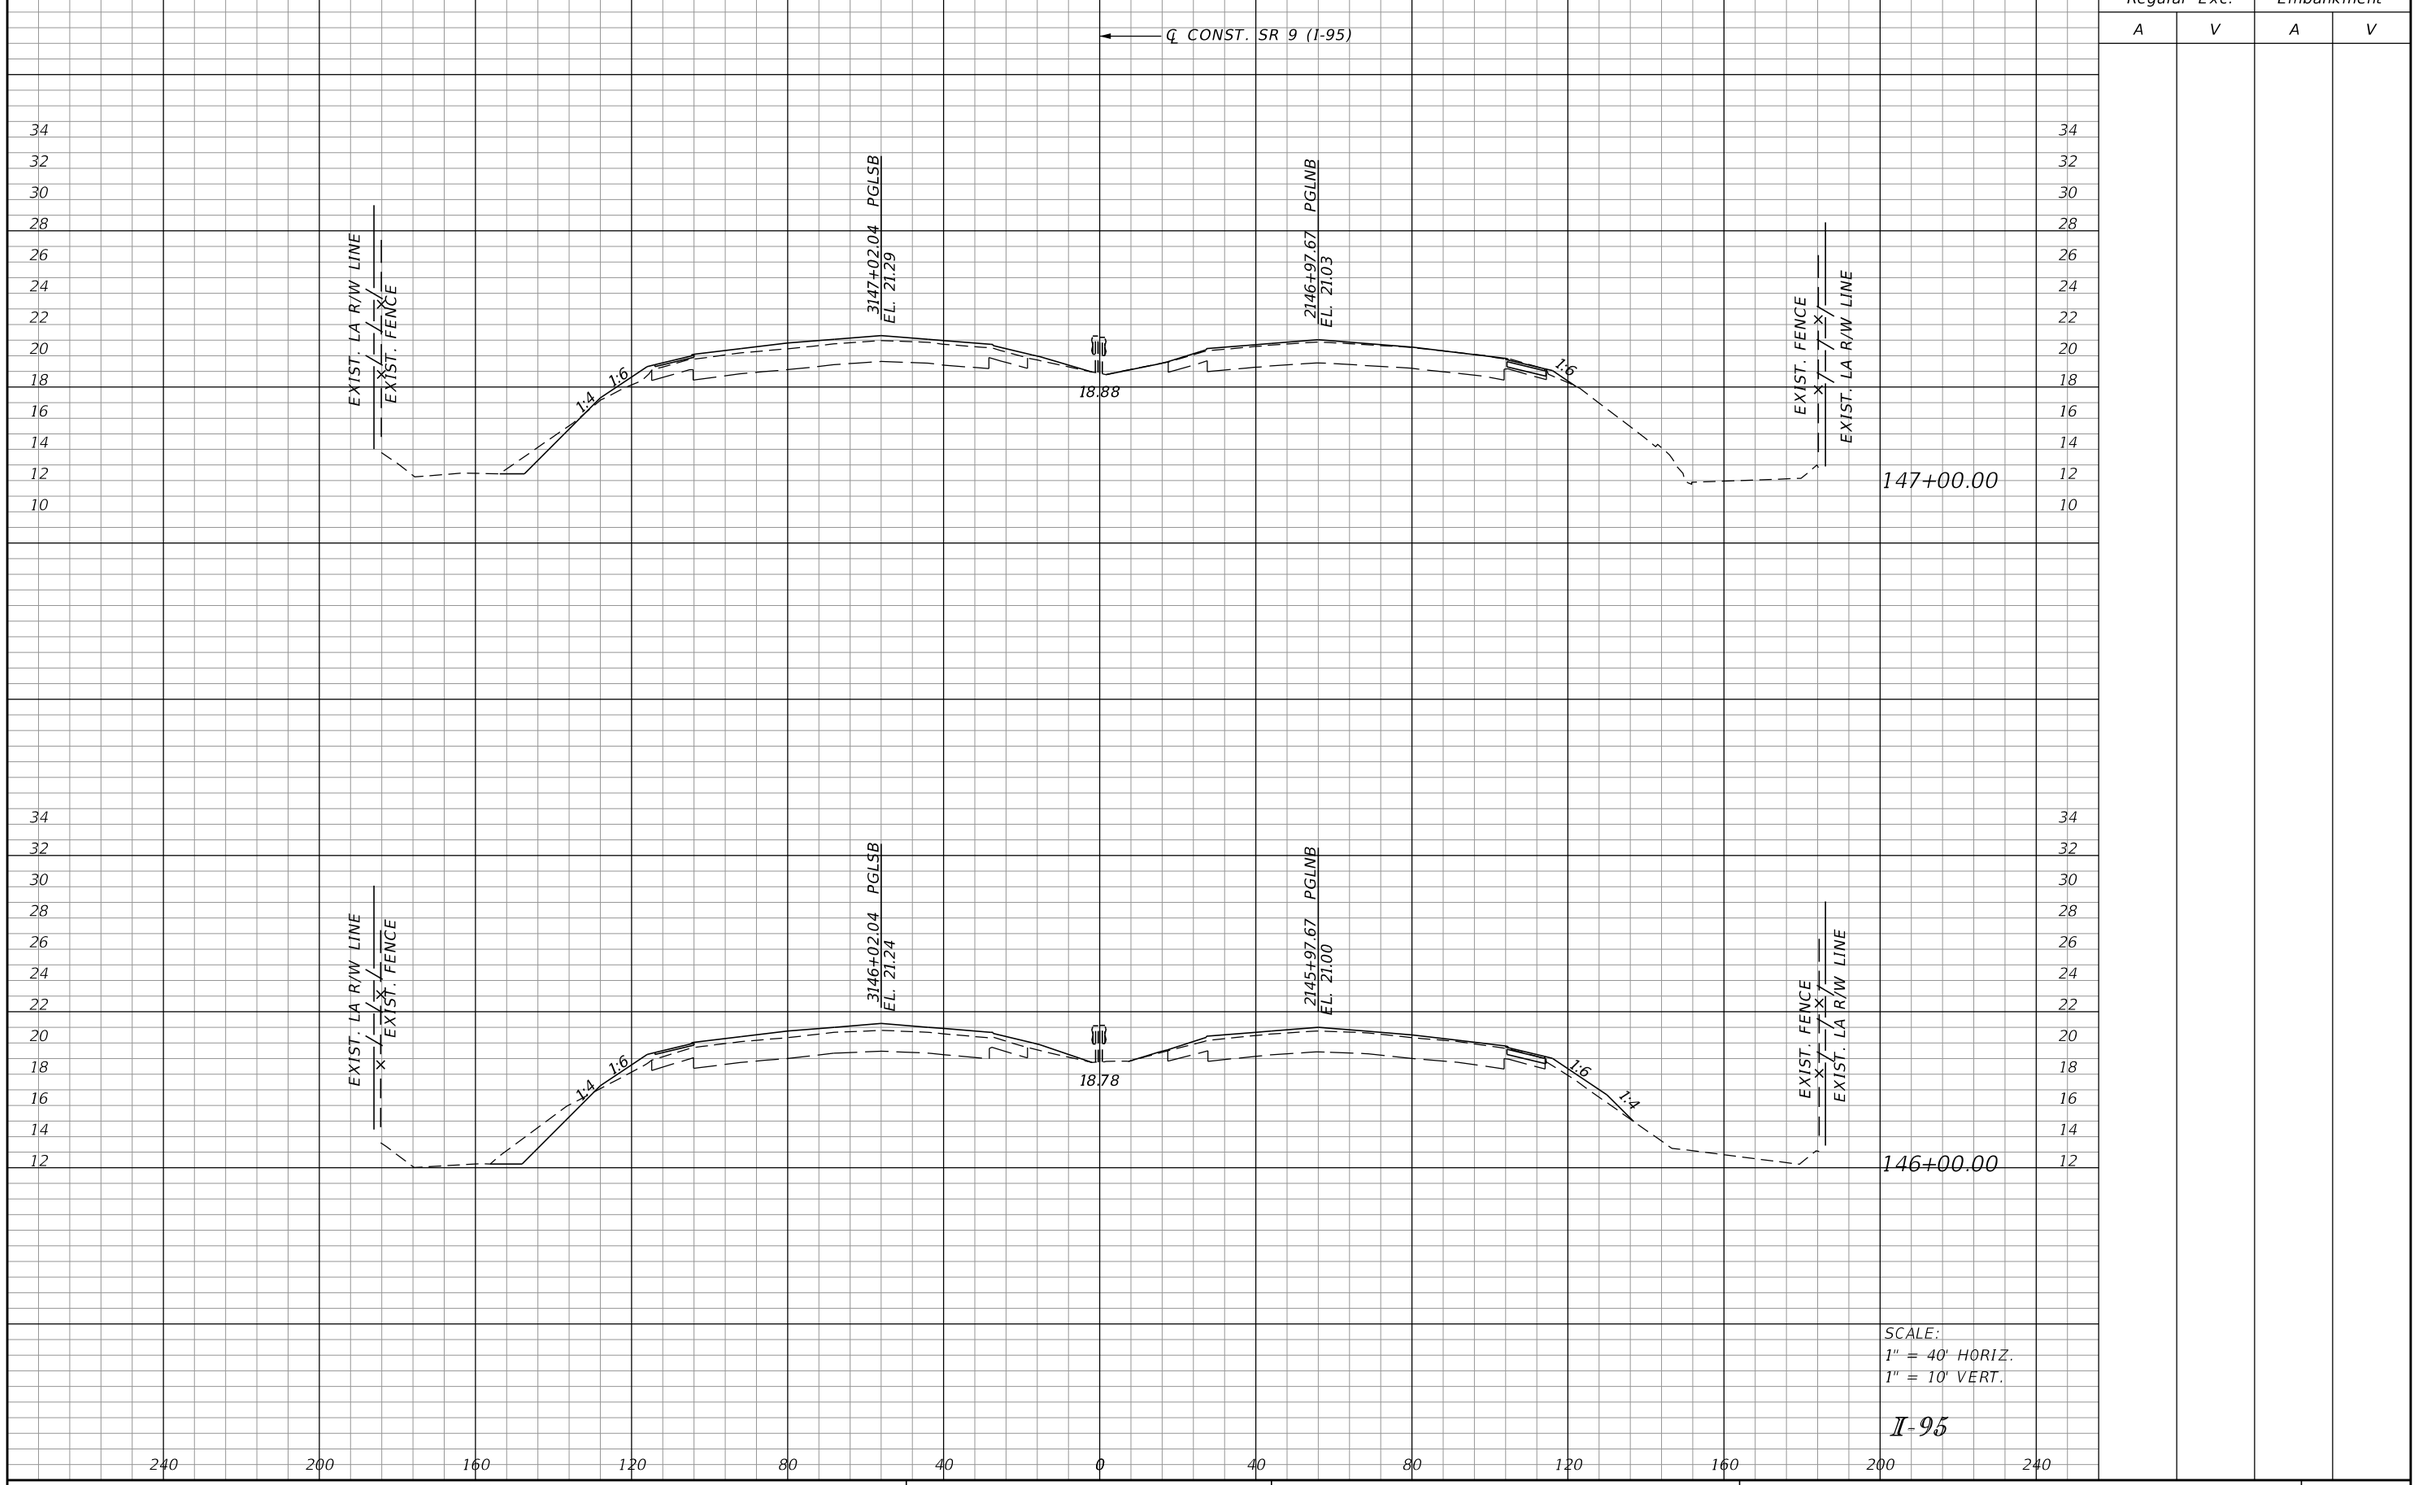

SCALE:
1" = 40' HORIZ.
1" = 10' VERT.

I-95

REVISIONS			
DATE	DESCRIPTION	DATE	DESCRIPTION

DOUGLAS R. GREEN, P.E.
P.E. LICENSE NUMBER 42579
RS&H, INC.
3125 W. COMMERCIAL BLVD., SUITE 130
FORT LAUDERDALE, FL 33309-3451
CERTIFICATE OF AUTHORIZATION 5620

STATE OF FLORIDA
DEPARTMENT OF TRANSPORTATION

ROAD NO.	COUNTY	FINANCIAL PROJECT ID
SR 9	PALM BEACH	413265-1-52-01

CROSS SECTIONS

SHEET NO. 184

Regular Exc.		Embankment	
A	V	A	V

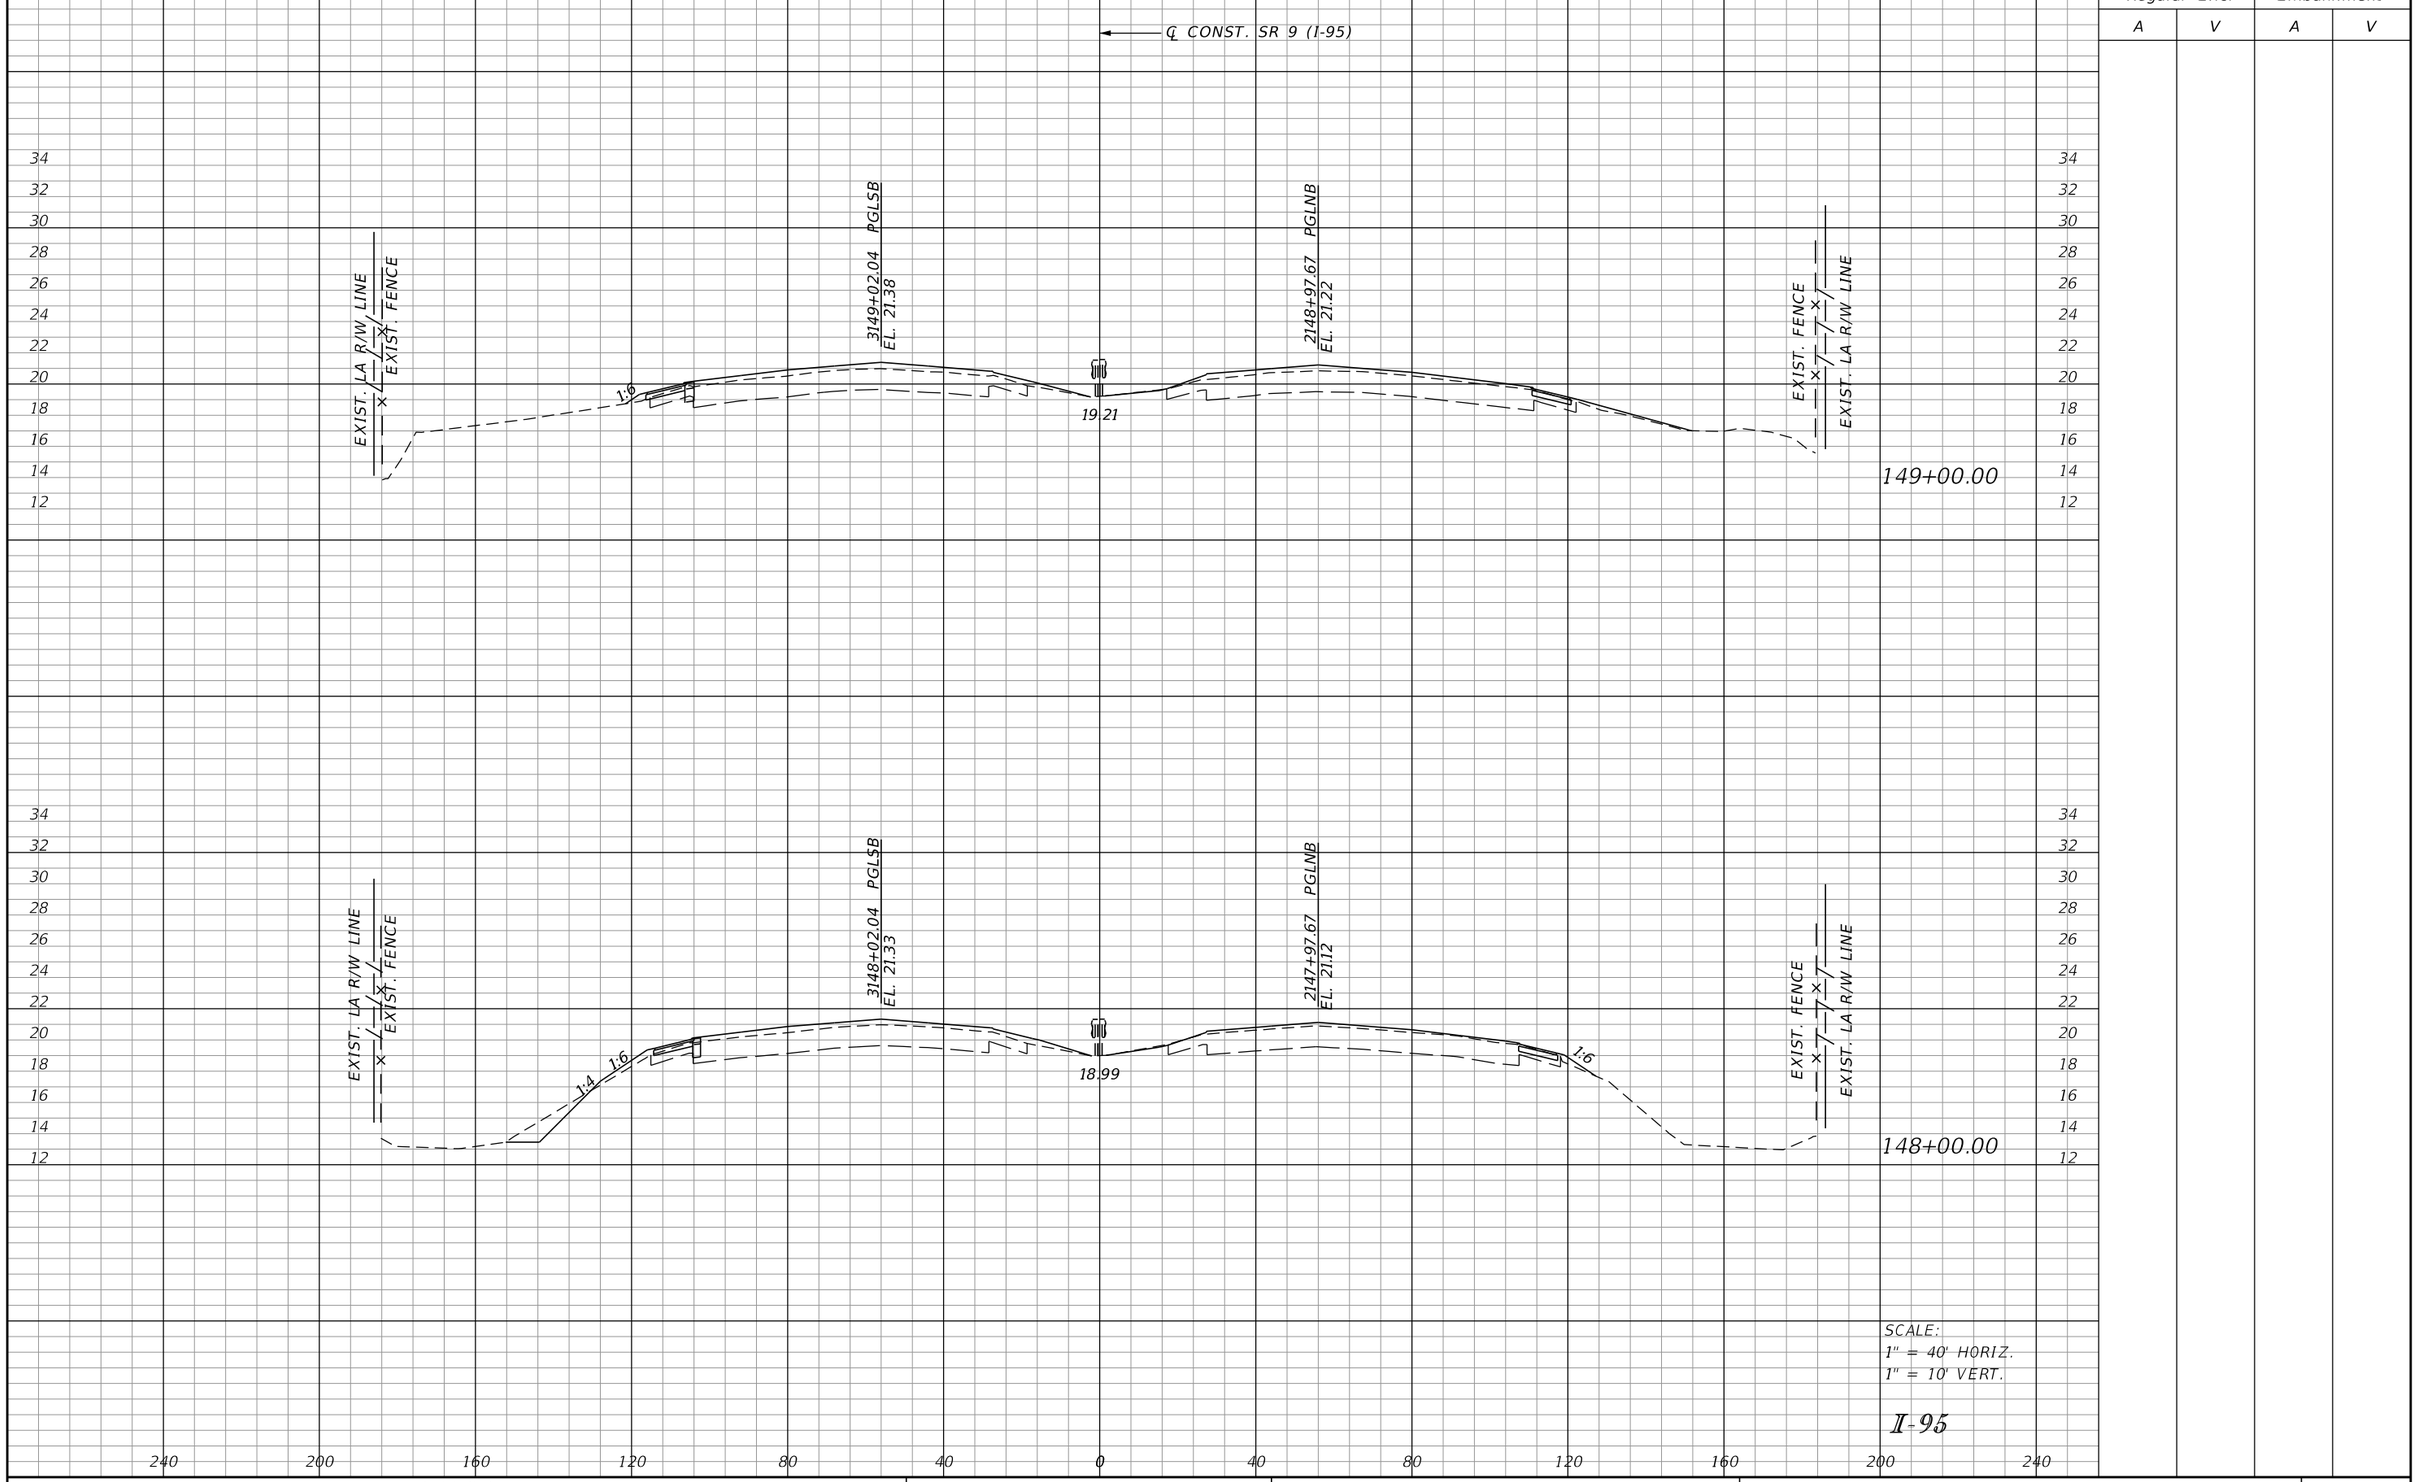

SCALE:
1" = 40' HORIZ.
1" = 10' VERT.

I-95

REVISIONS			
DATE	DESCRIPTION	DATE	DESCRIPTION

DOUGLAS R. GREEN, P.E.
P.E. LICENSE NUMBER 42579
RS&H, INC.
3125 W. COMMERCIAL BLVD., SUITE 130
FORT LAUDERDALE, FL 33309-3451
CERTIFICATE OF AUTHORIZATION 5620

STATE OF FLORIDA
DEPARTMENT OF TRANSPORTATION

ROAD NO.	COUNTY	FINANCIAL PROJECT ID
SR 9	PALM BEACH	413265-1-52-01

CROSS SECTIONS

SHEET NO.
185

Regular Exc.		Embankment	
A	V	A	V

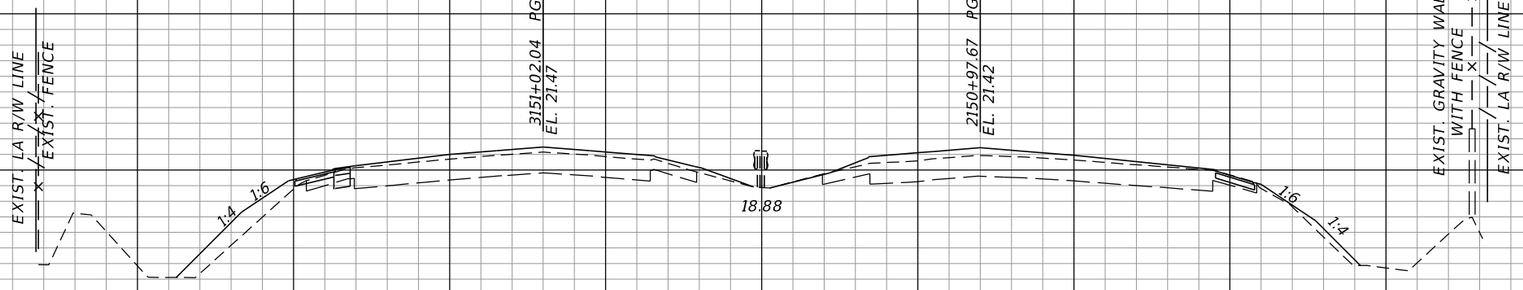

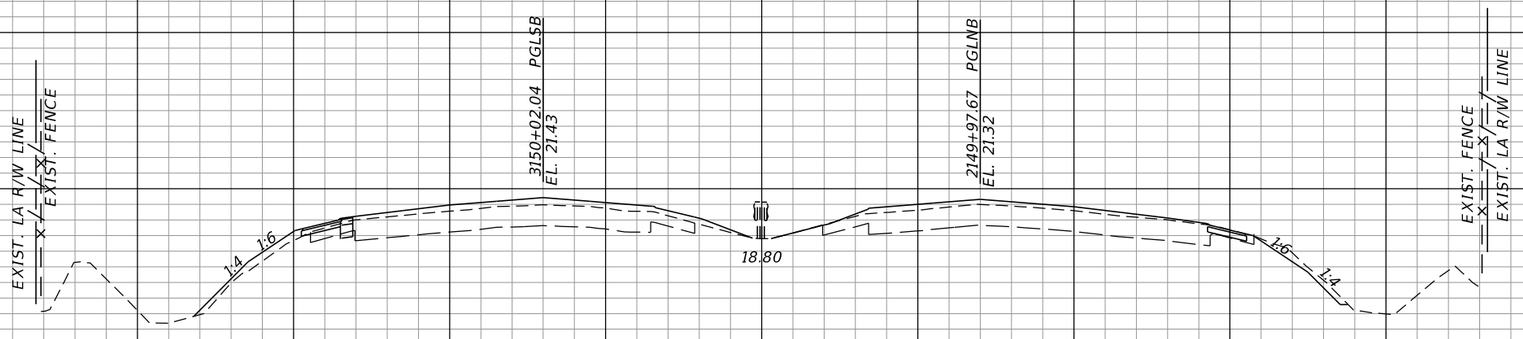

SCALE:
1" = 40' HORIZ.
1" = 10' VERT.

I-95

REVISIONS			
DATE	DESCRIPTION	DATE	DESCRIPTION

DOUGLAS R. GREEN, P.E.
P.E. LICENSE NUMBER 42579
RS&H, INC.
3125 W. COMMERCIAL BLVD., SUITE 130
FORT LAUDERDALE, FL 33309-3451
CERTIFICATE OF AUTHORIZATION 5620

STATE OF FLORIDA
DEPARTMENT OF TRANSPORTATION

ROAD NO.	COUNTY	FINANCIAL PROJECT ID
SR 9	PALM BEACH	413265-1-52-01

CROSS SECTIONS

SHEET NO. 186

Regular Exc.		Embankment	
A	V	A	V

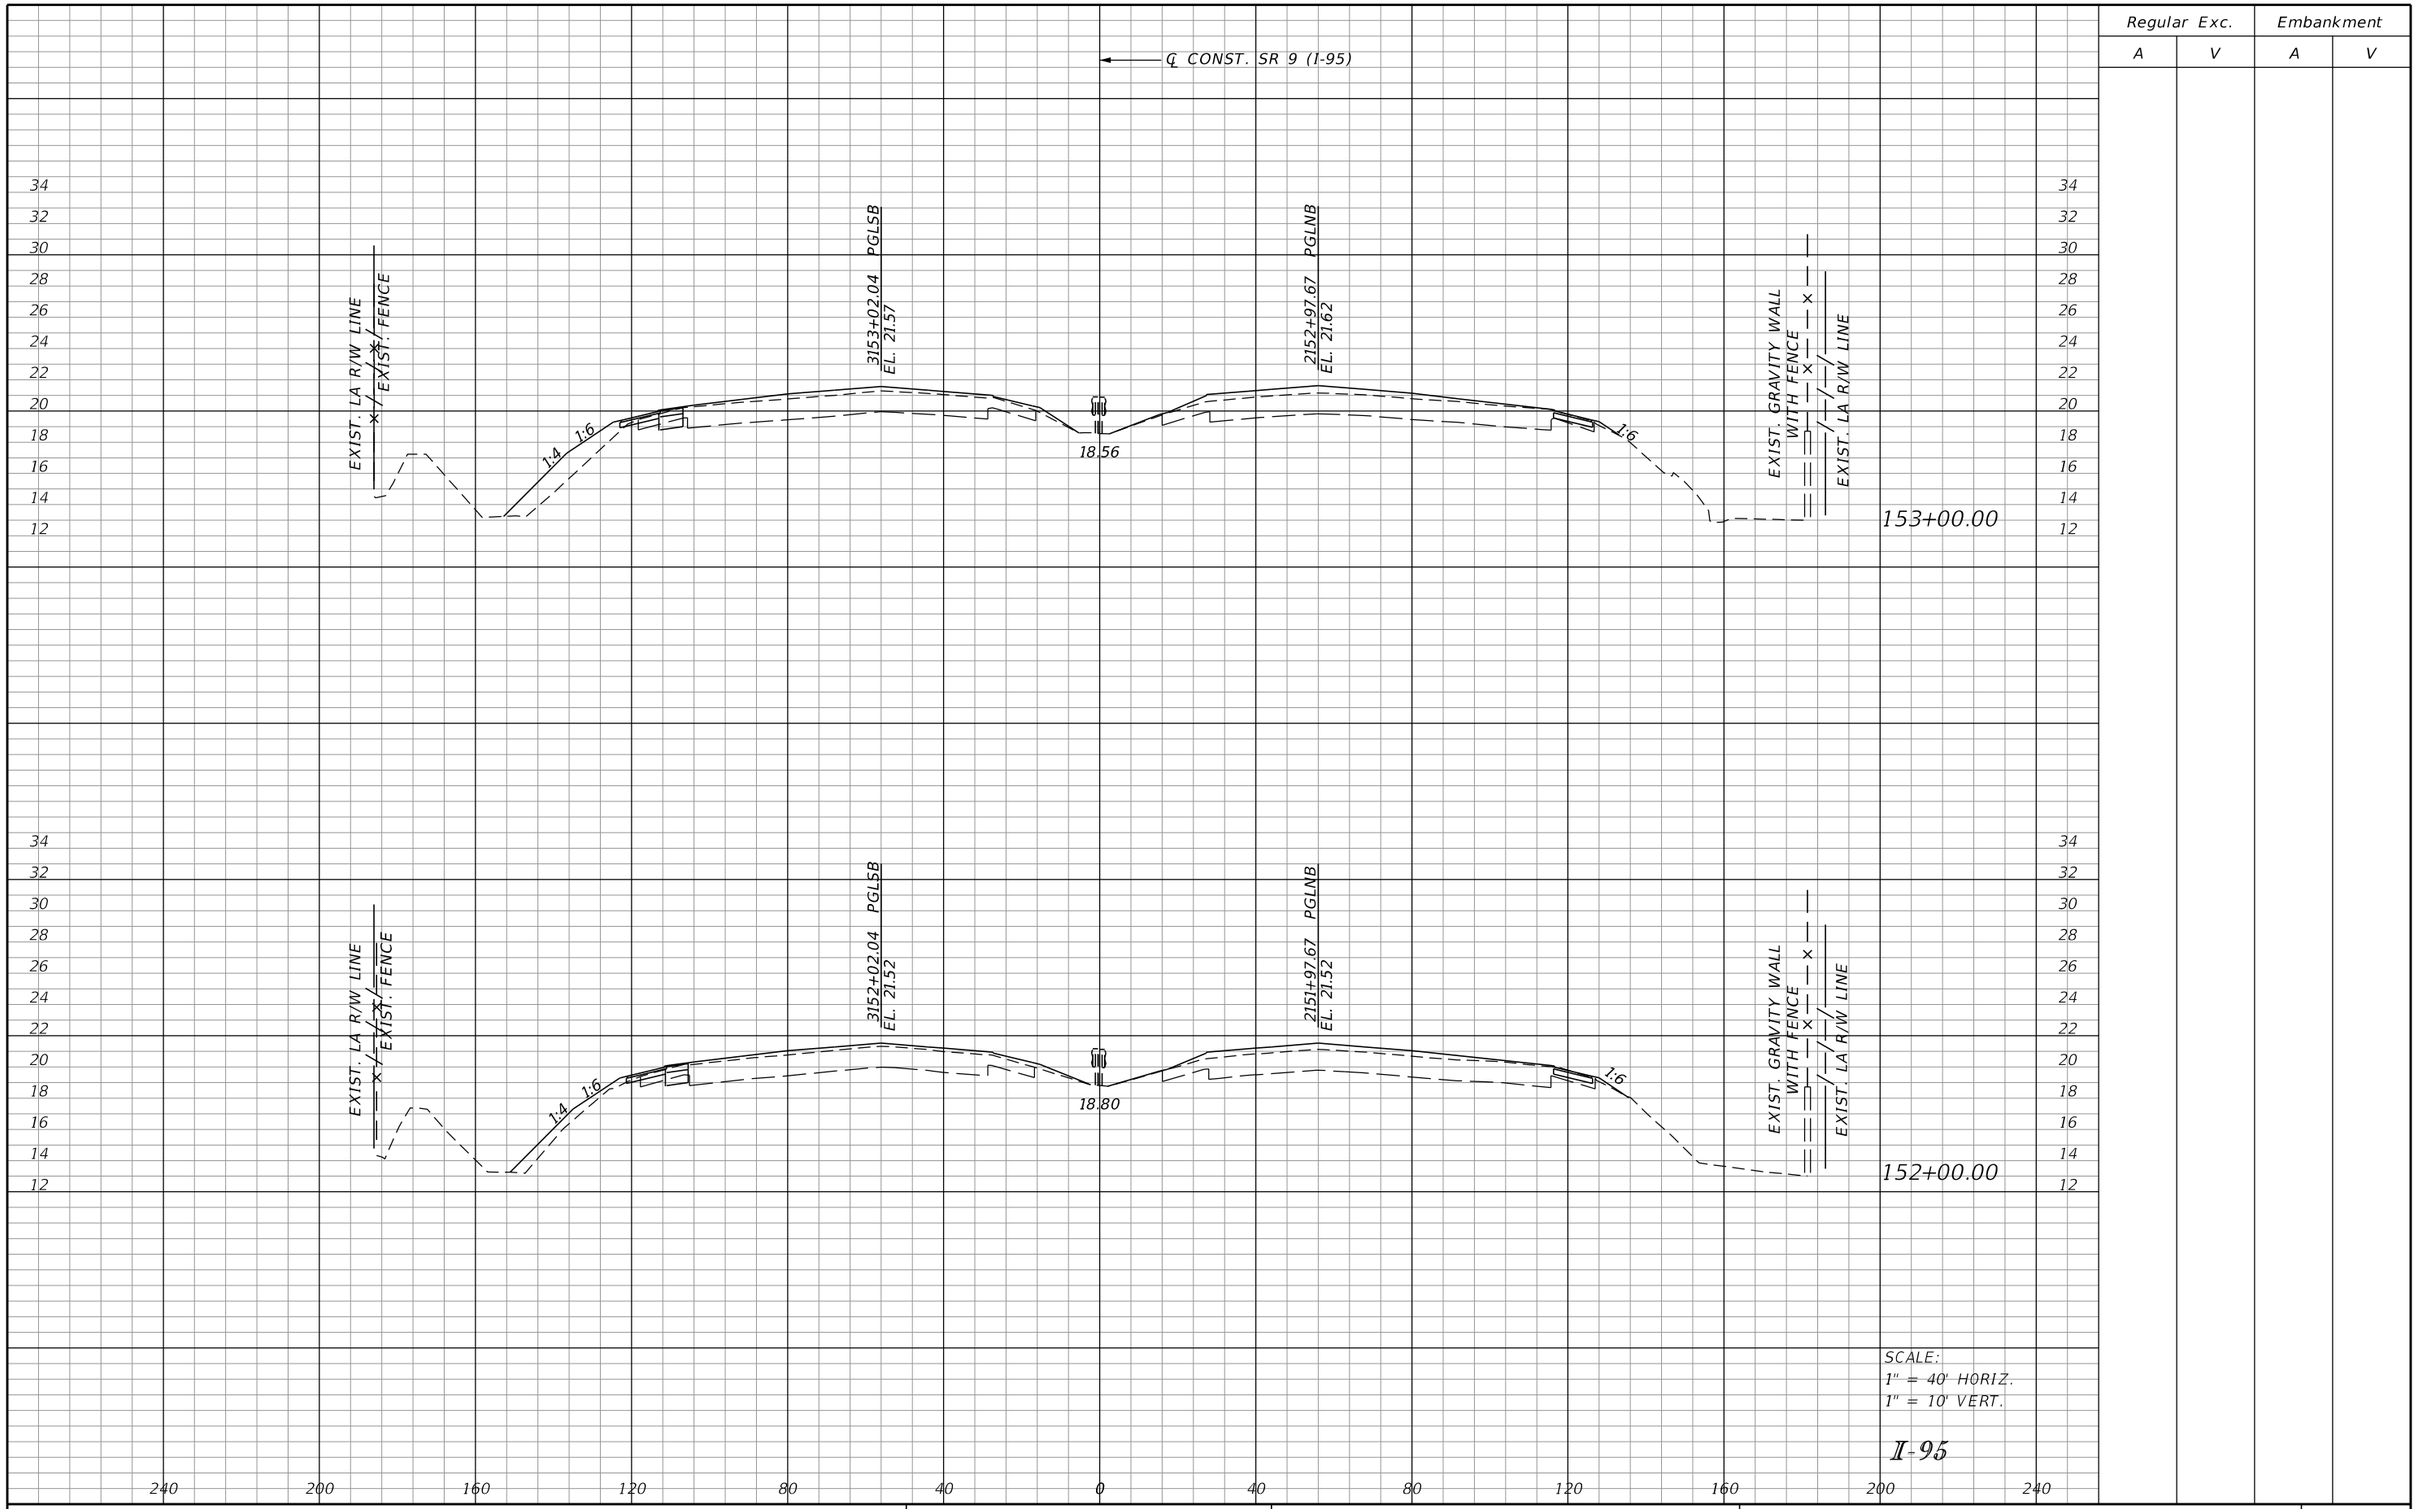

SCALE:
1" = 40' HORIZ.
1" = 10' VERT.

I-95

REVISIONS			
DATE	DESCRIPTION	DATE	DESCRIPTION

DOUGLAS R. GREEN, P.E.
P.E. LICENSE NUMBER 42579
RS&H, INC.
3125 W. COMMERCIAL BLVD., SUITE 130
FORT LAUDERDALE, FL 33309-3451
CERTIFICATE OF AUTHORIZATION 5620

STATE OF FLORIDA
DEPARTMENT OF TRANSPORTATION

ROAD NO.	COUNTY	FINANCIAL PROJECT ID
SR 9	PALM BEACH	413265-1-52-01

CROSS SECTIONS

SHEET NO. 187

Regular Exc.		Embankment	
A	V	A	V

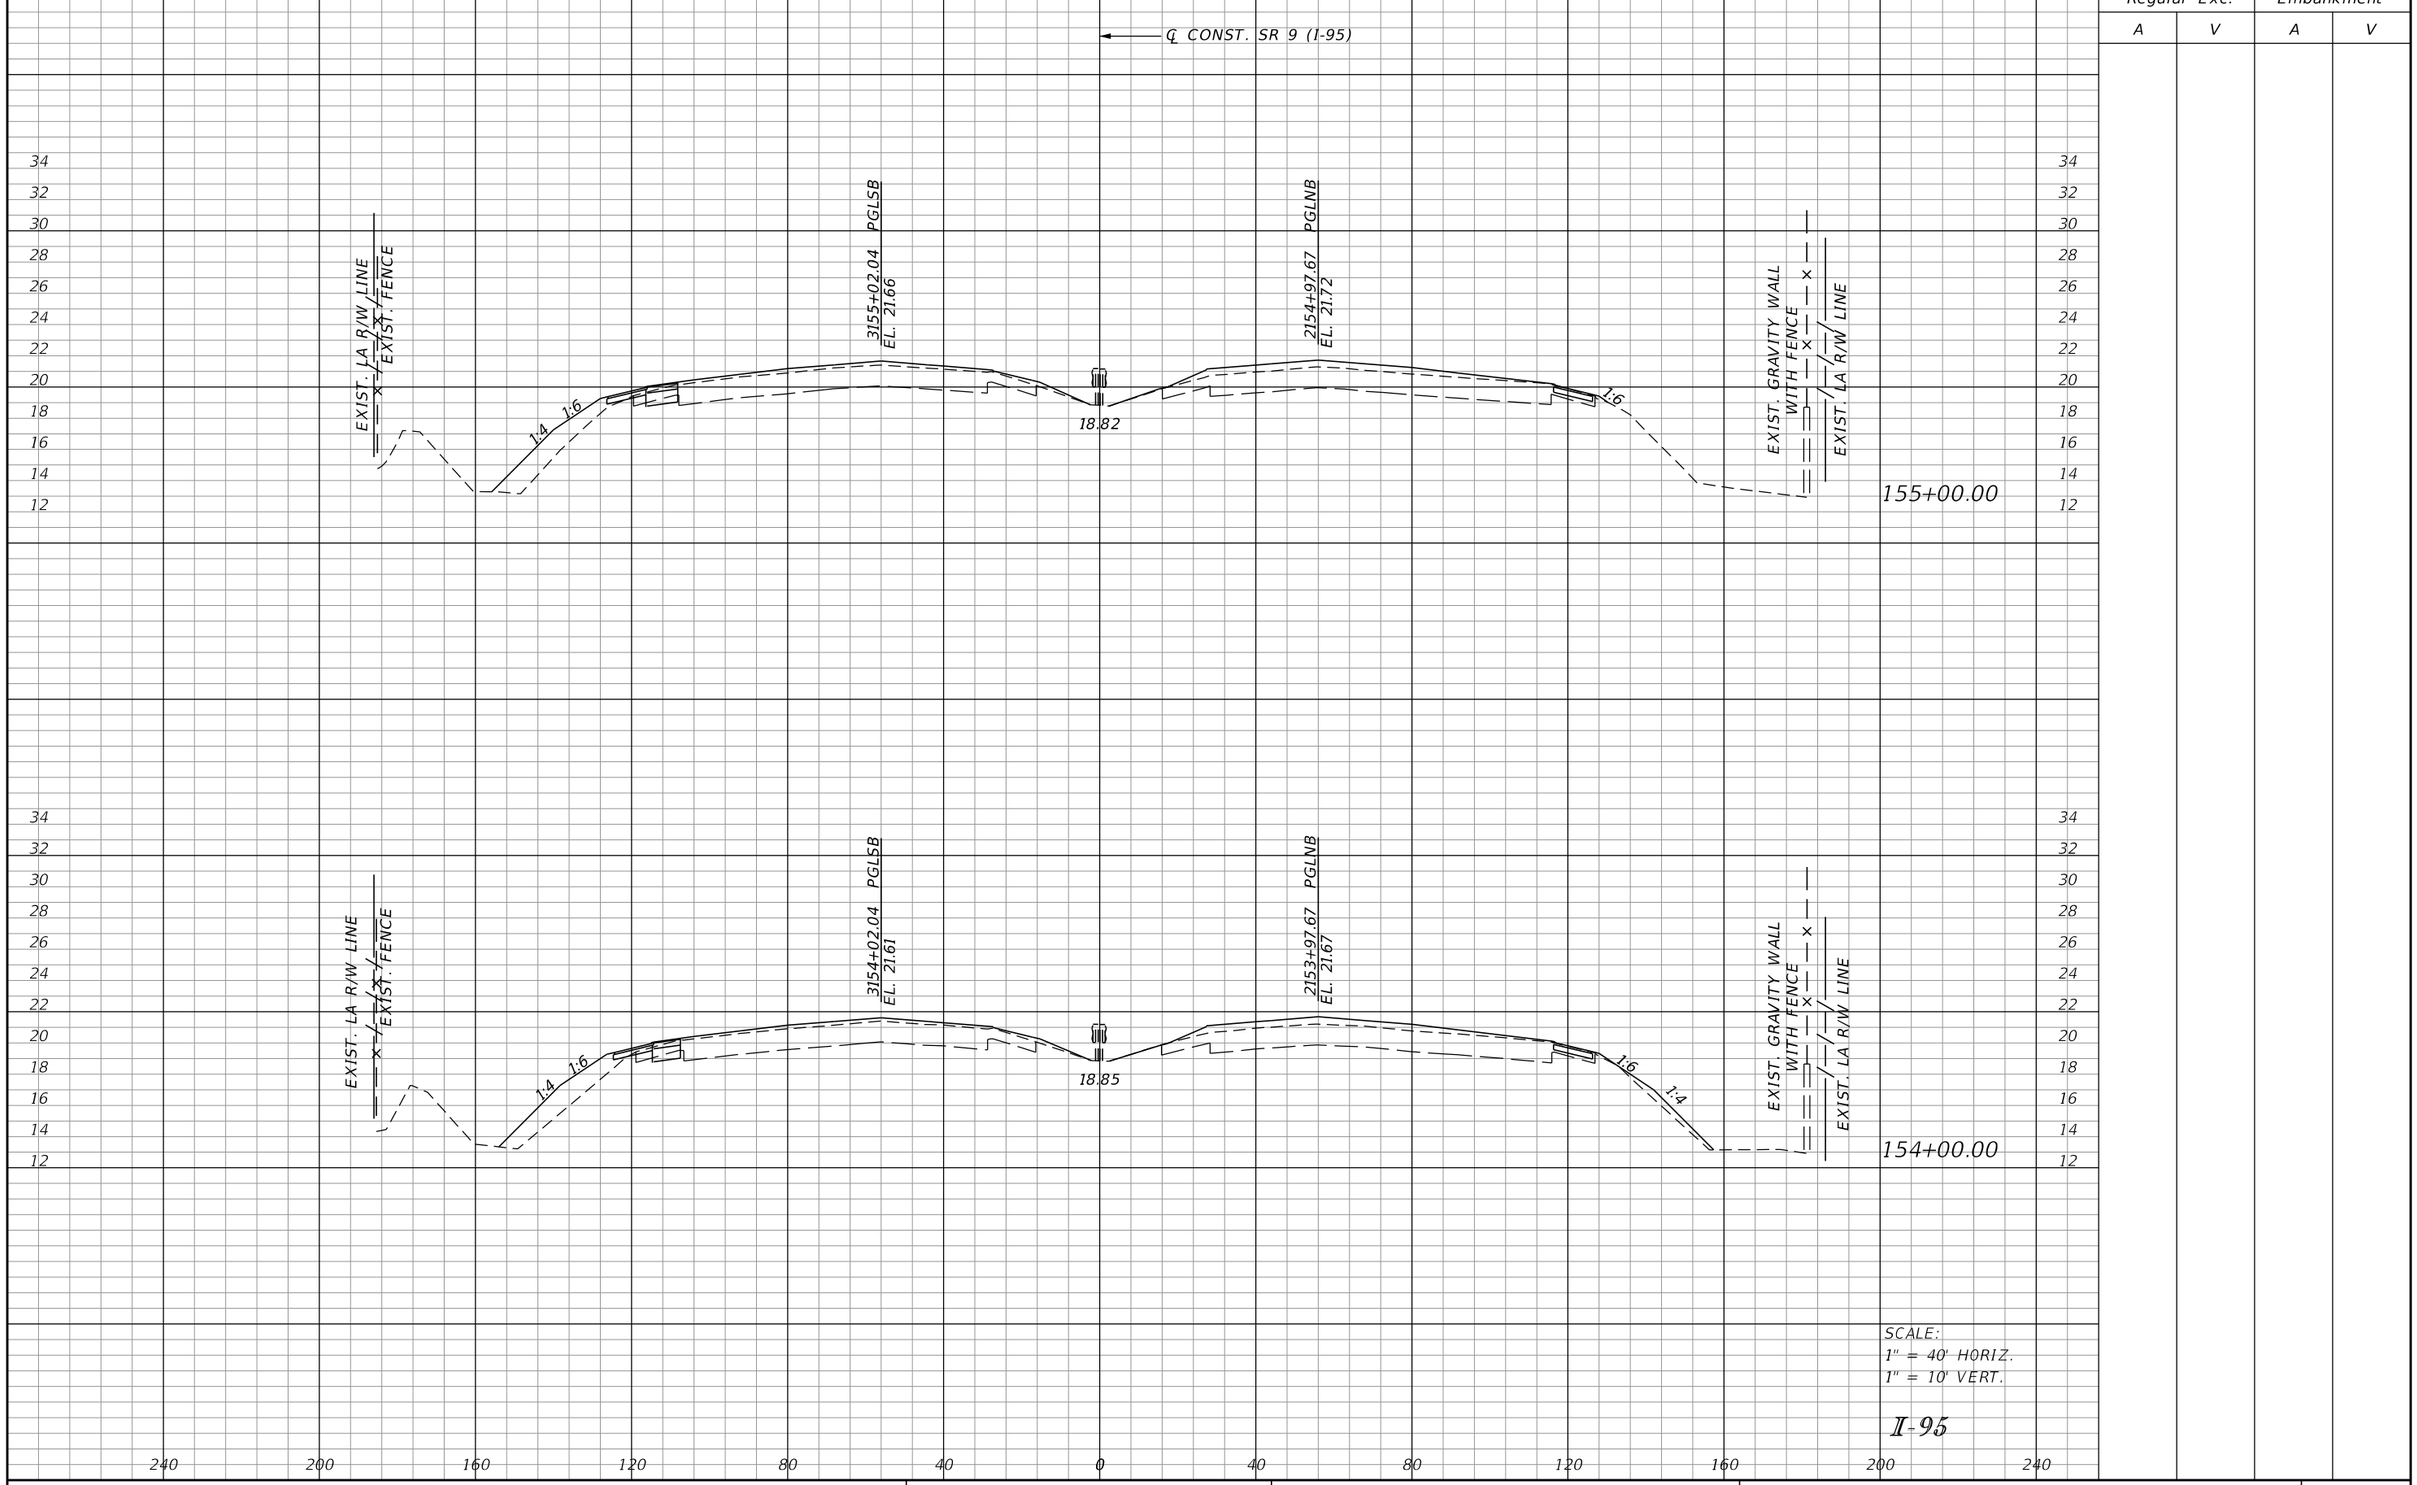

SCALE:
1" = 40' HORIZ.
1" = 10' VERT.

I-95

REVISIONS			
DATE	DESCRIPTION	DATE	DESCRIPTION

DOUGLAS R. GREEN, P.E.
P.E. LICENSE NUMBER 42579
RS&H, INC.
3125 W. COMMERCIAL BLVD., SUITE 130
FORT LAUDERDALE, FL 33309-3451
CERTIFICATE OF AUTHORIZATION 5620

STATE OF FLORIDA
DEPARTMENT OF TRANSPORTATION

ROAD NO.	COUNTY	FINANCIAL PROJECT ID
SR 9	PALM BEACH	413265-1-52-01

CROSS SECTIONS

SHEET NO.
188

Regular Exc.		Embankment	
A	V	A	V

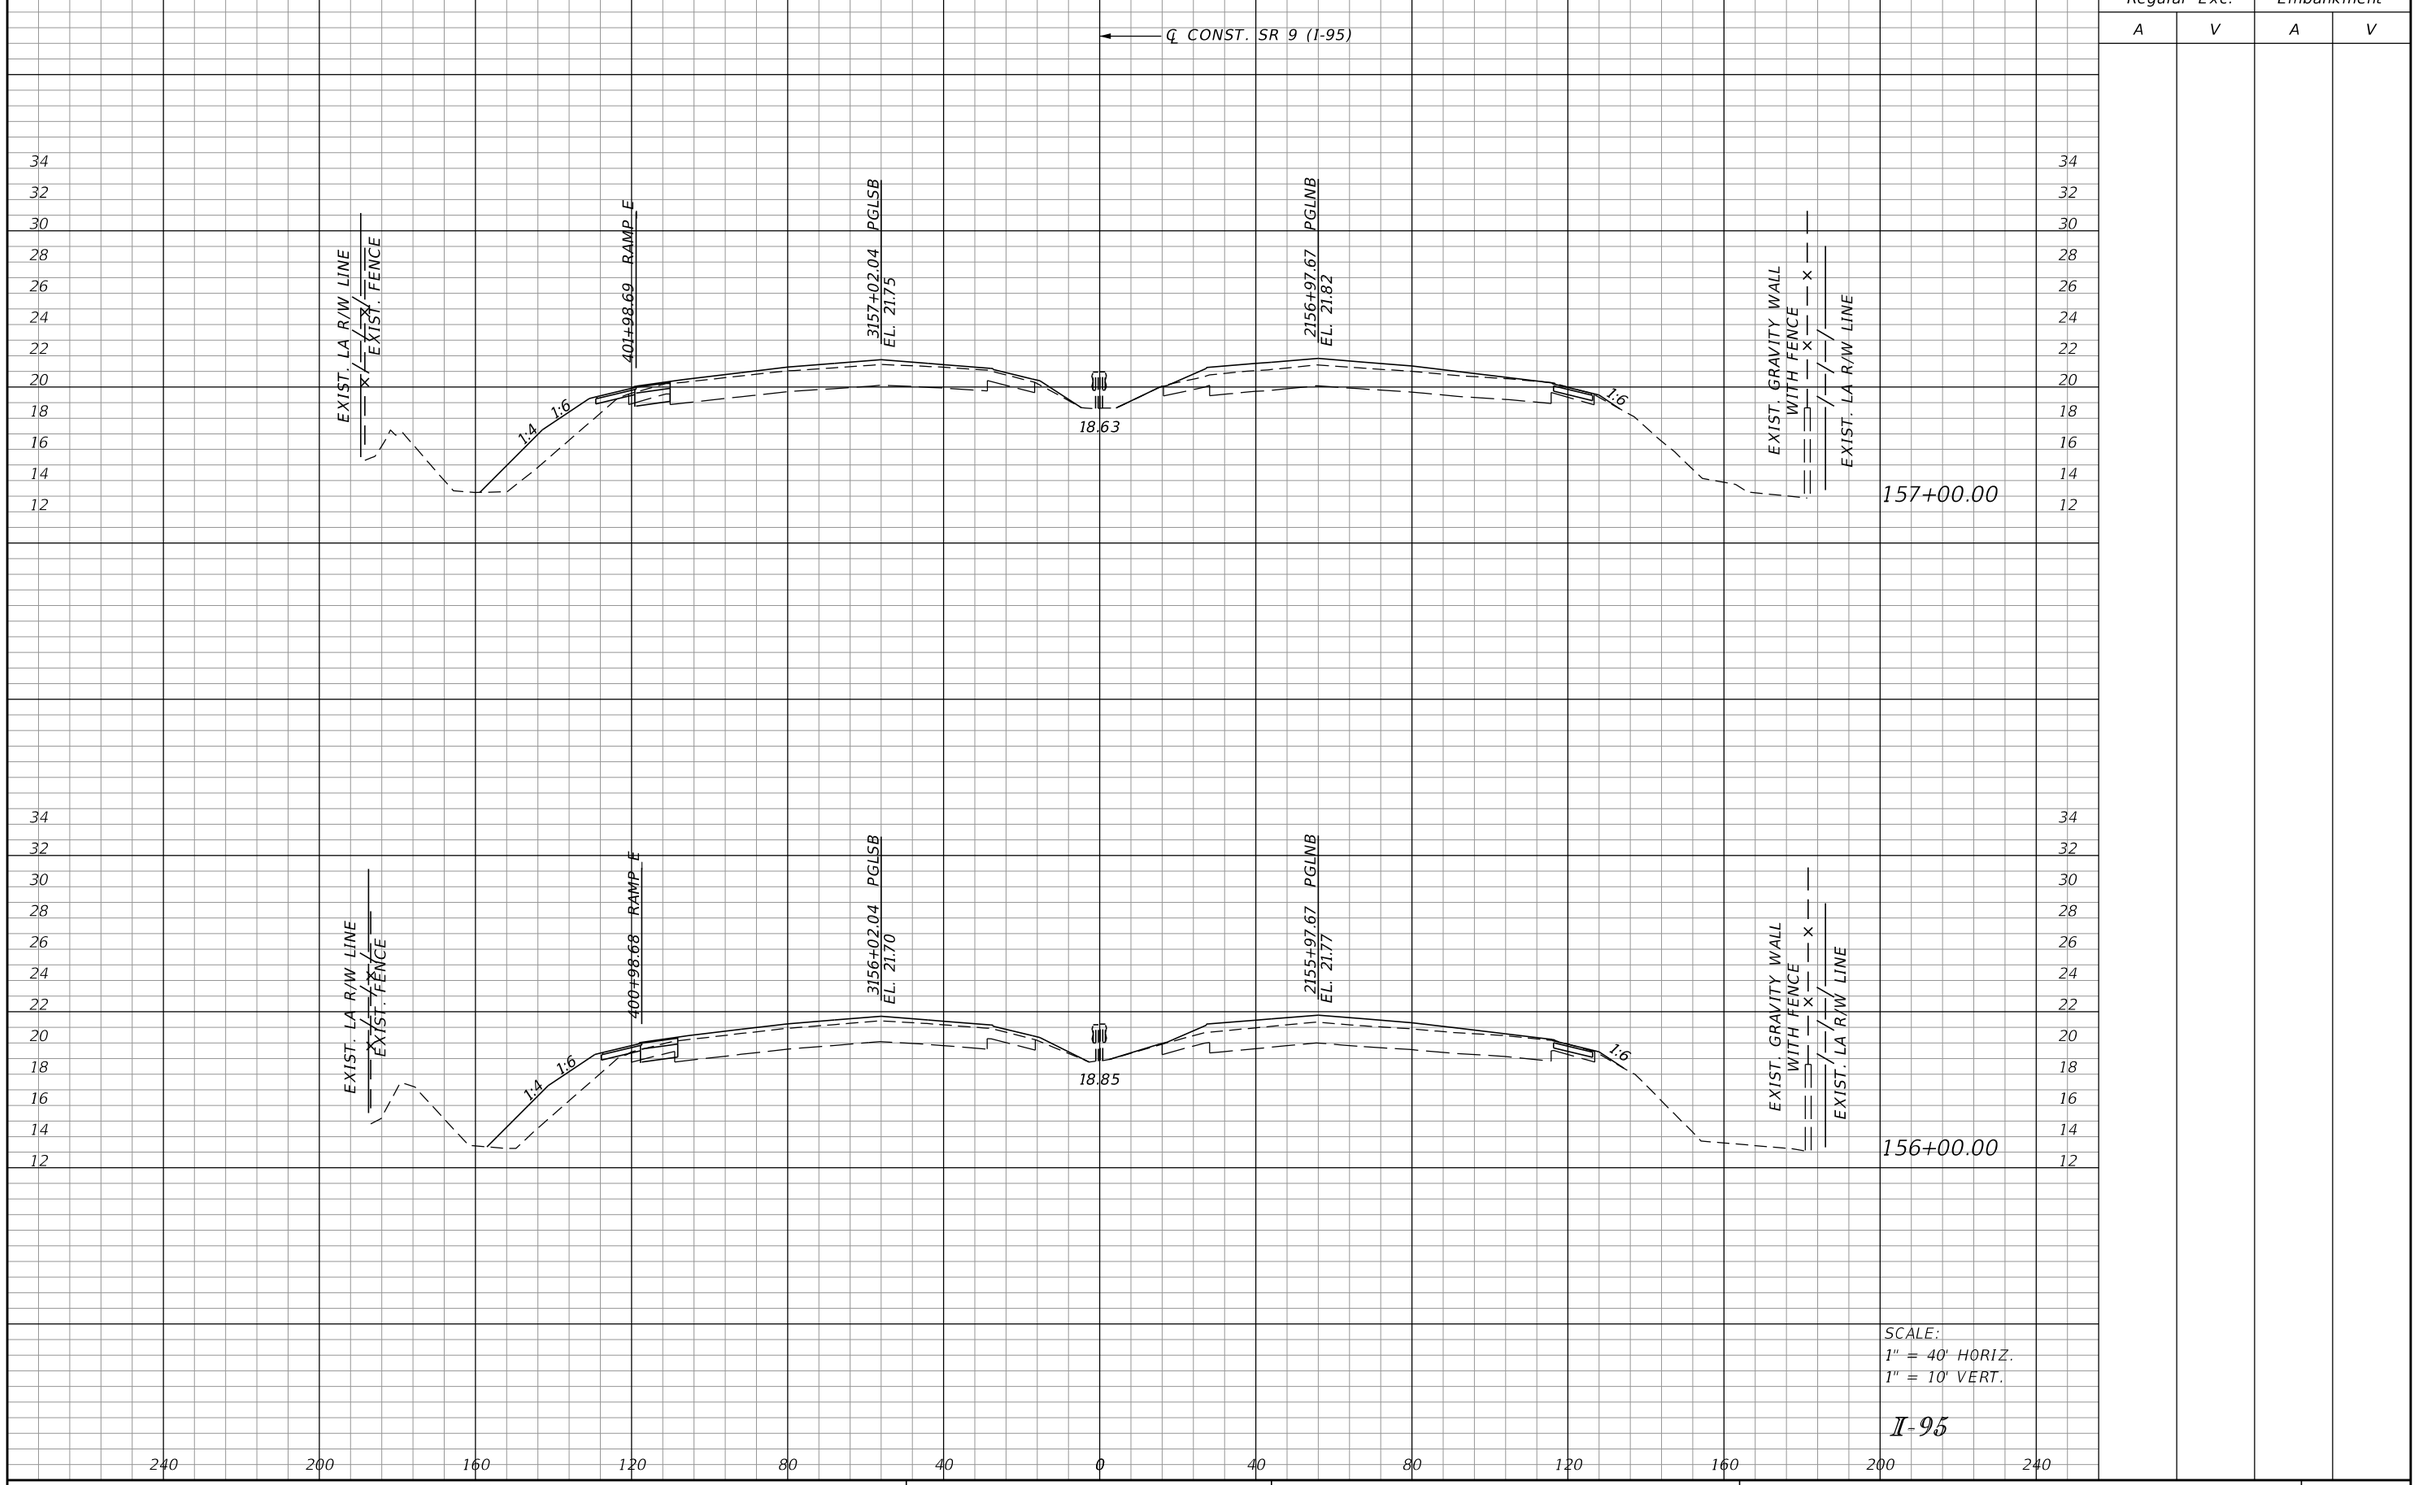

SCALE:
1" = 40' HORIZ.
1" = 10' VERT.

I-95

REVISIONS			
DATE	DESCRIPTION	DATE	DESCRIPTION

DOUGLAS R. GREEN, P.E.
P.E. LICENSE NUMBER 42579
RS&H, INC.
3125 W. COMMERCIAL BLVD., SUITE 130
FORT LAUDERDALE, FL 33309-3451
CERTIFICATE OF AUTHORIZATION 5620

STATE OF FLORIDA
DEPARTMENT OF TRANSPORTATION

ROAD NO.	COUNTY	FINANCIAL PROJECT ID
SR 9	PALM BEACH	413265-1-52-01

CROSS SECTIONS

SHEET NO.
189

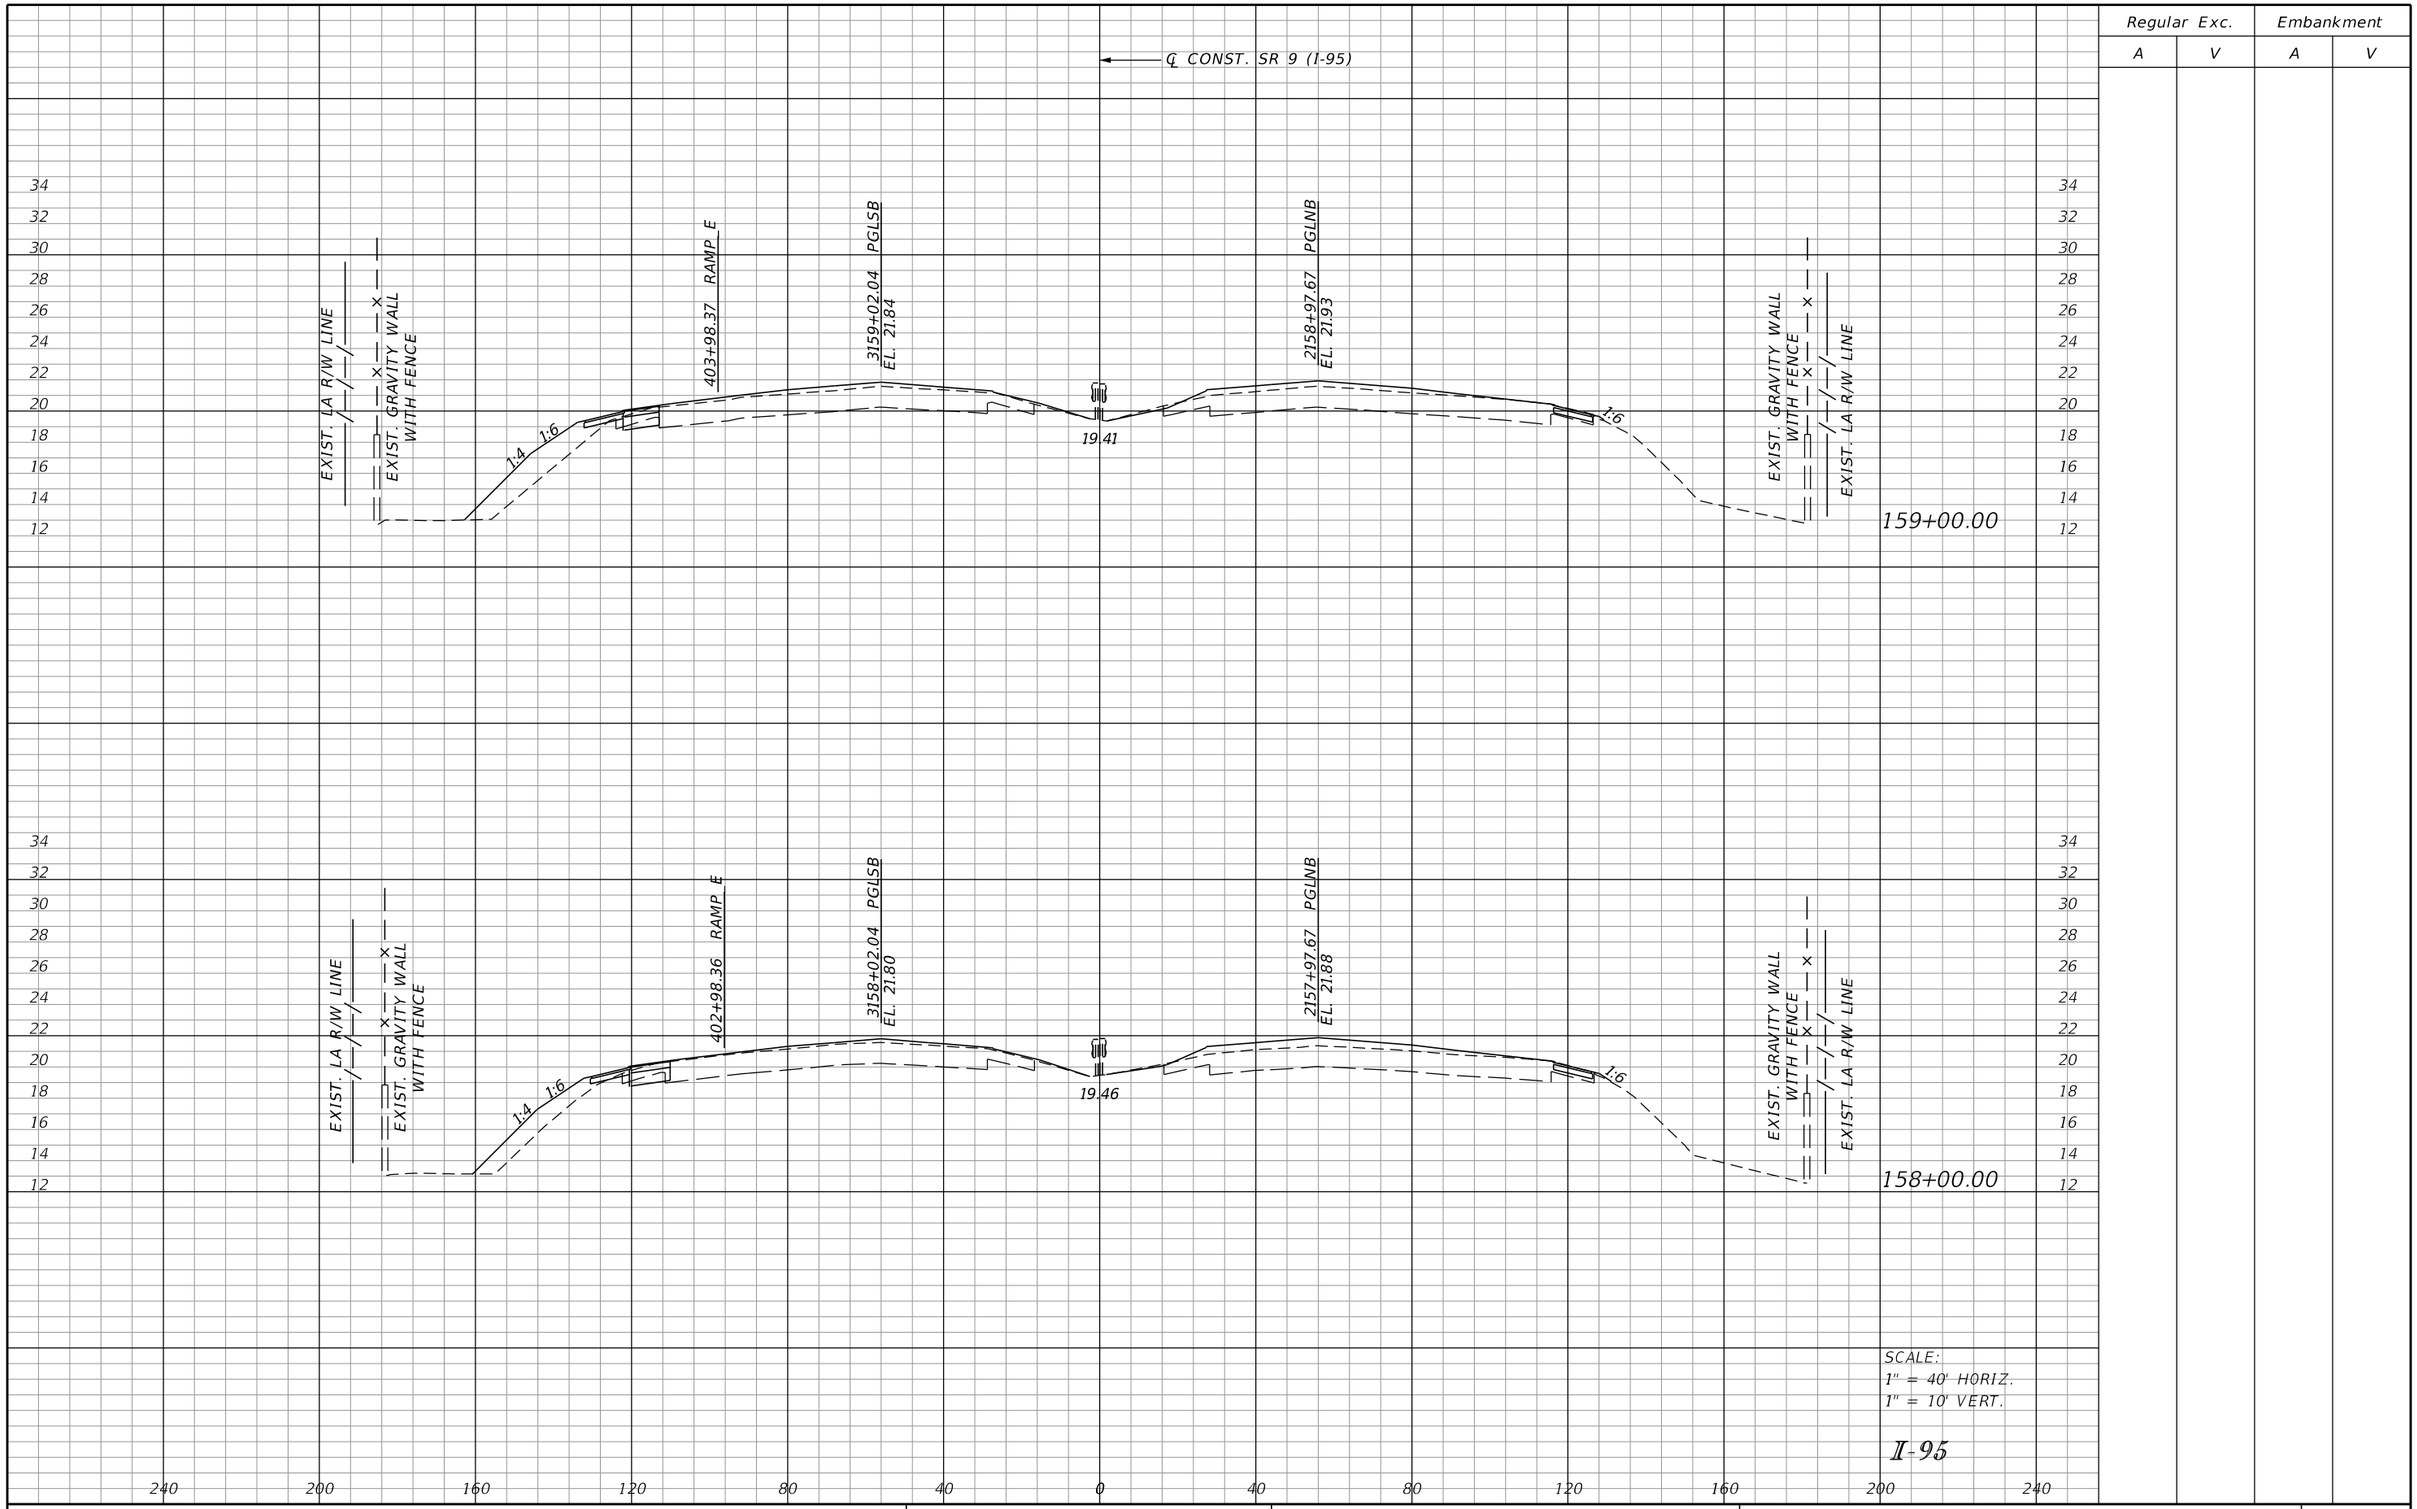

Regular Exc.		Embankment	
A	V	A	V

SCALE:
1" = 40' HORIZ.
1" = 10' VERT.

I-95

REVISIONS			
DATE	DESCRIPTION	DATE	DESCRIPTION

DOUGLAS R. GREEN, P.E.
P.E. LICENSE NUMBER 42579
RS&H, INC.
3125 W. COMMERCIAL BLVD., SUITE 130
FORT LAUDERDALE, FL 33309-3451
CERTIFICATE OF AUTHORIZATION 5620

STATE OF FLORIDA
DEPARTMENT OF TRANSPORTATION

ROAD NO.	COUNTY	FINANCIAL PROJECT ID
SR 9	PALM BEACH	413265-1-52-01

CROSS SECTIONS

SHEET NO.
190

Regular Exc.		Embankment	
A	V	A	V

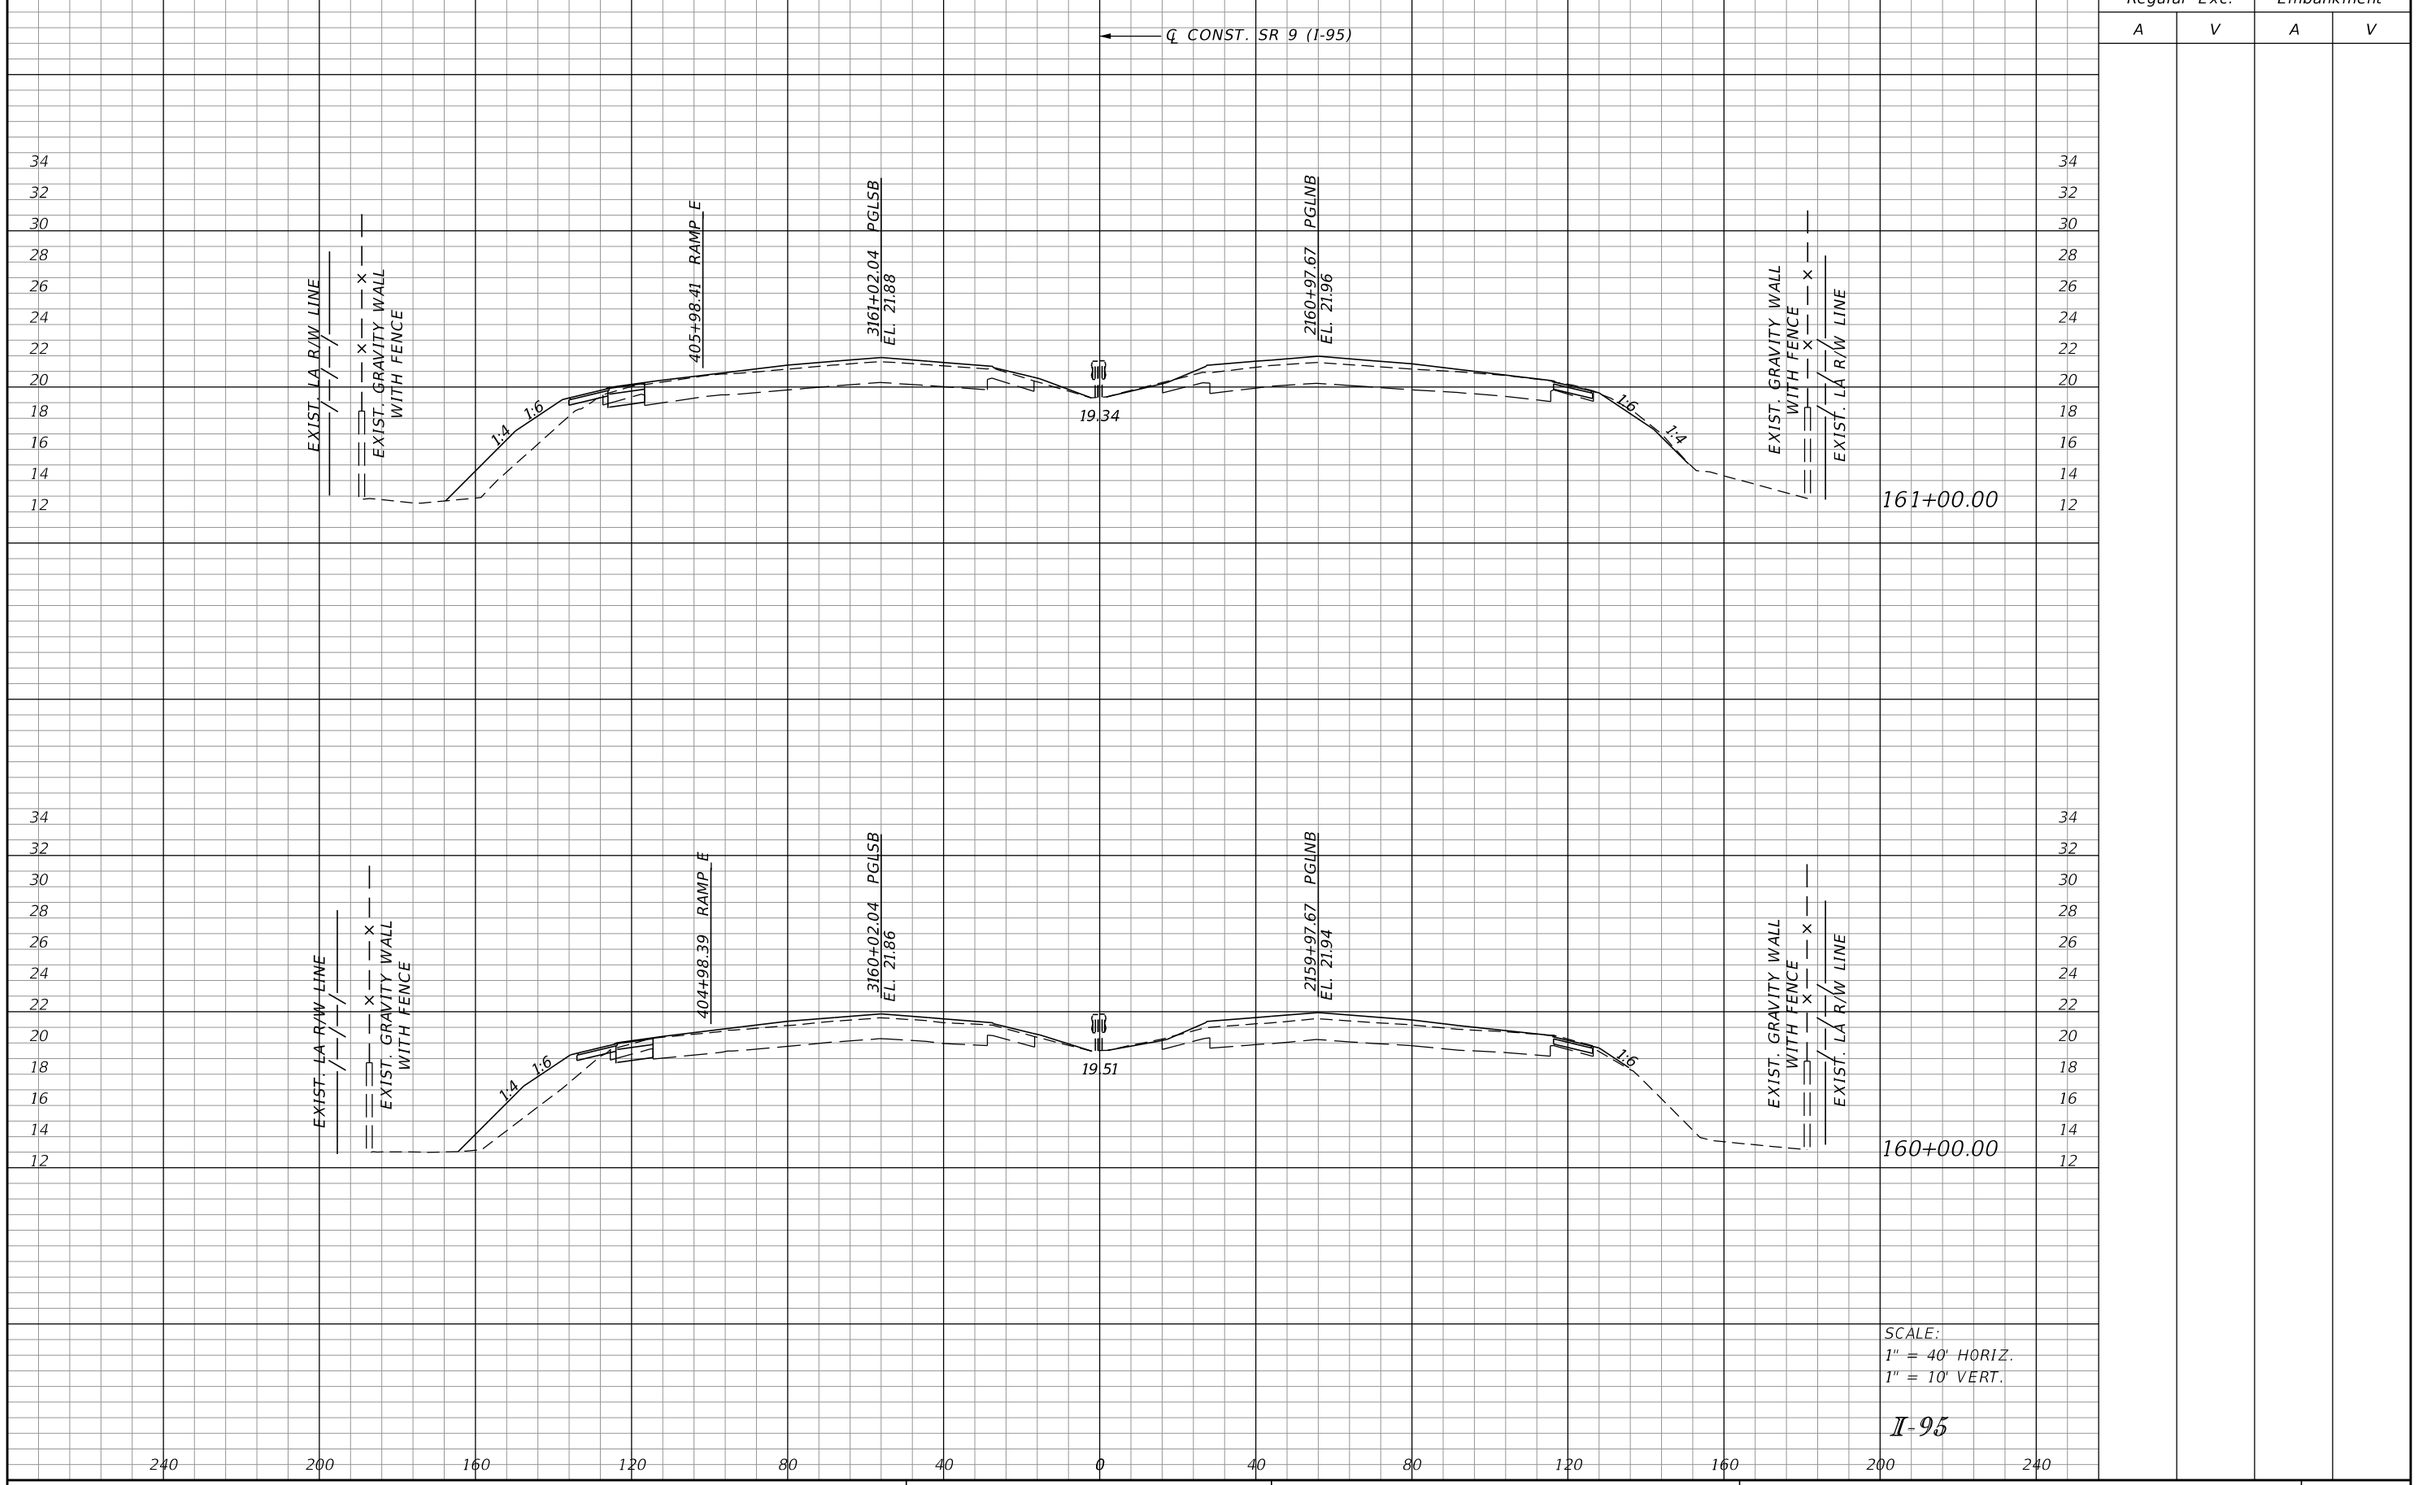

SCALE:
1" = 40' HORIZ.
1" = 10' VERT.

I-95

REVISIONS			
DATE	DESCRIPTION	DATE	DESCRIPTION

DOUGLAS R. GREEN, P.E.
P.E. LICENSE NUMBER 42579
RS&H, INC.
3125 W. COMMERCIAL BLVD., SUITE 130
FORT LAUDERDALE, FL 33309-3451
CERTIFICATE OF AUTHORIZATION 5620

STATE OF FLORIDA
DEPARTMENT OF TRANSPORTATION

ROAD NO.	COUNTY	FINANCIAL PROJECT ID
SR 9	PALM BEACH	413265-1-52-01

CROSS SECTIONS

SHEET NO.
191

Regular Exc.		Embankment	
A	V	A	V

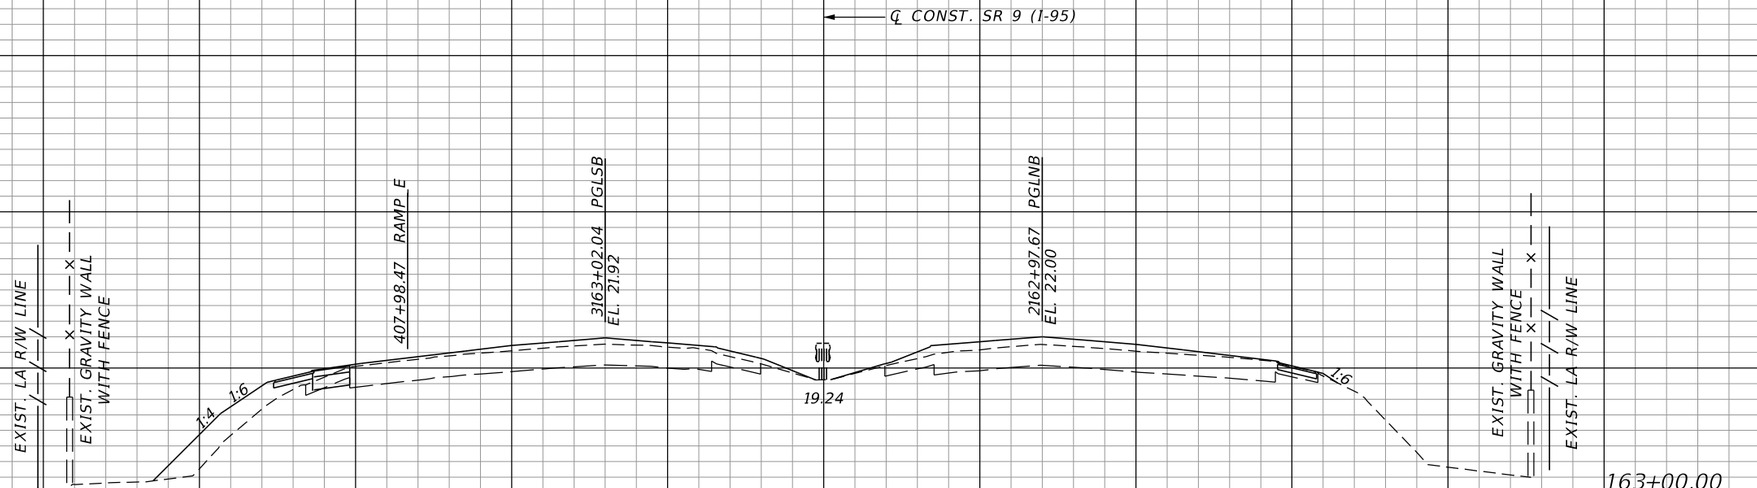

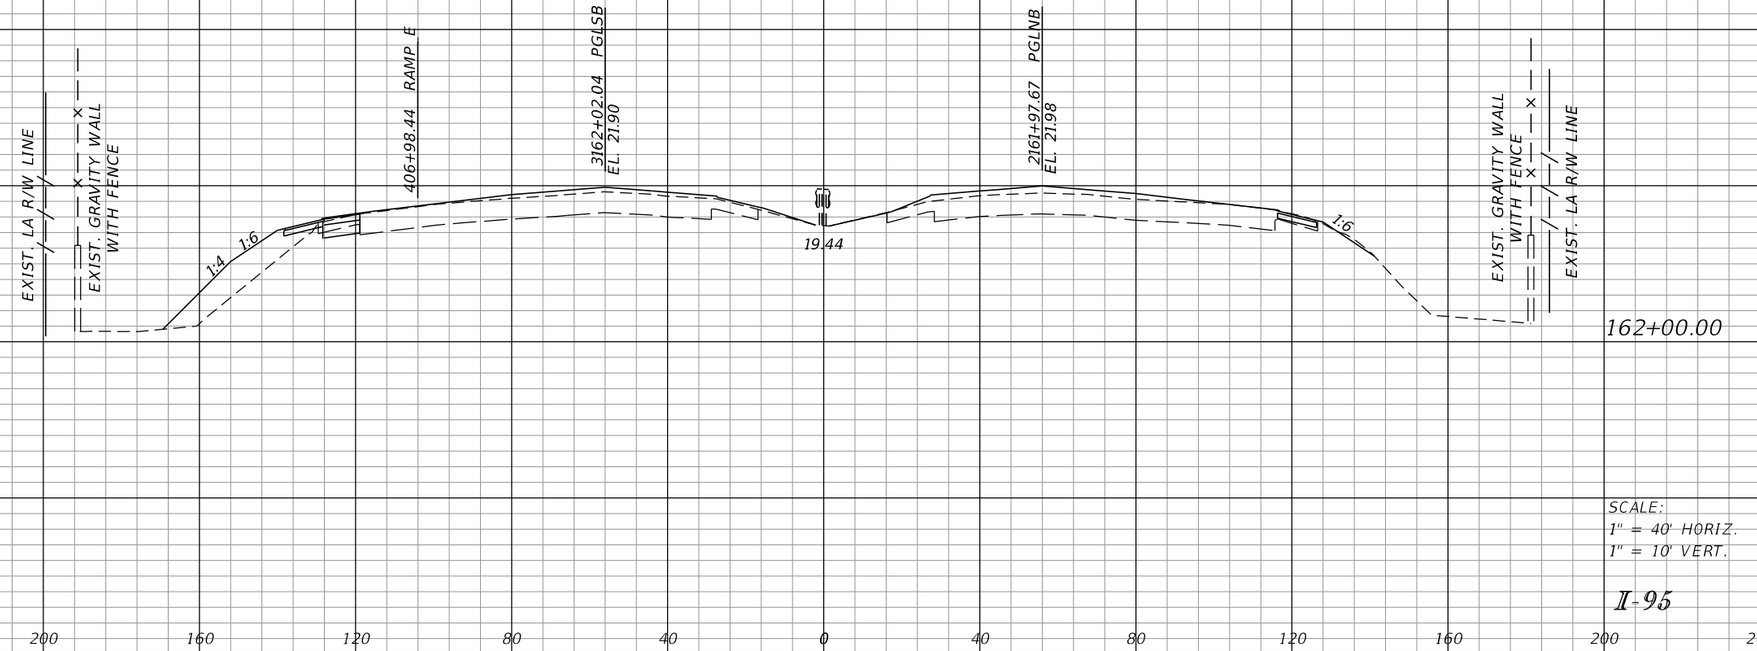

SCALE:
1" = 40' HORIZ.
1" = 10' VERT.

I-95

REVISIONS			
DATE	DESCRIPTION	DATE	DESCRIPTION

DOUGLAS R. GREEN, P.E.
P.E. LICENSE NUMBER 42579
RS&H, INC.
3125 W. COMMERCIAL BLVD., SUITE 130
FORT LAUDERDALE, FL 33309-3451
CERTIFICATE OF AUTHORIZATION 5620

STATE OF FLORIDA
DEPARTMENT OF TRANSPORTATION

ROAD NO.	COUNTY	FINANCIAL PROJECT ID
SR 9	PALM BEACH	413265-1-52-01

CROSS SECTIONS

SHEET NO.
192

Regular Exc.		Embankment	
A	V	A	V

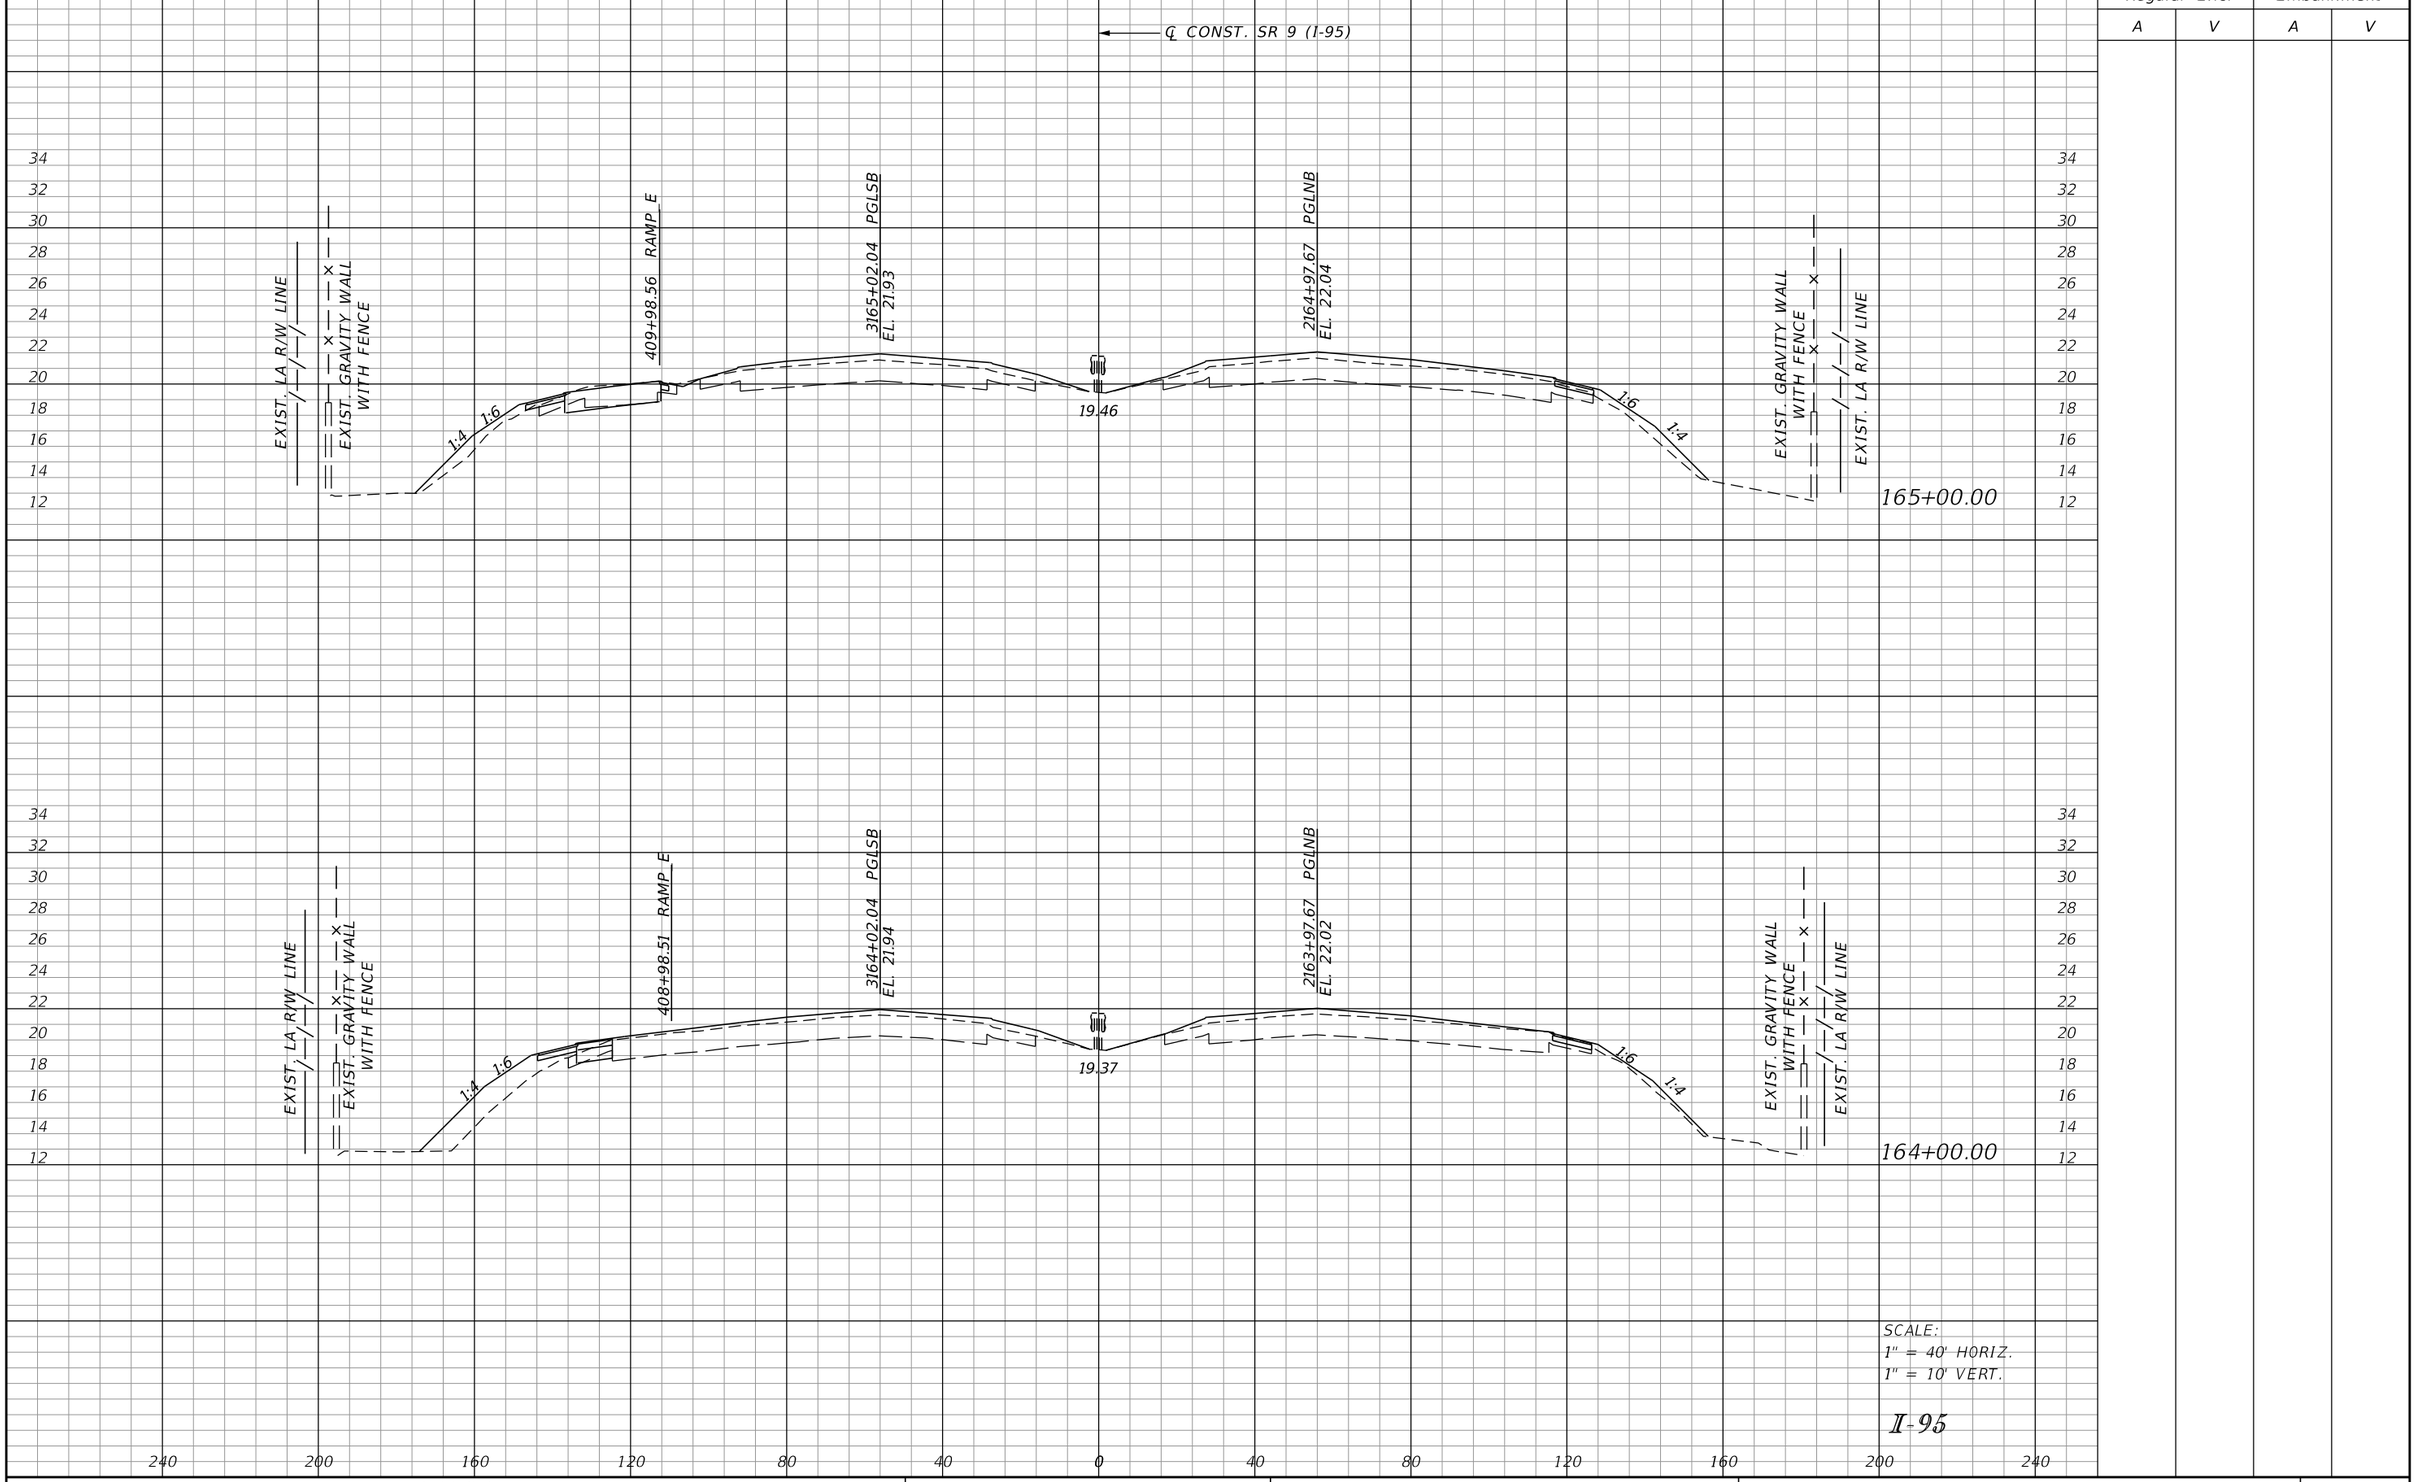

SCALE:
1" = 40' HORIZ.
1" = 10' VERT.

I-95

REVISIONS			
DATE	DESCRIPTION	DATE	DESCRIPTION

DOUGLAS R. GREEN, P.E.
P.E. LICENSE NUMBER 42579
RS&H, INC.
3125 W. COMMERCIAL BLVD., SUITE 130
FORT LAUDERDALE, FL 33309-3451
CERTIFICATE OF AUTHORIZATION 5620

STATE OF FLORIDA
DEPARTMENT OF TRANSPORTATION

ROAD NO.	COUNTY	FINANCIAL PROJECT ID
SR 9	PALM BEACH	413265-1-52-01

CROSS SECTIONS

SHEET NO.
193

Regular Exc.		Embankment	
A	V	A	V

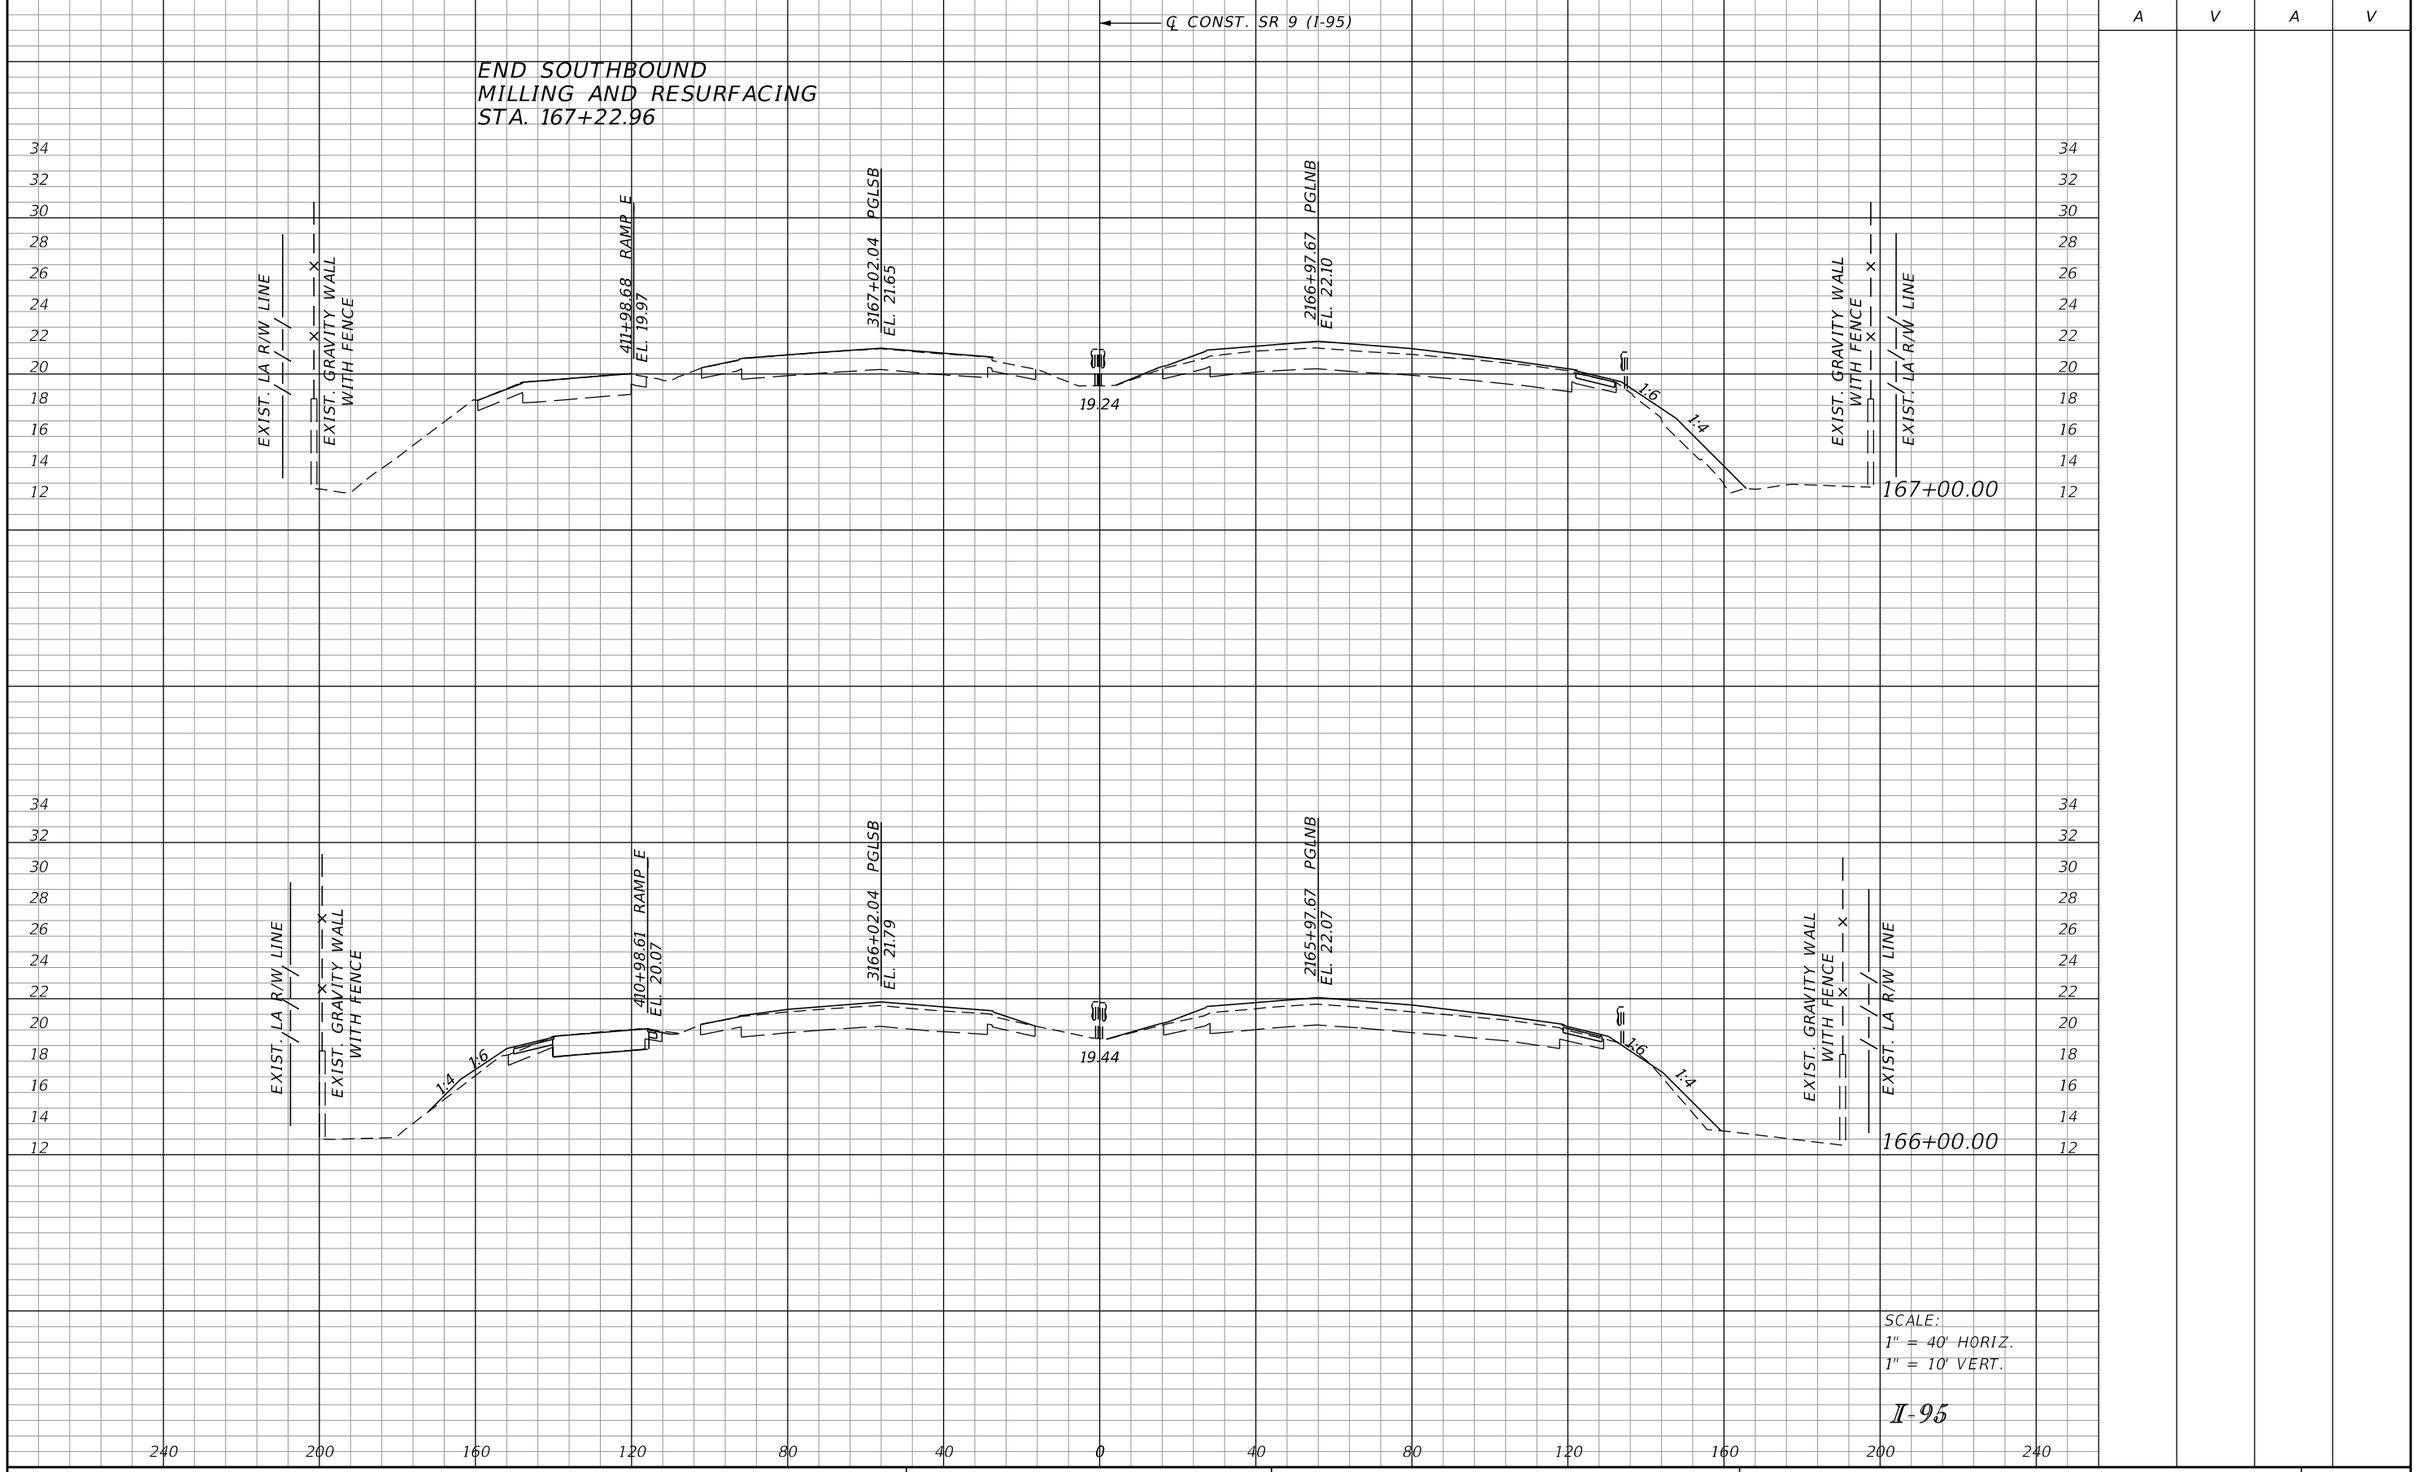

REVISIONS			
DATE	DESCRIPTION	DATE	DESCRIPTION

DOUGLAS R. GREEN, P.E.
P.E. LICENSE NUMBER 42579
RS&H, INC.
3125 W. COMMERCIAL BLVD., SUITE 130
FORT LAUDERDALE, FL 33309-3451
CERTIFICATE OF AUTHORIZATION 5620

STATE OF FLORIDA
DEPARTMENT OF TRANSPORTATION

ROAD NO.	COUNTY	FINANCIAL PROJECT ID
SR 9	PALM BEACH	413265-1-52-01

CROSS SECTIONS

SHEET NO. 194

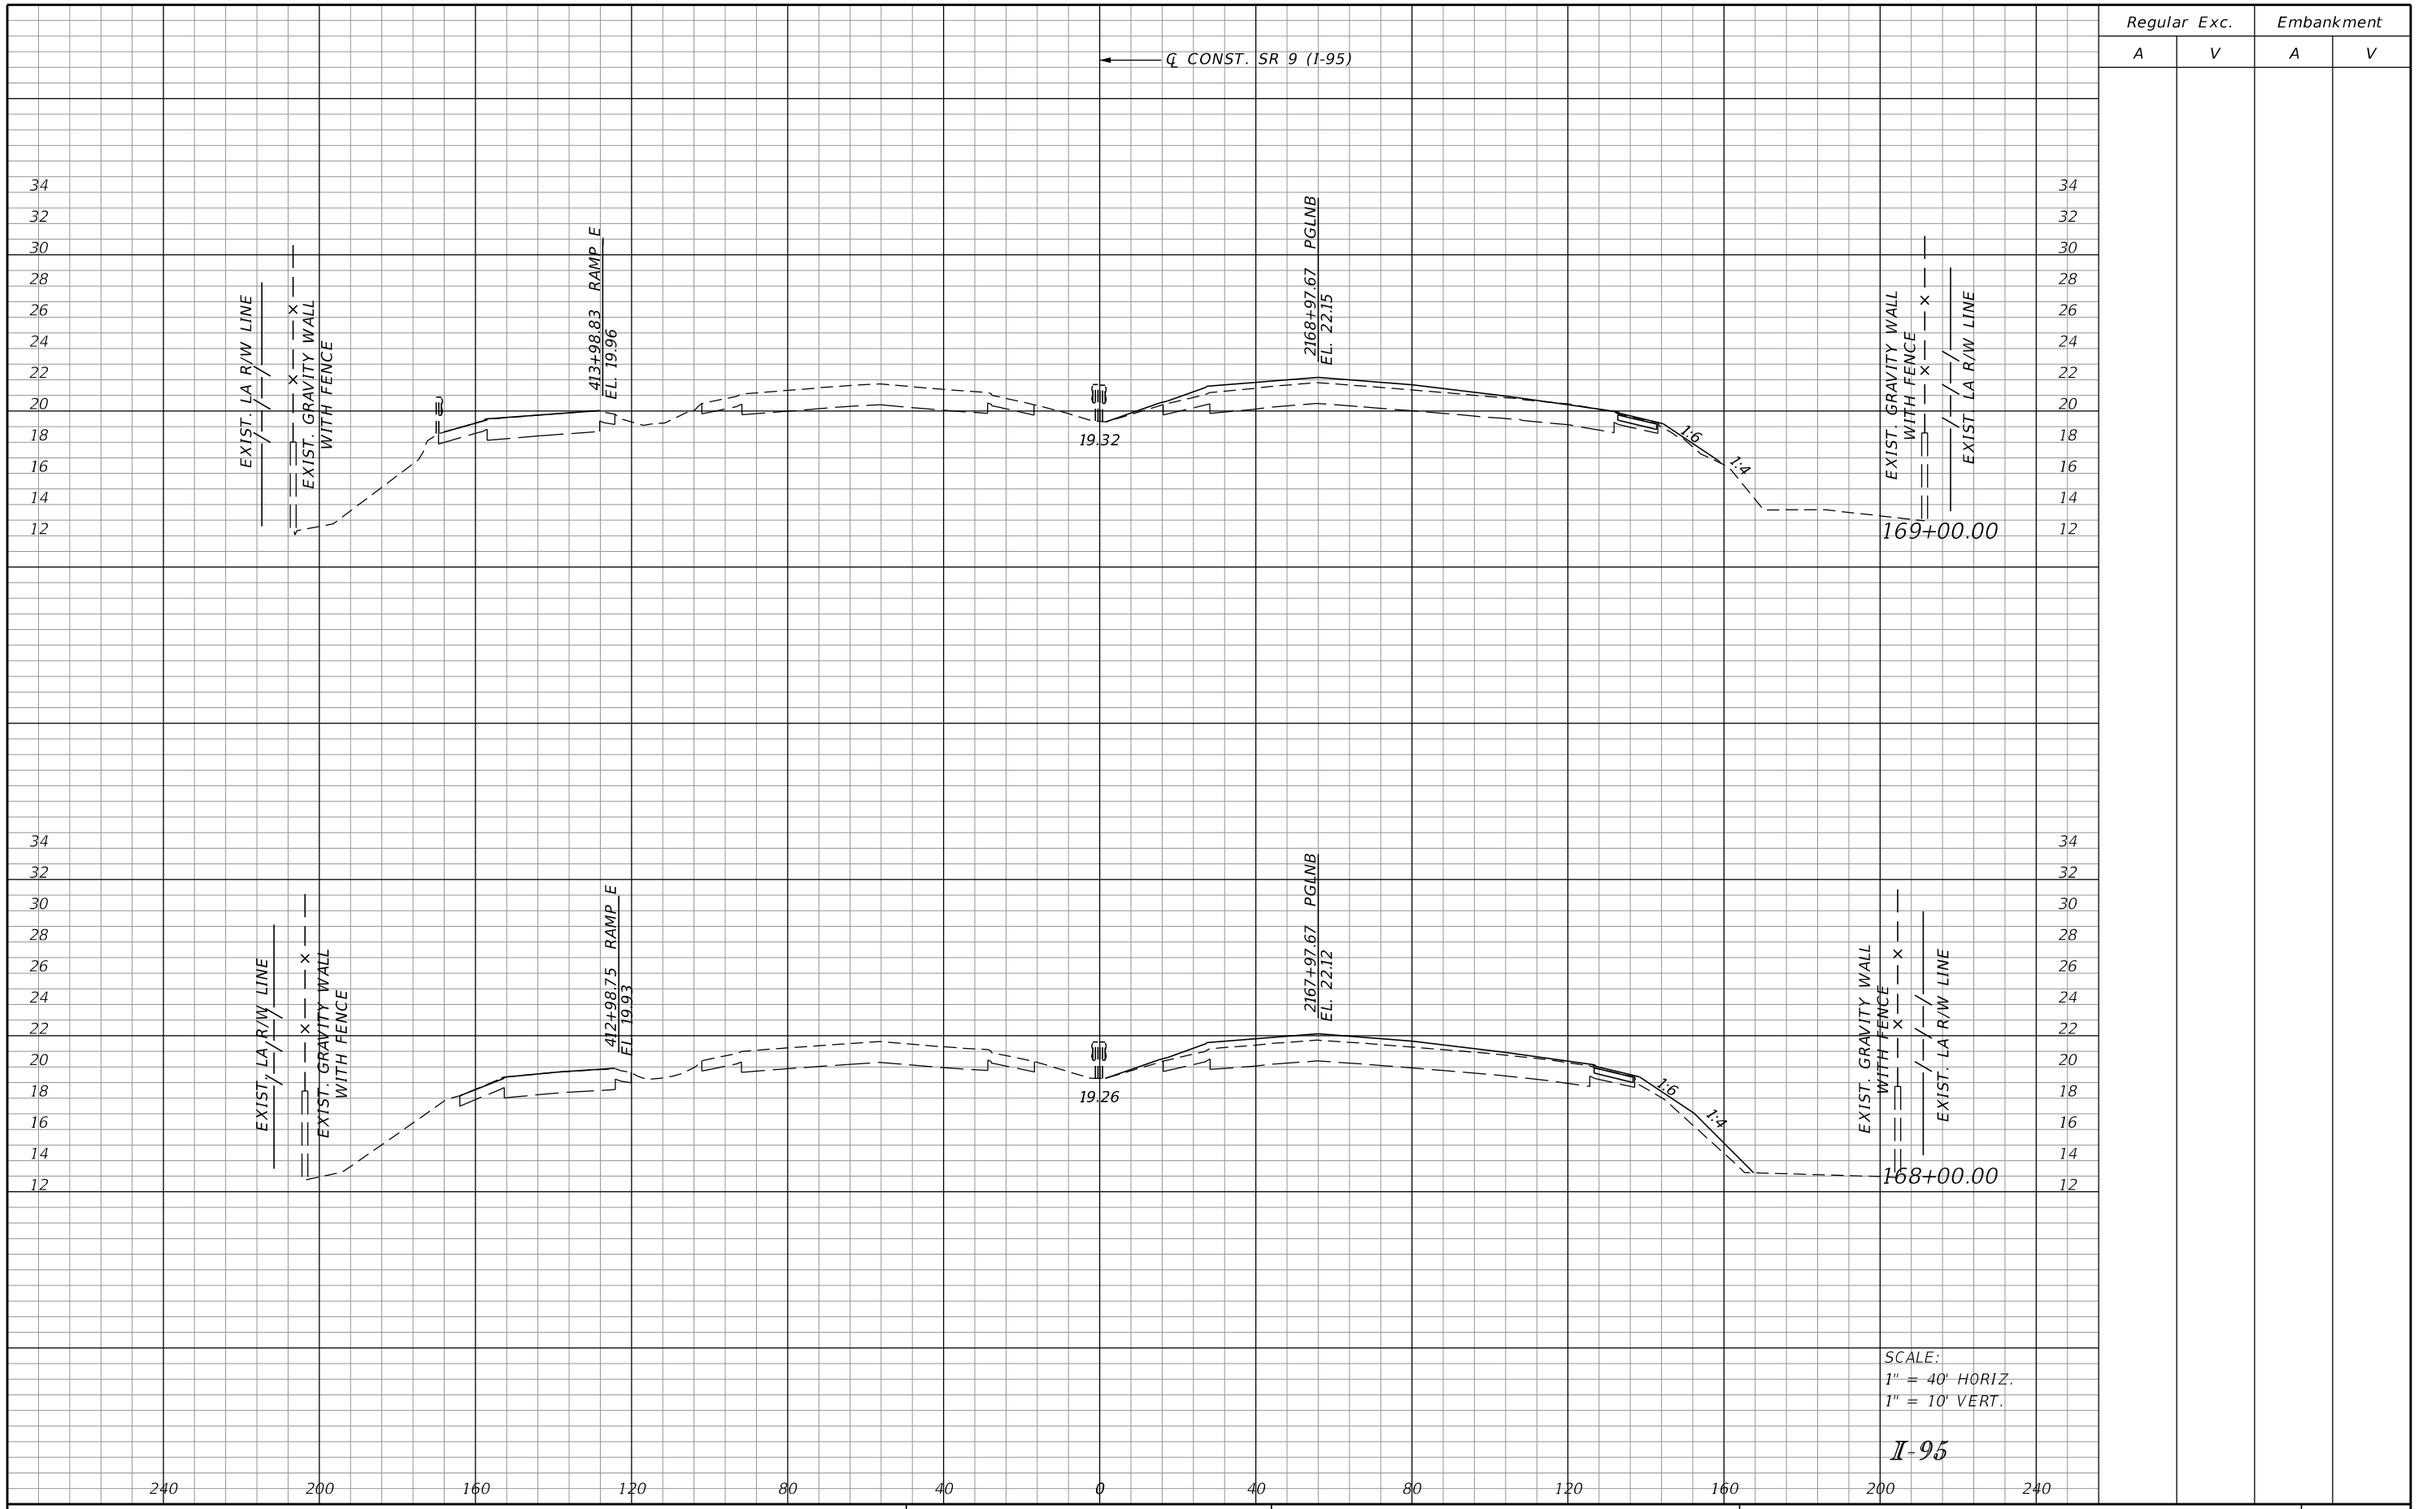

Regular Exc.		Embankment	
A	V	A	V

SCALE:
1" = 40' HORIZ.
1" = 10' VERT.

I-95

REVISIONS			
DATE	DESCRIPTION	DATE	DESCRIPTION

DOUGLAS R. GREEN, P.E.
P.E. LICENSE NUMBER 42579
RS&H, INC.
3125 W. COMMERCIAL BLVD., SUITE 130
FORT LAUDERDALE, FL 33309-3451
CERTIFICATE OF AUTHORIZATION 5620

STATE OF FLORIDA
DEPARTMENT OF TRANSPORTATION

ROAD NO.	COUNTY	FINANCIAL PROJECT ID
SR 9	PALM BEACH	413265-1-52-01

CROSS SECTIONS

SHEET NO. 195

Regular Exc.		Embankment	
A	V	A	V

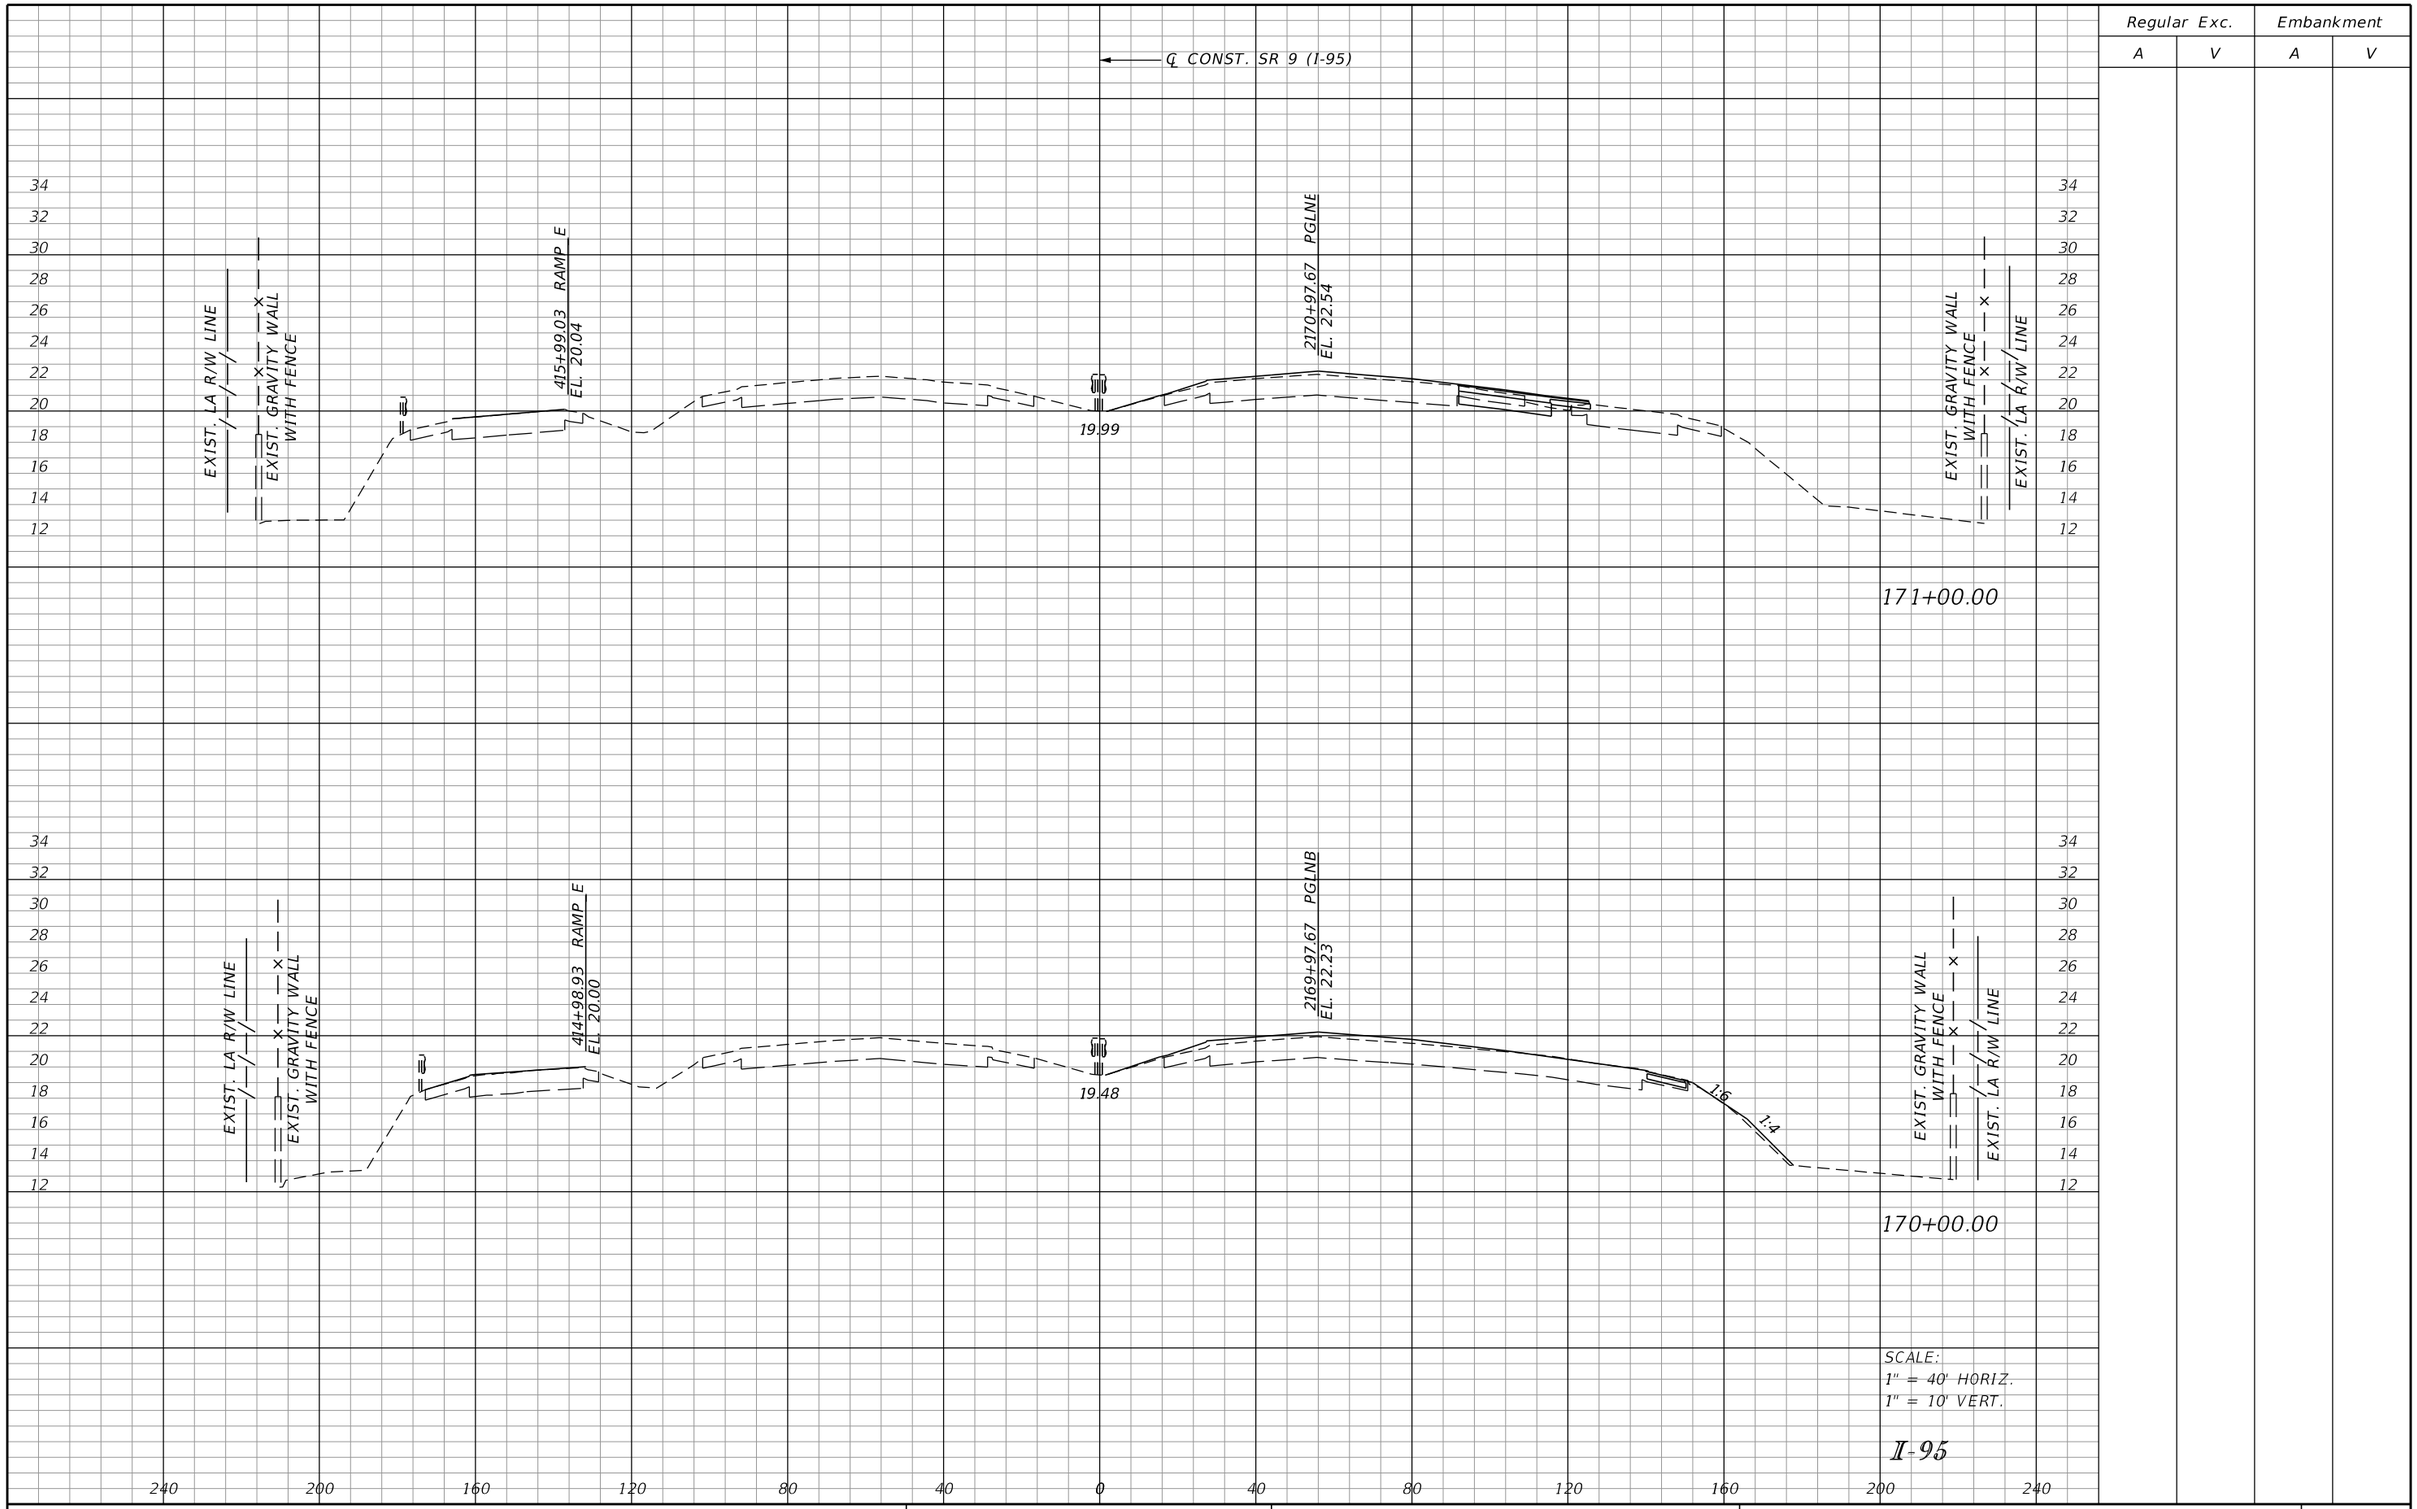

SCALE:
1" = 40' HORIZ.
1" = 10' VERT.

I-95

REVISIONS			
DATE	DESCRIPTION	DATE	DESCRIPTION

DOUGLAS R. GREEN, P.E.
P.E. LICENSE NUMBER 42579
RS&H, INC.
3125 W. COMMERCIAL BLVD., SUITE 130
FORT LAUDERDALE, FL 33309-3451
CERTIFICATE OF AUTHORIZATION 5620

STATE OF FLORIDA
DEPARTMENT OF TRANSPORTATION

ROAD NO.	COUNTY	FINANCIAL PROJECT ID
SR 9	PALM BEACH	413265-1-52-01

CROSS SECTIONS

SHEET NO. 196

Regular Exc.		Embankment	
A	V	A	V

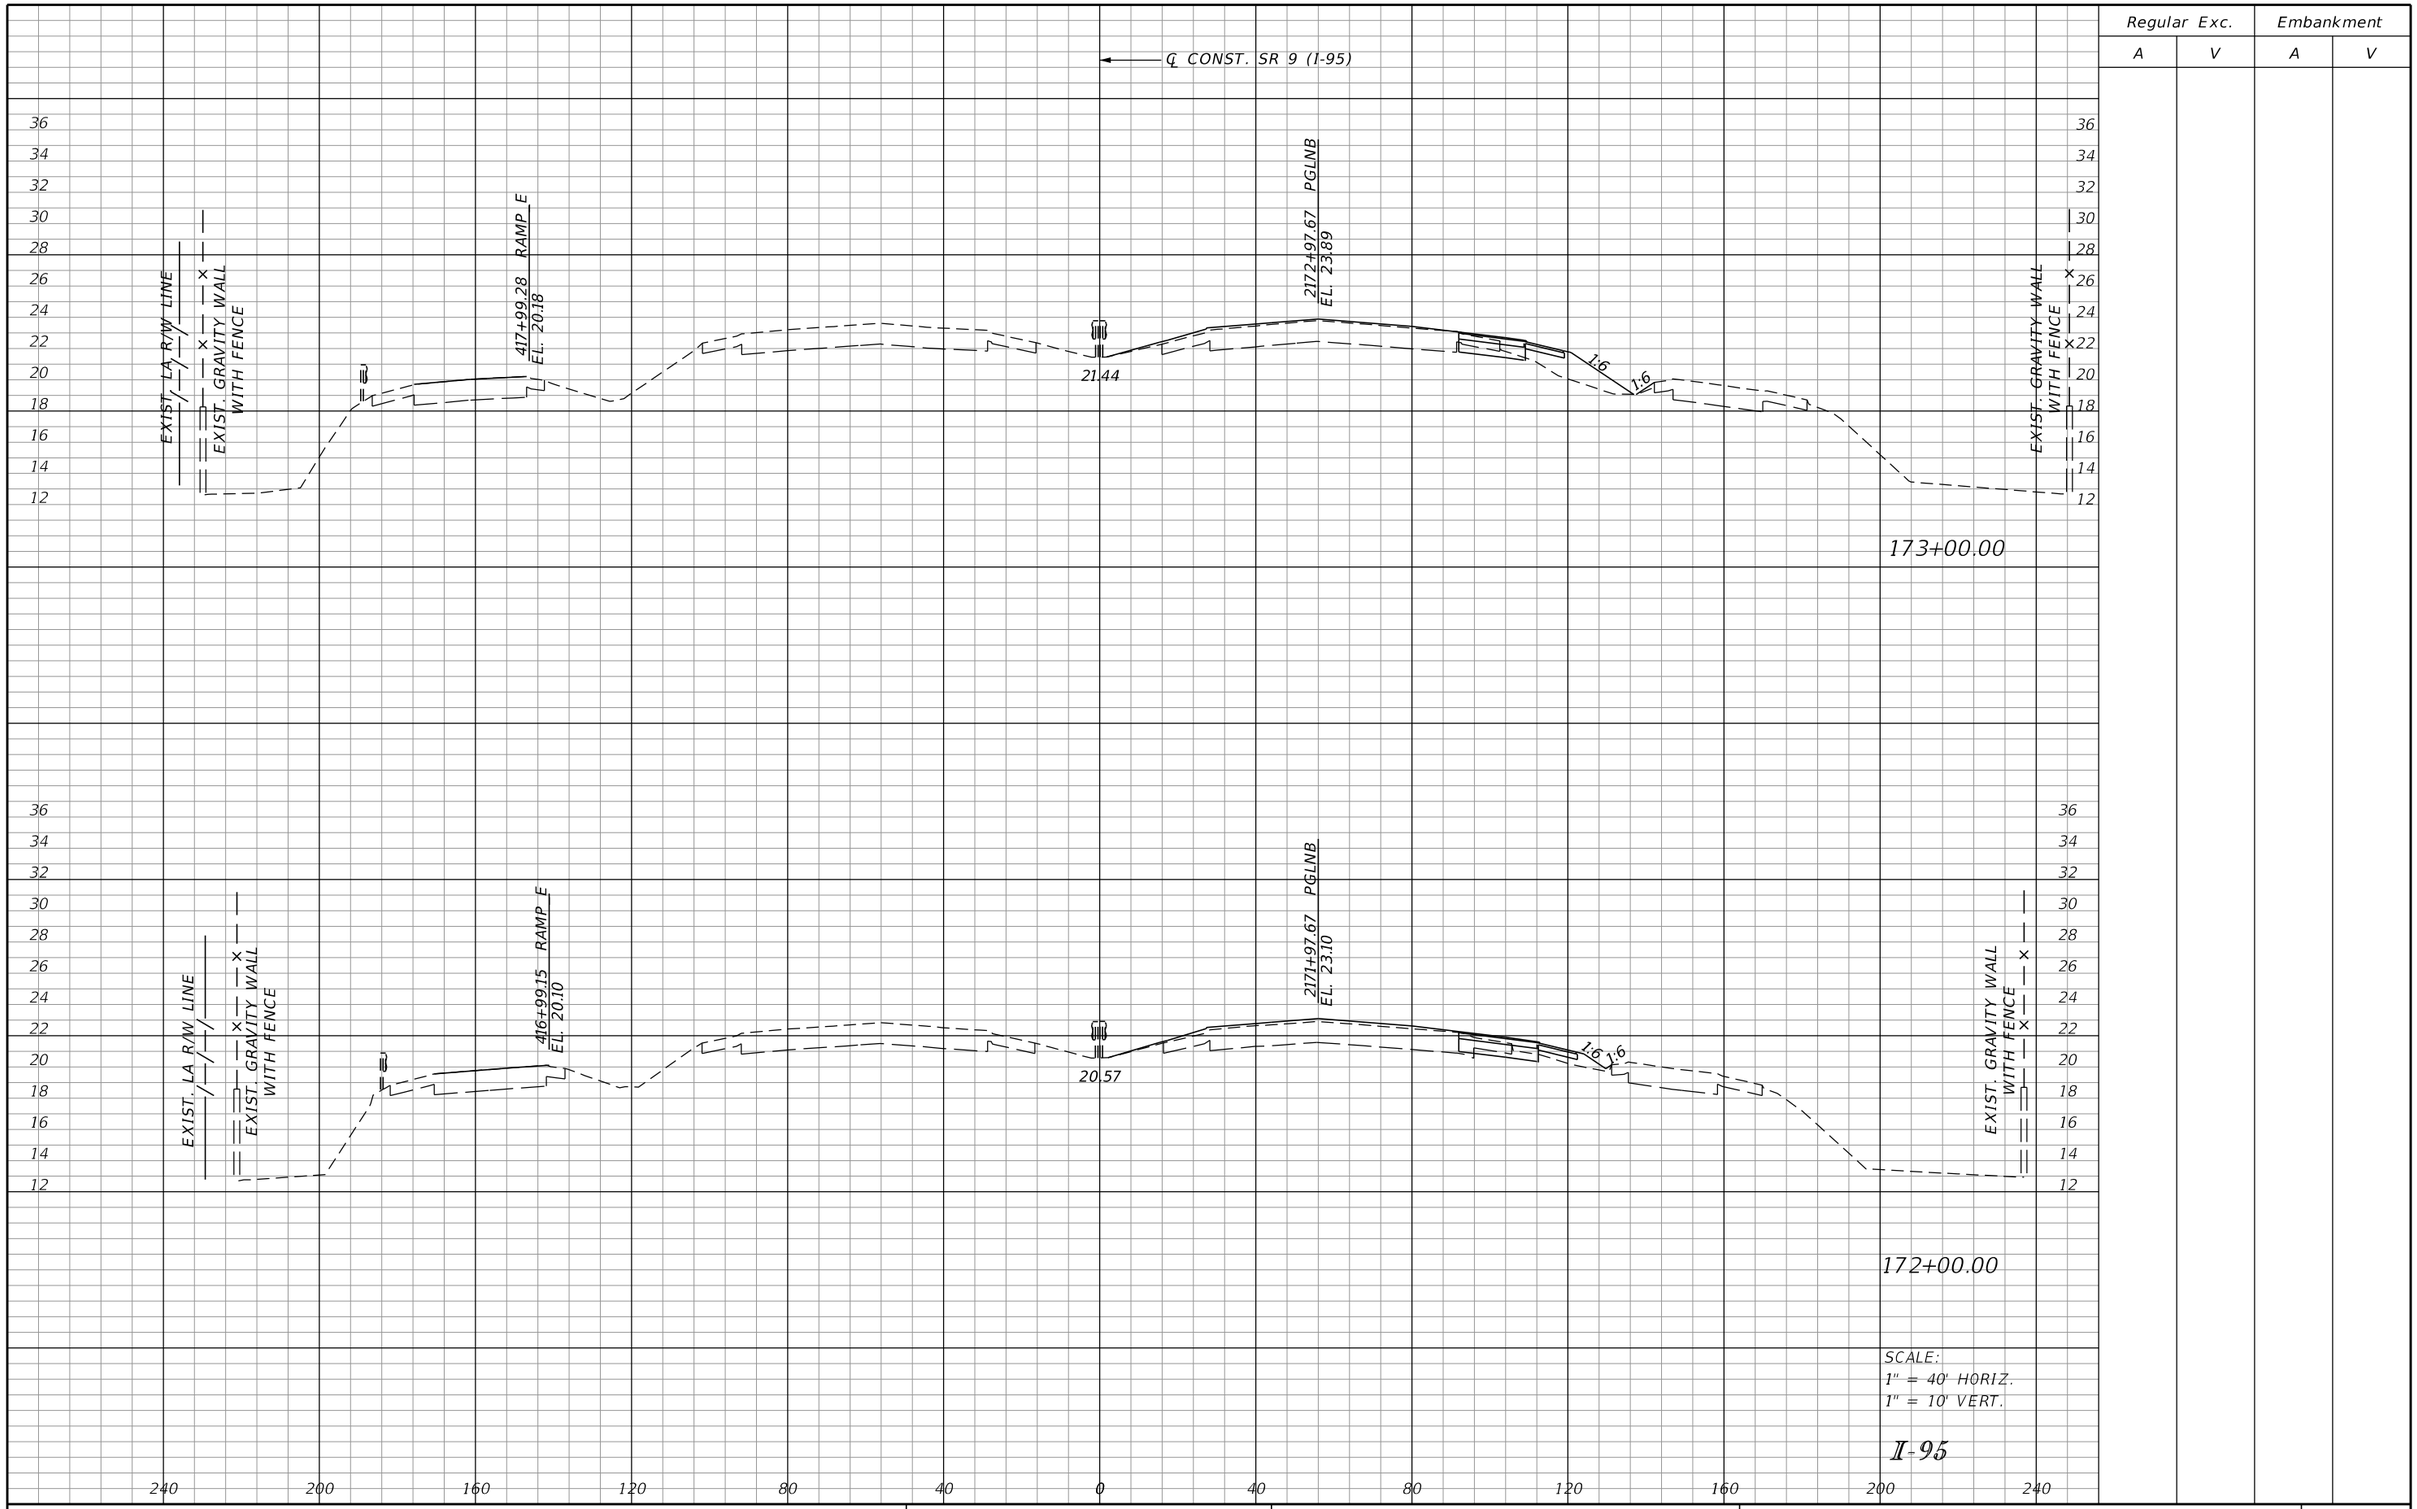

SCALE:
1" = 40' HORIZ.
1" = 10' VERT.

I-95

REVISIONS			
DATE	DESCRIPTION	DATE	DESCRIPTION

DOUGLAS R. GREEN, P.E.
P.E. LICENSE NUMBER 42579
RS&H, INC.
3125 W. COMMERCIAL BLVD., SUITE 130
FORT LAUDERDALE, FL 33309-3451
CERTIFICATE OF AUTHORIZATION 5620

STATE OF FLORIDA
DEPARTMENT OF TRANSPORTATION

ROAD NO.	COUNTY	FINANCIAL PROJECT ID
SR 9	PALM BEACH	413265-1-52-01

CROSS SECTIONS

SHEET NO.
197

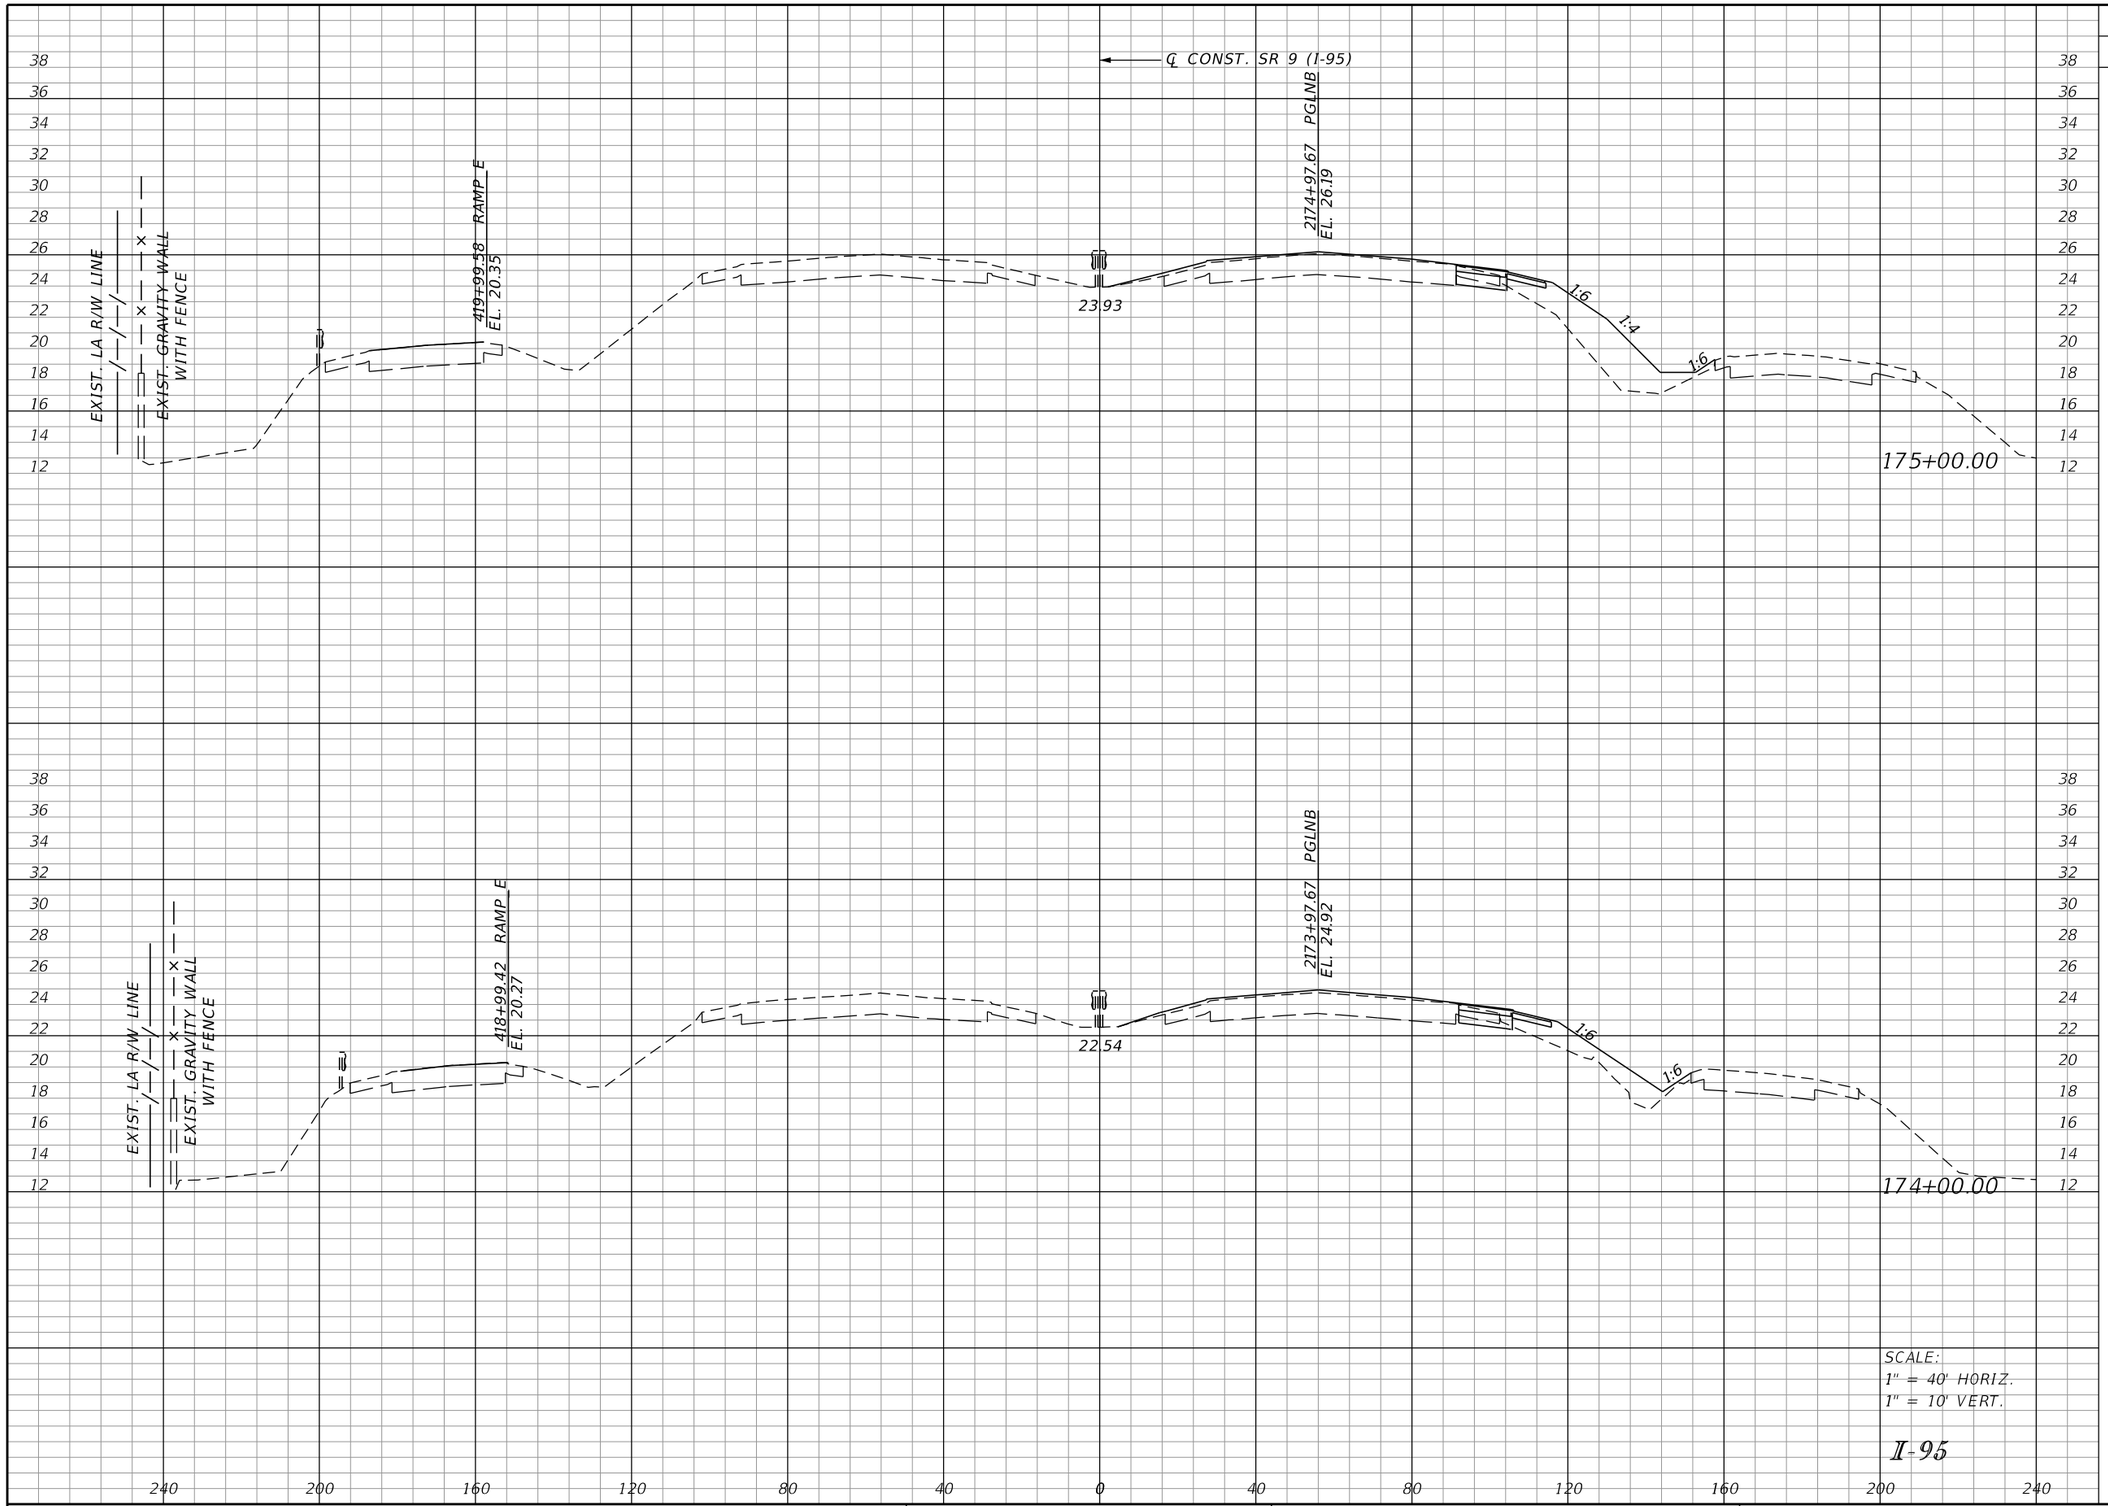

Regular Exc.		Embankment	
A	V	A	V

SCALE:
1" = 40' HORIZ.
1" = 10' VERT.

I-95

REVISIONS			
DATE	DESCRIPTION	DATE	DESCRIPTION

DOUGLAS R. GREEN, P.E.
P.E. LICENSE NUMBER 42579
RS&H, INC.
3125 W. COMMERCIAL BLVD., SUITE 130
FORT LAUDERDALE, FL 33309-3451
CERTIFICATE OF AUTHORIZATION 5620

STATE OF FLORIDA
DEPARTMENT OF TRANSPORTATION

ROAD NO.	COUNTY	FINANCIAL PROJECT ID
SR 9	PALM BEACH	413265-1-52-01

CROSS SECTIONS

SHEET NO.
198

Regular Exc.		Embankment	
A	V	A	V

← ℄ CONST. SR 9 (I-95)

EXIST. LA. R/W LINE

EXIST. GRAVITY WALL WITH FENCE

420+99.75 RAMP E
EL. 20.44

25.36

2175+97.67 PGLNB
EL. 27.71

1:6

1:4

1:6

176+00.00

SCALE:
1" = 40' HORIZ.
1" = 10' VERT.

I-95

REVISIONS			
DATE	DESCRIPTION	DATE	DESCRIPTION

DOUGLAS R. GREEN, P.E.
P.E. LICENSE NUMBER 42579
RS&H, INC.
3125 W. COMMERCIAL BLVD., SUITE 130
FORT LAUDERDALE, FL 33309-3451
CERTIFICATE OF AUTHORIZATION 5620

STATE OF FLORIDA
DEPARTMENT OF TRANSPORTATION

ROAD NO.	COUNTY	FINANCIAL PROJECT ID
SR 9	PALM BEACH	413265-1-52-01

CROSS SECTIONS

SHEET NO. 199

Regular Exc.		Embankment	
A	V	A	V

← ℄ CONST. SR 9 (I-95)

END RAMP E
MILLING AND RESURFACING
STA. 422+36.60

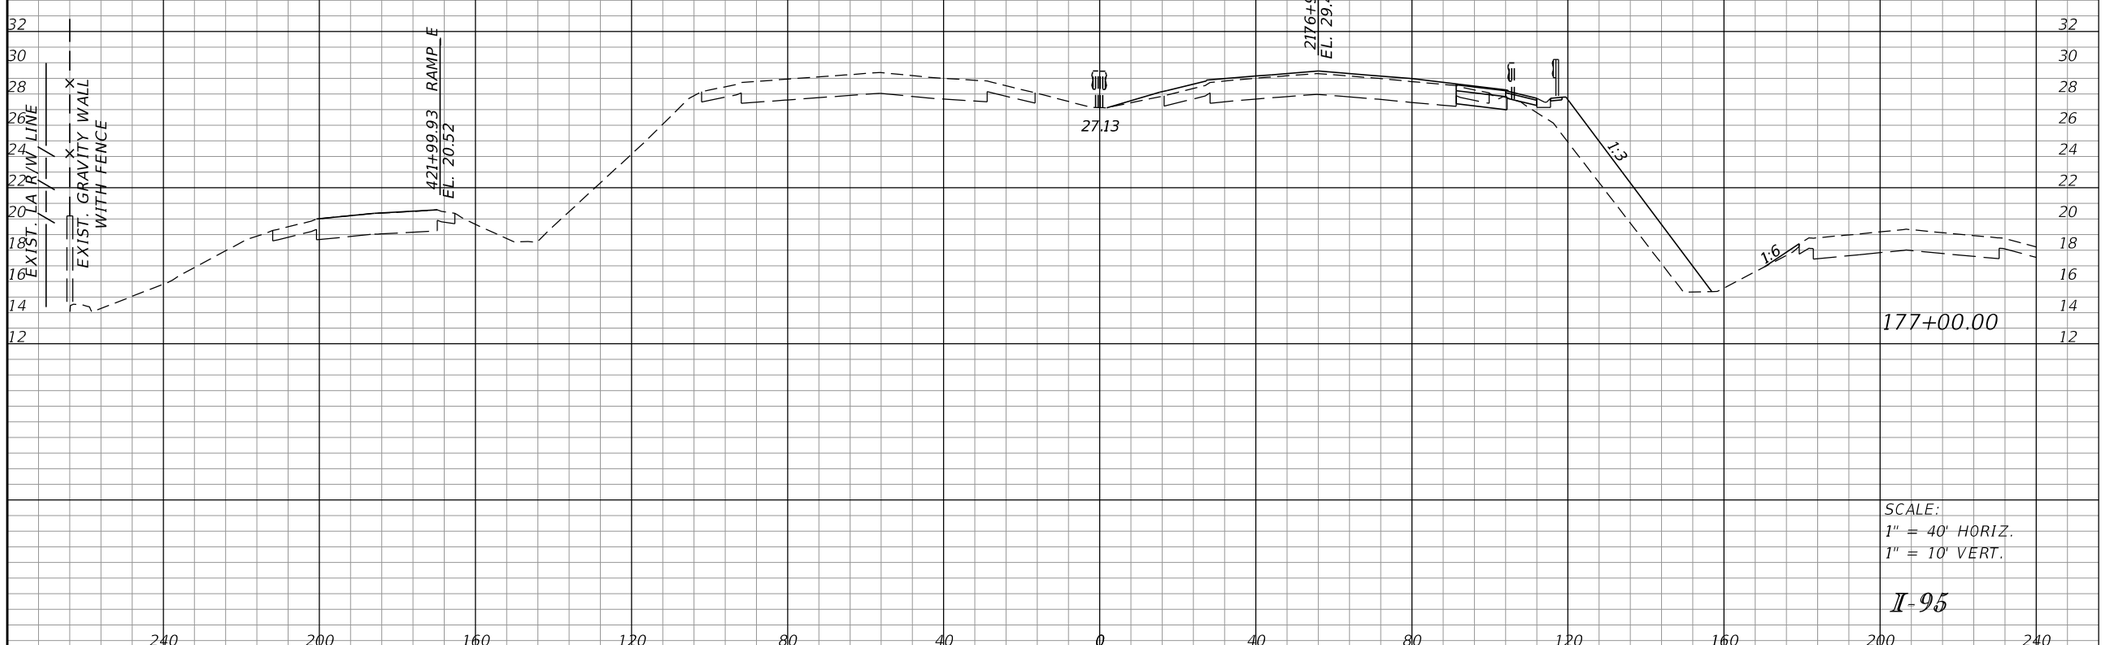

SCALE:
1" = 40' HORIZ.
1" = 10' VERT.

I-95

REVISIONS			
DATE	DESCRIPTION	DATE	DESCRIPTION

DOUGLAS R. GREEN, P.E.
P.E. LICENSE NUMBER 42579
RS&H, INC.
3125 W. COMMERCIAL BLVD., SUITE 130
FORT LAUDERDALE, FL 33309-3451
CERTIFICATE OF AUTHORIZATION 5620

STATE OF FLORIDA
DEPARTMENT OF TRANSPORTATION

ROAD NO.	COUNTY	FINANCIAL PROJECT ID
SR 9	PALM BEACH	413265-1-52-01

CROSS SECTIONS

SHEET NO. 200

Regular Exc.		Embankment	
A	V	A	V

℄ CONST. SR 9 (I-95)

2177+97.67 PGLNB
EL. 31.41

29.01

1:3

178+00.00

SCALE:
1" = 40' HORIZ.
1" = 10' VERT.

I-95

REVISIONS			
DATE	DESCRIPTION	DATE	DESCRIPTION

DOUGLAS R. GREEN, P.E.
P.E. LICENSE NUMBER 42579
RS&H, INC.
3125 W. COMMERCIAL BLVD., SUITE 130
FORT LAUDERDALE, FL 33309-3451
CERTIFICATE OF AUTHORIZATION 5620

STATE OF FLORIDA
DEPARTMENT OF TRANSPORTATION

ROAD NO.	COUNTY	FINANCIAL PROJECT ID
SR 9	PALM BEACH	413265-1-52-01

CROSS SECTIONS

SHEET NO.
201

Regular Exc.		Embankment	
A	V	A	V

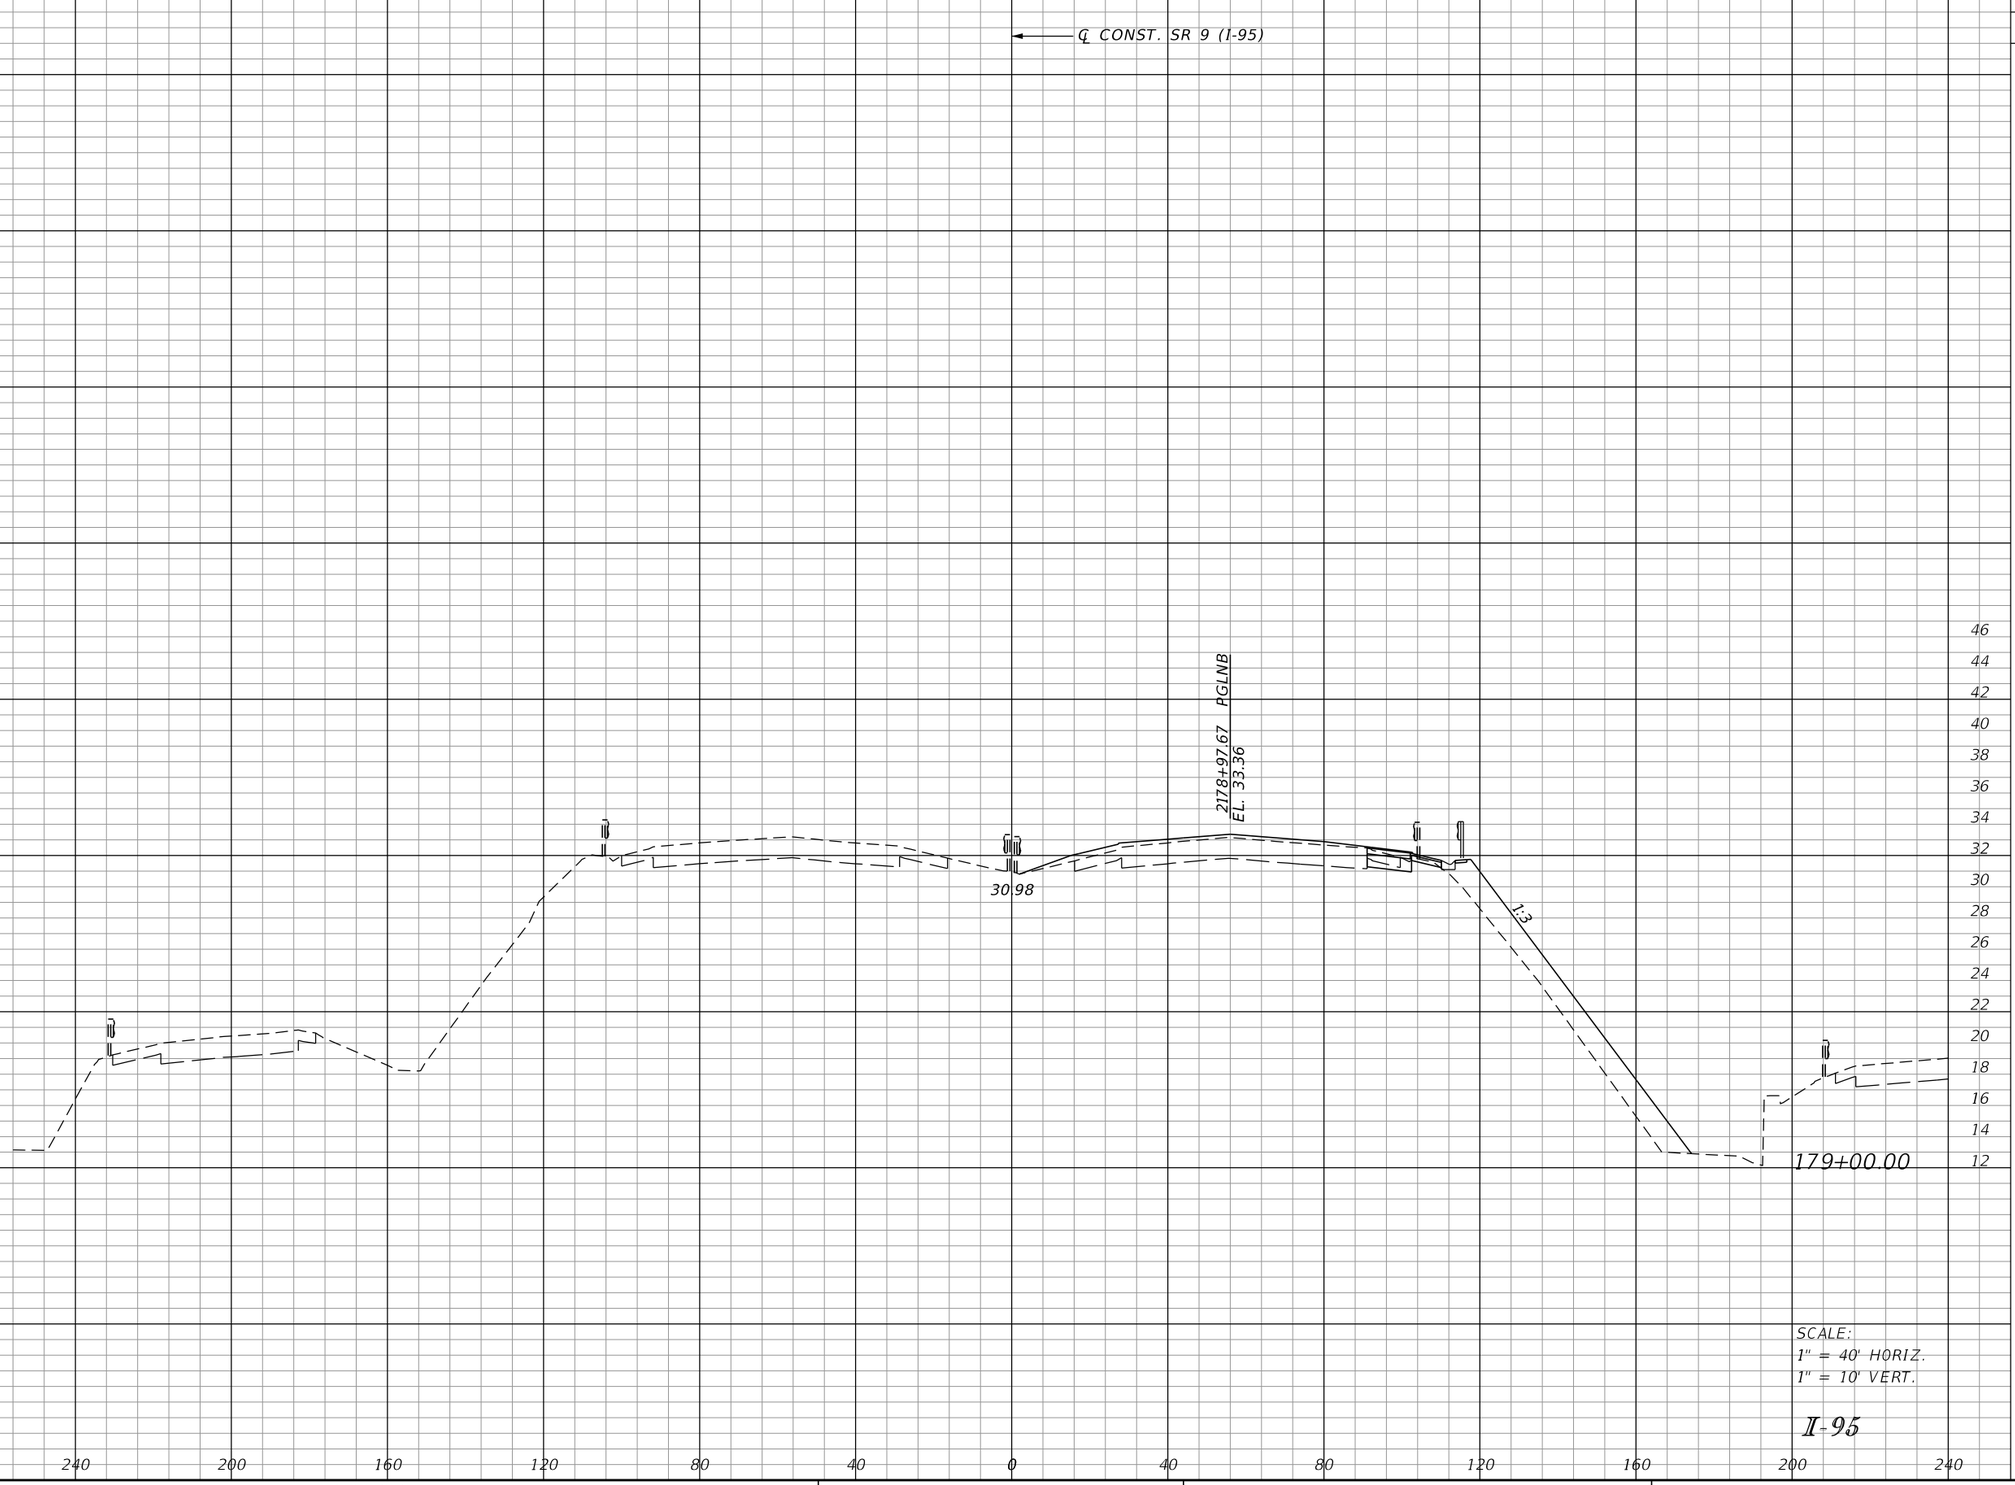

SCALE:
1" = 40' HORIZ.
1" = 10' VERT.

I-95

REVISIONS			
DATE	DESCRIPTION	DATE	DESCRIPTION

DOUGLAS R. GREEN, P.E.
P.E. LICENSE NUMBER 42579
RS&H, INC.
3125 W. COMMERCIAL BLVD., SUITE 130
FORT LAUDERDALE, FL 33309-3451
CERTIFICATE OF AUTHORIZATION 5620

STATE OF FLORIDA
DEPARTMENT OF TRANSPORTATION

ROAD NO.	COUNTY	FINANCIAL PROJECT ID
SR 9	PALM BEACH	413265-1-52-01

CROSS SECTIONS

SHEET NO. 202

Regular Exc.		Embankment	
A	V	A	V

REVISIONS			
DATE	DESCRIPTION	DATE	DESCRIPTION

DOUGLAS R. GREEN, P.E.
P.E. LICENSE NUMBER 42579
RS&H, INC.
3125 W. COMMERCIAL BLVD., SUITE 130
FORT LAUDERDALE, FL 33309-3451
CERTIFICATE OF AUTHORIZATION 5620

STATE OF FLORIDA
DEPARTMENT OF TRANSPORTATION

ROAD NO.	COUNTY	FINANCIAL PROJECT ID
SR 9	PALM BEACH	413265-1-52-01

CROSS SECTIONS

SHEET NO. 203

Regular Exc.		Embankment	
A	V	A	V

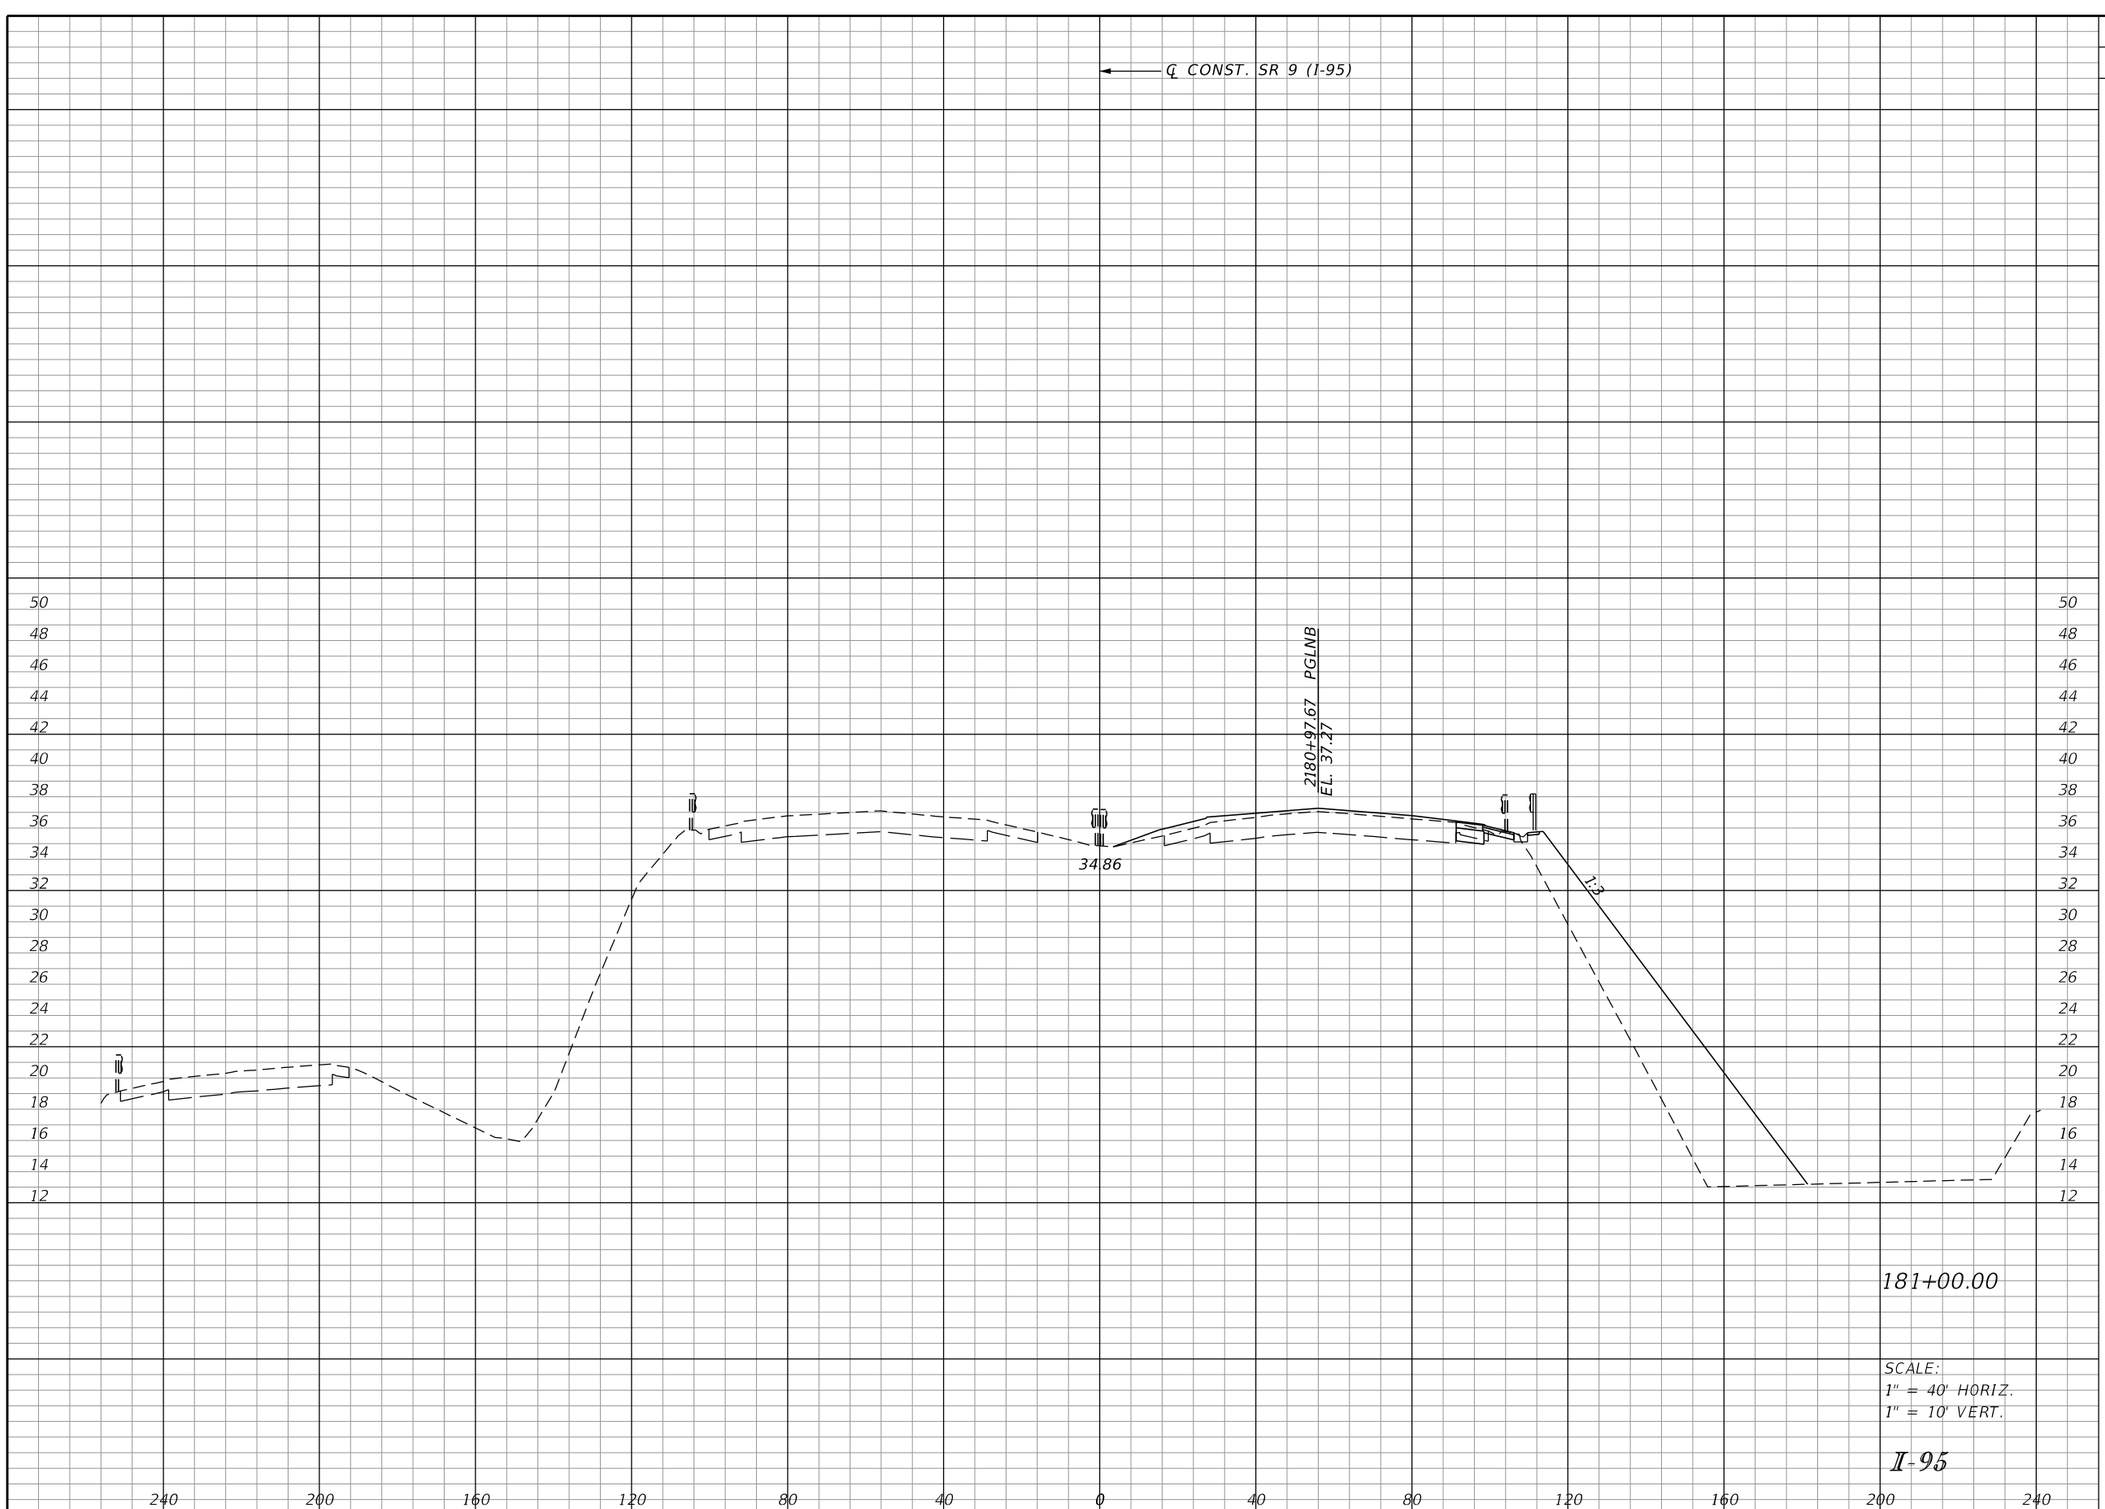

REVISIONS			
DATE	DESCRIPTION	DATE	DESCRIPTION

DOUGLAS R. GREEN, P.E.
P.E. LICENSE NUMBER 42579
RS&H, INC.
3125 W. COMMERCIAL BLVD., SUITE 130
FORT LAUDERDALE, FL 33309-3451
CERTIFICATE OF AUTHORIZATION 5620

STATE OF FLORIDA
DEPARTMENT OF TRANSPORTATION

ROAD NO.	COUNTY	FINANCIAL PROJECT ID
SR 9	PALM BEACH	413265-1-52-01

CROSS SECTIONS

SHEET NO. 204

Regular Exc.		Embankment	
A	V	A	V

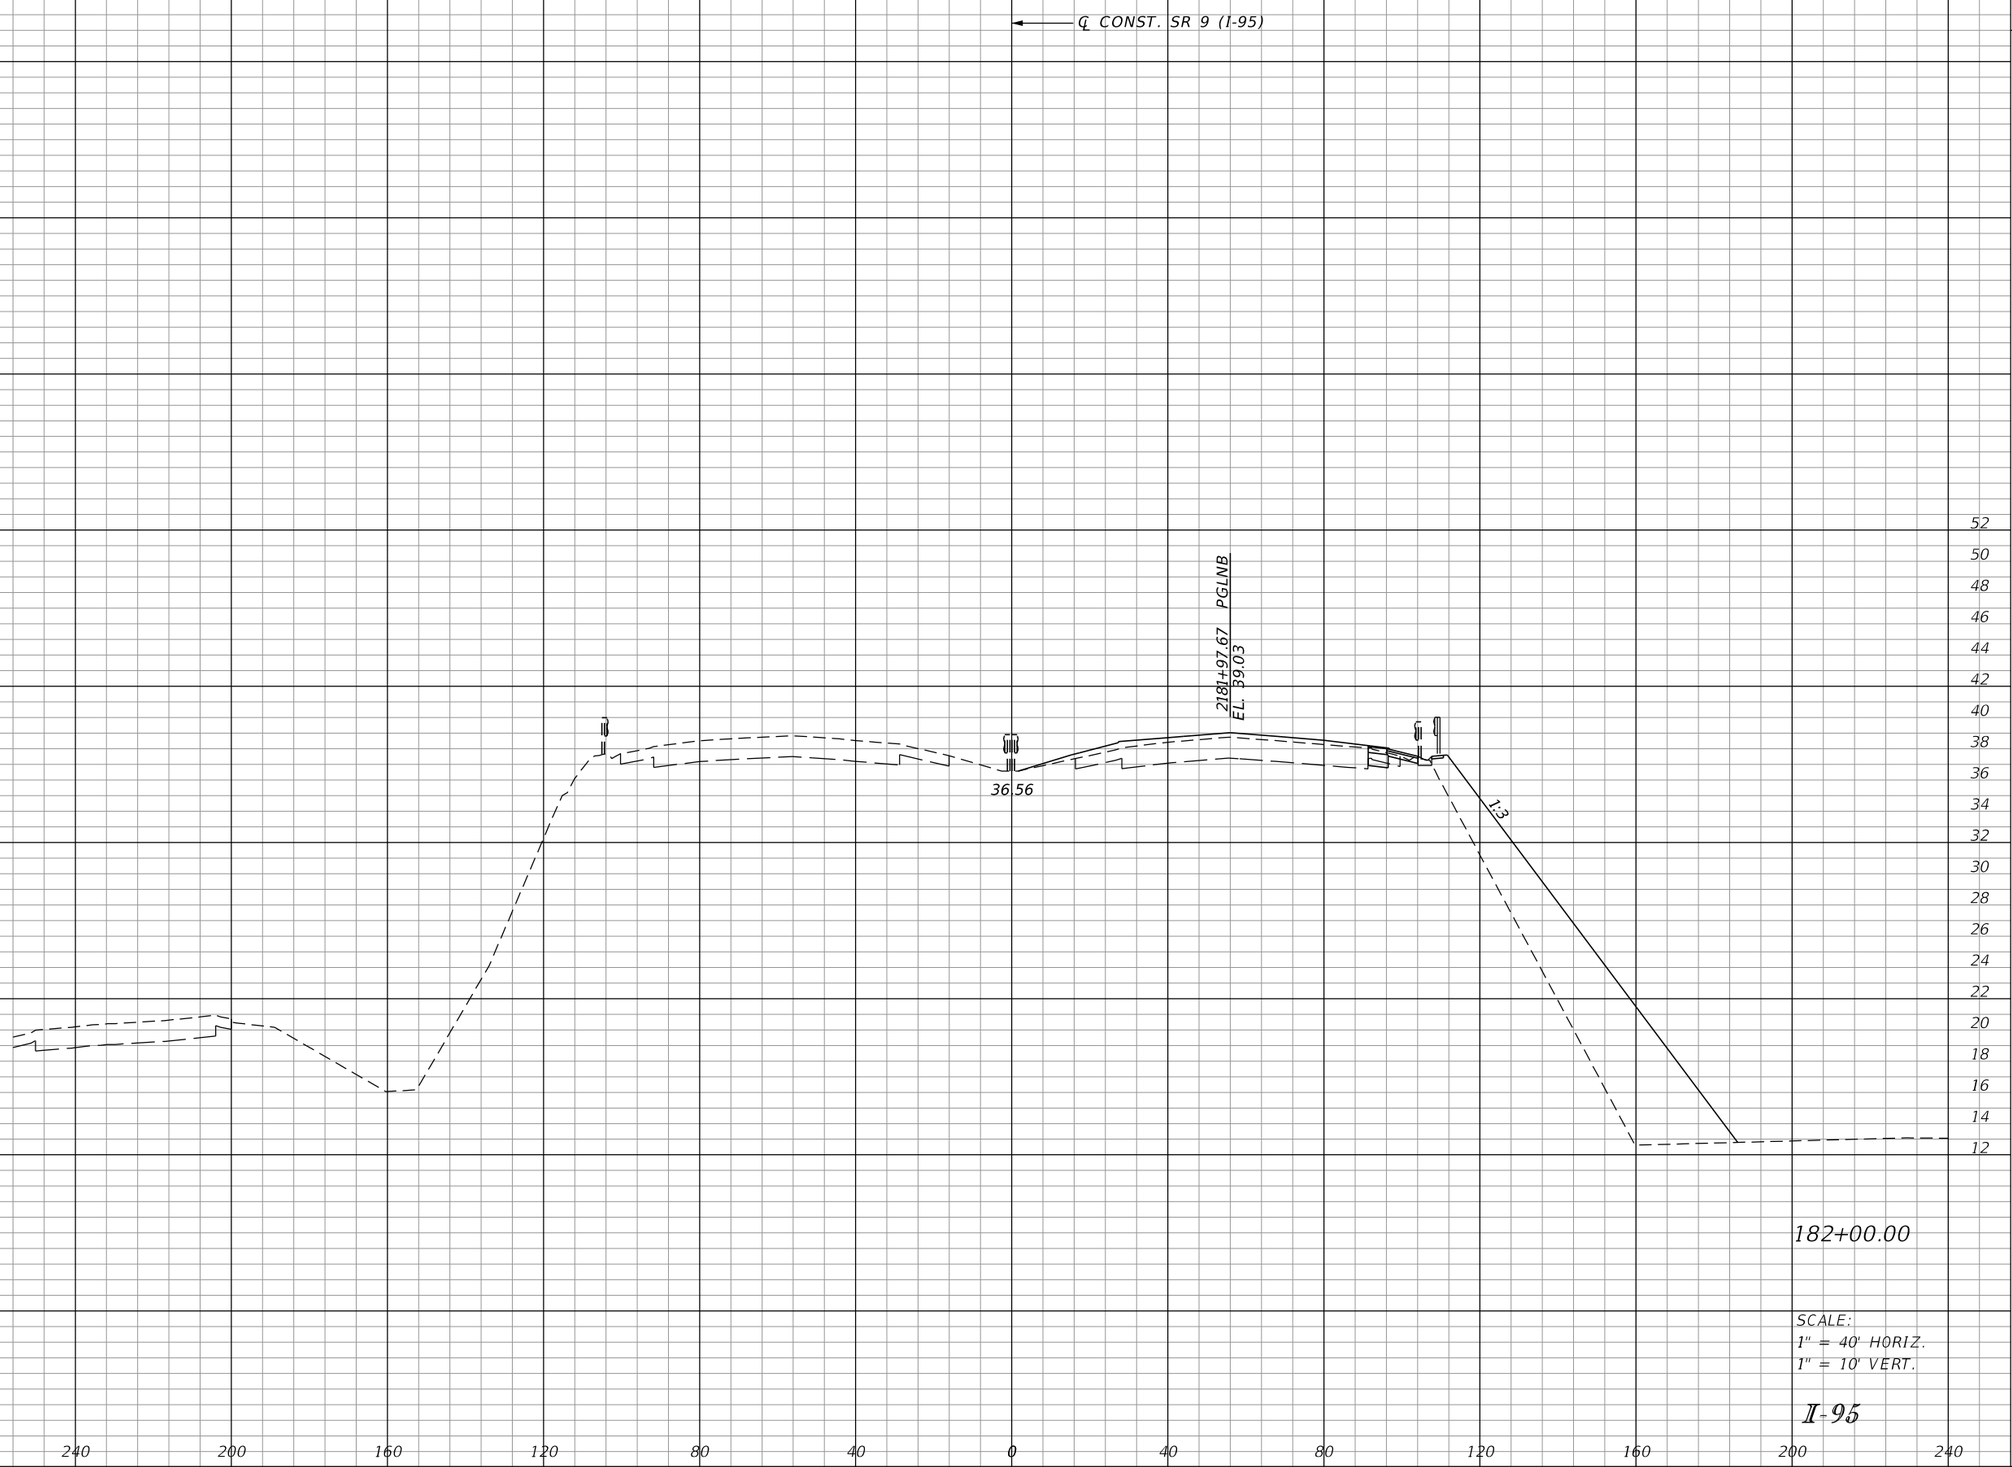

REVISIONS			
DATE	DESCRIPTION	DATE	DESCRIPTION

DOUGLAS R. GREEN, P.E.
P.E. LICENSE NUMBER 42579
RS&H, INC.
3125 W. COMMERCIAL BLVD., SUITE 130
FORT LAUDERDALE, FL 33309-3451
CERTIFICATE OF AUTHORIZATION 5620

STATE OF FLORIDA
DEPARTMENT OF TRANSPORTATION

ROAD NO.	COUNTY	FINANCIAL PROJECT ID
SR 9	PALM BEACH	413265-1-52-01

CROSS SECTIONS

SHEET NO.
205

Regular Exc.		Embankment	
A	V	A	V

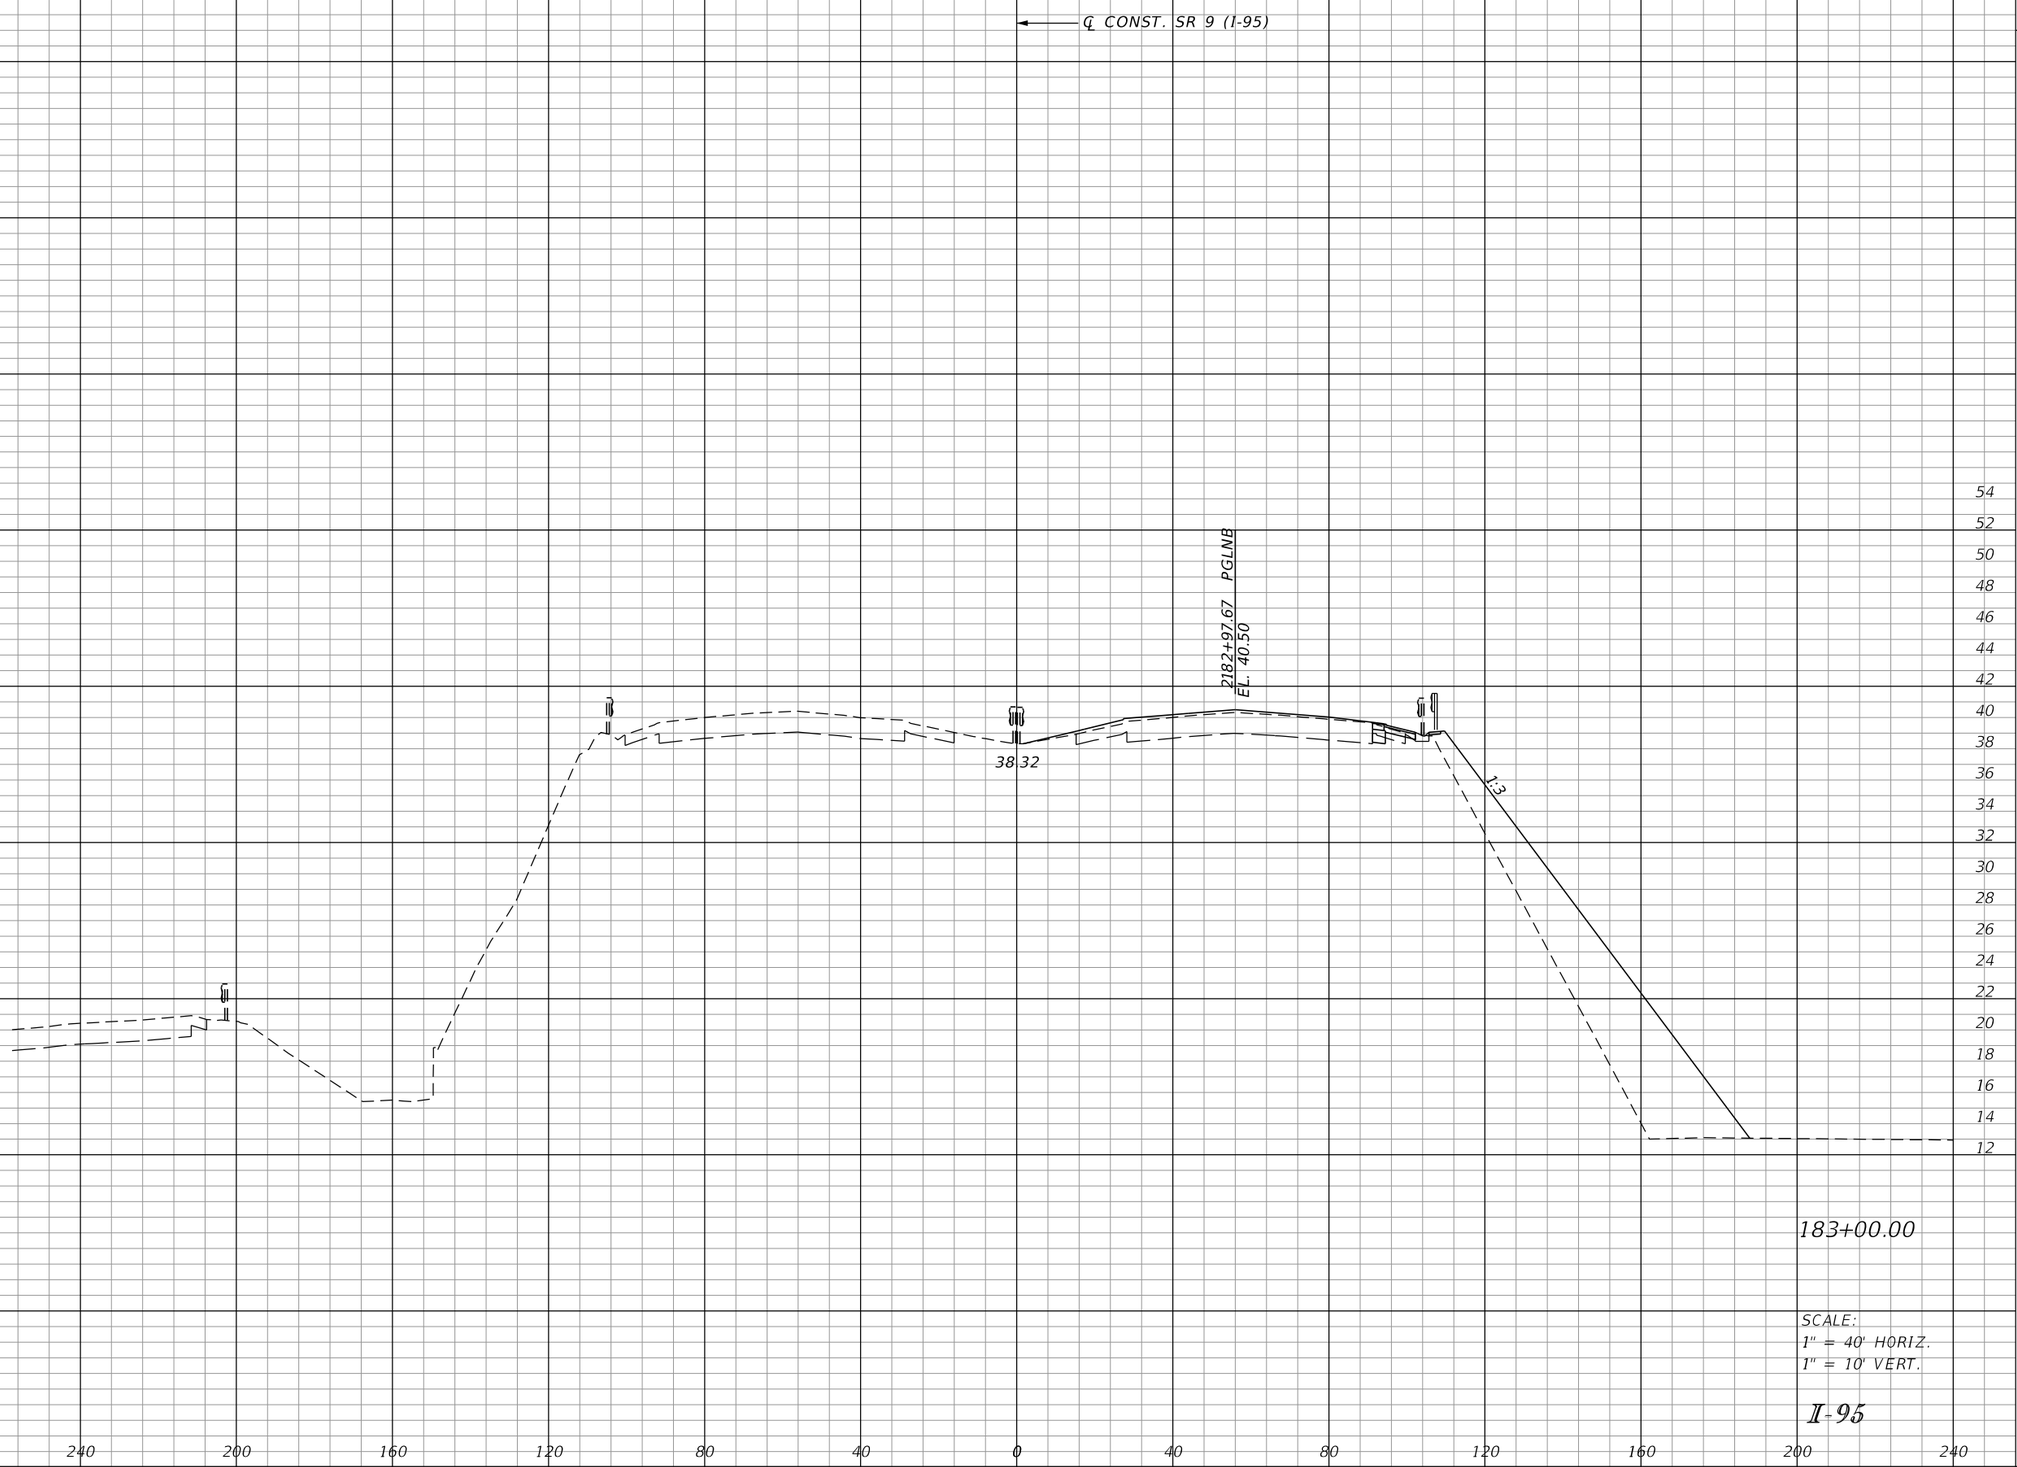

183+00.00

SCALE:
1" = 40' HORIZ.
1" = 10' VERT.

I-95

REVISIONS			
DATE	DESCRIPTION	DATE	DESCRIPTION

DOUGLAS R. GREEN, P.E.
P.E. LICENSE NUMBER 42579
RS&H, INC.
3125 W. COMMERCIAL BLVD., SUITE 130
FORT LAUDERDALE, FL 33309-3451
CERTIFICATE OF AUTHORIZATION 5620

STATE OF FLORIDA
DEPARTMENT OF TRANSPORTATION

ROAD NO.	COUNTY	FINANCIAL PROJECT ID
SR 9	PALM BEACH	413265-1-52-01

CROSS SECTIONS

SHEET NO.
206

Regular Exc.		Embankment	
A	V	A	V

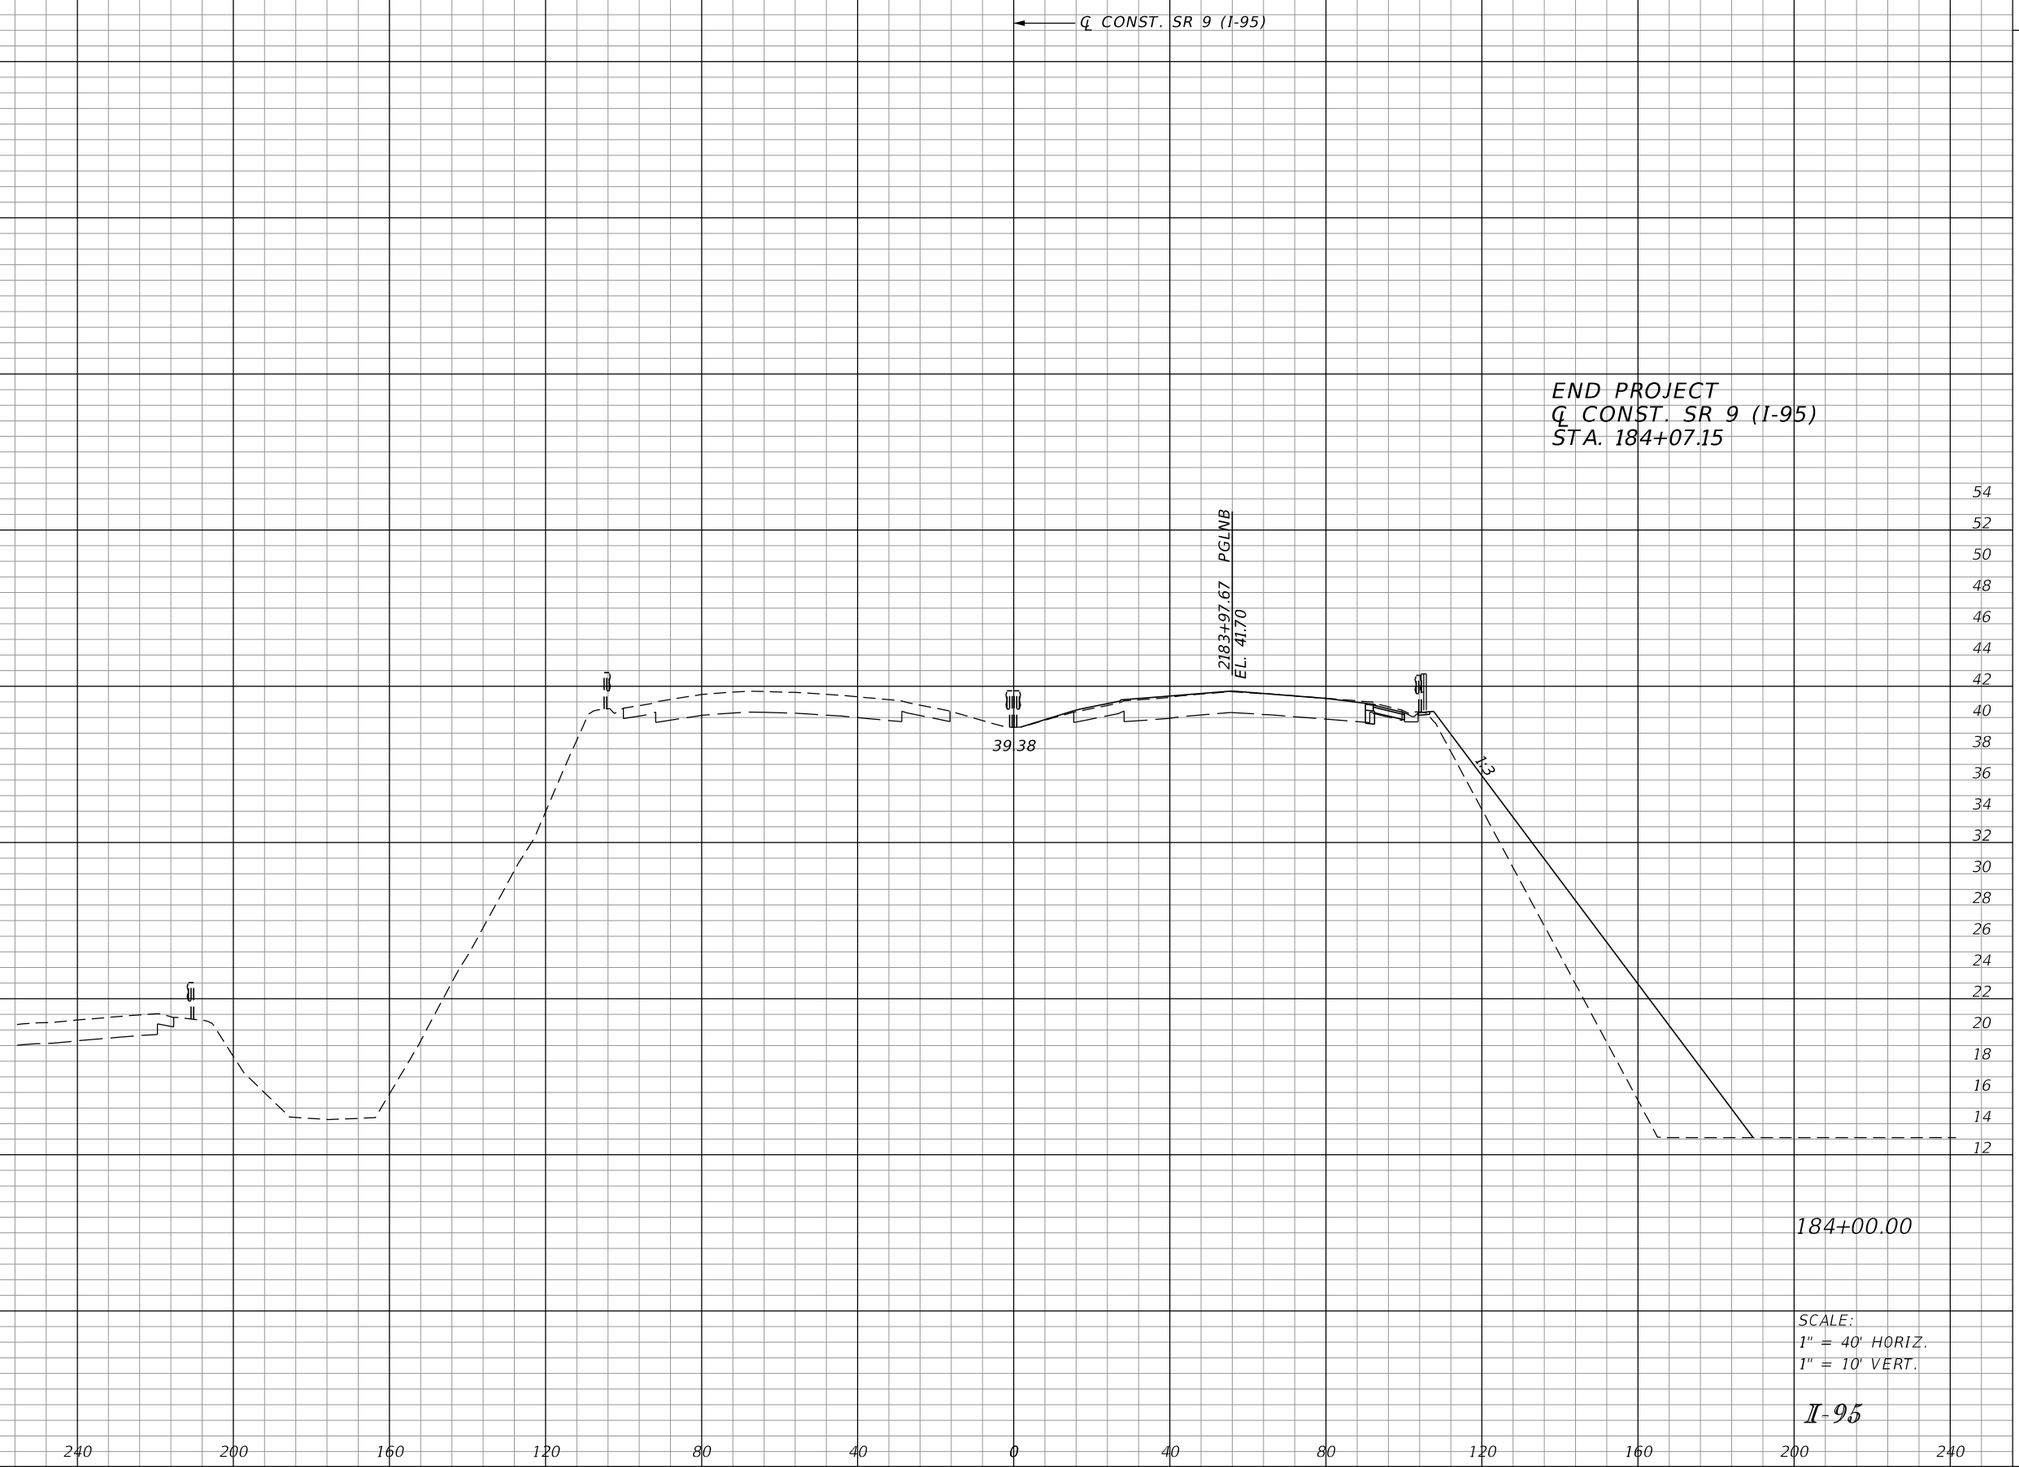

REVISIONS			
DATE	DESCRIPTION	DATE	DESCRIPTION

DOUGLAS R. GREEN, P.E.
P.E. LICENSE NUMBER 42579
RS&H, INC.
3125 W. COMMERCIAL BLVD., SUITE 130
FORT LAUDERDALE, FL 33309-3451
CERTIFICATE OF AUTHORIZATION 5620

STATE OF FLORIDA
DEPARTMENT OF TRANSPORTATION

ROAD NO.	COUNTY	FINANCIAL PROJECT ID
SR 9	PALM BEACH	413265-1-52-01

CROSS SECTIONS

SHEET NO. 207

Regular Exc.		Embankment	
A	V	A	V

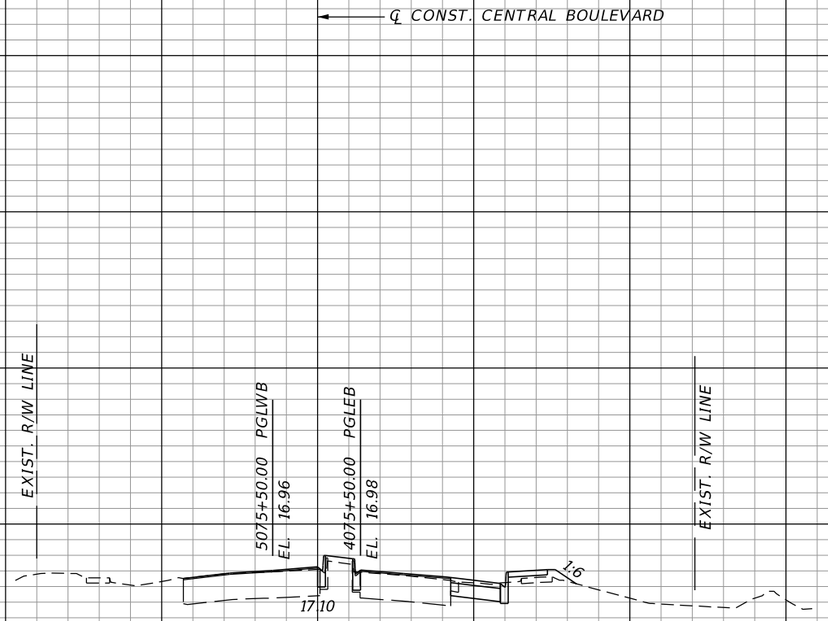

75+50.00

BEGIN CONSTRUCTION
℄ CENTRAL BOULEVARD
STA. 75+36.22

75+00.00

SCALE:
1" = 40' HORIZ.
1" = 10' VERT.

CENTRAL BLVD.

200 160 120 80 40 0 40 80 120 160 200 240 280

REVISIONS			
DATE	DESCRIPTION	DATE	DESCRIPTION

DOUGLAS R. GREEN, P.E.
P.E. LICENSE NUMBER 42579
RS&H, INC.
3125 W. COMMERCIAL BLVD., SUITE 130
FORT LAUDERDALE, FL 33309-3451
CERTIFICATE OF AUTHORIZATION 5620

STATE OF FLORIDA
DEPARTMENT OF TRANSPORTATION

ROAD NO.	COUNTY	FINANCIAL PROJECT ID
SR 9	PALM BEACH	413265-1-52-01

CROSS SECTIONS

SHEET NO.
208

Regular Exc.		Embankment	
A	V	A	V

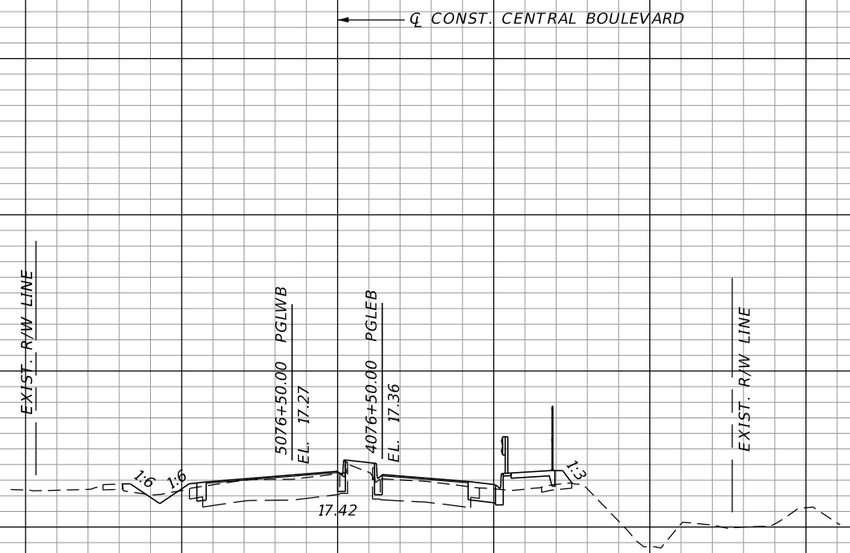

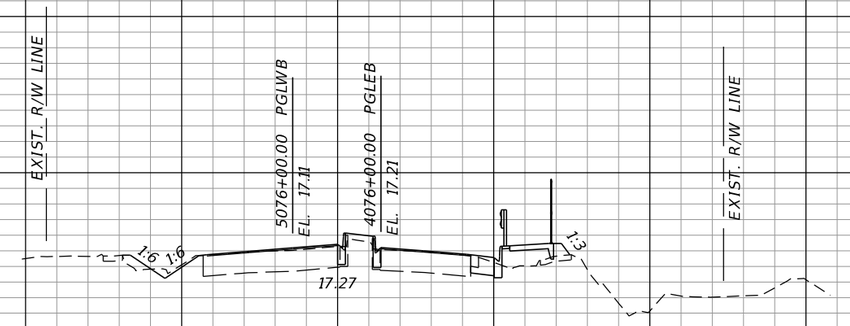

200 160 120 80 40 0 40 80 120 160 200 240 280

SCALE:
1" = 40' HORIZ.
1" = 10' VERT.

CENTRAL BLVD.

REVISIONS			
DATE	DESCRIPTION	DATE	DESCRIPTION

DOUGLAS R. GREEN, P.E.
P.E. LICENSE NUMBER 42579
RS&H, INC.
3125 W. COMMERCIAL BLVD., SUITE 130
FORT LAUDERDALE, FL 33309-3451
CERTIFICATE OF AUTHORIZATION 5620

STATE OF FLORIDA
DEPARTMENT OF TRANSPORTATION

ROAD NO.	COUNTY	FINANCIAL PROJECT ID
SR 9	PALM BEACH	413265-1-52-01

CROSS SECTIONS

SHEET NO.
209

Regular Exc.		Embankment	
A	V	A	V

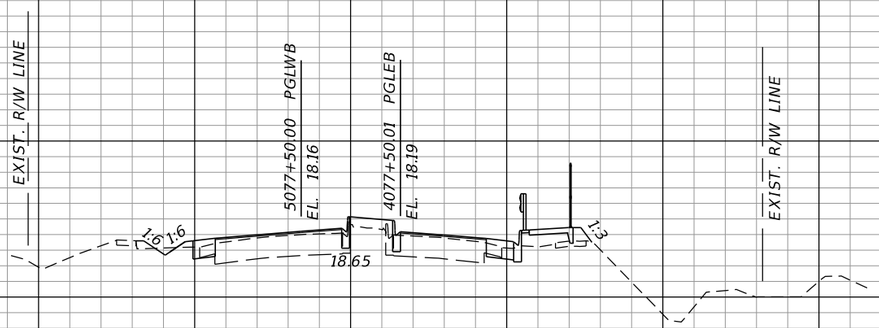

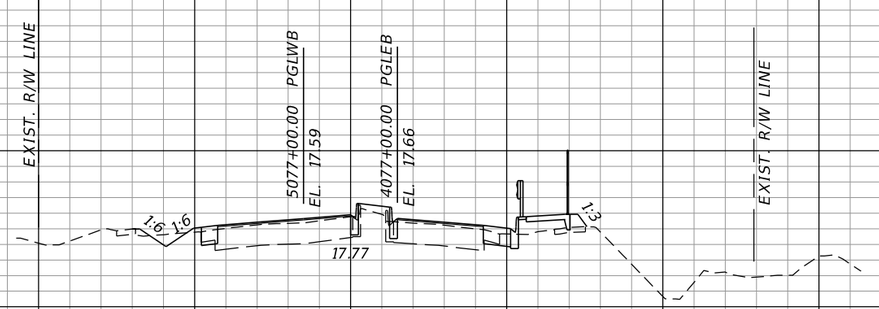

SCALE:
1" = 40' HORIZ.
1" = 10' VERT.

CENTRAL BLVD.

REVISIONS			
DATE	DESCRIPTION	DATE	DESCRIPTION

DOUGLAS R. GREEN, P.E.
P.E. LICENSE NUMBER 42579
RS&H, INC.
3125 W. COMMERCIAL BLVD., SUITE 130
FORT LAUDERDALE, FL 33309-3451
CERTIFICATE OF AUTHORIZATION 5620

STATE OF FLORIDA
DEPARTMENT OF TRANSPORTATION

ROAD NO.	COUNTY	FINANCIAL PROJECT ID
SR 9	PALM BEACH	413265-1-52-01

CROSS SECTIONS

SHEET NO.
210

Regular Exc.		Embankment	
A	V	A	V

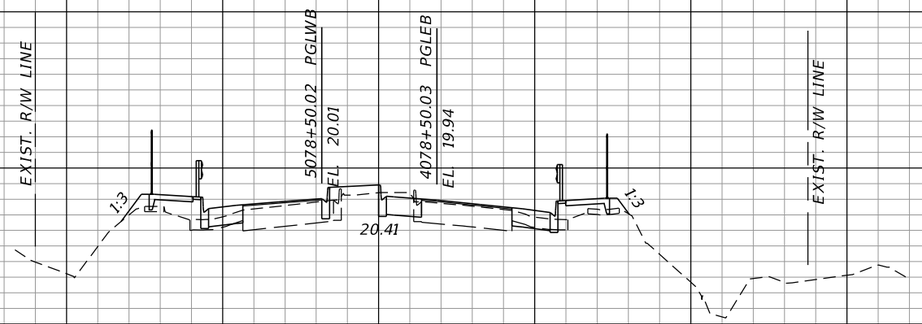

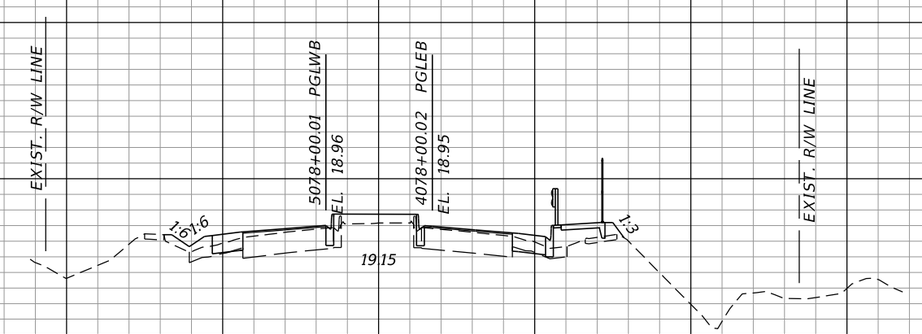

SCALE:
1" = 40' HORIZ.
1" = 10' VERT.

CENTRAL BLVD.

REVISIONS			
DATE	DESCRIPTION	DATE	DESCRIPTION

DOUGLAS R. GREEN, P.E.
P.E. LICENSE NUMBER 42579
RS&H, INC.
3125 W. COMMERCIAL BLVD., SUITE 130
FORT LAUDERDALE, FL 33309-3451
CERTIFICATE OF AUTHORIZATION 5620

STATE OF FLORIDA
DEPARTMENT OF TRANSPORTATION

ROAD NO.	COUNTY	FINANCIAL PROJECT ID
SR 9	PALM BEACH	413265-1-52-01

CROSS SECTIONS

SHEET NO. 211

Regular Exc.		Embankment	
A	V	A	V

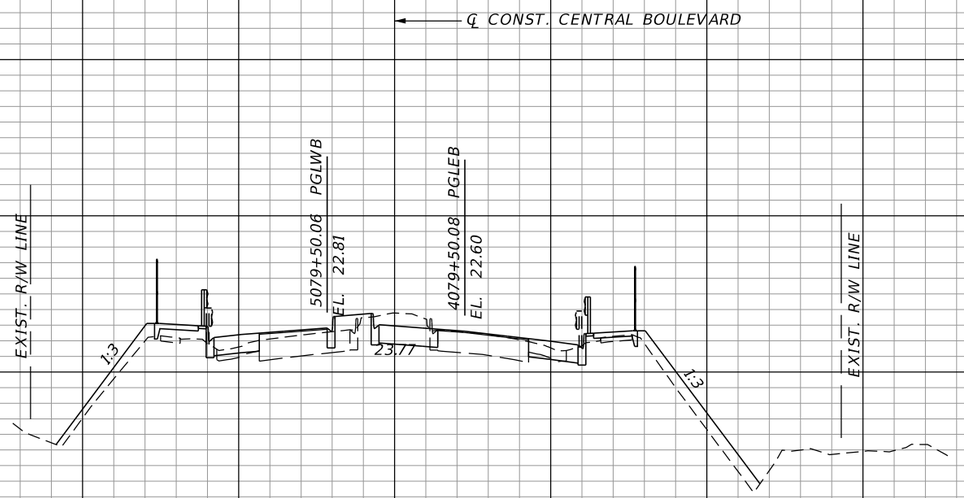

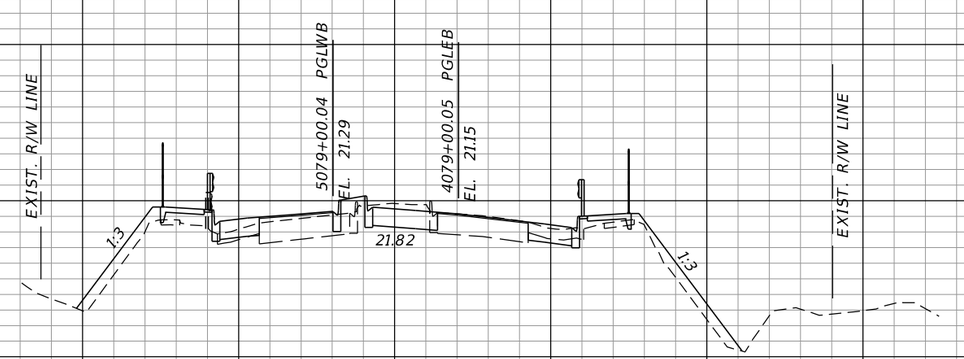

SCALE:
1" = 40' HORIZ.
1" = 10' VERT.

CENTRAL BLVD.

REVISIONS			
DATE	DESCRIPTION	DATE	DESCRIPTION

DOUGLAS R. GREEN, P.E.
P.E. LICENSE NUMBER 42579
RS&H, INC.
3125 W. COMMERCIAL BLVD., SUITE 130
FORT LAUDERDALE, FL 33309-3451
CERTIFICATE OF AUTHORIZATION 5620

STATE OF FLORIDA
DEPARTMENT OF TRANSPORTATION

ROAD NO.	COUNTY	FINANCIAL PROJECT ID
SR 9	PALM BEACH	413265-1-52-01

CROSS SECTIONS

SHEET NO. 212

Regular Exc.		Embankment	
A	V	A	V

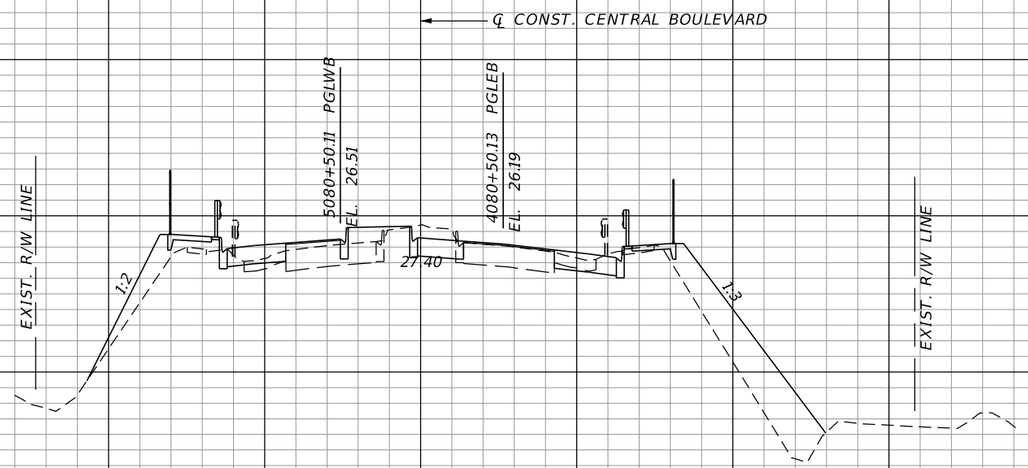

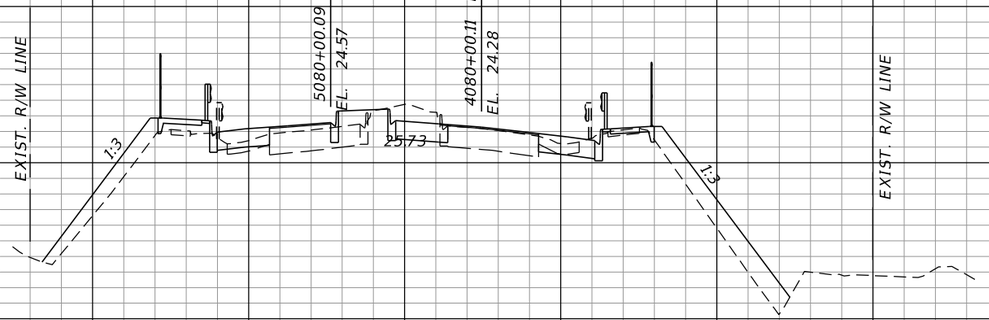

SCALE:
1" = 40' HORIZ.
1" = 10' VERT.

CENTRAL BLVD.

REVISIONS			
DATE	DESCRIPTION	DATE	DESCRIPTION

DOUGLAS R. GREEN, P.E.
P.E. LICENSE NUMBER 42579
RS&H, INC.
3125 W. COMMERCIAL BLVD., SUITE 130
FORT LAUDERDALE, FL 33309-3451
CERTIFICATE OF AUTHORIZATION 5620

STATE OF FLORIDA
DEPARTMENT OF TRANSPORTATION

ROAD NO.	COUNTY	FINANCIAL PROJECT ID
SR 9	PALM BEACH	413265-1-52-01

CROSS SECTIONS

SHEET NO. 213

Regular Exc.		Embankment	
A	V	A	V

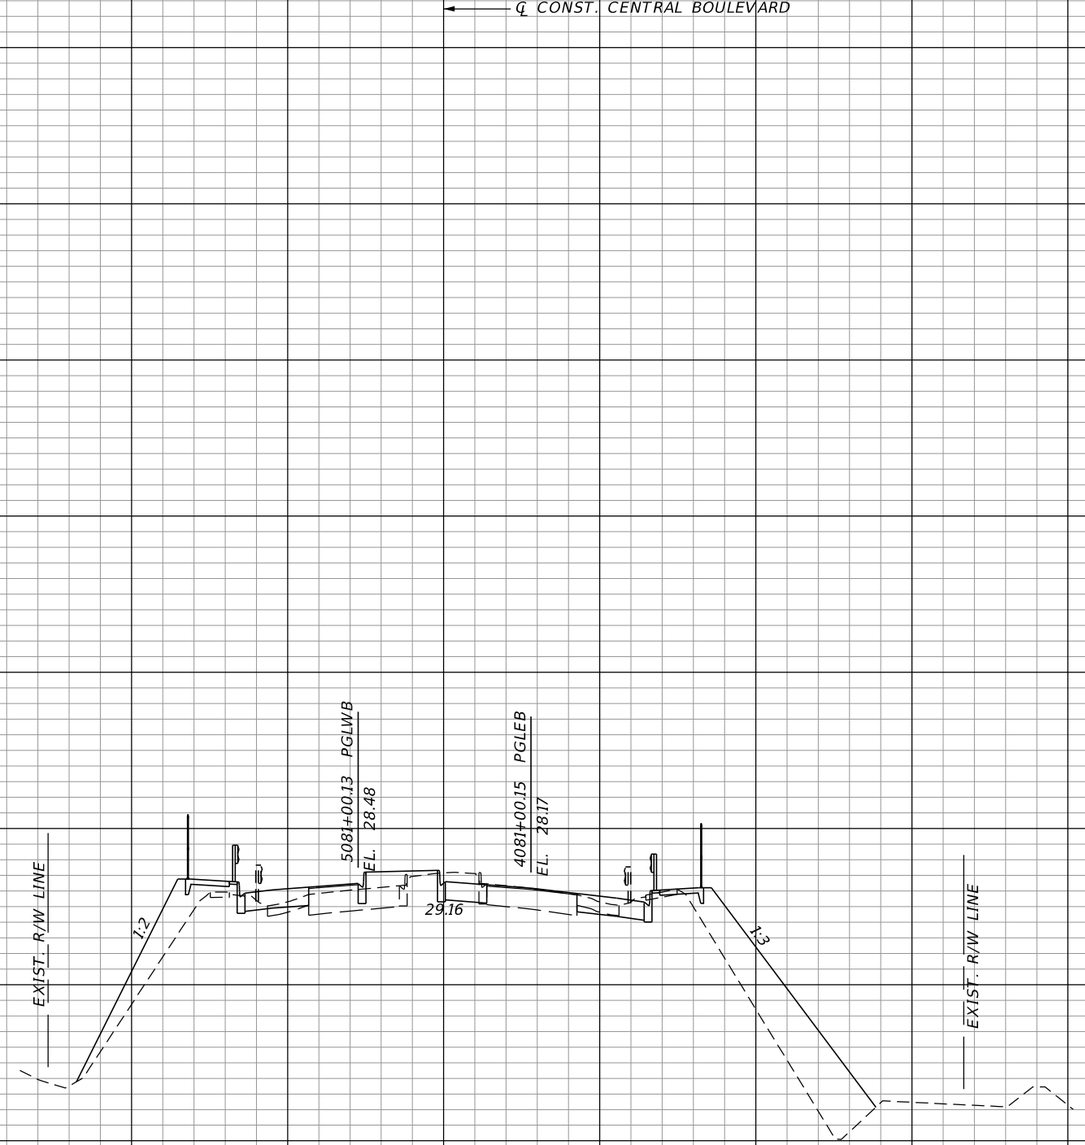

SCALE:
1" = 40' HORIZ.
1" = 10' VERT.

CENTRAL BLVD.

REVISIONS			
DATE	DESCRIPTION	DATE	DESCRIPTION

DOUGLAS R. GREEN, P.E.
P.E. LICENSE NUMBER 42579
RS&H, INC.
3125 W. COMMERCIAL BLVD., SUITE 130
FORT LAUDERDALE, FL 33309-3451
CERTIFICATE OF AUTHORIZATION 5620

STATE OF FLORIDA
DEPARTMENT OF TRANSPORTATION

ROAD NO.	COUNTY	FINANCIAL PROJECT ID
SR 9	PALM BEACH	413265-1-52-01

CROSS SECTIONS

SHEET NO. 214

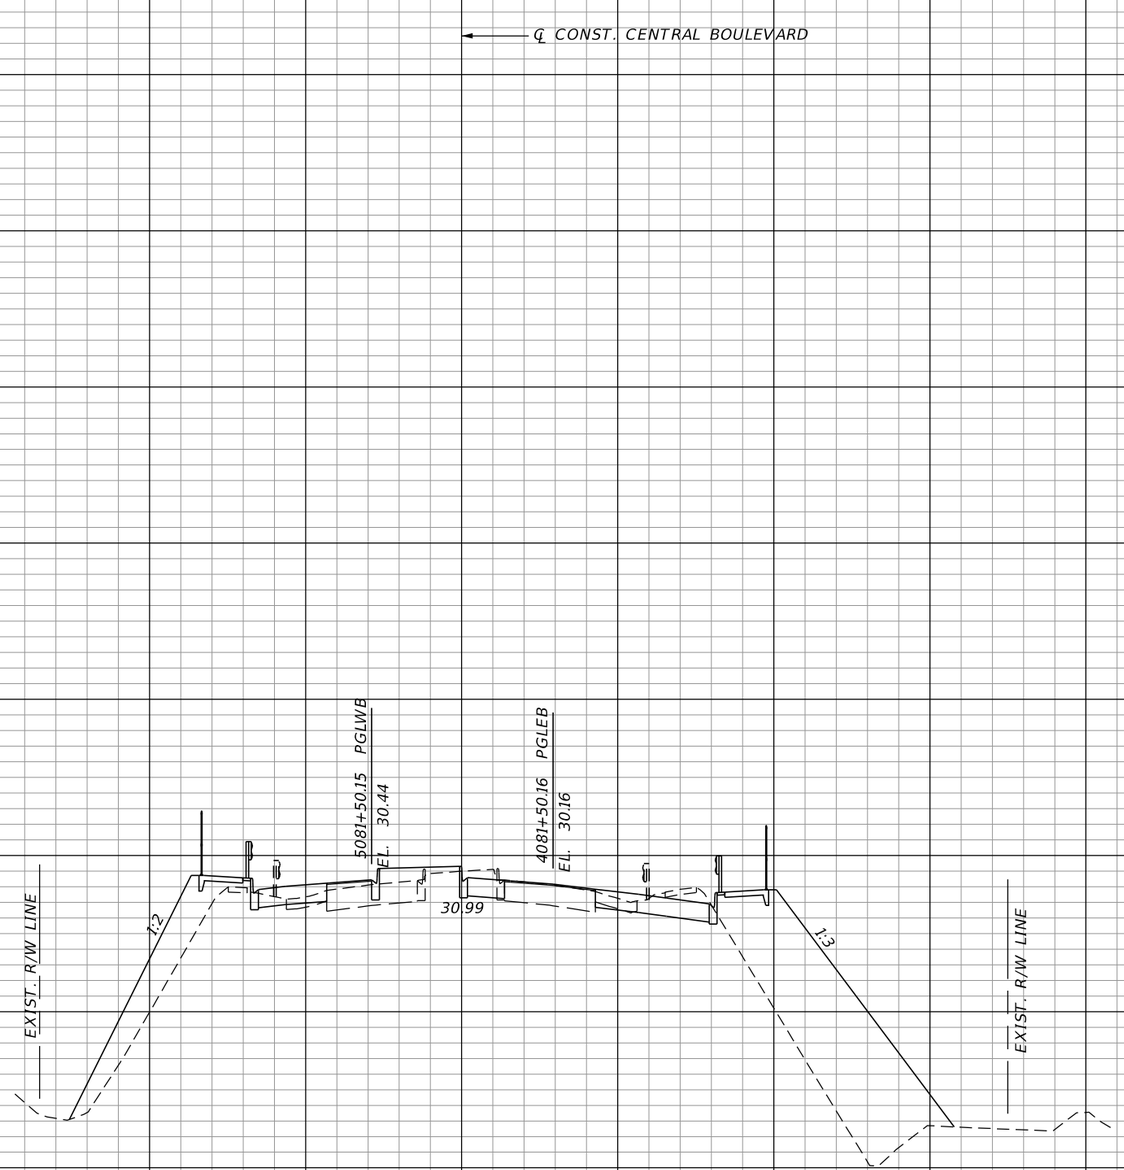

Regular Exc.		Embankment	
A	V	A	V

SCALE:
1" = 40' HORIZ.
1" = 10' VERT.

CENTRAL BLVD.

REVISIONS			
DATE	DESCRIPTION	DATE	DESCRIPTION

DOUGLAS R. GREEN, P.E.
P.E. LICENSE NUMBER 42579
RS&H, INC.
3125 W. COMMERCIAL BLVD., SUITE 130
FORT LAUDERDALE, FL 33309-3451
CERTIFICATE OF AUTHORIZATION 5620

STATE OF FLORIDA
DEPARTMENT OF TRANSPORTATION

ROAD NO.	COUNTY	FINANCIAL PROJECT ID
SR 9	PALM BEACH	413265-1-52-01

CROSS SECTIONS

SHEET NO. 215

Regular Exc.		Embankment	
A	V	A	V

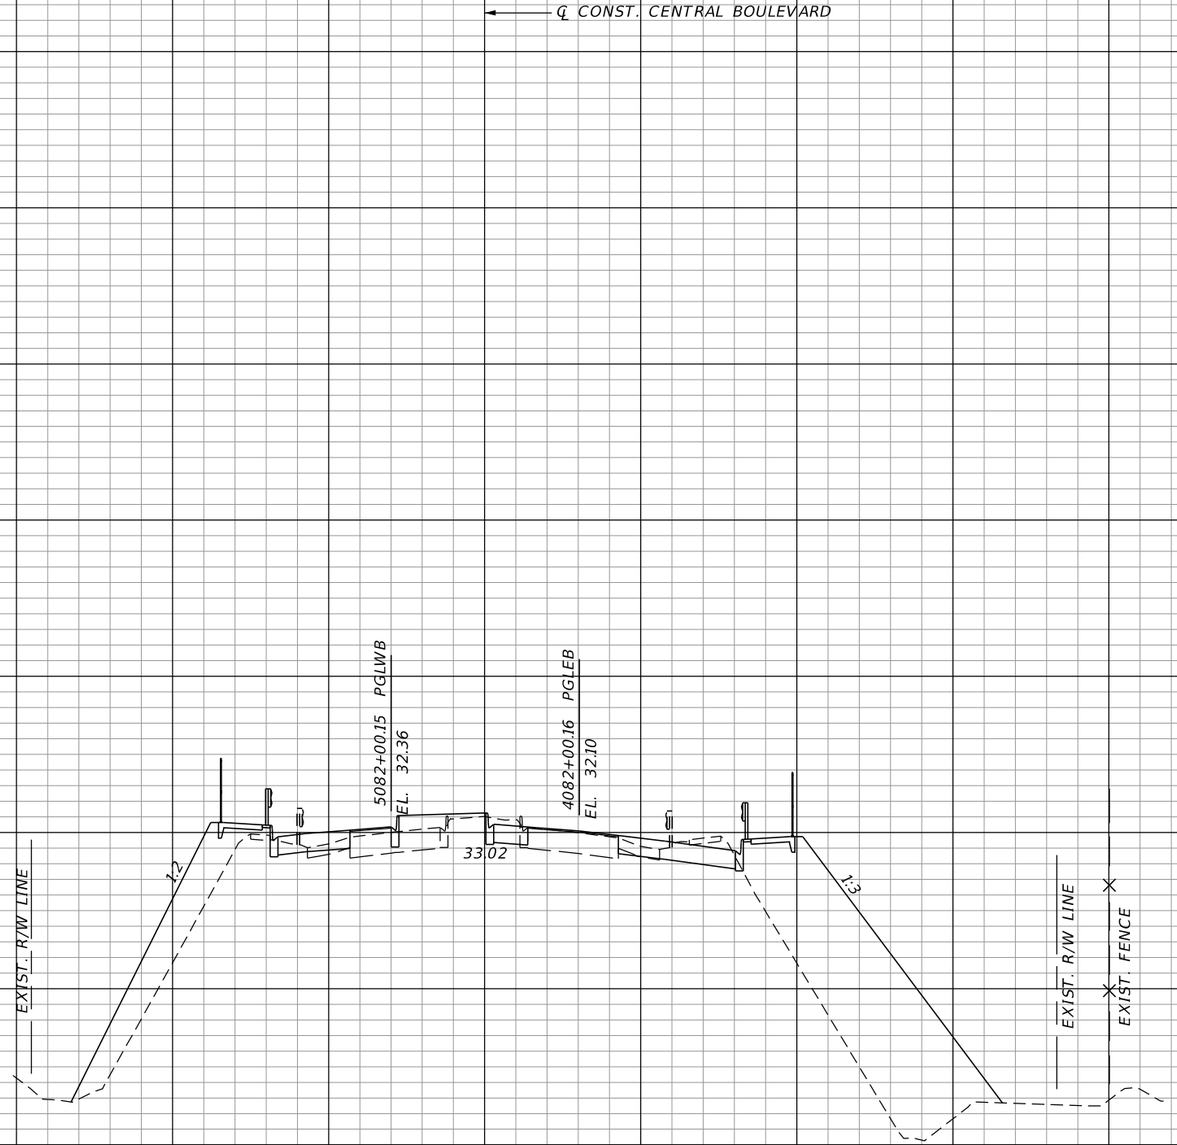

SCALE:
1" = 40' HORIZ.
1" = 10' VERT.

CENTRAL BLVD.

REVISIONS			
DATE	DESCRIPTION	DATE	DESCRIPTION

DOUGLAS R. GREEN, P.E.
P.E. LICENSE NUMBER 42579
RS&H, INC.
3125 W. COMMERCIAL BLVD., SUITE 130
FORT LAUDERDALE, FL 33309-3451
CERTIFICATE OF AUTHORIZATION 5620

STATE OF FLORIDA
DEPARTMENT OF TRANSPORTATION

ROAD NO.	COUNTY	FINANCIAL PROJECT ID
SR 9	PALM BEACH	413265-1-52-01

CROSS SECTIONS

SHEET NO.
216

Regular Exc.		Embankment	
A	V	A	V

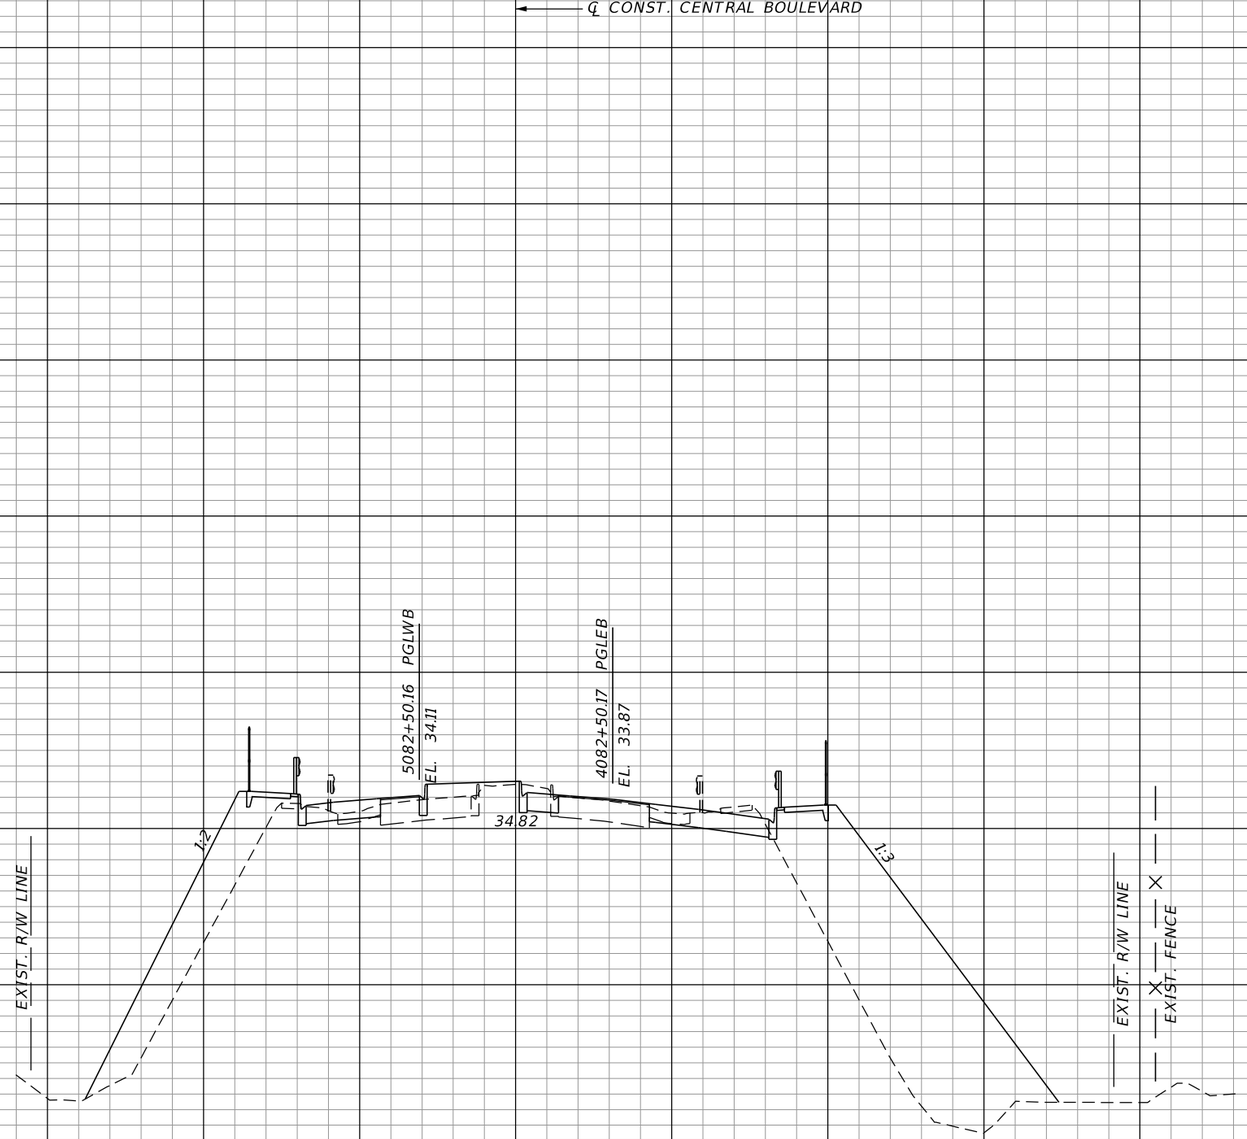

SCALE:
1" = 40' HORIZ.
1" = 10' VERT.

CENTRAL BLVD.

REVISIONS			
DATE	DESCRIPTION	DATE	DESCRIPTION

DOUGLAS R. GREEN, P.E.
P.E. LICENSE NUMBER 42579
RS&H, INC.
3125 W. COMMERCIAL BLVD., SUITE 130
FORT LAUDERDALE, FL 33309-3451
CERTIFICATE OF AUTHORIZATION 5620

STATE OF FLORIDA
DEPARTMENT OF TRANSPORTATION

ROAD NO.	COUNTY	FINANCIAL PROJECT ID
SR 9	PALM BEACH	413265-1-52-01

CROSS SECTIONS

SHEET NO. 217

Regular Exc.		Embankment	
A	V	A	V

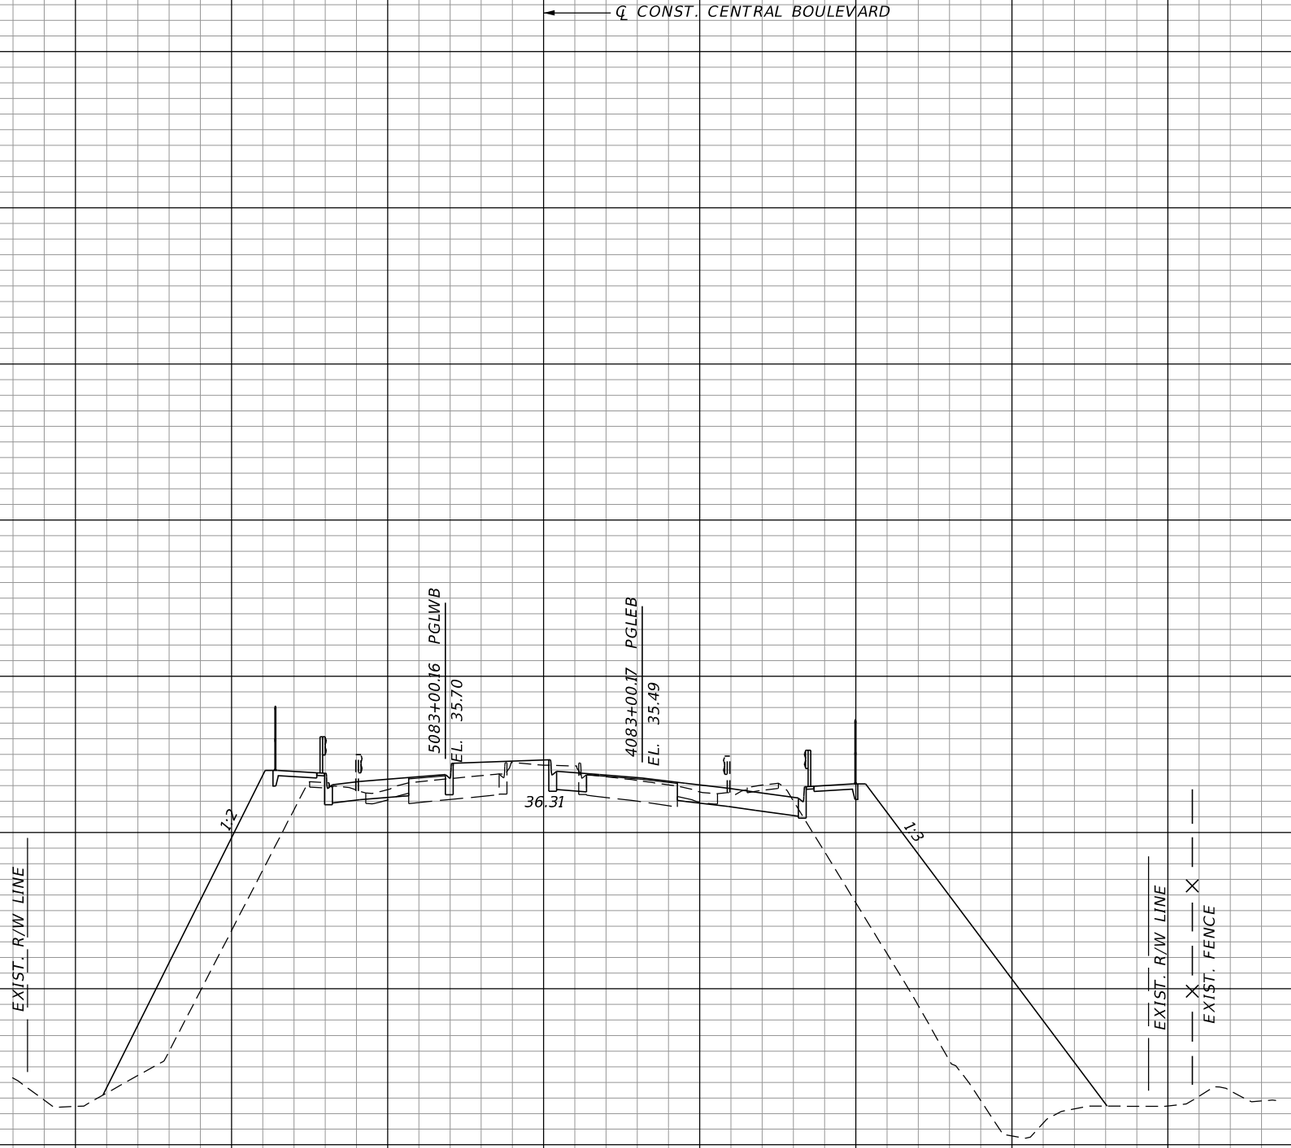

SCALE:
1" = 40' HORIZ.
1" = 10' VERT.

CENTRAL BLVD.

REVISIONS			
DATE	DESCRIPTION	DATE	DESCRIPTION

DOUGLAS R. GREEN, P.E.
P.E. LICENSE NUMBER 42579
RS&H, INC.
3125 W. COMMERCIAL BLVD., SUITE 130
FORT LAUDERDALE, FL 33309-3451
CERTIFICATE OF AUTHORIZATION 5620

STATE OF FLORIDA
DEPARTMENT OF TRANSPORTATION

ROAD NO.	COUNTY	FINANCIAL PROJECT ID
SR 9	PALM BEACH	413265-1-52-01

CROSS SECTIONS

SHEET NO.
218

Regular Exc.		Embankment	
A	V	A	V

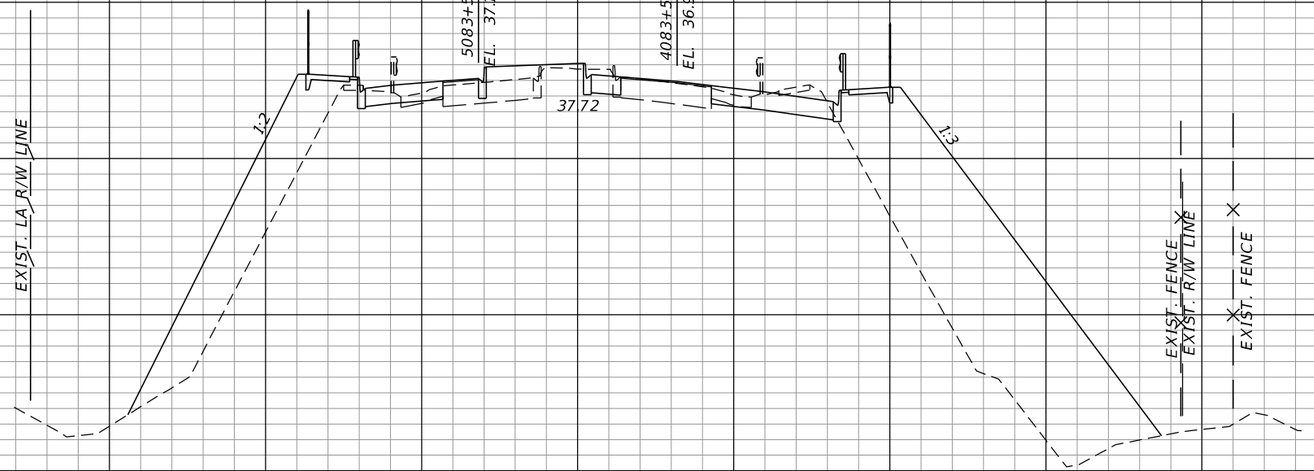

SCALE:
1" = 40' HORIZ.
1" = 10' VERT.

CENTRAL BLVD.

REVISIONS			
DATE	DESCRIPTION	DATE	DESCRIPTION

DOUGLAS R. GREEN, P.E.
P.E. LICENSE NUMBER 42579
RS&H, INC.
3125 W. COMMERCIAL BLVD., SUITE 130
FORT LAUDERDALE, FL 33309-3451
CERTIFICATE OF AUTHORIZATION 5620

STATE OF FLORIDA
DEPARTMENT OF TRANSPORTATION

ROAD NO.	COUNTY	FINANCIAL PROJECT ID
SR 9	PALM BEACH	413265-1-52-01

CROSS SECTIONS

SHEET NO.
219

KlineA 10/30/2017 4:08:43 PM c:\pw_work\rsh_pw\klinea\d0157607\RDXSRD02.DGN

Regular Exc.		Embankment	
A	V	A	V

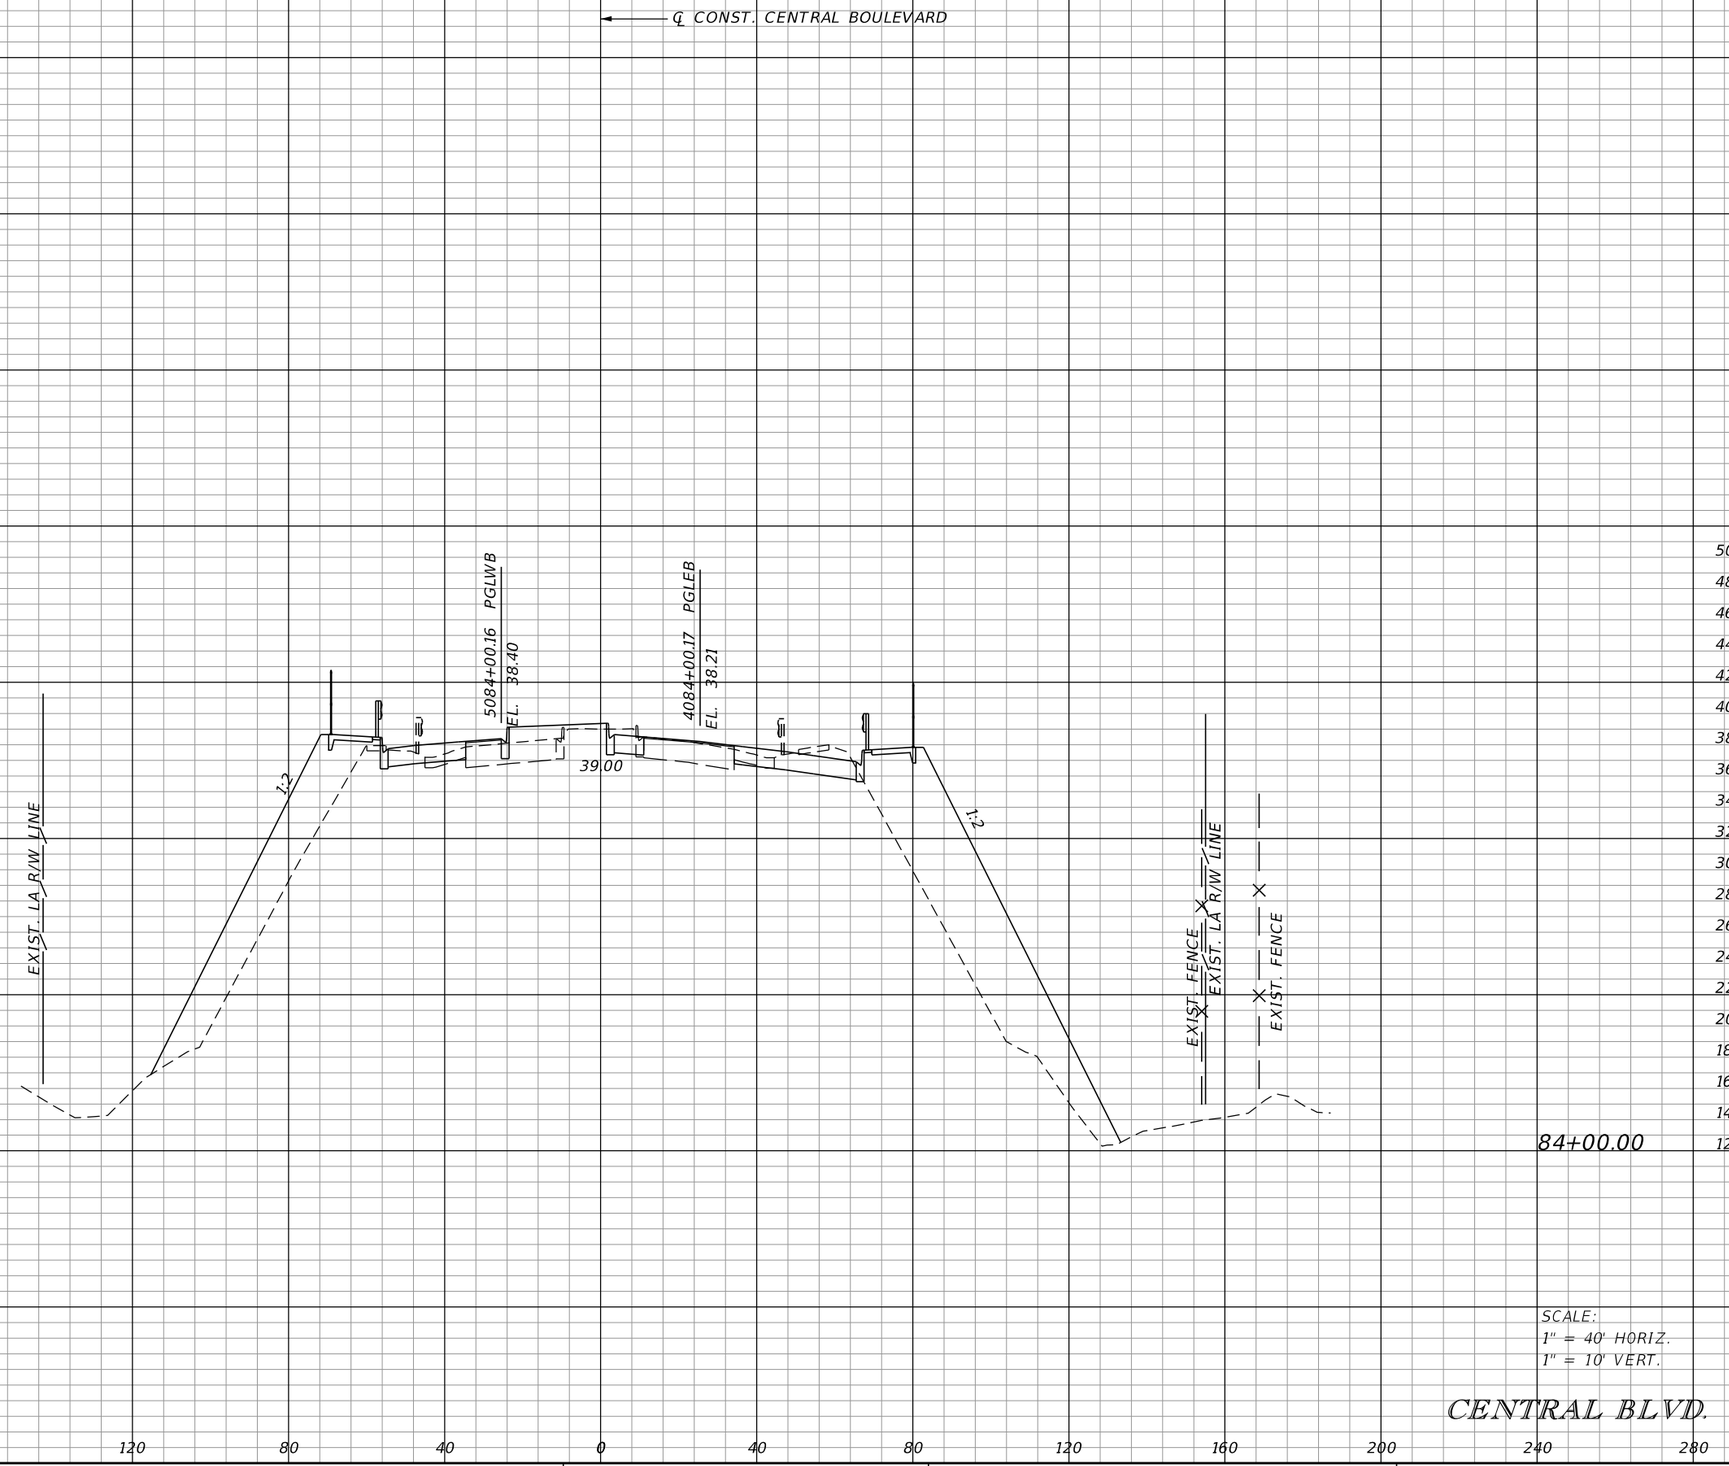

SCALE:
1" = 40' HORIZ.
1" = 10' VERT.

CENTRAL BLVD.

REVISIONS			
DATE	DESCRIPTION	DATE	DESCRIPTION

DOUGLAS R. GREEN, P.E.
P.E. LICENSE NUMBER 42579
RS&H, INC.
3125 W. COMMERCIAL BLVD., SUITE 130
FORT LAUDERDALE, FL 33309-3451
CERTIFICATE OF AUTHORIZATION 5620

STATE OF FLORIDA
DEPARTMENT OF TRANSPORTATION

ROAD NO.	COUNTY	FINANCIAL PROJECT ID
SR 9	PALM BEACH	413265-1-52-01

CROSS SECTIONS

SHEET NO.
220

Regular Exc.		Embankment	
A	V	A	V

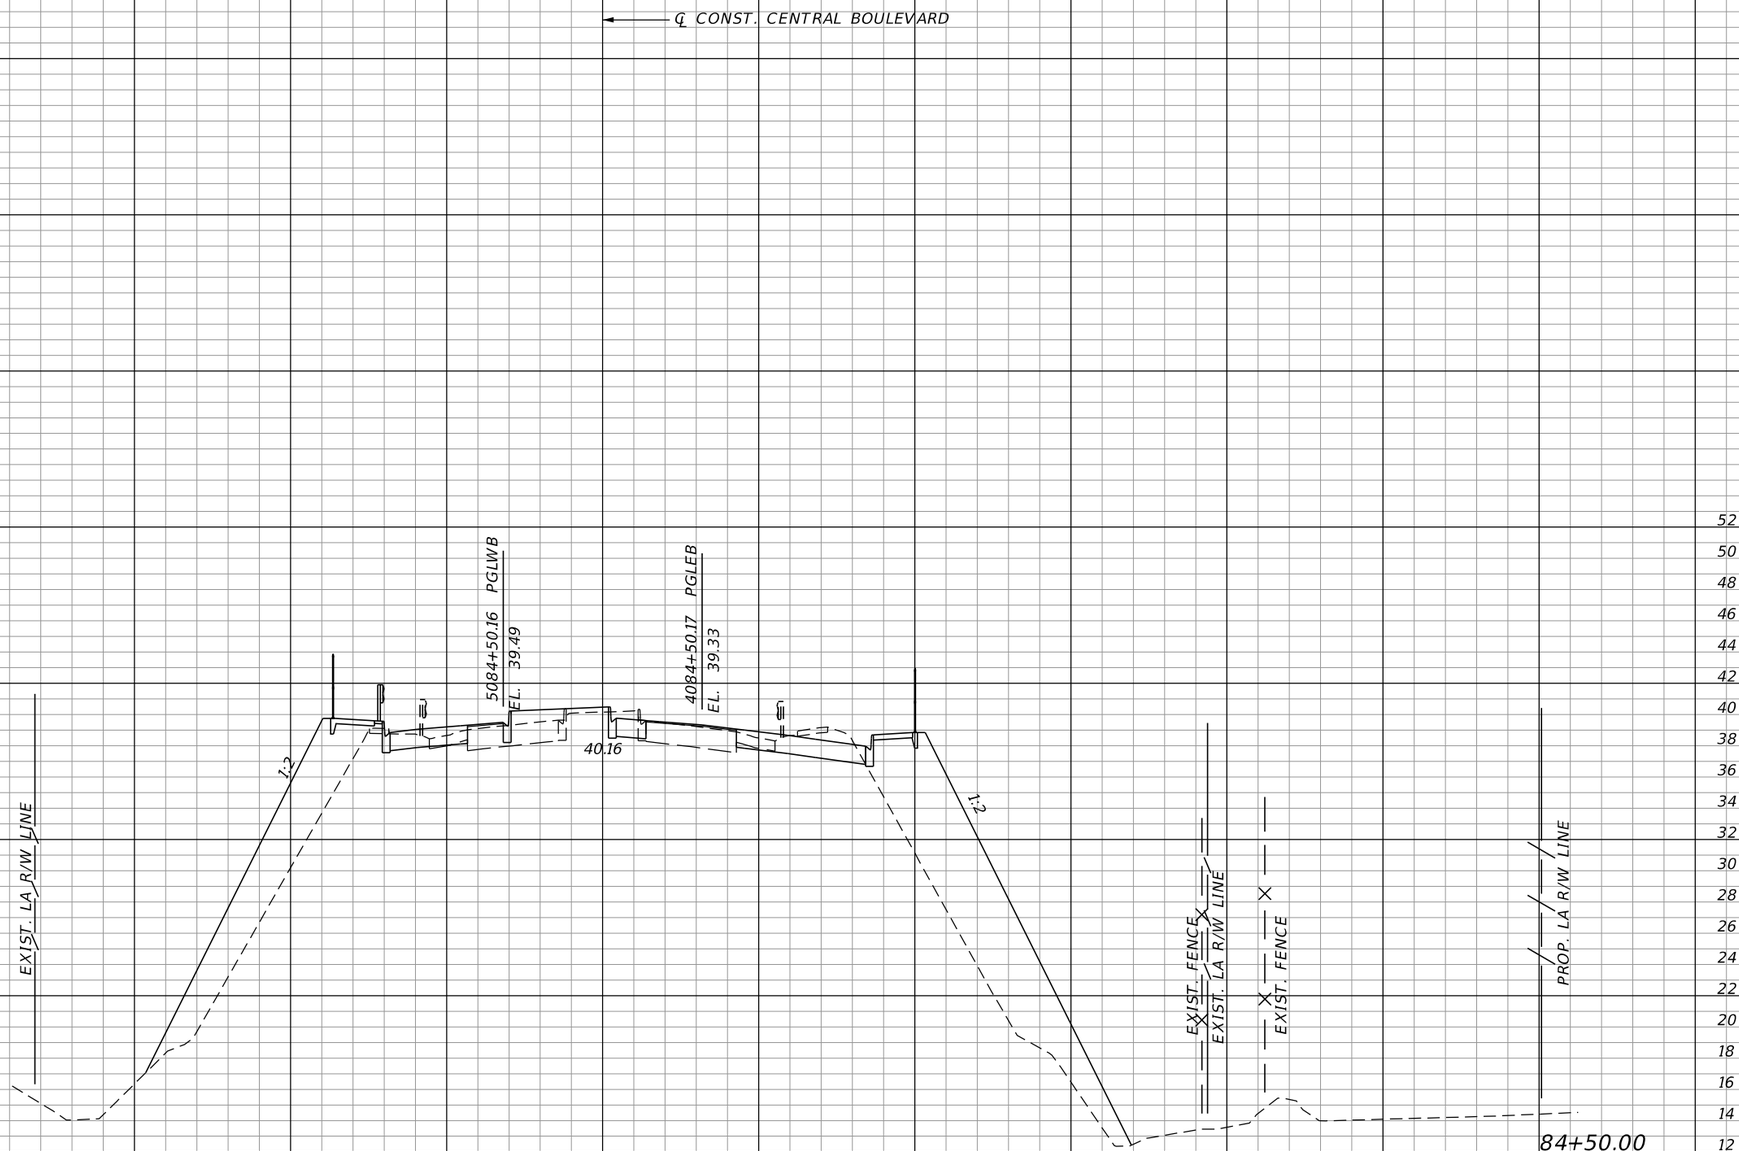

SCALE:
1" = 40' HORIZ.
1" = 10' VERT.

CENTRAL BLVD.

REVISIONS			
DATE	DESCRIPTION	DATE	DESCRIPTION

DOUGLAS R. GREEN, P.E.
P.E. LICENSE NUMBER 42579
RS&H, INC.
3125 W. COMMERCIAL BLVD., SUITE 130
FORT LAUDERDALE, FL 33309-3451
CERTIFICATE OF AUTHORIZATION 5620

STATE OF FLORIDA
DEPARTMENT OF TRANSPORTATION

ROAD NO.	COUNTY	FINANCIAL PROJECT ID
SR 9	PALM BEACH	413265-1-52-01

CROSS SECTIONS

SHEET NO. 221

Regular Exc.		Embankment	
A	V	A	V

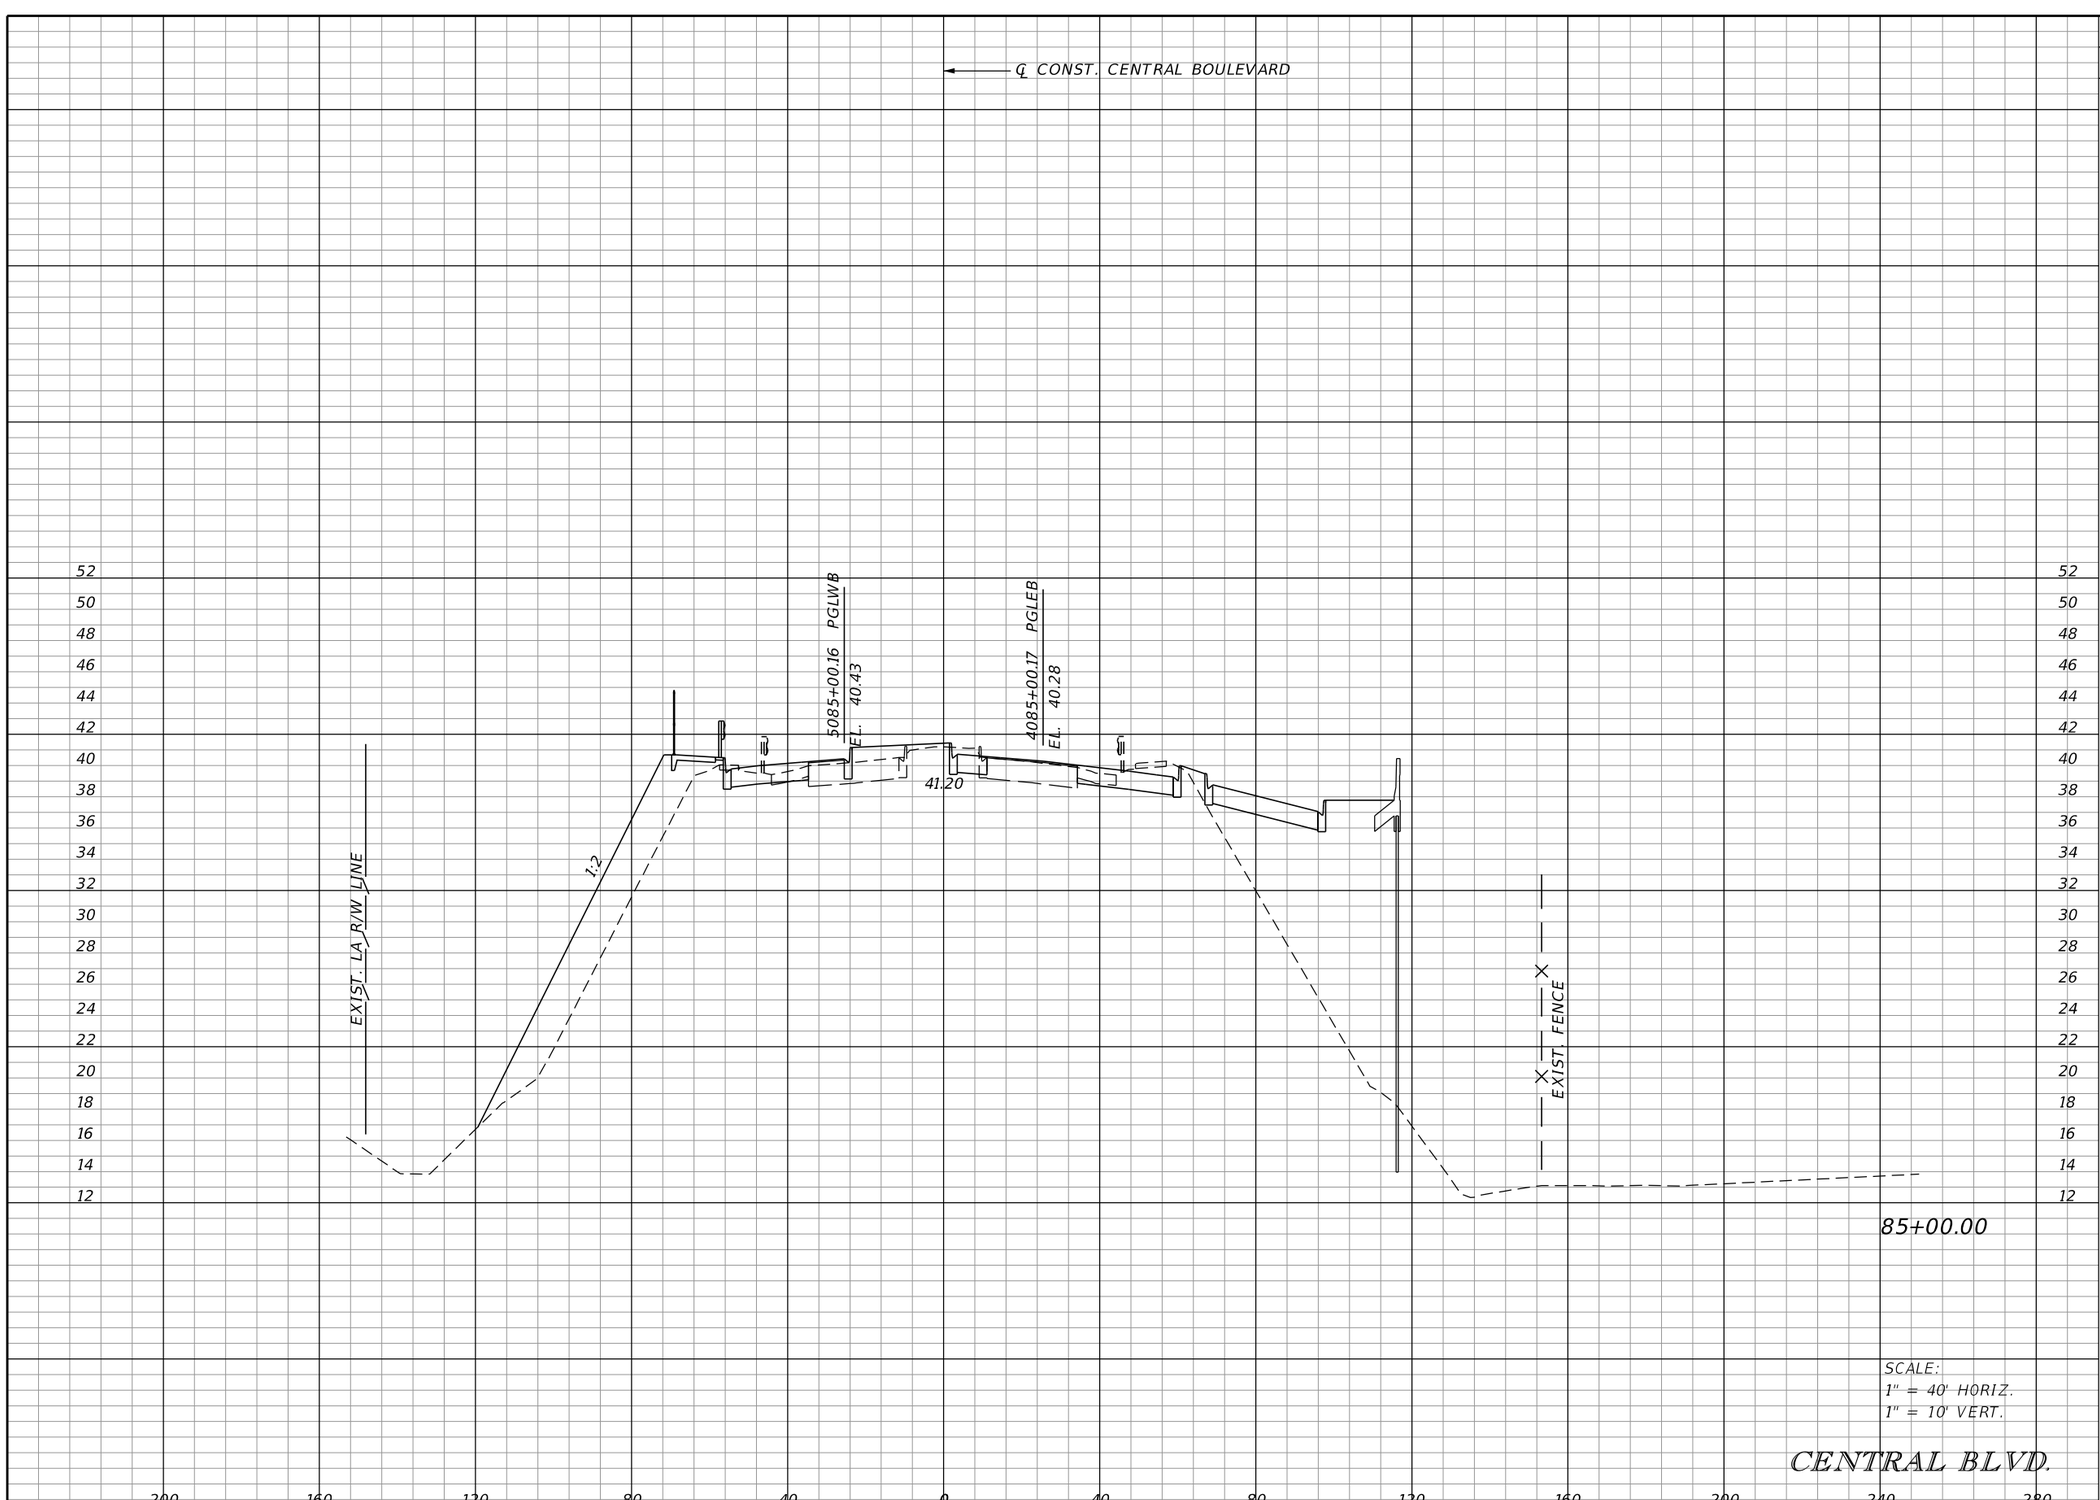

REVISIONS			
DATE	DESCRIPTION	DATE	DESCRIPTION

DOUGLAS R. GREEN, P.E.
P.E. LICENSE NUMBER 42579
RS&H, INC.
3125 W. COMMERCIAL BLVD., SUITE 130
FORT LAUDERDALE, FL 33309-3451
CERTIFICATE OF AUTHORIZATION 5620

STATE OF FLORIDA
DEPARTMENT OF TRANSPORTATION

ROAD NO.	COUNTY	FINANCIAL PROJECT ID
SR 9	PALM BEACH	413265-1-52-01

CROSS SECTIONS

SHEET NO. 222

Regular Exc.		Embankment	
A	V	A	V

℄ CONST. CENTRAL BOULEVARD

BEGIN BRIDGE
STA. 86+27.00

BEGIN APPROACH SLAB
STA. 86+06.07

86+00.00

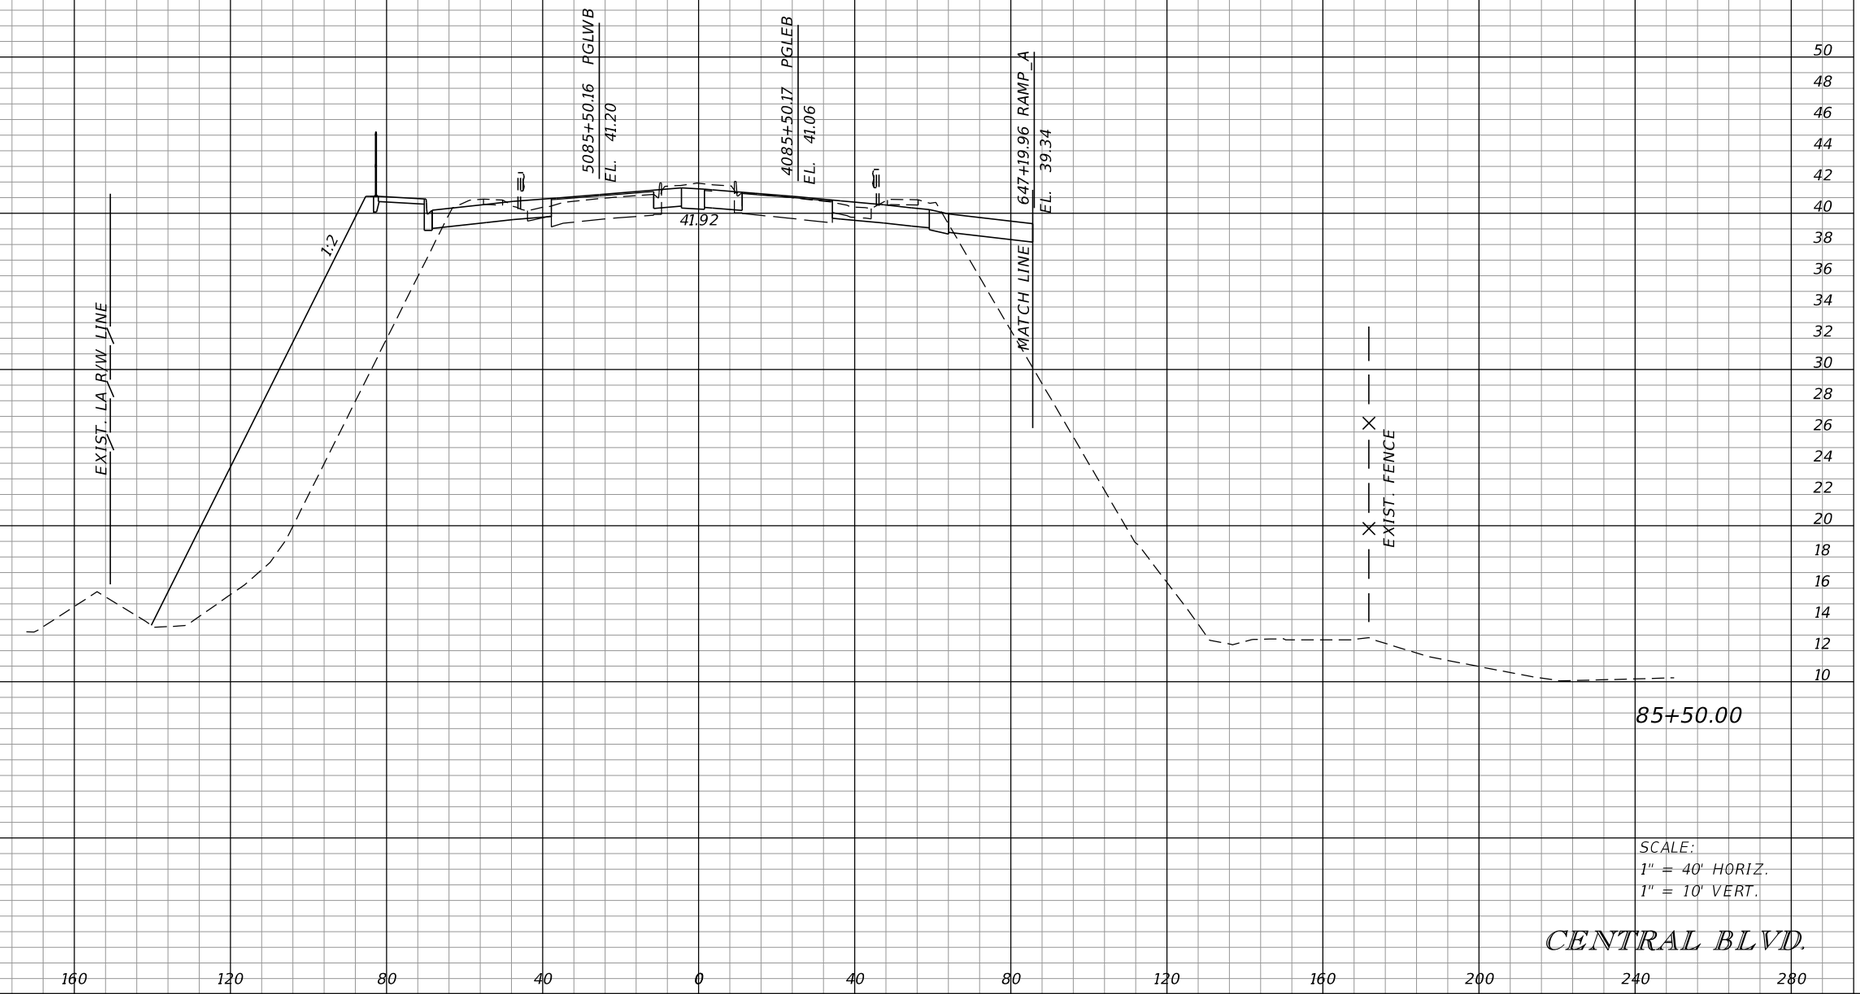

85+50.00

SCALE:
1" = 40' HORIZ.
1" = 10' VERT.

CENTRAL BLVD.

REVISIONS			
DATE	DESCRIPTION	DATE	DESCRIPTION

DOUGLAS R. GREEN, P.E.
P.E. LICENSE NUMBER 42579
RS&H, INC.
3125 W. COMMERCIAL BLVD., SUITE 130
FORT LAUDERDALE, FL 33309-3451
CERTIFICATE OF AUTHORIZATION 5620

STATE OF FLORIDA
DEPARTMENT OF TRANSPORTATION

ROAD NO.	COUNTY	FINANCIAL PROJECT ID
SR 9	PALM BEACH	413265-1-52-01

CROSS SECTIONS

SHEET NO.
223

Regular Exc.		Embankment	
A	V	A	V

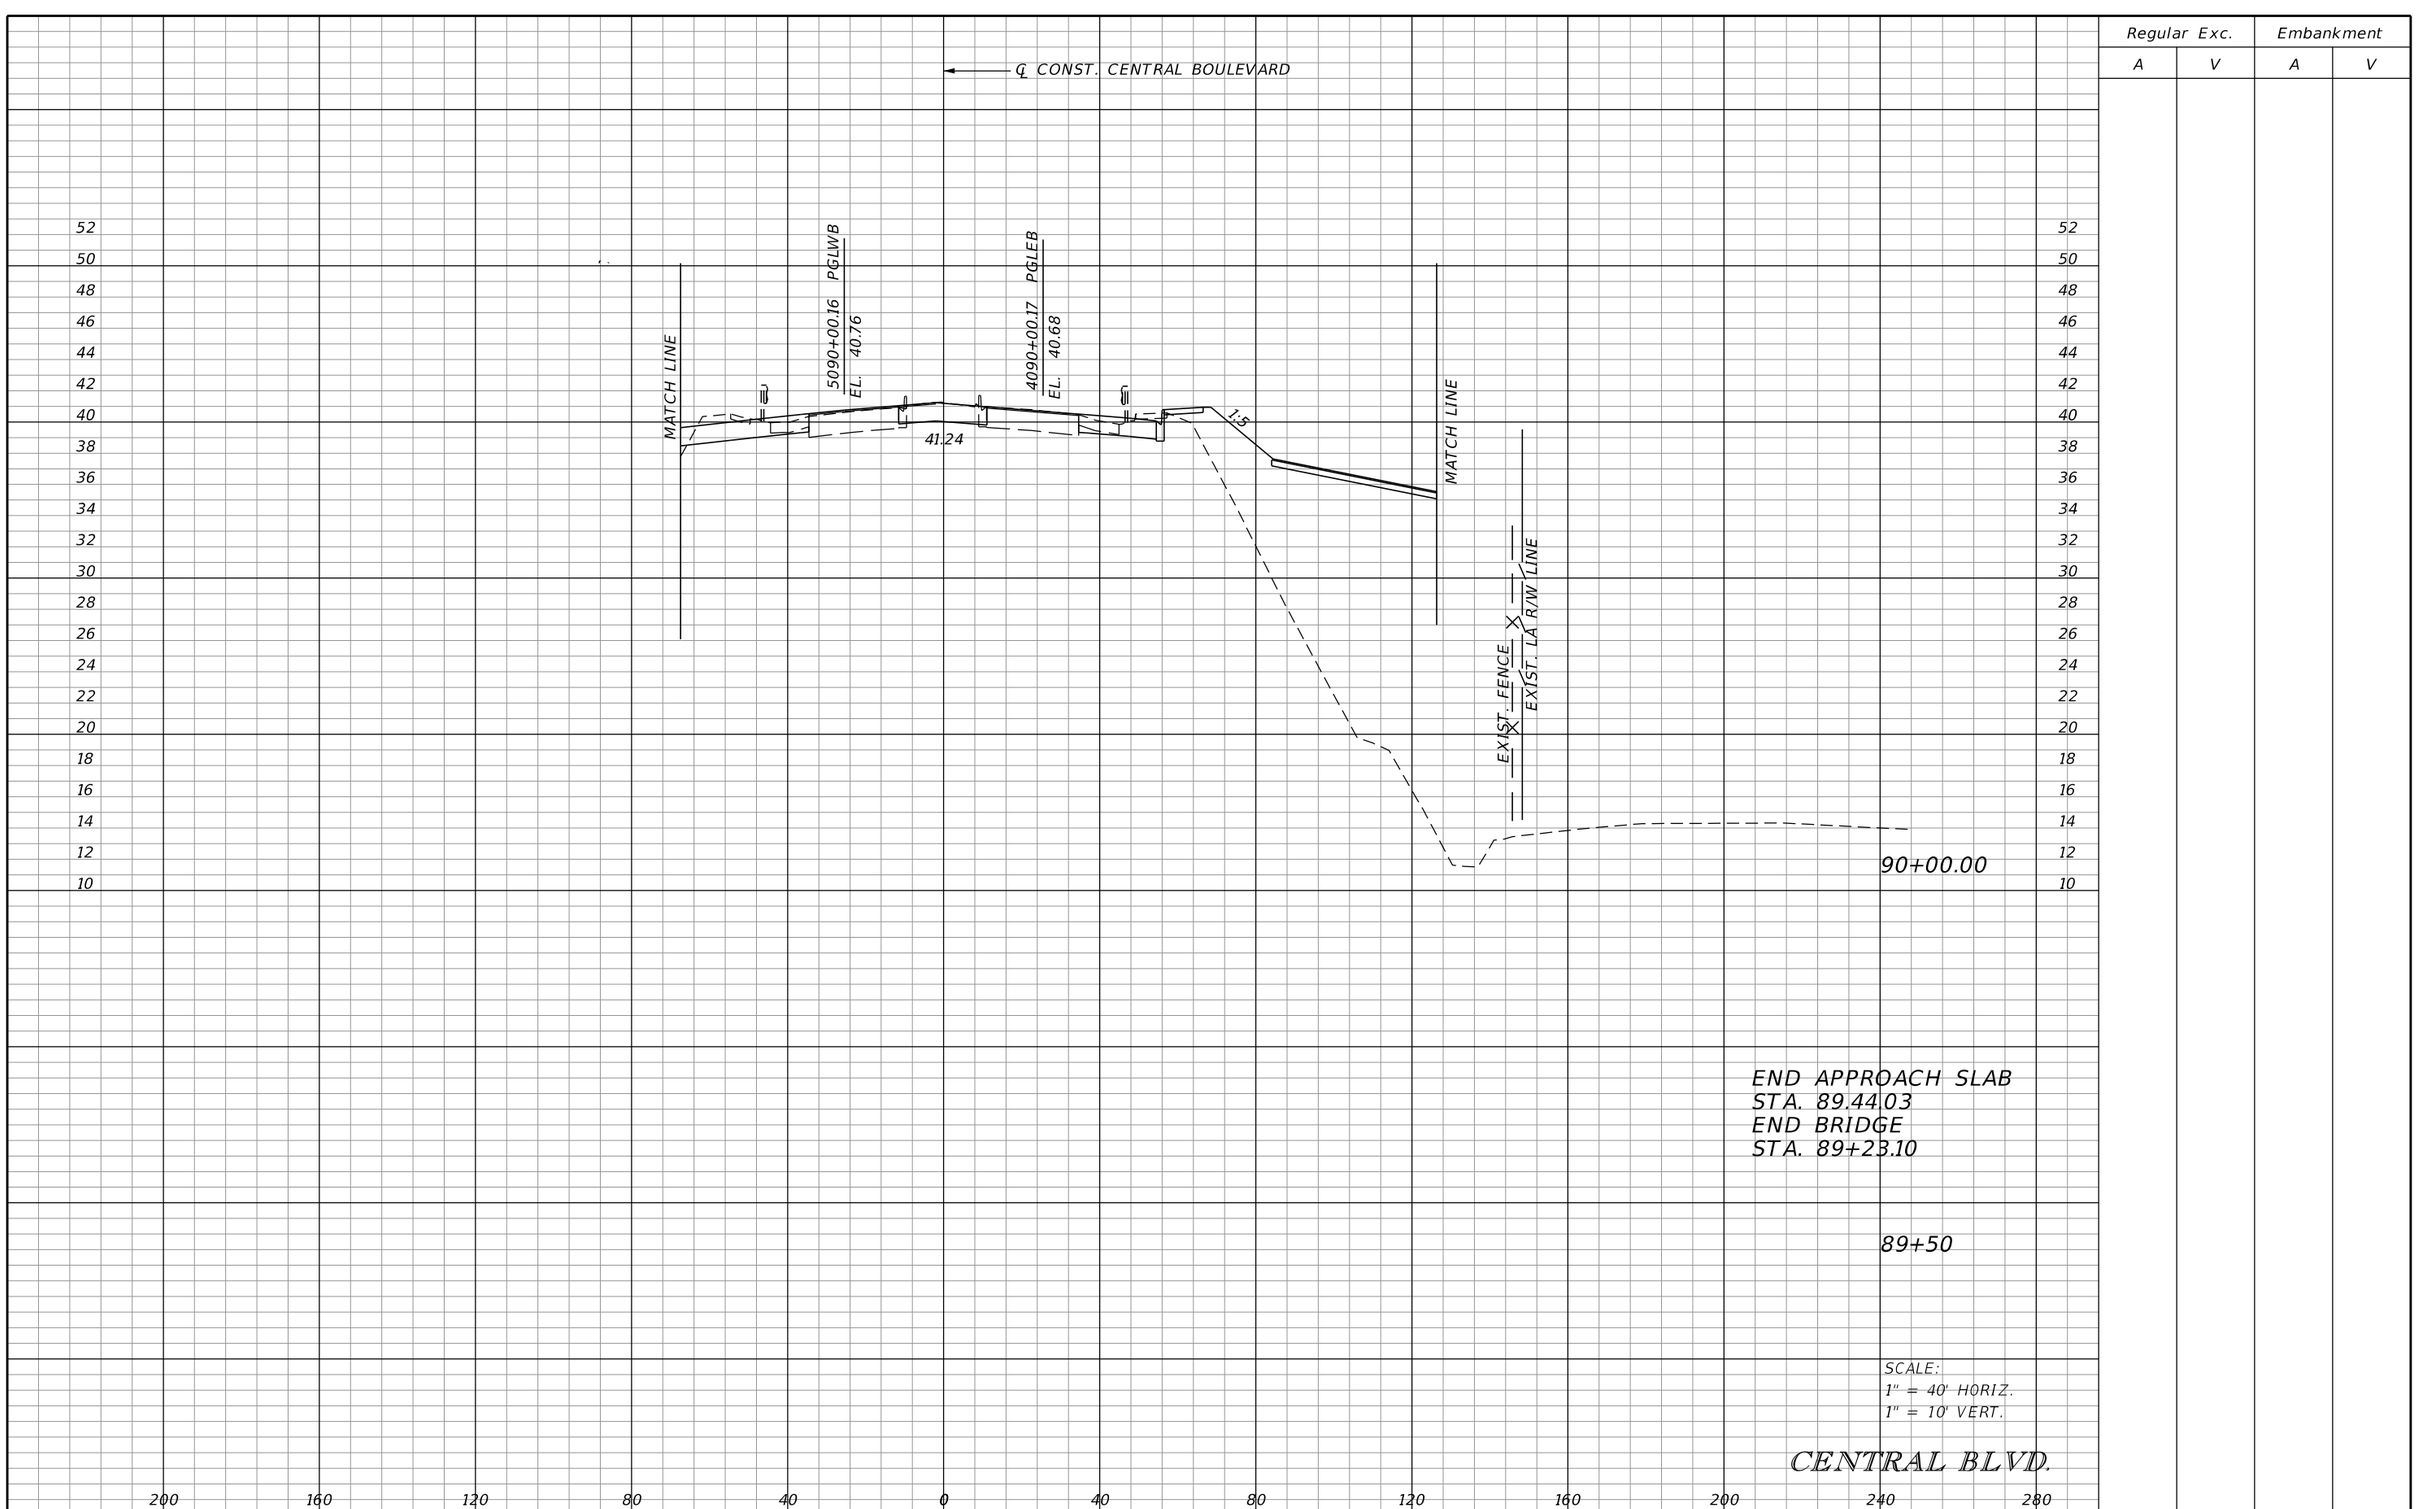

SCALE:
1" = 40' HORIZ.
1" = 10' VERT.

CENTRAL BLVD.

REVISIONS			
DATE	DESCRIPTION	DATE	DESCRIPTION

DOUGLAS R. GREEN, P.E.
P.E. LICENSE NUMBER 42579
RS&H, INC.
3125 W. COMMERCIAL BLVD., SUITE 130
FORT LAUDERDALE, FL 33309-3451
CERTIFICATE OF AUTHORIZATION 5620

STATE OF FLORIDA
DEPARTMENT OF TRANSPORTATION

ROAD NO.	COUNTY	FINANCIAL PROJECT ID
SR 9	PALM BEACH	413265-1-52-01

CROSS SECTIONS

SHEET NO. 224

Regular Exc.		Embankment	
A	V	A	V

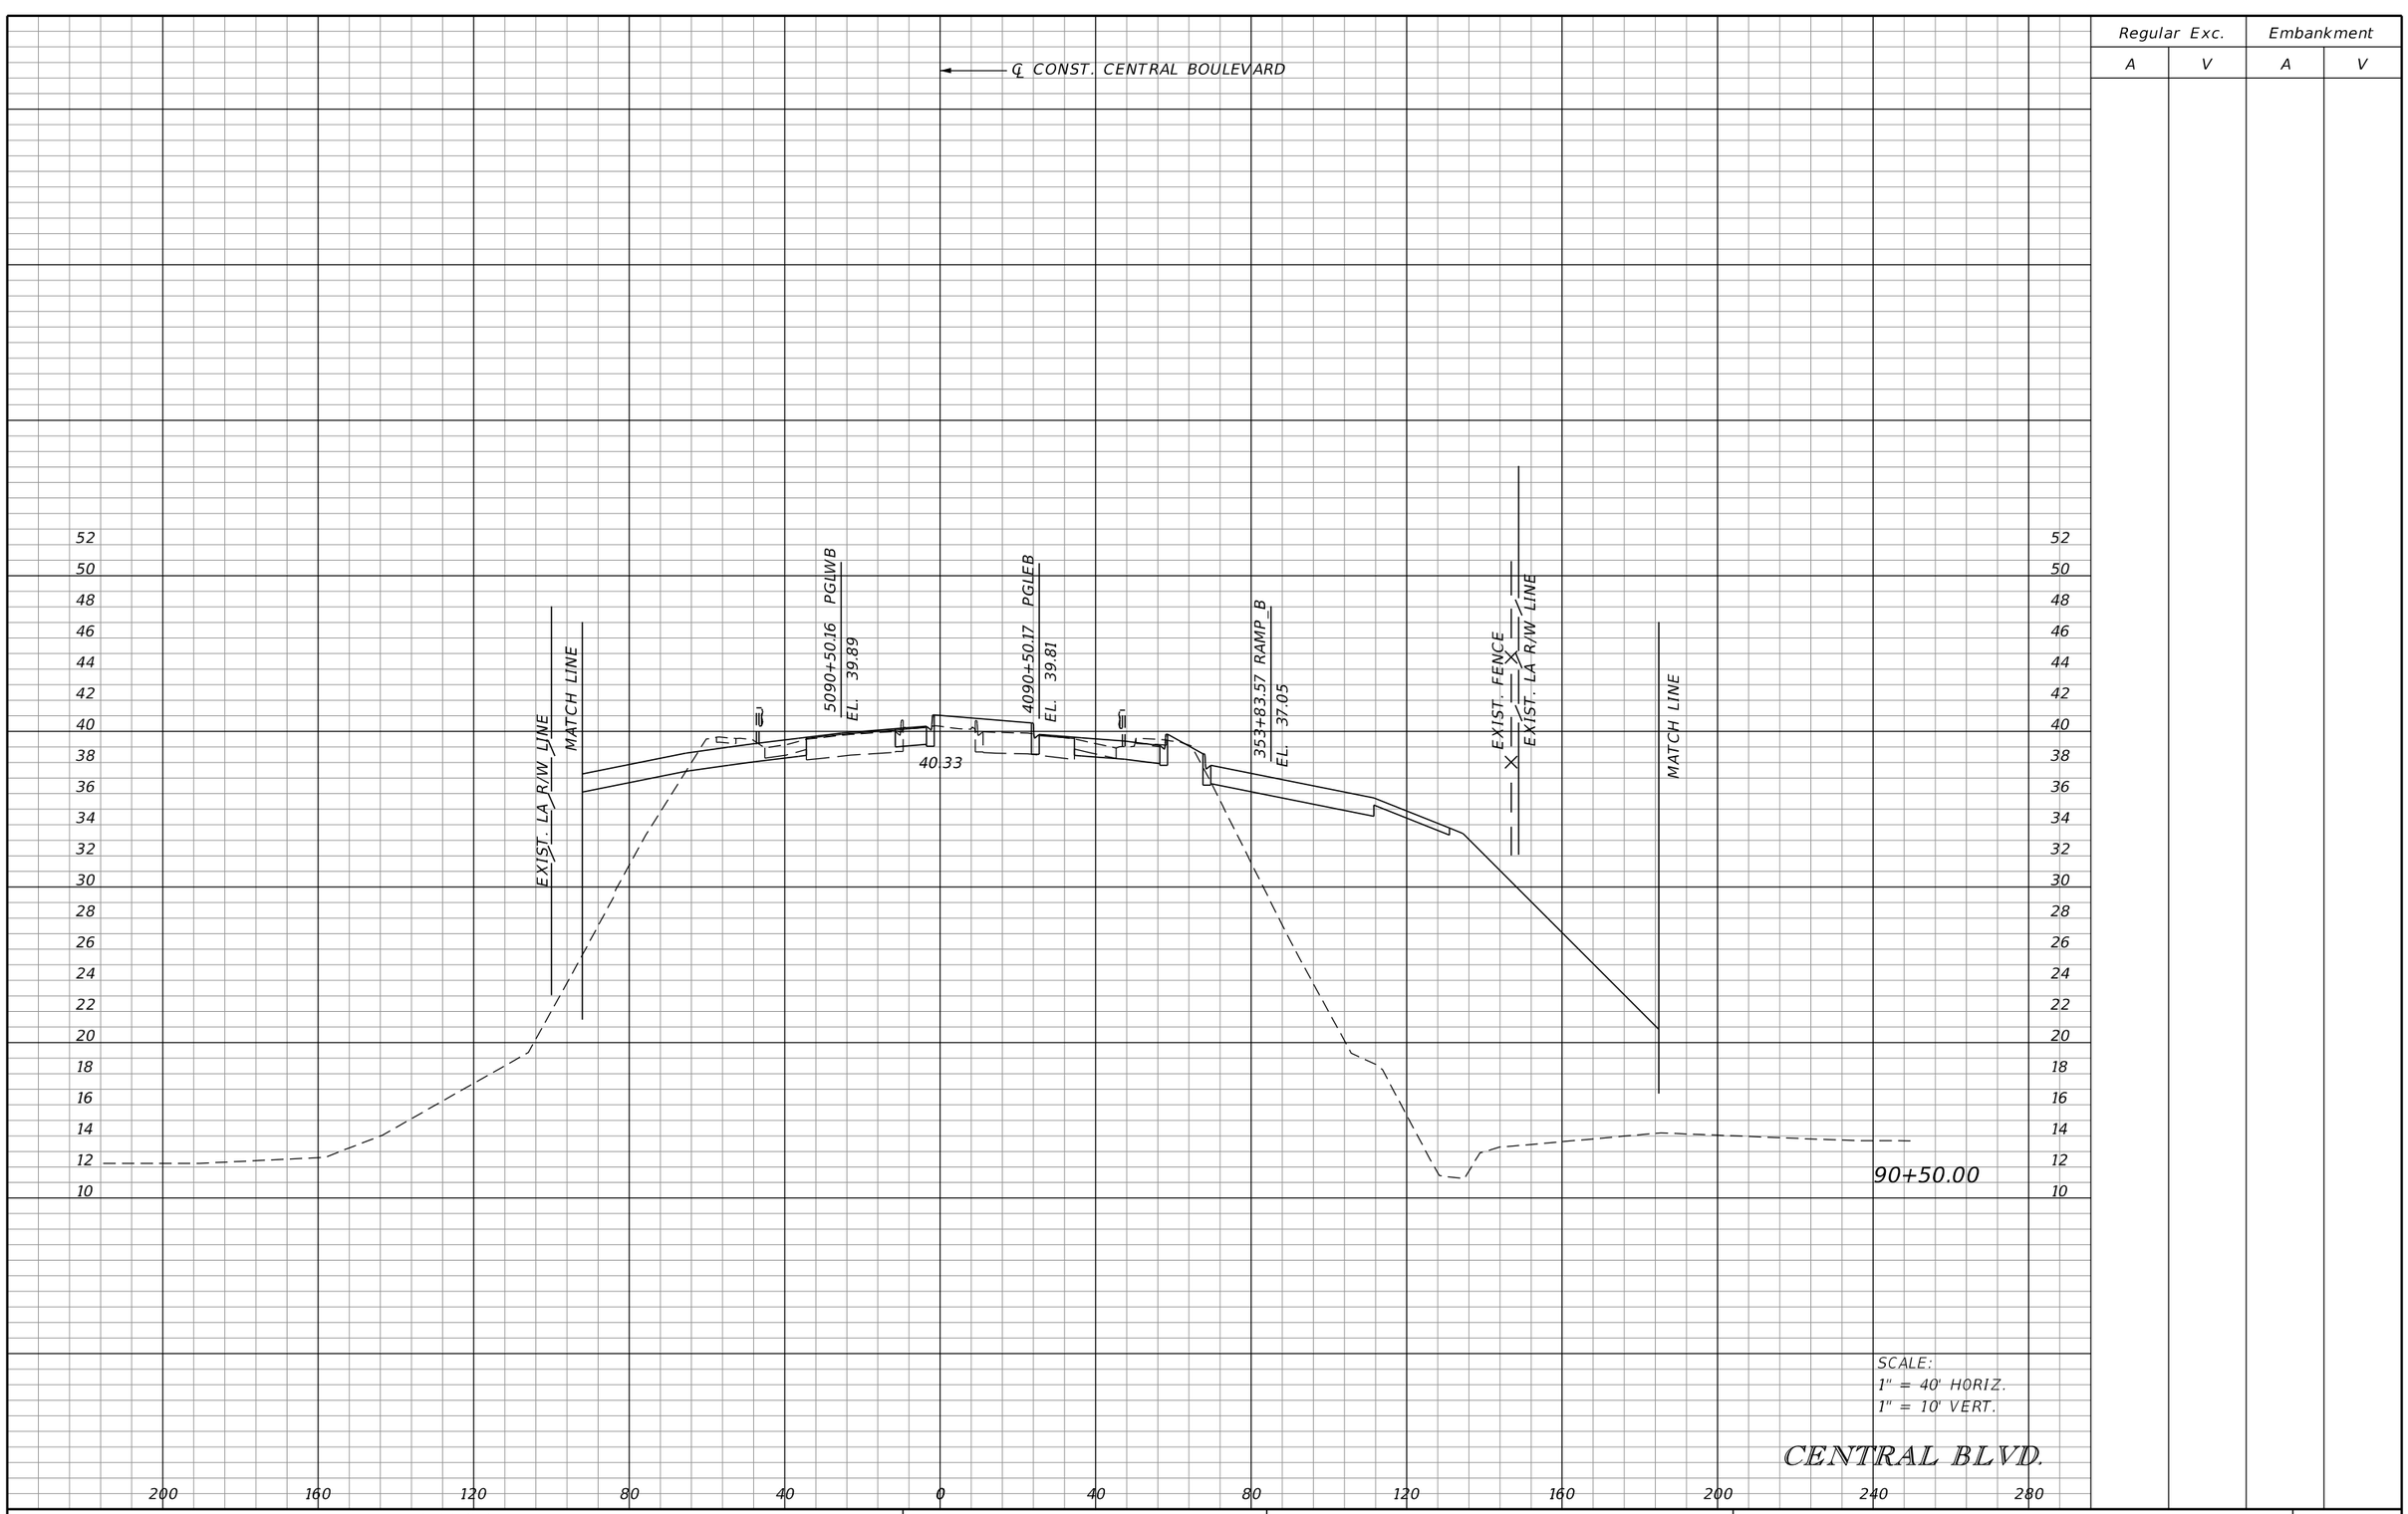

SCALE:
1" = 40' HORIZ.
1" = 10' VERT.

CENTRAL BLVD.

REVISIONS			
DATE	DESCRIPTION	DATE	DESCRIPTION

DOUGLAS R. GREEN, P.E.
P.E. LICENSE NUMBER 42579
RS&H, INC.
3125 W. COMMERCIAL BLVD., SUITE 130
FORT LAUDERDALE, FL 33309-3451
CERTIFICATE OF AUTHORIZATION 5620

STATE OF FLORIDA
DEPARTMENT OF TRANSPORTATION

ROAD NO.	COUNTY	FINANCIAL PROJECT ID
SR 9	PALM BEACH	413265-1-52-01

CROSS SECTIONS

SHEET NO. 225

Regular Exc.		Embankment	
A	V	A	V

SCALE:
1" = 40' HORIZ.
1" = 10' VERT.

CENTRAL BLVD.

REVISIONS

DATE	DESCRIPTION	DATE	DESCRIPTION

DOUGLAS R. GREEN, P.E.
P.E. LICENSE NUMBER 42579
RS&H, INC.
3125 W. COMMERCIAL BLVD., SUITE 130
FORT LAUDERDALE, FL 33309-3451
CERTIFICATE OF AUTHORIZATION 5620

STATE OF FLORIDA
DEPARTMENT OF TRANSPORTATION

ROAD NO.	COUNTY	FINANCIAL PROJECT ID
SR 9	PALM BEACH	413265-1-52-01

CROSS SECTIONS

SHEET NO. 226

Regular Exc.		Embankment	
A	V	A	V

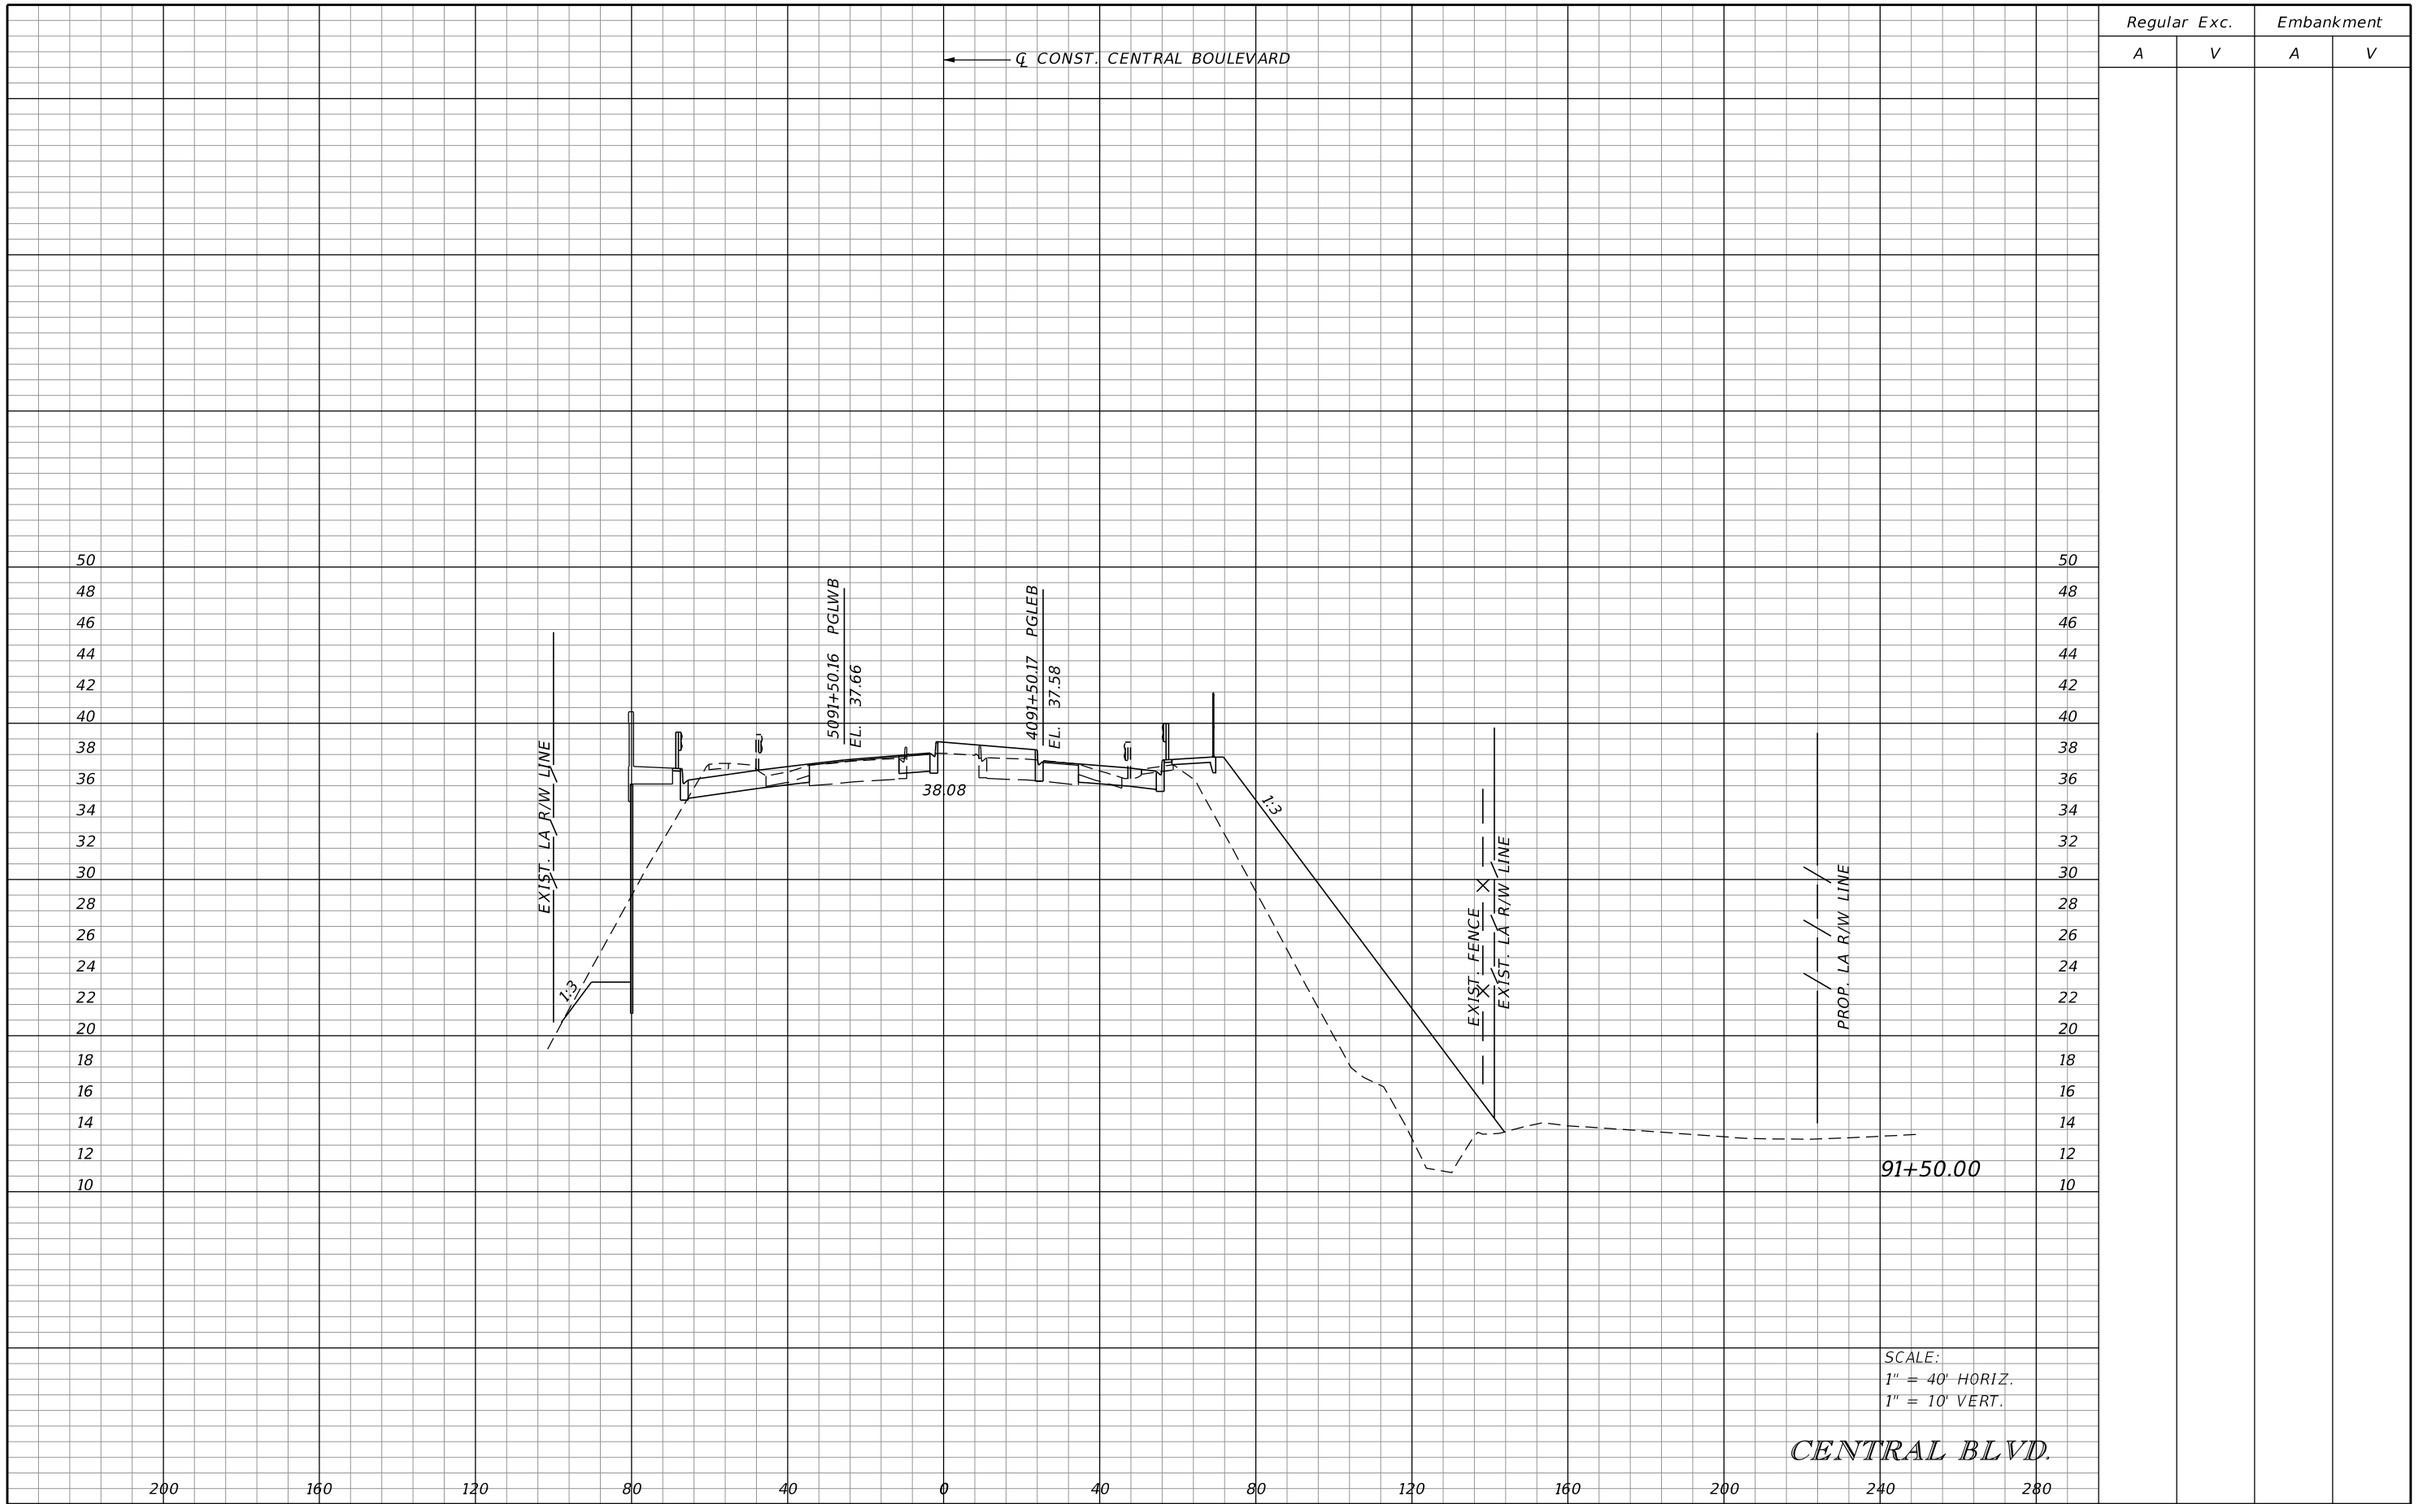

SCALE:
1" = 40' HORIZ.
1" = 10' VERT.

CENTRAL BLVD.

REVISIONS			
DATE	DESCRIPTION	DATE	DESCRIPTION

DOUGLAS R. GREEN, P.E.
P.E. LICENSE NUMBER 42579
RS&H, INC.
3125 W. COMMERCIAL BLVD., SUITE 130
FORT LAUDERDALE, FL 33309-3451
CERTIFICATE OF AUTHORIZATION 5620

STATE OF FLORIDA
DEPARTMENT OF TRANSPORTATION

ROAD NO.	COUNTY	FINANCIAL PROJECT ID
SR 9	PALM BEACH	413265-1-52-01

CROSS SECTIONS

SHEET NO. 227

Regular Exc.		Embankment	
A	V	A	V

SCALE:
1" = 40' HORIZ.
1" = 10' VERT.

CENTRAL BLVD.

REVISIONS			
DATE	DESCRIPTION	DATE	DESCRIPTION

DOUGLAS R. GREEN, P.E.
P.E. LICENSE NUMBER 42579
RS&H, INC.
3125 W. COMMERCIAL BLVD., SUITE 130
FORT LAUDERDALE, FL 33309-3451
CERTIFICATE OF AUTHORIZATION 5620

STATE OF FLORIDA
DEPARTMENT OF TRANSPORTATION

ROAD NO.	COUNTY	FINANCIAL PROJECT ID
SR 9	PALM BEACH	413265-1-52-01

CROSS SECTIONS

SHEET NO. 228

Regular Exc.		Embankment	
A	V	A	V

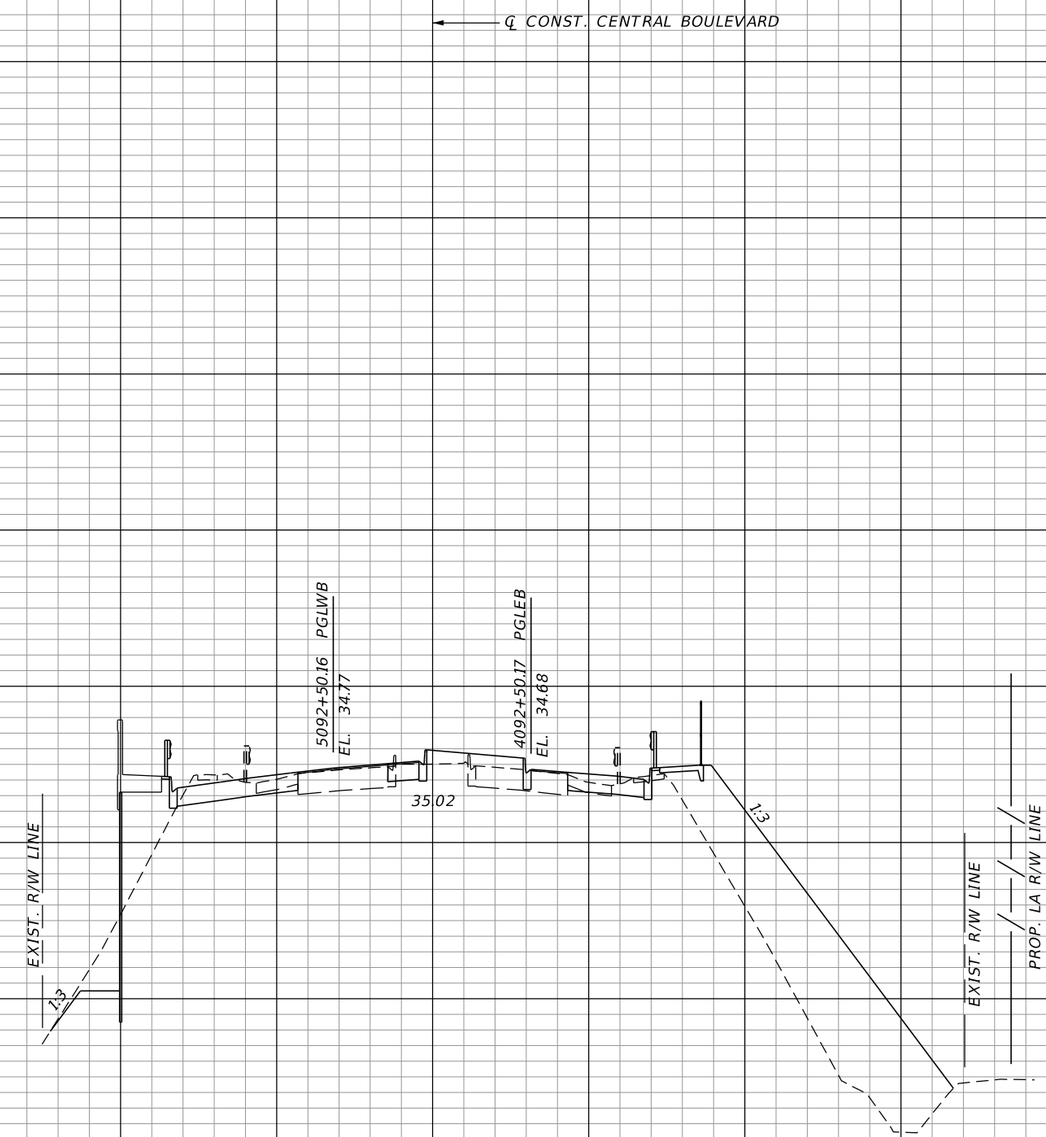

92+50.00

SCALE:
1" = 40' HORIZ.
1" = 10' VERT.

CENTRAL BLVD.

REVISIONS			
DATE	DESCRIPTION	DATE	DESCRIPTION

DOUGLAS R. GREEN, P.E.
P.E. LICENSE NUMBER 42579
RS&H, INC.
3125 W. COMMERCIAL BLVD., SUITE 130
FORT LAUDERDALE, FL 33309-3451
CERTIFICATE OF AUTHORIZATION 5620

STATE OF FLORIDA
DEPARTMENT OF TRANSPORTATION

ROAD NO.	COUNTY	FINANCIAL PROJECT ID
SR 9	PALM BEACH	413265-1-52-01

CROSS SECTIONS

SHEET NO. 229

Regular Exc.		Embankment	
A	V	A	V

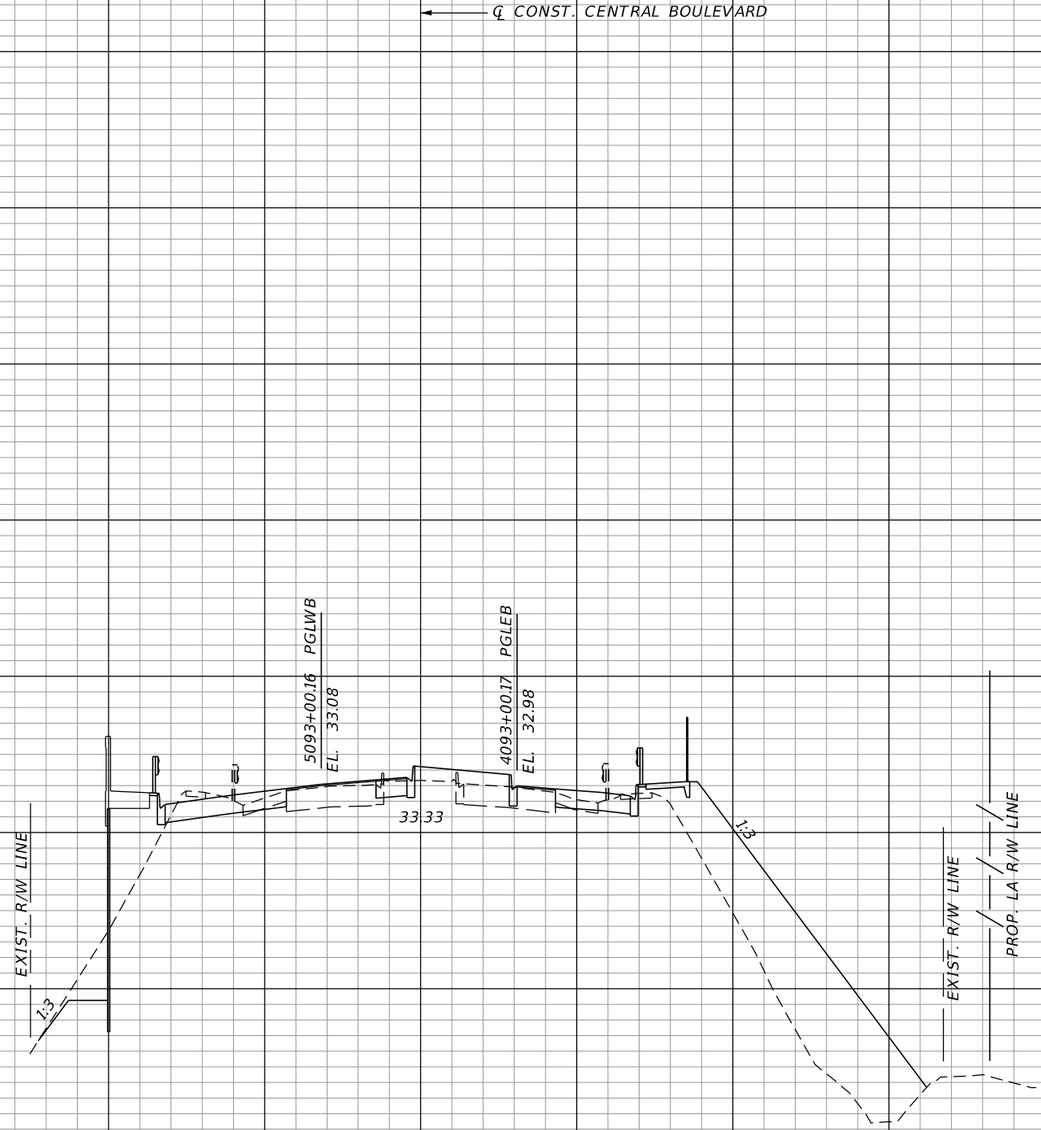

SCALE:
1" = 40' HORIZ.
1" = 10' VERT.

CENTRAL BLVD.

REVISIONS			
DATE	DESCRIPTION	DATE	DESCRIPTION

DOUGLAS R. GREEN, P.E.
P.E. LICENSE NUMBER 42579
RS&H, INC.
3125 W. COMMERCIAL BLVD., SUITE 130
FORT LAUDERDALE, FL 33309-3451
CERTIFICATE OF AUTHORIZATION 5620

STATE OF FLORIDA
DEPARTMENT OF TRANSPORTATION

ROAD NO.	COUNTY	FINANCIAL PROJECT ID
SR 9	PALM BEACH	413265-1-52-01

CROSS SECTIONS

SHEET NO.
230

Regular Exc.		Embankment	
A	V	A	V

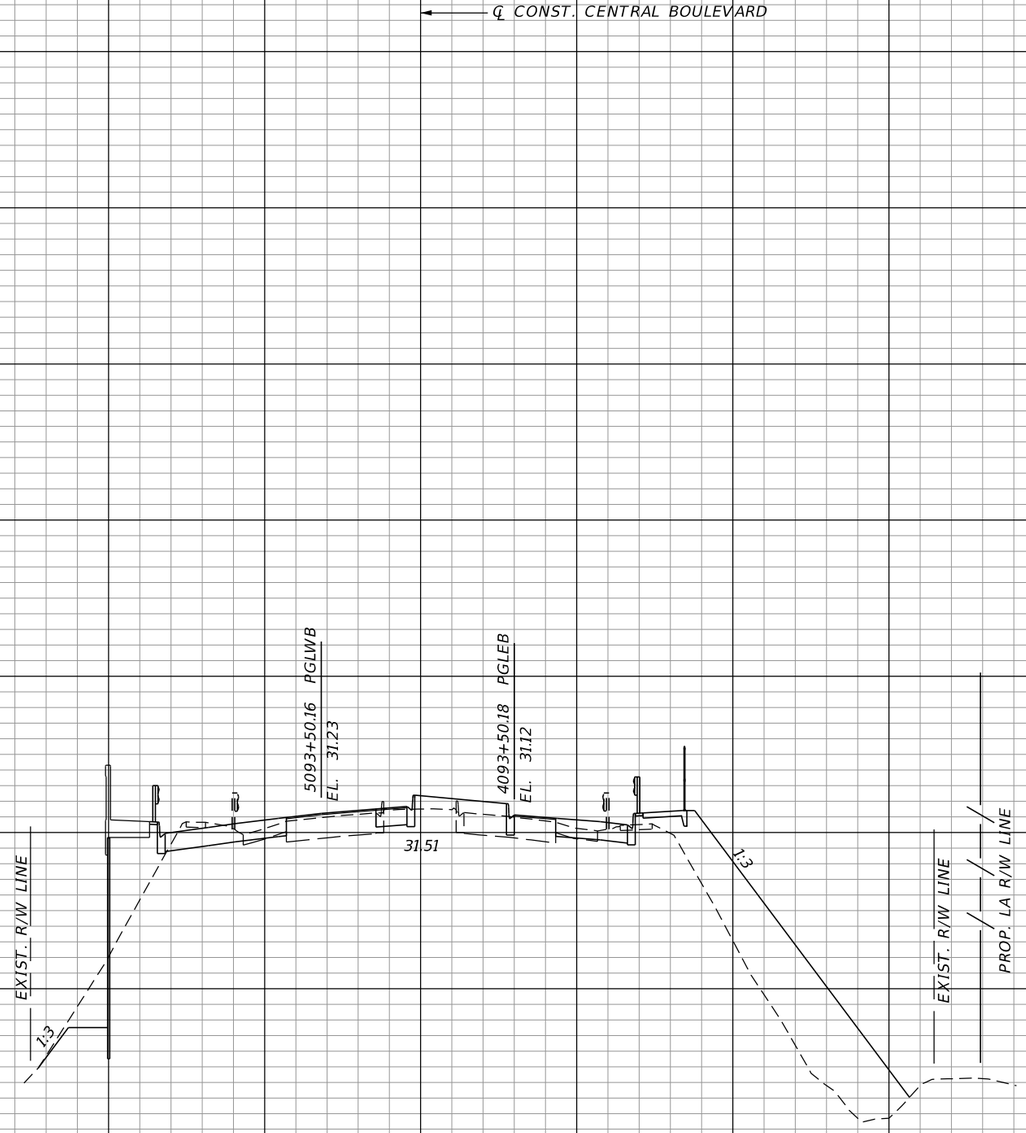

SCALE:
1" = 40' HORIZ.
1" = 10' VERT.

CENTRAL BLVD.

REVISIONS			
DATE	DESCRIPTION	DATE	DESCRIPTION

DOUGLAS R. GREEN, P.E.
P.E. LICENSE NUMBER 42579
RS&H, INC.
3125 W. COMMERCIAL BLVD., SUITE 130
FORT LAUDERDALE, FL 33309-3451
CERTIFICATE OF AUTHORIZATION 5620

STATE OF FLORIDA
DEPARTMENT OF TRANSPORTATION

ROAD NO.	COUNTY	FINANCIAL PROJECT ID
SR 9	PALM BEACH	413265-1-52-01

CROSS SECTIONS

SHEET NO.
231

Regular Exc.		Embankment	
A	V	A	V

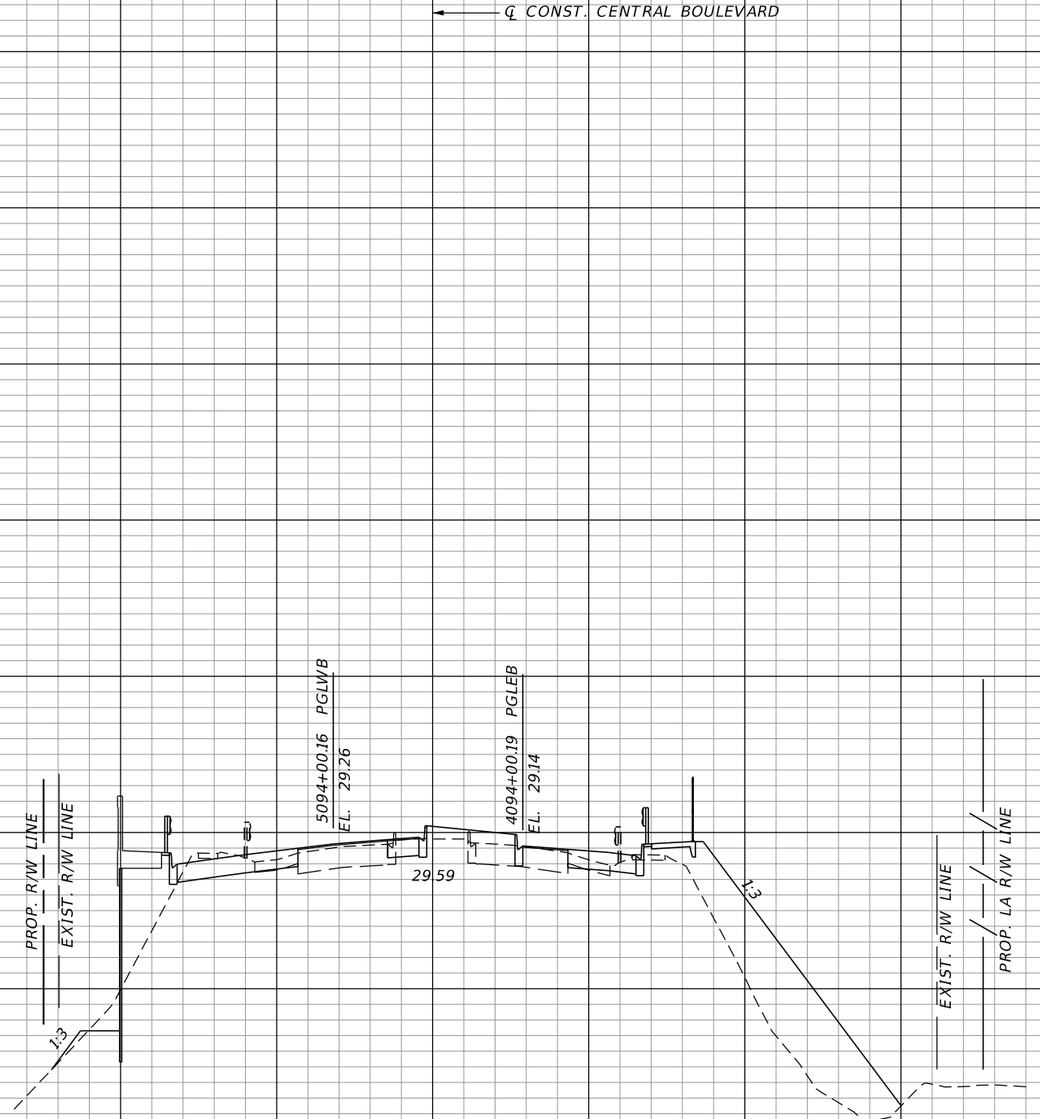

SCALE:
1" = 40' HORIZ.
1" = 10' VERT.

CENTRAL BLVD.

REVISIONS			
DATE	DESCRIPTION	DATE	DESCRIPTION

DOUGLAS R. GREEN, P.E.
P.E. LICENSE NUMBER 42579
RS&H, INC.
3125 W. COMMERCIAL BLVD., SUITE 130
FORT LAUDERDALE, FL 33309-3451
CERTIFICATE OF AUTHORIZATION 5620

STATE OF FLORIDA
DEPARTMENT OF TRANSPORTATION

ROAD NO.	COUNTY	FINANCIAL PROJECT ID
SR 9	PALM BEACH	413265-1-52-01

CROSS SECTIONS

SHEET NO.
232

Regular Exc.		Embankment	
A	V	A	V

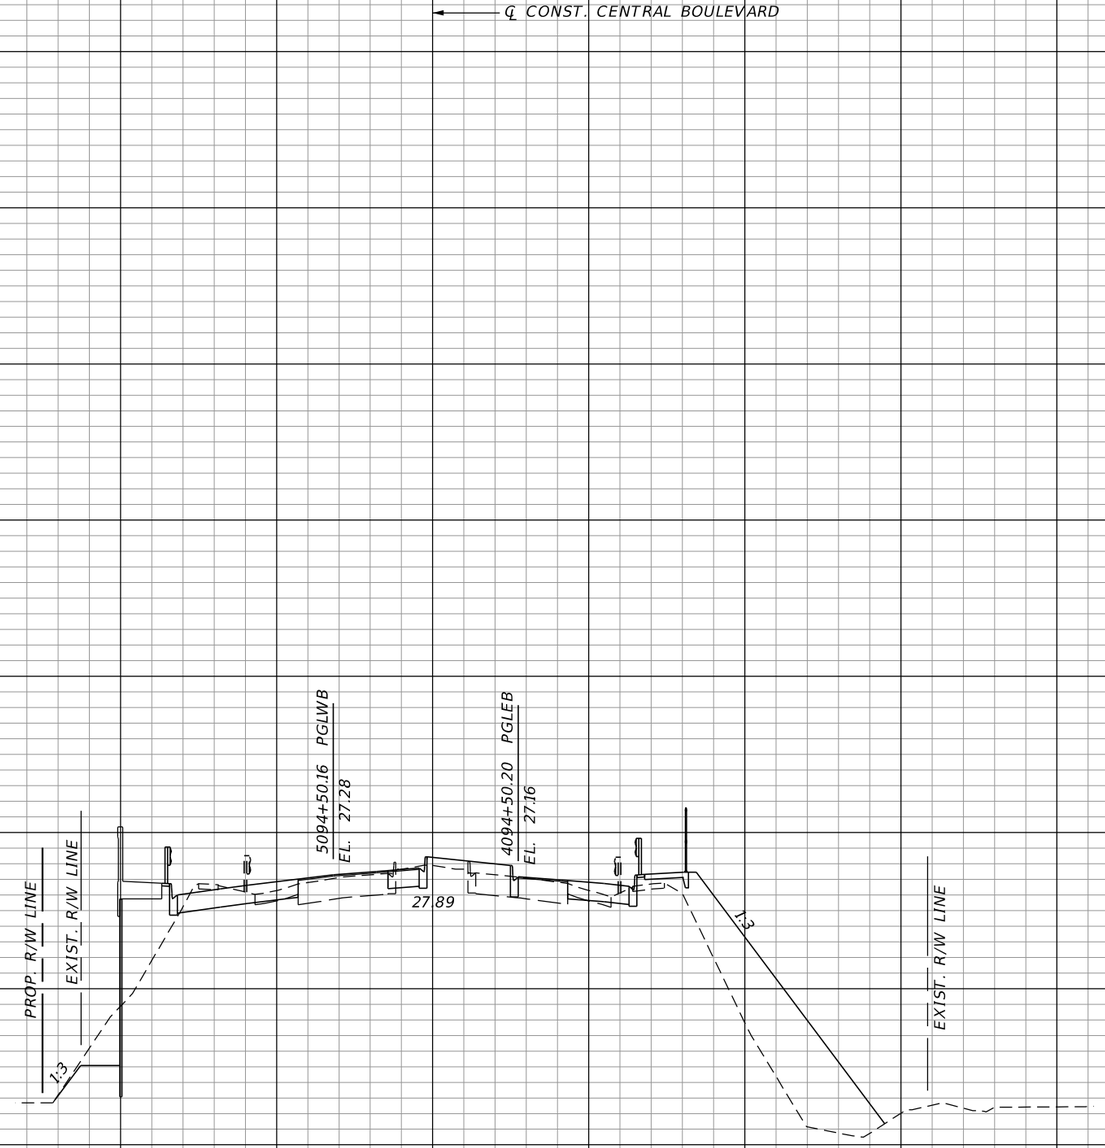

SCALE:
1" = 40' HORIZ.
1" = 10' VERT.

CENTRAL BLVD.

REVISIONS			
DATE	DESCRIPTION	DATE	DESCRIPTION

DOUGLAS R. GREEN, P.E.
P.E. LICENSE NUMBER 42579
RS&H, INC.
3125 W. COMMERCIAL BLVD., SUITE 130
FORT LAUDERDALE, FL 33309-3451
CERTIFICATE OF AUTHORIZATION 5620

STATE OF FLORIDA
DEPARTMENT OF TRANSPORTATION

ROAD NO.	COUNTY	FINANCIAL PROJECT ID
SR 9	PALM BEACH	413265-1-52-01

CROSS SECTIONS

SHEET NO.
233

Regular Exc.		Embankment	
A	V	A	V

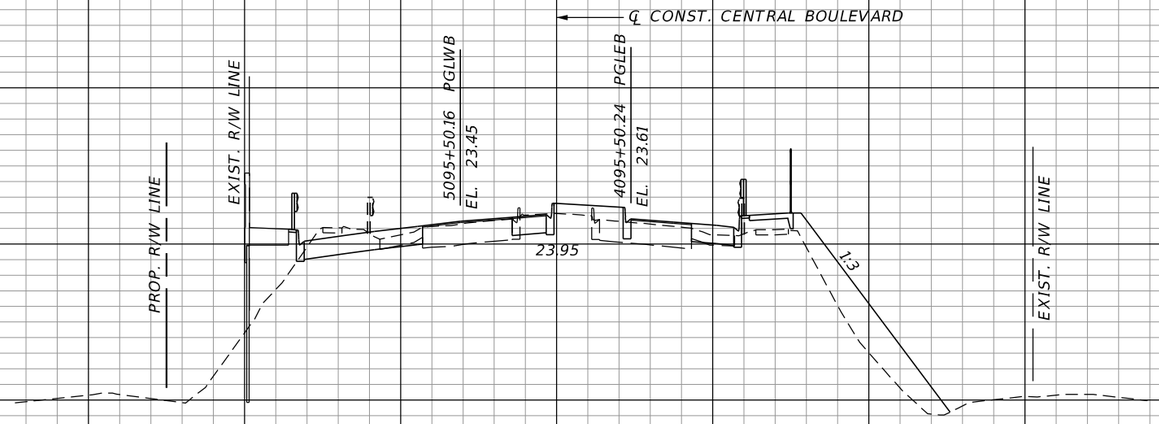

SCALE:
1" = 40' HORIZ.
1" = 10' VERT.

CENTRAL BLVD.

REVISIONS			
DATE	DESCRIPTION	DATE	DESCRIPTION

DOUGLAS R. GREEN, P.E.
P.E. LICENSE NUMBER 42579
RS&H, INC.
3125 W. COMMERCIAL BLVD., SUITE 130
FORT LAUDERDALE, FL 33309-3451
CERTIFICATE OF AUTHORIZATION 5620

STATE OF FLORIDA
DEPARTMENT OF TRANSPORTATION

ROAD NO.	COUNTY	FINANCIAL PROJECT ID
SR 9	PALM BEACH	413265-1-52-01

CROSS SECTIONS

SHEET NO. 234

Regular Exc.		Embankment	
A	V	A	V

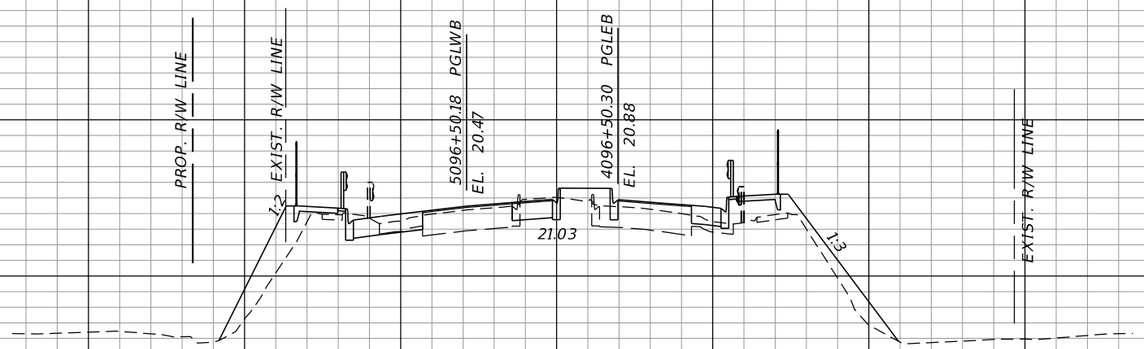

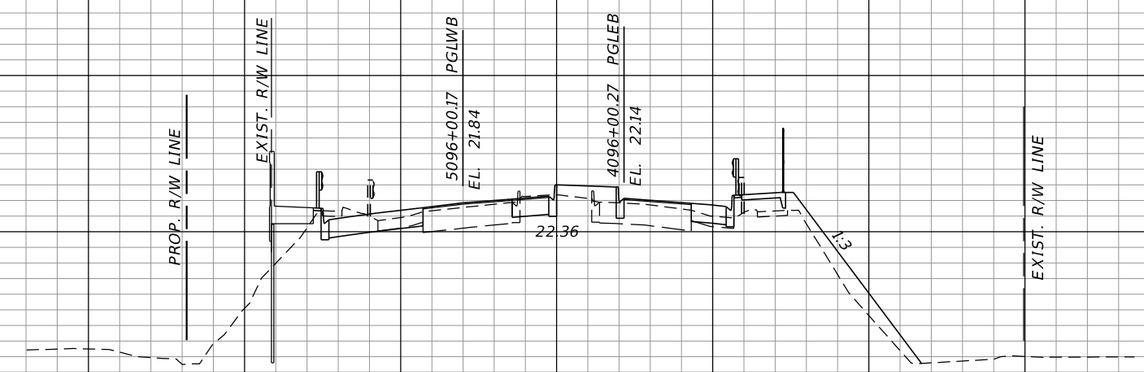

SCALE:
1" = 40' HORIZ.
1" = 10' VERT.

CENTRAL BLVD.

REVISIONS			
DATE	DESCRIPTION	DATE	DESCRIPTION

DOUGLAS R. GREEN, P.E.
P.E. LICENSE NUMBER 42579
RS&H, INC.
3125 W. COMMERCIAL BLVD., SUITE 130
FORT LAUDERDALE, FL 33309-3451
CERTIFICATE OF AUTHORIZATION 5620

STATE OF FLORIDA
DEPARTMENT OF TRANSPORTATION

ROAD NO.	COUNTY	FINANCIAL PROJECT ID
SR 9	PALM BEACH	413265-1-52-01

CROSS SECTIONS

SHEET NO. 235

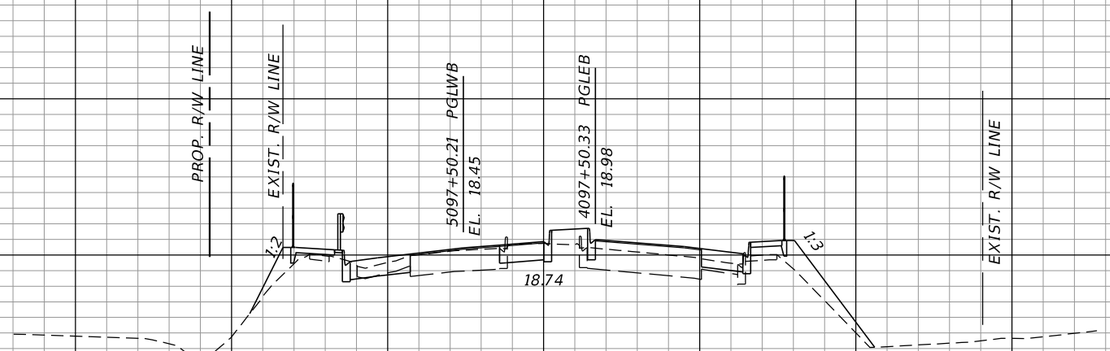

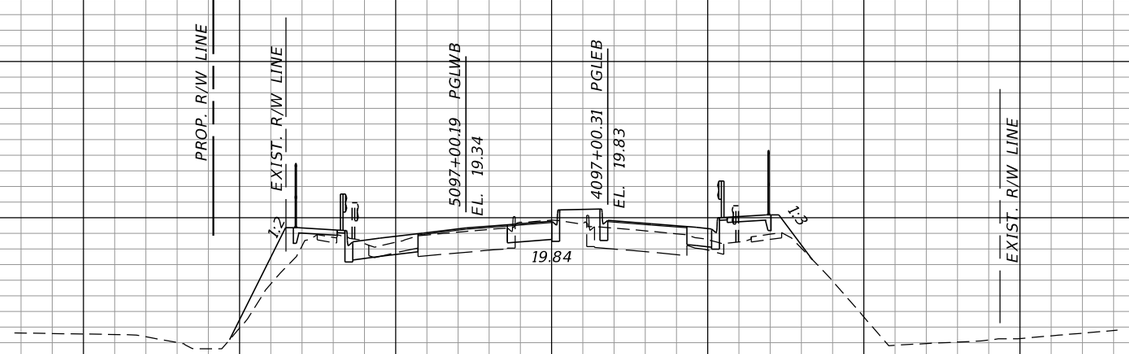

Regular Exc.		Embankment	
A	V	A	V

200 160 120 80 40 0 40 80 120 160 200 240 280

SCALE:
1" = 40' HORIZ.
1" = 10' VERT.

CENTRAL BLVD.

REVISIONS			
DATE	DESCRIPTION	DATE	DESCRIPTION

DOUGLAS R. GREEN, P.E.
P.E. LICENSE NUMBER 42579
RS&H, INC.
3125 W. COMMERCIAL BLVD., SUITE 130
FORT LAUDERDALE, FL 33309-3451
CERTIFICATE OF AUTHORIZATION 5620

STATE OF FLORIDA
DEPARTMENT OF TRANSPORTATION

ROAD NO.	COUNTY	FINANCIAL PROJECT ID
SR 9	PALM BEACH	413265-1-52-01

CROSS SECTIONS

SHEET NO. 236

Regular Exc.		Embankment	
A	V	A	V

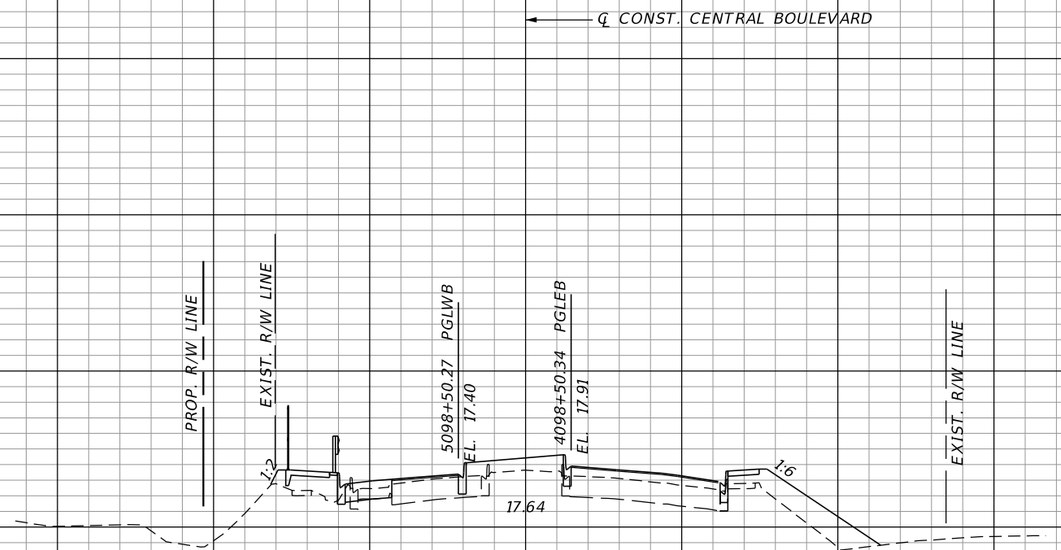

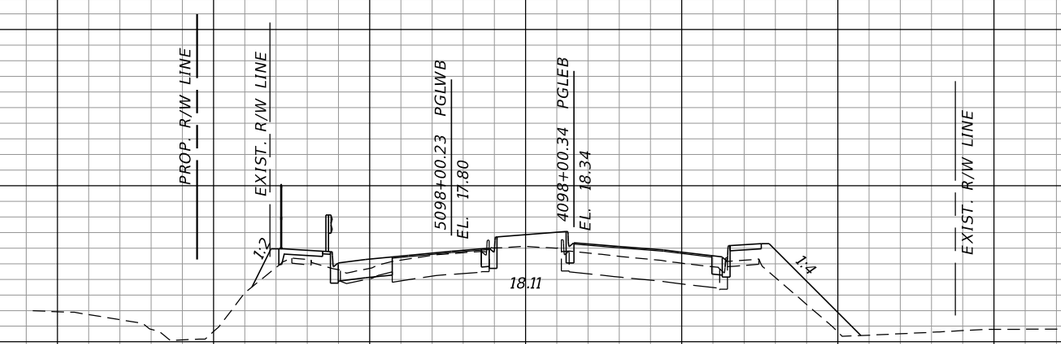

SCALE:
1" = 40' HORIZ.
1" = 10' VERT.

CENTRAL BLVD.

REVISIONS			
DATE	DESCRIPTION	DATE	DESCRIPTION

DOUGLAS R. GREEN, P.E.
P.E. LICENSE NUMBER 42579
RS&H, INC.
3125 W. COMMERCIAL BLVD., SUITE 130
FORT LAUDERDALE, FL 33309-3451
CERTIFICATE OF AUTHORIZATION 5620

STATE OF FLORIDA
DEPARTMENT OF TRANSPORTATION

ROAD NO.	COUNTY	FINANCIAL PROJECT ID
SR 9	PALM BEACH	413265-1-52-01

CROSS SECTIONS

SHEET NO. 237

Regular Exc.		Embankment	
A	V	A	V

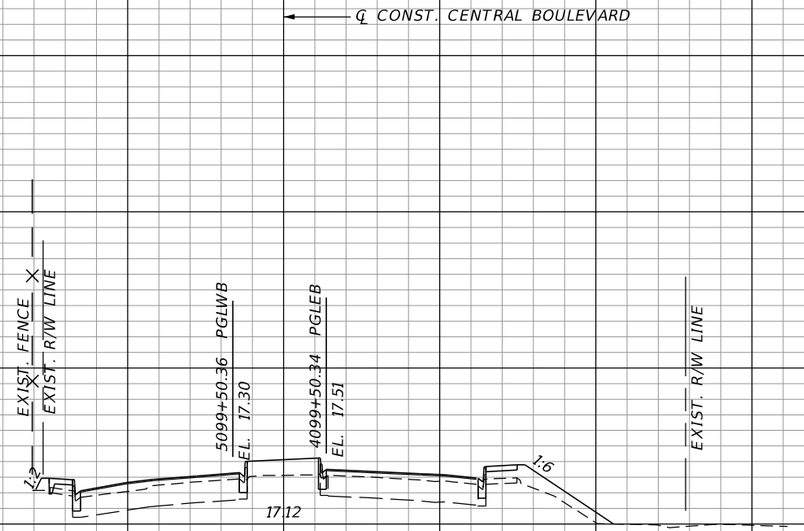

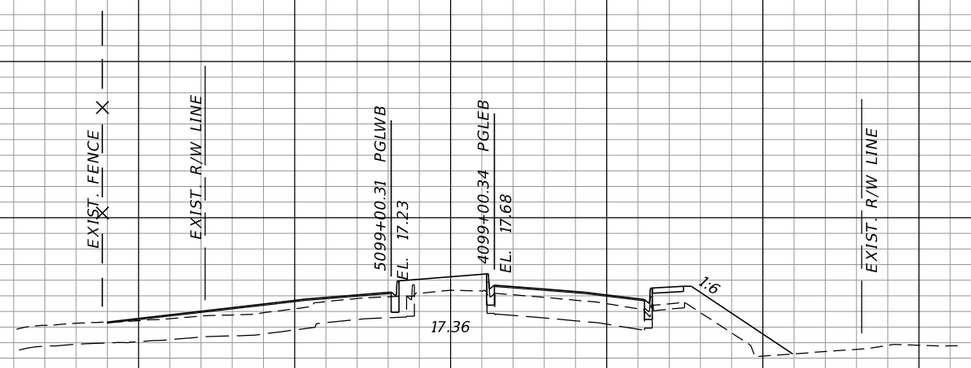

SCALE:
1" = 40' HORIZ.
1" = 10' VERT.

CENTRAL BLVD.

REVISIONS			
DATE	DESCRIPTION	DATE	DESCRIPTION

DOUGLAS R. GREEN, P.E.
P.E. LICENSE NUMBER 42579
RS&H, INC.
3125 W. COMMERCIAL BLVD., SUITE 130
FORT LAUDERDALE, FL 33309-3451
CERTIFICATE OF AUTHORIZATION 5620

STATE OF FLORIDA
DEPARTMENT OF TRANSPORTATION

ROAD NO.	COUNTY	FINANCIAL PROJECT ID
SR 9	PALM BEACH	413265-1-52-01

CROSS SECTIONS

SHEET NO. 238

Regular Exc.		Embankment	
A	V	A	V

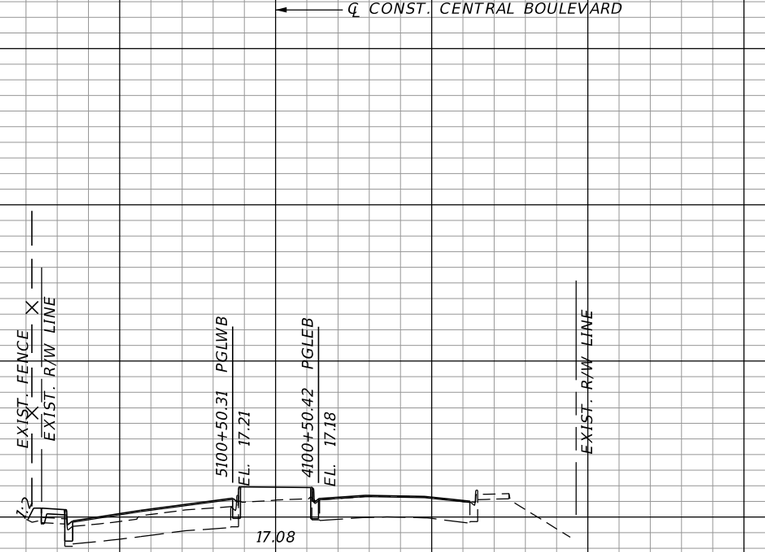

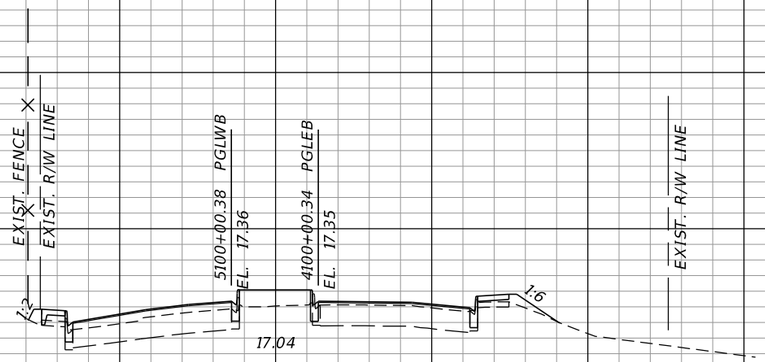

SCALE:
1" = 40' HORIZ.
1" = 10' VERT.

200 160 120 80 40 0 40 80 120 160 200 240 280

CENTRAL BLVD.

REVISIONS			
DATE	DESCRIPTION	DATE	DESCRIPTION

DOUGLAS R. GREEN, P.E.
P.E. LICENSE NUMBER 42579
RS&H, INC.
3125 W. COMMERCIAL BLVD., SUITE 130
FORT LAUDERDALE, FL 33309-3451
CERTIFICATE OF AUTHORIZATION 5620

STATE OF FLORIDA
DEPARTMENT OF TRANSPORTATION

ROAD NO.	COUNTY	FINANCIAL PROJECT ID
SR 9	PALM BEACH	413265-1-52-01

CROSS SECTIONS

SHEET NO. 239

Regular Exc.		Embankment	
A	V	A	V

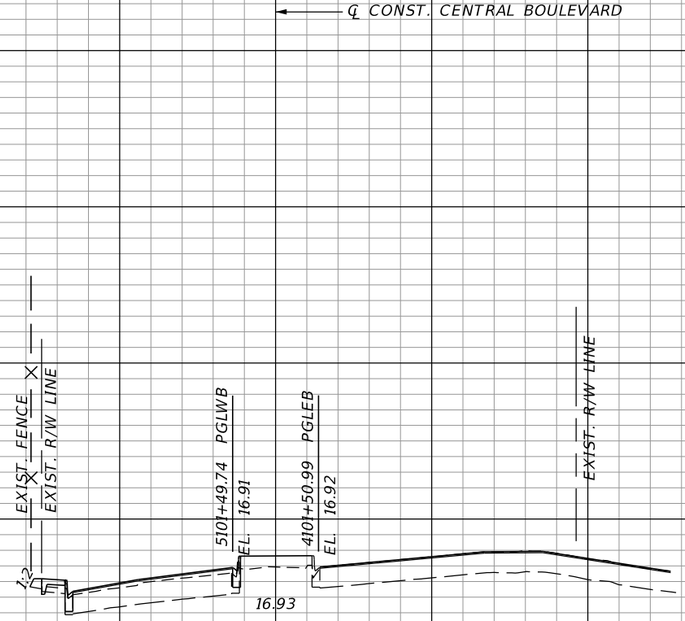

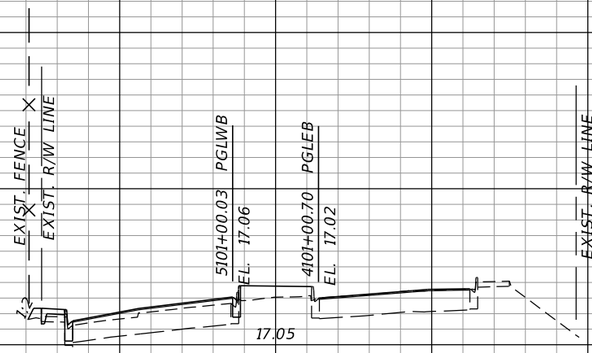

SCALE:
1" = 40' HORIZ.
1" = 10' VERT.

CENTRAL BLVD.

REVISIONS			
DATE	DESCRIPTION	DATE	DESCRIPTION

DOUGLAS R. GREEN, P.E.
P.E. LICENSE NUMBER 42579
RS&H, INC.
3125 W. COMMERCIAL BLVD., SUITE 130
FORT LAUDERDALE, FL 33309-3451
CERTIFICATE OF AUTHORIZATION 5620

STATE OF FLORIDA
DEPARTMENT OF TRANSPORTATION

ROAD NO.	COUNTY	FINANCIAL PROJECT ID
SR 9	PALM BEACH	413265-1-52-01

CROSS SECTIONS

SHEET NO.
240

Regular Exc.		Embankment	
A	V	A	V

℄ CONST. CENTRAL BOULEVARD

102+50.00

END CONSTRUCTION
℄ CENTRAL BOULEVARD
STA. 102+12.94

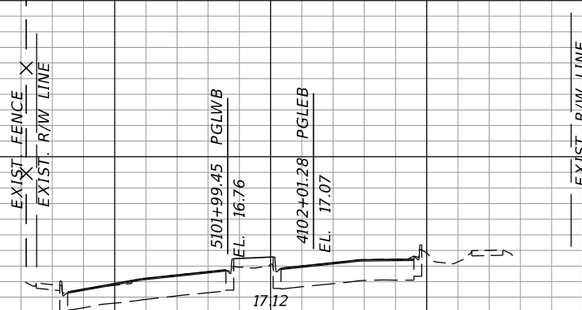

102+00.00

SCALE:
1" = 40' HORIZ.
1" = 10' VERT.

CENTRAL BLVD.

REVISIONS			
DATE	DESCRIPTION	DATE	DESCRIPTION

DOUGLAS R. GREEN, P.E.
P.E. LICENSE NUMBER 42579
RS&H, INC.
3125 W. COMMERCIAL BLVD., SUITE 130
FORT LAUDERDALE, FL 33309-3451
CERTIFICATE OF AUTHORIZATION 5620

STATE OF FLORIDA
DEPARTMENT OF TRANSPORTATION

ROAD NO.	COUNTY	FINANCIAL PROJECT ID
SR 9	PALM BEACH	413265-1-52-01

CROSS SECTIONS

SHEET NO. 241

I-95 MAINLINE AND COLLECTOR-DISTRIBUTOR ROADWAYS

PHASE 1 (NEW CONSTRUCTION)

1. PLACE THE TEMPORARY TRAFFIC CONTROL DEVICES AND SOIL TRACKING PREVENTION DEVICES UTILIZING APPLICABLE STANDARD INDICES.

3. CONSTRUCT OUTSIDE NEW COLLECTOR DISTRIBUTOR ROADWAYS: RAMP A, RAMP A1, RAMP B, RAMP B1, RAMP C, RAMP D

PHASE 2 (OUTSIDE WIDENING)

1. PLACE THE TEMPORARY TRAFFIC CONTROL DEVICES AND SOIL TRACKING PREVENTION DEVICES AND SHIFT TRAFFIC TO THE INSIDE UTILIZING APPLICABLE STANDARD INDICES.

2. CONSTRUCT I-95 NORTHBOUND AND I-95 SOUTHBOUND OUTSIDE PAVEMENT WIDENING, AND SHOULDERS. COMPLETE CONSTRUCTION OF RAMP A2, RAMP B2, RAMP C, AND RAMP D.

3. CONSTRUCT TEMPORARY PAVEMENT ON RAMP A1 AND RAMP B.

4. SHIFT TRAFFIC FROM MILITARY TRAIL I-95 NB ENTRANCE RAMP TO USE NEW RAMP B2 AND SHIFT TRAFFIC FROM I-95 SB EXIT RAMP TO MILITARY TRAIL TO USE NEW RAMP A2

5. COMPLETE I-95 NORTHBOUND AND I-95 SOUTHBOUND OUTSIDE WIDENING CONSTRUCTION.

PHASE 3 (MILLING AND RESURFACING)

1. MILL, OVERBUILD AND RESURFACE THE MAINLINE.

2. INSTALL TEMPORARY PAVEMENT MARKINGS.

3. REMOVE ALL TRAFFIC CONTROL SIGNING AND CHANNELIZING DEVICES.

PHASE 4 (PAVEMENT MARKINGS)

CENTRAL BOULEVARD

PHASE 1 (OUTSIDE WIDENING)

1. PLACE THE TEMPORARY TRAFFIC CONTROL DEVICES AND SOIL TRACKING PREVENTION DEVICES AND SHIFT TRAFFIC TO THE INSIDE UTILIZING APPLICABLE STANDARD INDICES.

2. CONSTRUCT CENTRAL BOULEVARD EASTBOUND AND WESTBOUND OUTSIDE PAVEMENT WIDENING, AND SIDEWALKS.

PHASE 2 (INSIDE WIDENING)

1. PLACE THE TEMPORARY TRAFFIC CONTROL DEVICES AND SOIL TRACKING PREVENTION DEVICES AND SHIFT TRAFFIC TO THE OUTSIDE UTILIZING APPLICABLE STANDARD INDICES.

2. CONSTRUCT CENTRAL BOULEVARD EASTBOUND AND WESTBOUND INSIDE PAVEMENT WIDENING, AND MEDIAN.

PHASE 3 (MILLING AND RESURFACING)

1. MILL, OVERBUILD AND RESURFACE.

2. INSTALL TEMPORARY PAVEMENT MARKINGS.

3. REMOVE ALL TRAFFIC CONTROL SIGNING AND CHANNELIZING DEVICES.

PHASE 4 (PAVEMENT MARKINGS)

REVISIONS			
DATE	DESCRIPTION	DATE	DESCRIPTION

DOUGLAS R. GREEN, P.E.
P.E. LICENSE NUMBER 42579
RS&H, INC.
3125 W. COMMERCIAL BLVD., SUITE 130
FORT LAUDERDALE, FL 33309-3451
CERTIFICATE OF AUTHORIZATION 5620

STATE OF FLORIDA
DEPARTMENT OF TRANSPORTATION

ROAD NO.	COUNTY	FINANCIAL PROJECT ID
SR 9	PALM BEACH	413265-1-52-01

TEMPORARY TRAFFIC CONTROL PLAN

SHEET NO. 242